




DOCUMENT NOTES:
1. THIS DRAWING IS FOR PLANNING PURPOSES ONLY AND SHOULD NOT BE USED FOR CONSTRUCTION.
2. THIS DRAWING AND DESIGN IS FOR USE SOLELY IN CONNECTION WITH THE PROJECT DESCRIBED BELOW.
3. THIS DRAWING AND DESIGN IS THE PROPERTY OF AS STUDIO AND MUST NOT BE ISSUED, LOANED OR COPIED WITHOUT WRITTEN CONSENT.
4. THIS DRAWING IS TO BE READ IN CONJUNCTION WITH ALL ADDITIONAL INFORMATION FORMING PART OF THIS APPLICATION.

KEY
--- Boundary line
Existing walls
Proposed walls
Demolition
Layout approved with ref HGY/2021/0722

MATERIAL KEY LEGEND
1 - Red mixedstock brick in English bond-flush pointed
2 - White painted timber sliding sash window-double glazed
3 - Soft red flat brick arch - tuck pointed
4 - Solid timber door. (oak)
5 - Portland Stone portico
6 - Rosemary clay tile roof
7 - Zinc clad dormer
8 - White painted timber casement window-double glazed
9 - Frameless glass balustrade
10 - Painted render
11 - Double glazed door with timber frame
12 - Black painted railed steel gates
13 - Metal gutter and rainwater down pipes

PROPOSED SECOND FLOOR

scale 1:100

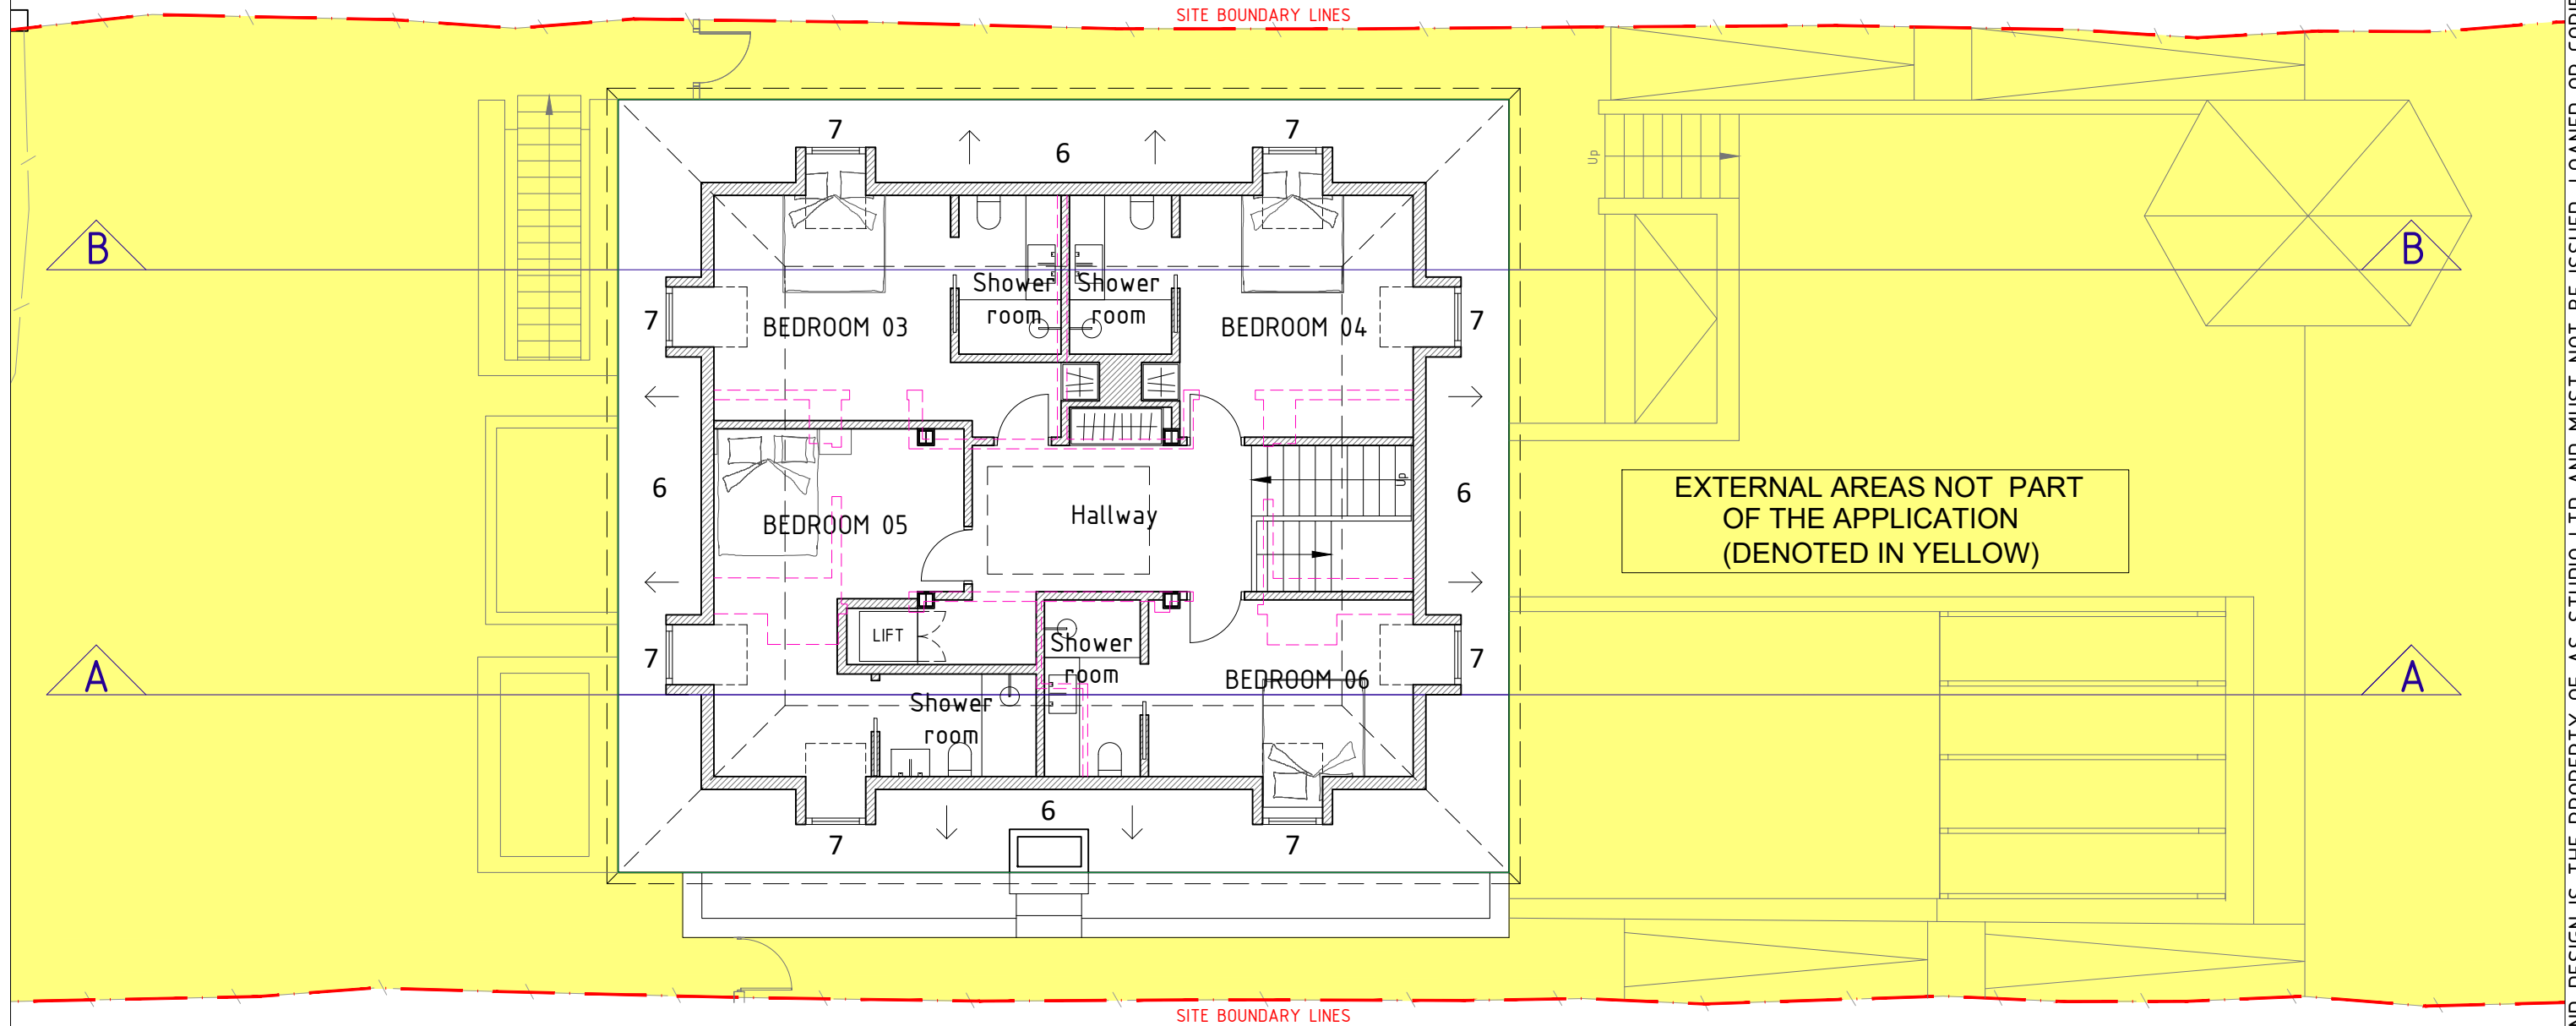  

EXTERNAL AREAS NOT PART OF THE APPLICATION (DENOTED IN YELLOW)

Proposed Internal Alterations to internal layout approved in Planning Application with REF HGY/2021/0722, Drawing REF: TP012 REV F



2 magdalen mews
back of 164 finchley road
london
NW3 5HB
tel:+44 (0)207 794 1625 fax:+44 (0) 207 794 0296
info@as-studio.co.uk

PROJECT ADDRESS:
64 SHELDON AVENUE
N6 4ND, LONDON
CLIENT NAME:
NAAMA FISCHMAN

PROPOSED SECOND FLOOR PLAN

DRAWING NO: 1064(PLA1)113

DWG FILE: 1064(PLA1)100-300

PROJECT STAGE: PLANNING

DRAWN: CS

VERSION:

SCALE: 1:100

SIZE: A3

DATE: 11.04.24

A

THIS DRAWING AND DESIGN IS THE PROPERTY OF AS-STUDIO LTD AND MUST NOT BE ISSUED, LOANED OR COPIED WITHOUT WRITTEN CONSENT