


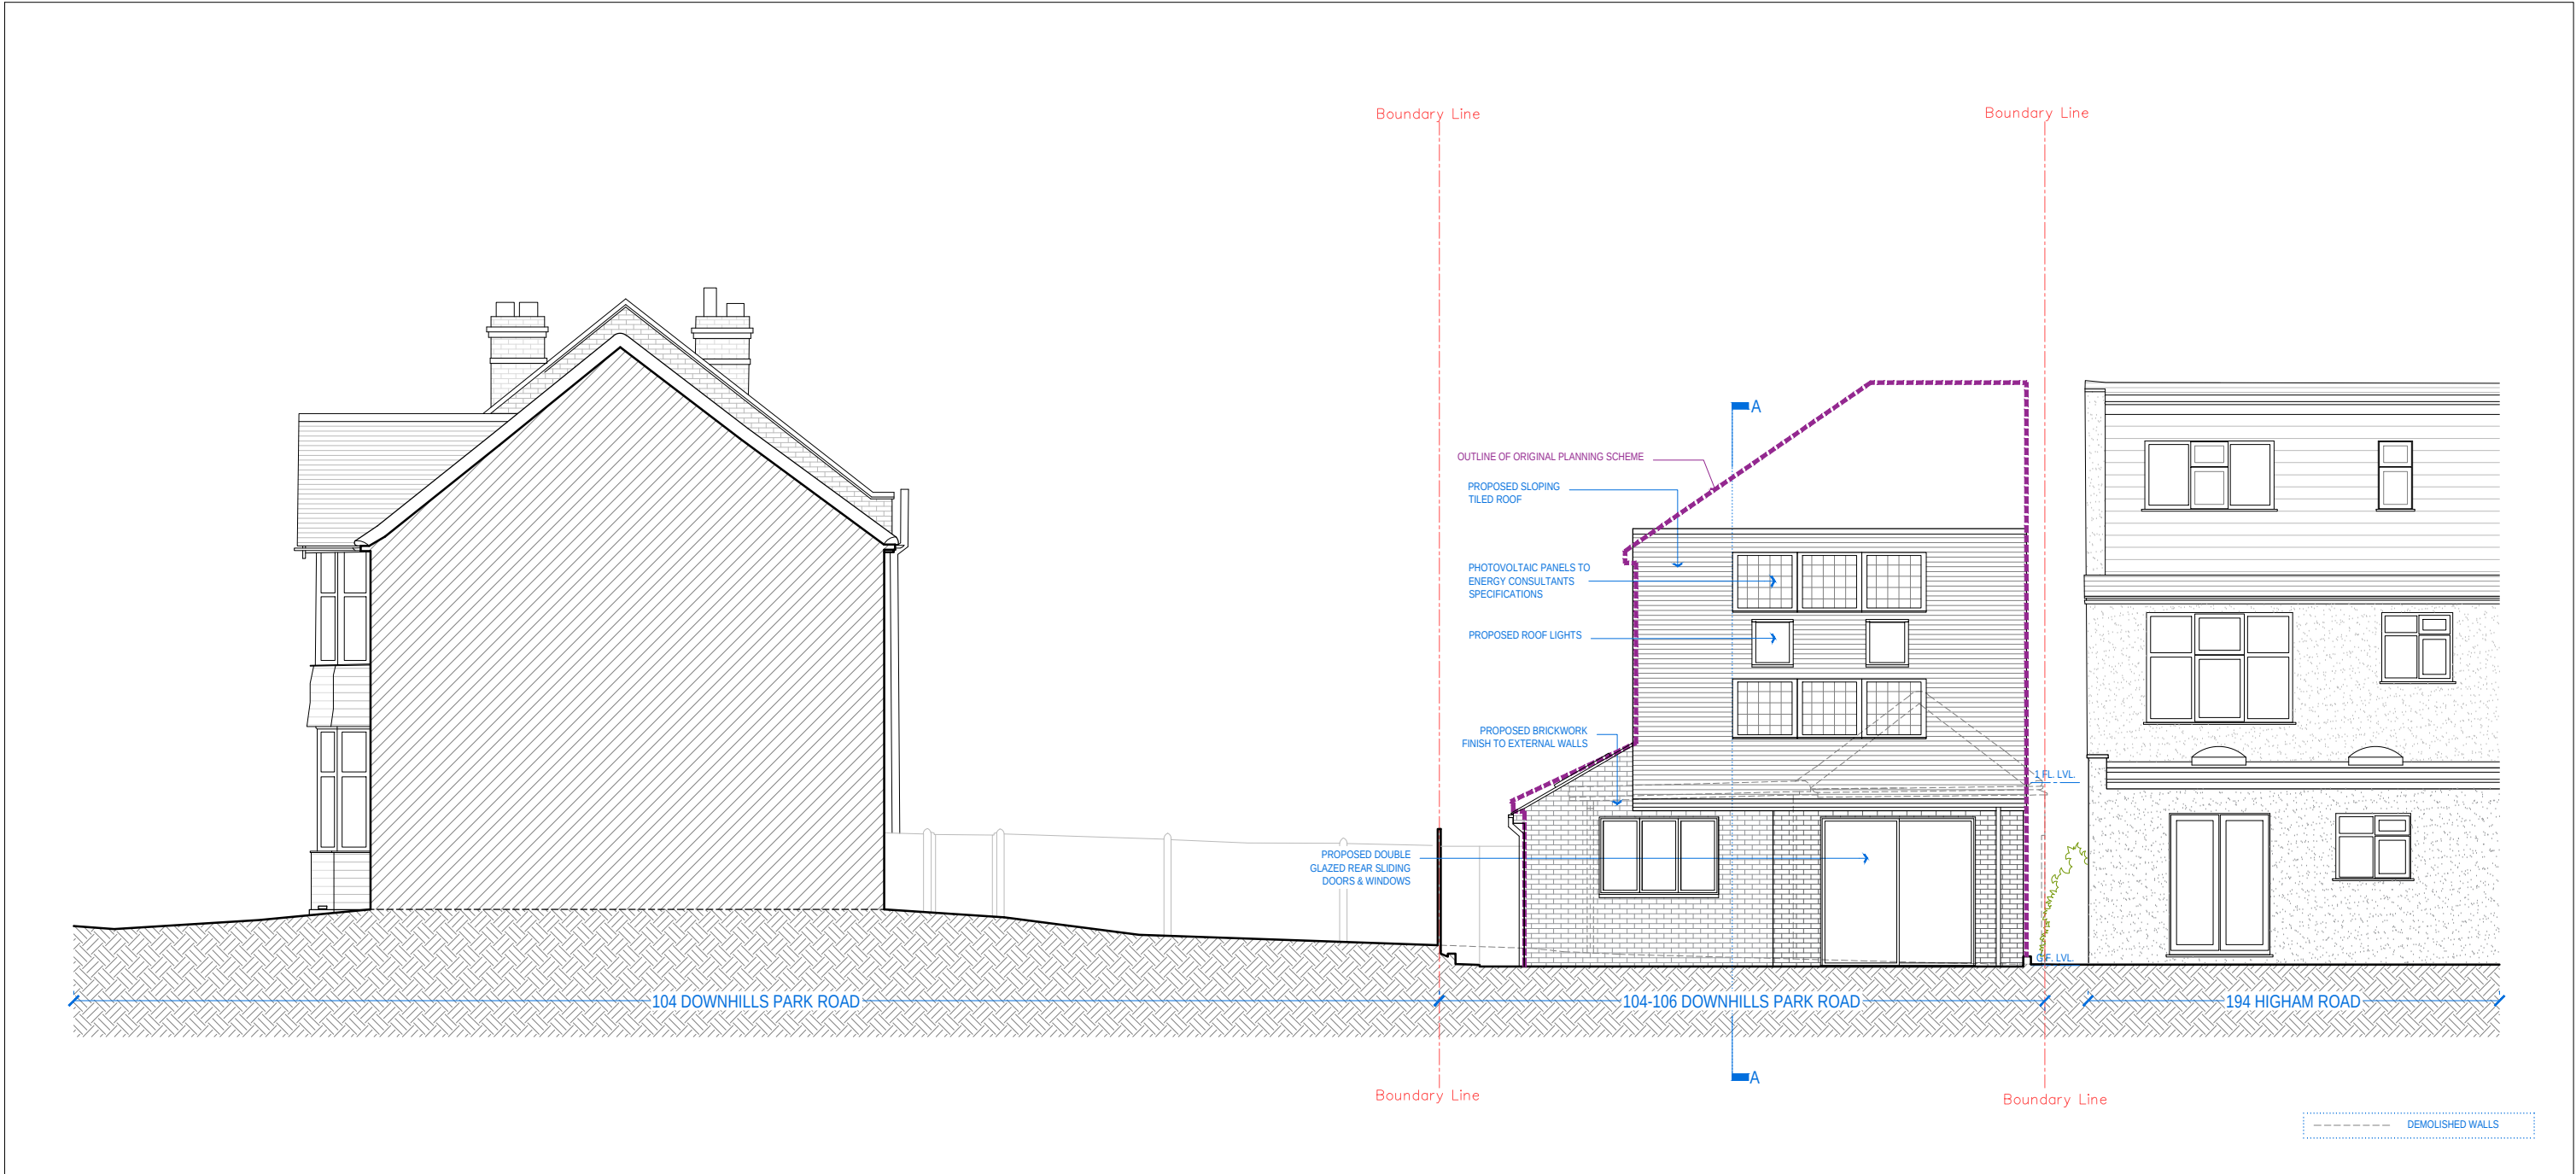

[01] PROPOSED REAR ELEVATION

1:100 @ A3

NOTE: DO NOT SCALE FROM DRAWINGS - EXCEPT FOR PLANNING PURPOSES. ALL DISCREPANCIES TO BE REPORTED TO ARCHITECT IMMEDIATELY. ALL DIMENSIONS TO BE VERIFIED BY CONTRACTOR ON SITE PRIOR TO THE COMMENCEMENT OF ANY WORKS.	P1	03/03/22	Client issue	ISO - A3 VIVENDI ARCHITECTS LTD Unit E3U, Bounds Green Industrial Estate, Ringway, London N11 2UD Tel/Fax +44 (0)20 3232 4000 - email: info@vivendiarchitects.com © VIVENDI ARCHITECTS LTD 2009 All rights reserved, including but not limited to The Copyright, Designs and Patents Act 1988	CLIENT: Mr. T. Vassiliou	DRAWN: SM CHECKED: PK ISSUED BY: PK	STATUS: PLA		
	P2	07/09/23	Issued For Planning				SCALE AT A3: 1:100		REVISION: P4
	P3	05/12/23	Issued For Planning: Alterations to side boundary position and rear 1st floor bedroom window design.						
	P4	09/04/24	Issued For Planning: Reduced scheme at 1.5 storeys in height, as agreed with Planning Officer Ms. Zara Seelig.						
	Scale 1:100 0 1 2.5 5 10m						PROJECT TITLE: 104 - 106 Downhills Park Road, London N17 6PA		JOB AND DRAWING NO: 1882-P03 - 01
					DRAWING TITLE: Proposed Rear Elevation				