



EXISTING

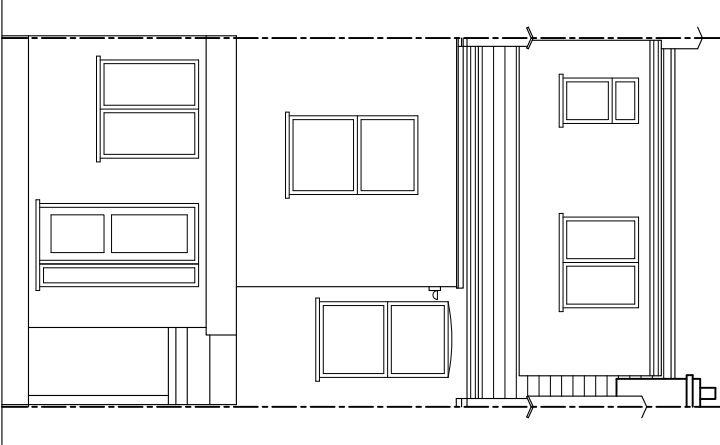

EXISTING REAR ELEVATION

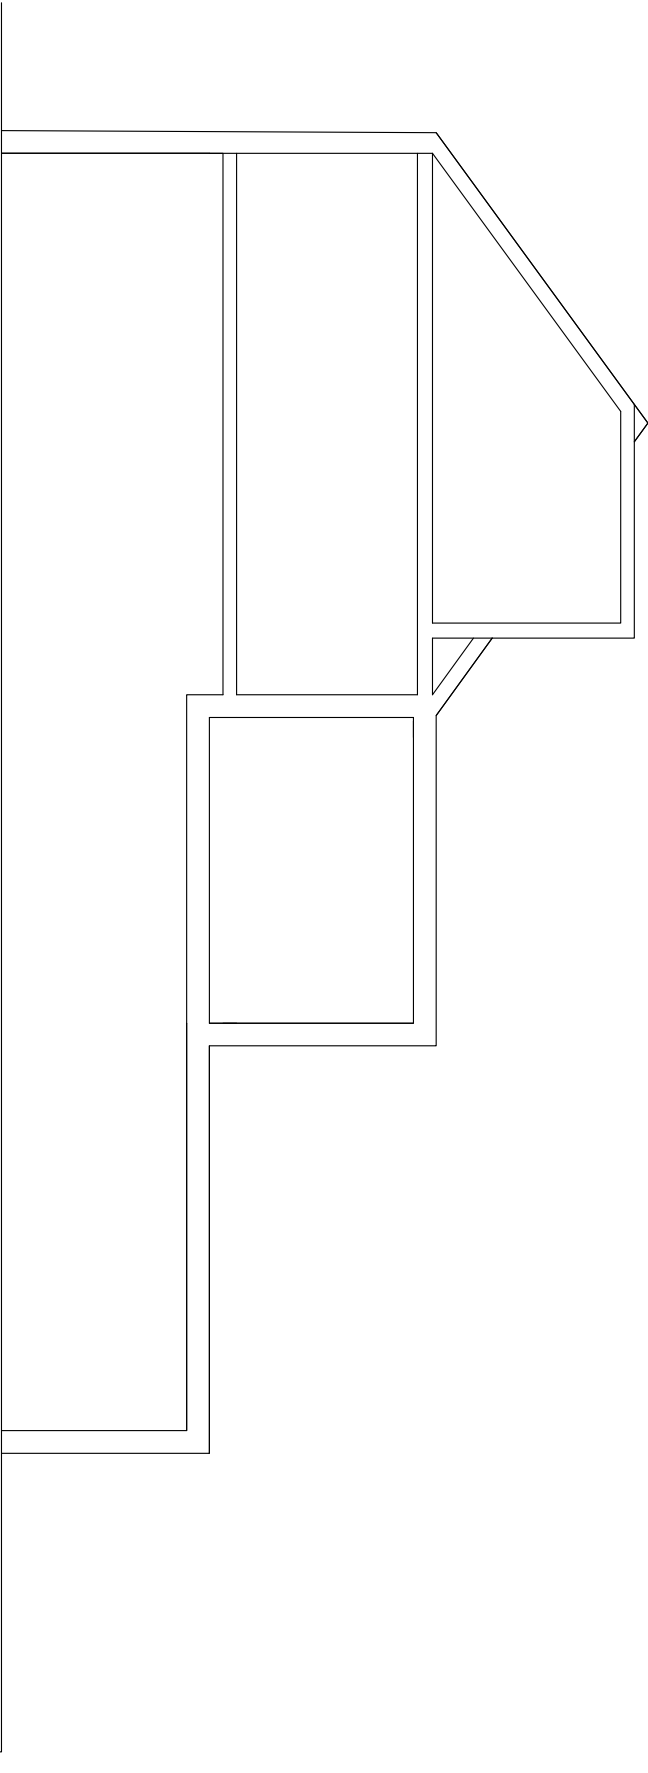

EXISTING SECTION



AJ PLANS

info@ajplans.co.uk

NOTES
The contractors are to check all the dimensions, levels, drain runs and general condition of the site before works commence.

All works are to be carried out in accordance with current Building Regulations, British Standards, Code of Practice and Local Authority Requirements.

Project:
197 Hermitage Road
London N4 1NW

Title: **EXISTING**
Section and Elevations

Date: 01.04.24. **Scale:** 1:100 @ A3

Dwg. No. HR.197.EX.02 **Rev:**