

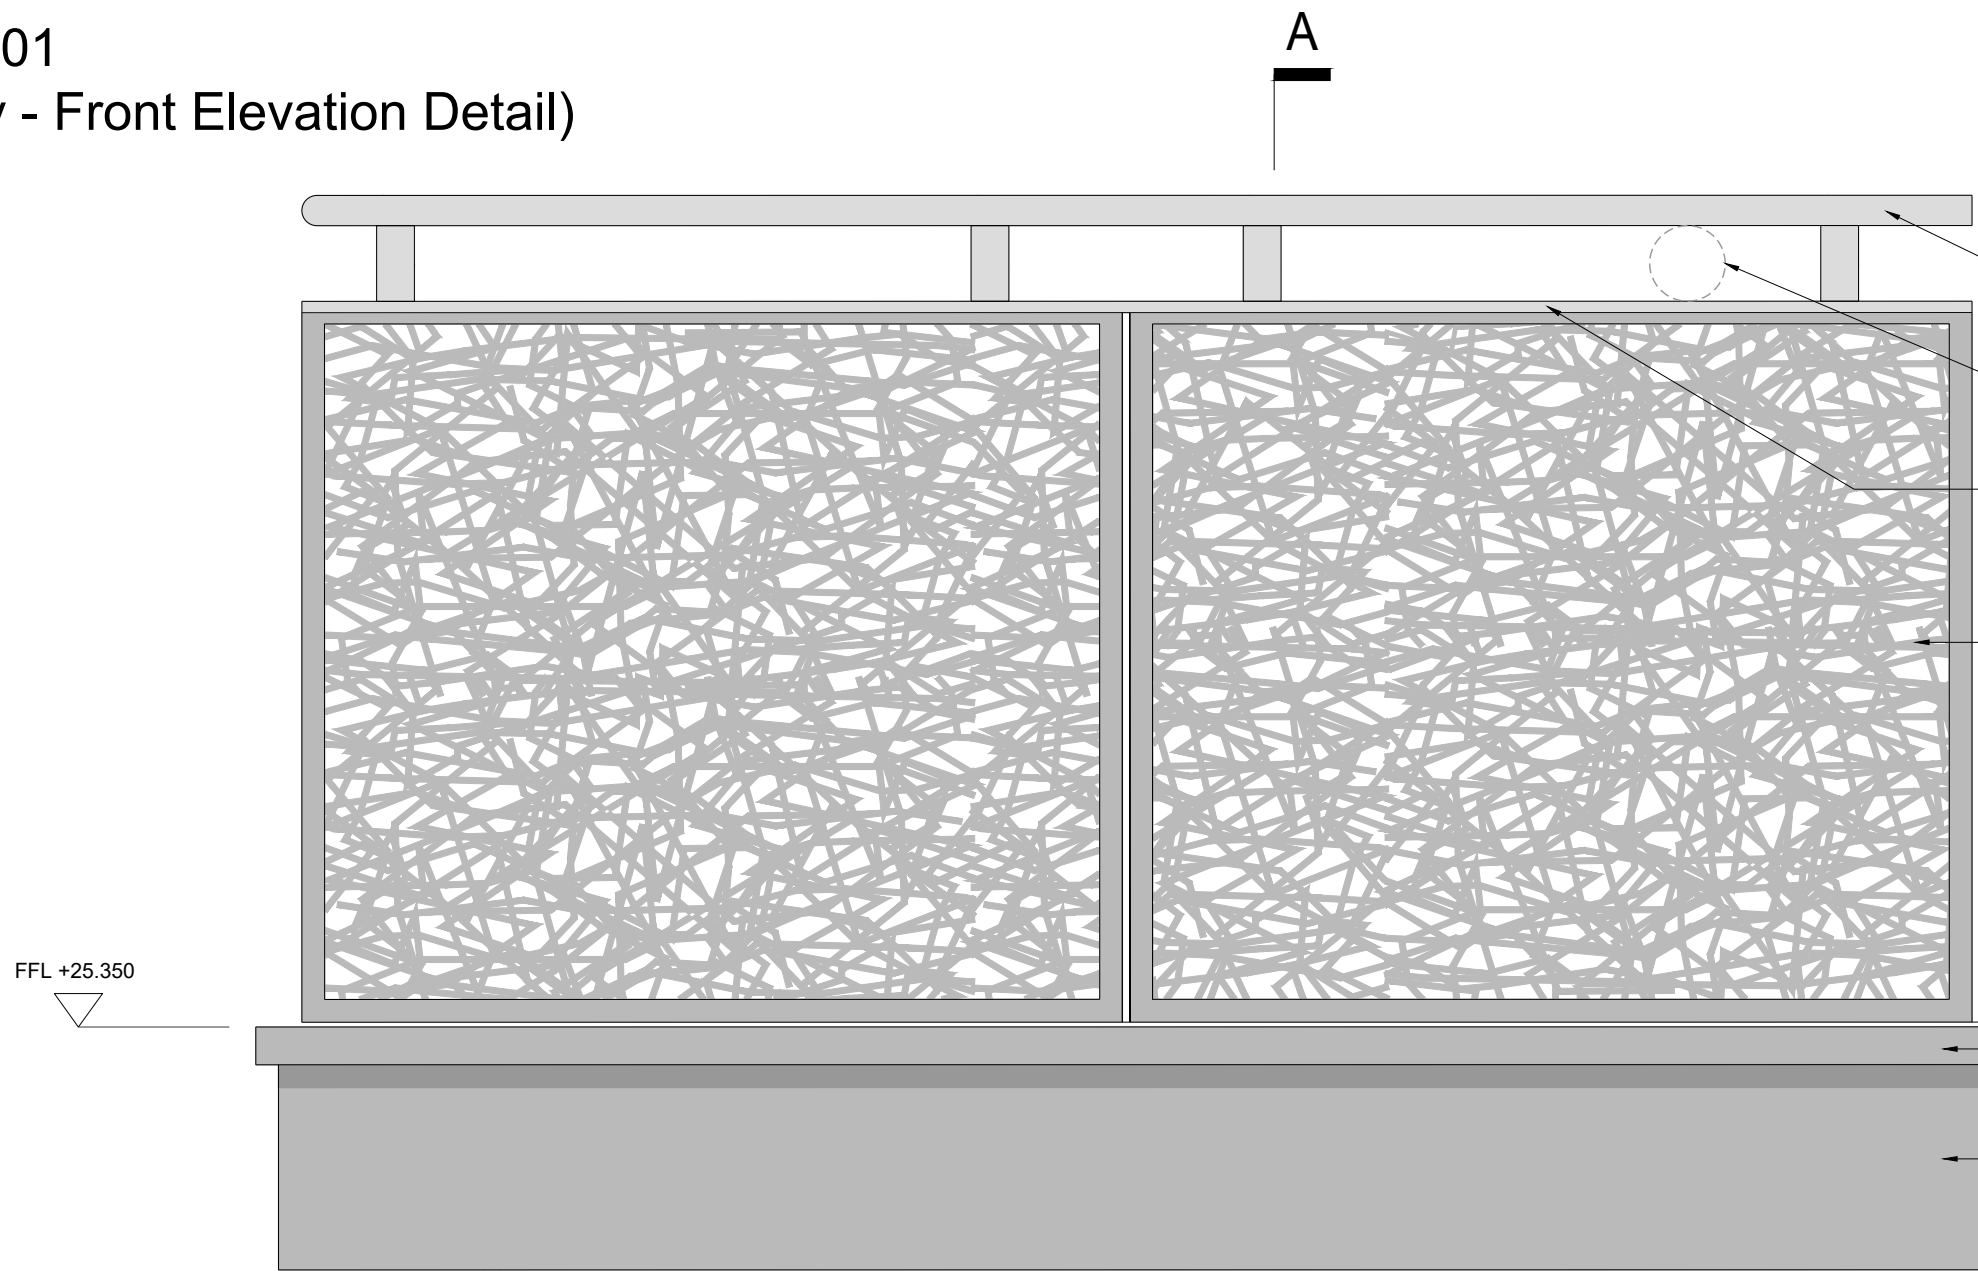



DETAIL 01
(Balcony - Front Elevation Detail)

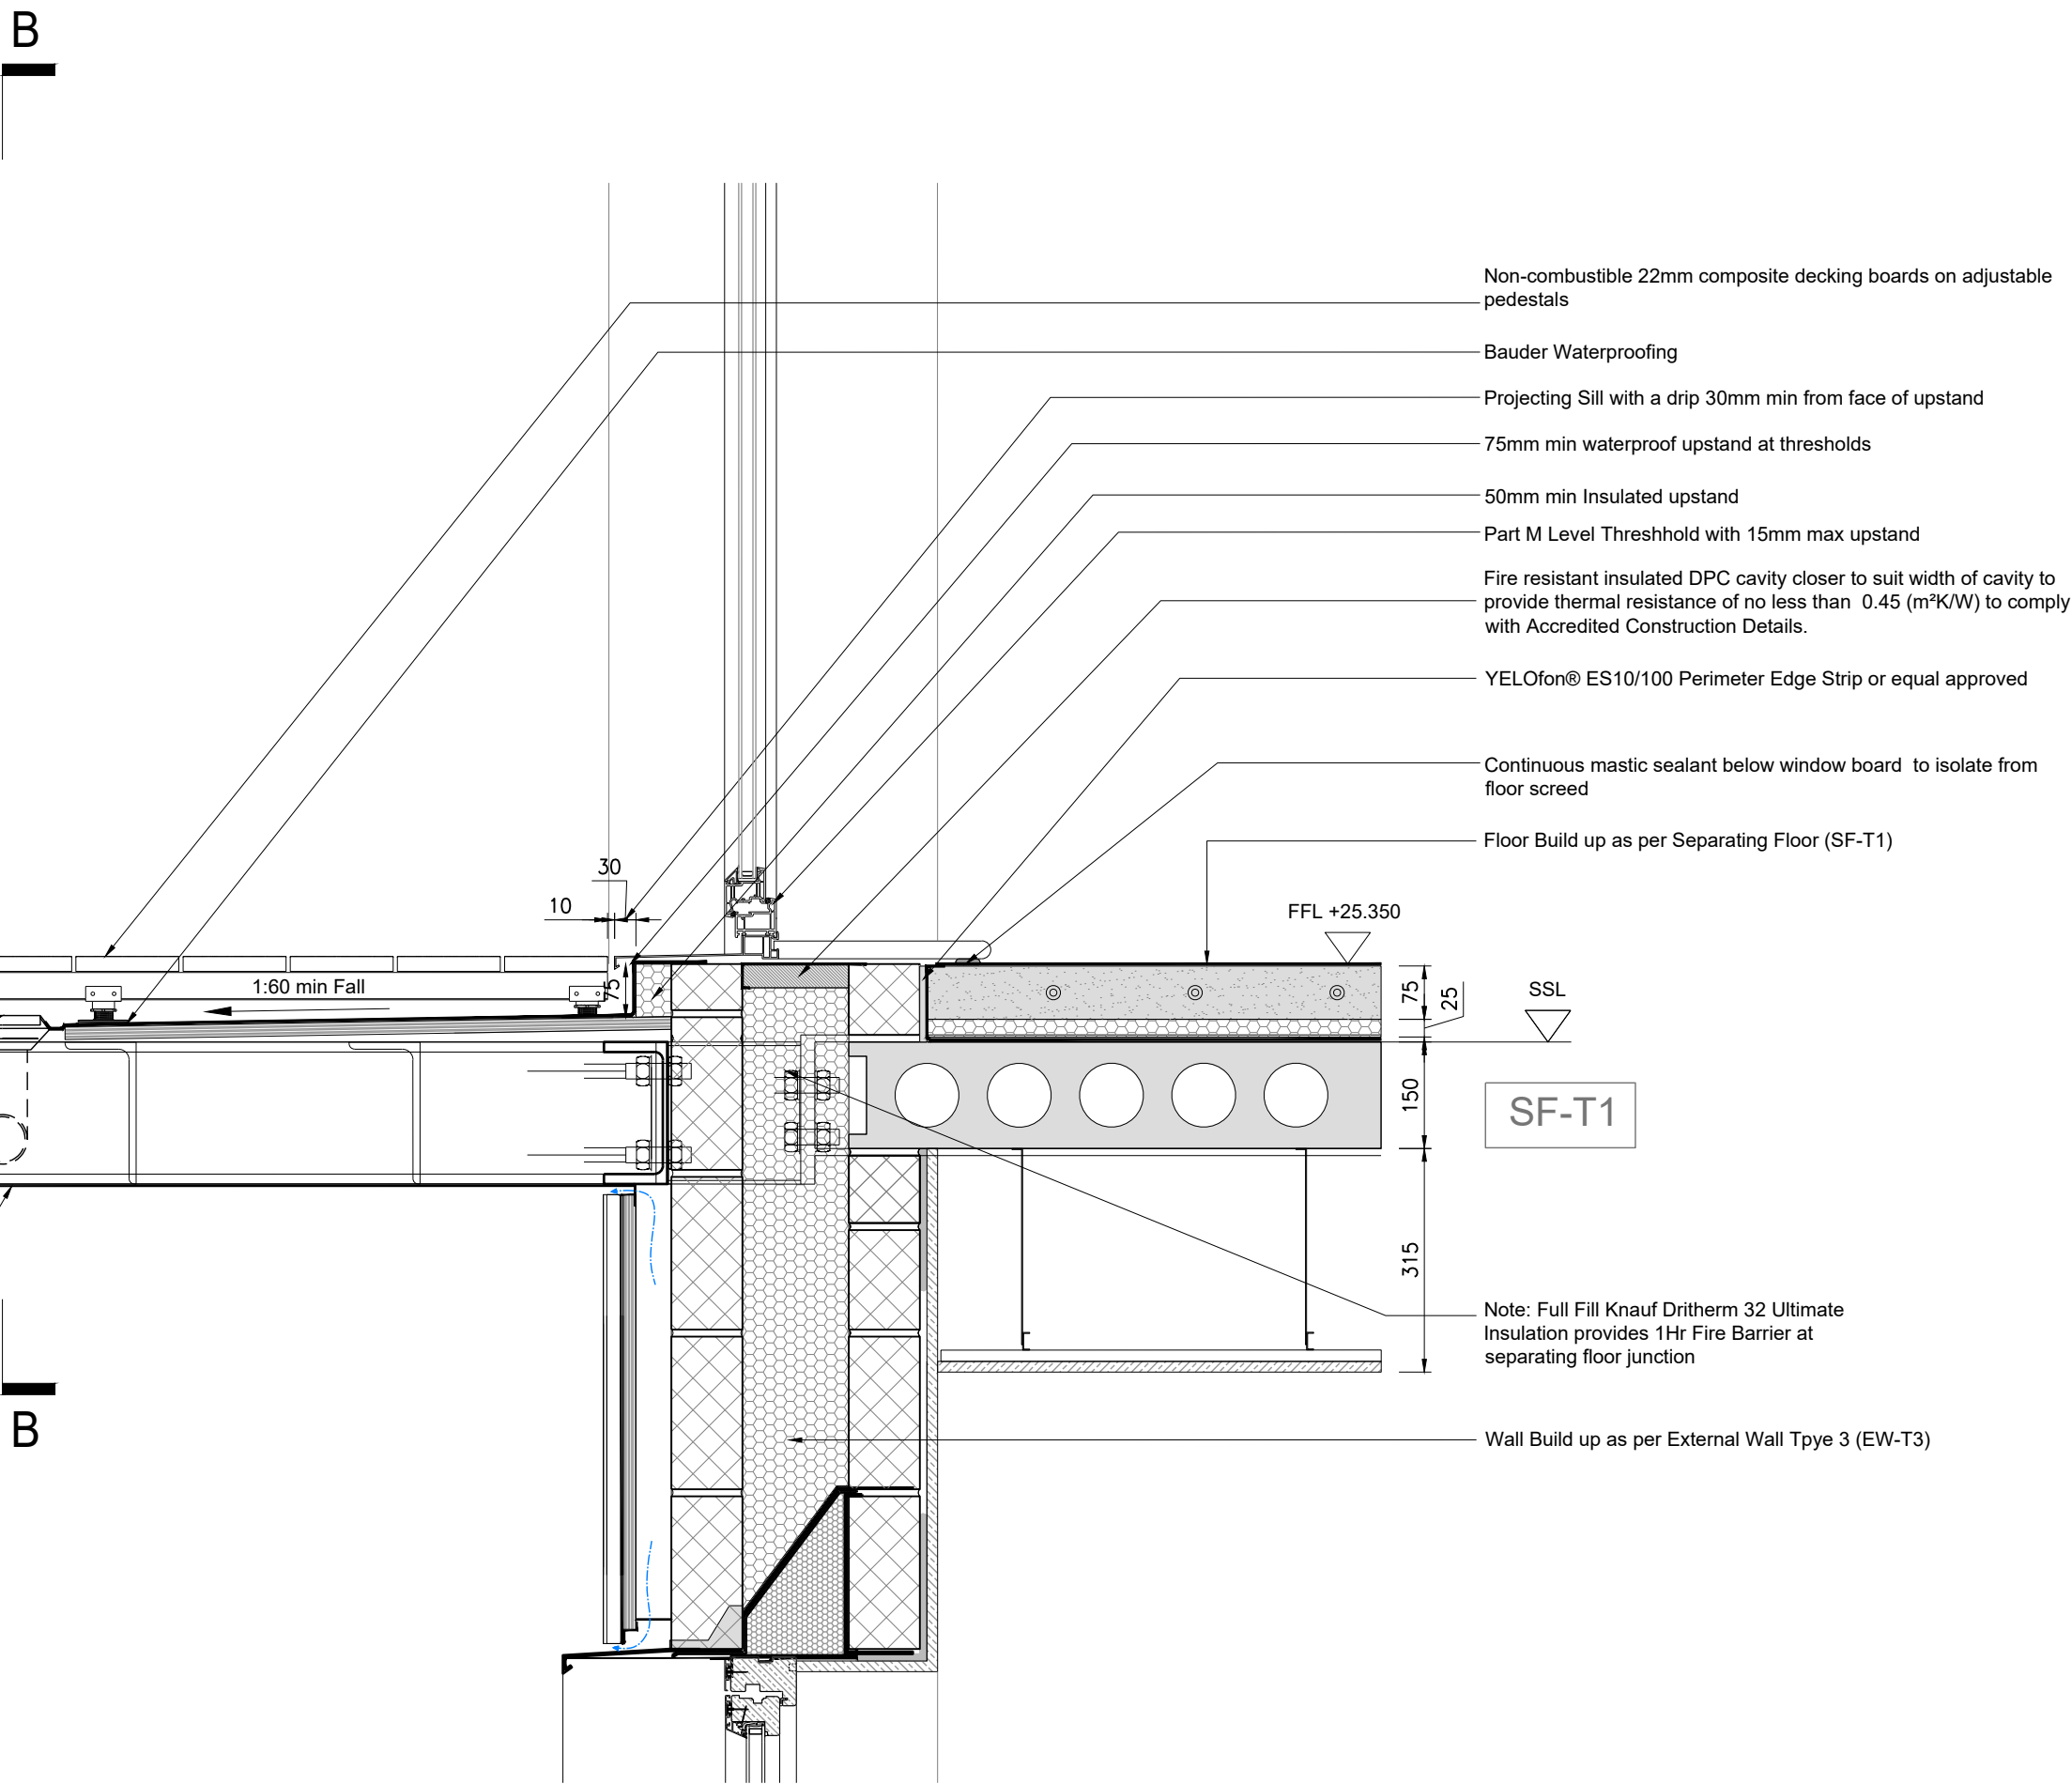



DETAIL 02
(Section A-A)

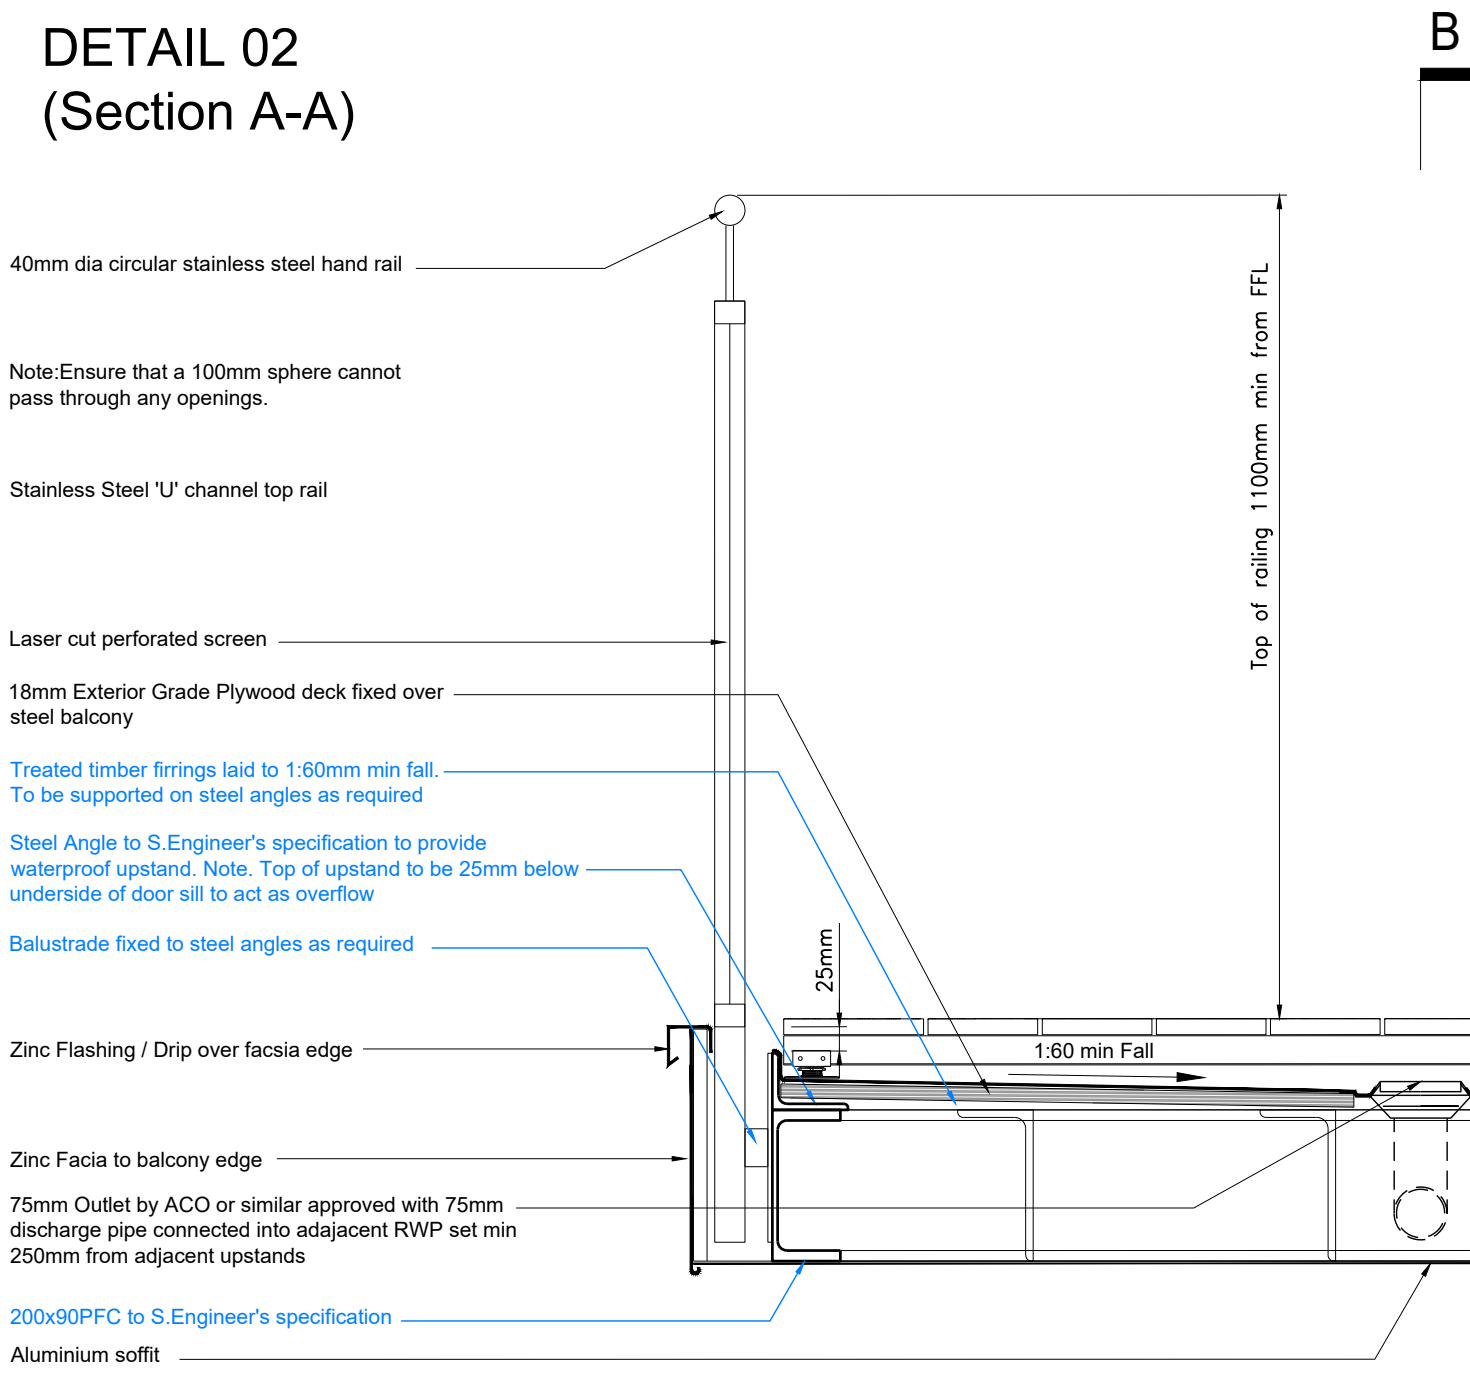

DETAIL 03
(Balcony - Side Elevation Detail)

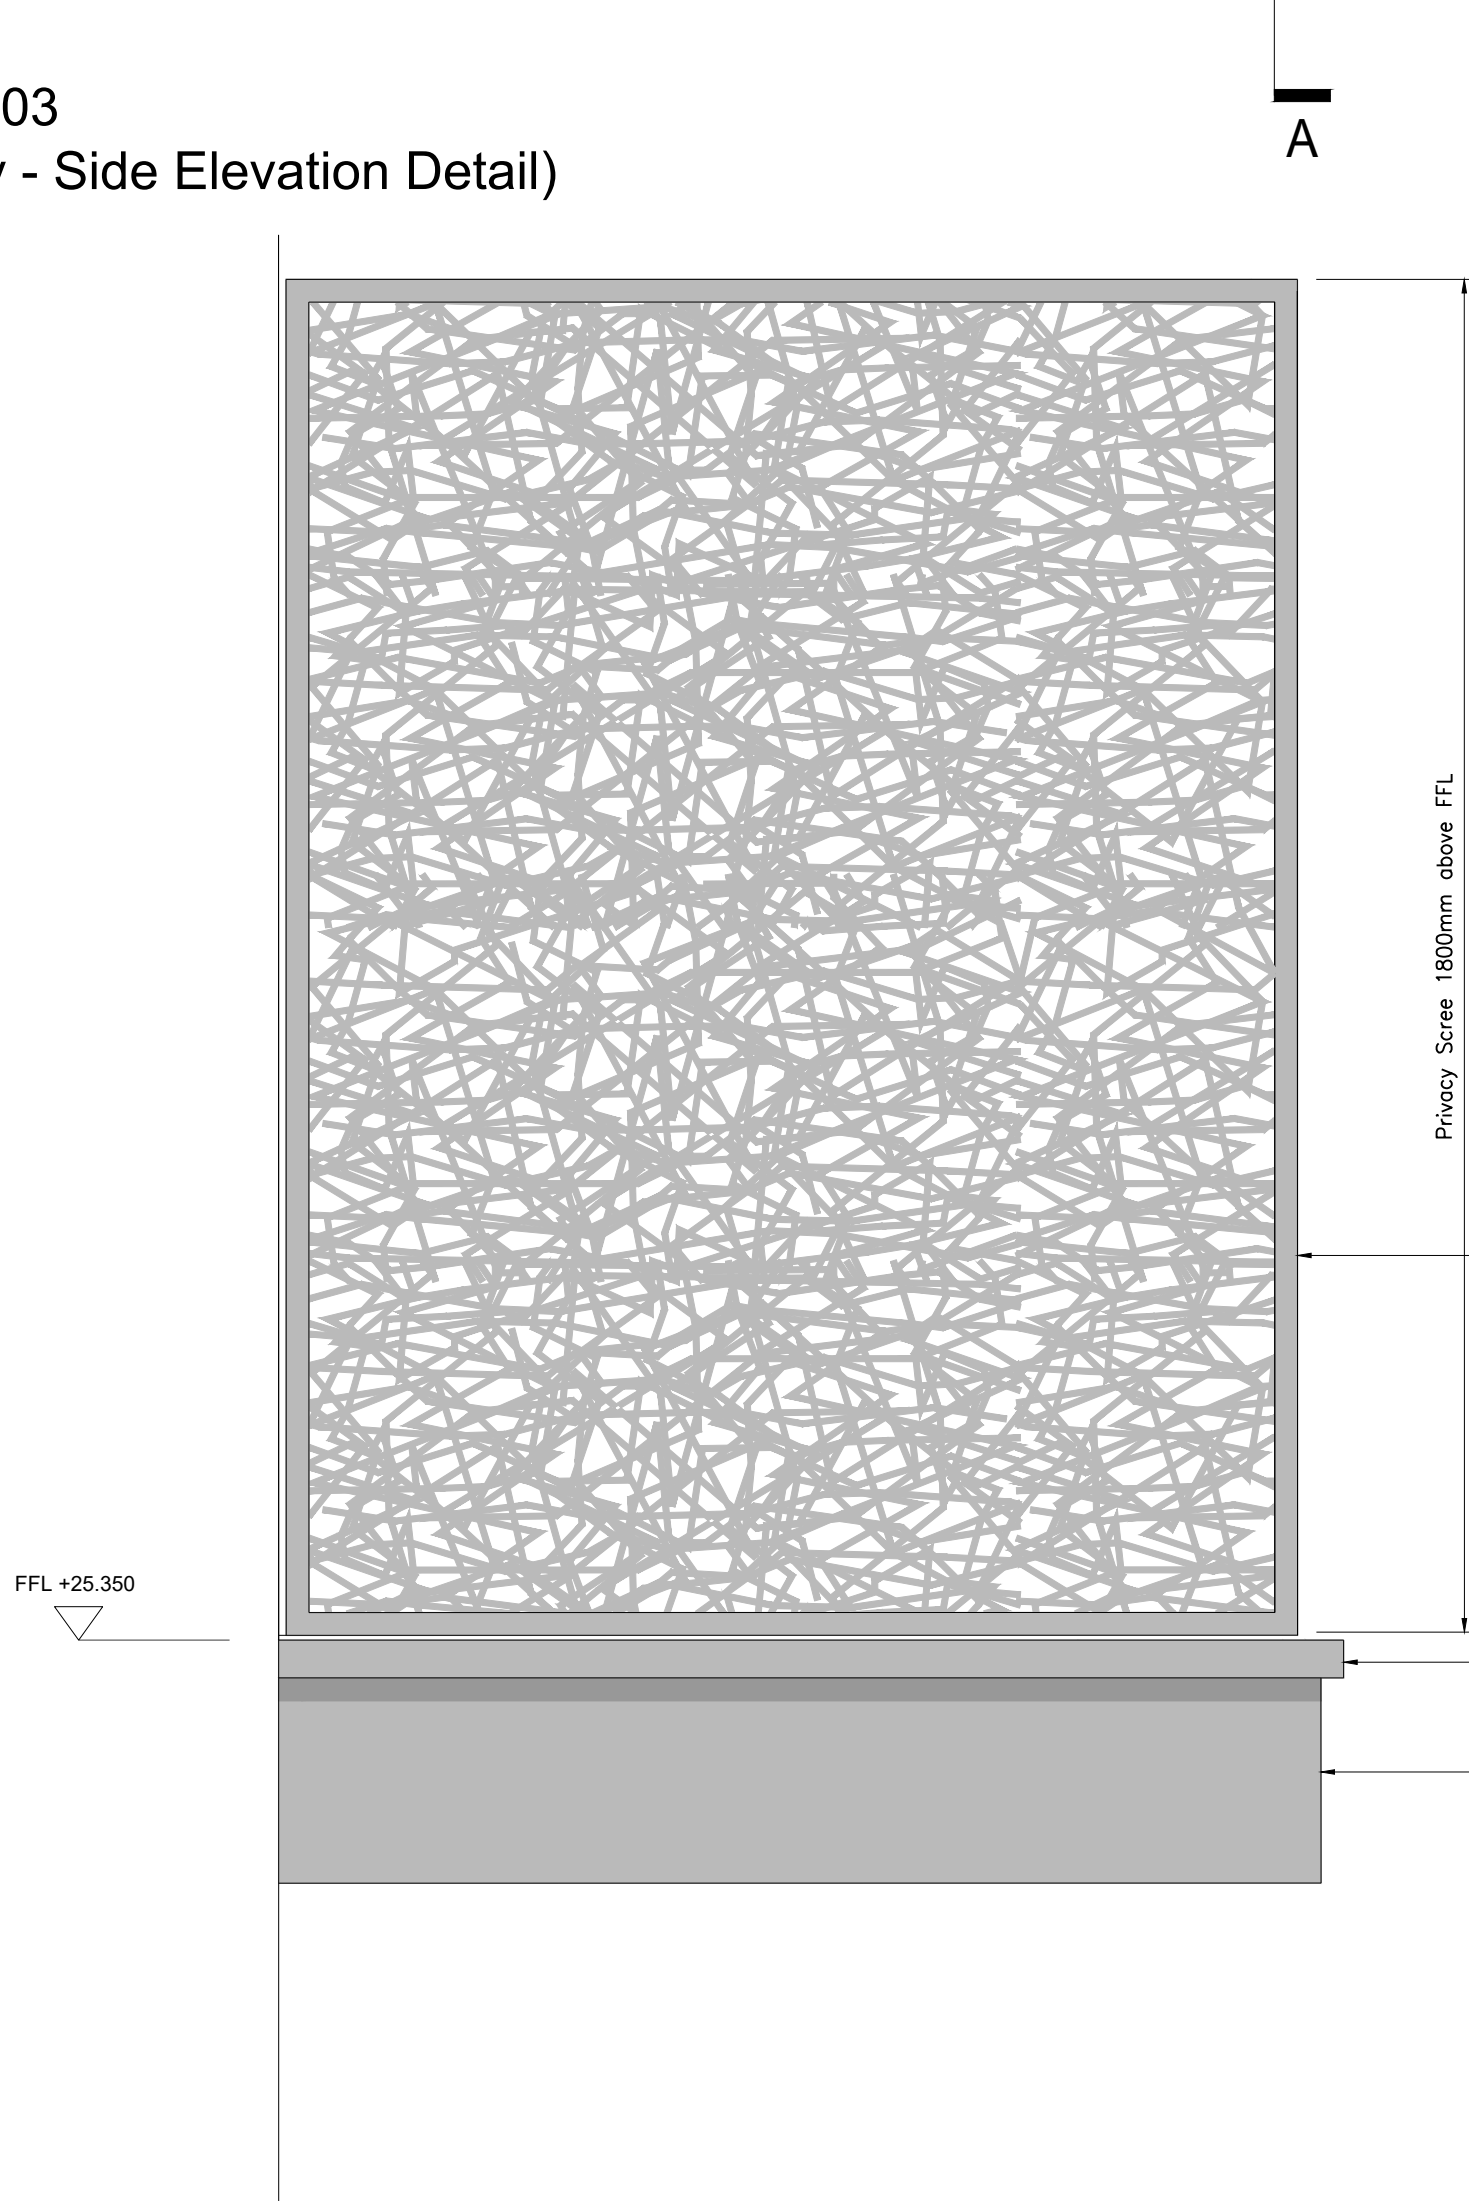

DETAIL 04
(Section B-B)

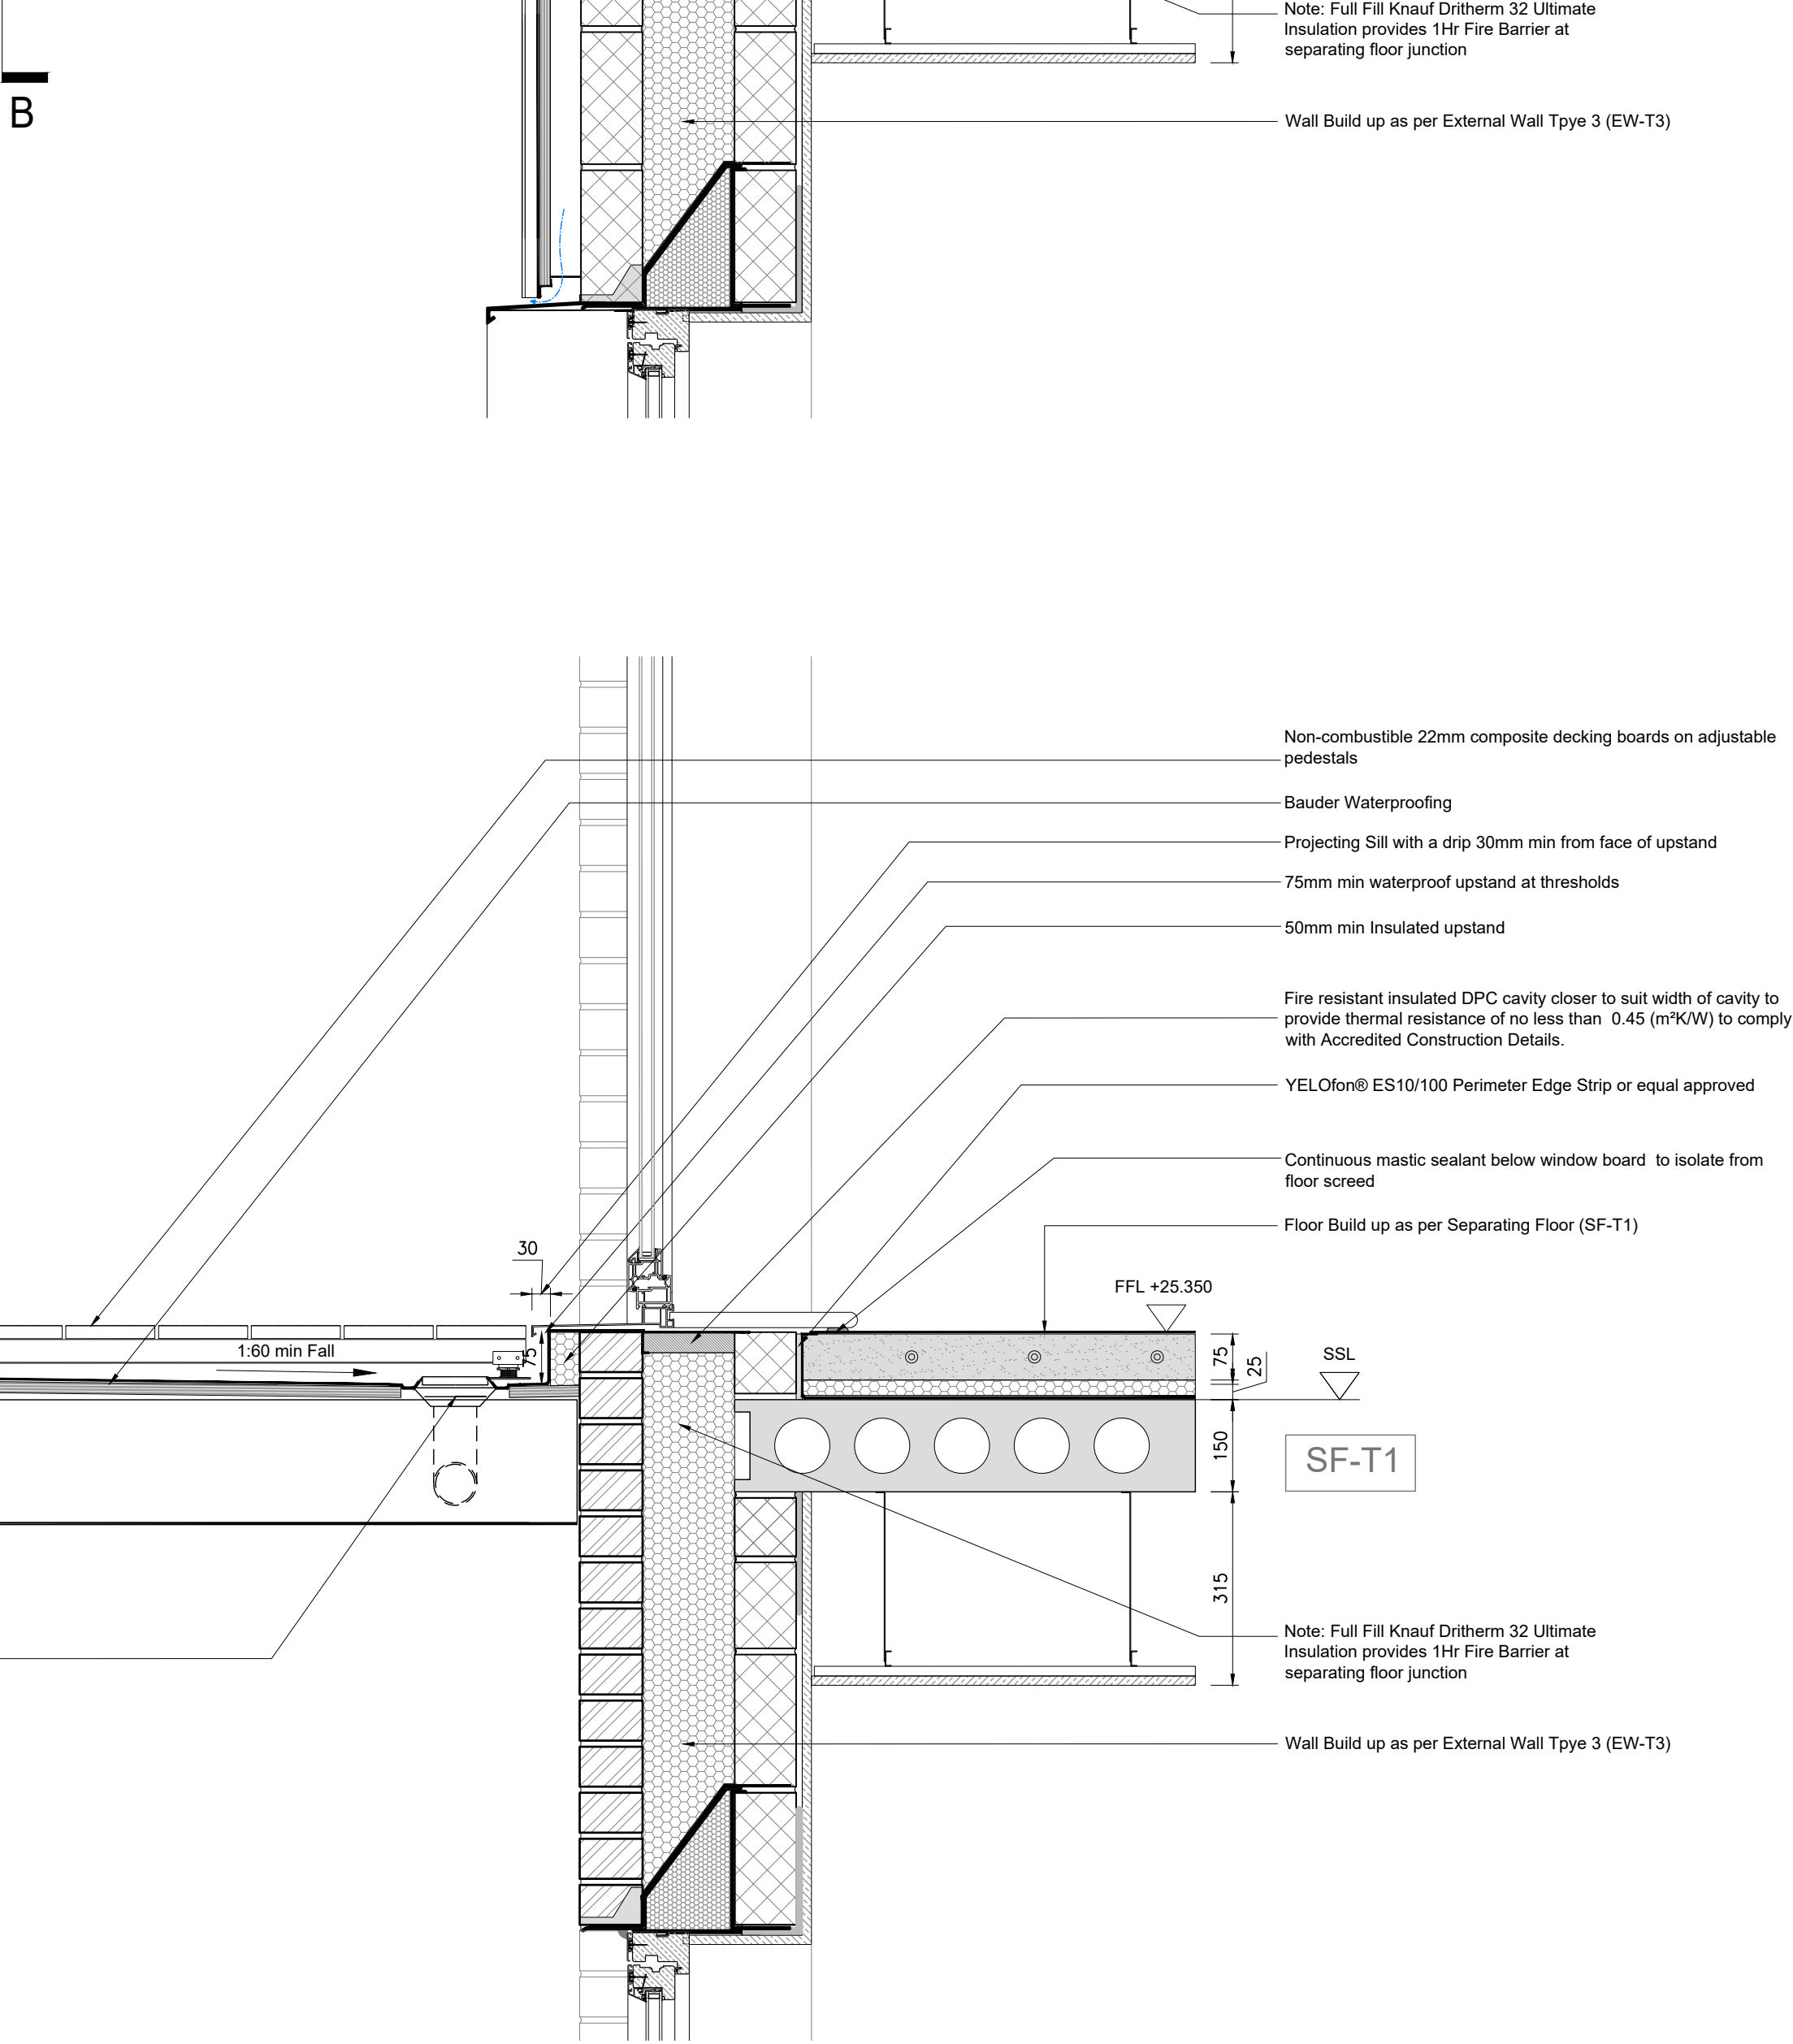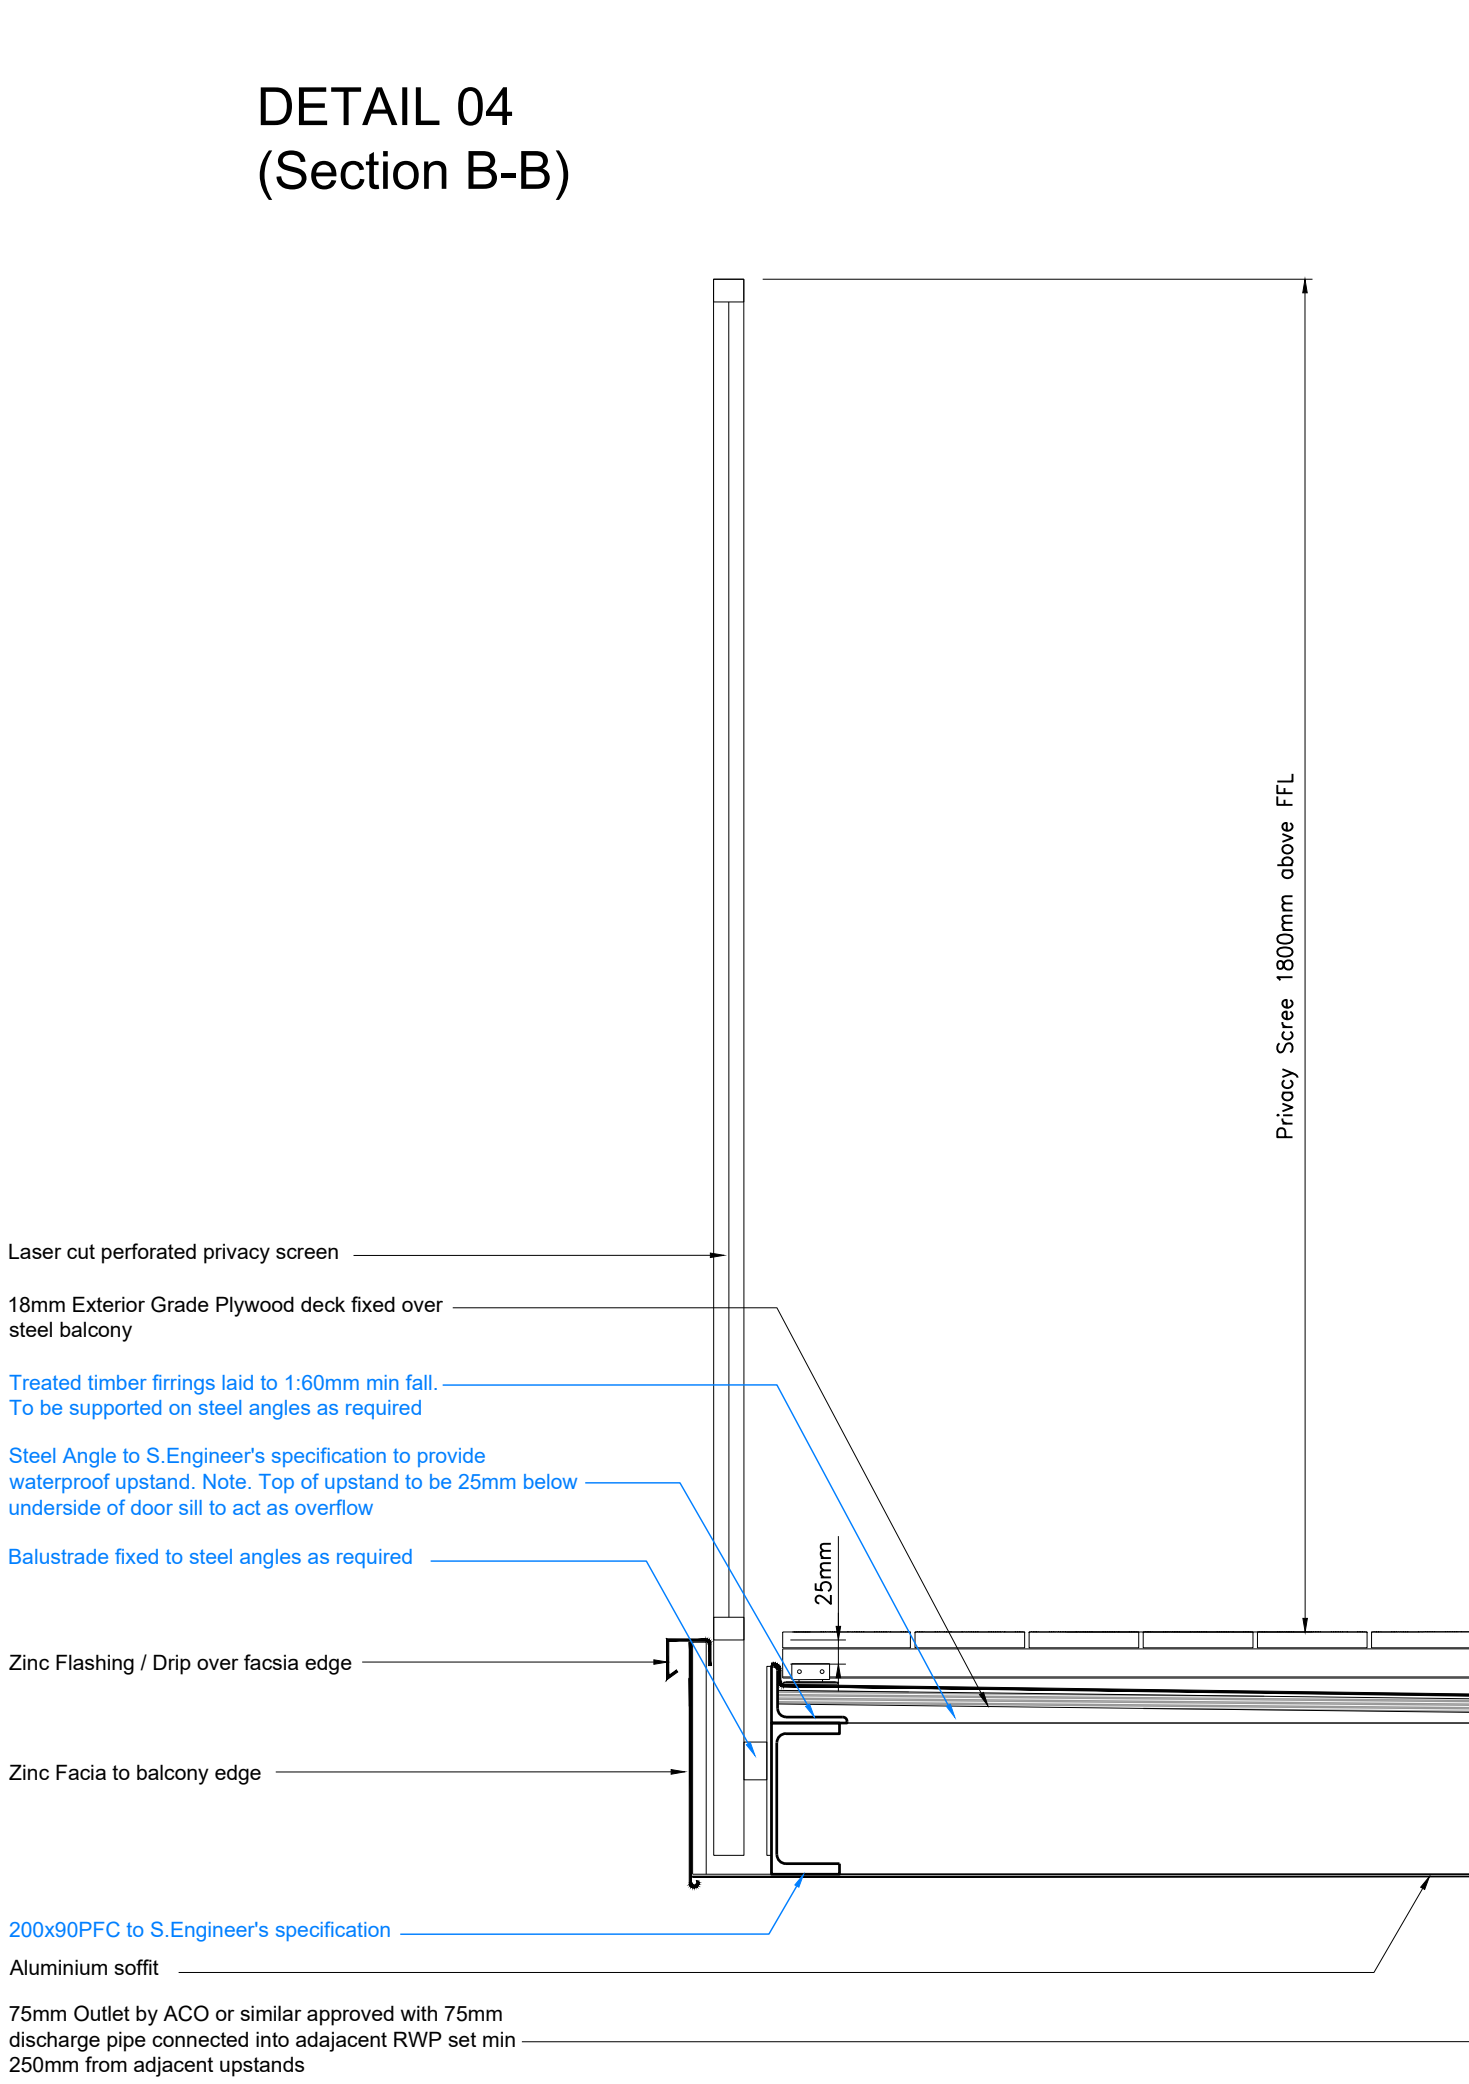

© The Copyright of this drawing remains with BEAU Architecture Ltd and is not to be reproduced without written approval. Dimensions are not to be scaled from this drawing. The Contractor is to check all dimensions on site and report any discrepancies to the Contract Administrator. This drawing is to be read in conjunction with all other standard documentation. If in doubt, ASK.

Notes :

P4	Balcony Decking updated	09.04.2024	
P3	Detail 02 updated to show revision to EW-T3 with timber battens and plywood	26.02.2024	
P2	Acoustic Separating Floor specification updated to reflect AJCL requirements	20.02.2024	
P1	Preliminary Drawing Issue	19.12.2023	
Rev.	Description	Date	By

Client :
Alexander James Ltd

Project No :
21007

Project :
Land adjacent to:
318A White Hart Lane
Haringey
London
N17 8LA

Drawing Title :
Balcony Details

Drawn by :
SIB
Date :
August 2022
Status:
PRELIMINARY
Drawing No :
426

Checked by :
Scale @ A1:
1:10
Rev. No :
P4

BEAU
Architecture

T: + 44 (0)1303 600404
E: info@beauarchitecture.co.uk
W: www.beauarchitecture.co.uk