
 
 
 


KEY

- Facing Brickwork (BEA Majestic)
in Flemish Bond
- Facing Brickwork (BEA Majestic)
in decorative soldier course banding
- Facing Brickwork (BEA Majestic)
in decorative detail Flemish bond with 25mm recessed headers
- Standing Seam Zinc (VM ZINC Pigemento Brown)

MJ Vertical Movement Joint

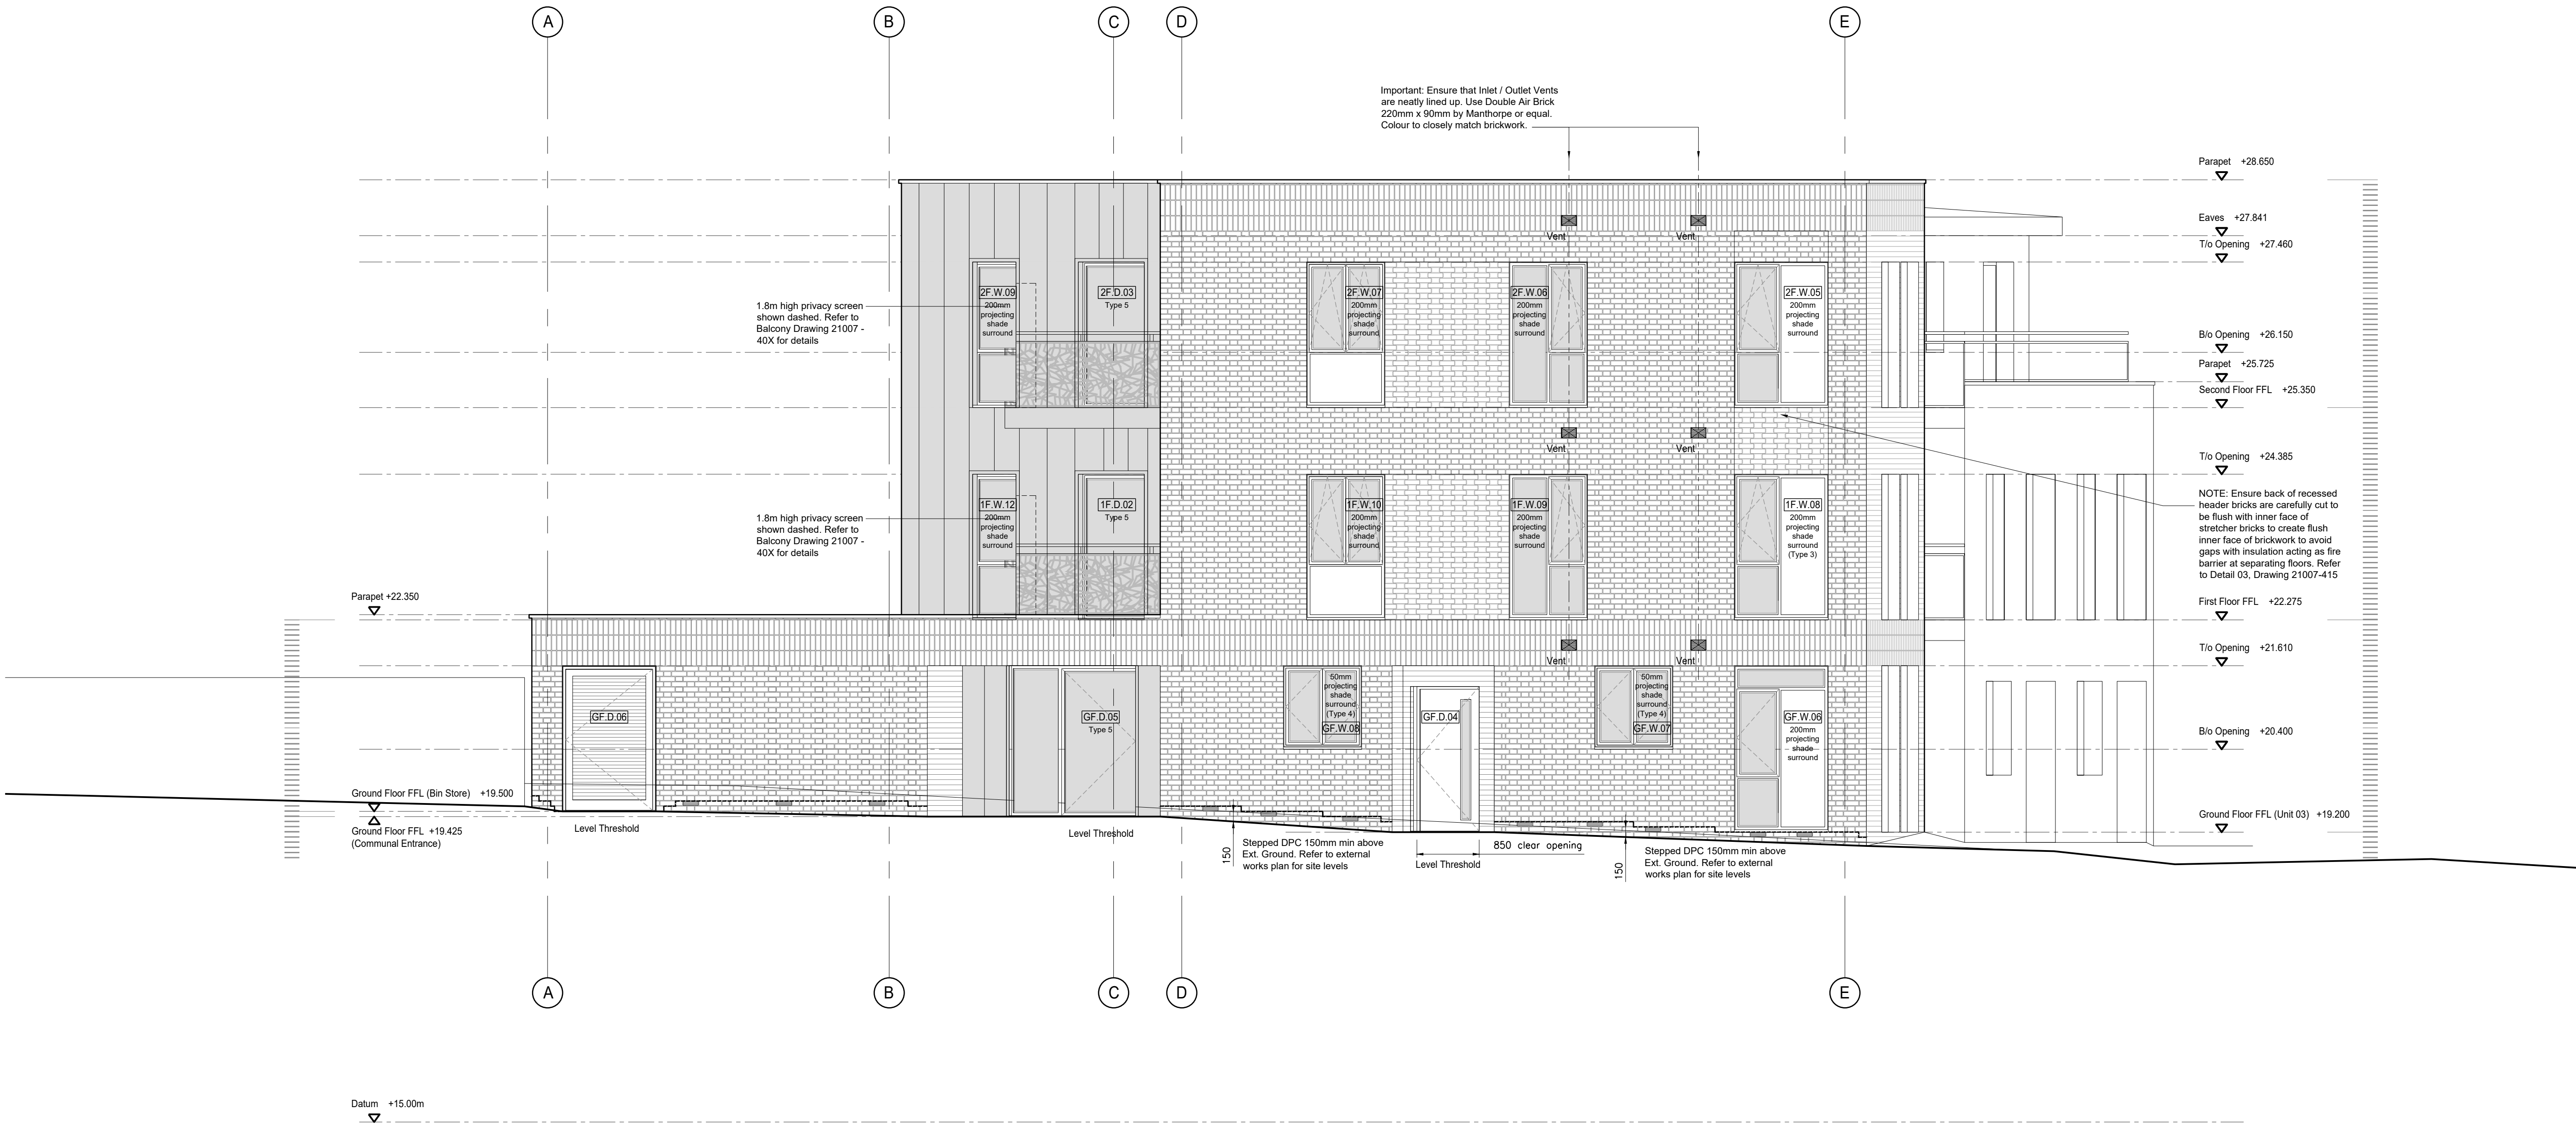

West Elevation (Fronting Weir Hall Lane)

© The Copyright of this drawing remains with BEAU Architecture Ltd and is not to be reproduced without written approval. Dimensions are not to be scaled from this drawing. The Contractor is to check all dimensions on site and report any discrepancies to the Contract Administrator. This drawing is to be read in conjunction with all other standard documentation. If in doubt, ASK.

Notes :

P2	Projecting Shade Surround Depths & Fenestration Types added	08.02.2024	
P1	Preliminary Drawing Issue	19.12.2023	
Rev.	Description	Date	By

Client :
Alexander James Ltd

Project No :
21007

Project :
Land adjacent to:
318A White Hart Lane
Haringey
London
N17 8LA

Drawing Title :
West Elevation
(Fronting Weir Hall Lane)

Drawn by : SIB
Date : August 2022
Status: PRELIMINARY
Drawing No : 201

Checked by :
Scale @ A1:
1:50
Rev. No : P2

BEAU
Architecture

T: + 44 (0)1303 600404
E: info@beauarchitecture.co.uk
W: www.beauarchitecture.co.uk