



Key:


1. W01 Replaced casement window with upvc double glazed sash windows

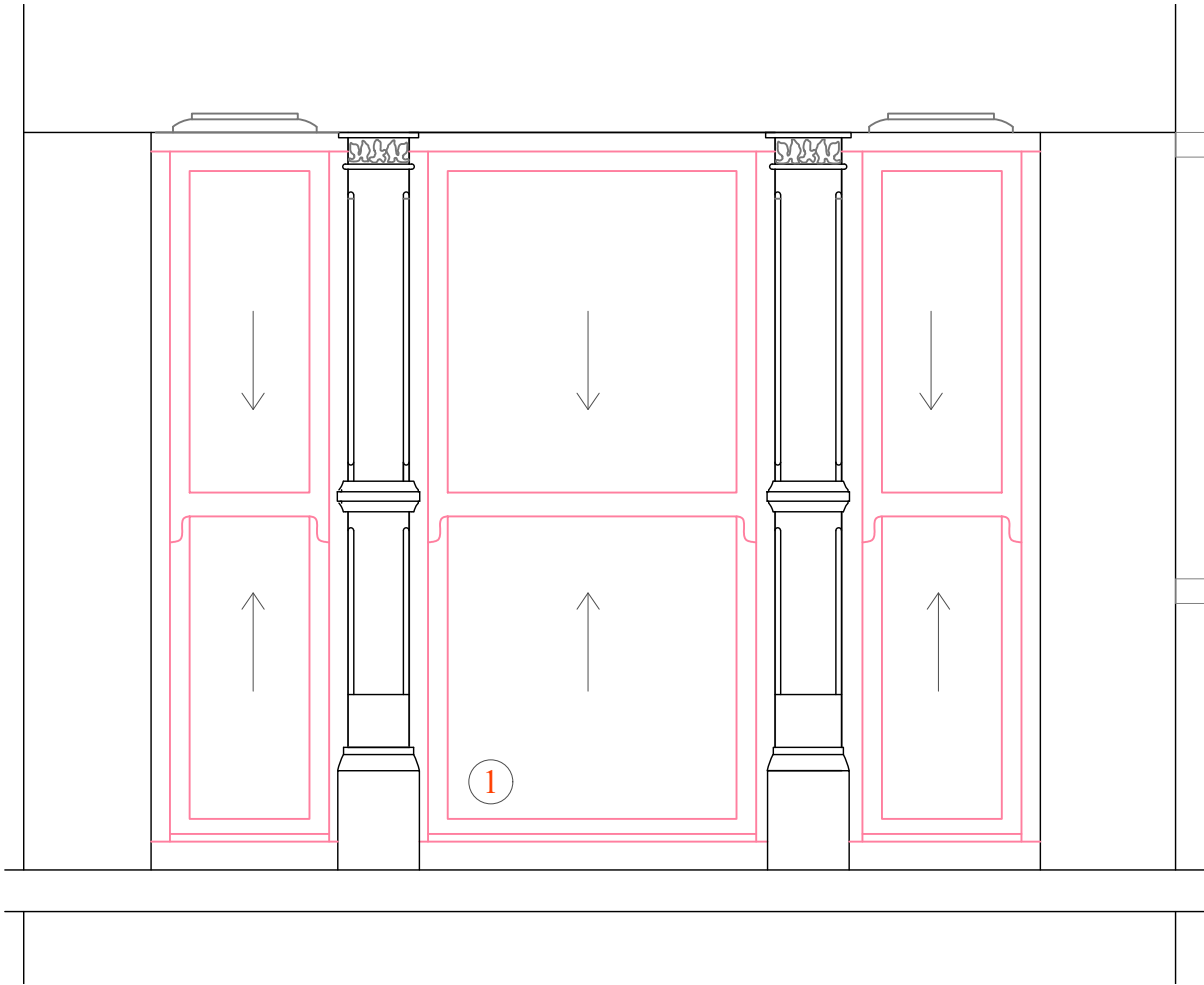


1 PROPOSED SASH WINDOWS FRONT ELEVATION
Scale: 1:20

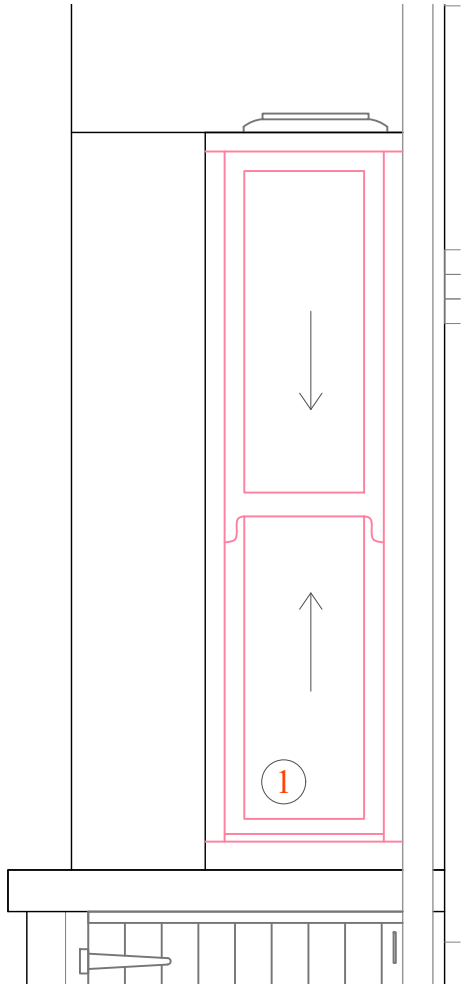

2 PROPOSED SASH WINDOWS SIDE ELEVATION
Scale: 1:20

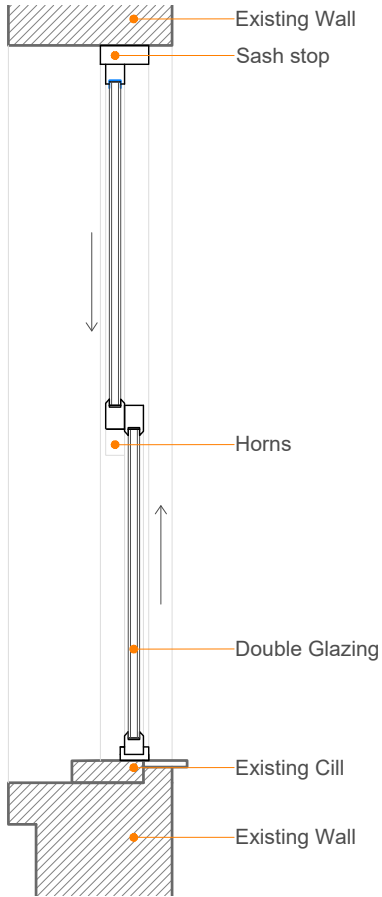

3 PROPOSED SASH WINDOW SECTION
Scale: 1:20

 

Notes
This drawing has been produced to show 'Design Intent' for aesthetic guidance only. This drawing does not purport to be a working drawing and is for illustrative purposes only.

The Contractor is responsible for the structural stability and weather proofing of all elements and will be liable for any defects or failure that may arise from design development, defective materials or workmanship.

© Copyright
This drawing is the property of Low Key Life Limited. No disclosure or copy of it may be made without the written permission of Low Key Life Limited.

Revisions		
Date	Rev	Details
11/04/2024	/	Issued for Planning



E: lowkeylifelimited@gmail.com

Project Title & Address
431A Archway Road
London N6 4HT

Drawing Title
Proposed
Sash Window Detail

Scale	Creation Date	Status
1:20@A3	April 2024	PLAN
Project No.	Drawing No.	Revision
001	110	/