



This drawing was produced using CAD and on no account should be amended by hand.
This drawing should not be scaled from.
All dimensions shown are for reference and should be checked on site prior to commencement of work.

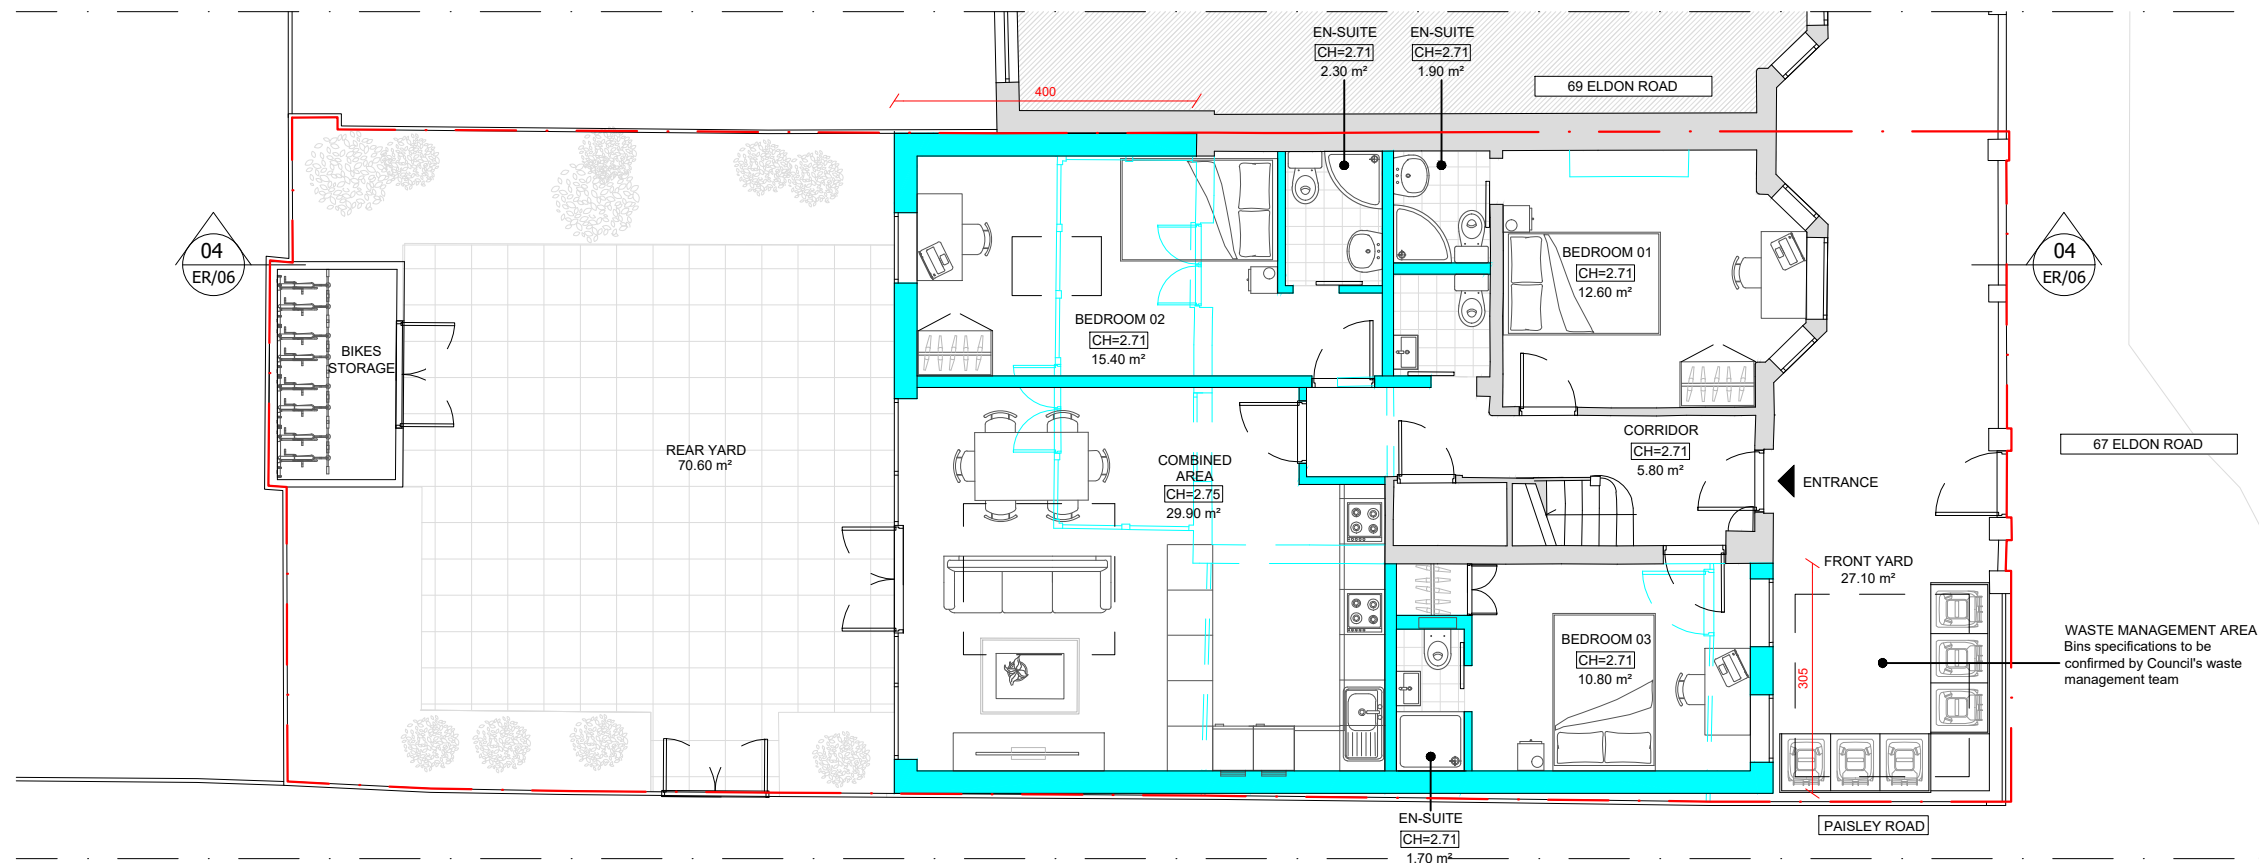


01 PROPOSED GROUND FLOOR PLAN
1:100@A3


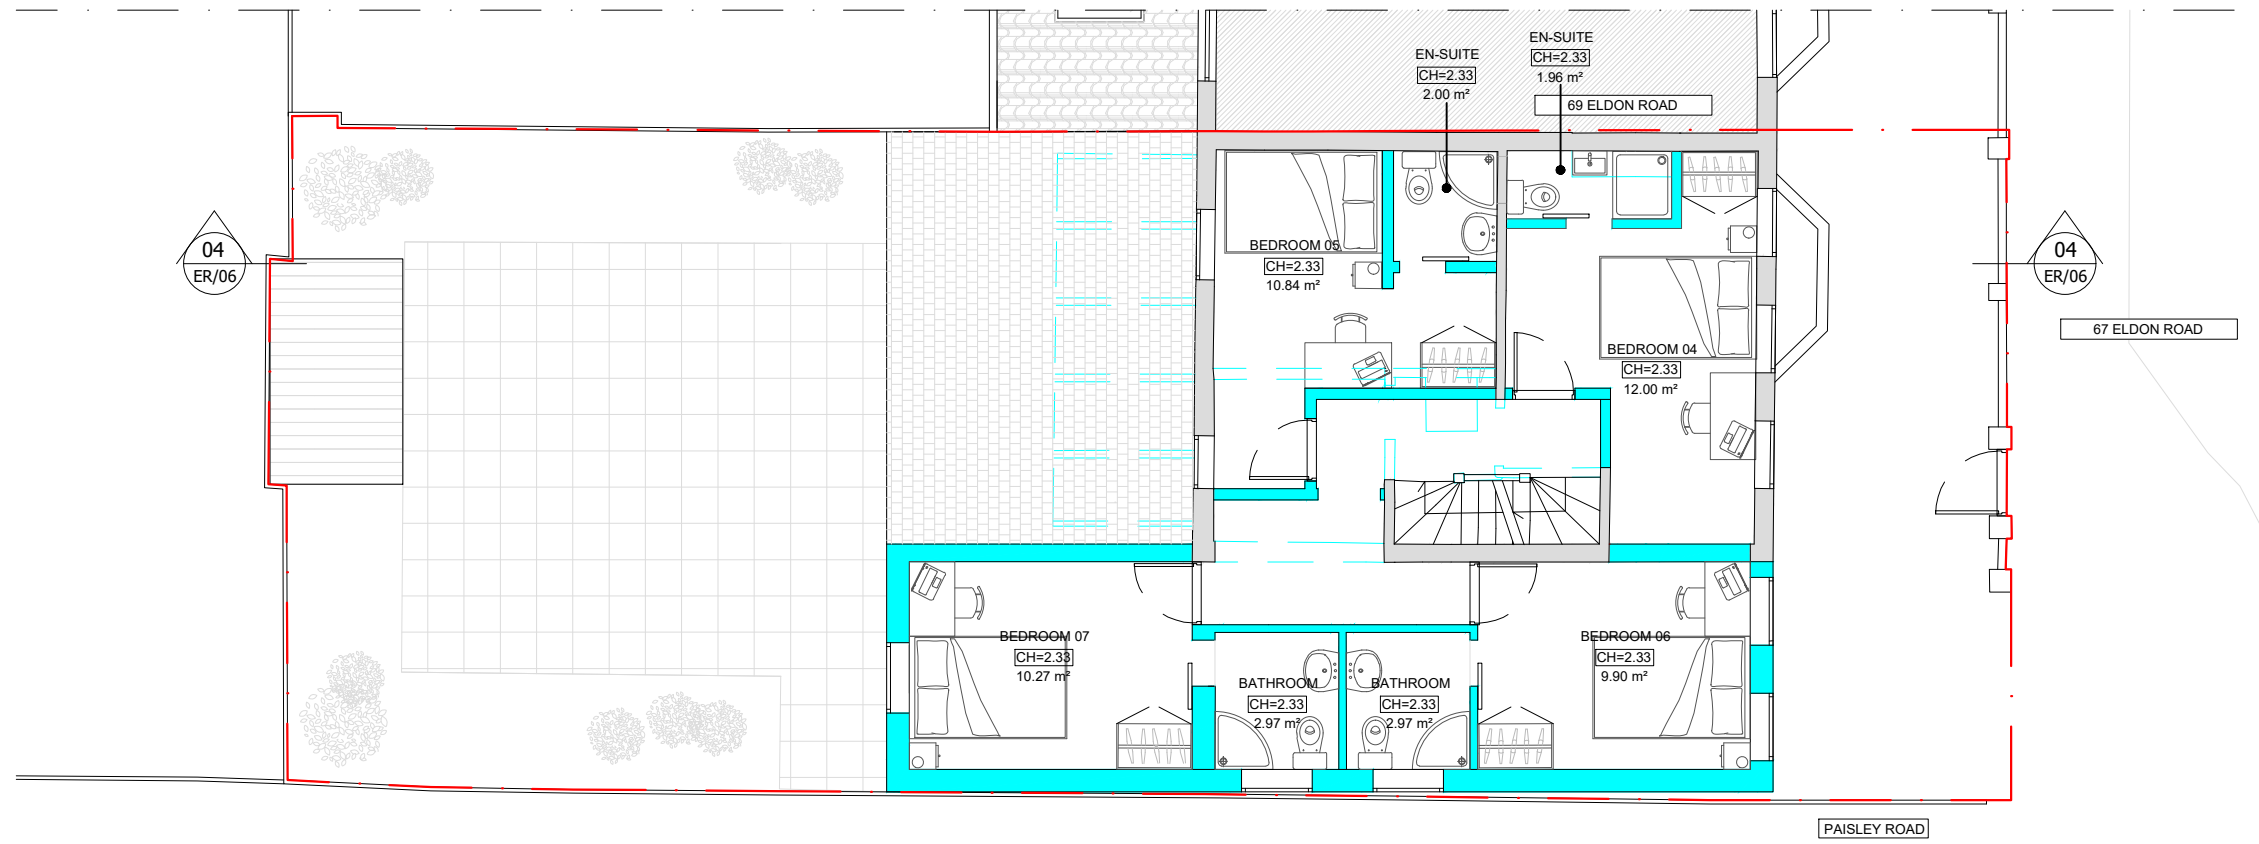


02 PROPOSED FIRST FLOOR PLAN
1:100@A3

Boundary line - indicative only

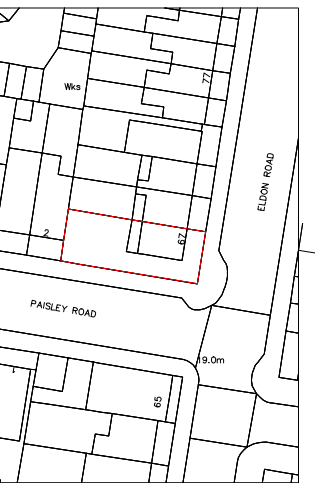

NORTH

  

REV	DATE	DRAWN	CHK'D	APPR'D
-----	------	-------	-------	--------

Planners & Architects
Professional Planning & Architectural Services

plannersandarchitects@gmail.com

PROJECT:
67 ELDON ROAD, LONDON, N22 5ED

CLIENT:
—

DRAWING TITLE:
PROPOSED PLANS

Status	Scale & Paper Size	Issue date
Planning	1:100onA3	27/03/24
Drawing Number	Revision	
ER/04	—	