




This drawing was produced using CAD and on no account should be amended by hand.
This drawing should not be scaled from.
All dimensions shown are for reference and should be checked on site prior to commencement of work.

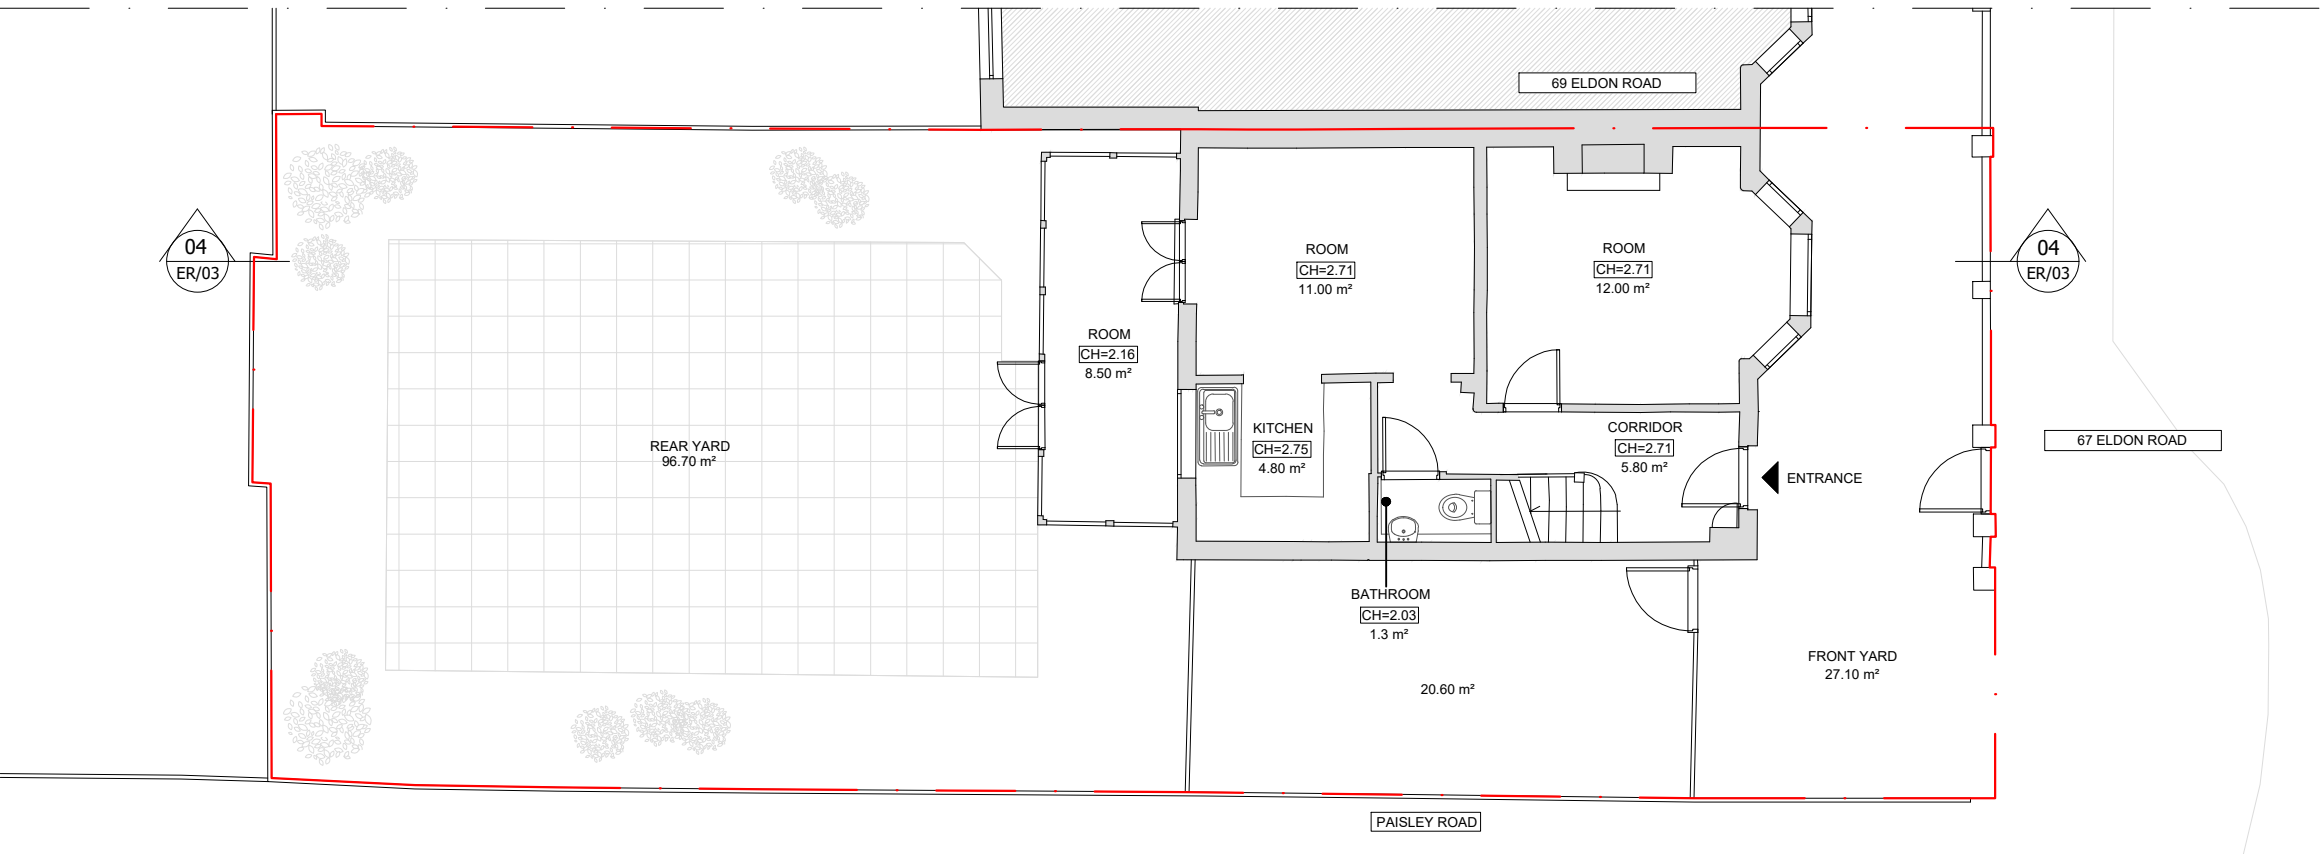

Boundary line - indicative only

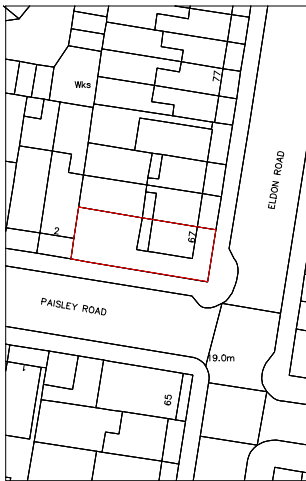

NORTH

 

REV DATE DRAWN CHK'D APPR'D

Planners & Architects
Professional Planning & Architectural Services

plannersandarchitects@gmail.com


PROJECT:
67 ELDON ROAD, LONDON, N22 5ED

CLIENT:
—

DRAWING TITLE:
EXISTING PLANS

Status
Planning
Scale & Paper Size
1:100onA3
Issue date
08/07/23
Drawing Number
ER/01
Revision
—

01 EXISTING GROUND FLOOR PLAN
1:100@A3

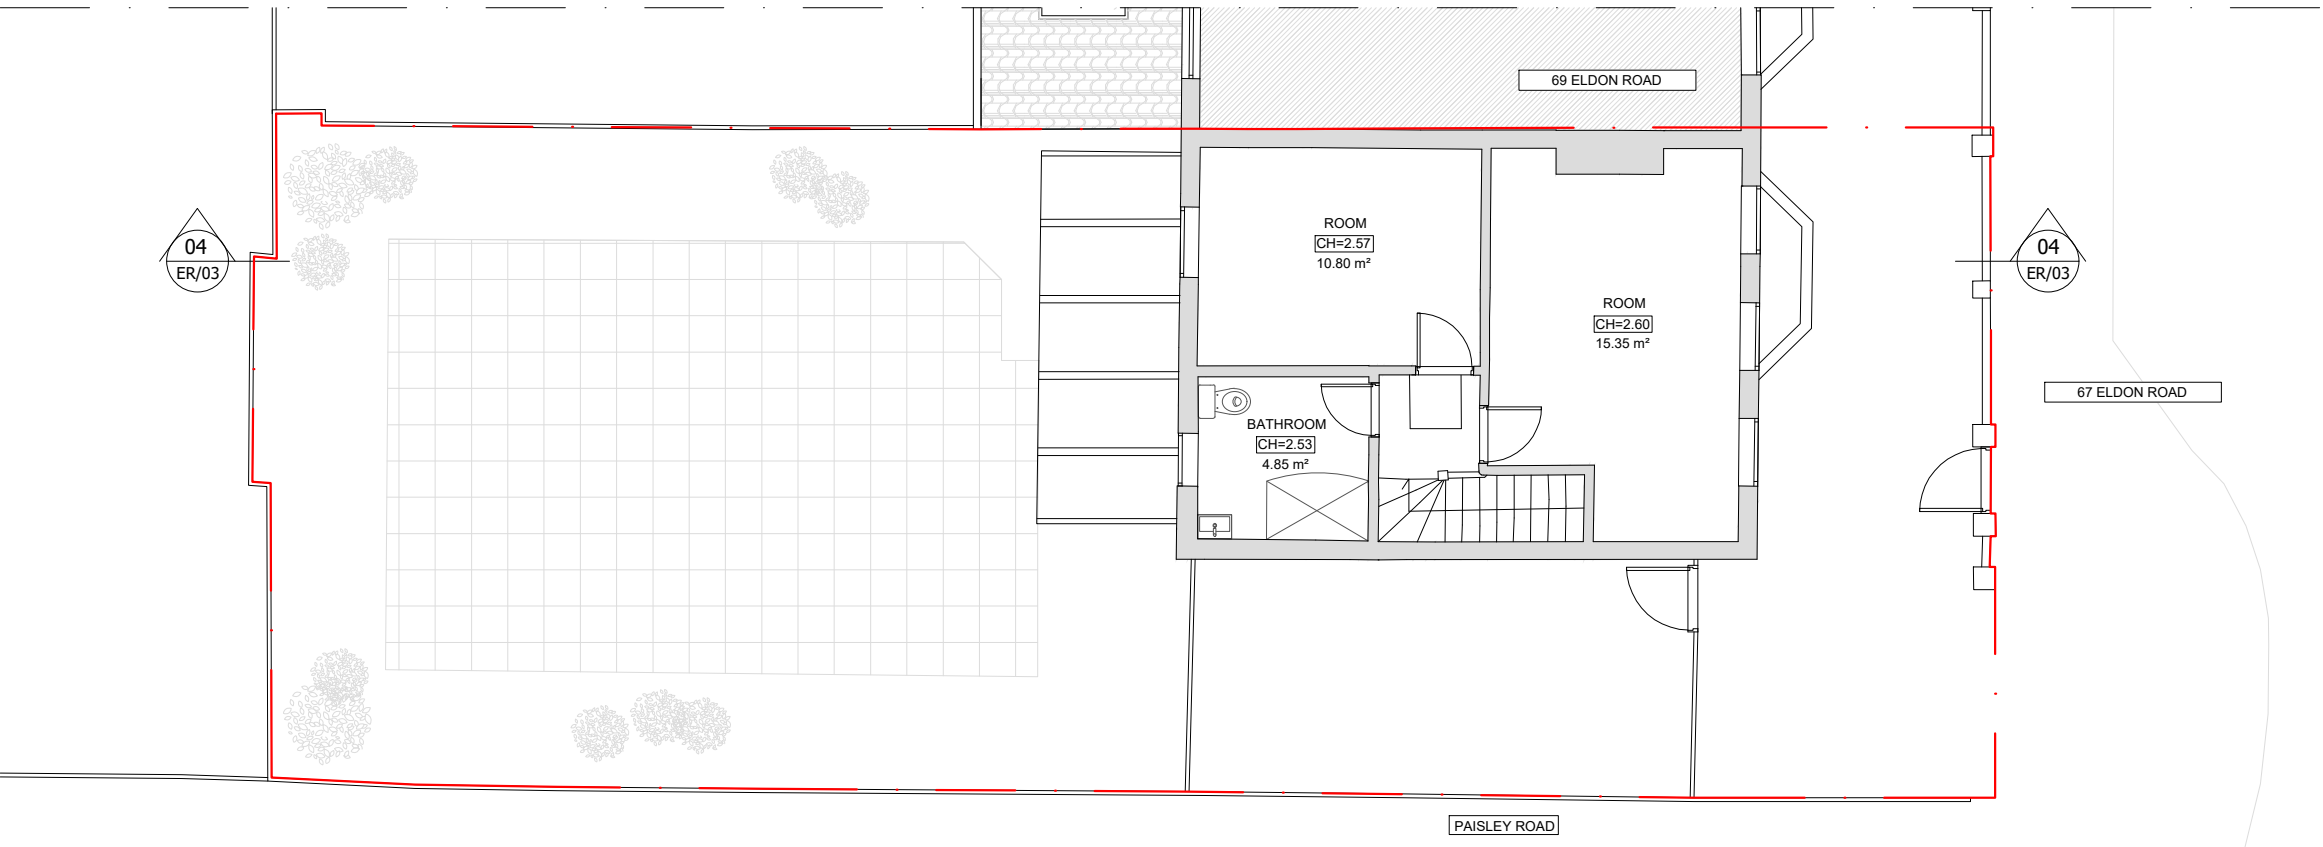

02 EXISTING FIRST FLOOR PLAN
1:100@A3