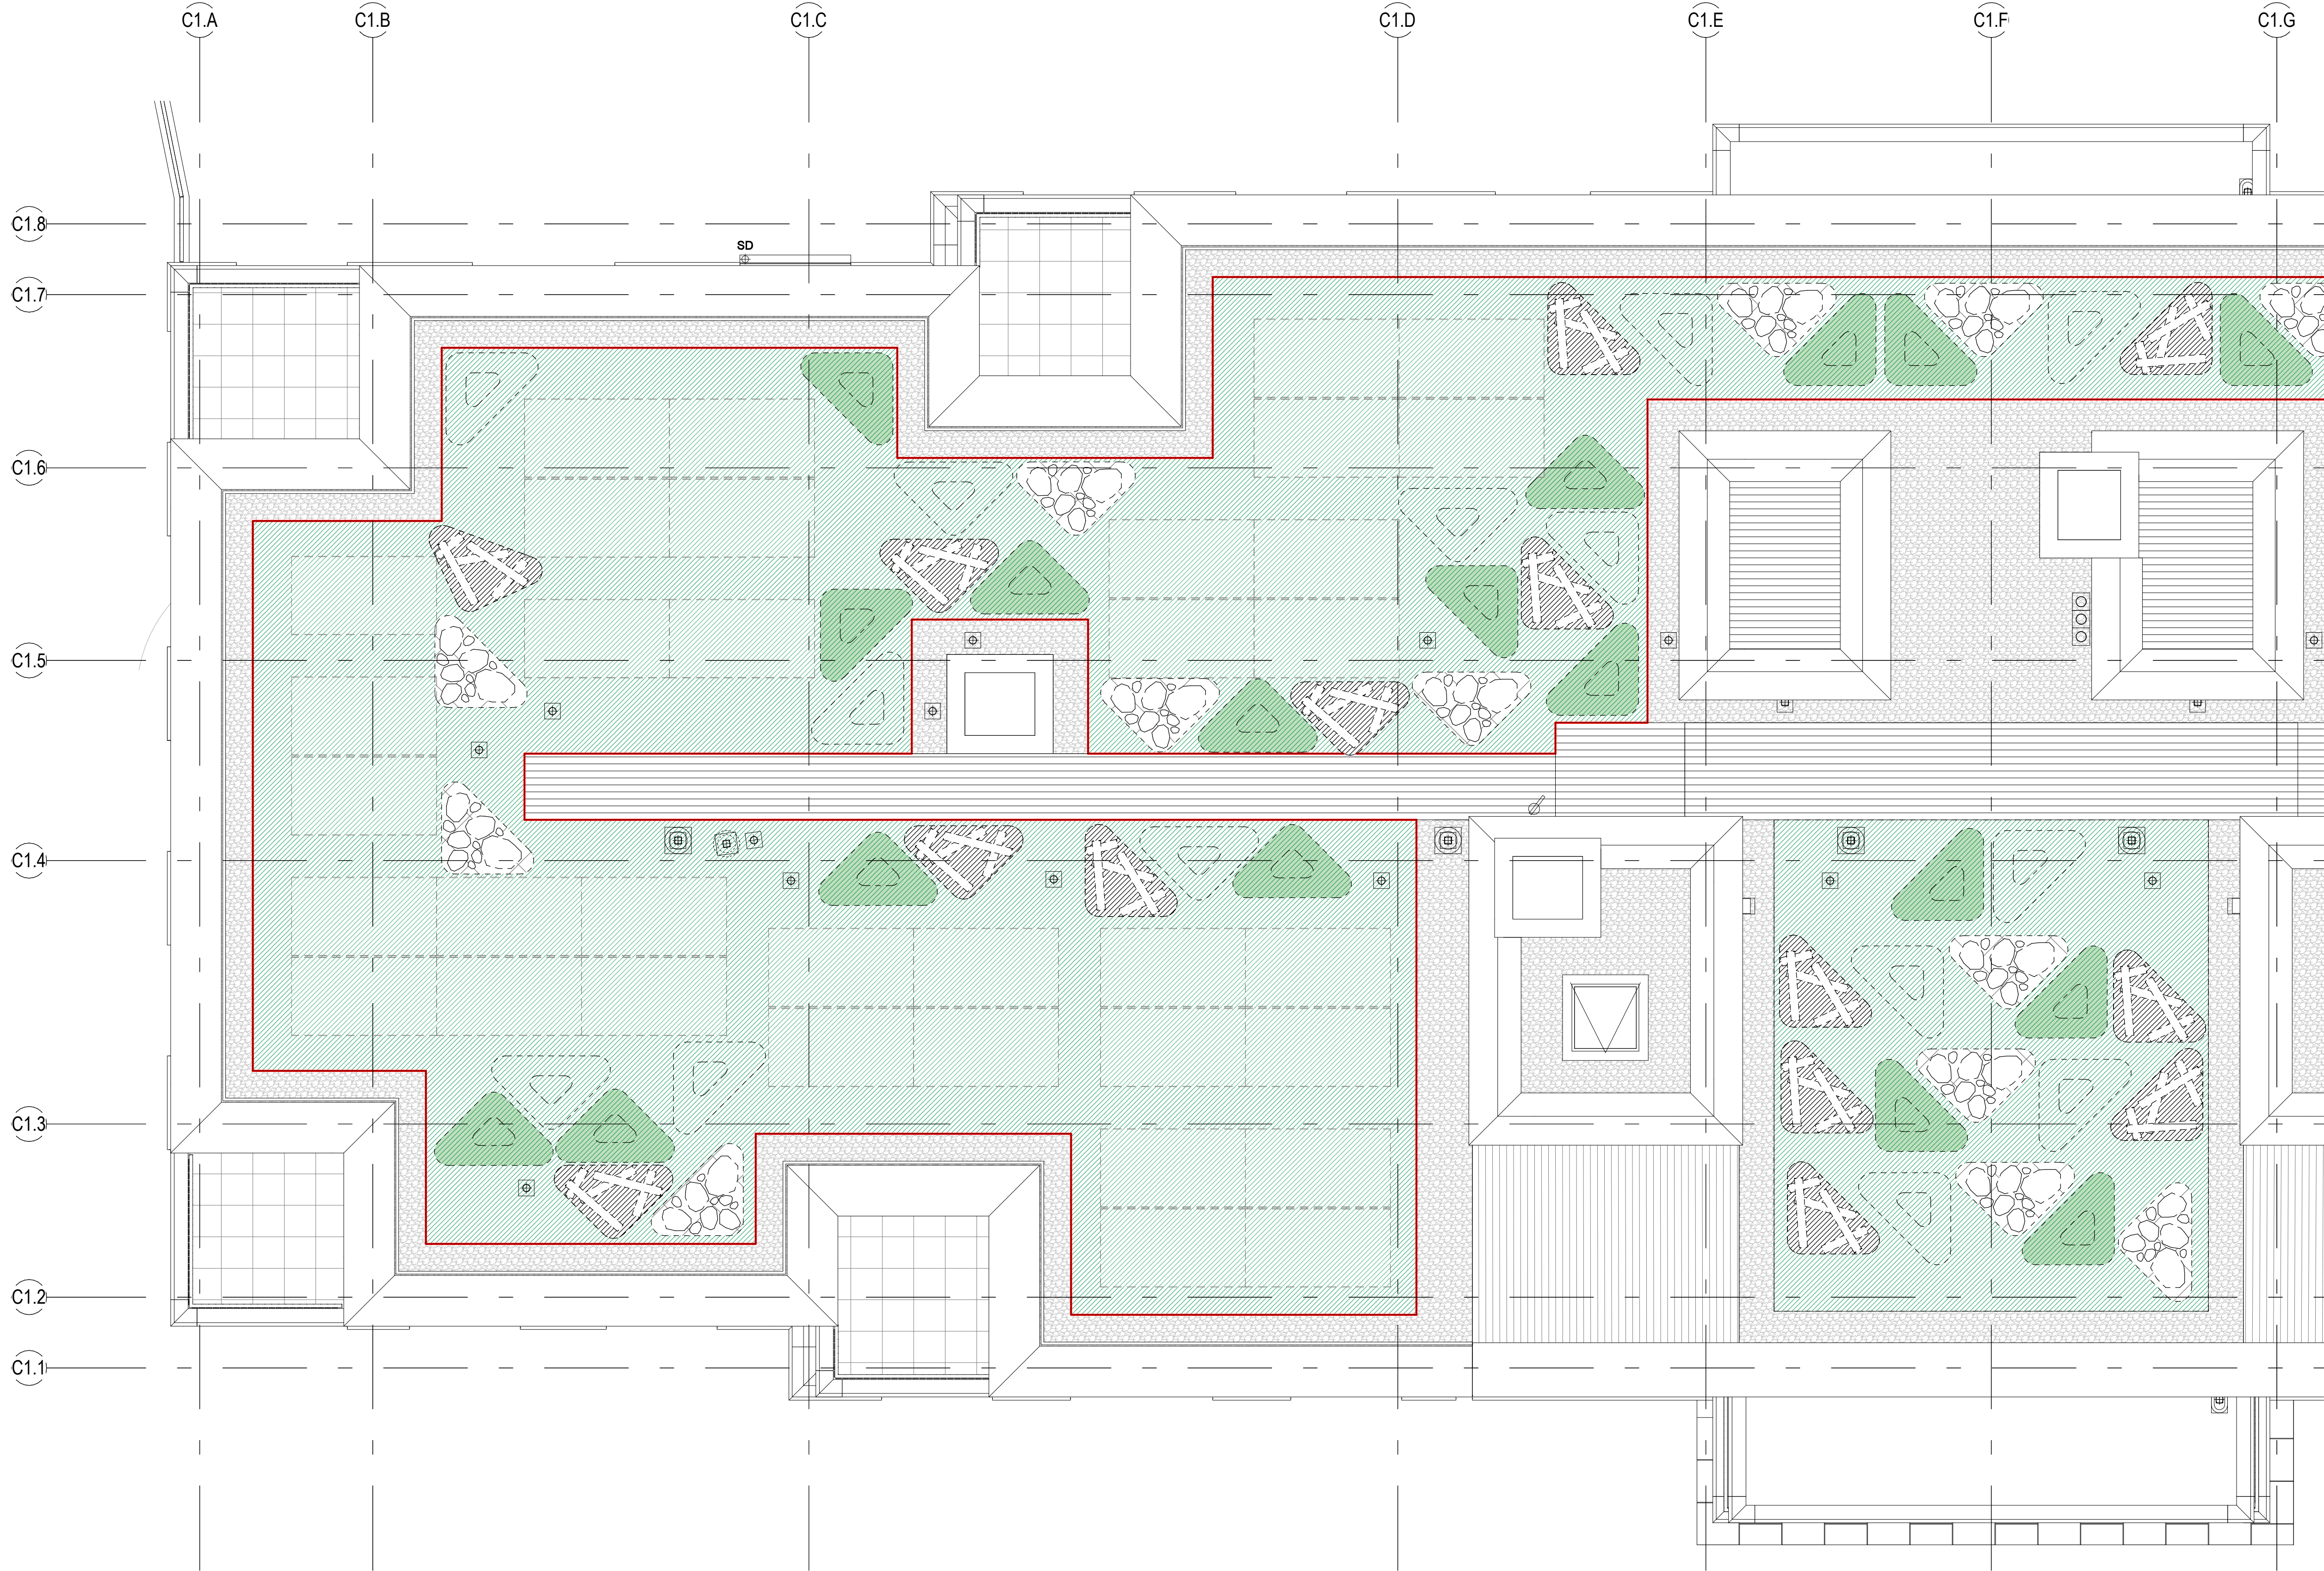




DRAWING NOTES:

GENERAL:

1. COPYRIGHT OF THIS DRAWING IS VESTED IN PLINCKE AND IT MUST NOT BE COPIED OR REPRODUCED WITHOUT CONSENT.
2. DO NOT SCALE FROM THIS DRAWING - DIMENSIONS GOVERN. IF IN DOUBT, ASK.
3. ALL DIMENSIONS ARE IN MILLIMETRES UNLESS NOTED OTHERWISE. ONLY FIGURED DIMENSIONS ARE TO BE TAKEN FROM THIS DRAWING.
4. ALL DIMENSIONS SHALL BE VERIFIED ON SITE BEFORE PROCEEDING WITH THE WORK. ALL CONTRACTORS MUST VISIT SITE AND BE RESPONSIBLE FOR TAKING AND CHECKING ALL DIMENSIONS RELATIVE TO THEIR WORK.
5. PLINCKE SHALL BE NOTIFIED IMMEDIATELY, BY EMAIL, OF ANY DISCREPANCIES. PLINCKE ACCEPTS NO LIABILITY FOR ANY EXPENSE, LOSS OR DAMAGE OF WHATSOEVER NATURE AND HOWEVER ARISING FROM ANY VARIATION MADE TO THIS DRAWING OR IN THE EXECUTION OF THE WORK TO WHICH IT RELATES WHICH HAS NOT BEEN REFERRED TO THEM AND PRIOR APPROVAL OBTAINED.
6. ALL PLINCKE DRAWINGS TO BE READ IN CONJUNCTION WITH ALL RELEVANT ARCHITECTURAL, C&S ENGINEERS AND M&E ENGINEERS DRAWINGS AND SPECIFICATIONS.

REFERENCE FILES:

1. THIS DRAWING IS BASED ON THE FOLLOWING EXTERNAL CONSULTANTS DRAWINGS:

CONSULTANT	REFERENCE FILE	DATE RECEIVED

HEALTH, SAFETY & ENVIRONMENTAL INFORMATION:

1. IT IS ASSUMED THAT ALL WORKS ON THIS DRAWING WILL BE CARRIED OUT BY A COMPETENT CONTRACTOR AND, WHERE APPROPRIATE, WORKING TO AN APPROVED METHOD STATEMENT.

2. THIS DRAWING IS TO BE READ IN CONJUNCTION WITH ALL OTHER HAZARDS / RISKS WHICH HAVE BEEN IDENTIFIED AND RECORDED WITHIN THE PRE-CONSTRUCTION INFORMATION PACK AND / OR THE CONSTRUCTION PHASE HAS PLAN.

 
3. IN ADDITION TO THE HAZARDS / RISKS NORMALLY ASSOCIATED WITH THE TYPES OF WORK DETAILED ON THIS DRAWING, NOTE THE FOLLOWING:

ITEM N°	RISK REGISTER DETAILS

Q10 KERBS/ EDGINGS/ CHANNELS

 **KT 07: Metal Edge**
Refer to Q10/118A

Q50 SITE/STREET FURNITURE/EQUIPMENT

 **FT 45: Rock Pile**
Refer to NBS Q50/349

 
 **FT 46: Log Pile**
Refer to NBS Q50/350

 
Q28 TOPSOIL & SOIL AMELIORANTS

 **Landform +95MM (biodiverse substrate)**
Refer to NBS Q28/340

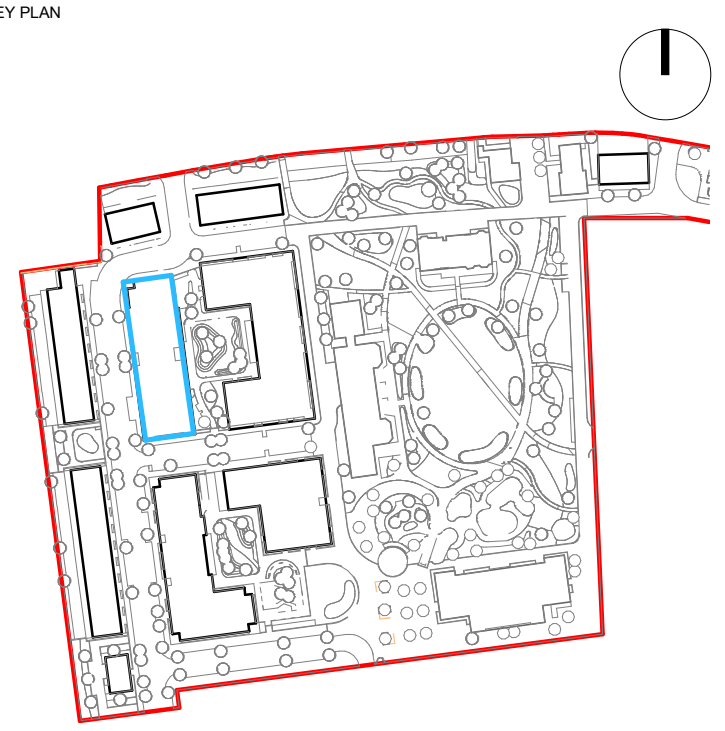
 **Landform +95MM (sandy substrate)**
Refer to NBS Q28/341

Q30/31 EXTERNAL PLANTING

 **M 07: Wildflower Seeding (sun/partial shade mix)**
Refer to NBS Q30

 **M 08: Wildflower plug planting (shade-tolerant mix)**
Refer to NBS Q31

P01	STAGE 4 - FOR REVIEW & COMMENT	LP	GW	19/01/24
REV	DESCRIPTION	DRAWN	CHECK	DATE



CLIENT


ACAPLA
gardens & horticulture

INTERIOR AND EXTERIOR LANDSCAPE CONSULTANTS & CONTRACTORS

31, BALDRE ROAD • HOUNSLOW • MIDDLESEX TW4 5JY
TELEPHONE: 020 8977 2761 • FACSIMILE: 020 8977 2275

plincke.

MANCHESTER 0161 237 8223
north@plincke.com

RUGBY 0178 881 7888
midlands@plincke.com

LONDON 0207 739 3330
london@plincke.com

www.plincke.com

PROJECT TITLE	STATUS
St Ann's New Neighbourhood.	S3
DRAWING TITLE	STAGE
Building C1, L06 Green Roof Plan Part 01	4
	DATE
	19/01/2024
PROJECT No.	REVISION
N15301-	P01
DRAWING No.	SCALE
N15301-PLI-C1-06-DR-L-12012	@ A1
SCALE BAR @	1:50

WORK IN PROGRESS:

1. Fire breaks and access to Soil Vent Pipes and to Drainage Outlets subject to confirmation and further detailed design by others.
2. PV units subject to further detailed design by others.

GENERAL NOTES:

1. Refer to Typical Details drawing N15301-PLI-XX-ZZ-DR-L-60244