



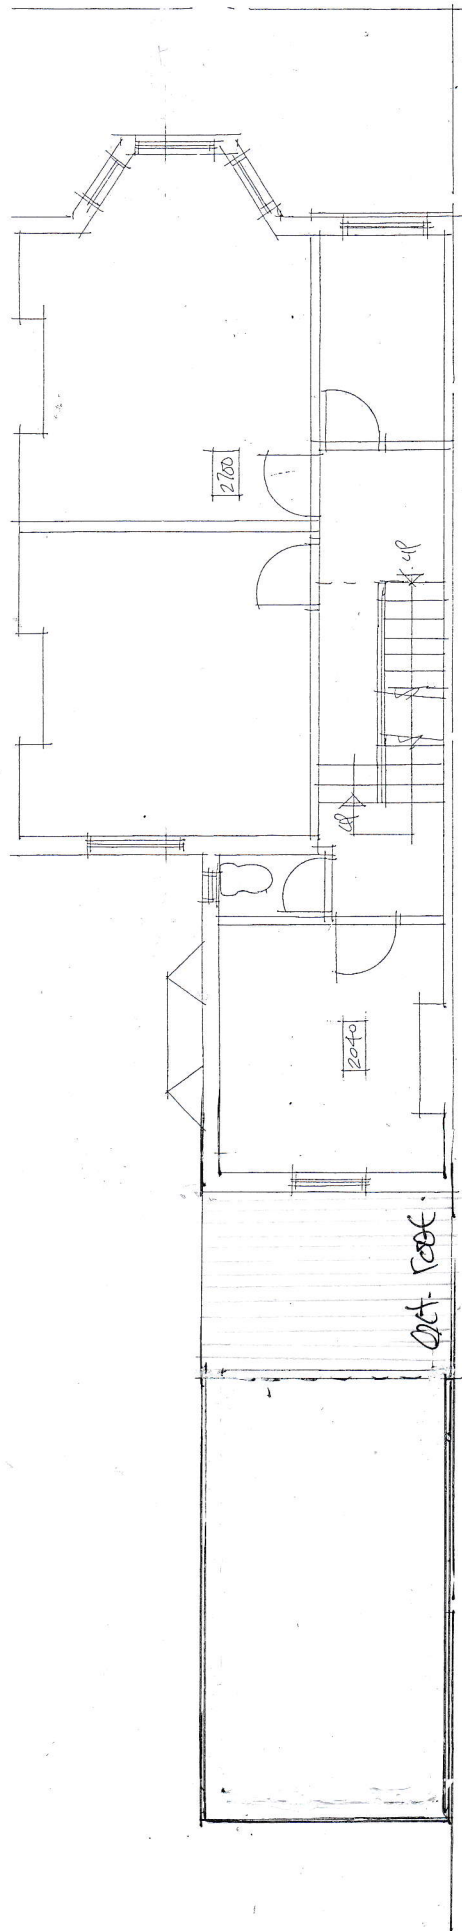

FIRST FLOOR PLAN

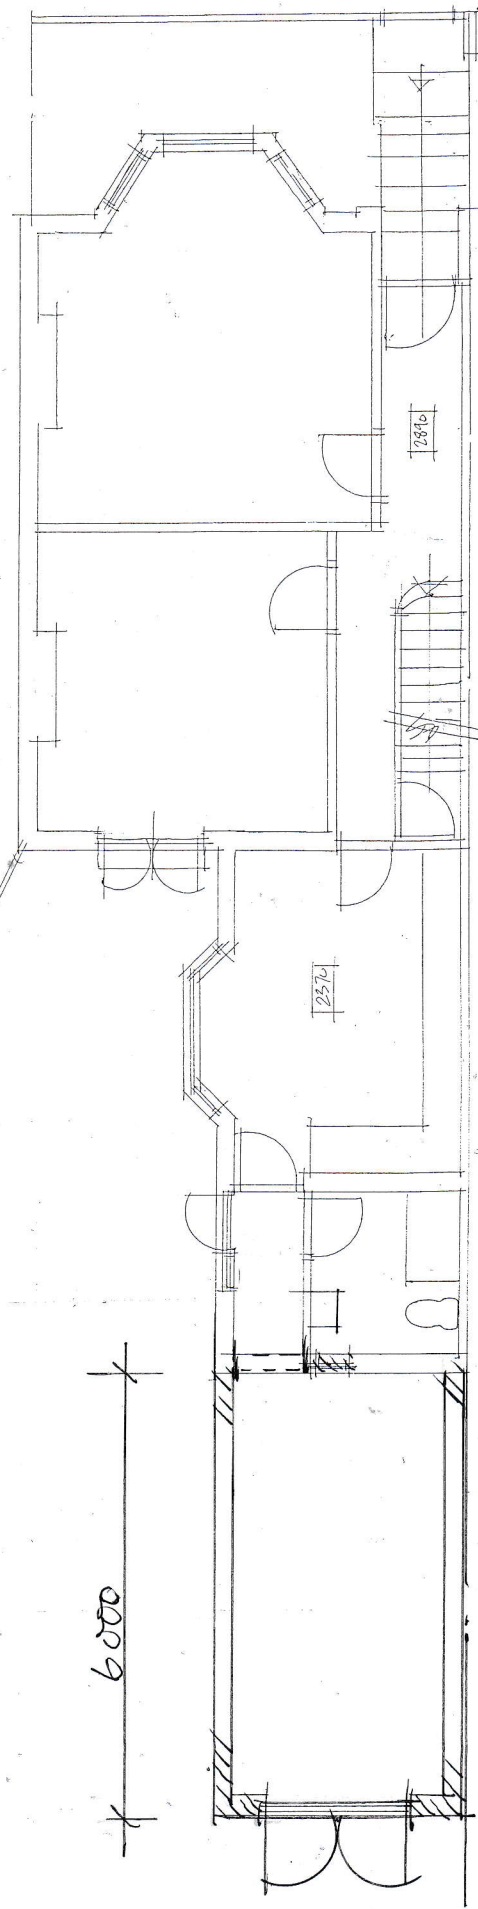

GROUND FLOOR PLAN

REV. A. 12 April. 24
 722 LODSHIP Lane N 22.5 JN
 Proposed 6m d. extension. dwg. no. 3562/4A
 Feb. 24

