



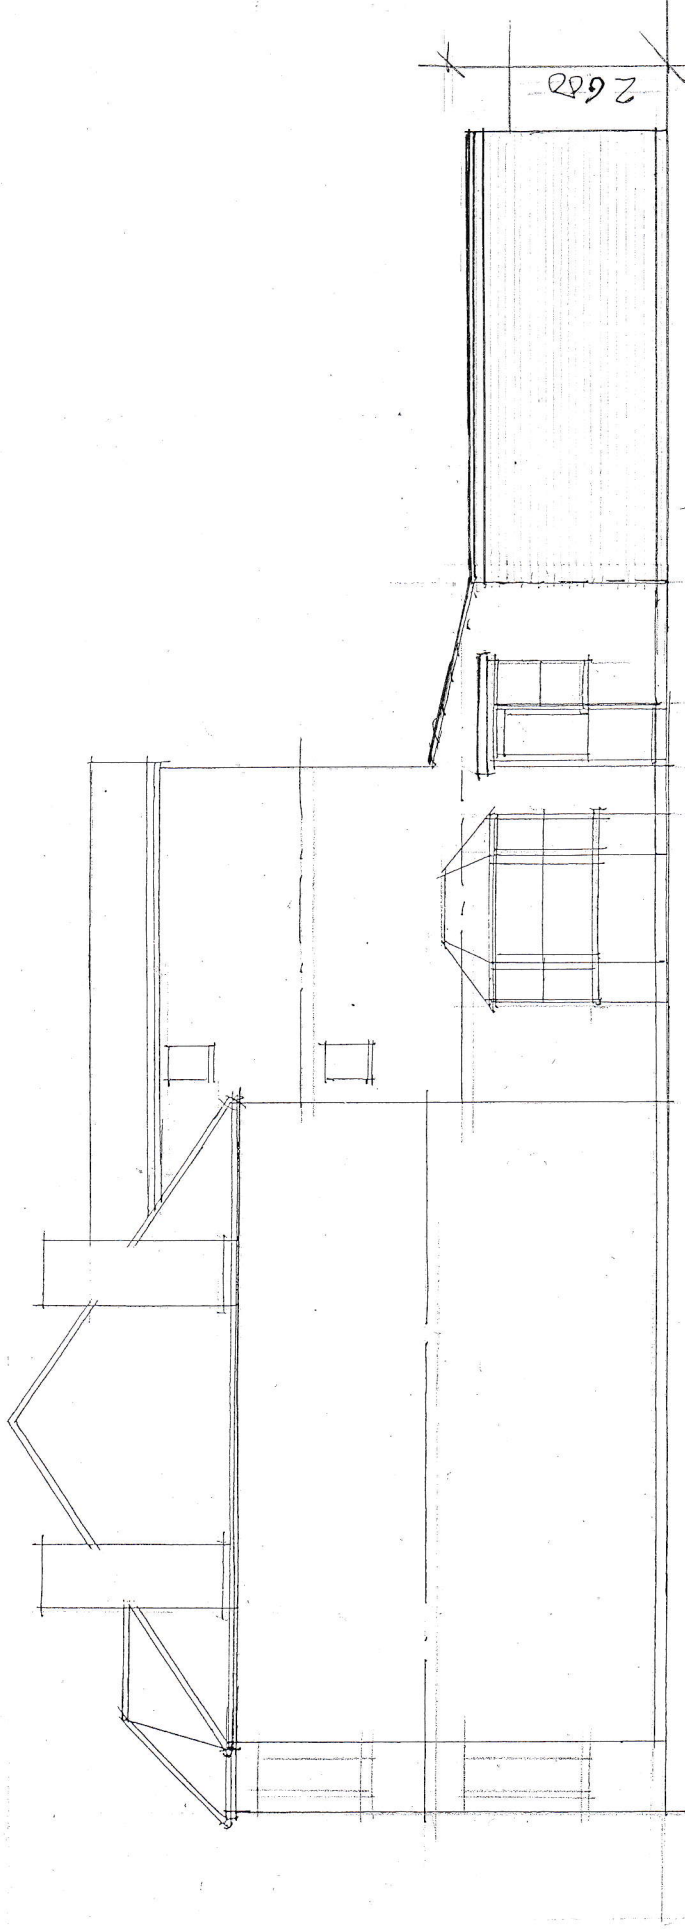

SIDE ELEVATION to no. 720

2680

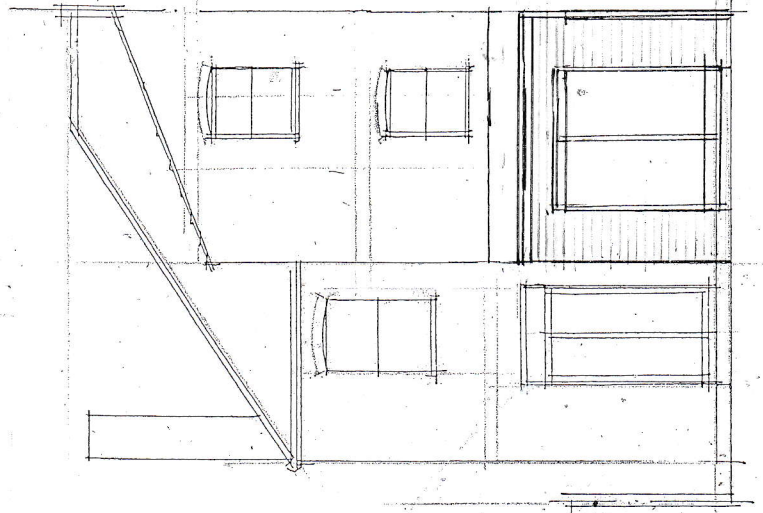

REAR ELEVATION

line of fence →

SIDE ELEVATION to no. 724

REV. A. 12 April, 24 face lowered
 722 LORDSHIP LANE N22.5°N
 proposed 6m. d. extension
 dwg. no. 3562/5A Feb. 24.

