



Scale- 1:200


Tottenham Lane

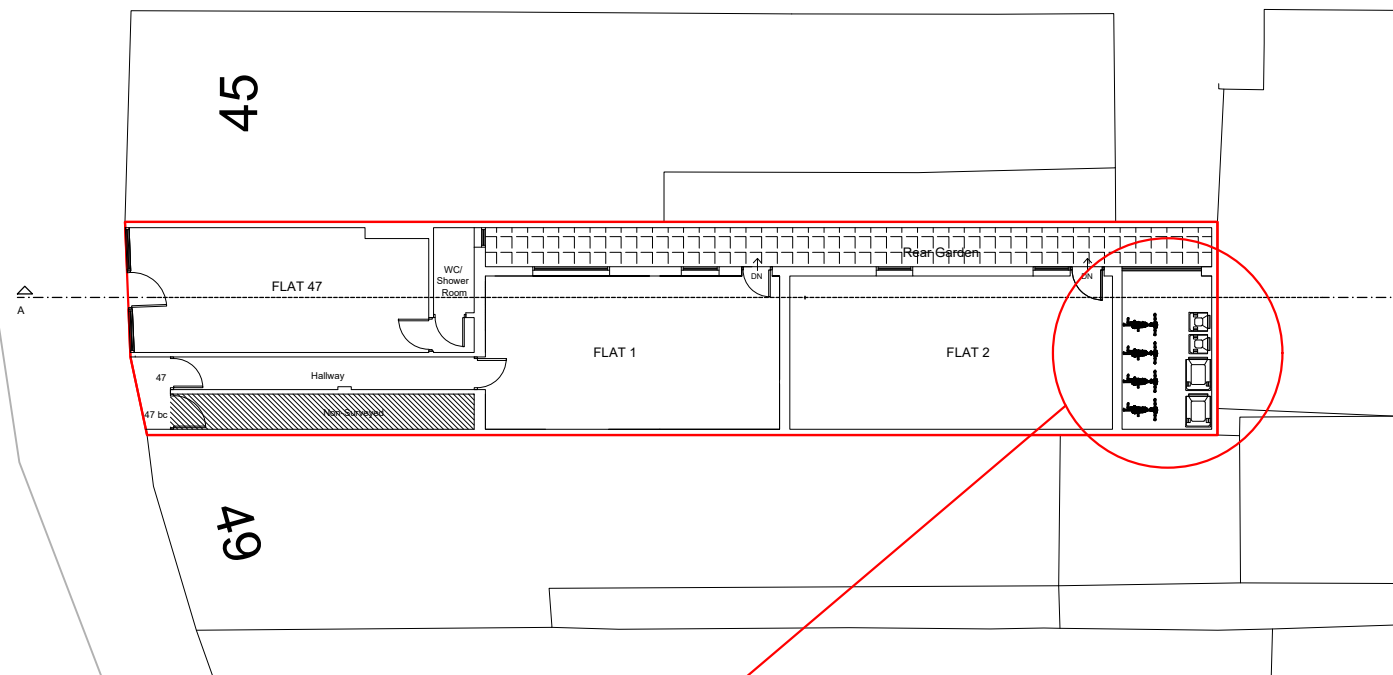

Ground Floor Site Plan 1:200


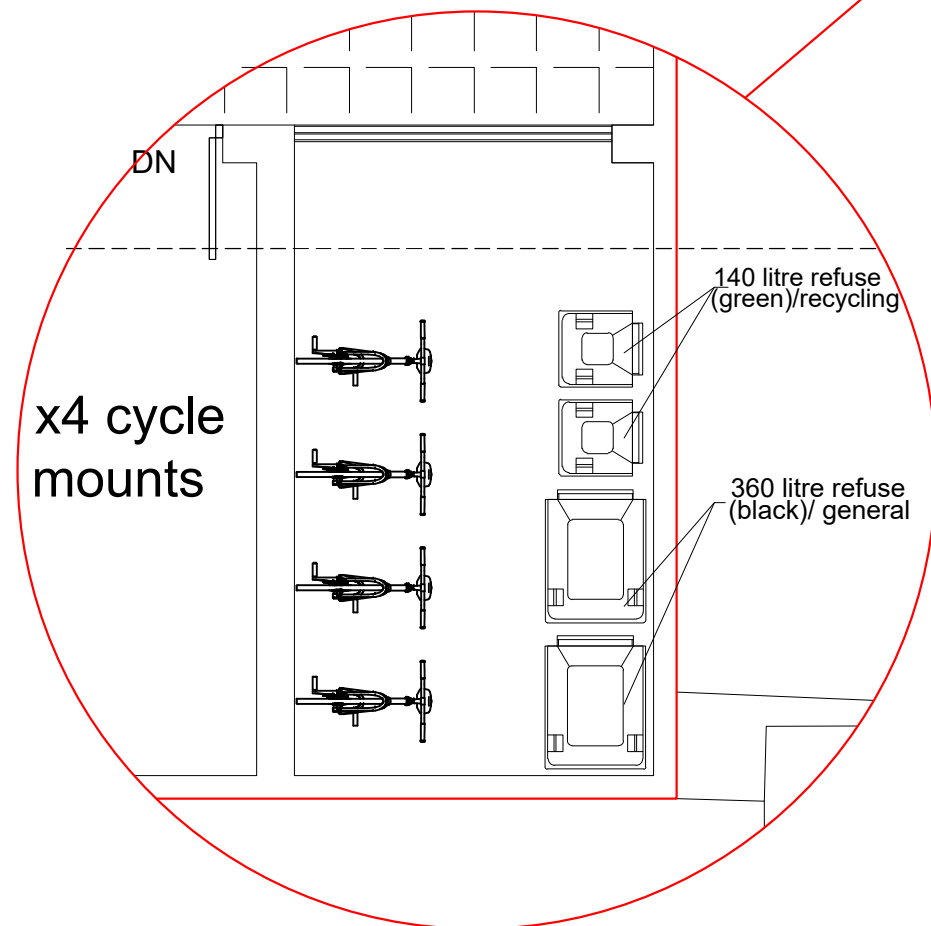


Bin/Bike Storage 1:50

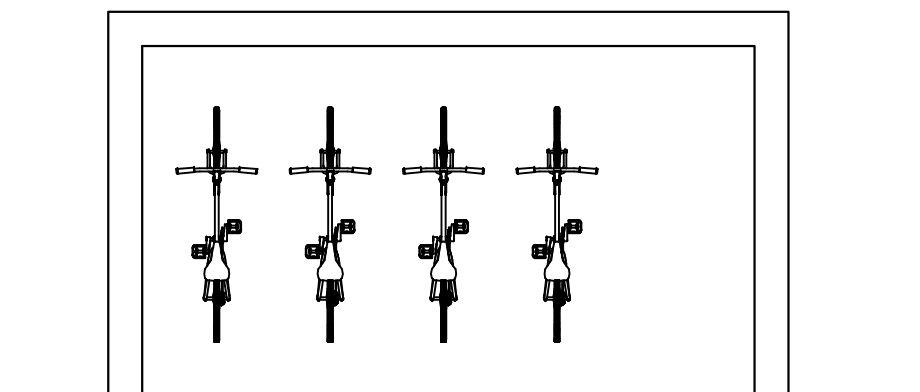


Garage Section
Cycle Layout 1:50

LOCKABLE
CYCLE MOUNTS

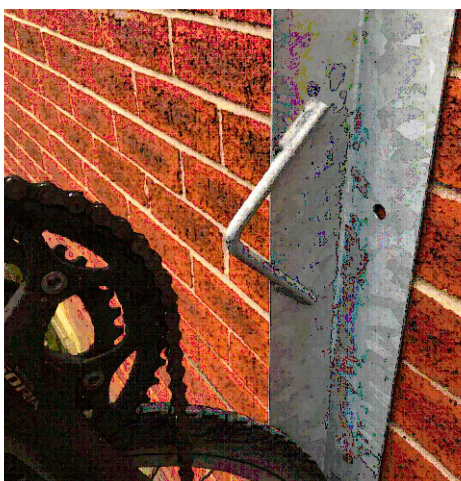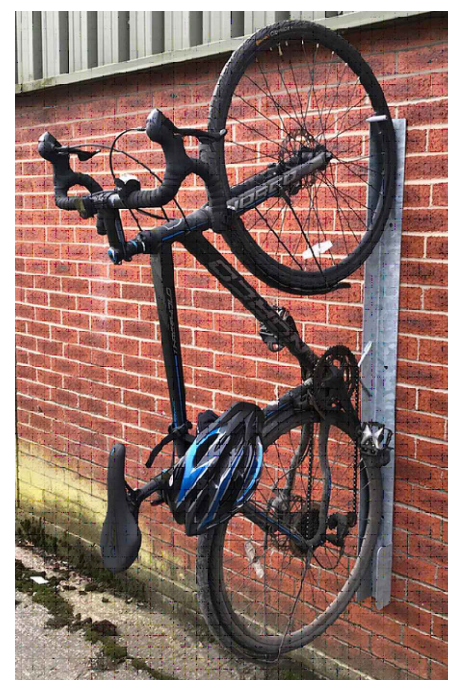

Equipped with locking
loops for cable/chain locks

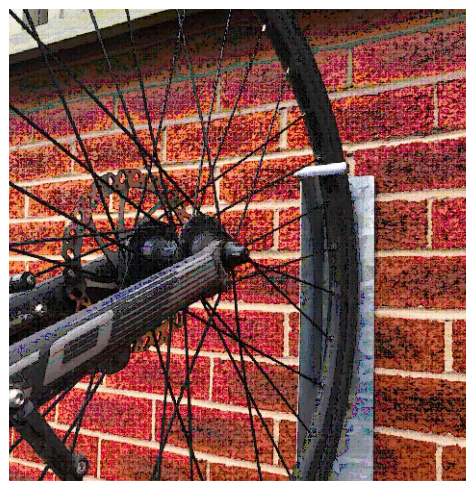

NOTES
The contractors are to check all the dimensions, levels, drain runs and general condition of the site before works commence.

All works are to be carried out in accordance with current Building Regulations, British Standards, Code of Practice and Local Authority Requirements.

Project:
47 Tottenham Lane
N8 9BD

Title: PROPOSED
Site Plan

Date: 22.01.24

Scale: 1:50/200 @ A3

Dwg. No. TL.47.PR.SP

Rev: A