



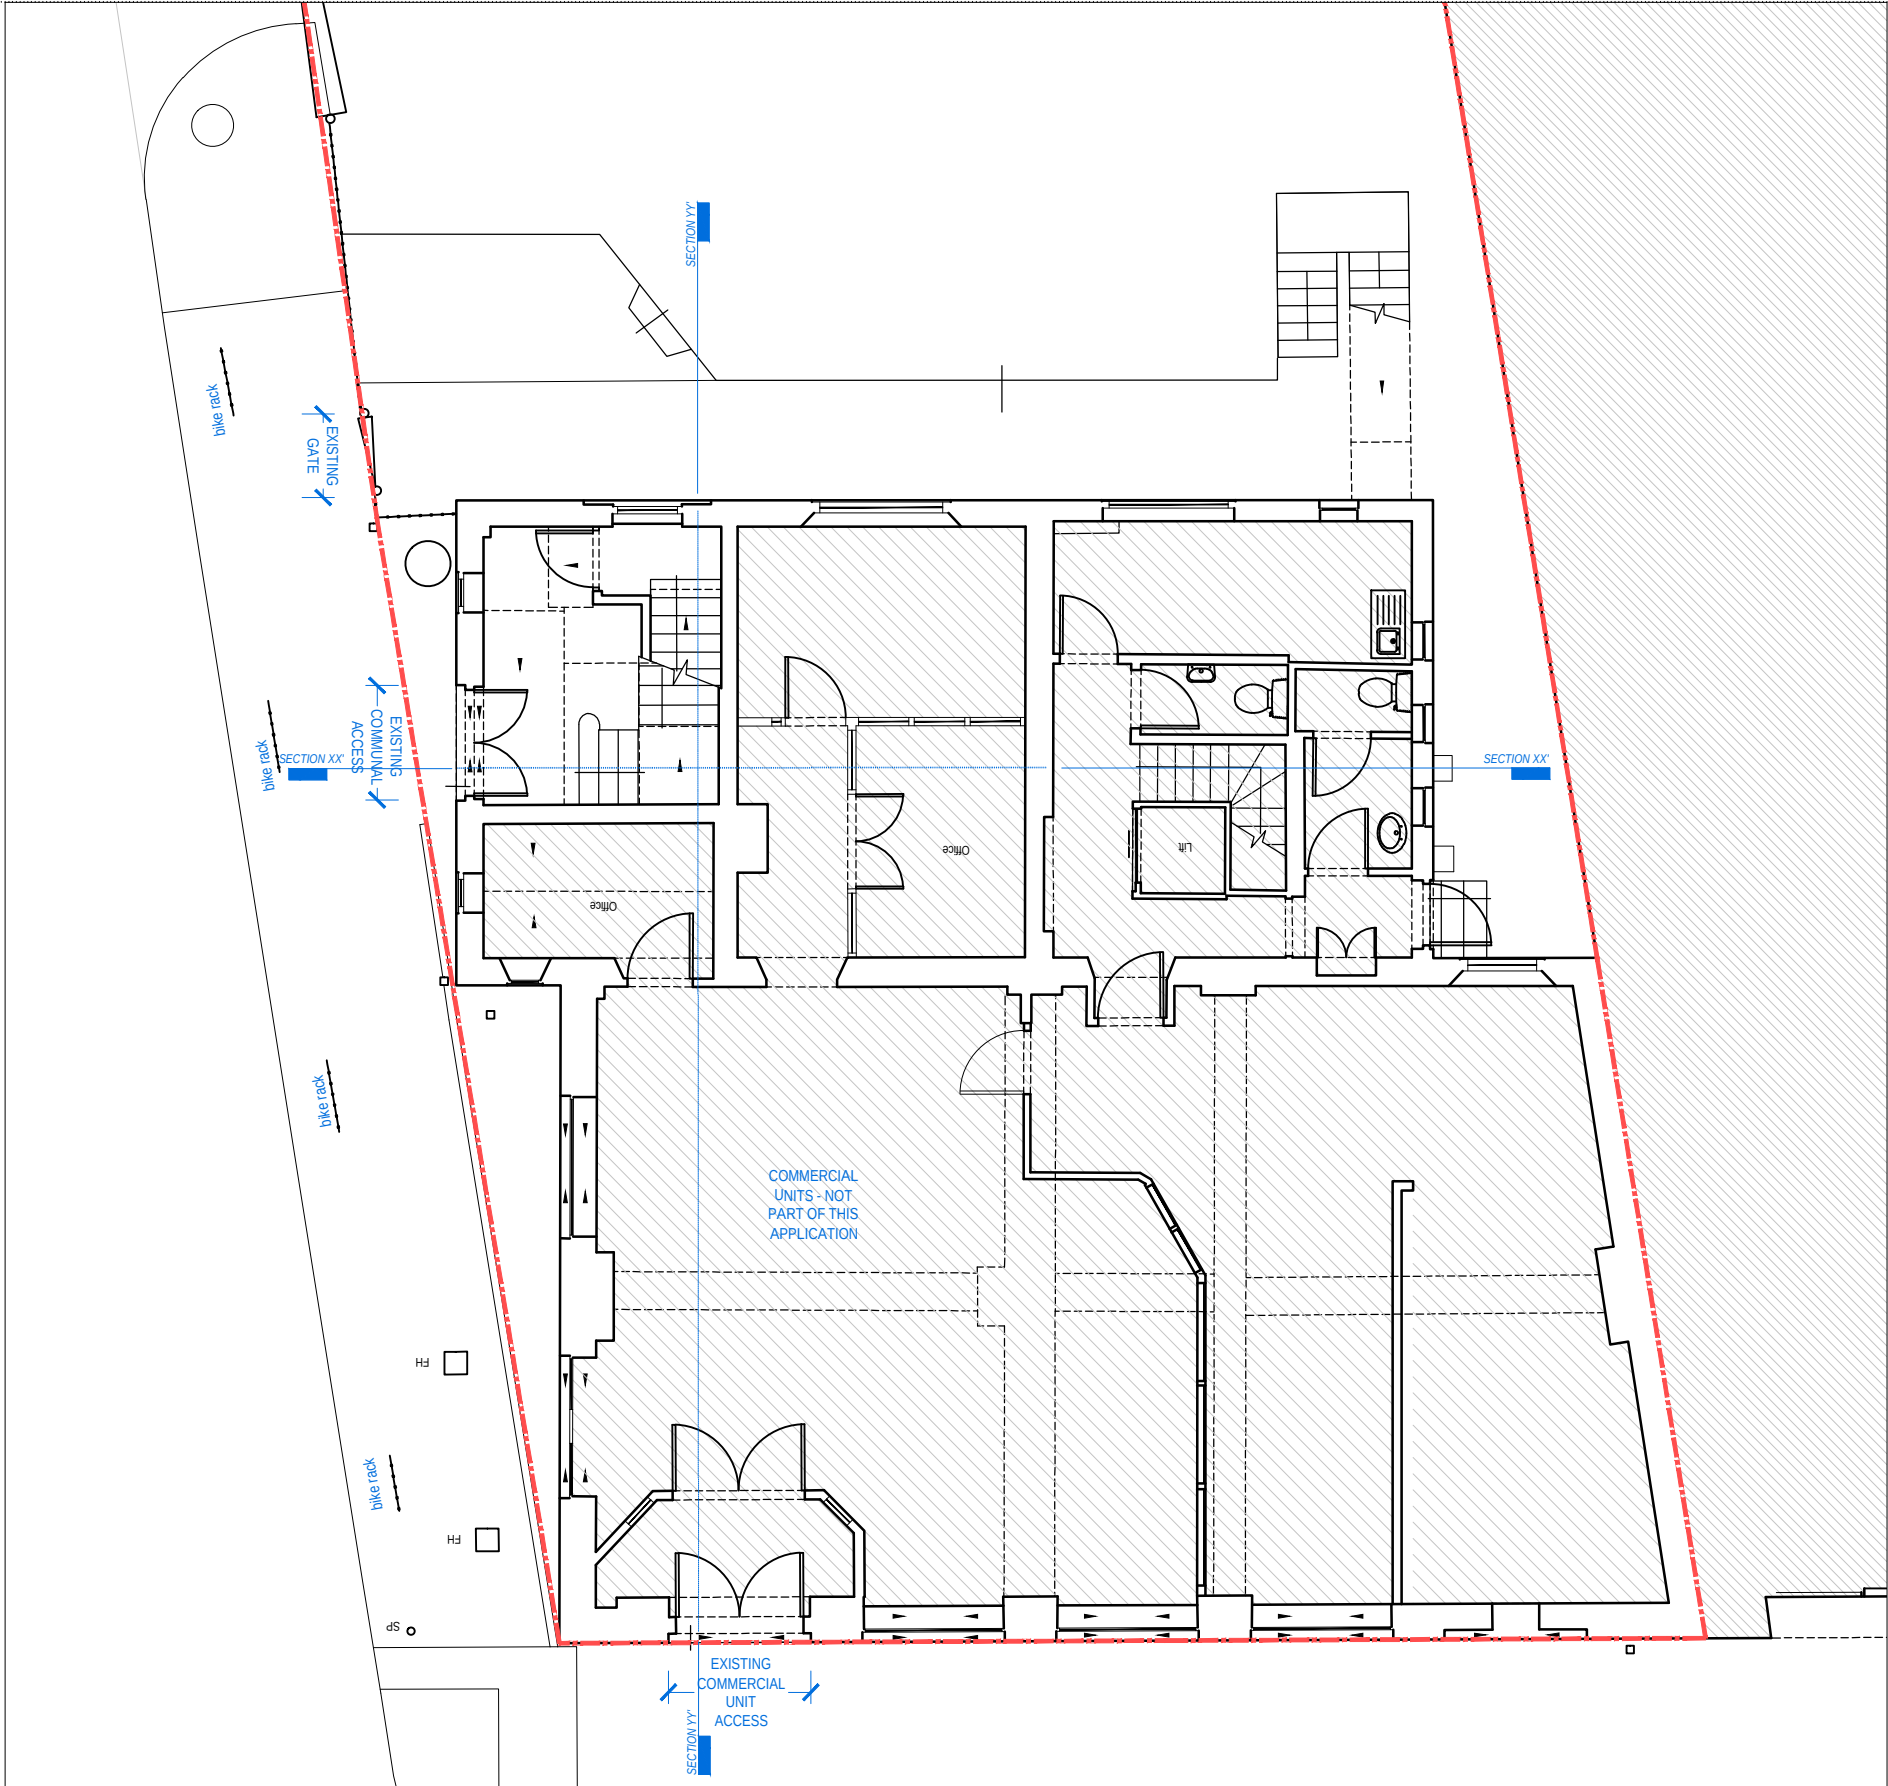

[01] Existing Ground Floor Plan

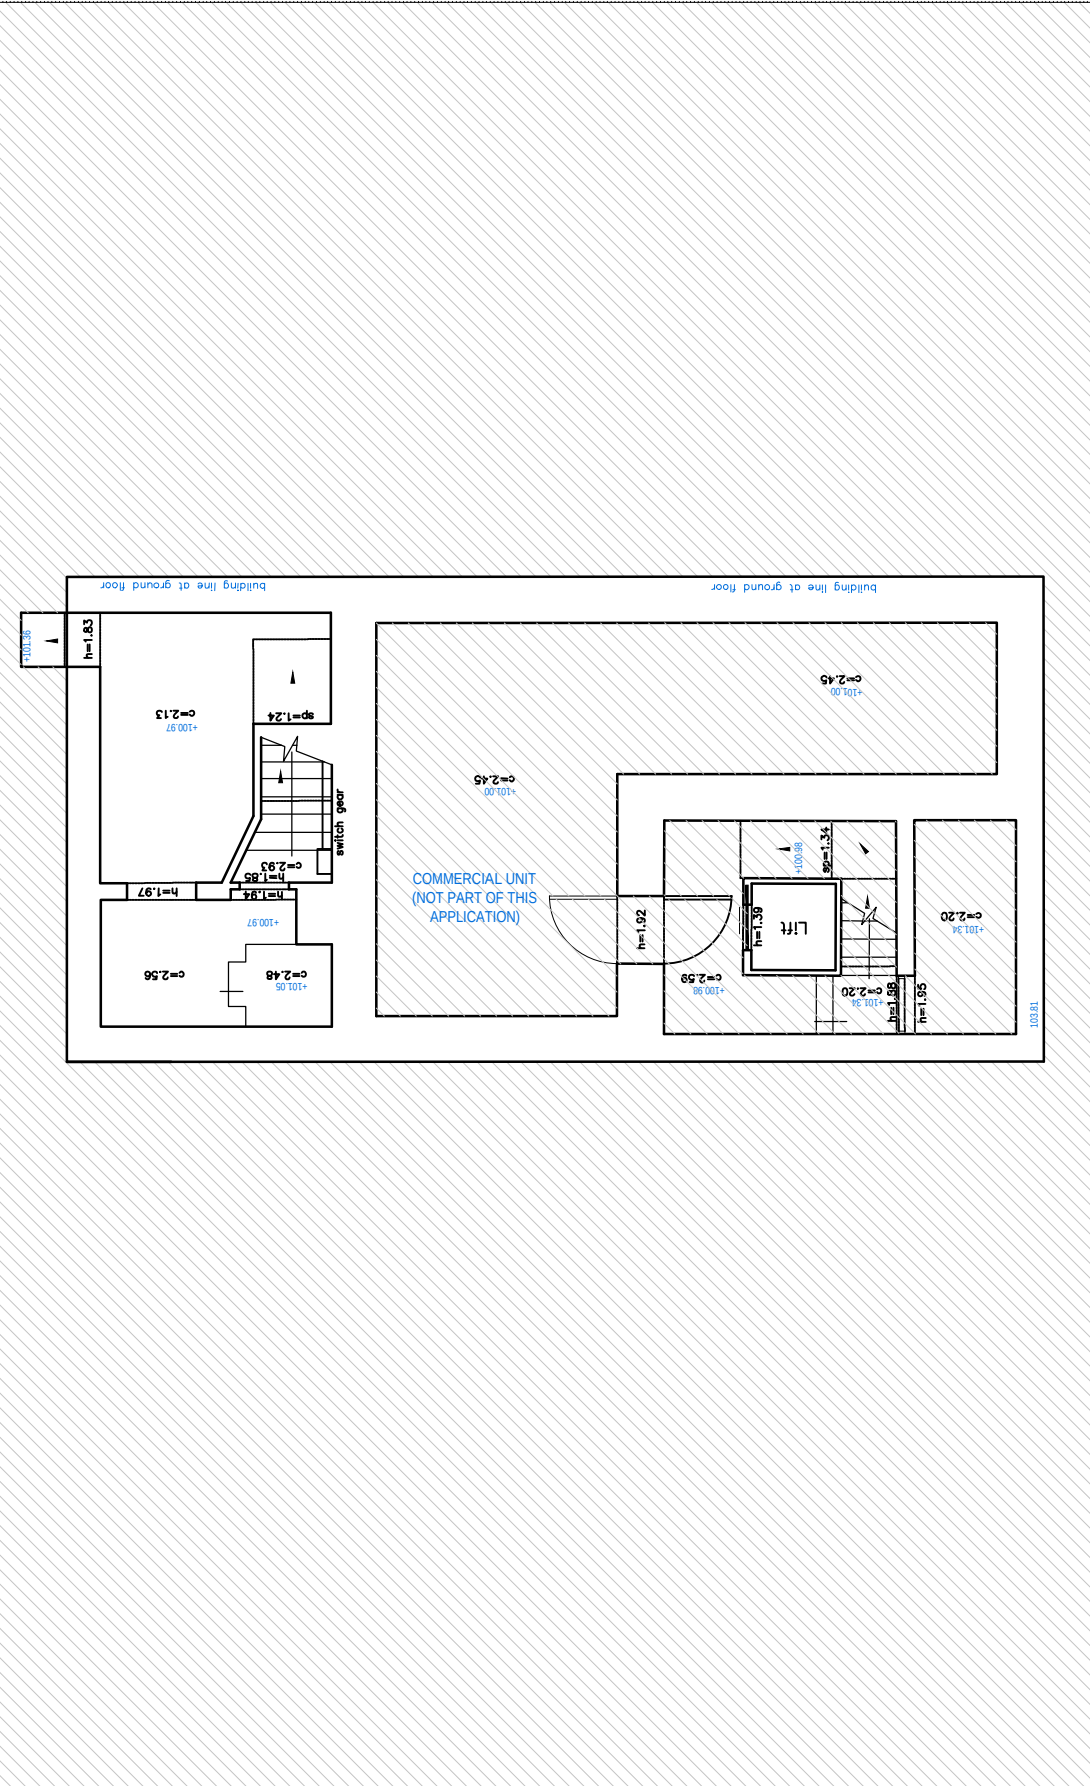

[02] Existing Basement Plan

NOTE: DO NOT SCALE FROM DRAWINGS - EXCEPT FOR PLANNING PURPOSES. ALL DISCREPANCIES TO BE REPORTED TO ARCHITECT IMMEDIATELY. ALL DIMENSIONS TO BE VERIFIED BY CONTRACTOR ON SITE PRIOR TO THE COMMENCEMENT OF ANY WORKS.	P1 11/04/24 Issued For Planning		VIVENDI ARCHITECTS LTD Unit E3, 37 High Street, London N14 6LD Tel/Fax +44 (0)20 3232 4000 - email: info@vivendiarchitects.com © VIVENDI ARCHITECTS LTD 2009 All rights reserved, including but not limited to The Copyright, Designs and Patents Act 1988		CLIENT: Red Primrose Ltd.		DRAWN: SM		STATUS: PLA	
							CHECKED: PK		SCALE AT A3: 1:100	
							ISSUED BY: SM		REVISION: P1	
							JOB AND DRAWING NO: 1926-E02 - 00			

Scale 1:100

0 1 2.5 5 10m

SURVEY BY OTHERS

ISO - A3

PROJECT TITLE:

142 Muswell Hill Broadway, London N10 3RY

DRAWING TITLE:

Existing Ground Floor & Basement Plans