


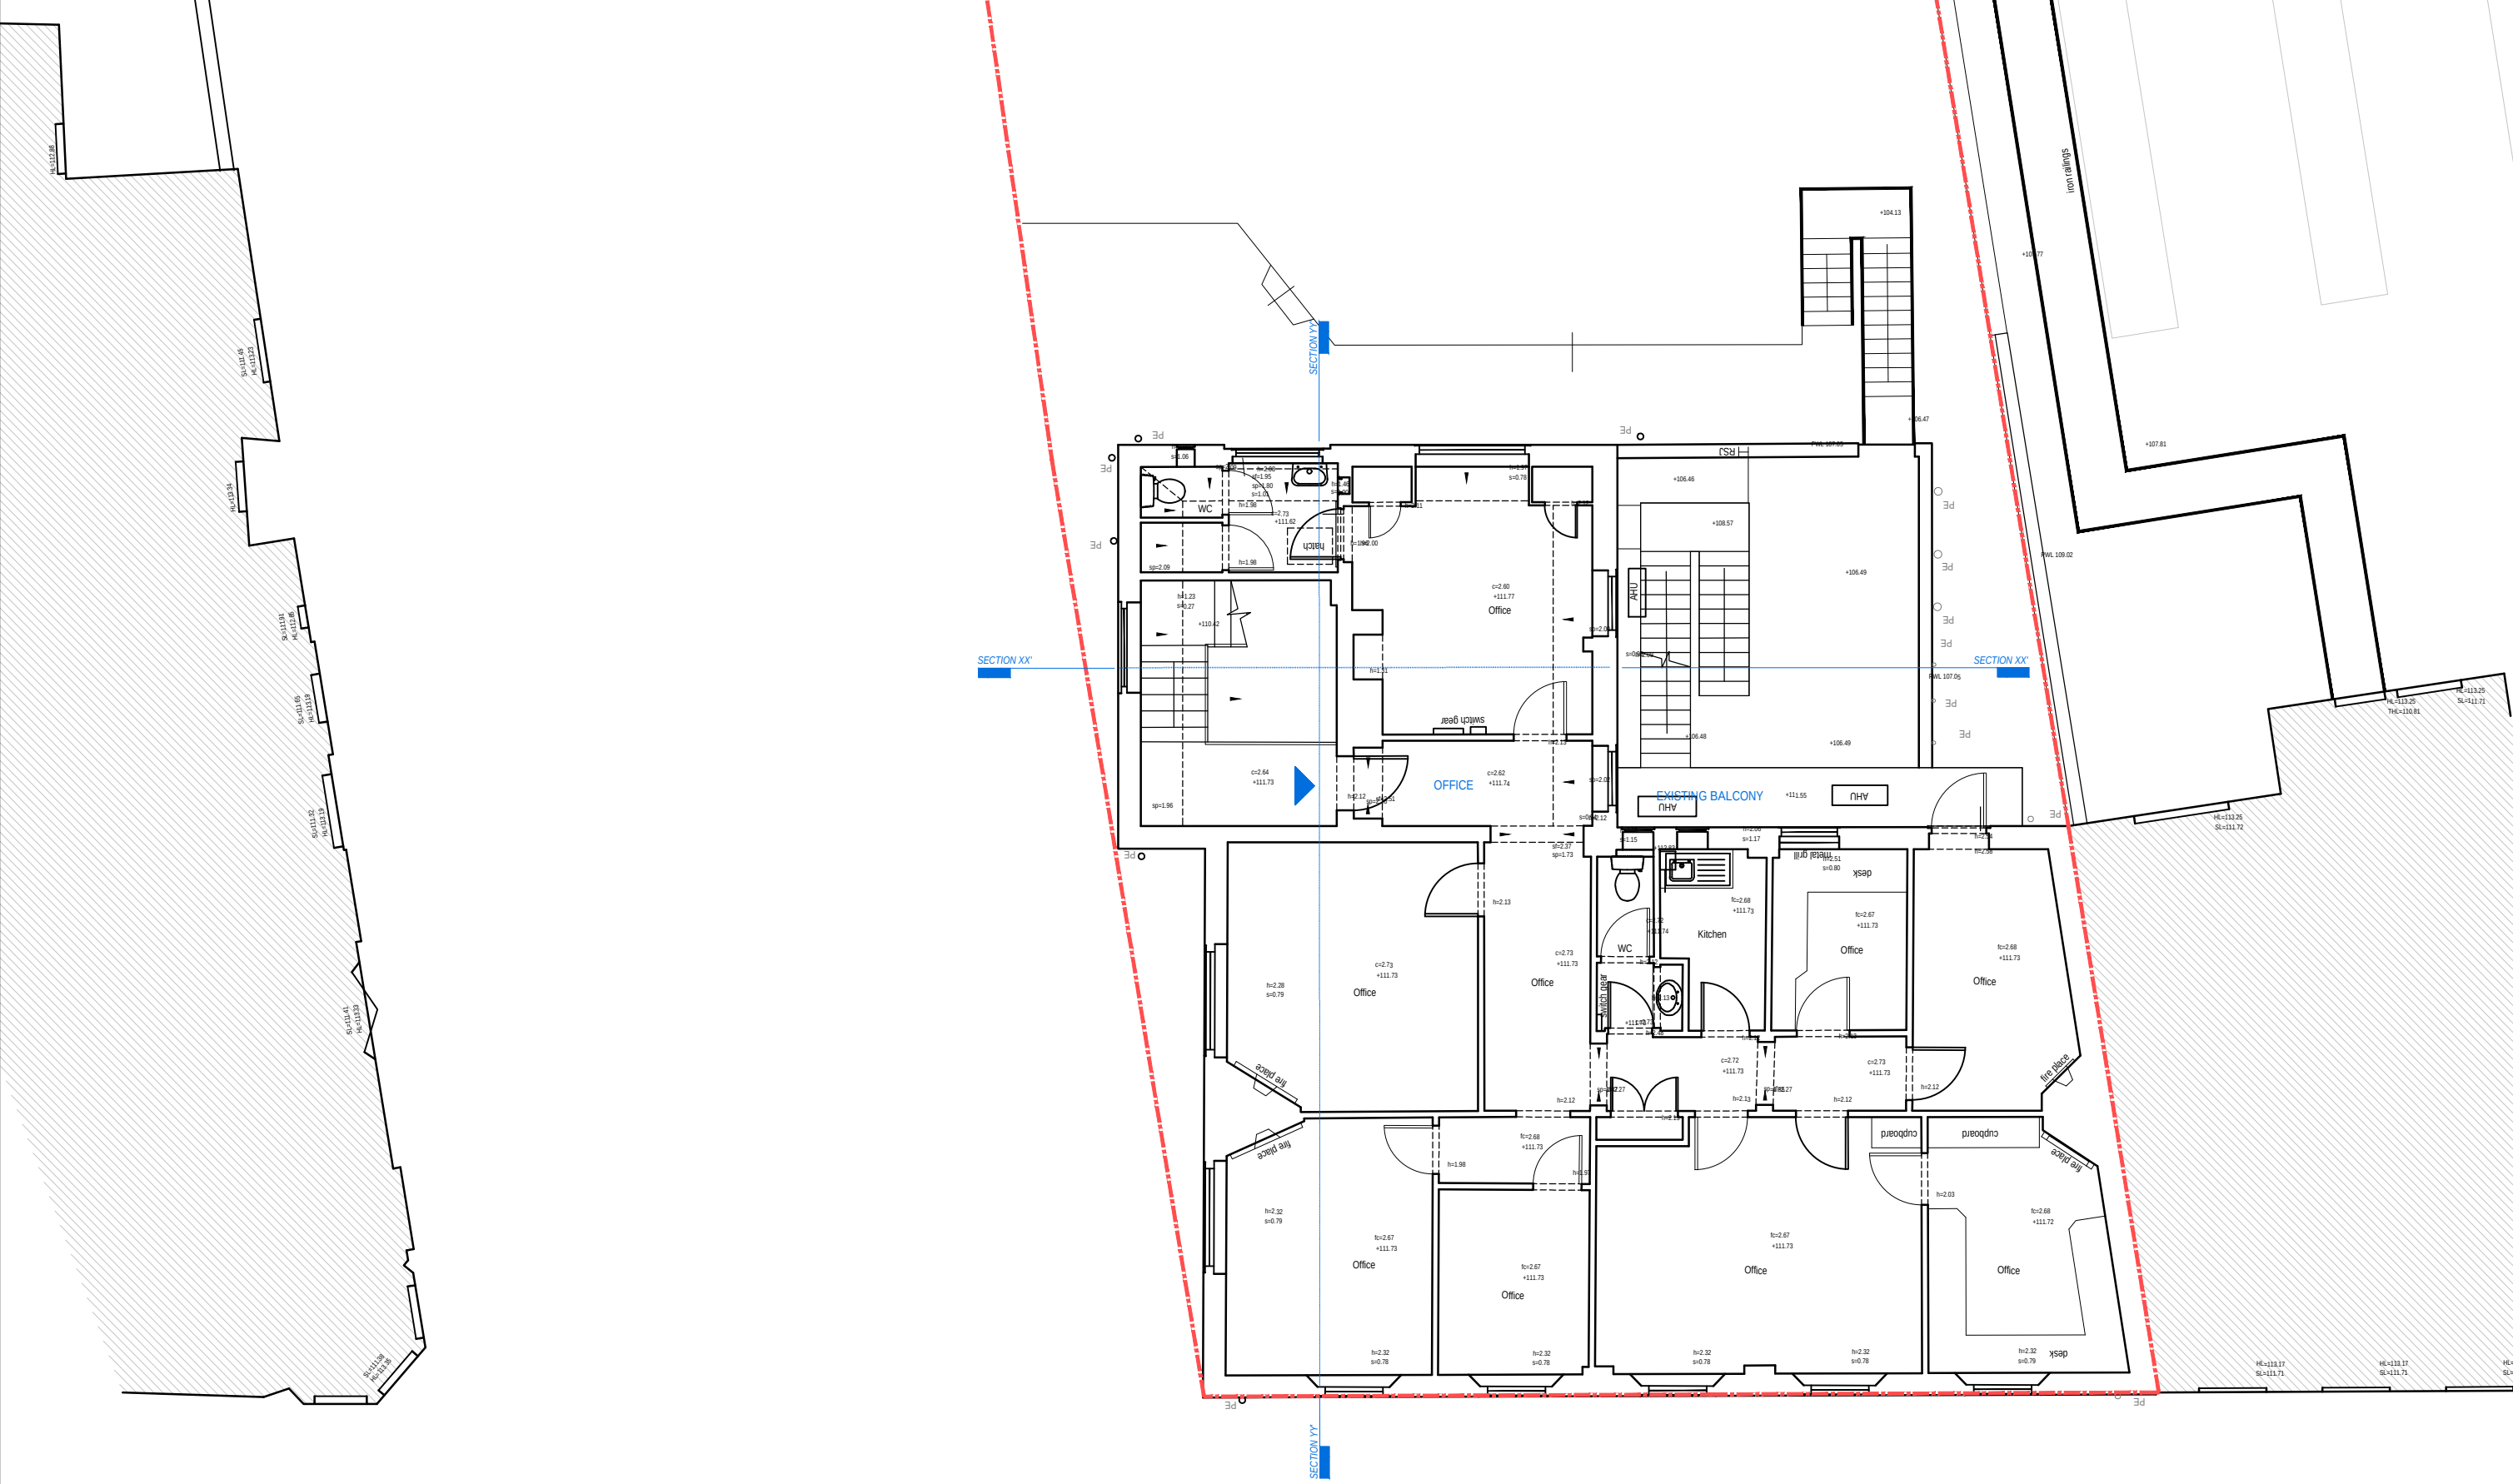

[01] Existing Second Floor Plan

NOTE: DO NOT SCALE FROM DRAWINGS - EXCEPT FOR PLANNING PURPOSES. ALL DISCREPANCIES TO BE REPORTED TO ARCHITECT IMMEDIATELY. ALL DIMENSIONS TO BE VERIFIED BY CONTRACTOR ON SITE PRIOR TO THE COMMENCEMENT OF ANY WORKS.	P1 11/04/24 Issued For Planning	ISO - A3	VIVENDI ARCHITECTS LTD Unit E3, 37 High Street, London N14 6LD Tel/Fax +44 (0)20 3232 4000 - email: info@vivendiarchitects.com © VIVENDI ARCHITECTS LTD 2009 All rights reserved, including but not limited to The Copyright, Designs and Patents Act 1988	CLIENT: Red Primrose Ltd.	DRAWN: SM CHECKED: PK ISSUED BY: SM	STATUS: PLA SCALE AT A3: 1:100 REVISION: P1	JOB AND DRAWING NO: 1926-E02 - 02
Scale 1:100 0 1 2.5 5 10m		SURVEY BY OTHERS	PROJECT TITLE: 142 Muswell Hill Broadway, London N10 3RY	DRAWING TITLE: Existing Second Floor Plan			