


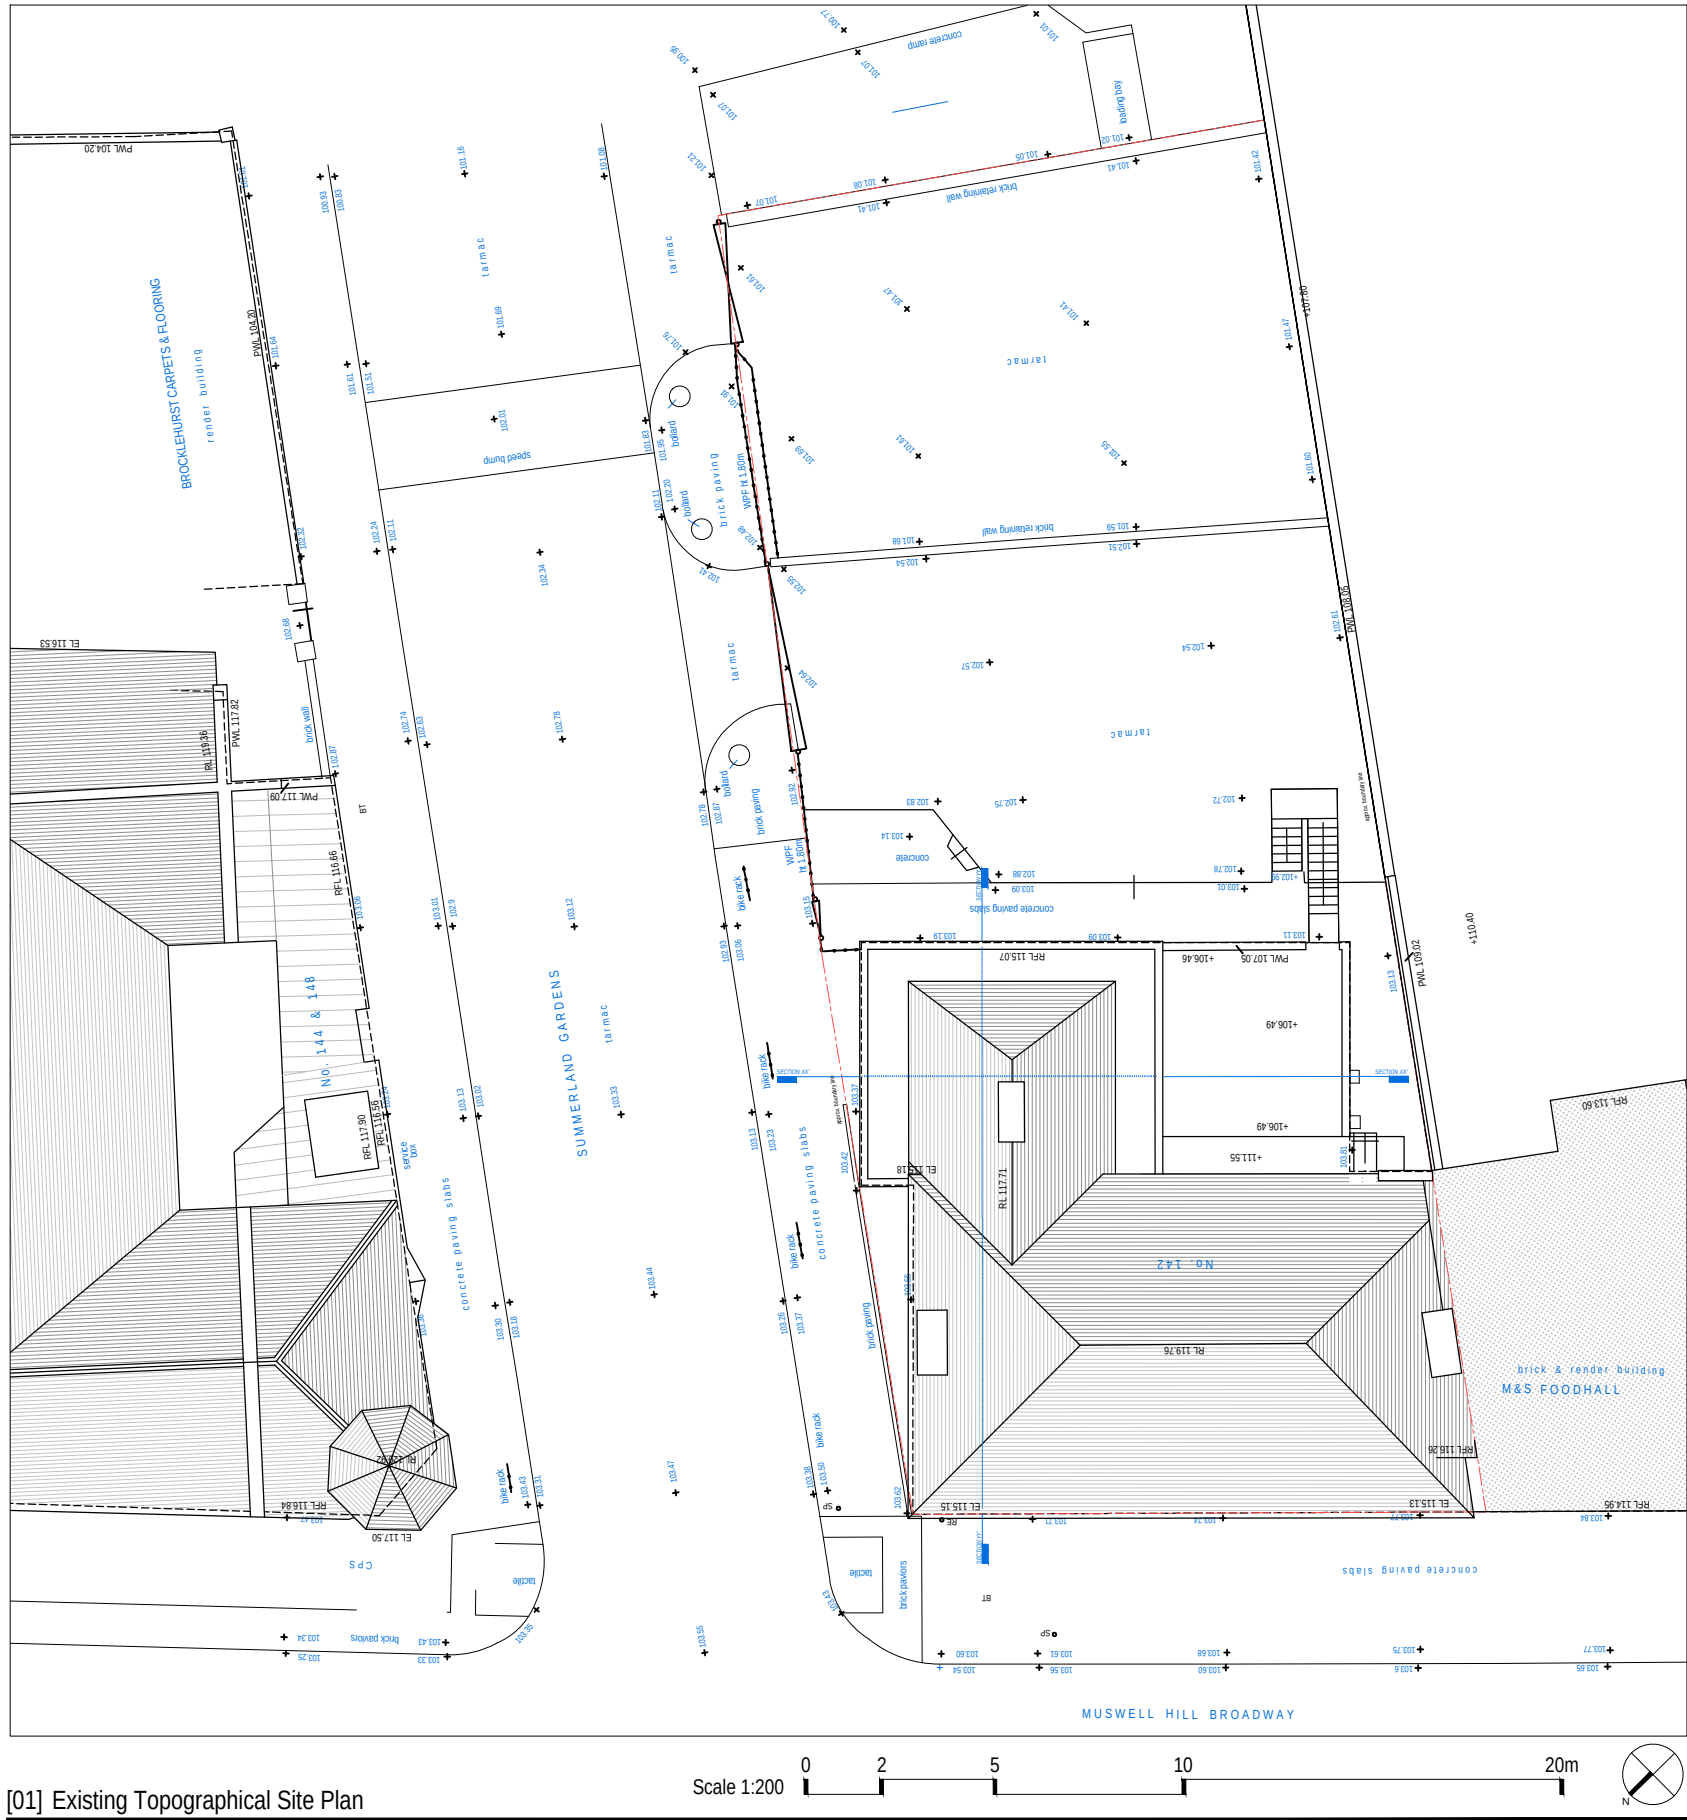

[01] Existing Topographical Site Plan



Aerial view of North Facing Facade



Aerial view of South Facing Facade



Aerial view of West Facing Facade



Aerial view of East Facing Facade

[02] Aerial Views

NOTE:
DO NOT SCALE FROM DRAWINGS - EXCEPT FOR PLANNING PURPOSES.
ALL DISCREPANCIES TO BE REPORTED TO ARCHITECT IMMEDIATELY.
ALL DIMENSIONS TO BE VERIFIED BY CONTRACTOR ON SITE PRIOR TO THE COMMENCEMENT OF ANY WORKS.

P1 11/04/24 Issued For Planning

SURVEY BY OTHERS

VIVENDI ARCHITECTS LTD
Unit E3, 37 High Street, London N14 6LD
Tel/Fax +44 (0)20 3232 4000 - email: info@vivendiarchitects.com
© VIVENDI ARCHITECTS LTD 2009
All rights reserved, including but not limited to The Copyright, Designs and Patents Act 1988
PROJECT TITLE:
142 Muswell Hill Broadway, London N10 3RY
DRAWING TITLE:
Existing Topographical Site Plan & Aerial Views of the Site

CLIENT:
Red Primrose Ltd.

DRAWN:
SM
CHECKED:
PK
ISSUED BY:
SM

STATUS:
PLA
SCALE AT A3:
1:200

REVISION:
P1

JOB AND DRAWING NO:

1926-E01 - 01