


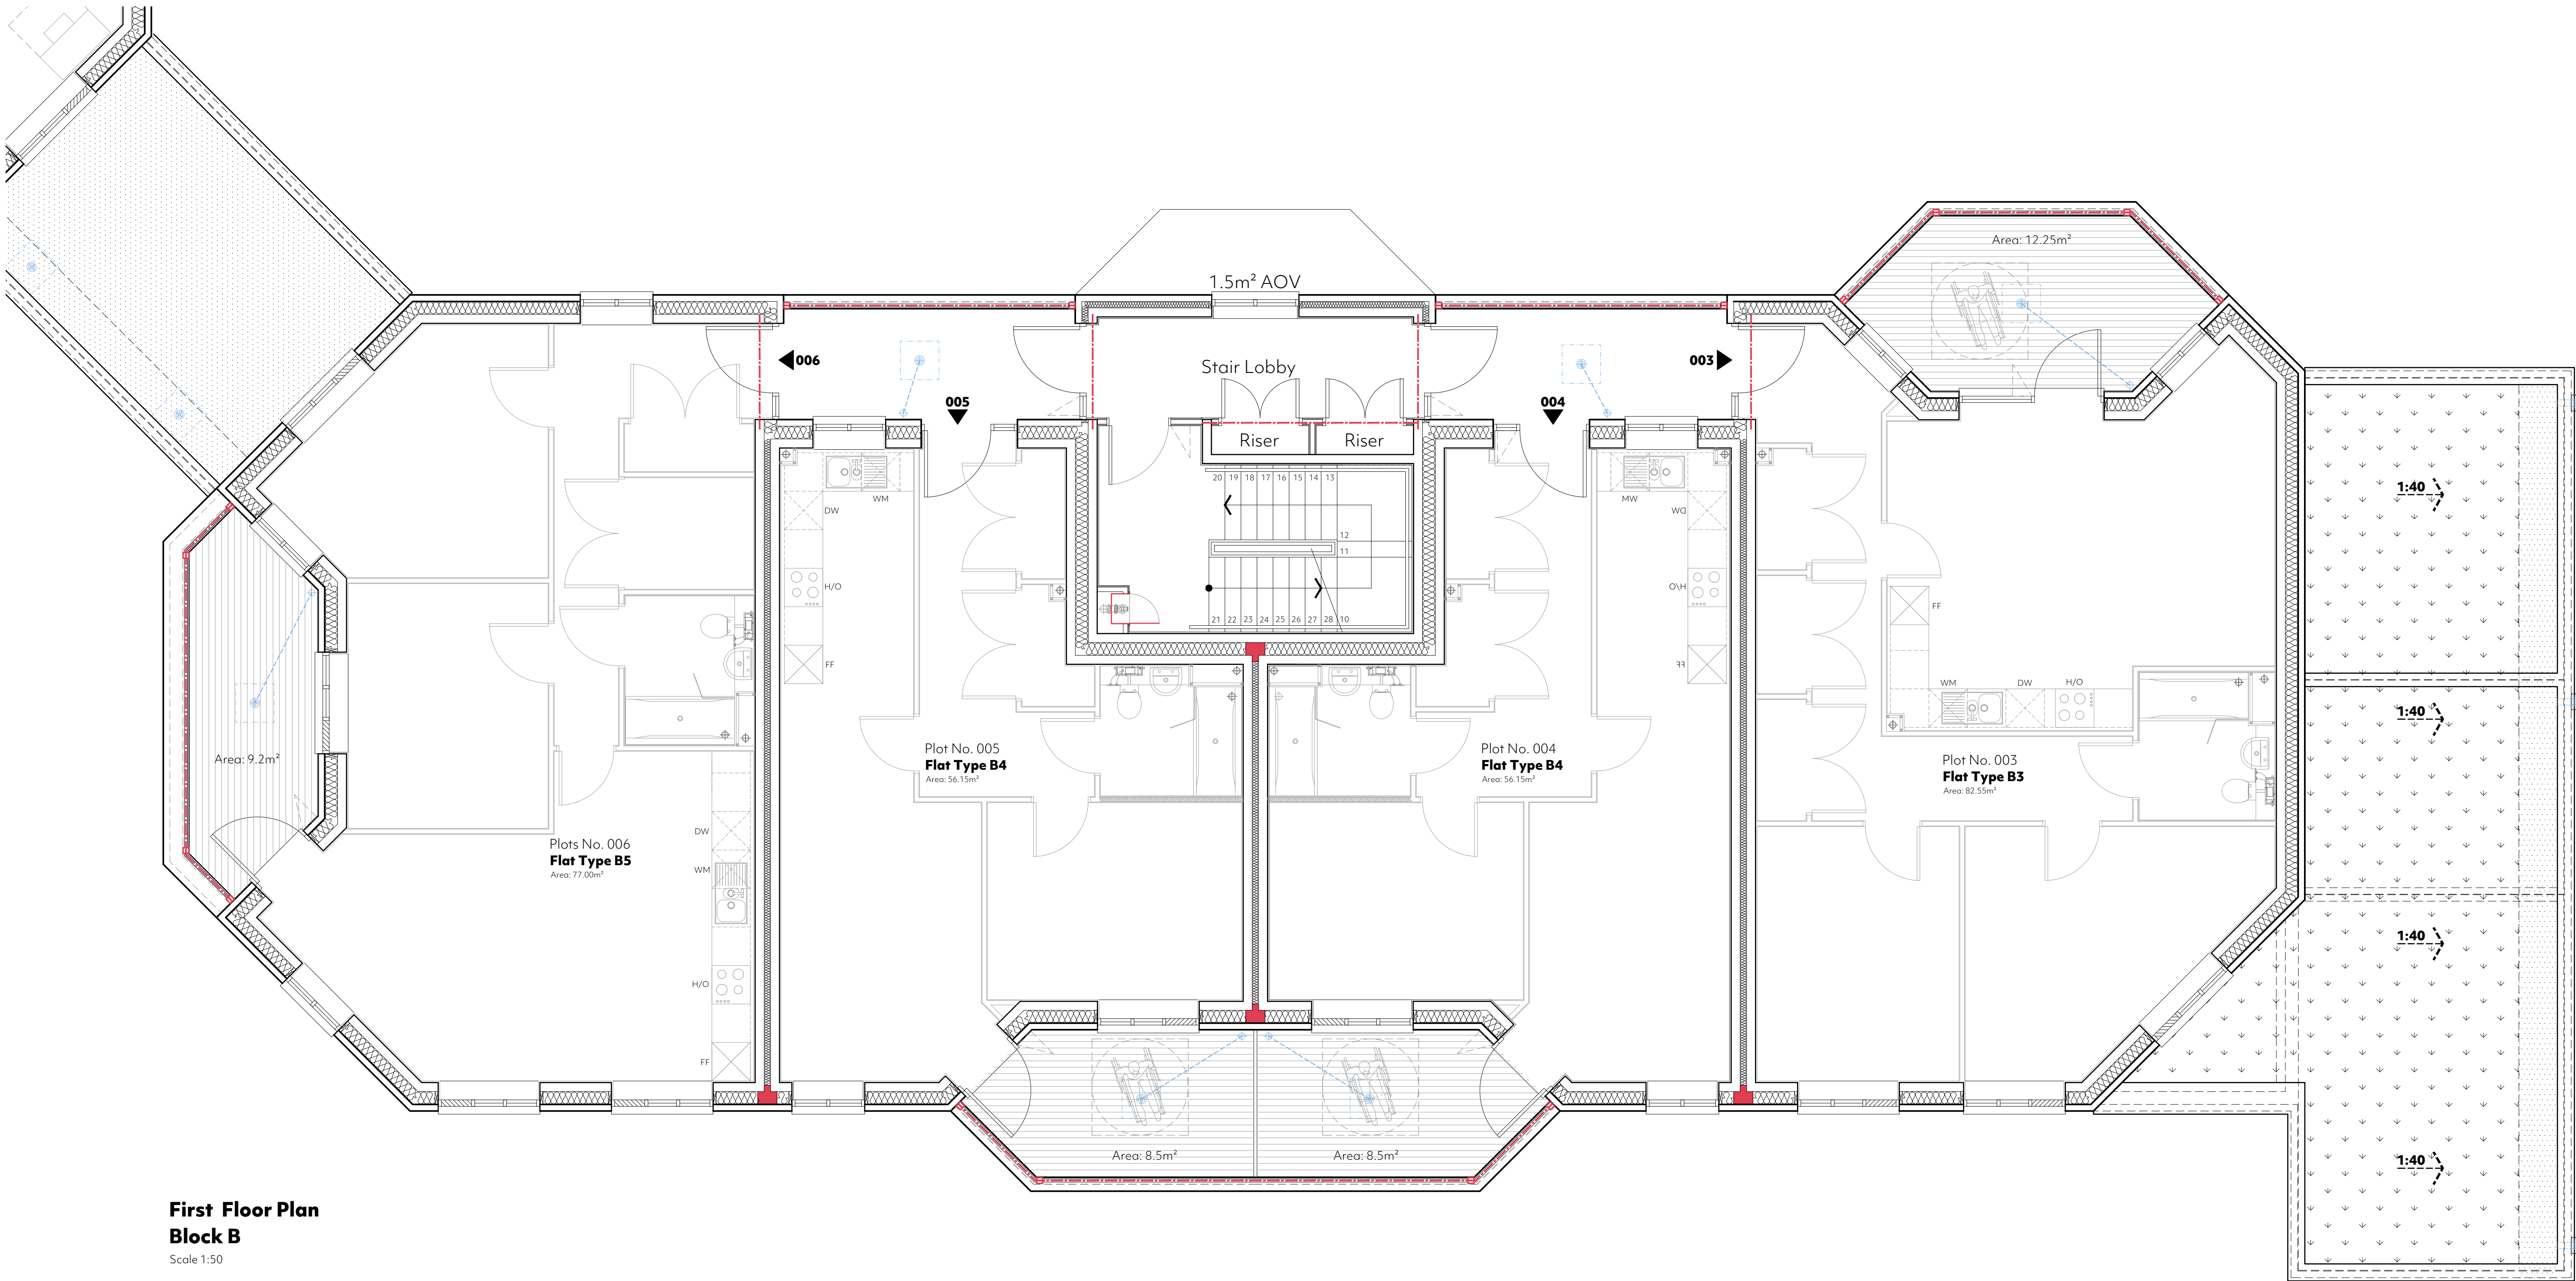

**First Floor Plan
Block B**
Scale 1:50

P3	23.05.23	Structural Steels added.
P2	09.05.23	Section lines added.
Rev	Date	Amendment

Client:	Selsdon Building Contractors Ltd		
Project:	Kerswell Close, N15		
Drawing:	Block B First Floor		
Date: April 2023	Scale: 1:50@A1	Drawing No: 23-1116-202	P3

© This drawing is the copyright of project.architecture ltd. It shall not be in any way used or reproduced without their prior written consent. All dimensions are to be checked on site or in the workshop prior to commencing any work. do not scale from this drawing. Work only to figured dimensions. Any perceived discrepancies are to be reported to the architect at the earliest opportunity.