


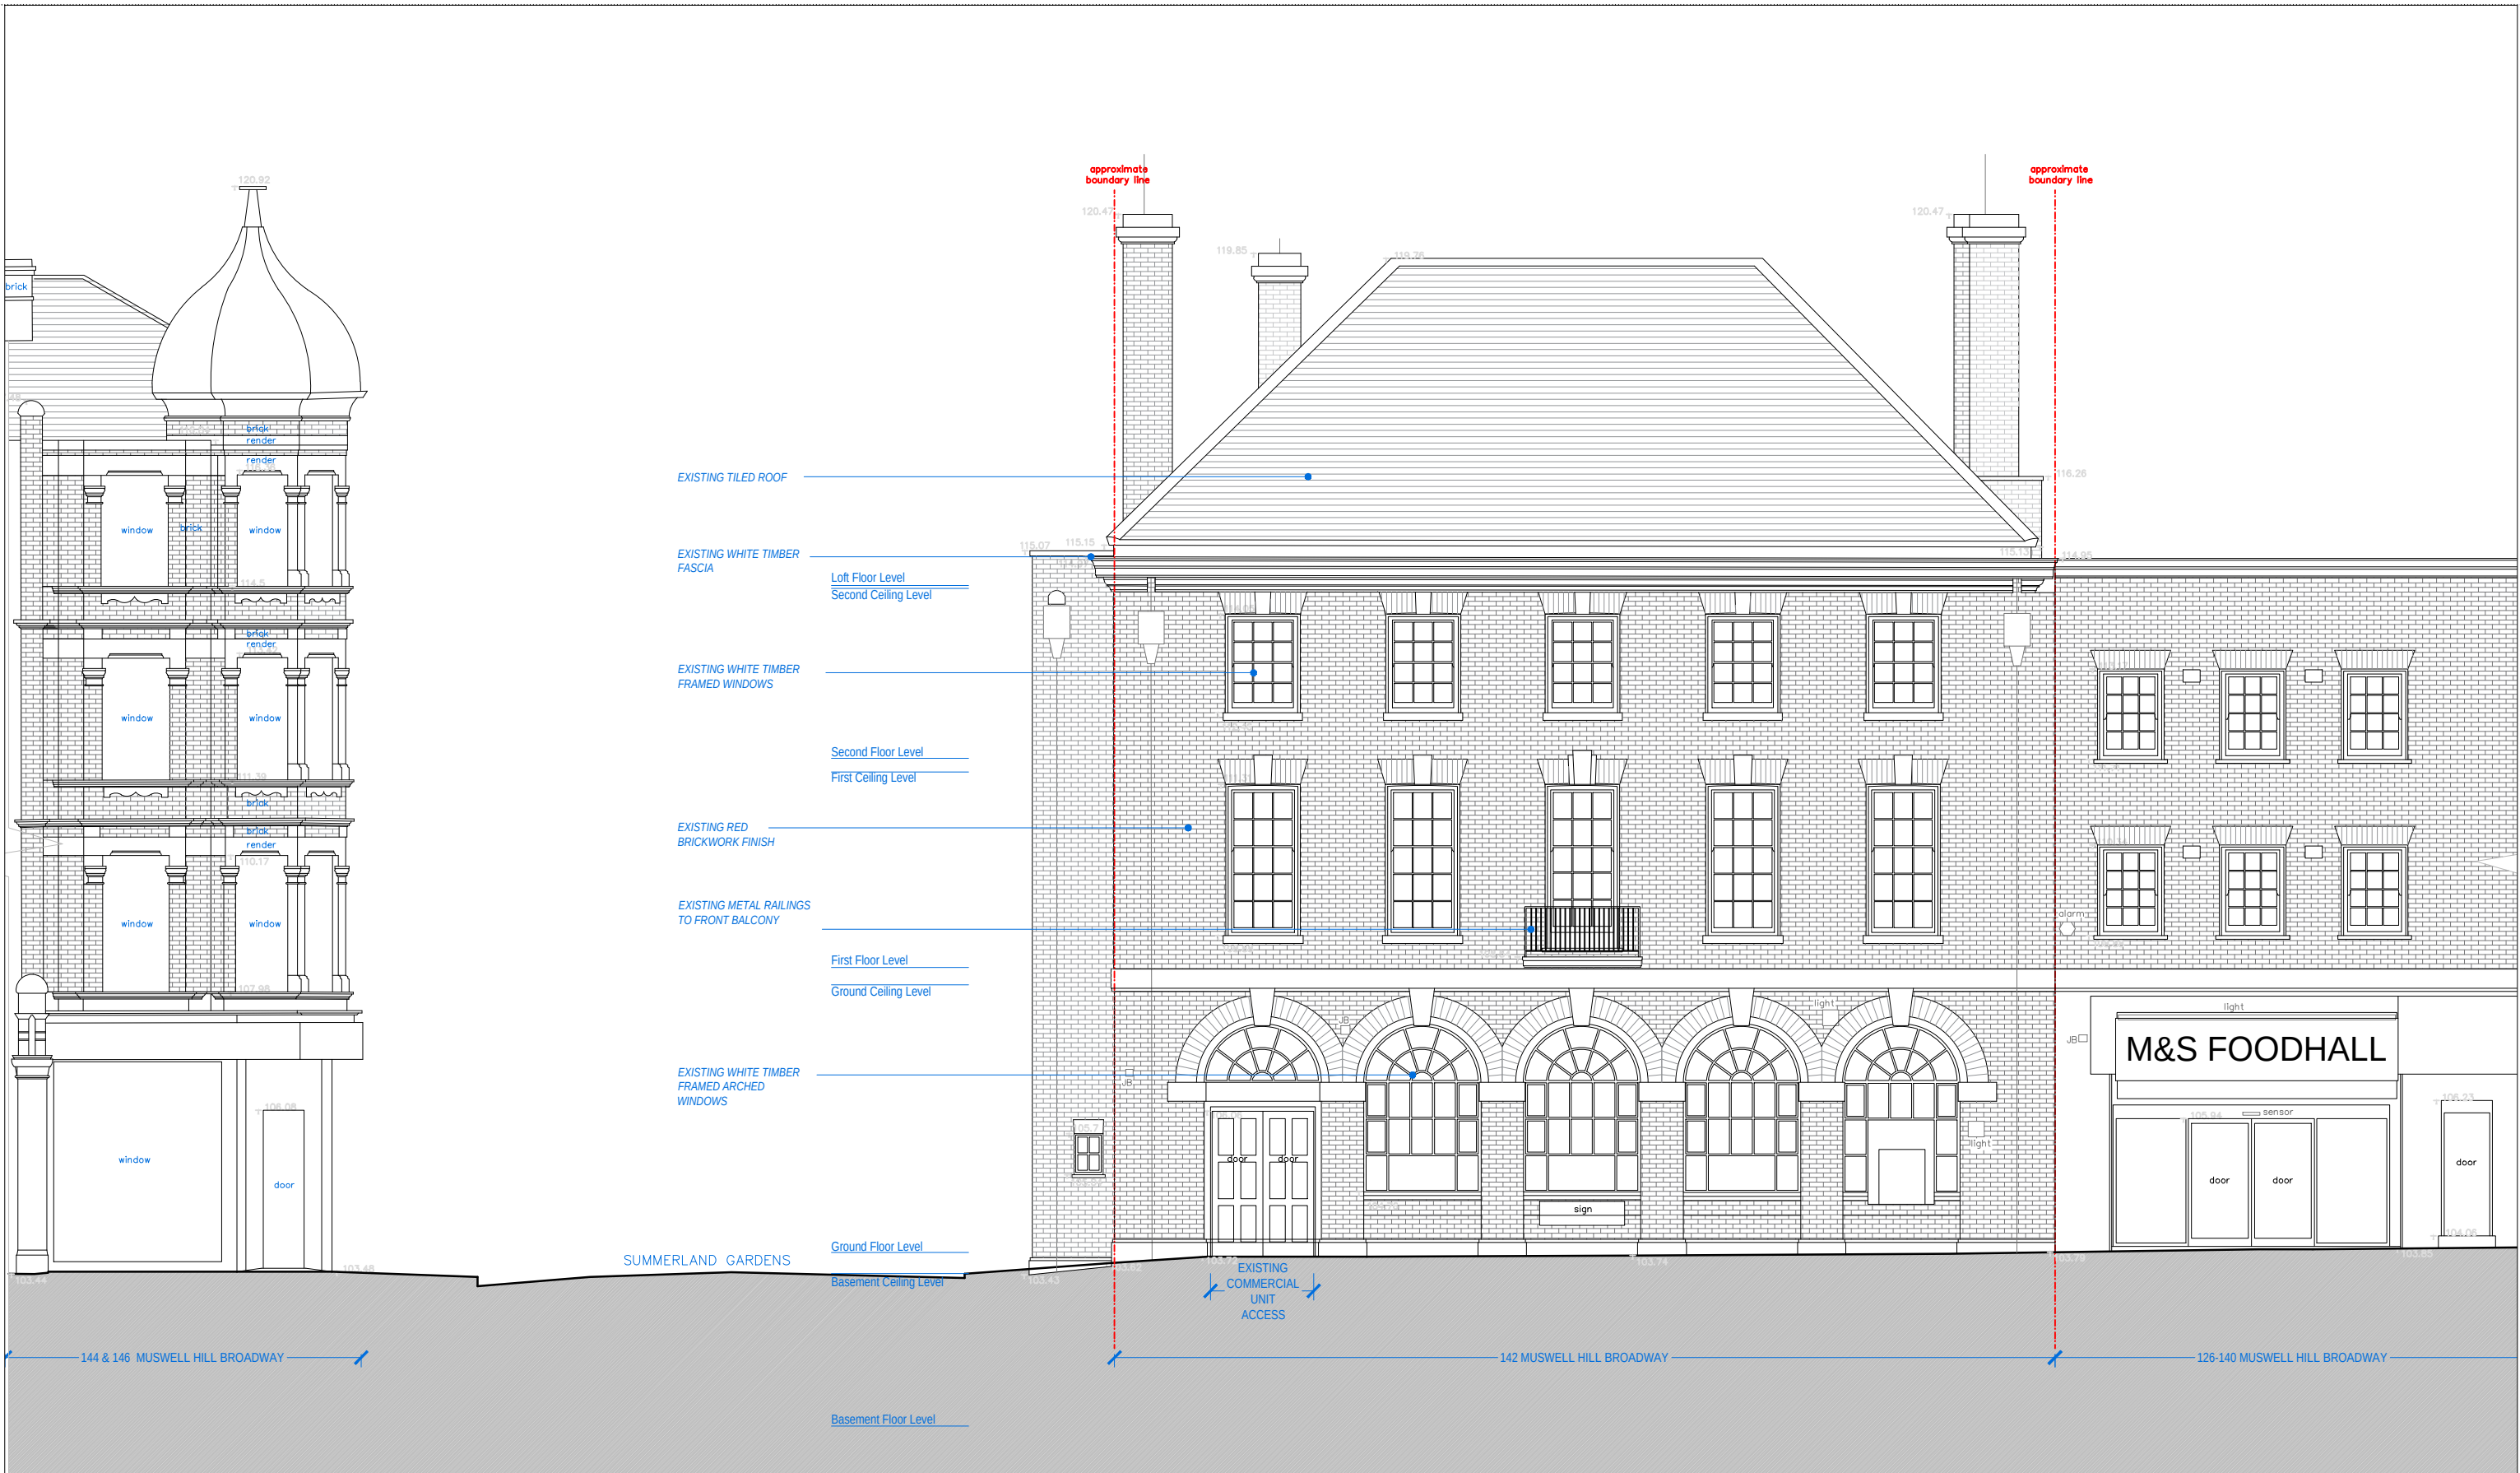

[01] Existing Front / North-West Elevation

NOTE: DO NOT SCALE FROM DRAWINGS - EXCEPT FOR PLANNING PURPOSES. ALL DISCREPANCIES TO BE REPORTED TO ARCHITECT IMMEDIATELY. ALL DIMENSIONS TO BE VERIFIED BY CONTRACTOR ON SITE PRIOR TO THE COMMENCEMENT OF ANY WORKS.	P1 11/04/24 Issued For Planning	VIVENDI ARCHITECTS LTD Unit E3, 37 High Street, London N14 6LD Tel/Fax +44 (0)20 3232 4000 - email: info@vivendiarchitects.com © VIVENDI ARCHITECTS LTD 2009 All rights reserved, including but not limited to The Copyright, Designs and Patents Act 1988	CLIENT: Red Primrose Ltd.	<table><tr><td>DRAWN:</td><td>SM</td><td>STATUS:</td><td>PLA</td></tr><tr><td>CHECKED:</td><td>PK</td><td>SCALE AT A3:</td><td>1:100</td></tr><tr><td>ISSUED BY:</td><td>SM</td><td>REVISION:</td><td>P1</td></tr><tr><td colspan="4">JOB AND DRAWING NO:</td></tr></table>	DRAWN:	SM	STATUS:	PLA	CHECKED:	PK	SCALE AT A3:	1:100	ISSUED BY:	SM	REVISION:	P1	JOB AND DRAWING NO:			
DRAWN:	SM	STATUS:	PLA																	
CHECKED:	PK	SCALE AT A3:	1:100																	
ISSUED BY:	SM	REVISION:	P1																	
JOB AND DRAWING NO:																				
Scale 1:100 0 1 2.5 5 10m		ISO-A3 142 Muswell Hill Broadway, London N10 3RY EXISTING FRONT / NORTH-WEST ELEVATION	1926-E03 - 00																	