


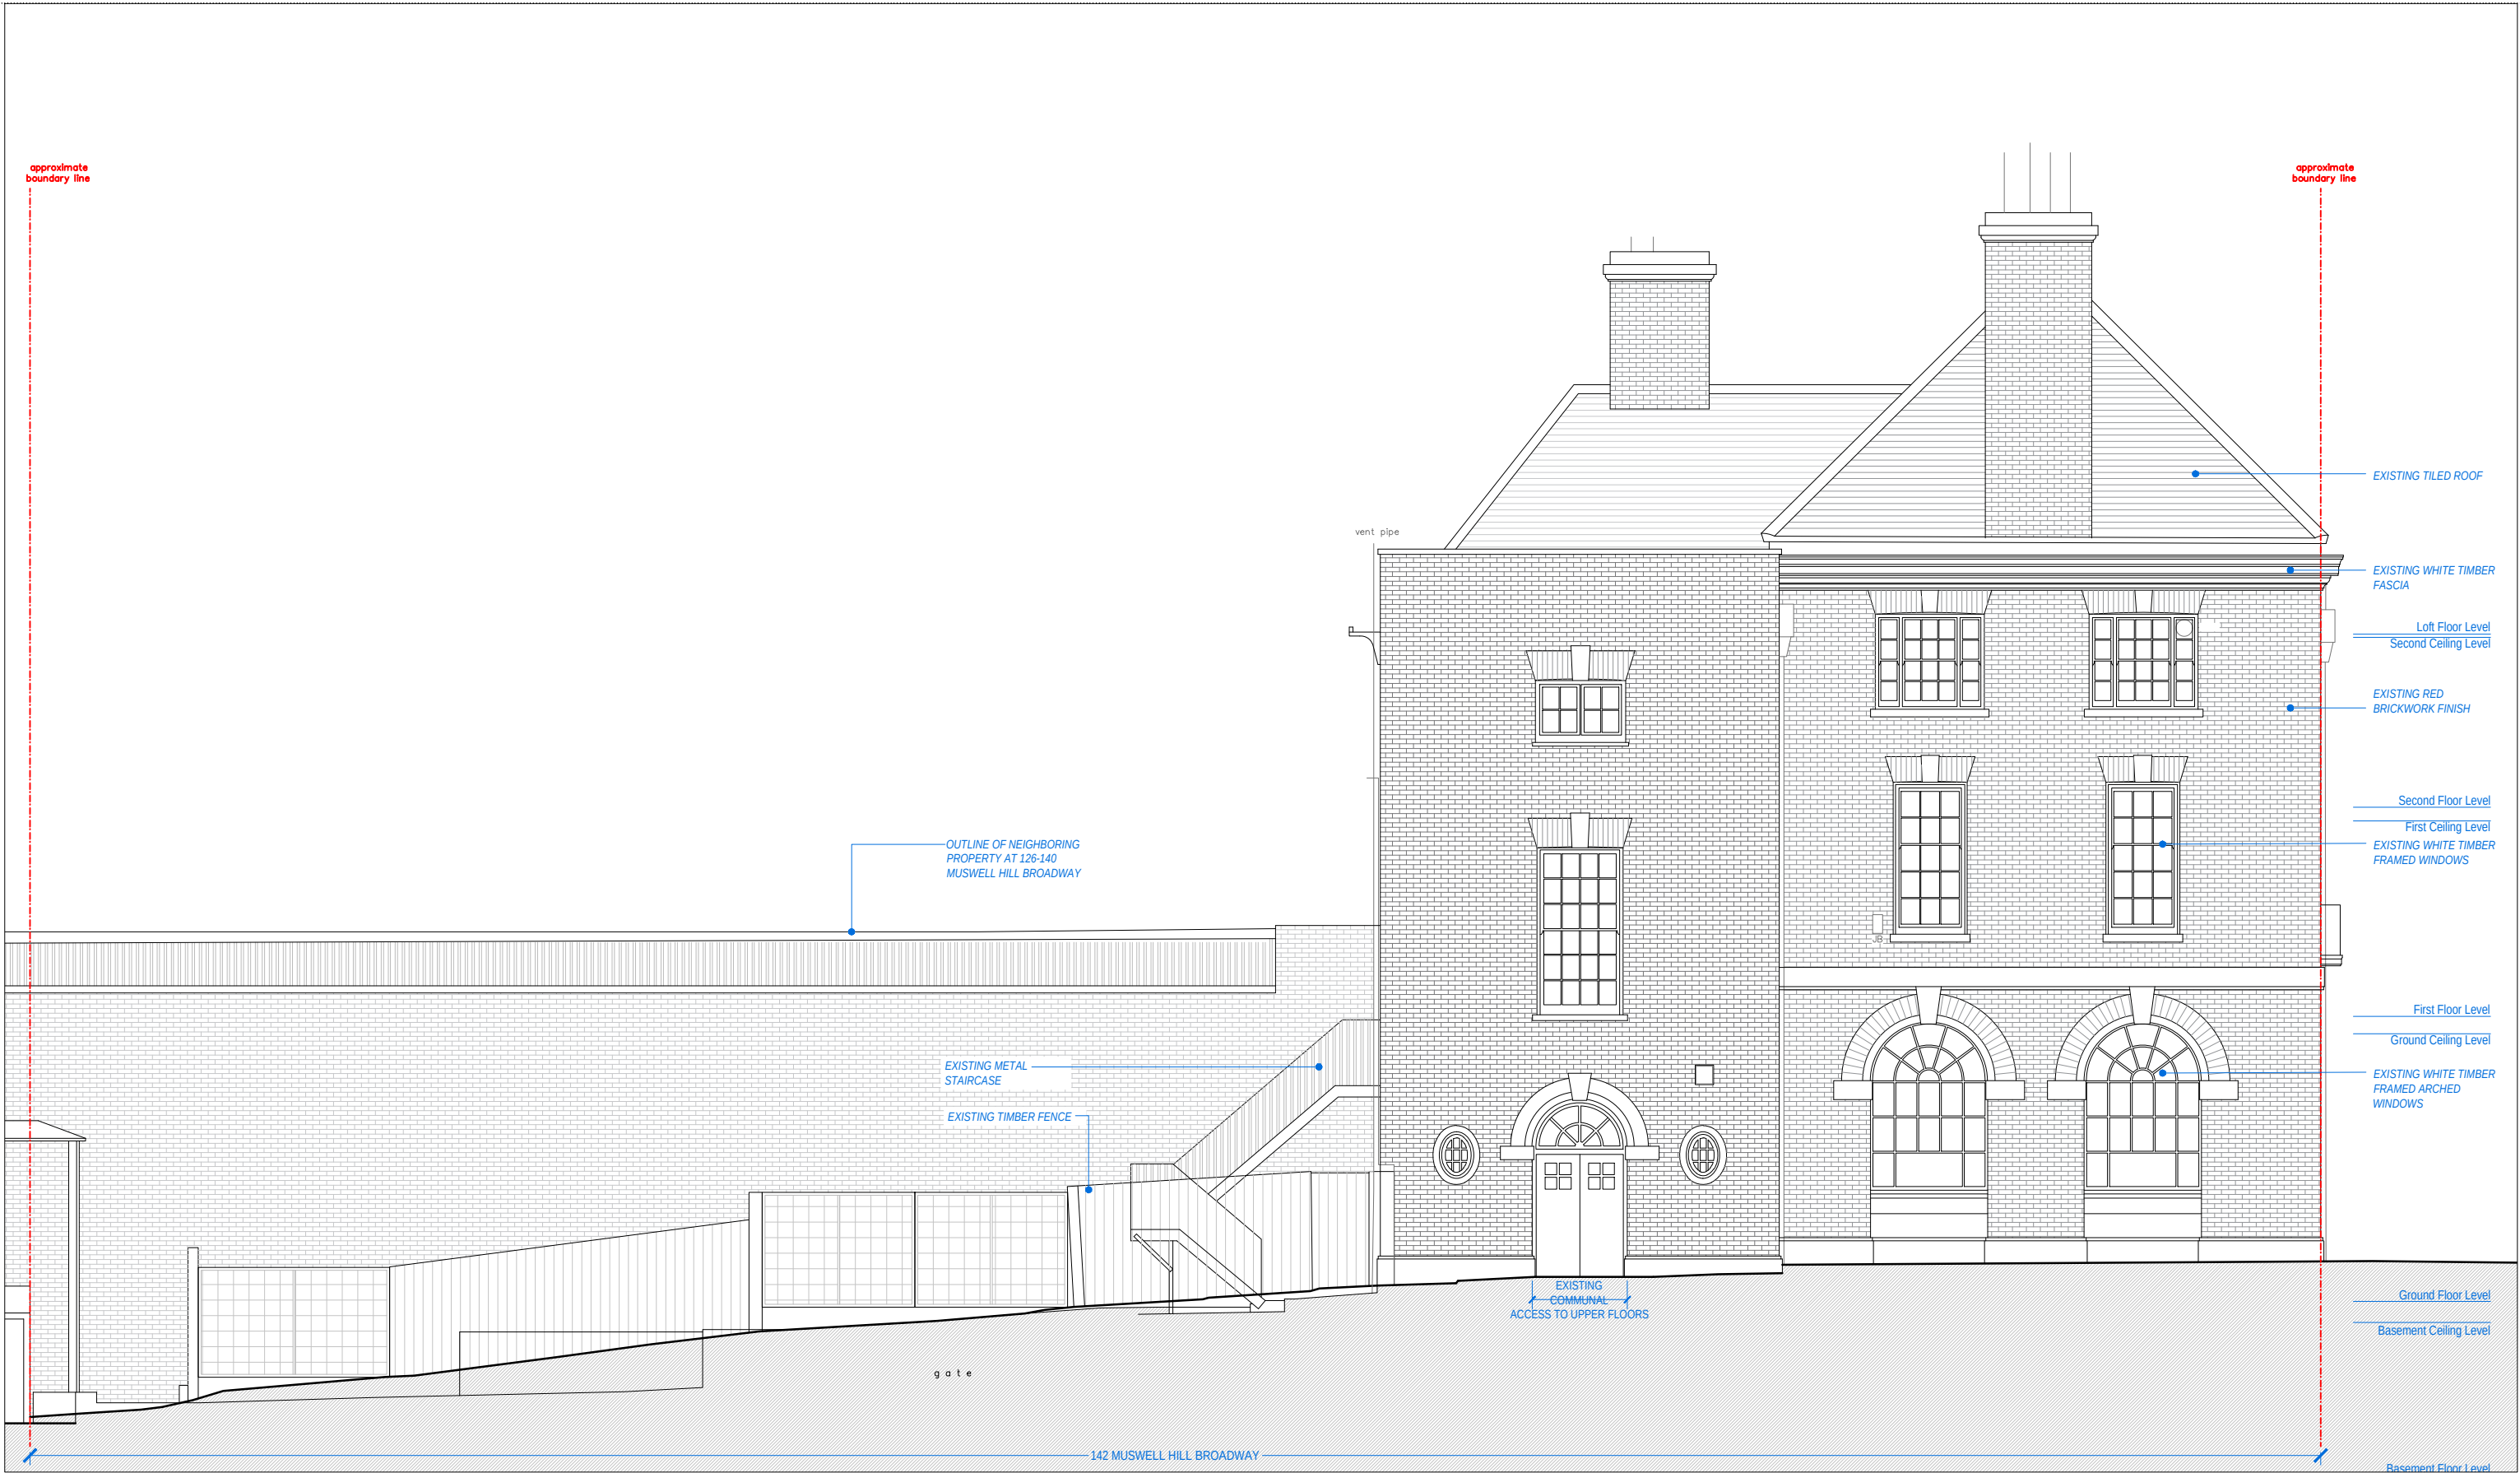

[01] Existing Side / North-East Elevation

NOTE: DO NOT SCALE FROM DRAWINGS - EXCEPT FOR PLANNING PURPOSES. ALL DISCREPANCIES TO BE REPORTED TO ARCHITECT IMMEDIATELY. ALL DIMENSIONS TO BE VERIFIED BY CONTRACTOR ON SITE PRIOR TO THE COMMENCEMENT OF ANY WORKS.	P111/04/24Issued For Planning		VIVENDI ARCHITECTS LTD Unit E3, 37 High Street, London N14 6LD Tel/Fax +44 (0)20 3232 4000 - email: info@vivendiarchitects.com © VIVENDI ARCHITECTS LTD 2009 All rights reserved, including but not limited to The Copyright, Designs and Patents Act 1988	CLIENT: Red Primrose Ltd.		DRAWN: SM	STATUS: PLA	
						CHECKED: PK	SCALE AT A3: 1:100	REVISION: P1
			PROJECT TITLE: 142 Muswell Hill Broadway, London N10 3RY		JOB AND DRAWING NO: 1926-E03 - 01			
			DRAWING TITLE: Existing Side / North-East Elevation					

Scale 1:100

012.5510m

SURVEY BY OTHERS