



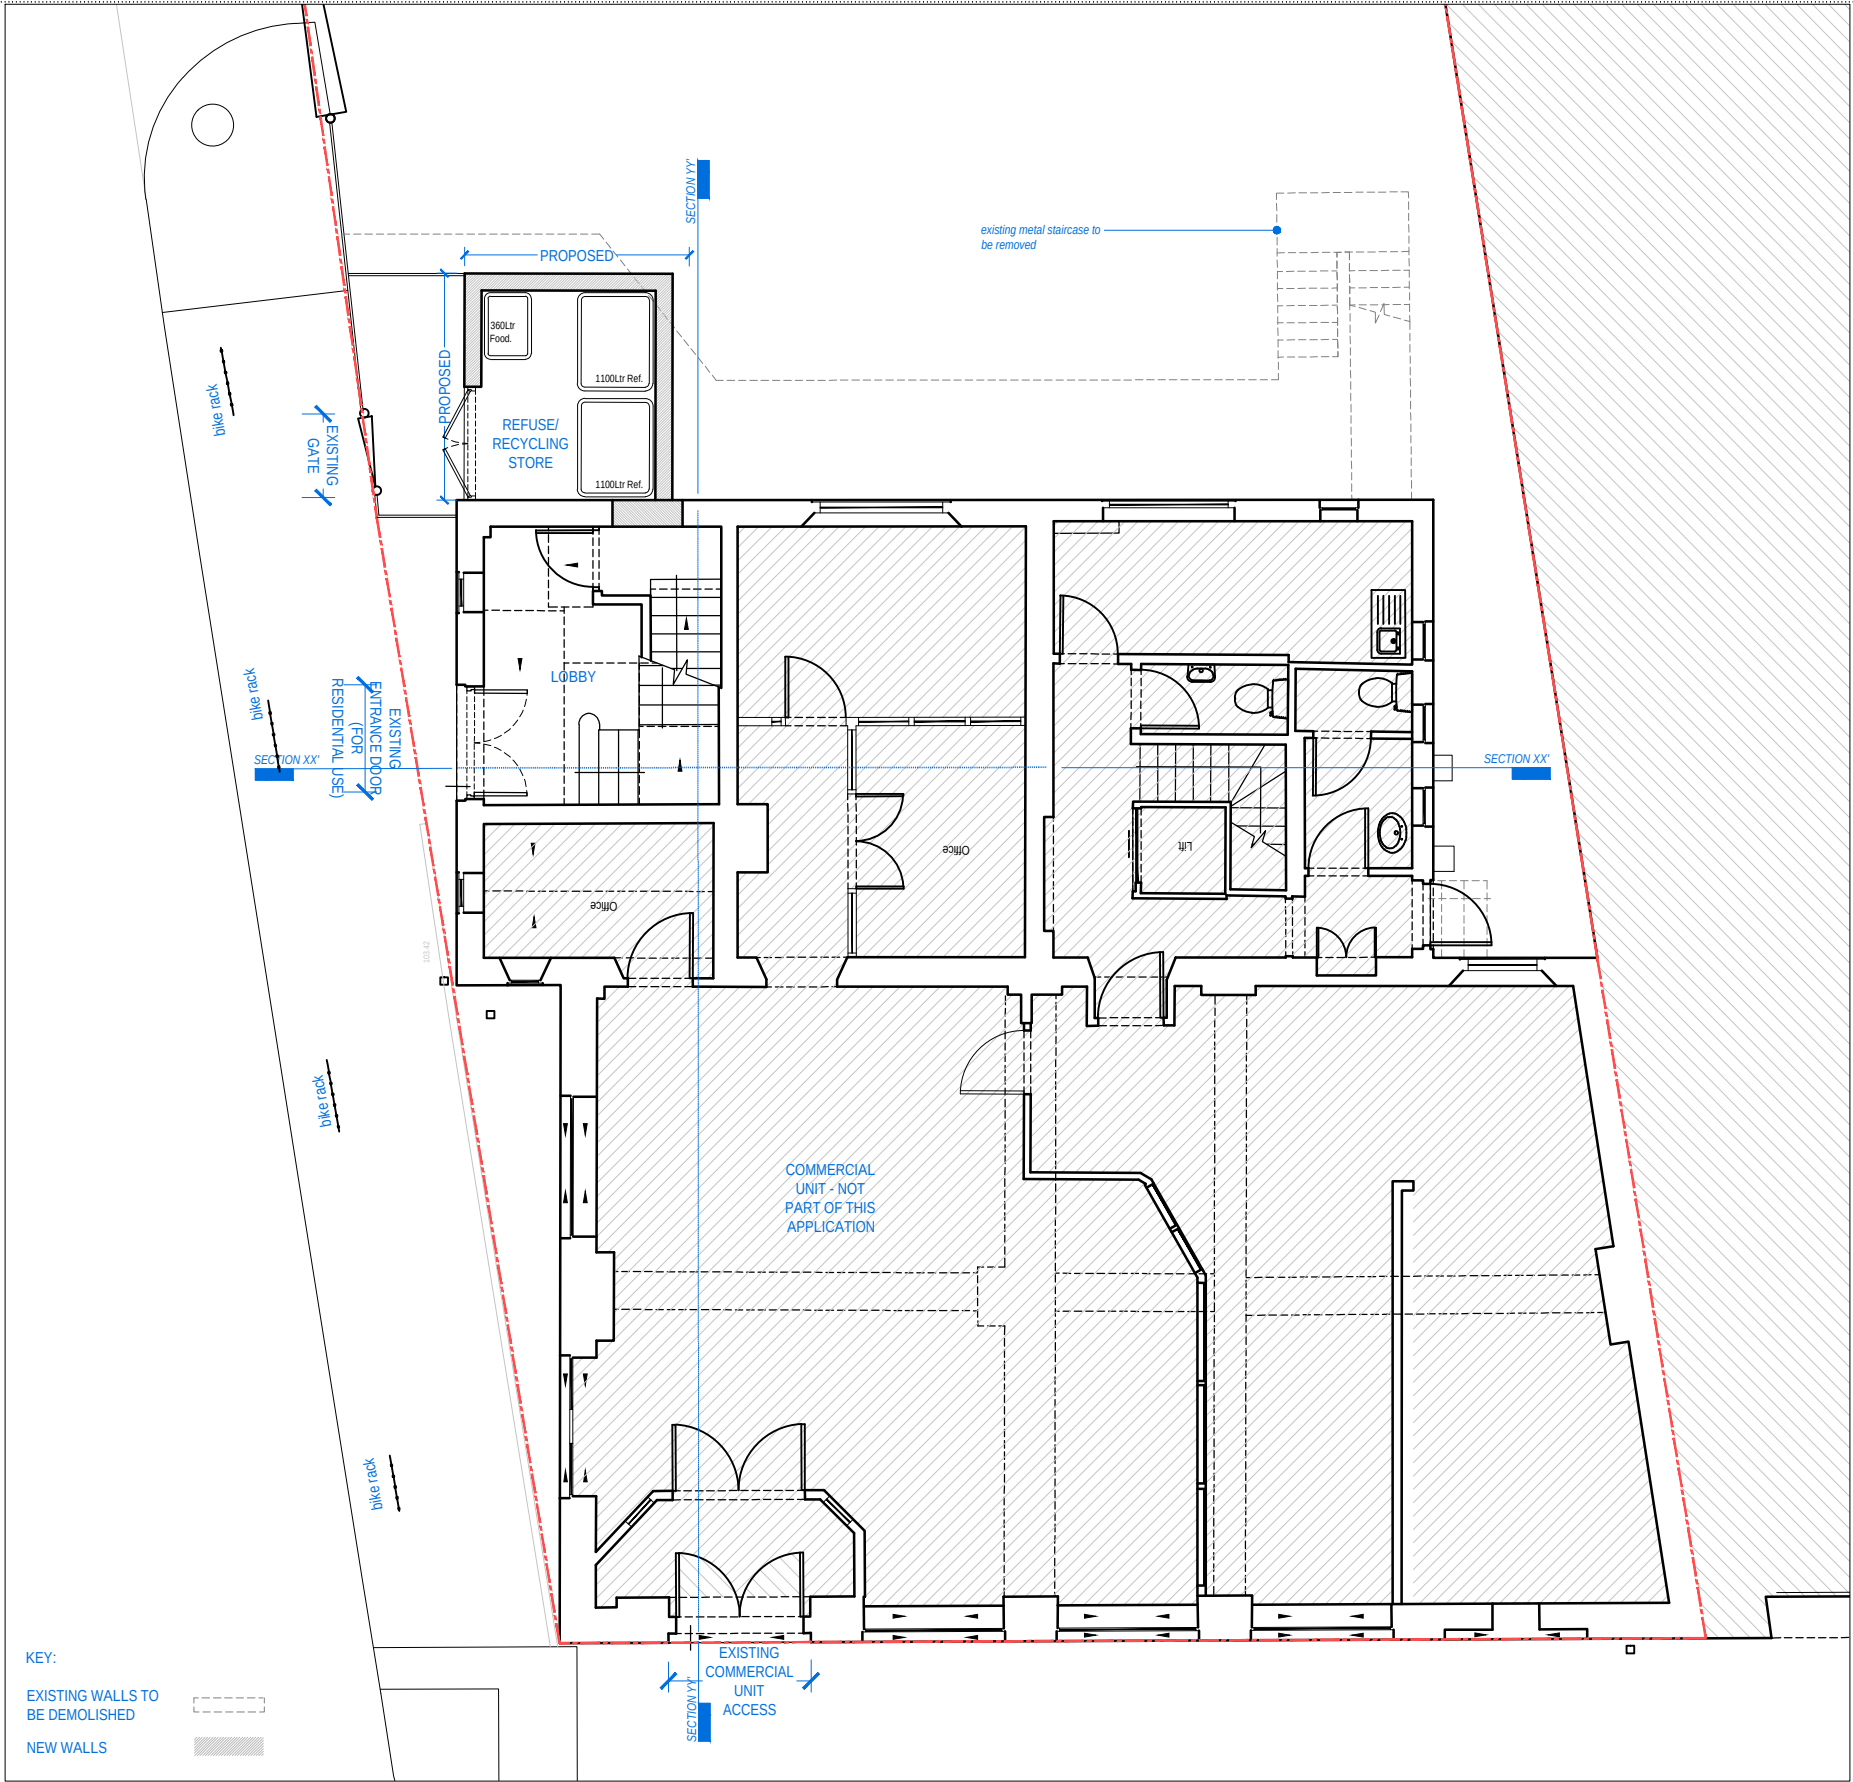

[01] Proposed Ground Floor Plan

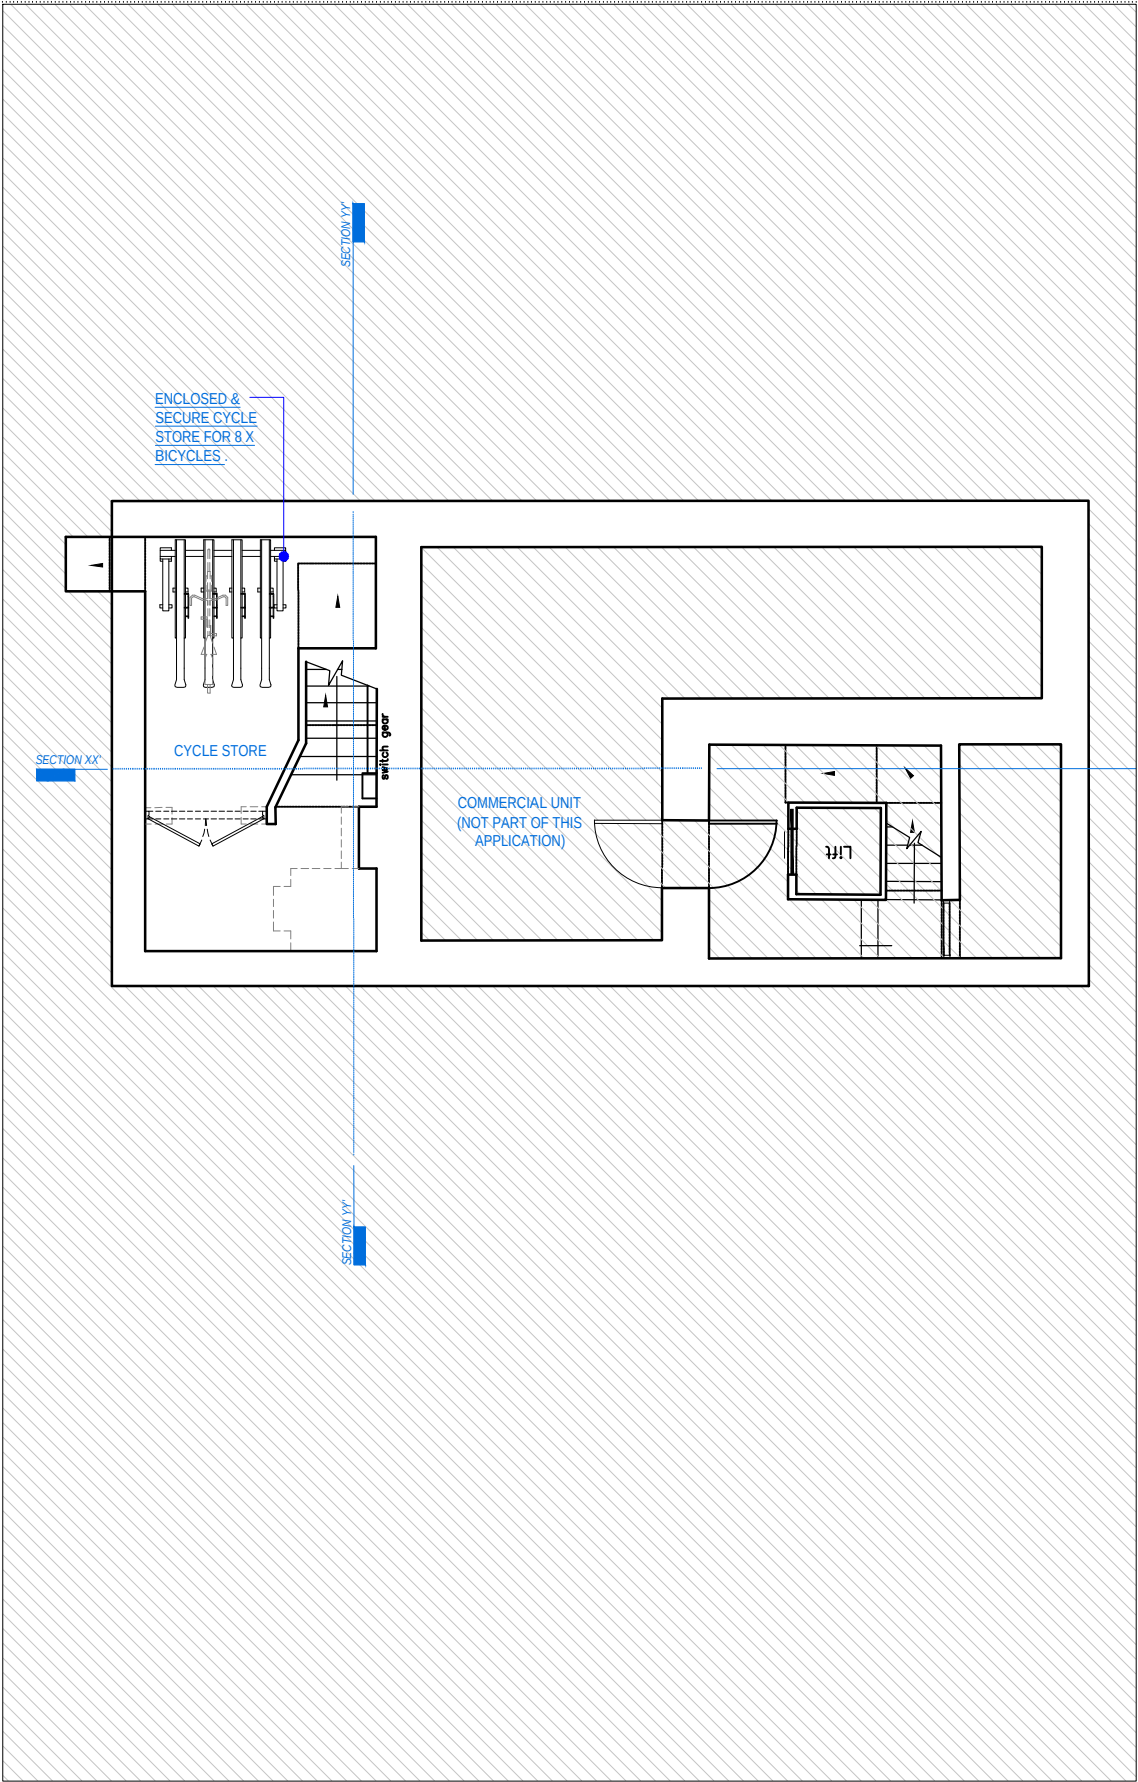

[02] Proposed Basement Plan

NOTE:
DO NOT SCALE FROM DRAWINGS - EXCEPT FOR PLANNING PURPOSES.
ALL DISCREPANCIES TO BE REPORTED TO ARCHITECT IMMEDIATELY.
ALL DIMENSIONS TO BE VERIFIED BY CONTRACTOR ON SITE PRIOR TO THE COMMENCEMENT OF ANY WORKS.

P1 11/04/24 Issued For Planning

ISO - A3

Unit E3, 37 High Street, London N14 6LD
Tel/Fax +44 (0)20 3232 4000 - email: info@vivendiarchitects.com
© VIVENDI ARCHITECTS LTD 2009
All rights reserved, including but not limited to The Copyright, Designs and Patents Act 1988

CLIENT:
Red Primrose Ltd.

DRAWN:
SM
CHECKED:
PK
ISSUED BY:
SM

STATUS:
PLA
SCALE AT A3:
1:100
REVISION:
P1

PROJECT TITLE:
142 Muswell Hill Broadway, London N10 3RY

DRAWING TITLE:
Proposed Ground Floor & Basement Plans

JOB AND DRAWING NO:
1926-P02 - 00

Scale 1:100

0 1 2.5 5 10m