


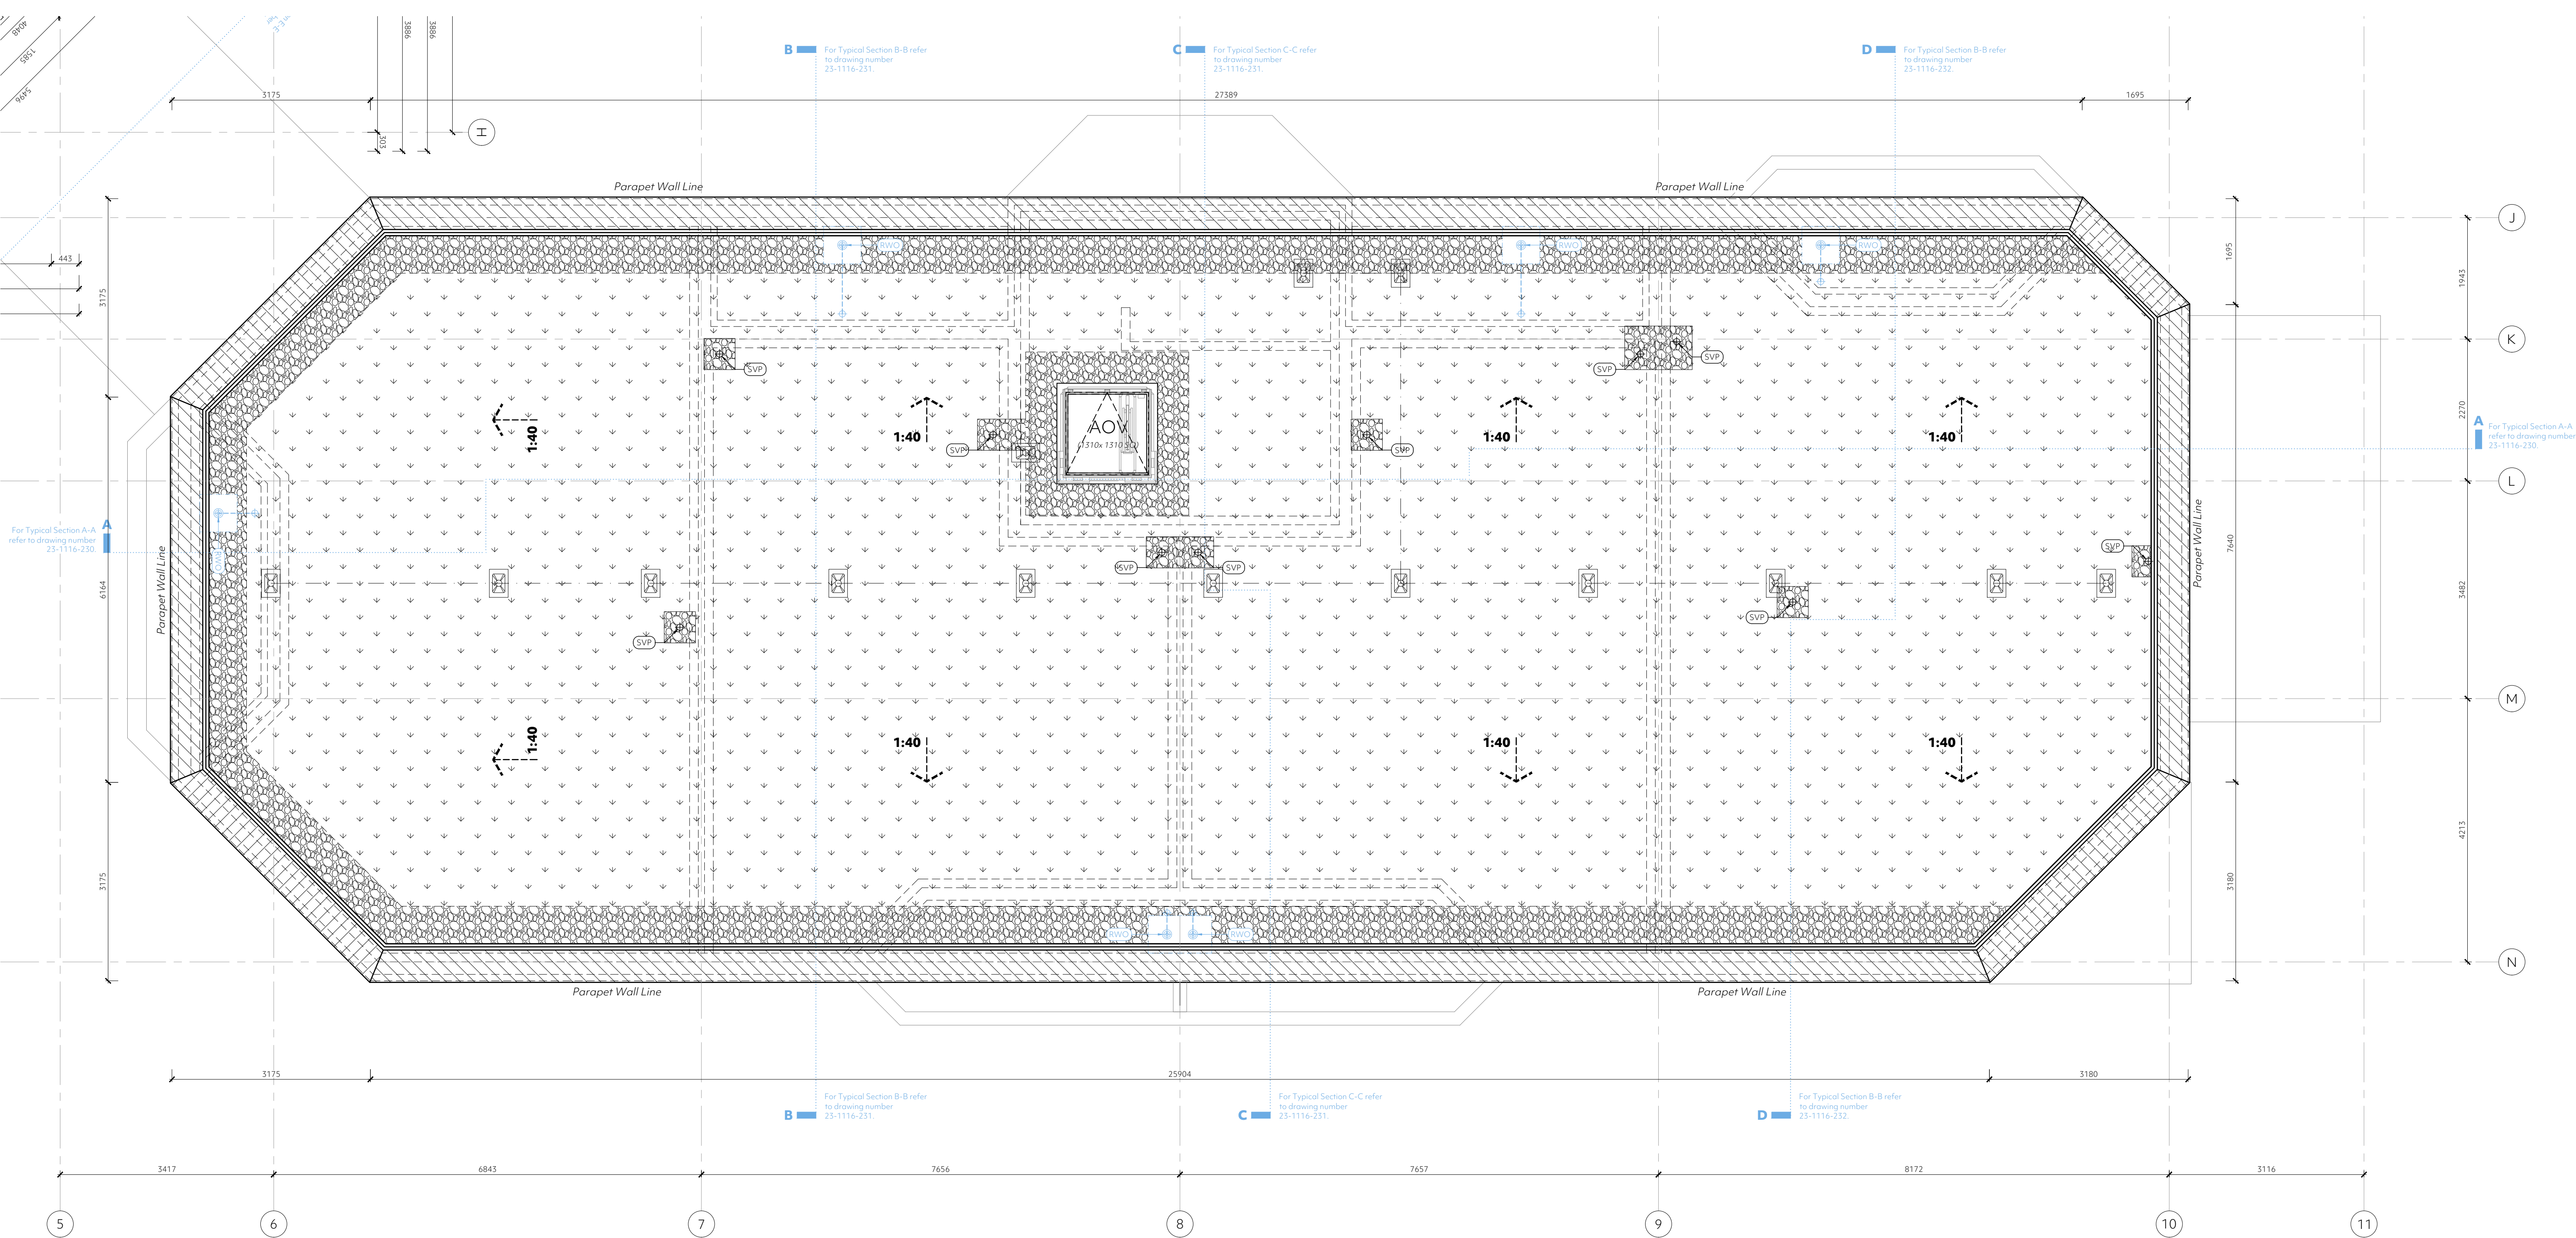

Roof Plan
Block B

Scale 1:50

Roof Legend:

- Indicates position of Rainwater Outlet.
- Indicates rainwater pipe.
- Soil & vent pipe to tile vent unless otherwise noted.
- Indicates fall of tapered insulation.
- Indicates area of flat roof in accordance with the material schedule.
- Indicates area of green roof system in accordance with the material schedule.
- Indicates masonry walls below. All separating and compartment walls, including stair walls, lobby walls, party walls and service riser walls to be continued to underside of roof finishes and fire stopped as appropriate.
- Indicates Mansafe system to specialists design. Requirement of mansafe to be reviewed on receipt of final roof build up.

General Roof Notes:

01. Temporary works designers must ensure that the temporary works design has been approved by Building Control and/or the Structural Engineer where necessary.

02. Access hatches to roofs - Trades to bring own ladder to access roof.

T1	28.03.24	Tender Issue.
P5	13.02.24	Updated build footprint .
P4	16.06.23	North point added.
P3	02.06.23	Stage 3 Issue.
P2	19.05.23	Staircore continuation to roof omitted as client request.
Rev	Date	Amendment
Client: Selsdon Building Contractors Ltd		project. architecture hello@projectarch.co.uk+44 (0) 1245 922 160 Status: Tender Issue Drawing No: 23-1116-205 T1
Project: Kerswell Close, N15		
Drawing: Block B Roof Plan		
Date: May 2023		
Scale: 1:50@A1		
© This drawing is the copyright of project.architecture ltd. It shall not be in any way used or reproduced without their prior written consent. All dimensions are to be checked on site or in the workshop prior to commencing any work. Do not scale from this drawing. Work only to figured dimensions. Any perceived discrepancies are to be reported to the architect at the earliest opportunity.		