



NORTH ROAD

JLArchitecture

Email: James@jlarchitecture.co.uk
Tel: 07763850450
Web: www.jlarchitecture.co.uk



CLIENT

JONATHAN AND LYDIA

PROJECT

PROPOSED REFURBISHMENT AND LOFT
CONVERSION

ADDRESS

62 NORTH ROAD
LONDON
N6 4AA

DRAWING

EXISTING BLOCK PLAN

SCALE

1:200 on A3

DRAWN BY	DRWG NOS.	REV
JL	97	-



JLArchitecture

Email: James@jlarchitecture.co.uk
Tel: 07763850450
Web: www.jlarchitecture.co.uk



CLIENT

JONATHAN AND LYDIA

PROJECT

PROPOSED REFURBISHMENT AND LOFT
CONVERSION

ADDRESS

62 NORTH ROAD
LONDON
N6 4AA

DRAWING

PROPOSED BLOCK PLAN

SCALE

1:200 on A3

DRAWN BY	DRWG NOS.	REV
JL	98	-



Ordnance Survey, (c) Crown Copyright 2024. All rights reserved. Licence number 100022432

JLArchitecture

Email: James@jlarchitecture.co.uk

Tel: 07763850450

Web: www.jlarchitecture.co.uk



CLIENT

JONATHAN AND LYDIA

PROJECT

PROPOSED REFURBISHMENT AND LOFT
CONVERSION

ADDRESS

62 NORTH ROAD
LONDON
N6 4AA

DRAWING

LOCATION PLAN

SCALE

1:1250 on A4

DRAWN BY


JL


DRWG NOS.

99

REV

-

 

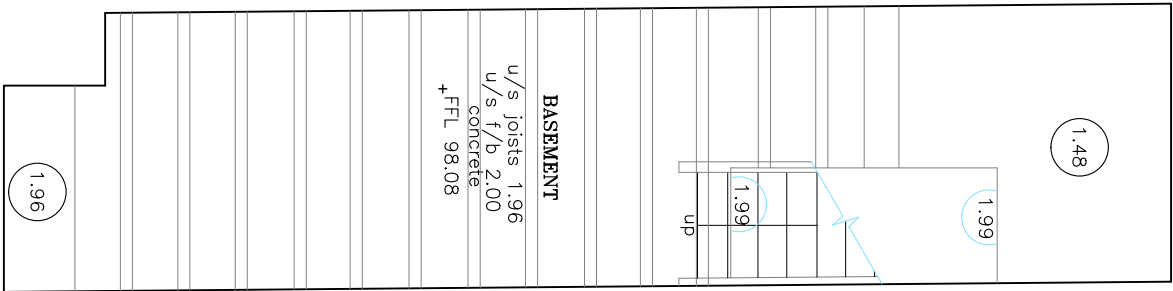

EXISTING CELLAR LAYOUT

JLArchitecture

Email: James@jlarchitecture.co.uk
Tel: 07763850450
Web: www.jlarchitecture.co.uk



CLIENT

JONATHAN AND LYDIA

PROJECT

PROPOSED REFURBISHMENT AND LOFT
CONVERSION

ADDRESS

62 NORTH ROAD
LONDON
N6 4AA


DRAWING


EXISTING CELLAR LAYOUT

SCALE

1:50 on A3

DRAWN BY	DRWG NOS.	REV
JL	100	-

 

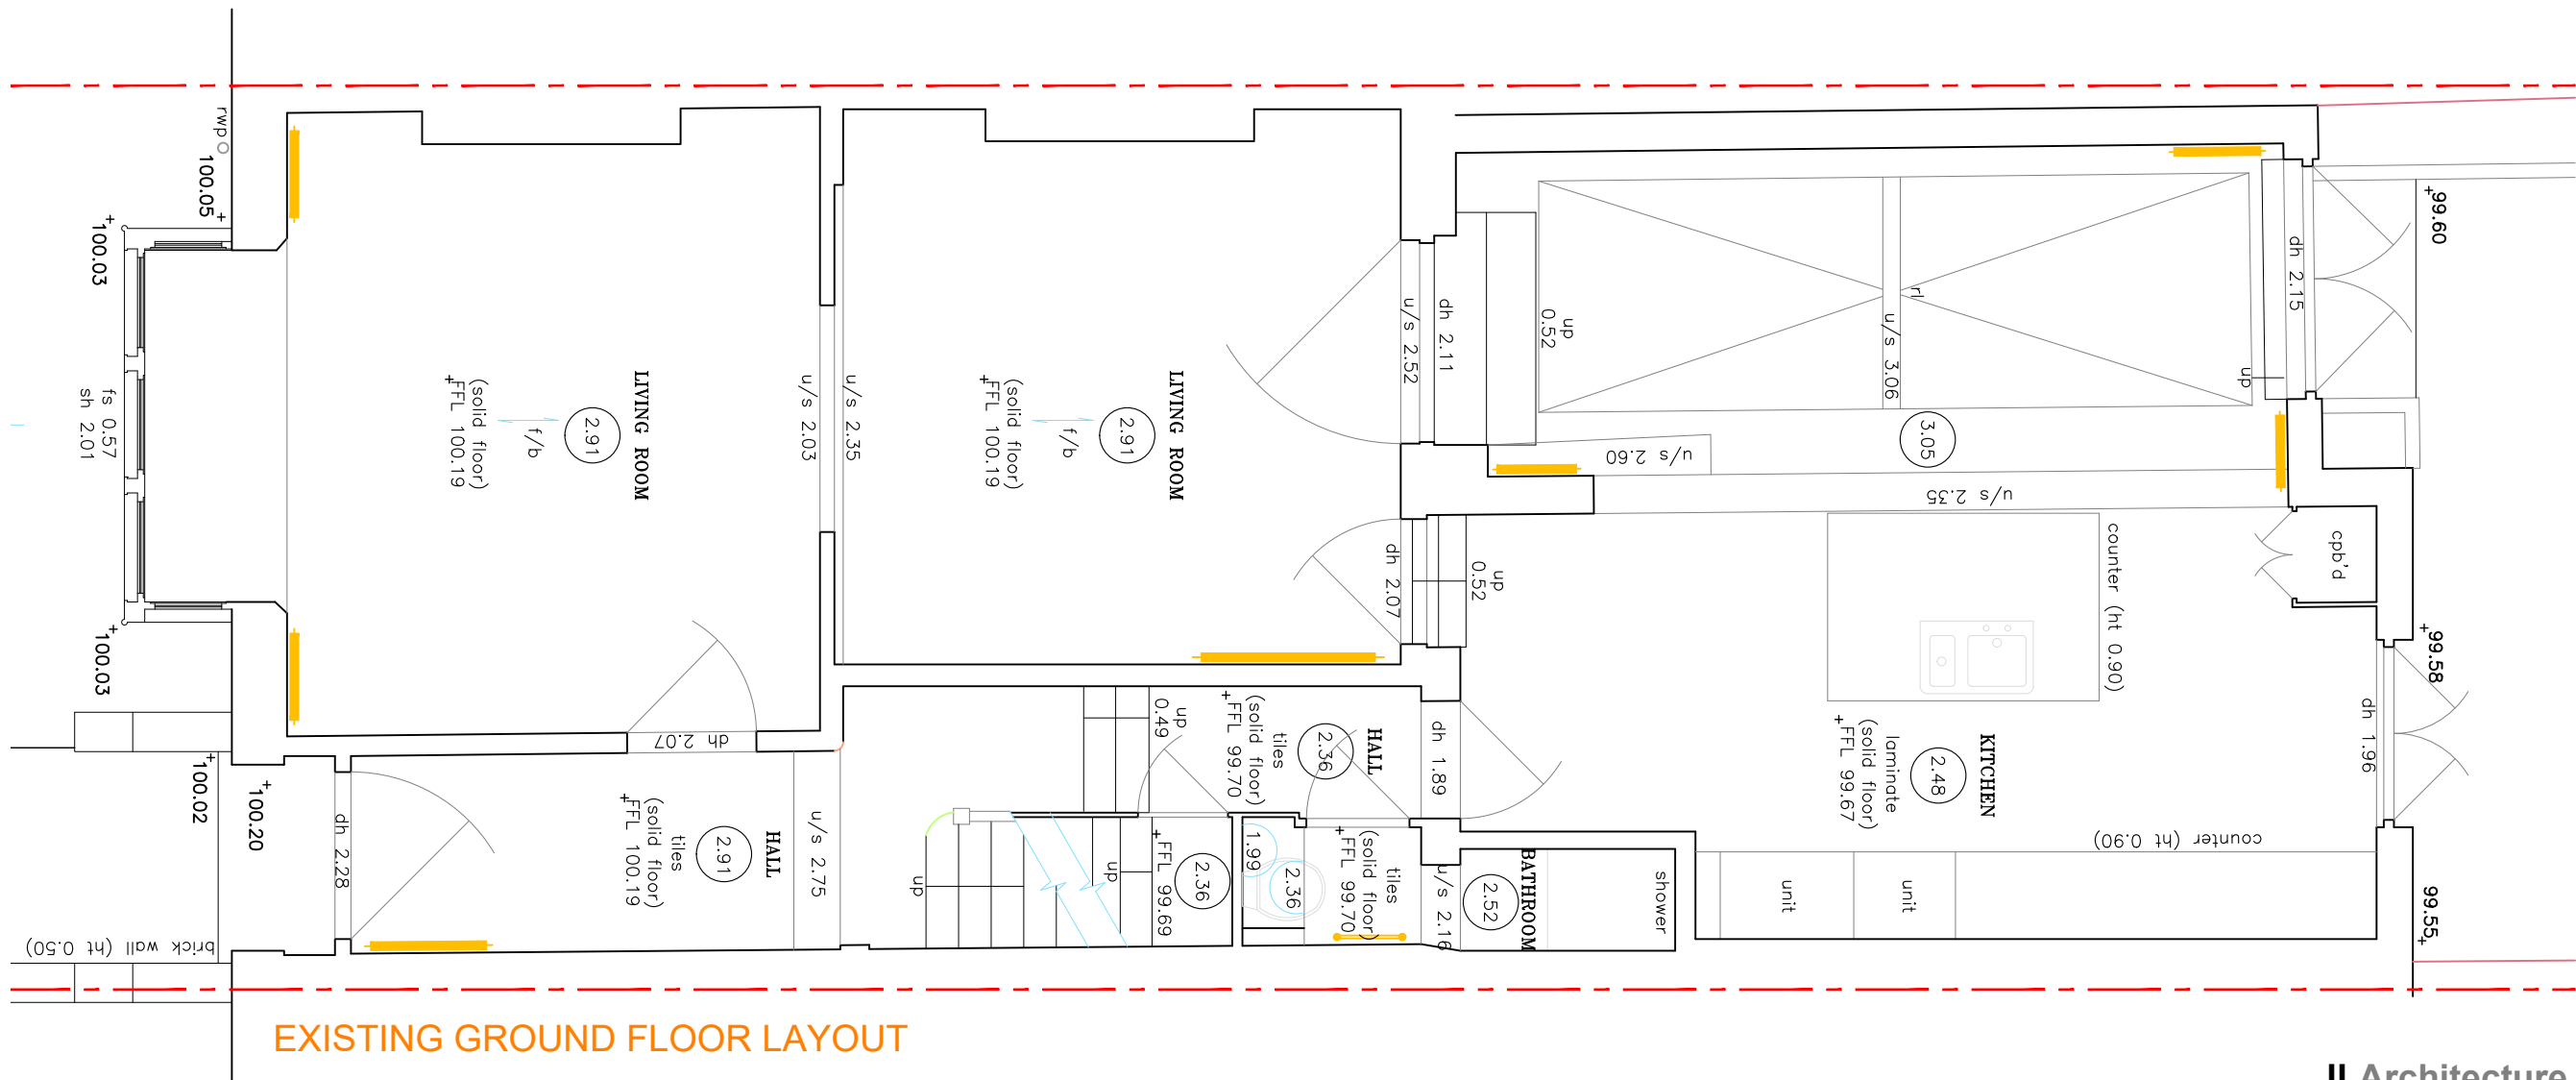

JLArchitecture

Email: James@jlarchitecture.co.uk
Tel: 07763850450
Web: www.jlarchitecture.co.uk



CLIENT

JONATHAN AND LYDIA

PROJECT

PROPOSED REFURBISHMENT AND LOFT
CONVERSION

ADDRESS

62 NORTH ROAD
LONDON
N6 4AA

DRAWING


EXISTING GROUND FLOOR LAYOUT

SCALE

1:50 on A3

DRAWN BY	DRWG NOS.	REV
JL	101	-



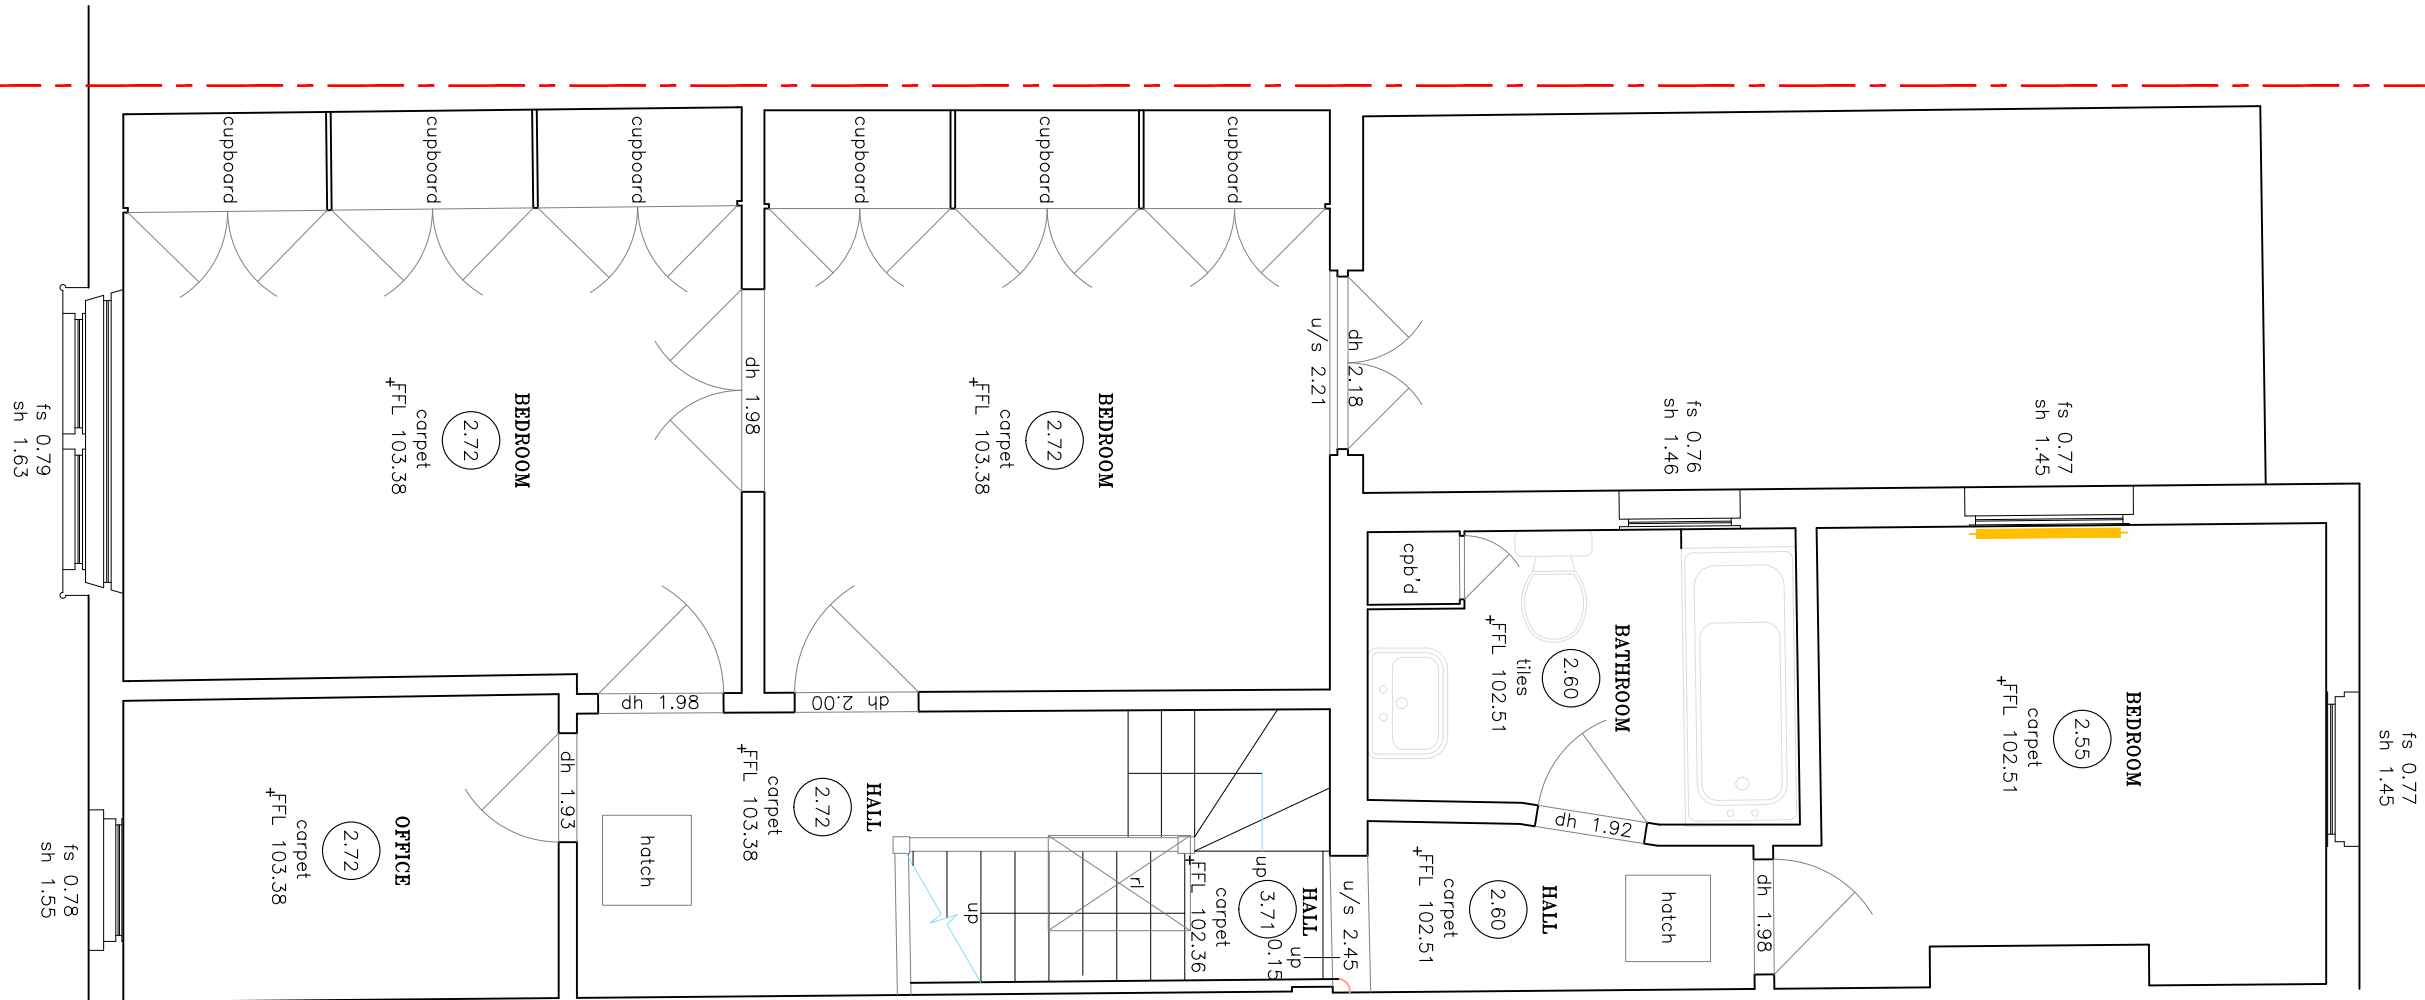

EXISTING FIRST FLOOR LAYOUT

JLArchitecture

Email: James@jlarchitecture.co.uk
Tel: 07763850450
Web: www.jlarchitecture.co.uk



CLIENT

JONATHAN AND LYDIA

PROJECT

PROPOSED REFURBISHMENT AND LOFT CONVERSION

ADDRESS

62 NORTH ROAD
LONDON
N6 4AA


DRAWING


EXISTING FIRST FLOOR LAYOUT

SCALE

1:50 on A3

DRAWN BY	DRWG NOS.	REV
JL	102	-

 

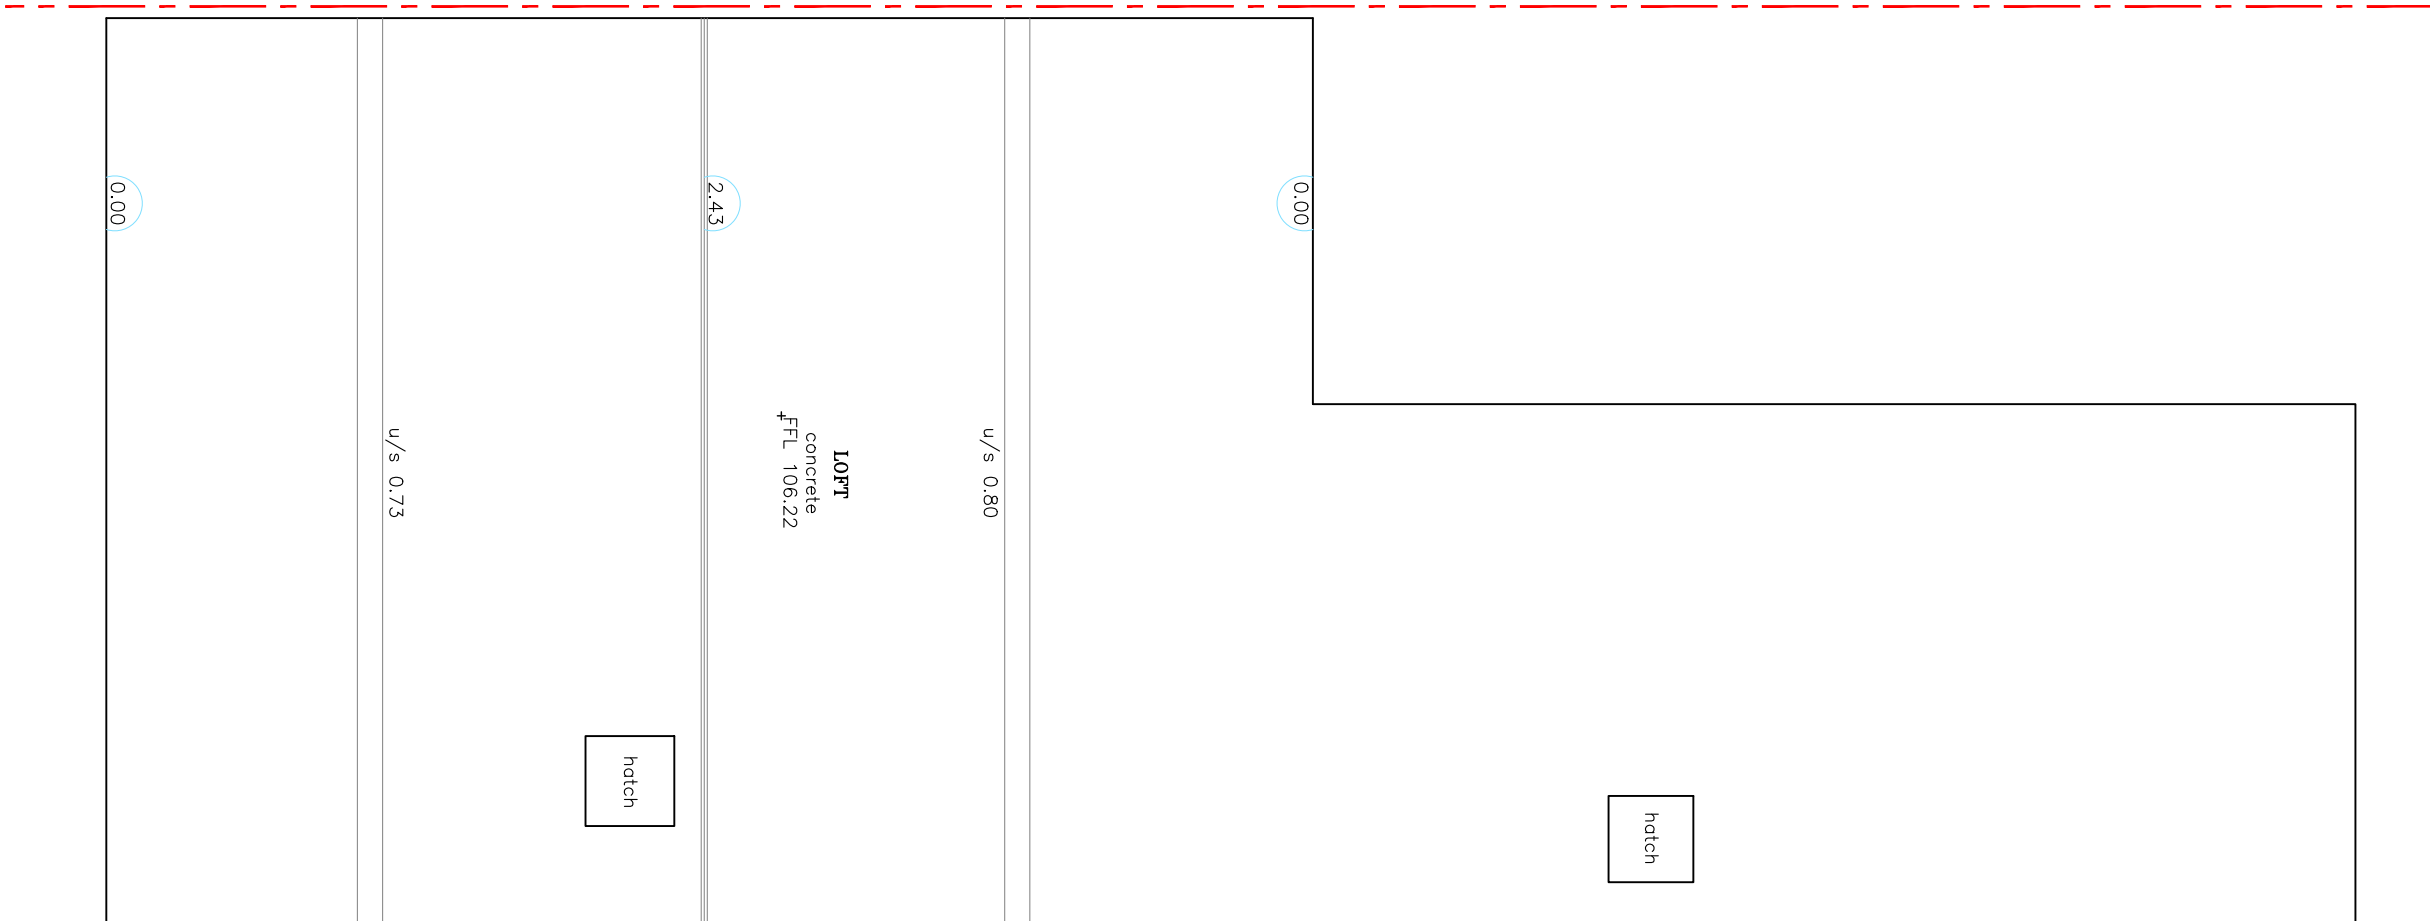

EXISTING ATTIC LAYOUT

JLArchitecture

Email: James@jlarchitecture.co.uk
Tel: 07763850450
Web: www.jlarchitecture.co.uk



CLIENT

JONATHAN AND LYDIA

PROJECT

PROPOSED REFURBISHMENT AND LOFT
CONVERSION

ADDRESS

62 NORTH ROAD
LONDON
N6 4AA


DRAWING


EXISTING ATTIC LAYOUT

SCALE

1:50 on A3

DRAWN BY	DRWG NOS.	REV
JL	103	-

 

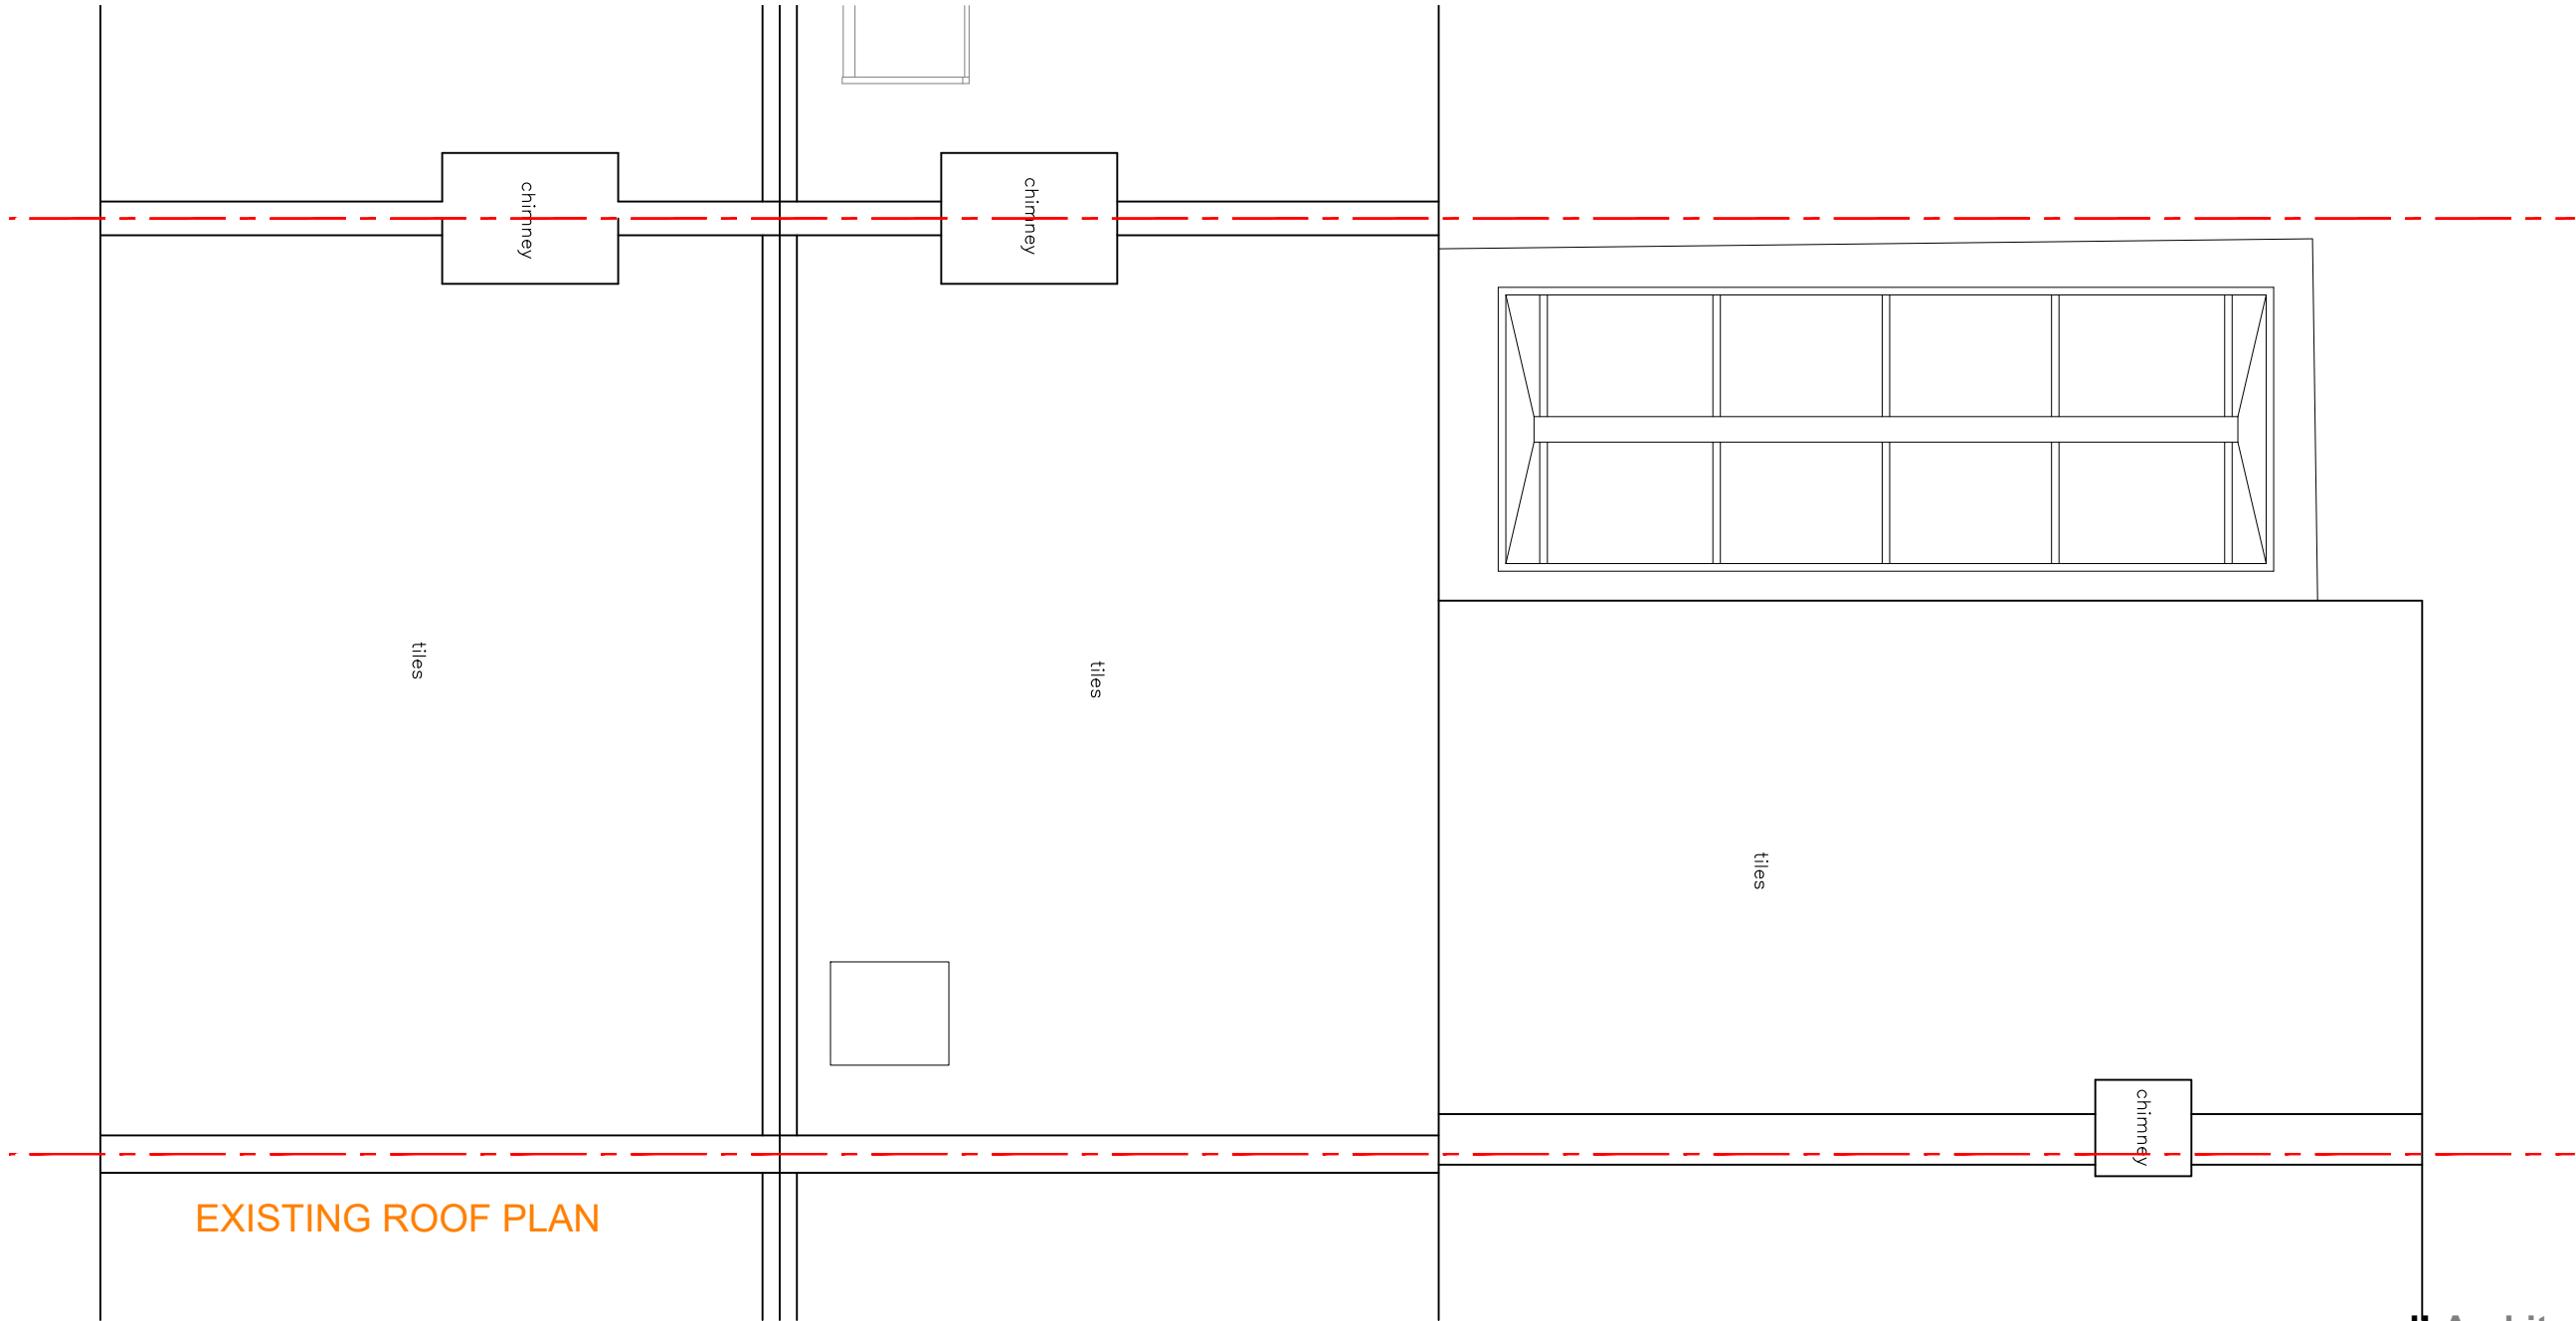

EXISTING ROOF PLAN

JLArchitecture

Email: James@jlarchitecture.co.uk
Tel: 07763850450
Web: www.jlarchitecture.co.uk



CLIENT

JONATHAN AND LYDIA

PROJECT

PROPOSED REFURBISHMENT AND LOFT
CONVERSION

ADDRESS

62 NORTH ROAD
LONDON
N6 4AA

DRAWING

EXISTING ROOF PLAN

SCALE

1:50 on A3

DRAWN BY	DRWG NOS.	REV
JL	104	-





EXISTING FRONT ELEVATION

0 5m @ 1:50

JLArchitecture

Email: James@jlarchitecture.co.uk

Tel: 07763850450

Web: www.jlarchitecture.co.uk



CLIENT

JONATHAN AND LYDIA

PROJECT

PROPOSED REFURBISHMENT AND LOFT
CONVERSION

ADDRESS

62 NORTH ROAD
LONDON
N6 4AA

DRAWING

EXISTING FRONT ELEVATION

SCALE

1:50 on A3

DRAWN BY


JL

DRWG NOS.


105

REV

-

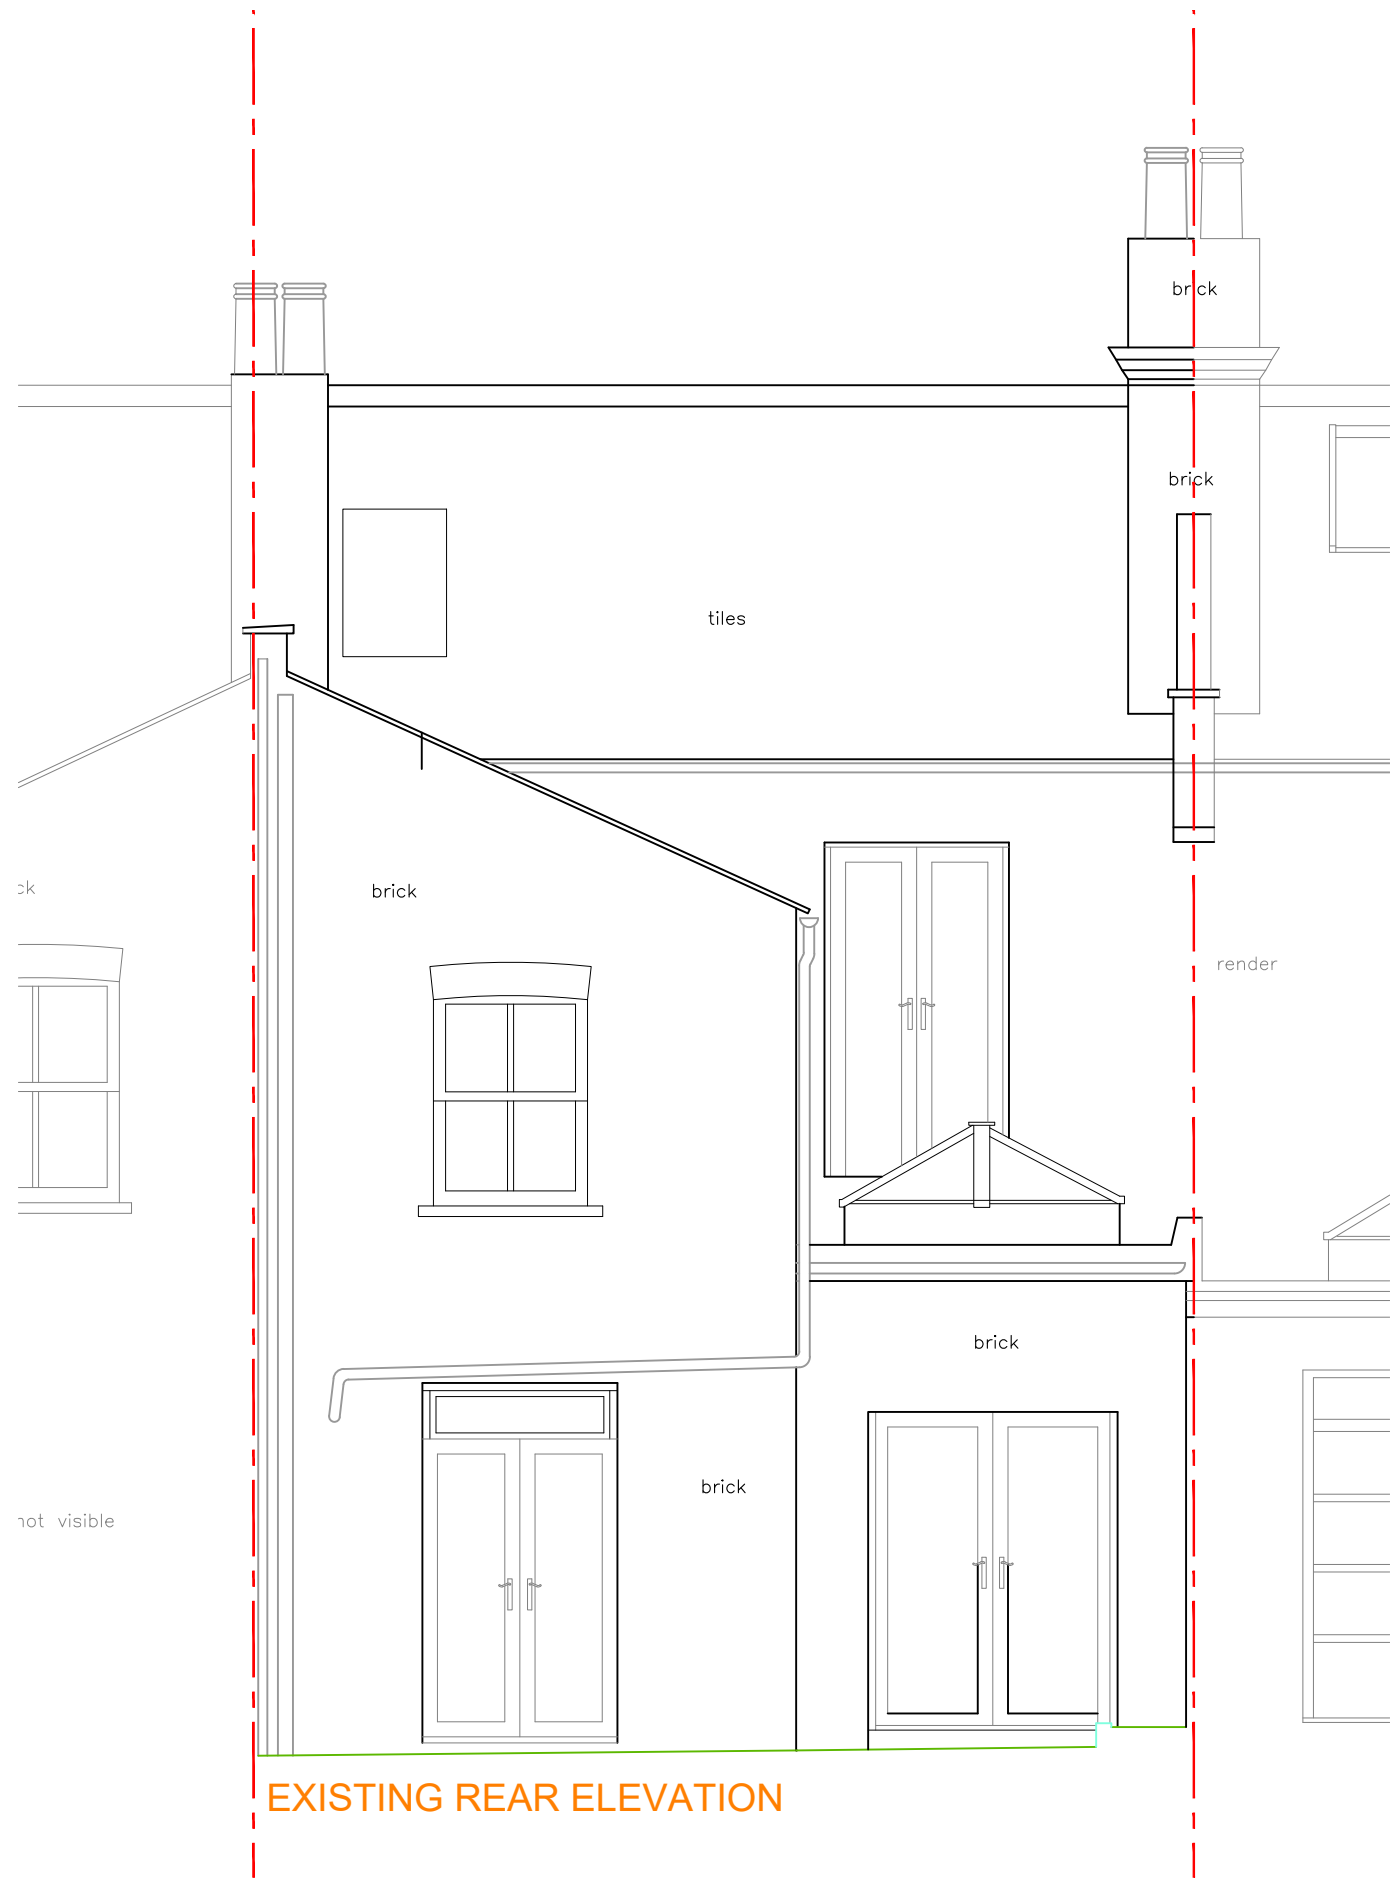

EXISTING REAR ELEVATION

 

JLArchitecture

Email: James@jlarchitecture.co.uk

Tel: 07763850450

Web: www.jlarchitecture.co.uk



CLIENT

JONATHAN AND LYDIA

PROJECT

PROPOSED REFURBISHMENT AND LOFT
CONVERSION

ADDRESS

62 NORTH ROAD
LONDON
N6 4AA


DRAWING

EXISTING REAR ELEVATION

SCALE

1:50 on A3

DRAWN BY	DRWG NOS.	REV
JL	106	-

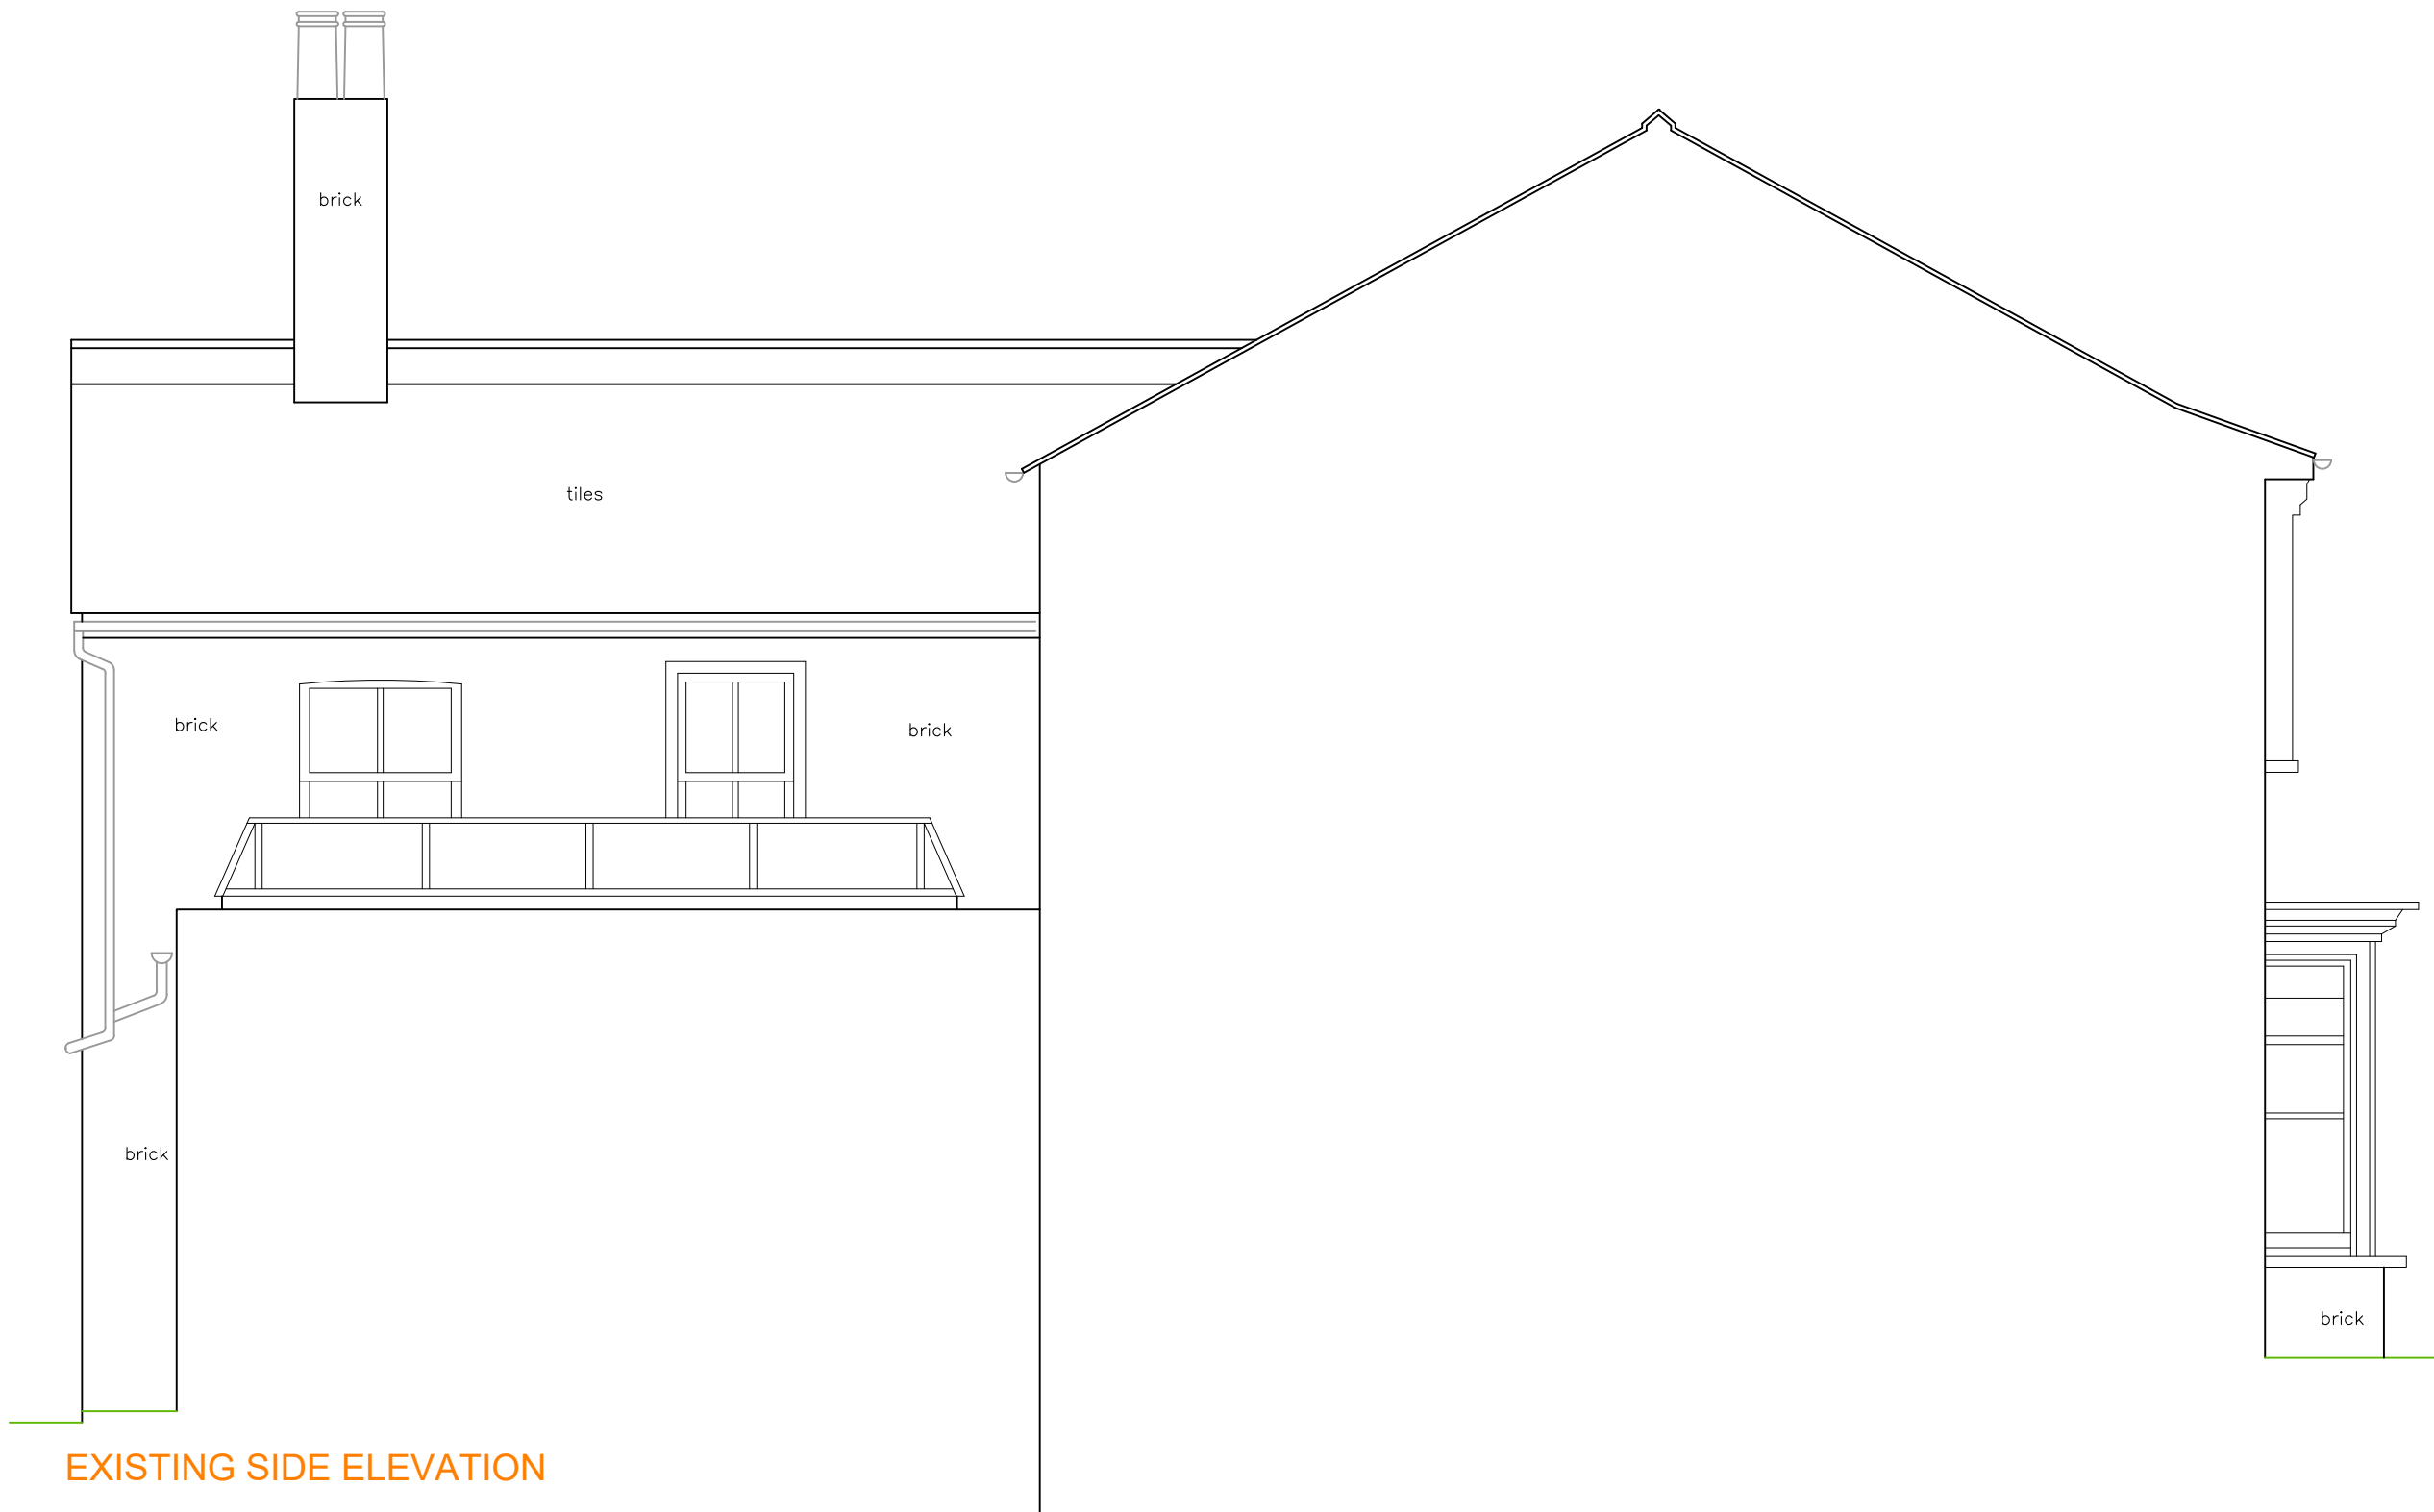

EXISTING SIDE ELEVATION

JLArchitecture

Email: James@jlarchitecture.co.uk
Tel: 07763850450
Web: www.jlarchitecture.co.uk



CLIENT

JONATHAN AND LYDIA

PROJECT

PROPOSED REFURBISHMENT AND LOFT
CONVERSION

ADDRESS

62 NORTH ROAD
LONDON
N6 4AA


DRAWING

EXISTING SIDE ELEVATION

SCALE

1:50 on A3

DRAWN BY	DRWG NOS.	REV
JL	107	-

 



JLArchitecture

Email: James@jlarchitecture.co.uk
Tel: 07763850450
Web: www.jlarchitecture.co.uk



CLIENT

JONATHAN AND LYDIA

PROJECT

PROPOSED REFURBISHMENT AND LOFT
CONVERSION

ADDRESS

62 NORTH ROAD
LONDON
N6 4AA


DRAWING

EXISTING REAR ELEVATION

SCALE

1:50 on A3

DRAWN BY	DRWG NOS.	REV
JL	108	-

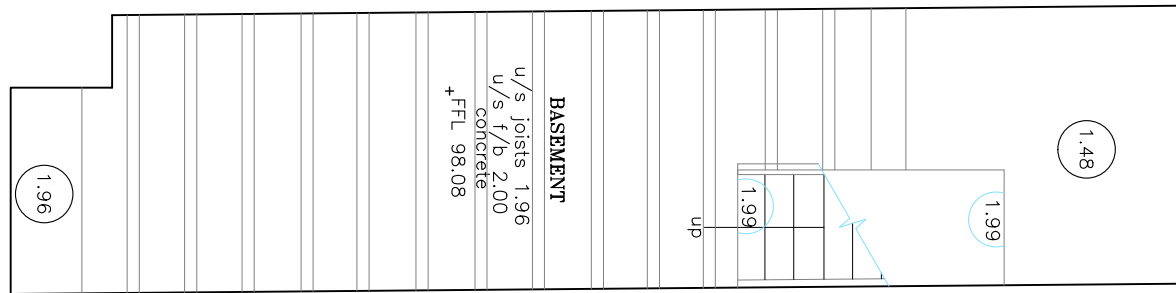

PROPOSED CELLAR LAYOUT

JLArchitecture

Email: James@jlarchitecture.co.uk
Tel: 07763850450
Web: www.jlarchitecture.co.uk



CLIENT

JONATHAN AND LYDIA

PROJECT

PROPOSED REFURBISHMENT AND LOFT
CONVERSION

ADDRESS

62 NORTH ROAD
LONDON
N6 4AA


DRAWING


PROPOSED CELLAR LAYOUT

SCALE

1:50 on A3

DRAWN BY	DRWG NOS.	REV
JL	200	-

 

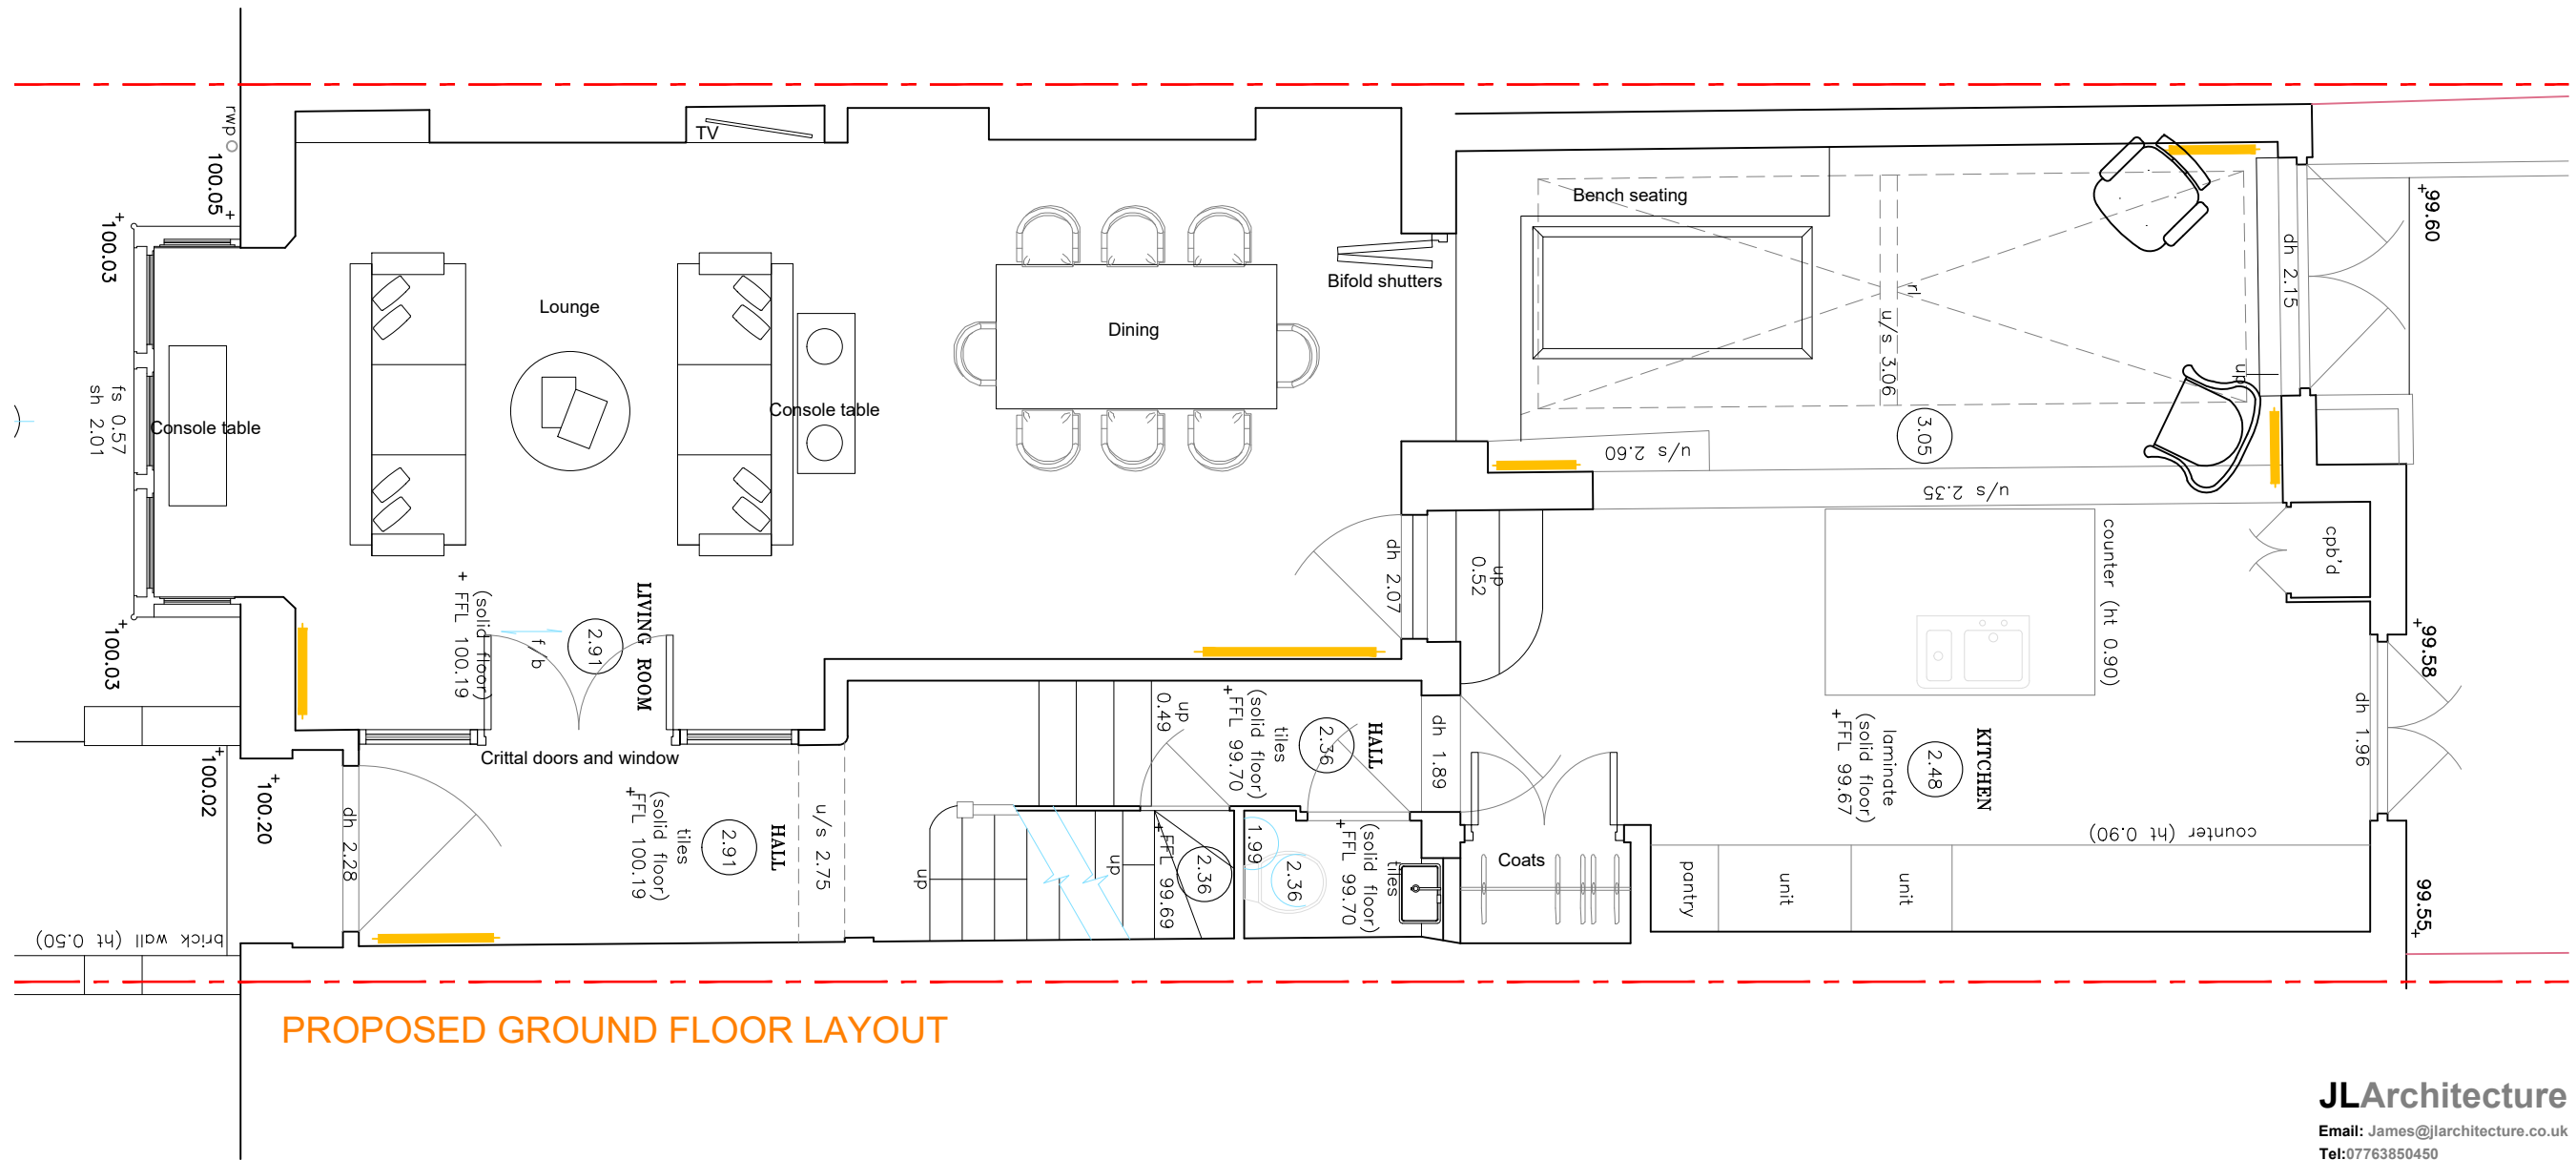

PROPOSED GROUND FLOOR LAYOUT

JLArchitecture

Email: James@jlarchitecture.co.uk

Tel: 07763850450

Web: www.jlarchitecture.co.uk



CLIENT

JONATHAN AND LYDIA

PROJECT

PROPOSED REFURBISHMENT AND LOFT
CONVERSION

ADDRESS

62 NORTH ROAD
LONDON
N6 4AA

DRAWING

PROPOSED GROUND FLOOR LAYOUT

SCALE

1:50 on A3

DRAWN BY

JL


DRWG NOS.

201

REV

-



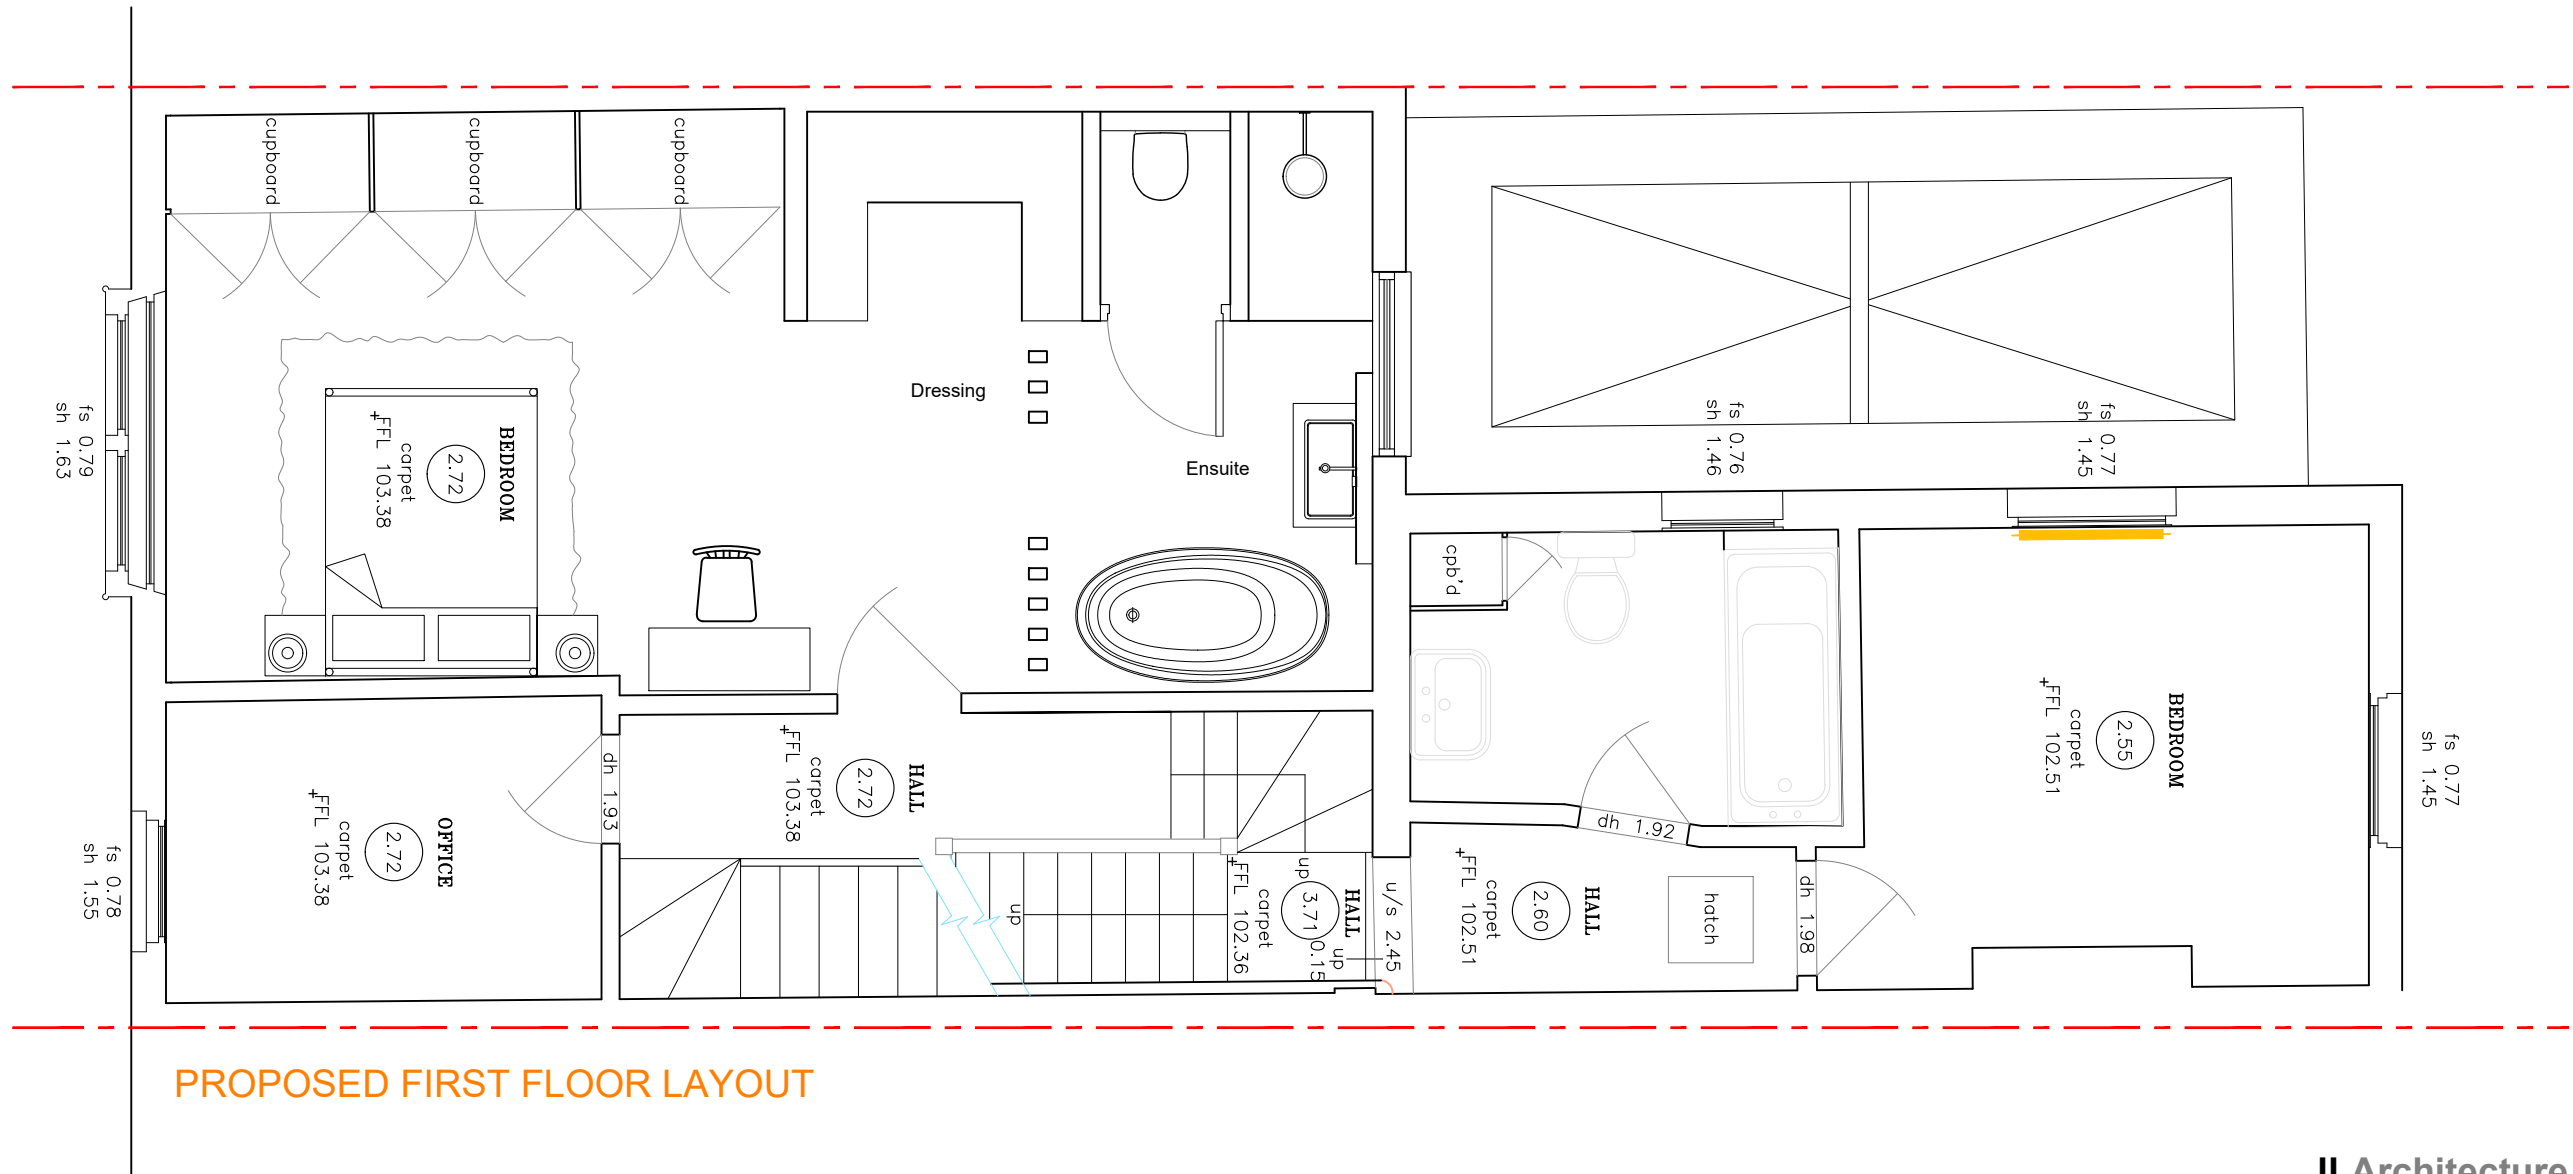

JLArchitecture

Email: James@jlarchitecture.co.uk
Tel: 07763850450
Web: www.jlarchitecture.co.uk



CLIENT

JONATHAN AND LYDIA

PROJECT

PROPOSED REFURBISHMENT AND LOFT
CONVERSION

ADDRESS

62 NORTH ROAD
LONDON
N6 4AA


DRAWING

PROPOSED FIRST FLOOR LAYOUT

SCALE

1:50 on A3

DRAWN BY	DRWG NOS.	REV
JL	202	-

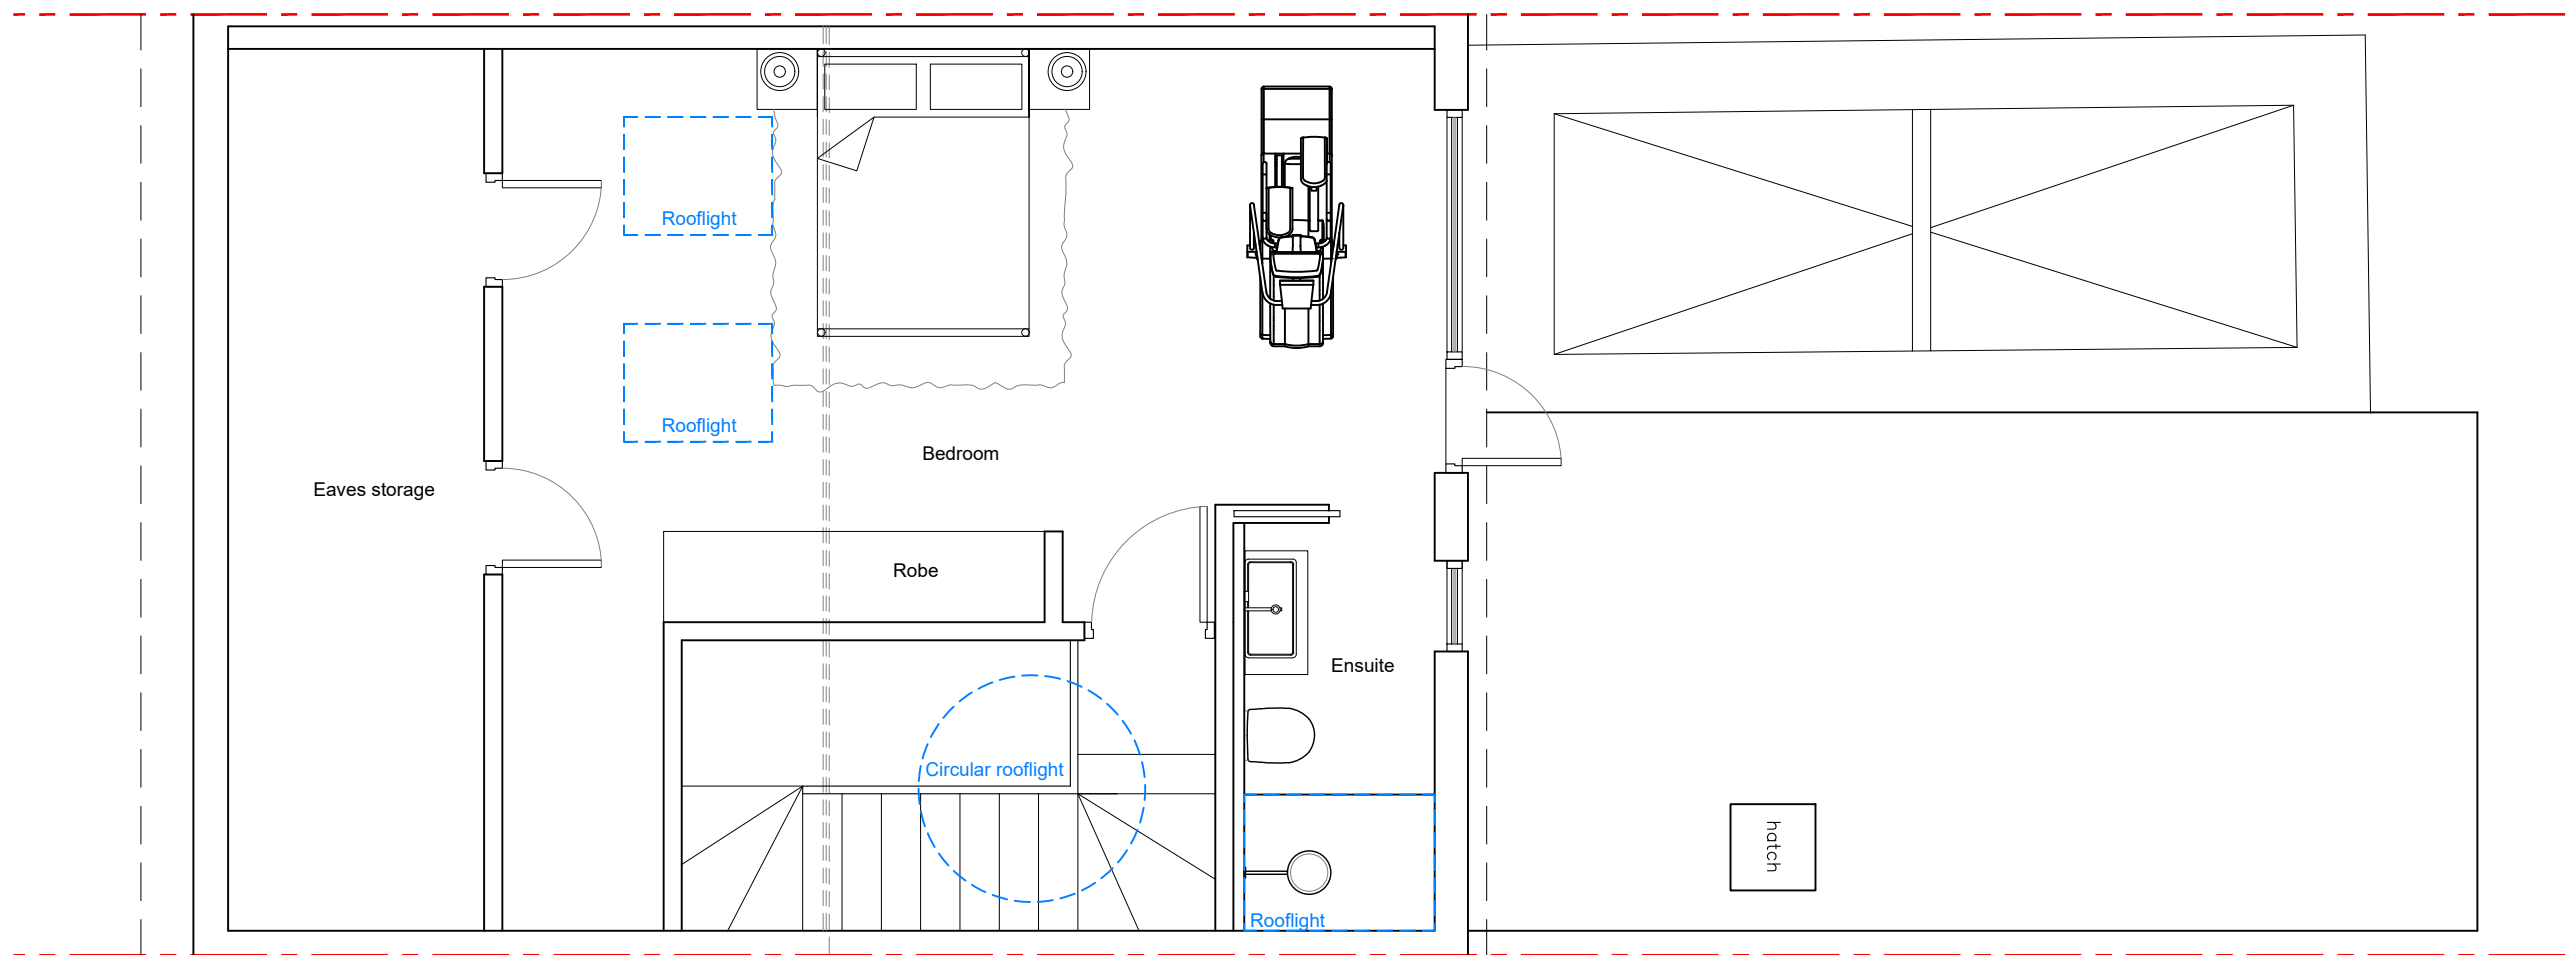

PROPOSED LOFT LAYOUT

JLArchitecture

Email: James@jlarchitecture.co.uk
Tel: 07763850450
Web: www.jlarchitecture.co.uk



CLIENT

JONATHAN AND LYDIA

PROJECT

PROPOSED REFURBISHMENT AND LOFT
CONVERSION

ADDRESS

62 NORTH ROAD
LONDON
N6 4AA


DRAWING


PROPOSED LOFT LAYOUT

SCALE

1:50 on A3

DRAWN BY	DRWG NOS.	REV
JL	203	-

 

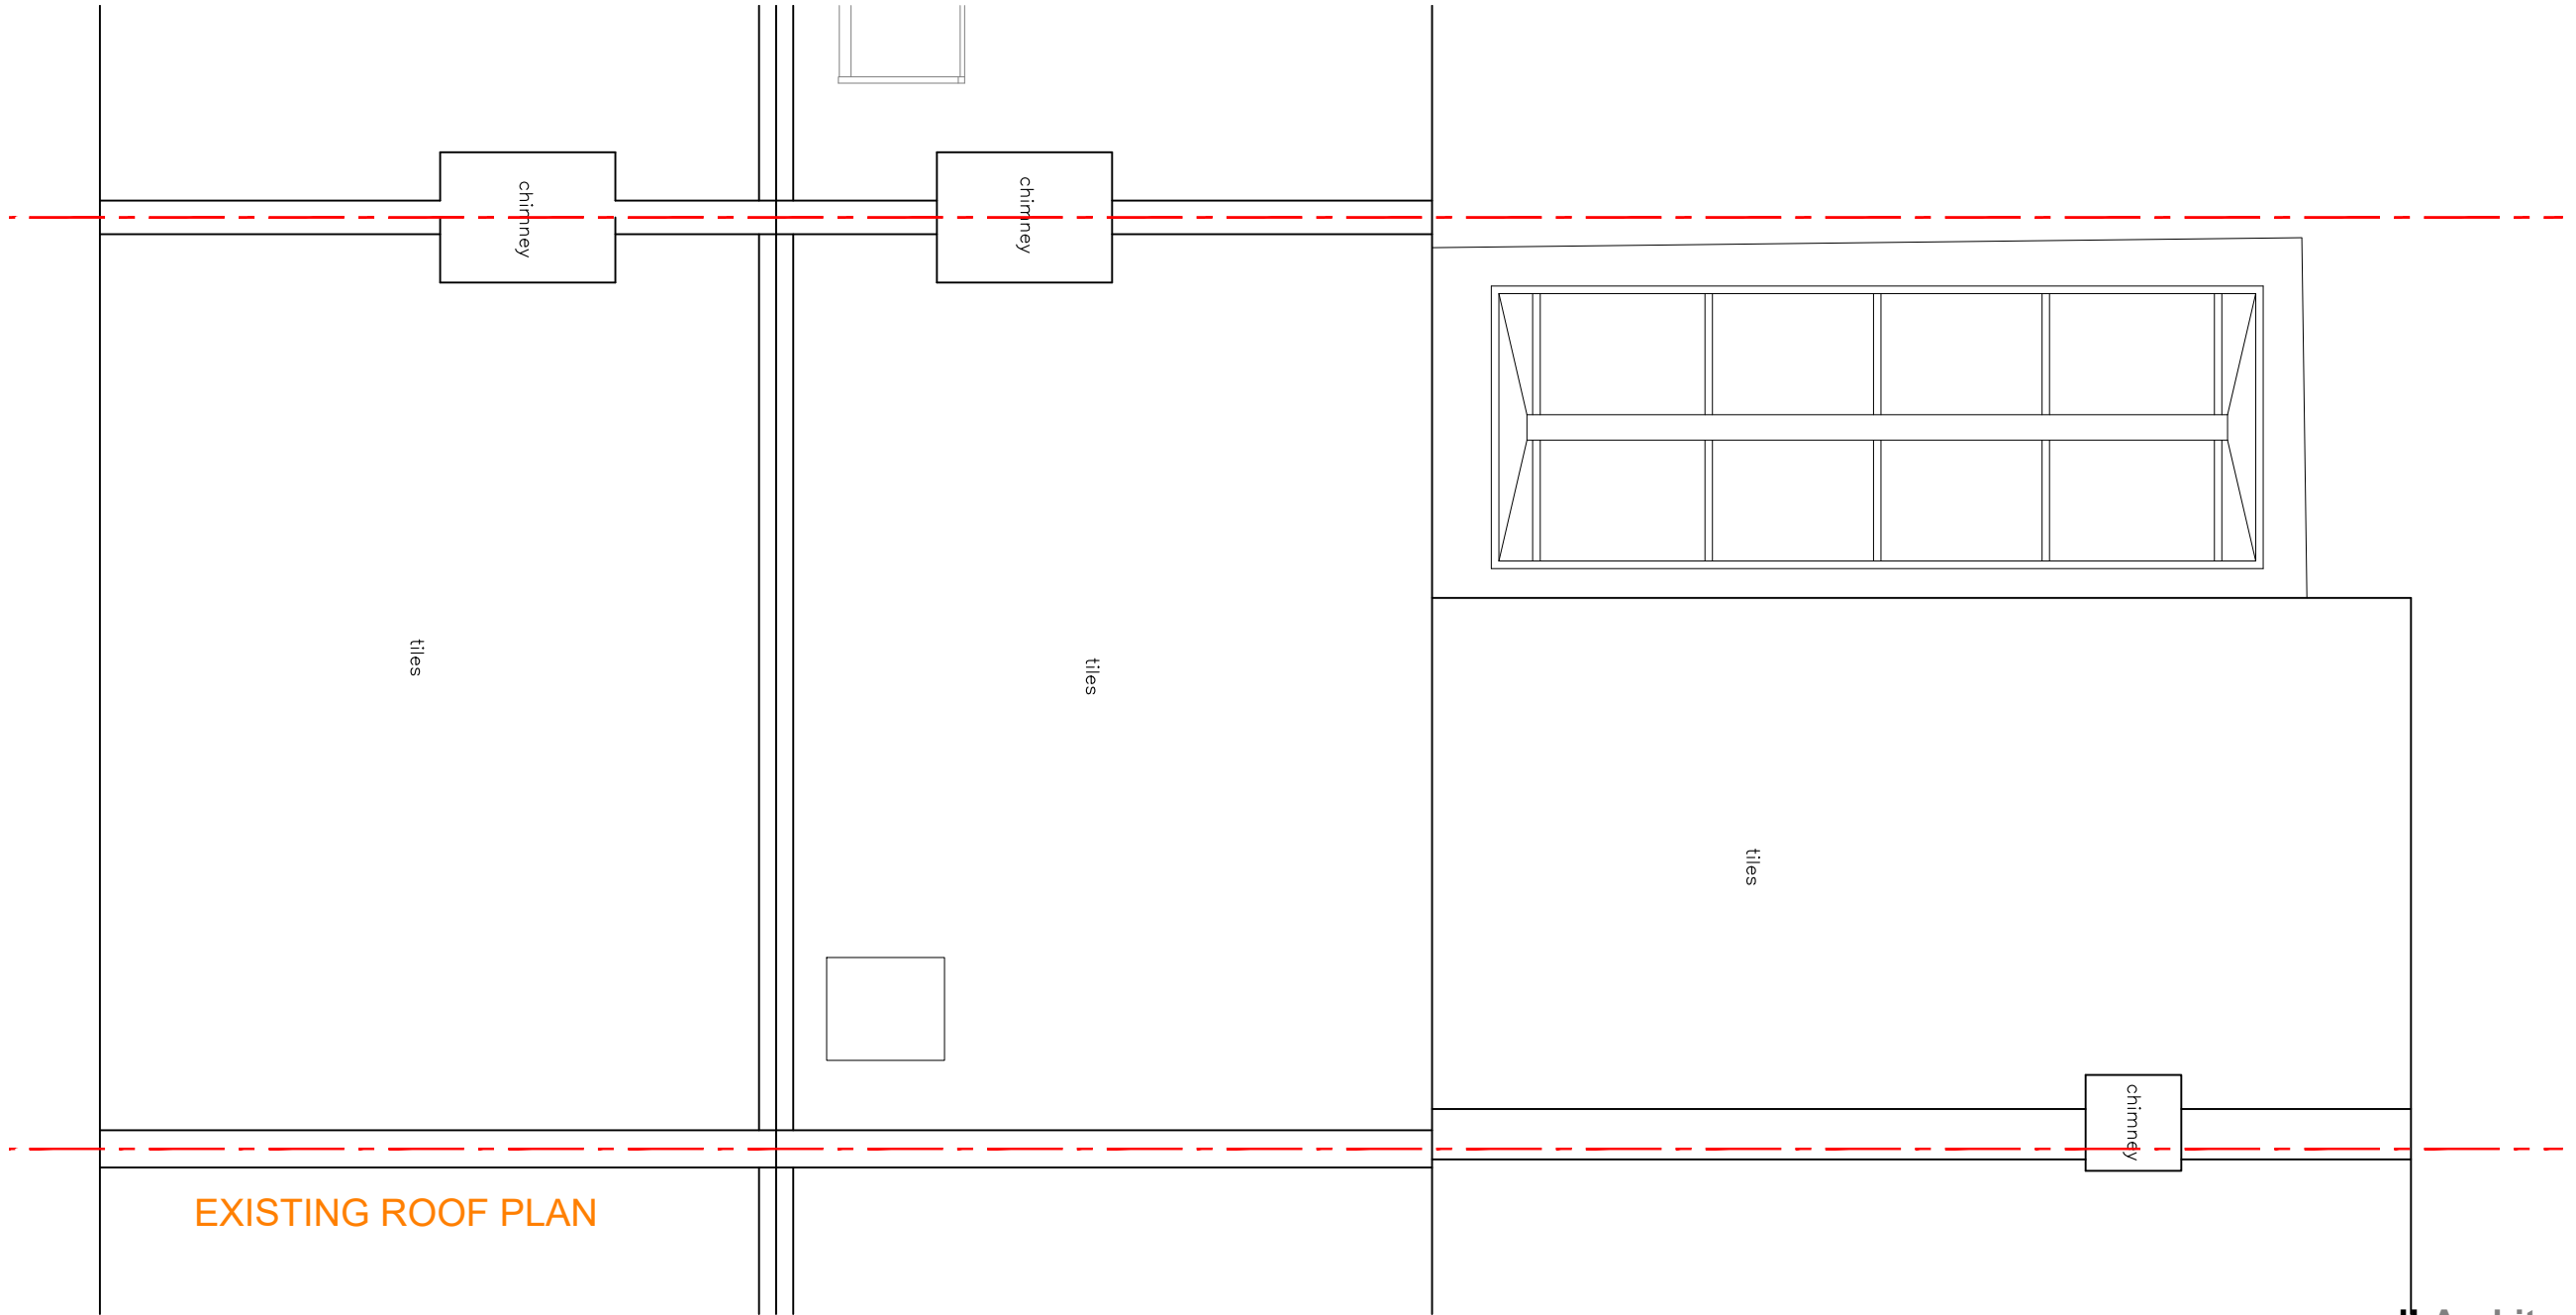

EXISTING ROOF PLAN

JLArchitecture

Email: James@jlarchitecture.co.uk

Tel: 07763850450

Web: www.jlarchitecture.co.uk



CLIENT

JONATHAN AND LYDIA

PROJECT

PROPOSED REFURBISHMENT AND LOFT
CONVERSION

ADDRESS

62 NORTH ROAD
LONDON
N6 4AA

DRAWING

EXISTING ROOF PLAN

SCALE


1:50 on A3

DRAWN BY	DRWG NOS.	REV
JL	104	-





PROPOSED FRONT ELEVATION

 

JLArchitecture
Email: James@jlarchitecture.co.uk
Tel: 07763850450
Web: www.jlarchitecture.co.uk

CIAT
CHARTERED PRACTICE

CLIENT
JONATHAN AND LYDIA

PROJECT
PROPOSED REFURBISHMENT AND LOFT
CONVERSION

ADDRESS
62 NORTH ROAD
LONDON
N6 4AA

DRAWING
PROPOSED FRONT ELEVATION

SCALE		
1:50 on A3		
DRAWN BY	DRWG NOS.	REV
JL	205	-



JLArchitecture

Email: James@jlarchitecture.co.uk

Tel: 07763850450

Web: www.jlarchitecture.co.uk



CLIENT

JONATHAN AND LYDIA

PROJECT

PROPOSED REFURBISHMENT AND LOFT
CONVERSION

ADDRESS

62 NORTH ROAD
LONDON
N6 4AA


DRAWING

PROPOSED REAR ELEVATION

SCALE

1:50 on A3

DRAWN BY	DRWG NOS.	REV
JL	206	-

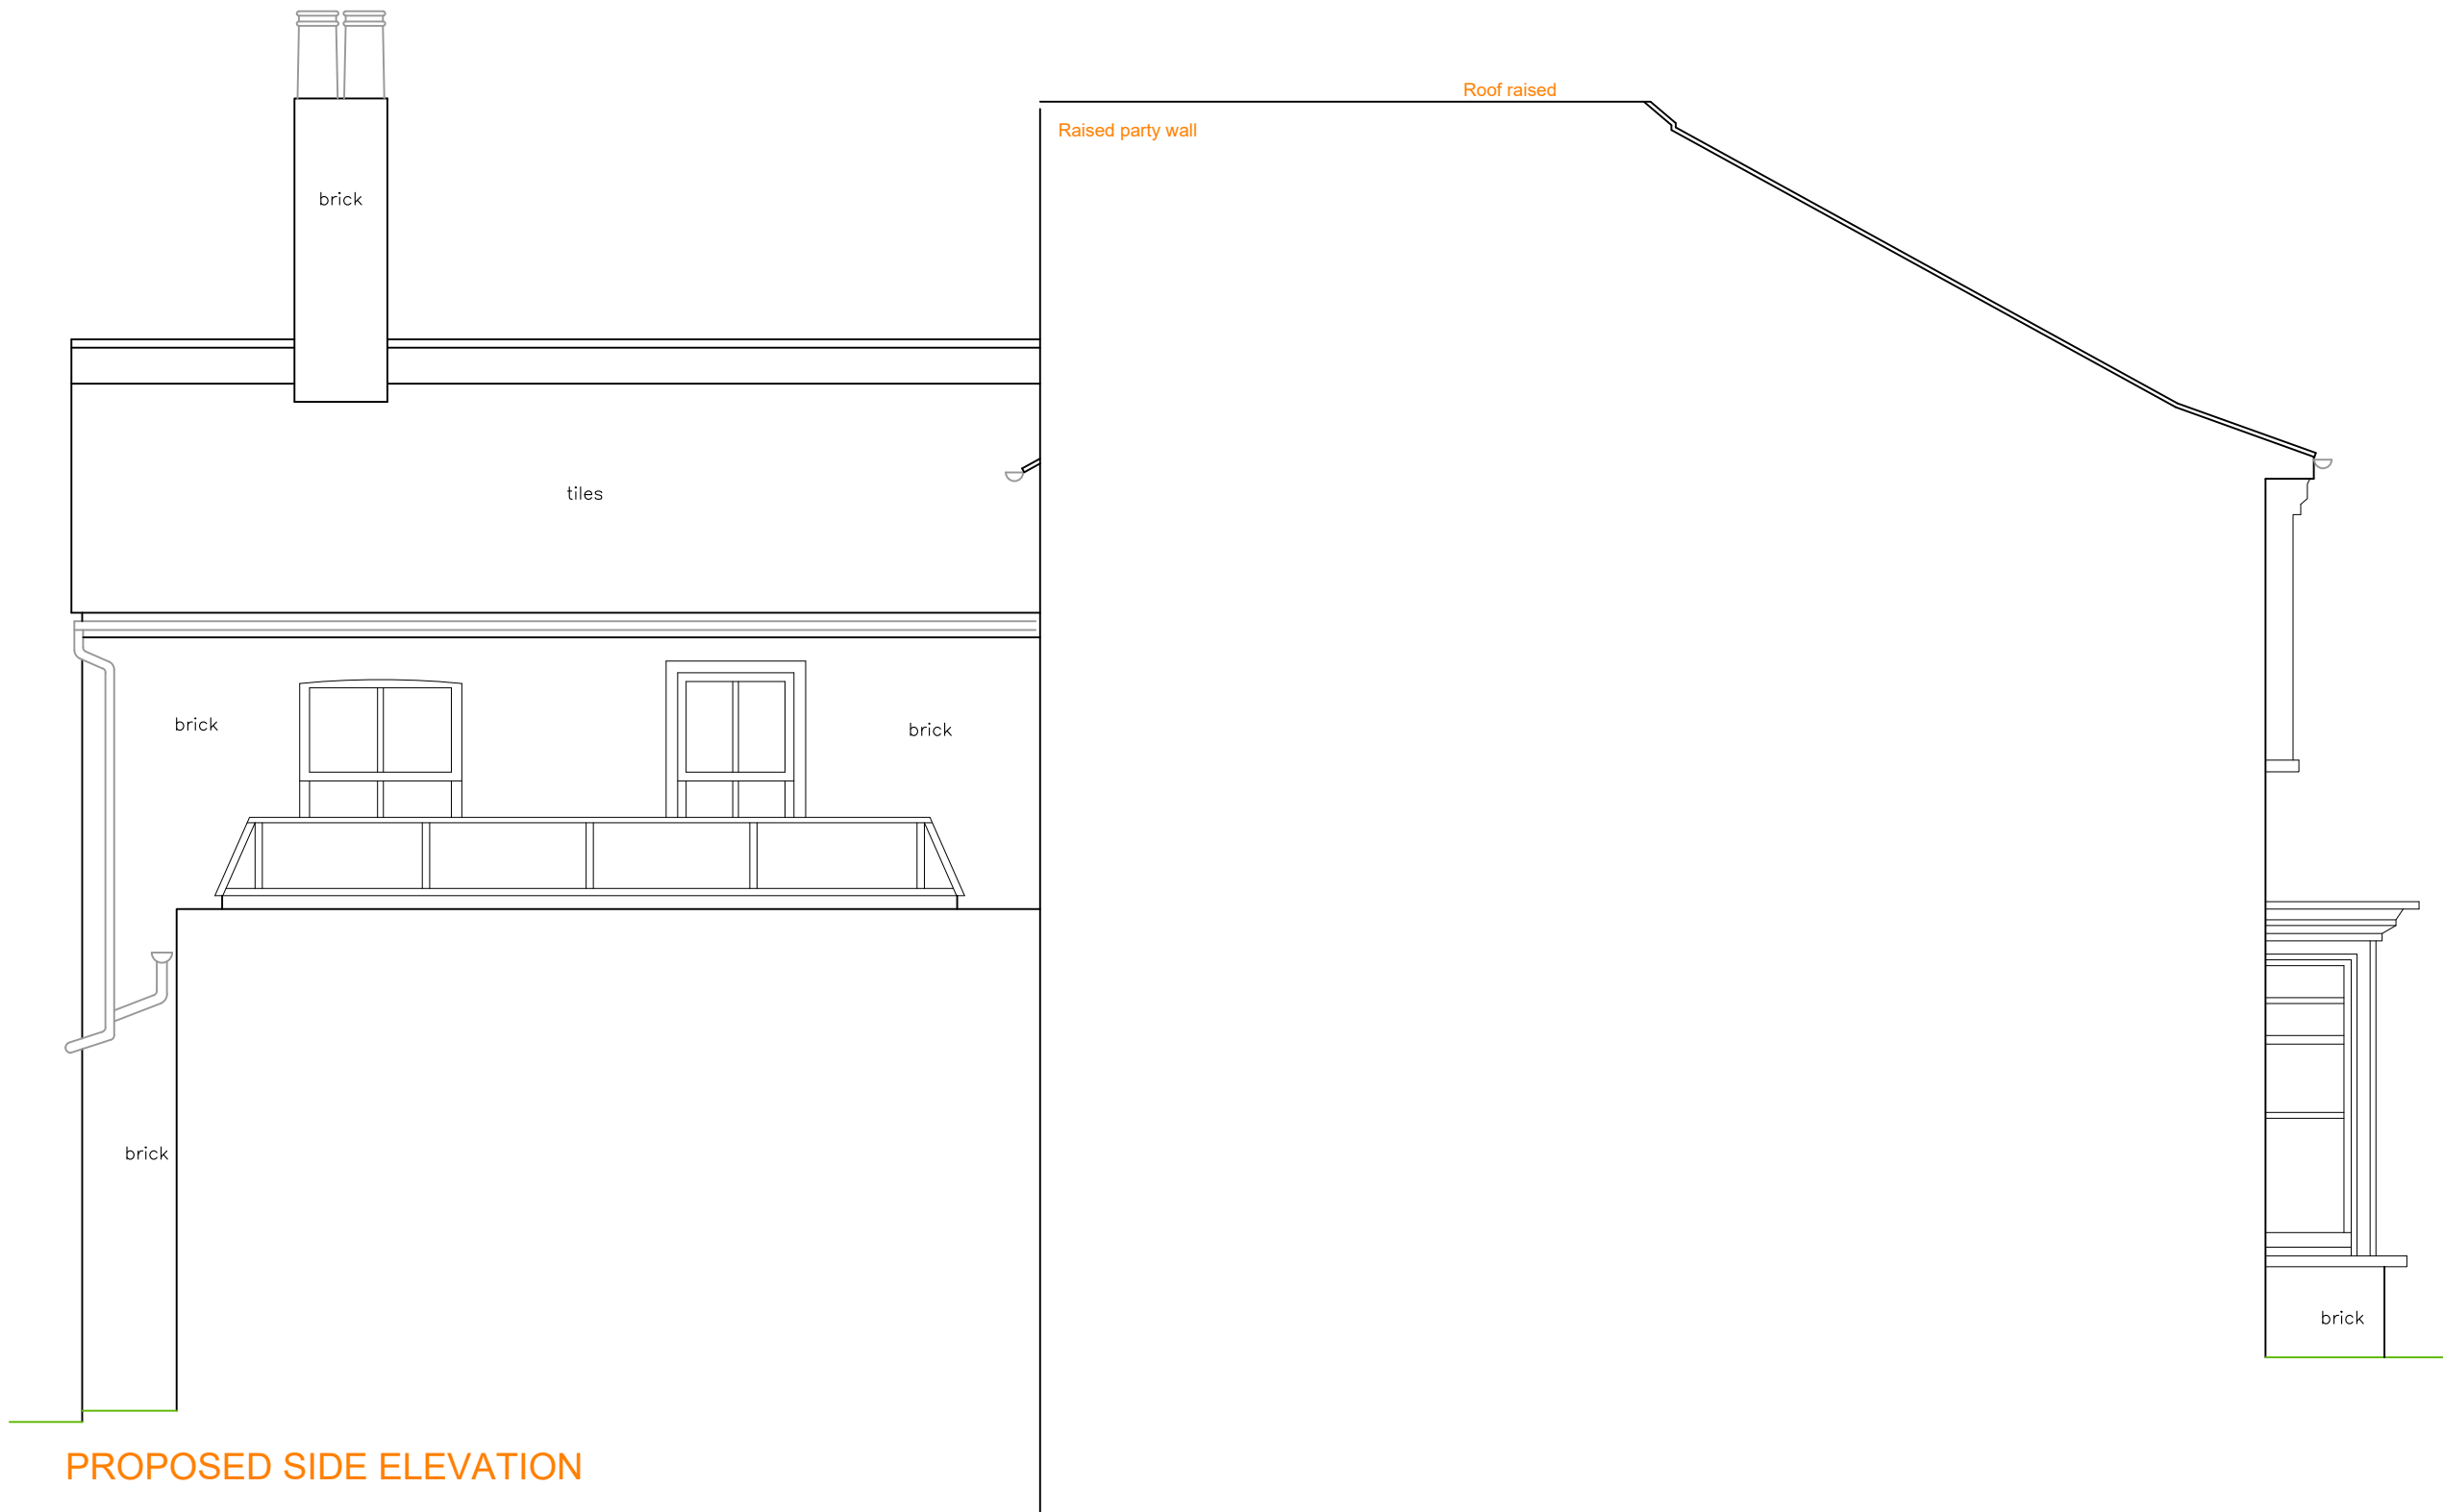

JLArchitecture

Email: James@jlarchitecture.co.uk
Tel: 07763850450
Web: www.jlarchitecture.co.uk



CLIENT

JONATHAN AND LYDIA

PROJECT

PROPOSED REFURBISHMENT AND LOFT
CONVERSION

ADDRESS

62 NORTH ROAD
LONDON
N6 4AA


DRAWING


PROPOSED SIDE ELEVATION

SCALE

1:50 on A3

DRAWN BY	DRWG NOS.	REV
JL	207	-

 

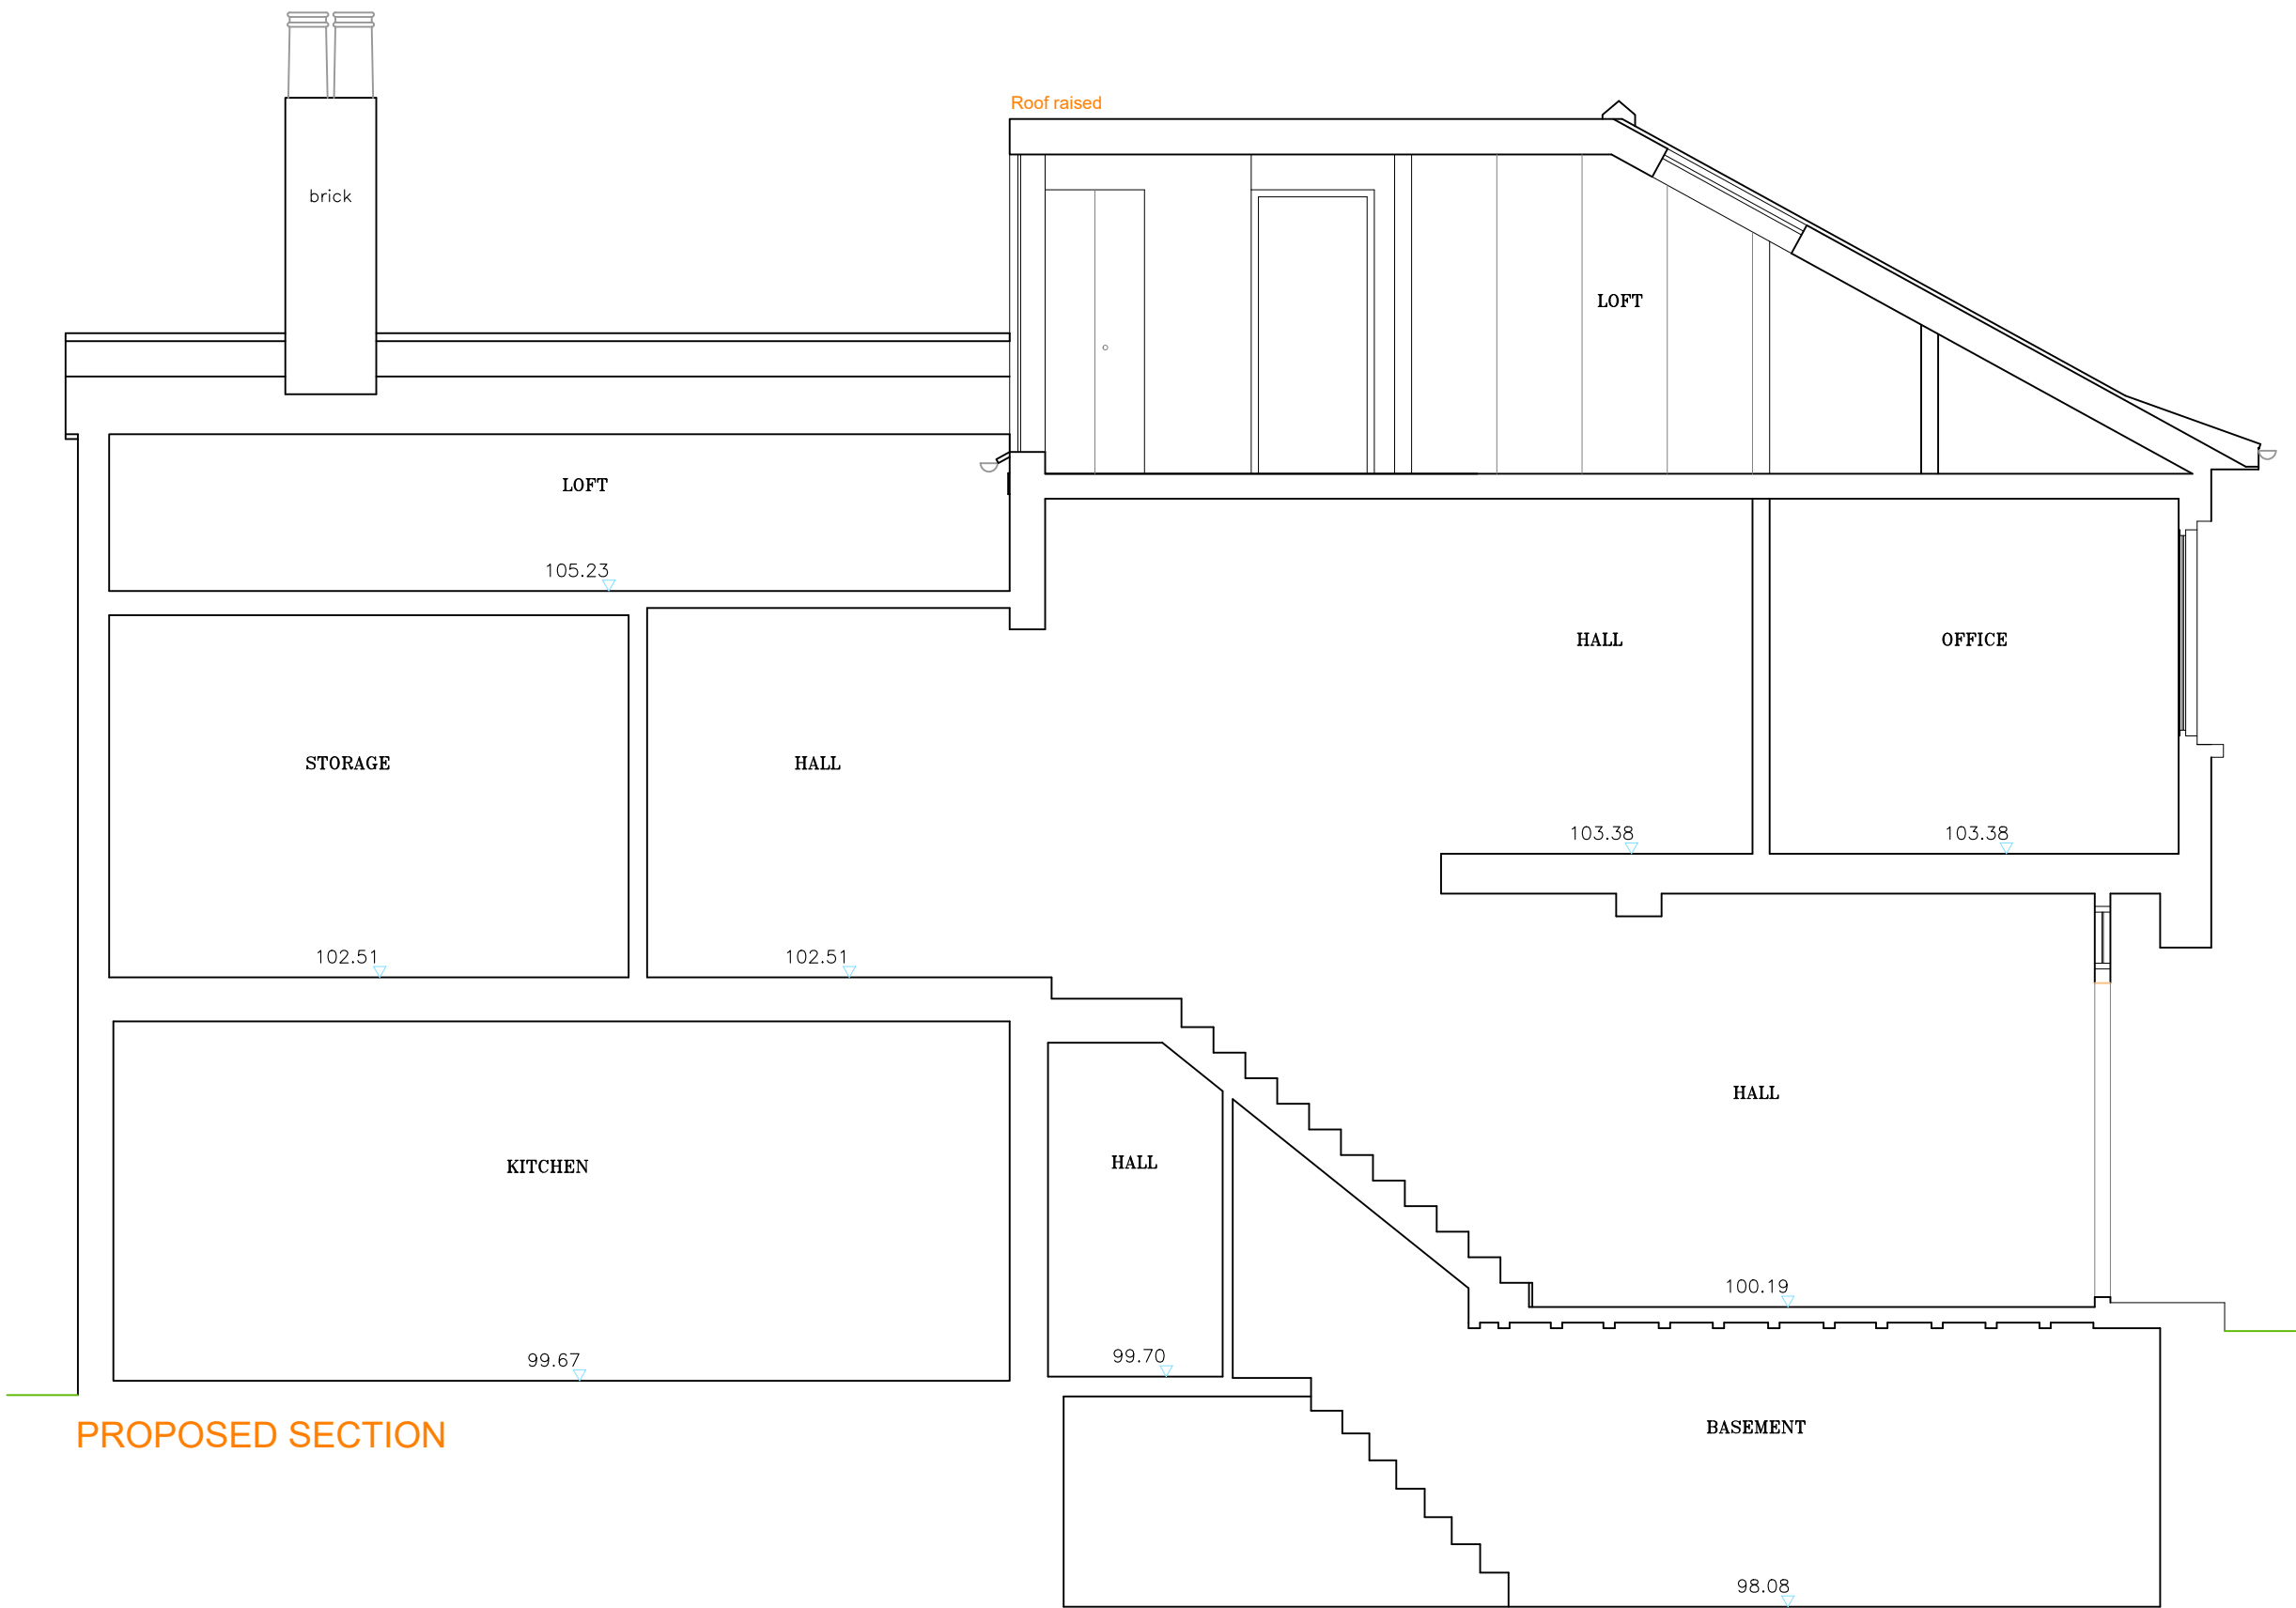

JLArchitecture

Email: James@jlarchitecture.co.uk
Tel: 07763850450
Web: www.jlarchitecture.co.uk



CLIENT

JONATHAN AND LYDIA

PROJECT

PROPOSED REFURBISHMENT AND LOFT
CONVERSION

ADDRESS

62 NORTH ROAD
LONDON
N6 4AA

DRAWING

PROPOSED SECTION

SCALE

1:50 on A3

DRAWN BY	DRWG NOS.	REV
JL	208	-

