





LOCATION PLAN
1:1250 @ A4

 

BLOCK PLAN
1:500 @ A4

 

Address - Unit 4, Grosvenor Way, London E5 9ND
Phone - 020 3781 8008
E-mail - office@redwoodsprojects.co.uk
Web - www.redwoodsprojects.co.uk

Any errors on Dimensions to be reported to the Architect prior to commencement of Works.
Dimensions and areas are based on survey information.
This drawing is copyright © Redwoods Projects.
All dimensions to be checked on site Prior work.

REFERENCE:
24 HOWARD ROAD, LONDON N15 6NL

TITLE:
EXISTING DRAWINGS
LOCATION & BLOCK PLAN

PROJECT No
2179

DATE:
15-03-2024

SHEET No
E 00


0 1 2 2.5m

scale
1:100 @A4


NOTES:

DRAWN BY
JM


EDITED BY
ABB

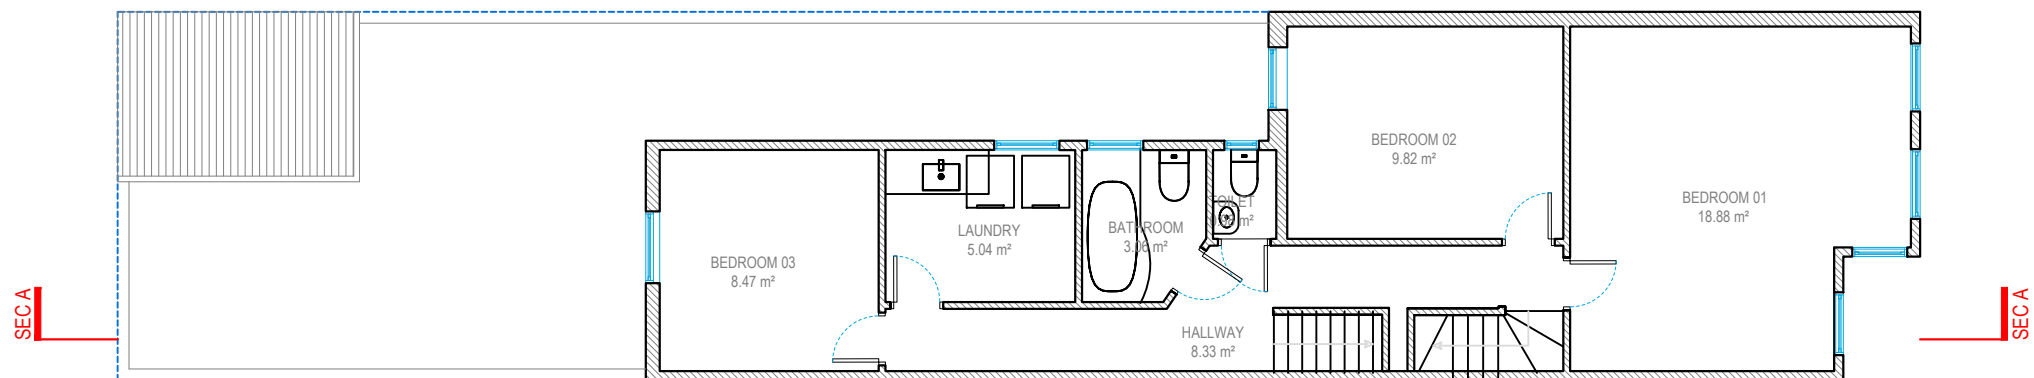


FIRST FLOOR

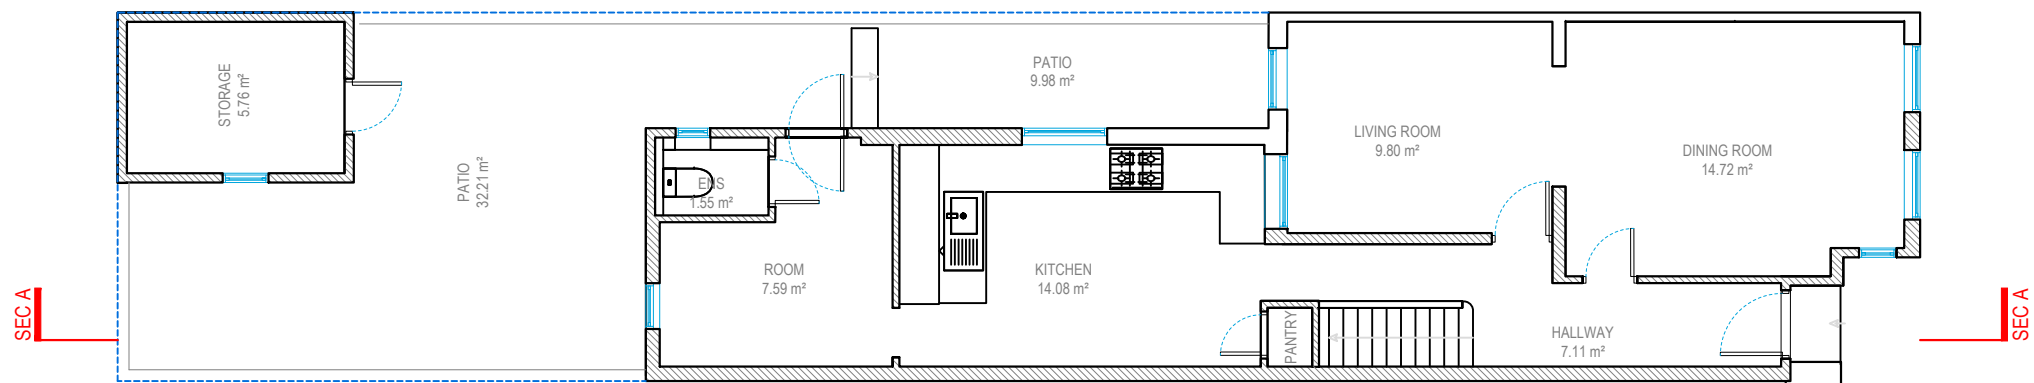


GROUND FLOOR

 

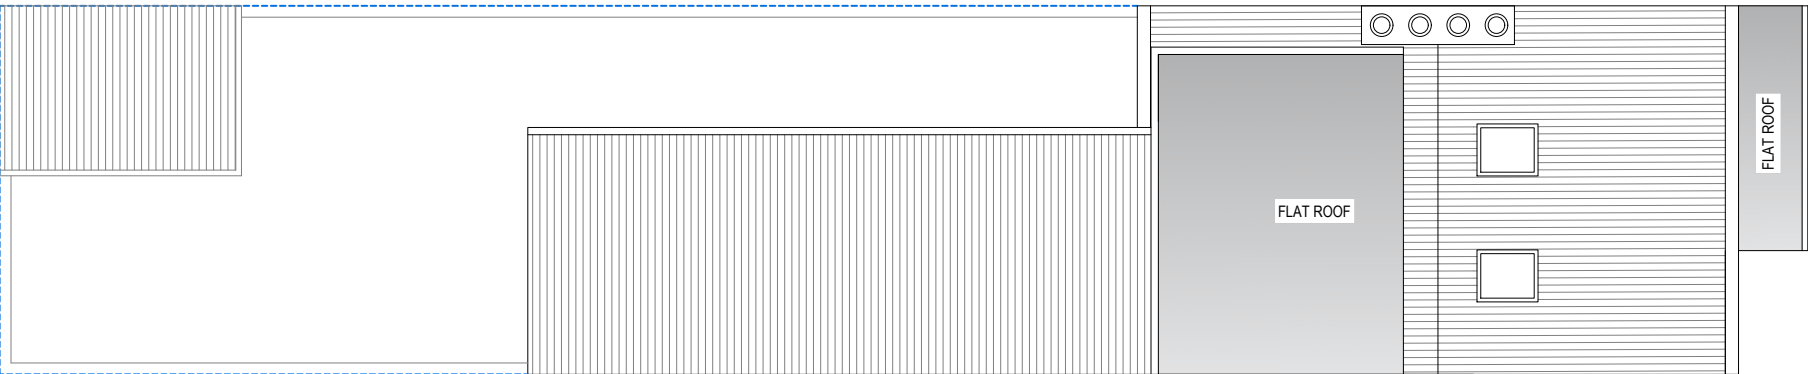

ROOF PLAN

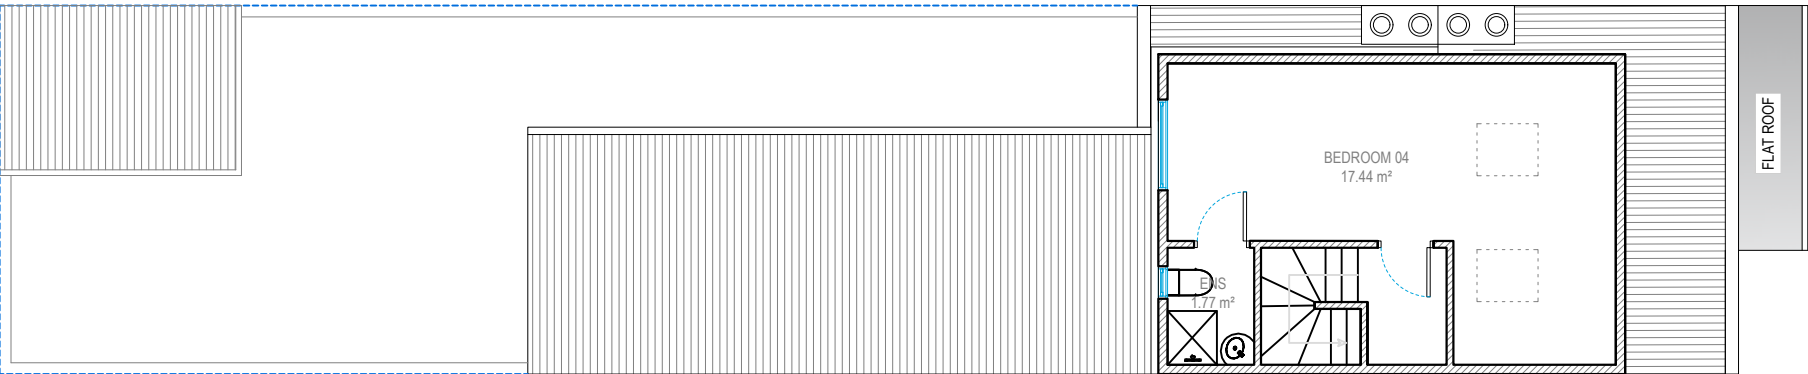


LOFT FLOOR



Address - Unit 4, Grosvenor Way, London E5 9ND
Phone - 020 3781 8008
E-mail - office@redwoodsprojects.co.uk
Web - www.redwoodsprojects.co.uk


Any errors on Dimensions to be reported to the Architect prior to commencement of Works.
Dimensions and areas are based on survey information.
This drawing is copyright © Redwoods Projects.
All dimensions to be checked on site Prior work.

REFERENCE: 24 HOWARD ROAD, LONDON N15 6NL	
TITLE: EXISTING DRAWINGS FLOOR PLANS	
PROJECT No 2179	DATE: 15-03-2024
SHEET No E 02	

 


0 1 2 5m scale 1:100 @A3

NOTES:	
DRAWN BY JM	EDITED BY ABB

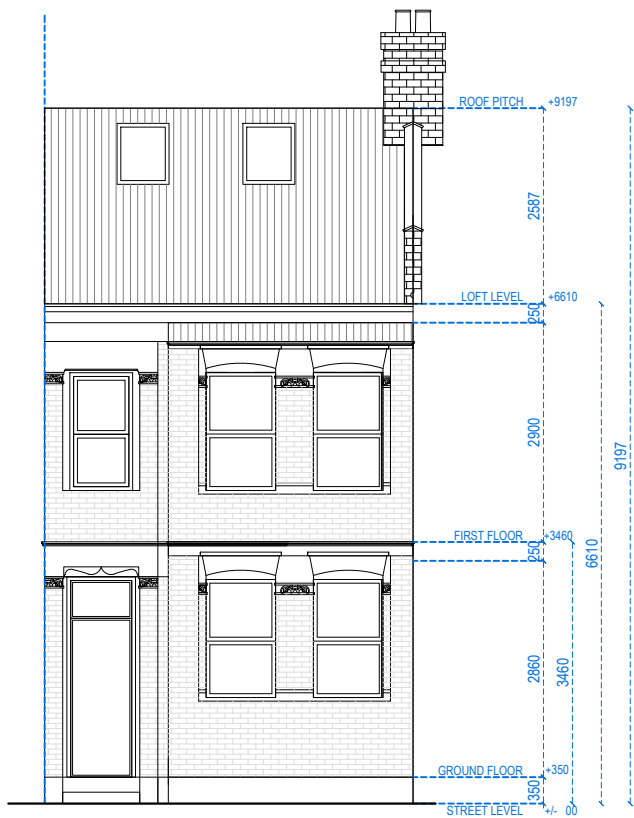

FRONT ELEVATION

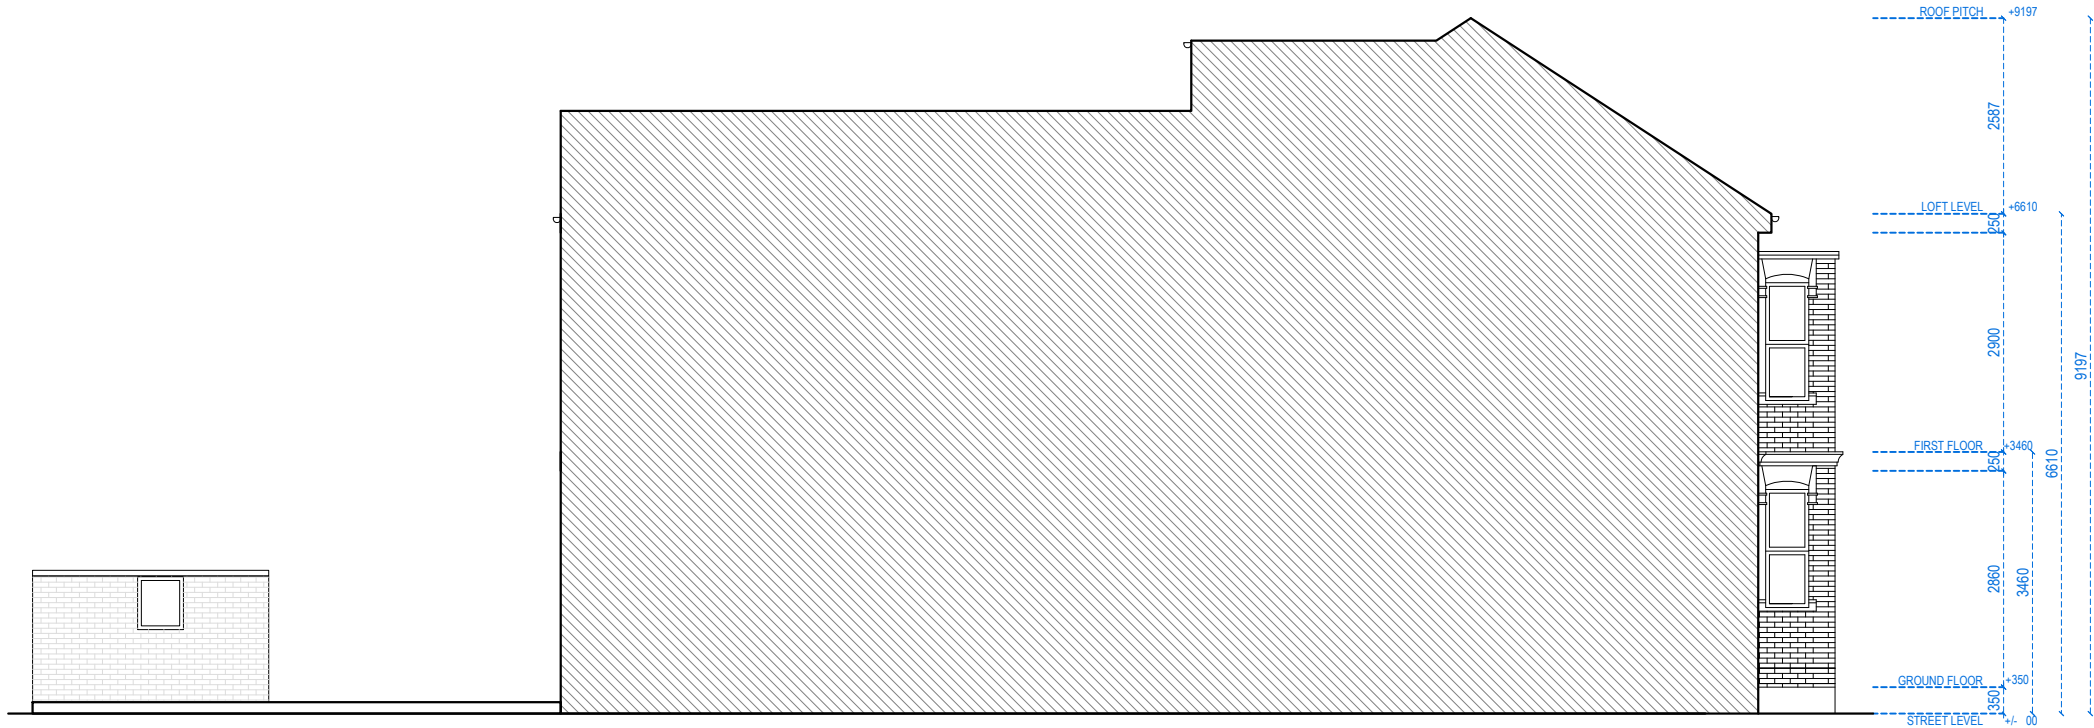

LEFT SIDE ELEVATION



Address - Unit 4, Grosvenor Way, London E5 9ND
Phone - 020 3781 8008
E-mail - office@redwoodsprojects.co.uk
Web - www.redwoodsprojects.co.uk

Any errors on Dimensions to be reported to the Architect prior to commencement of Works.
Dimensions and areas are based on survey information.
This drawing is copyright © Redwoods Projects.
All dimensions to be checked on site Prior work.

REFERENCE: 24 HOWARD ROAD, LONDON N15 6NL

TITLE: EXISTING DRAWINGS
FLOOR PLANS

PROJECT No 2179 DATE: 15-03-2024


SHEET No E 03

0 1 2 5m scale 1:100 @A3


NOTES:

DRAWN BY JM

EDITED BY ABB

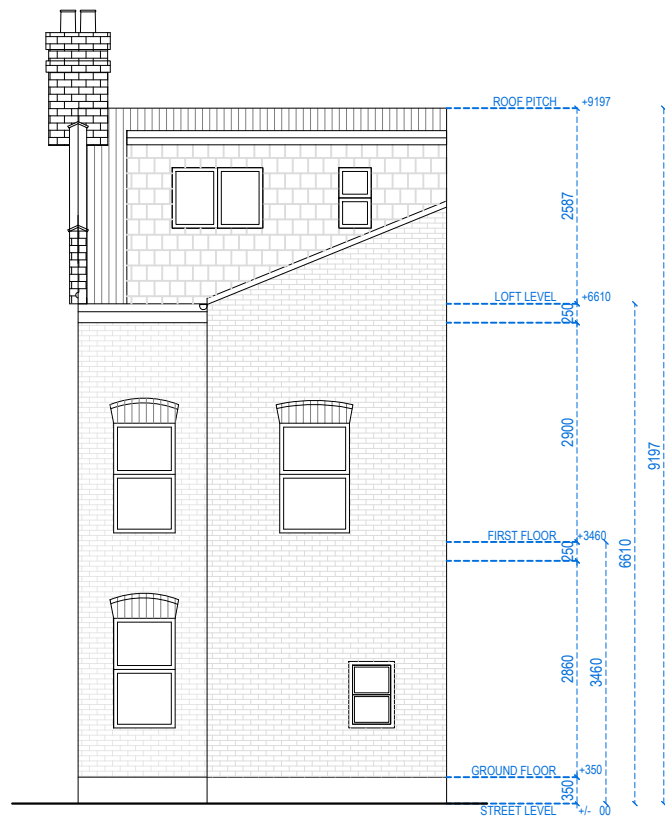

REAR ELEVATION

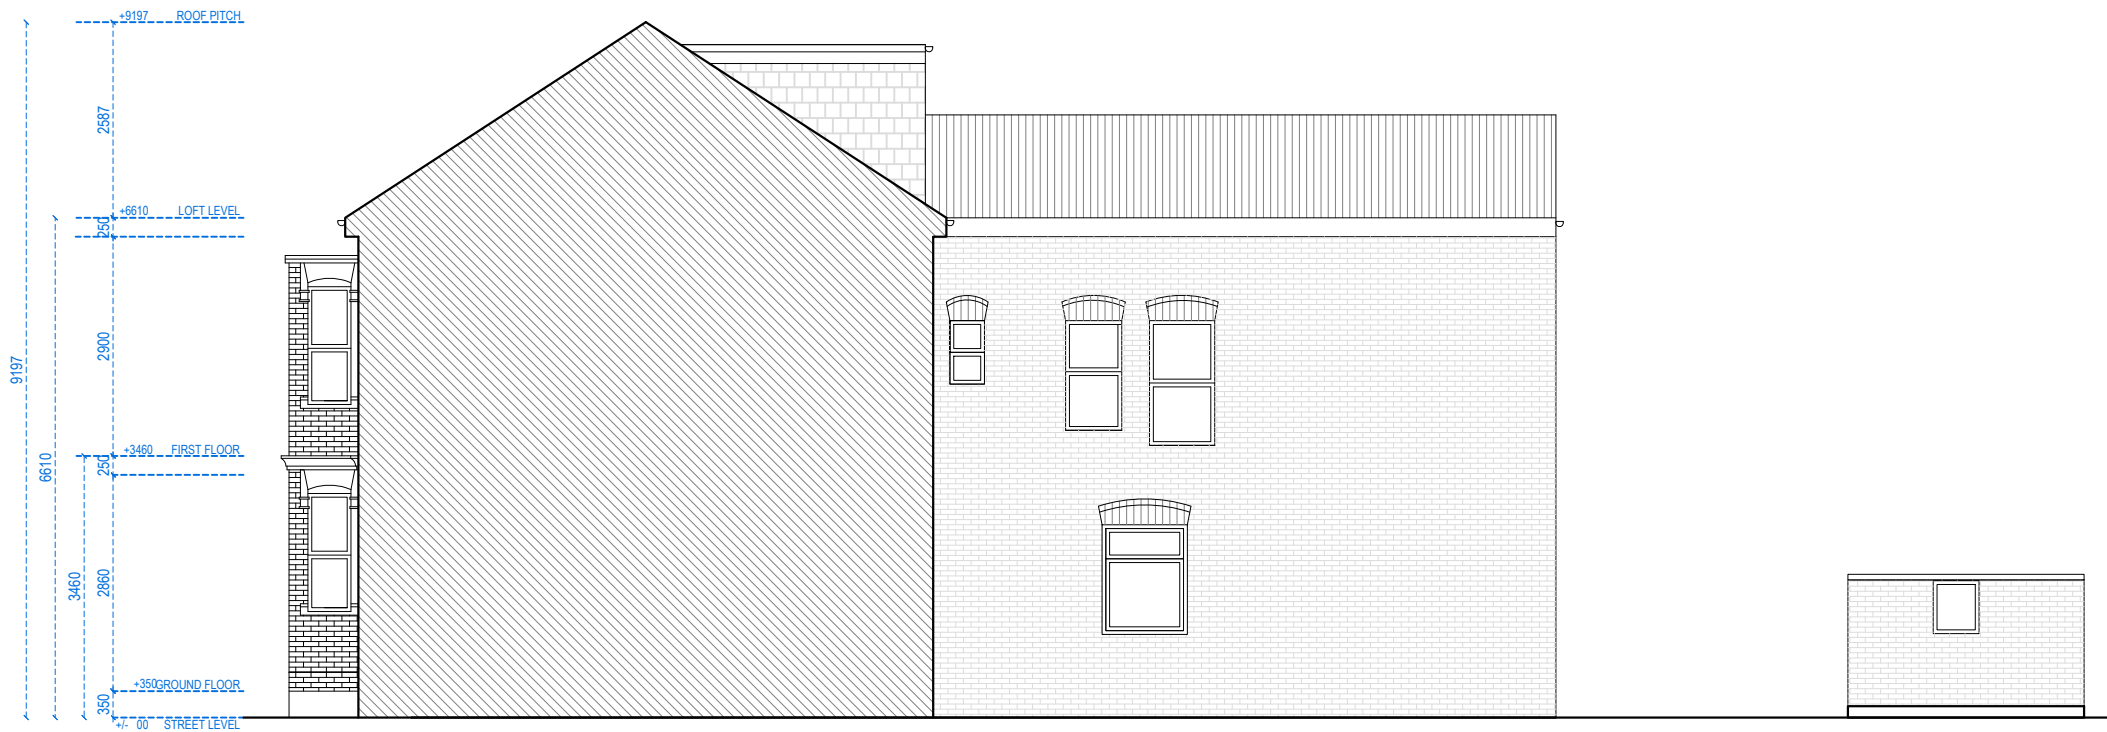


RIGHT SIDE ELEVATION




Address - Unit 4, Grosvenor Way, London E5 9ND
Phone - 020 3781 8008
E-mail - office@redwoodsprojects.co.uk
Web - www.redwoodsprojects.co.uk

Any errors on Dimensions to be reported to the Architect prior to commencement of Works.
Dimensions and areas are based on survey information.
This drawing is copyright © Redwoods Projects.
All dimensions to be checked on site Prior work.

REFERENCE: 24 HOWARD ROAD, LONDON N15 6NL	
TITLE: EXISTING DRAWINGS FLOOR PLANS	
PROJECT No 2179	DATE: 15-03-2024
SHEET No E 04	

 

NOTES:	
DRAWN BY JM	EDITED BY ABB

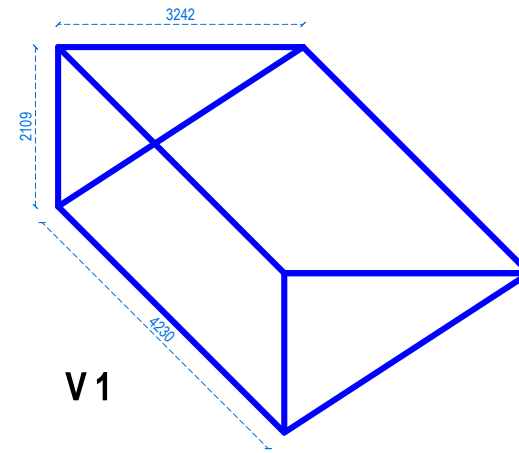


EXISTING REAR DORMER

$$V1 = \frac{1}{2} [bh \times L]$$

$$V1 = \frac{1}{2} [(3.242\text{m})(2.109\text{m}) \times 4.230\text{m}]$$

$$V1 = \frac{1}{2} [28.922]$$

$$V1 = 14.46 \text{ cu.m}$$

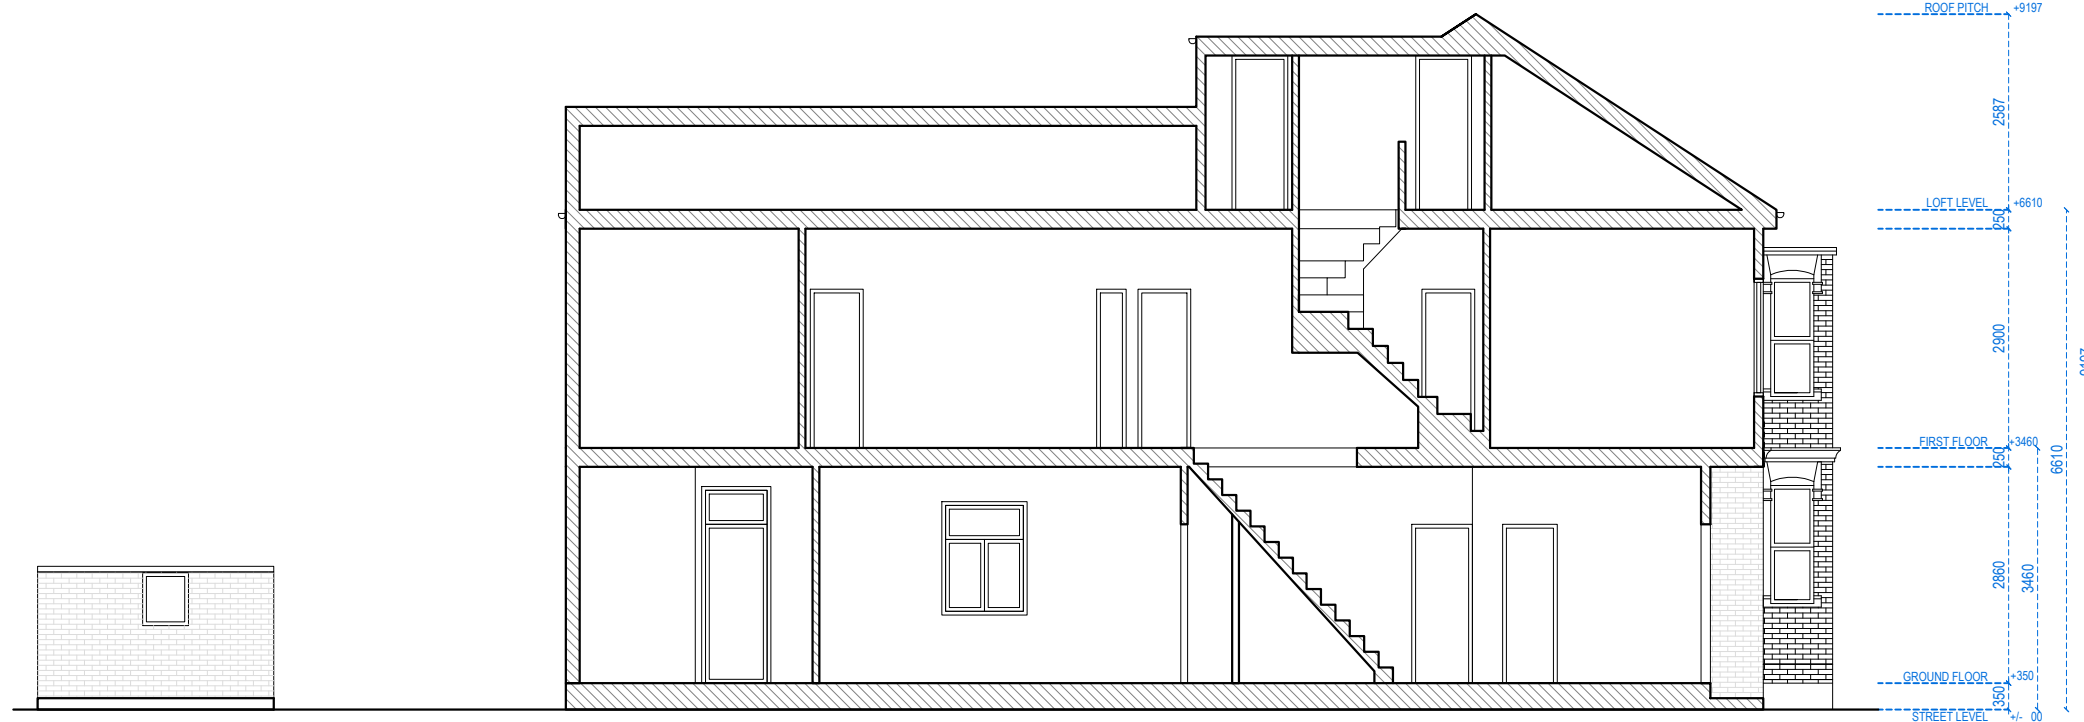

SECTION A.A



Address - Unit 4, Grosvenor Way, London E5 9ND
Phone - 020 3781 8008
E-mail - office@redwoodsprojects.co.uk
Web - www.redwoodsprojects.co.uk

Any errors on Dimensions to be reported to the Architect prior to commencement of Works.
Dimensions and areas are based on survey information.
This drawing is copyright © Redwoods Projects.
All dimensions to be checked on site Prior work.

REFERENCE: 24 HOWARD ROAD, LONDON N15 6NL

TITLE: EXISTING DRAWINGS
SECTION

PROJECT No 2179 DATE: 15-03-2024


SHEET No
E 05

0 1 2 5m scale 1:100 @A3


NOTES:

DRAWN BY
JM


EDITED BY
ABB

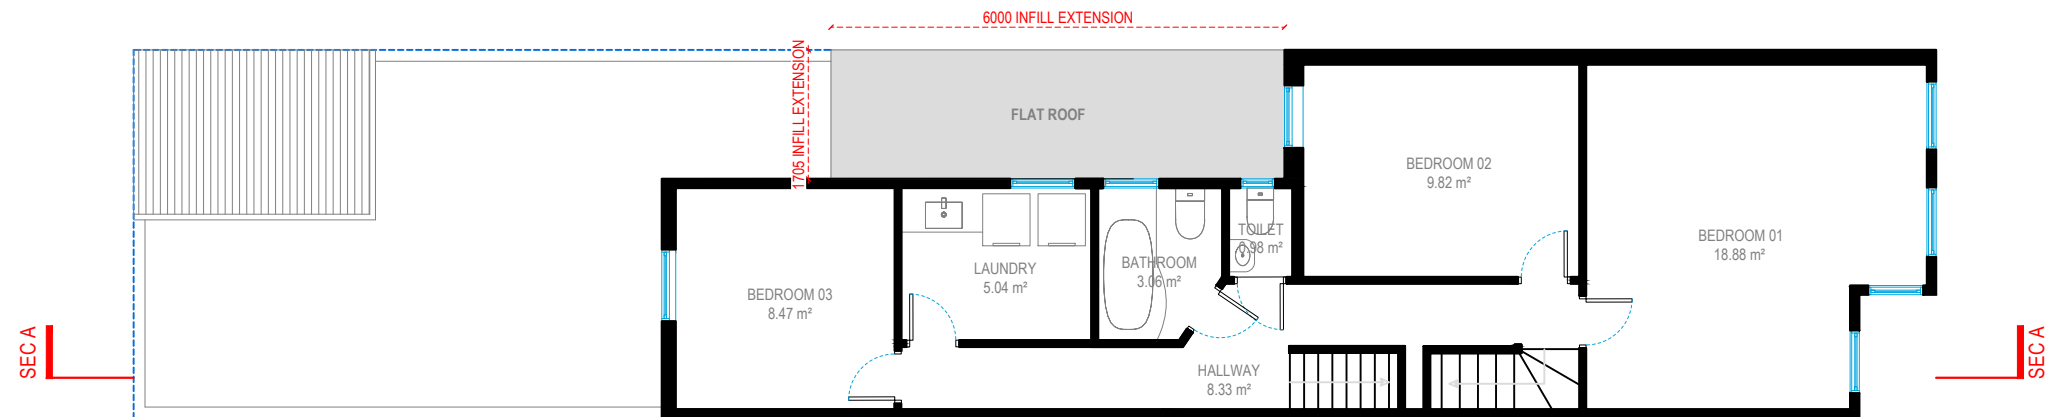


FIRST FLOOR

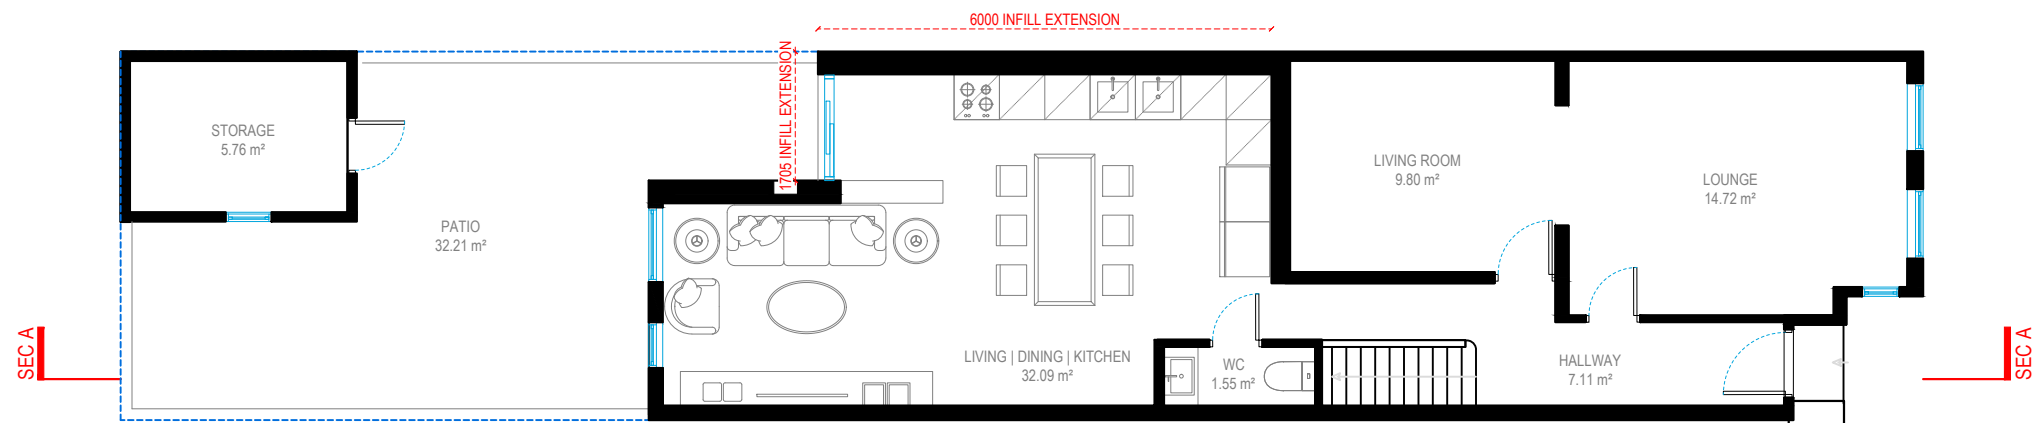


GROUND FLOOR

 

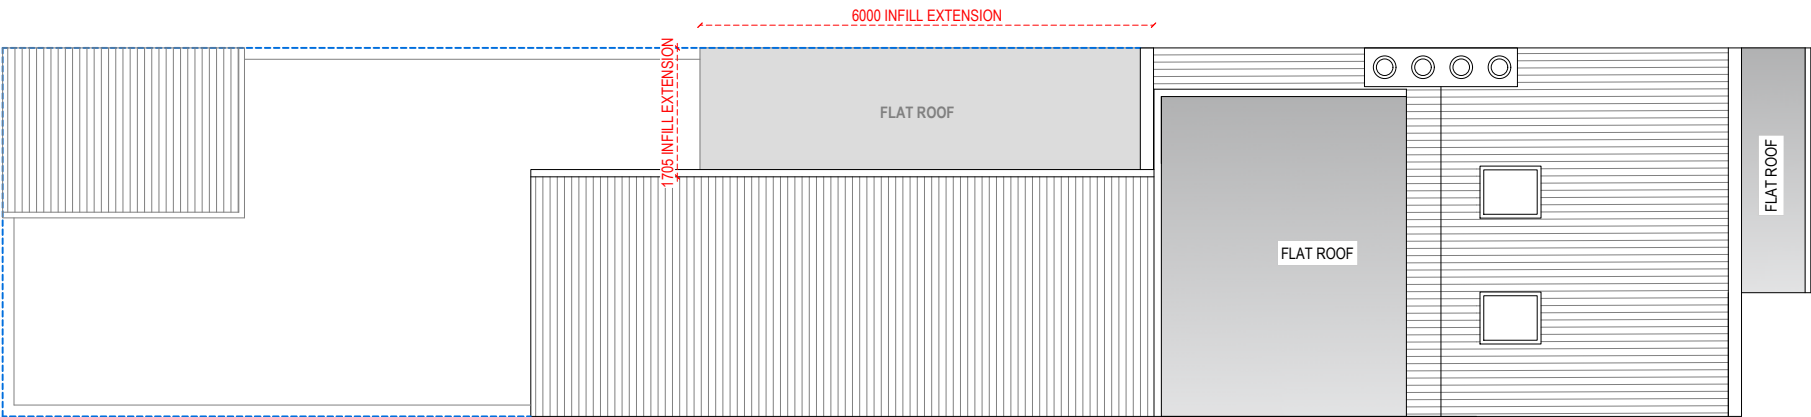

ROOF PLAN

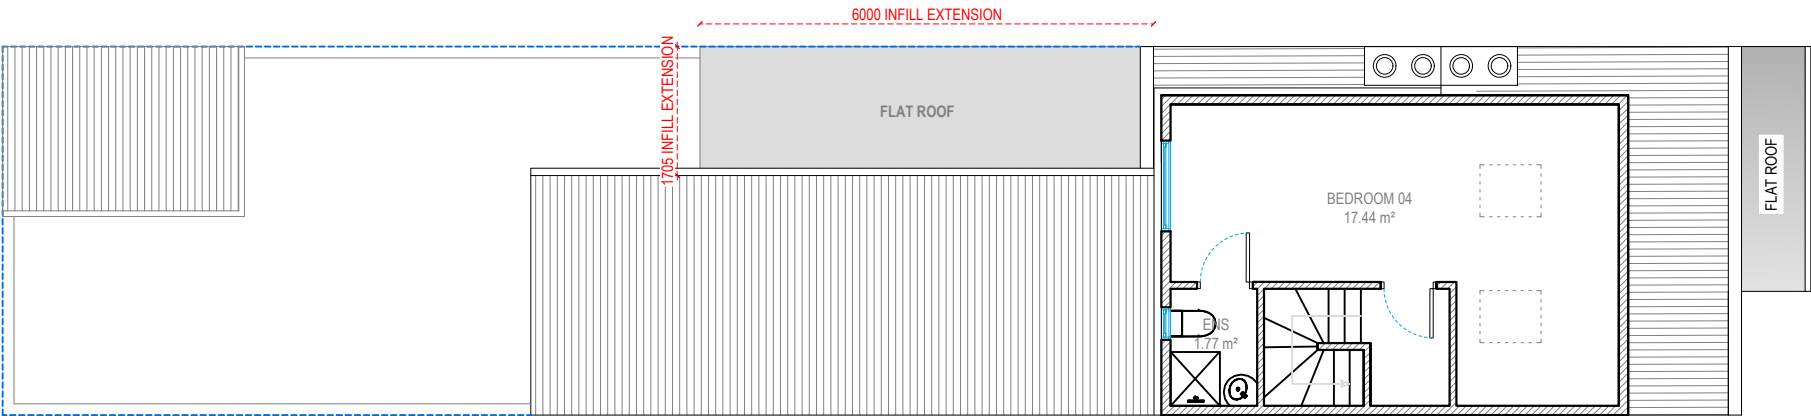


LOFT FLOOR




Address - Unit 4, Grosvenor Way, London E5 9ND
Phone - 020 3781 8008
E-mail - office@redwoodsprojects.co.uk
Web - www.redwoodsprojects.co.uk
Any errors on Dimensions to be reported to the Architect prior to commencement of Works.
Dimensions and areas are based on survey information.
This drawing is copyright © Redwoods Projects.
All dimensions to be checked on site Prior work.


REFERENCE: 24 HOWARD ROAD, LONDON N15 6NL	
TITLE: PROPOSED DRAWINGS FLOOR PLANS	
PROJECT No 2179	DATE: 19-03-2024
SHEET No P 02	

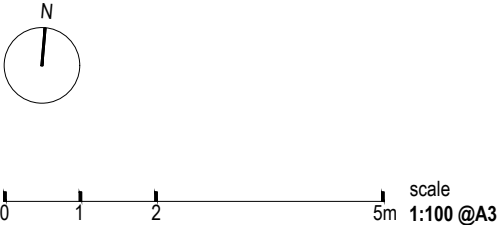

NOTES:	
DRAWN BY JM	EDITED BY ABB

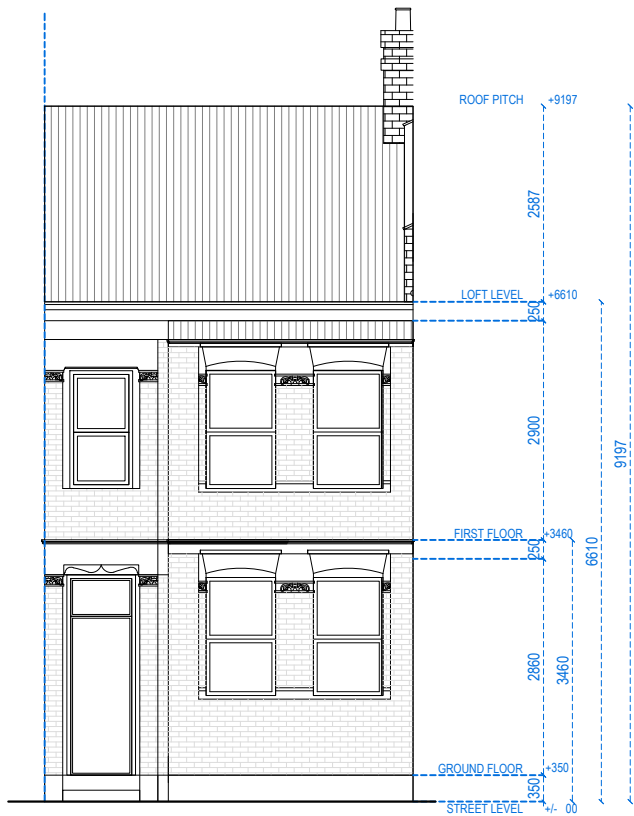

FRONT ELEVATION

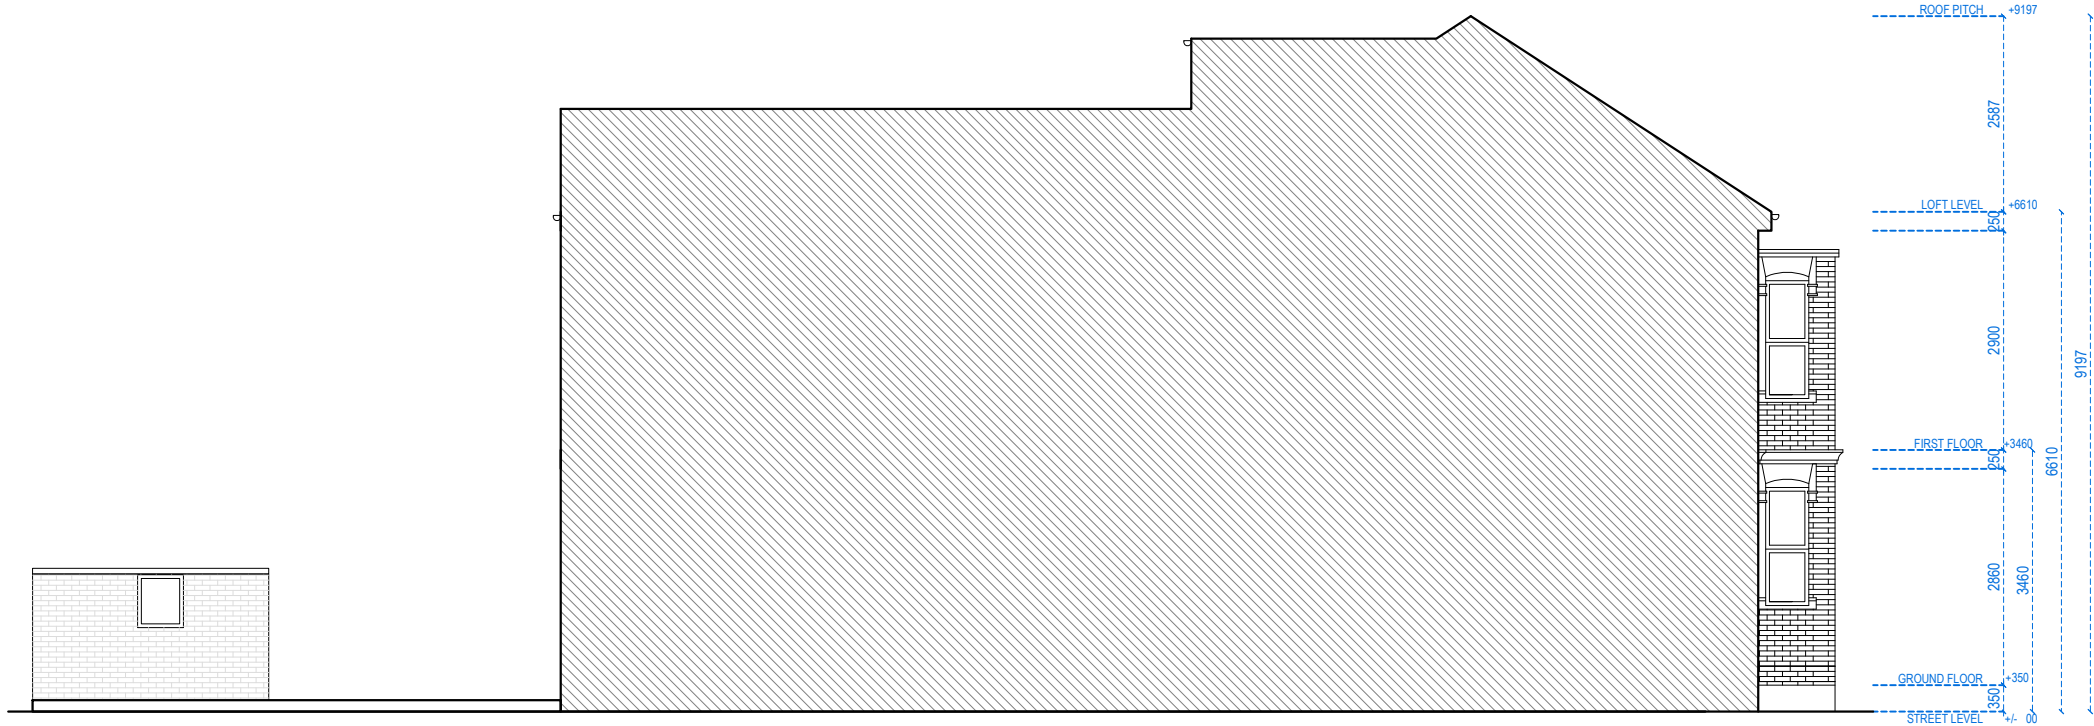

LEFT SIDE ELEVATION



Address - Unit 4, Grosvenor Way, London E5 9ND
Phone - 020 3781 8008
E-mail - office@redwoodsprojects.co.uk
Web - www.redwoodsprojects.co.uk

Any errors on Dimensions to be reported to the Architect prior to commencement of Works.
Dimensions and areas are based on survey information.
This drawing is copyright © Redwoods Projects.
All dimensions to be checked on site Prior work.

REFERENCE: 24 HOWARD ROAD, LONDON N15 6NL

TITLE: PROPOSED DRAWINGS
ELEVATIONS

PROJECT No 2179 DATE: 19-03-2024


SHEET No P 03

0 1 2 5m scale 1:100 @A3


NOTES:

DRAWN BY JM

EDITED BY ABB

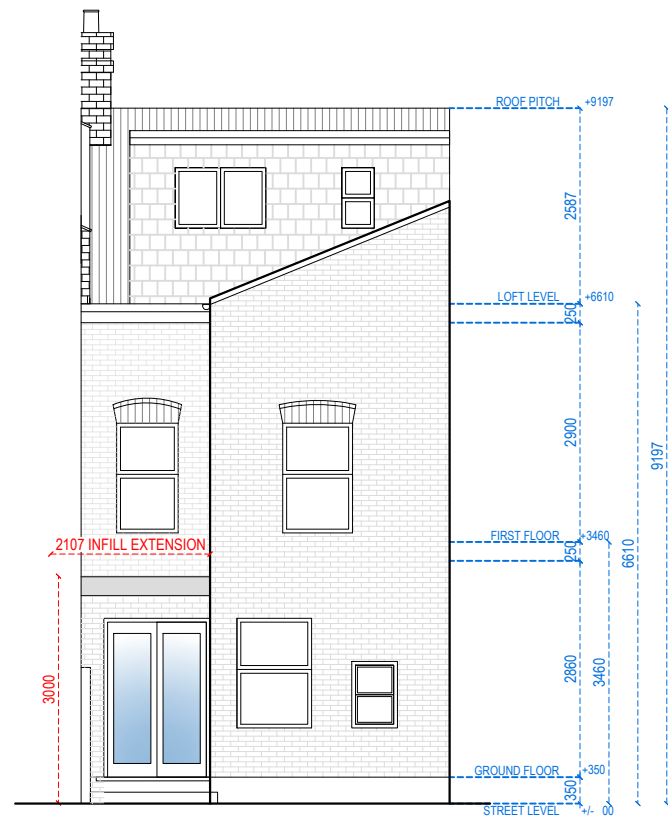

REAR ELEVATION

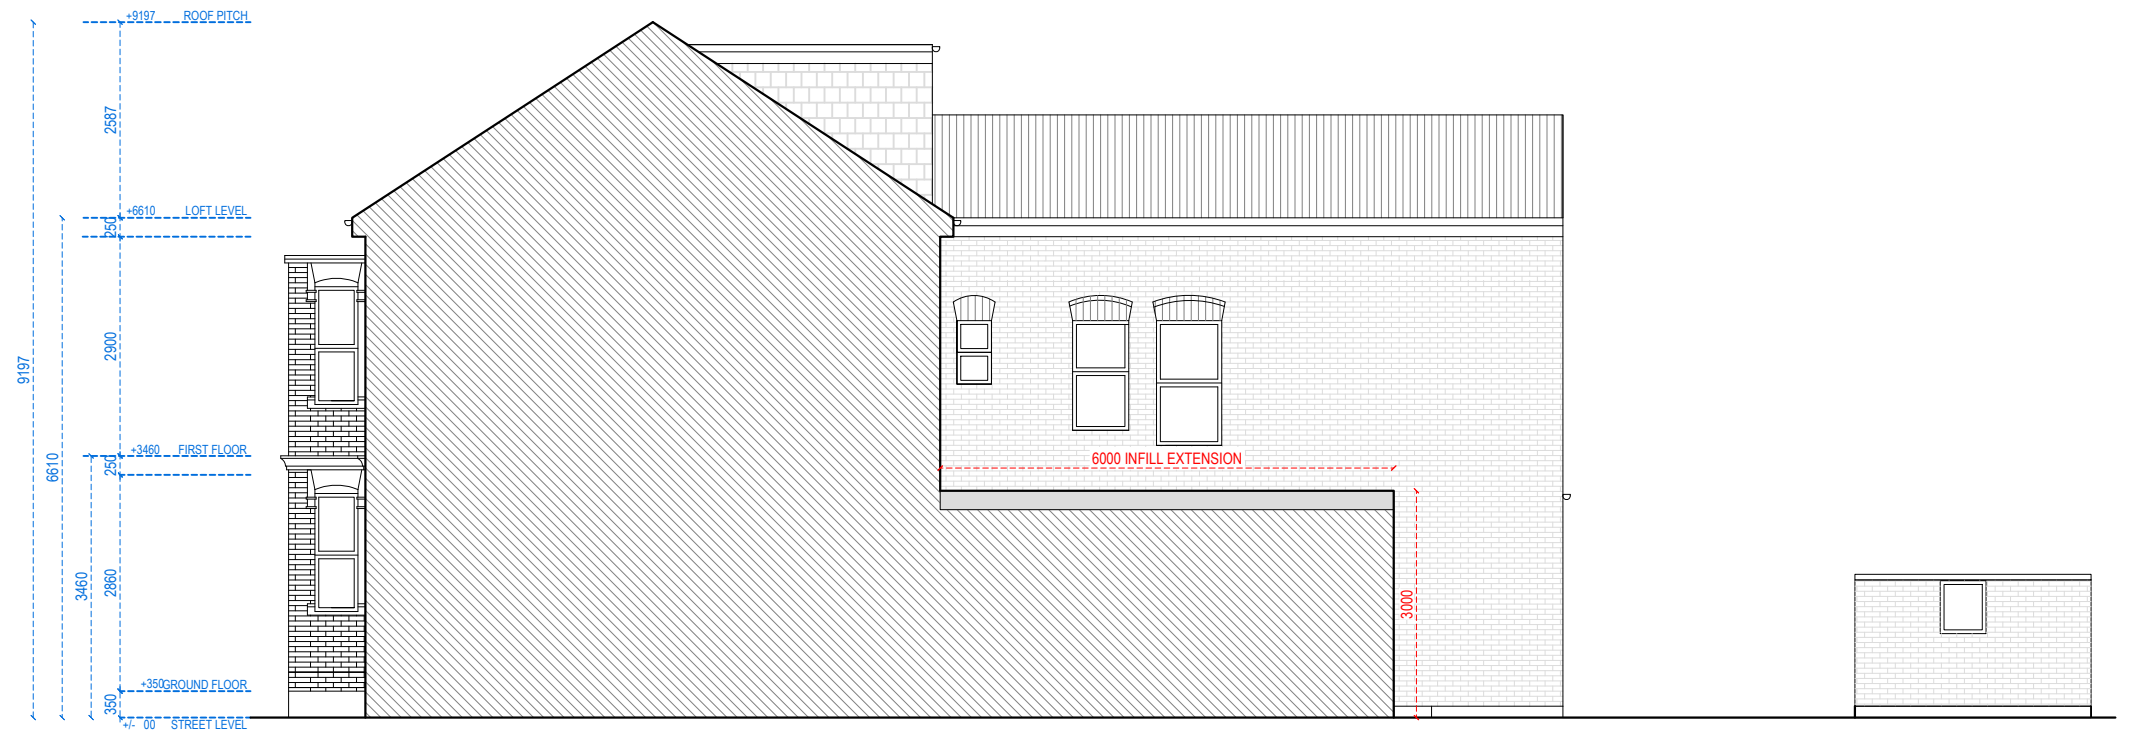

RIGHT SIDE ELEVATION



Address - Unit 4, Grosvenor Way, London E5 9ND
Phone - 020 3781 8008
E-mail - office@redwoodsprojects.co.uk
Web - www.redwoodsprojects.co.uk

Any errors on Dimensions to be reported to the Architect prior to commencement of Works.
Dimensions and areas are based on survey information.
This drawing is copyright © Redwoods Projects.
All dimensions to be checked on site Prior work.

REFERENCE: 24 HOWARD ROAD, LONDON N15 6NL

TITLE: PROPOSED DRAWINGS
ELEVATIONS

PROJECT No 2179 DATE: 19-03-2024


SHEET No P 04

0 1 2 5m scale 1:100 @A3

NOTES:

DRAWN BY JM

EDITED BY ABB

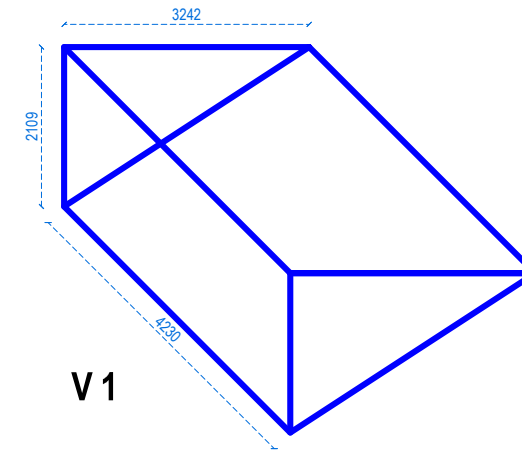


EXISTING REAR DORMER

$V1 = \frac{1}{2} [bh \times L]$

$V1 = \frac{1}{2} [(3.242m)(2.109m) \times 4.230m]$

$V1 = \frac{1}{2} [28.922]$

$V1 = 14.46 \text{ cu.m}$

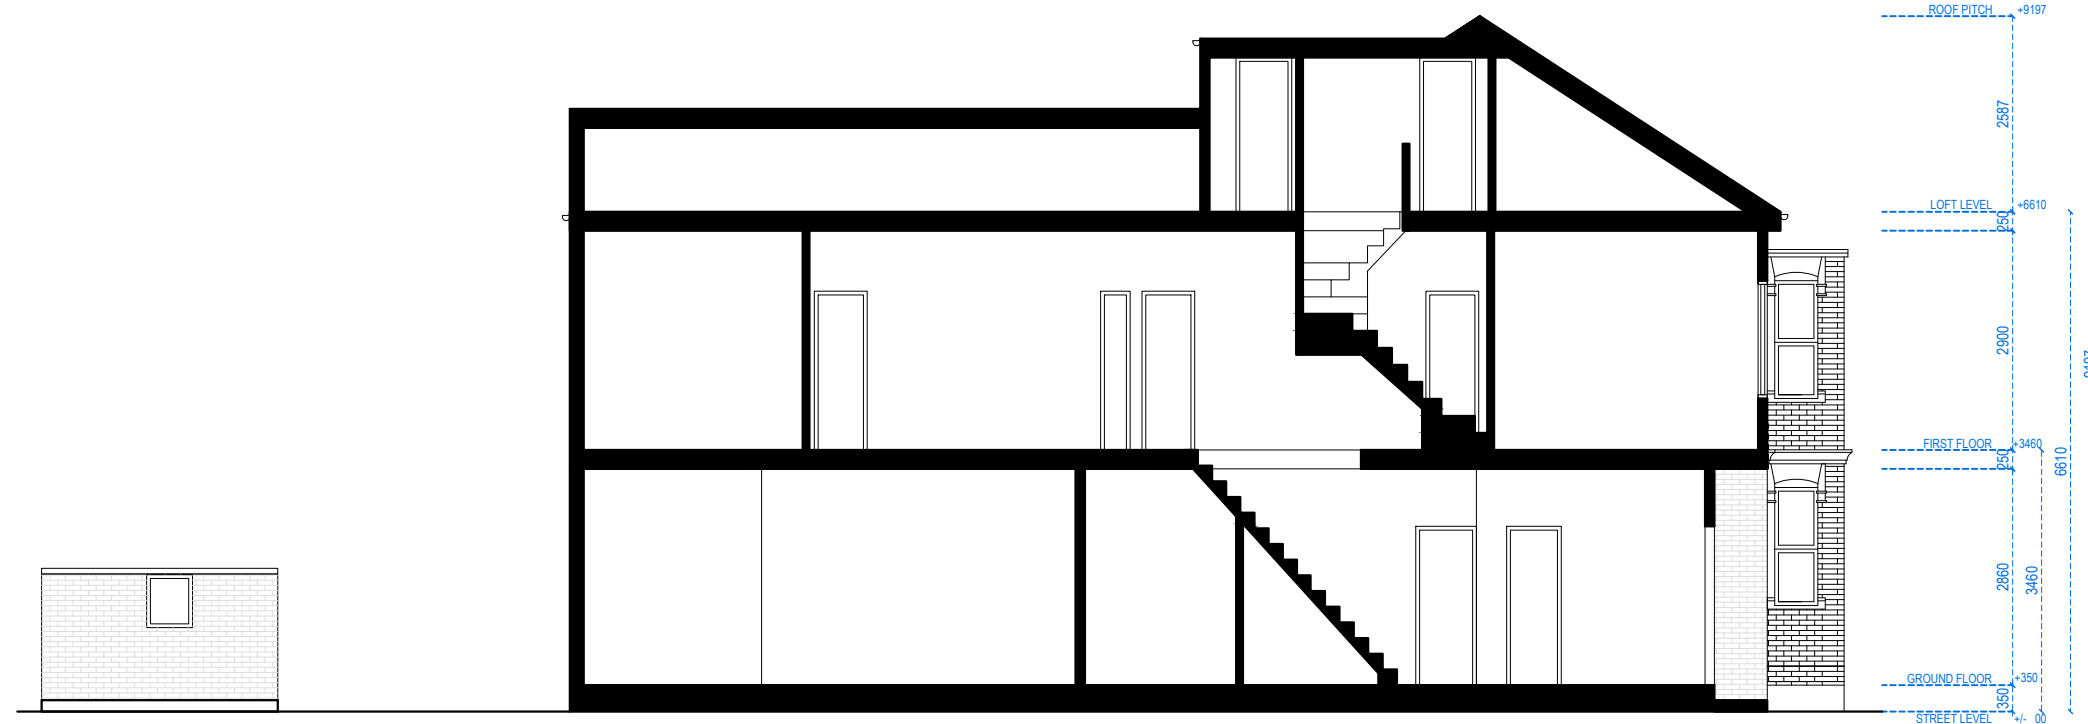

SECTION A.A



Address - Unit 4, Grosvenor Way, London E5 9ND
Phone - 020 3781 8008
E-mail - office@redwoodsprojects.co.uk
Web - www.redwoodsprojects.co.uk

Any errors on Dimensions to be reported to the Architect prior to commencement of Works.
Dimensions and areas are based on survey information.
This drawing is copyright © Redwoods Projects.
All dimensions to be checked on site Prior work.

REFERENCE: 24 HOWARD ROAD, LONDON N15 6NL

TITLE: PROPOSED DRAWINGS
SECTION

PROJECT No 2179 DATE: 19-03-2024

SHEET No P 05

0 1 2 5m scale 1:100 @A3

NOTES:

DRAWN BY JM

EDITED BY ABB