



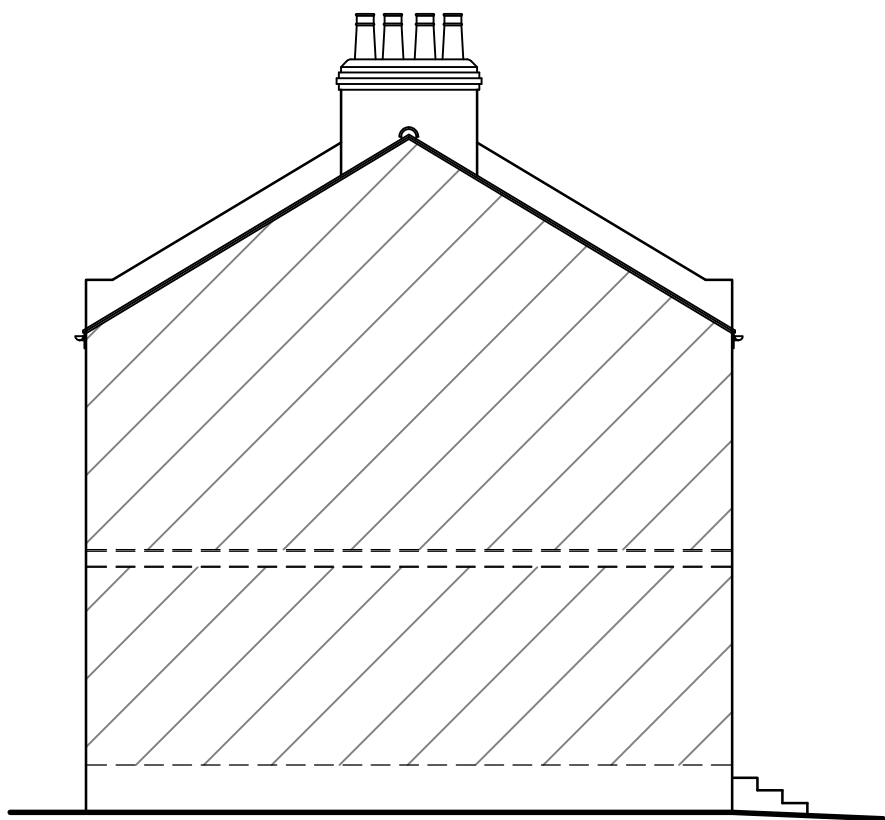


EXISTING SIDE ELEVATION 1:100




EXISTING REAR ELEVATION 1:100

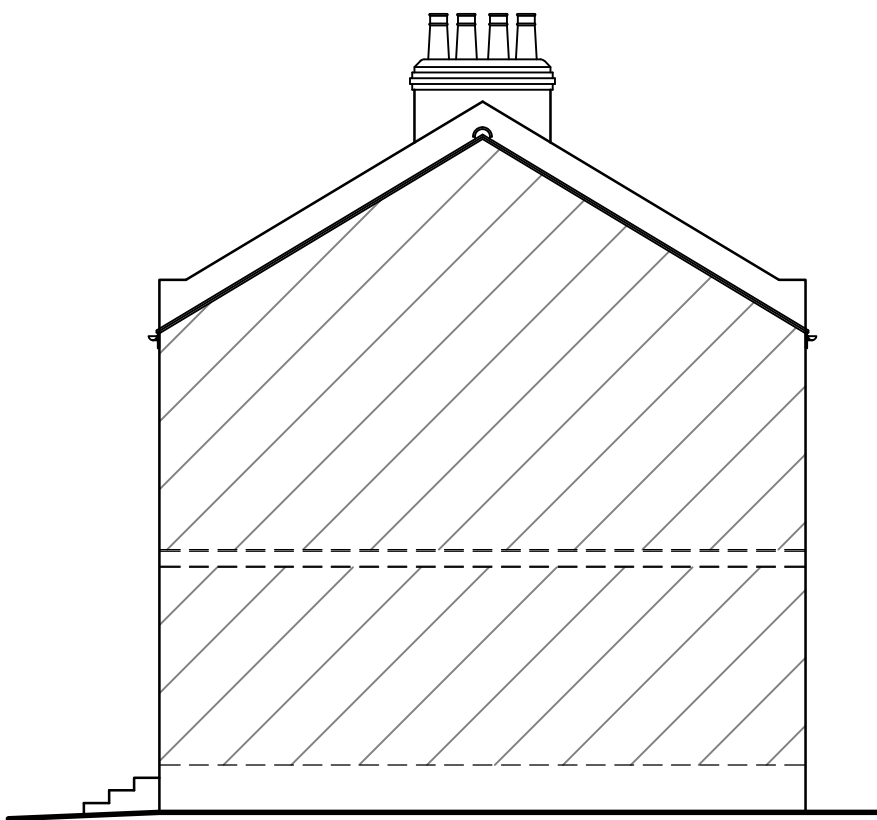


EXISTING SIDE ELEVATION 1:100

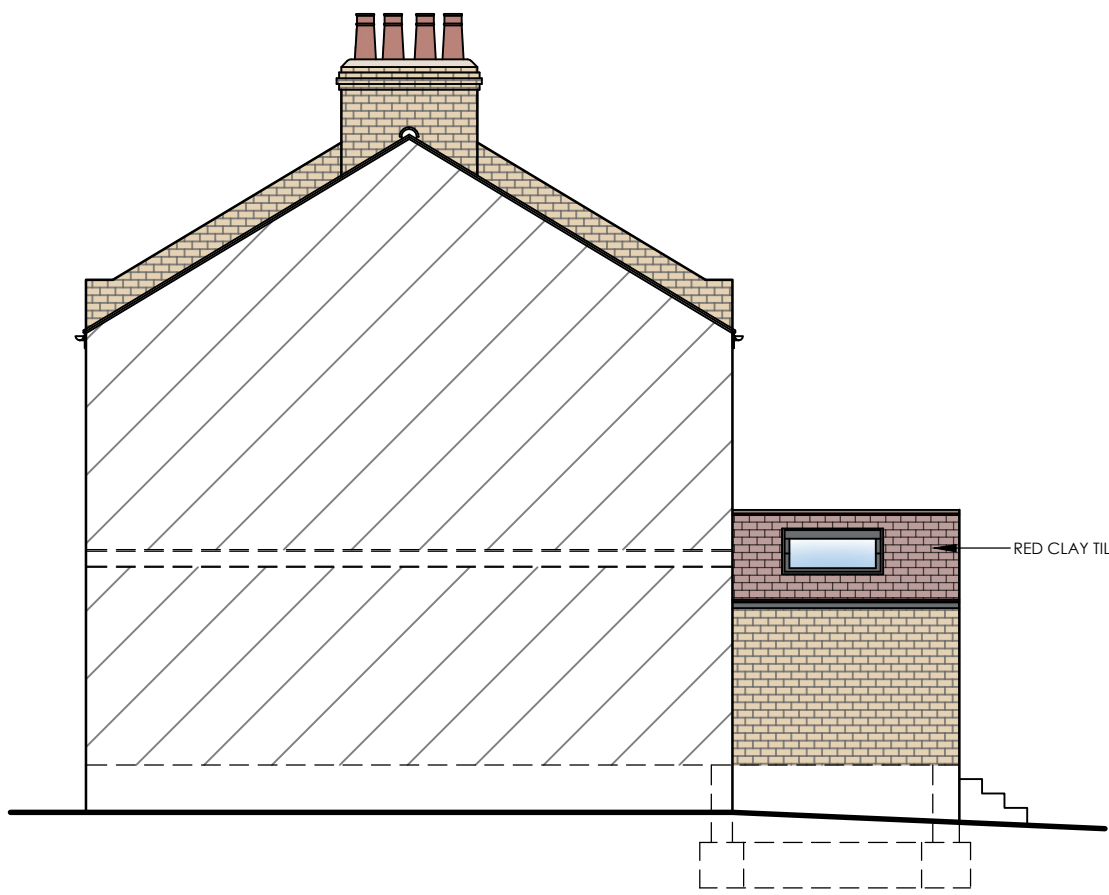


PROPOSED SIDE ELEVATION 1:100

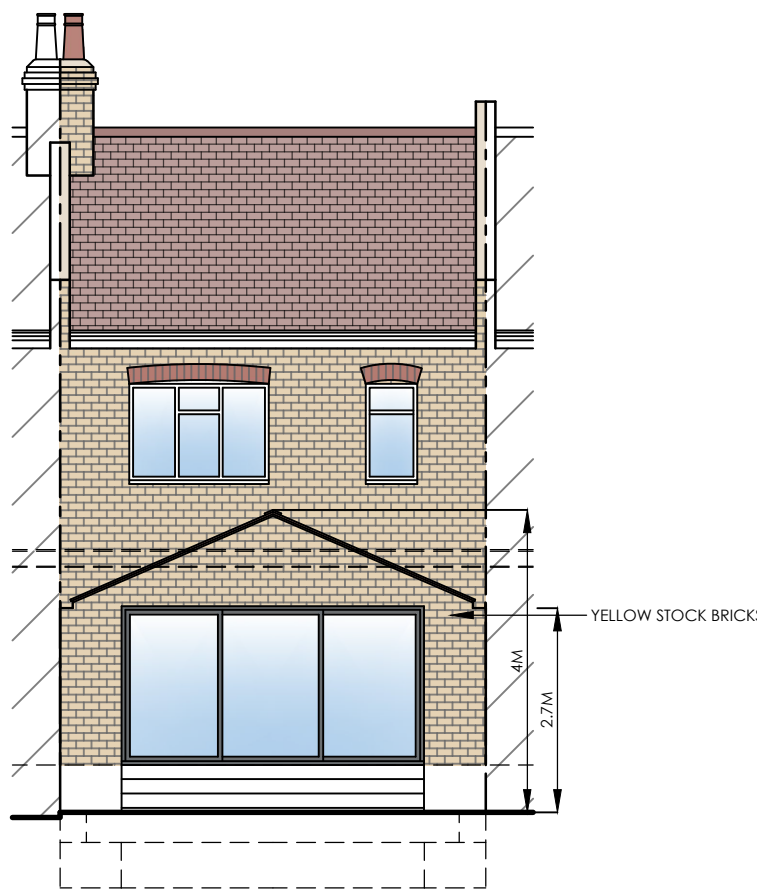


PROPOSED REAR ELEVATION 1:100

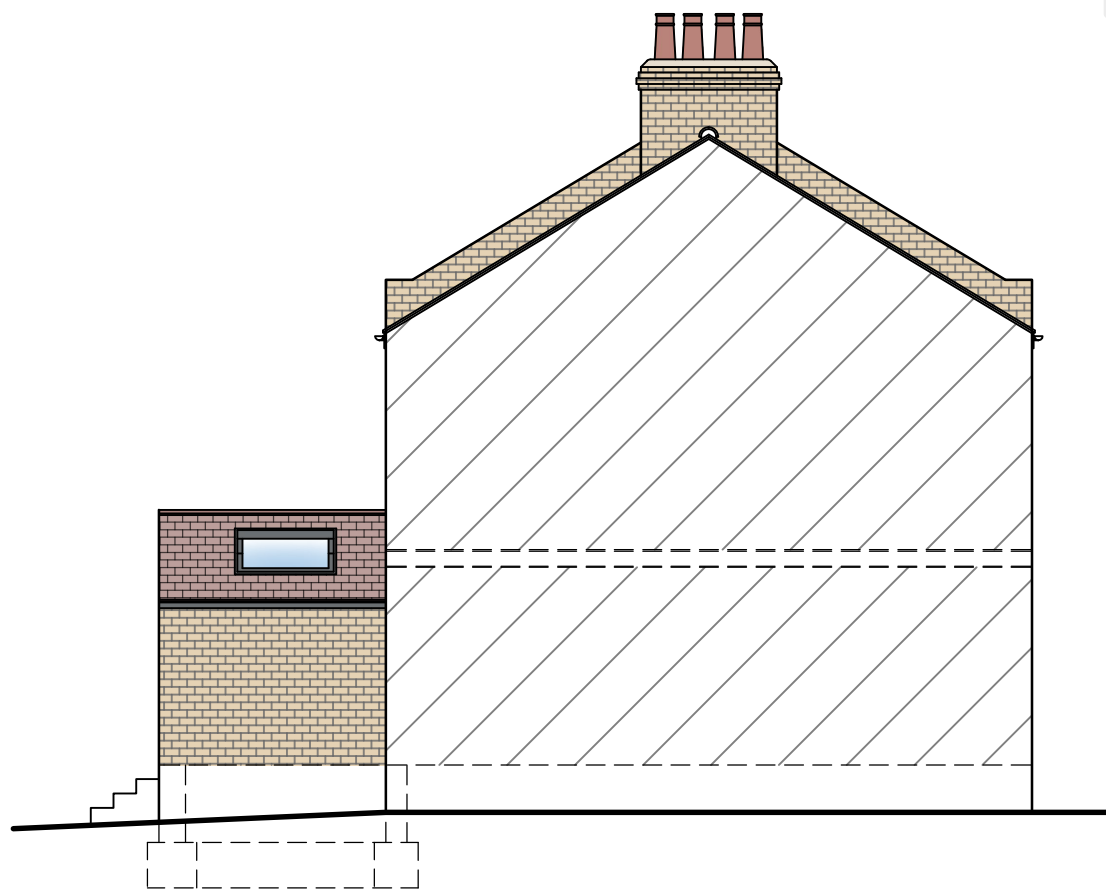


PROPOSED SIDE ELEVATION 1:100

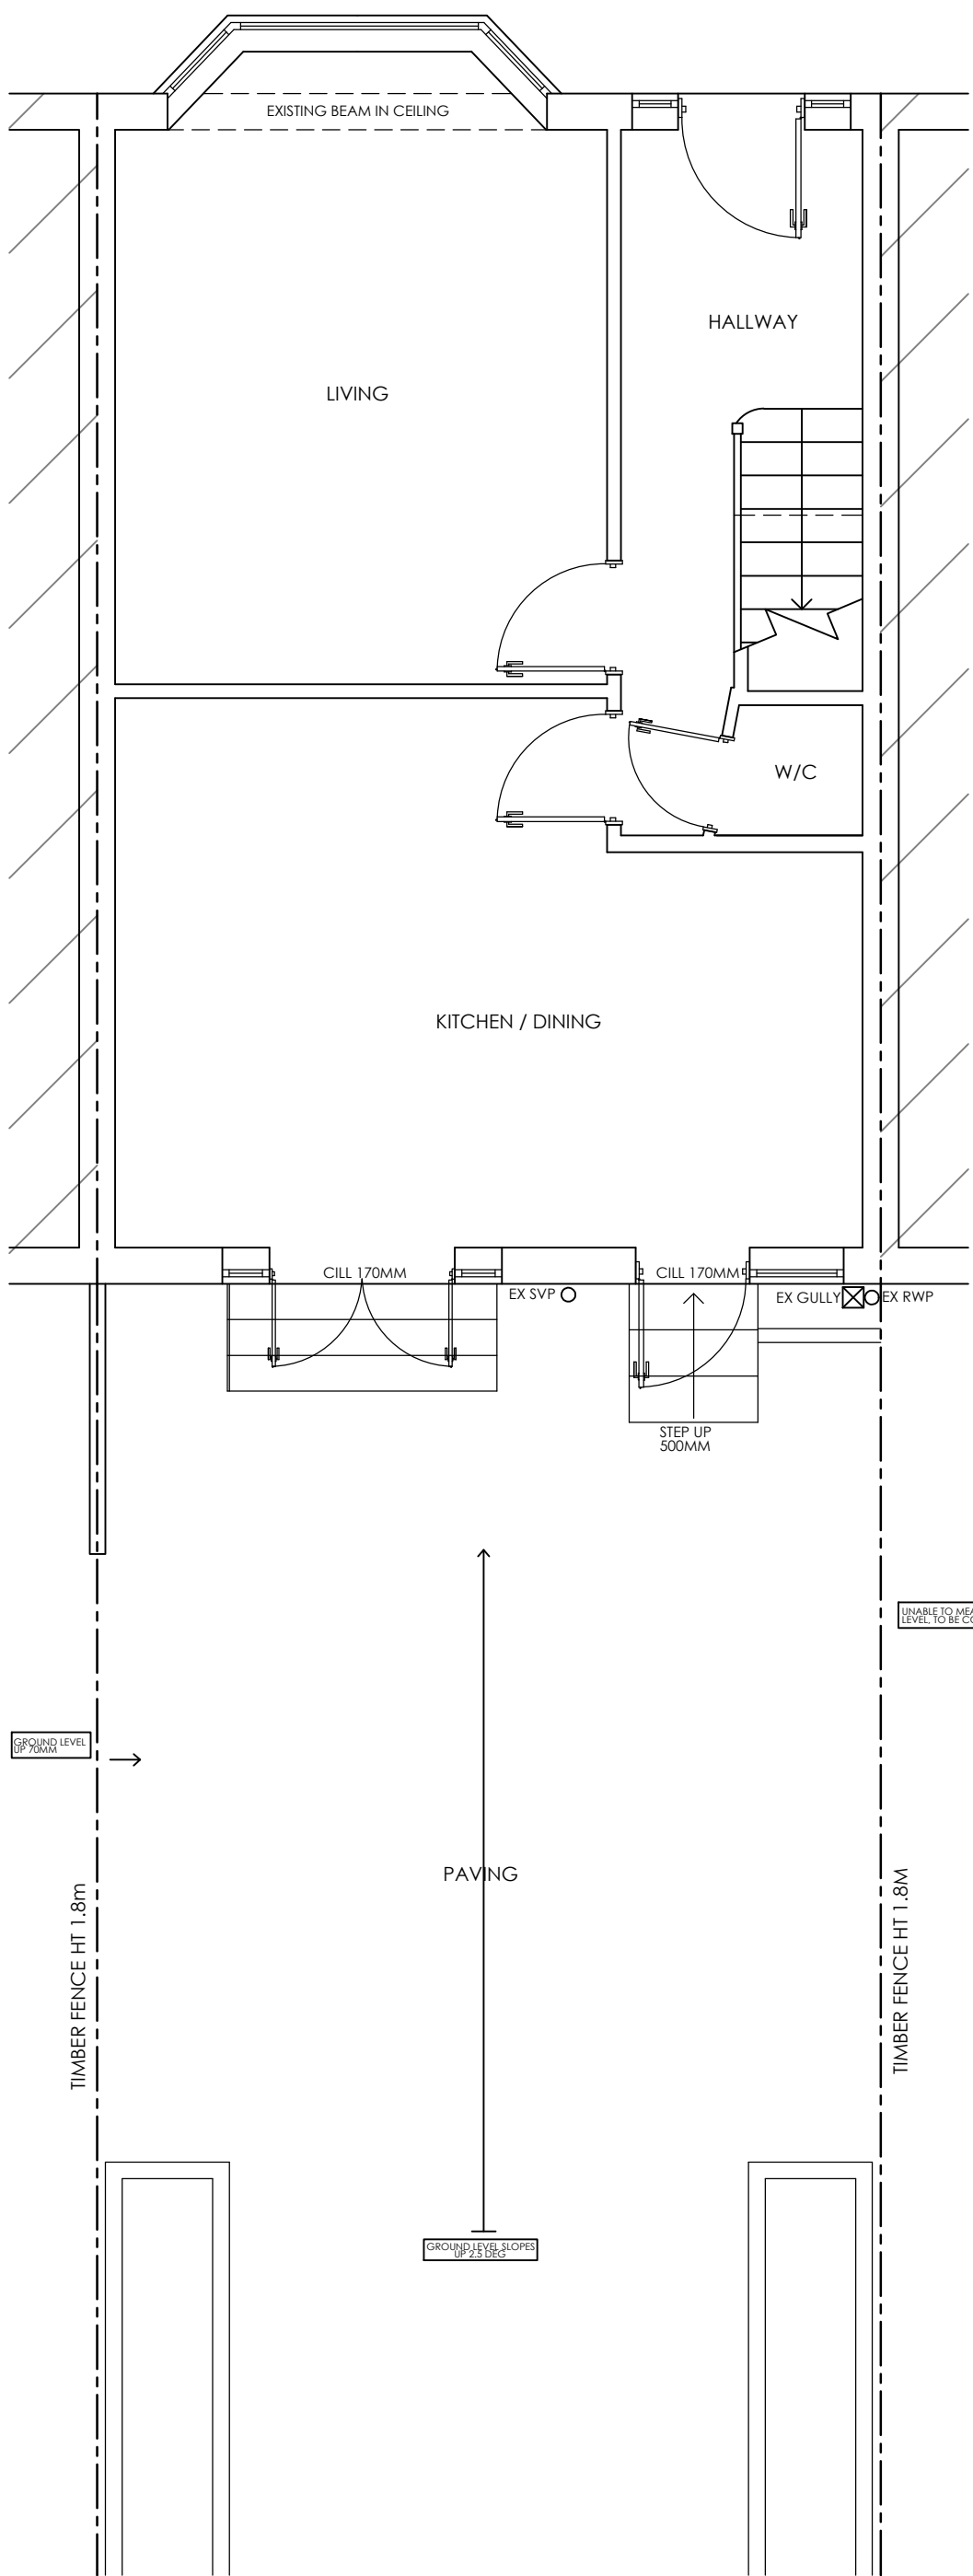


EXISTING GROUND FLOOR PLAN 1:50

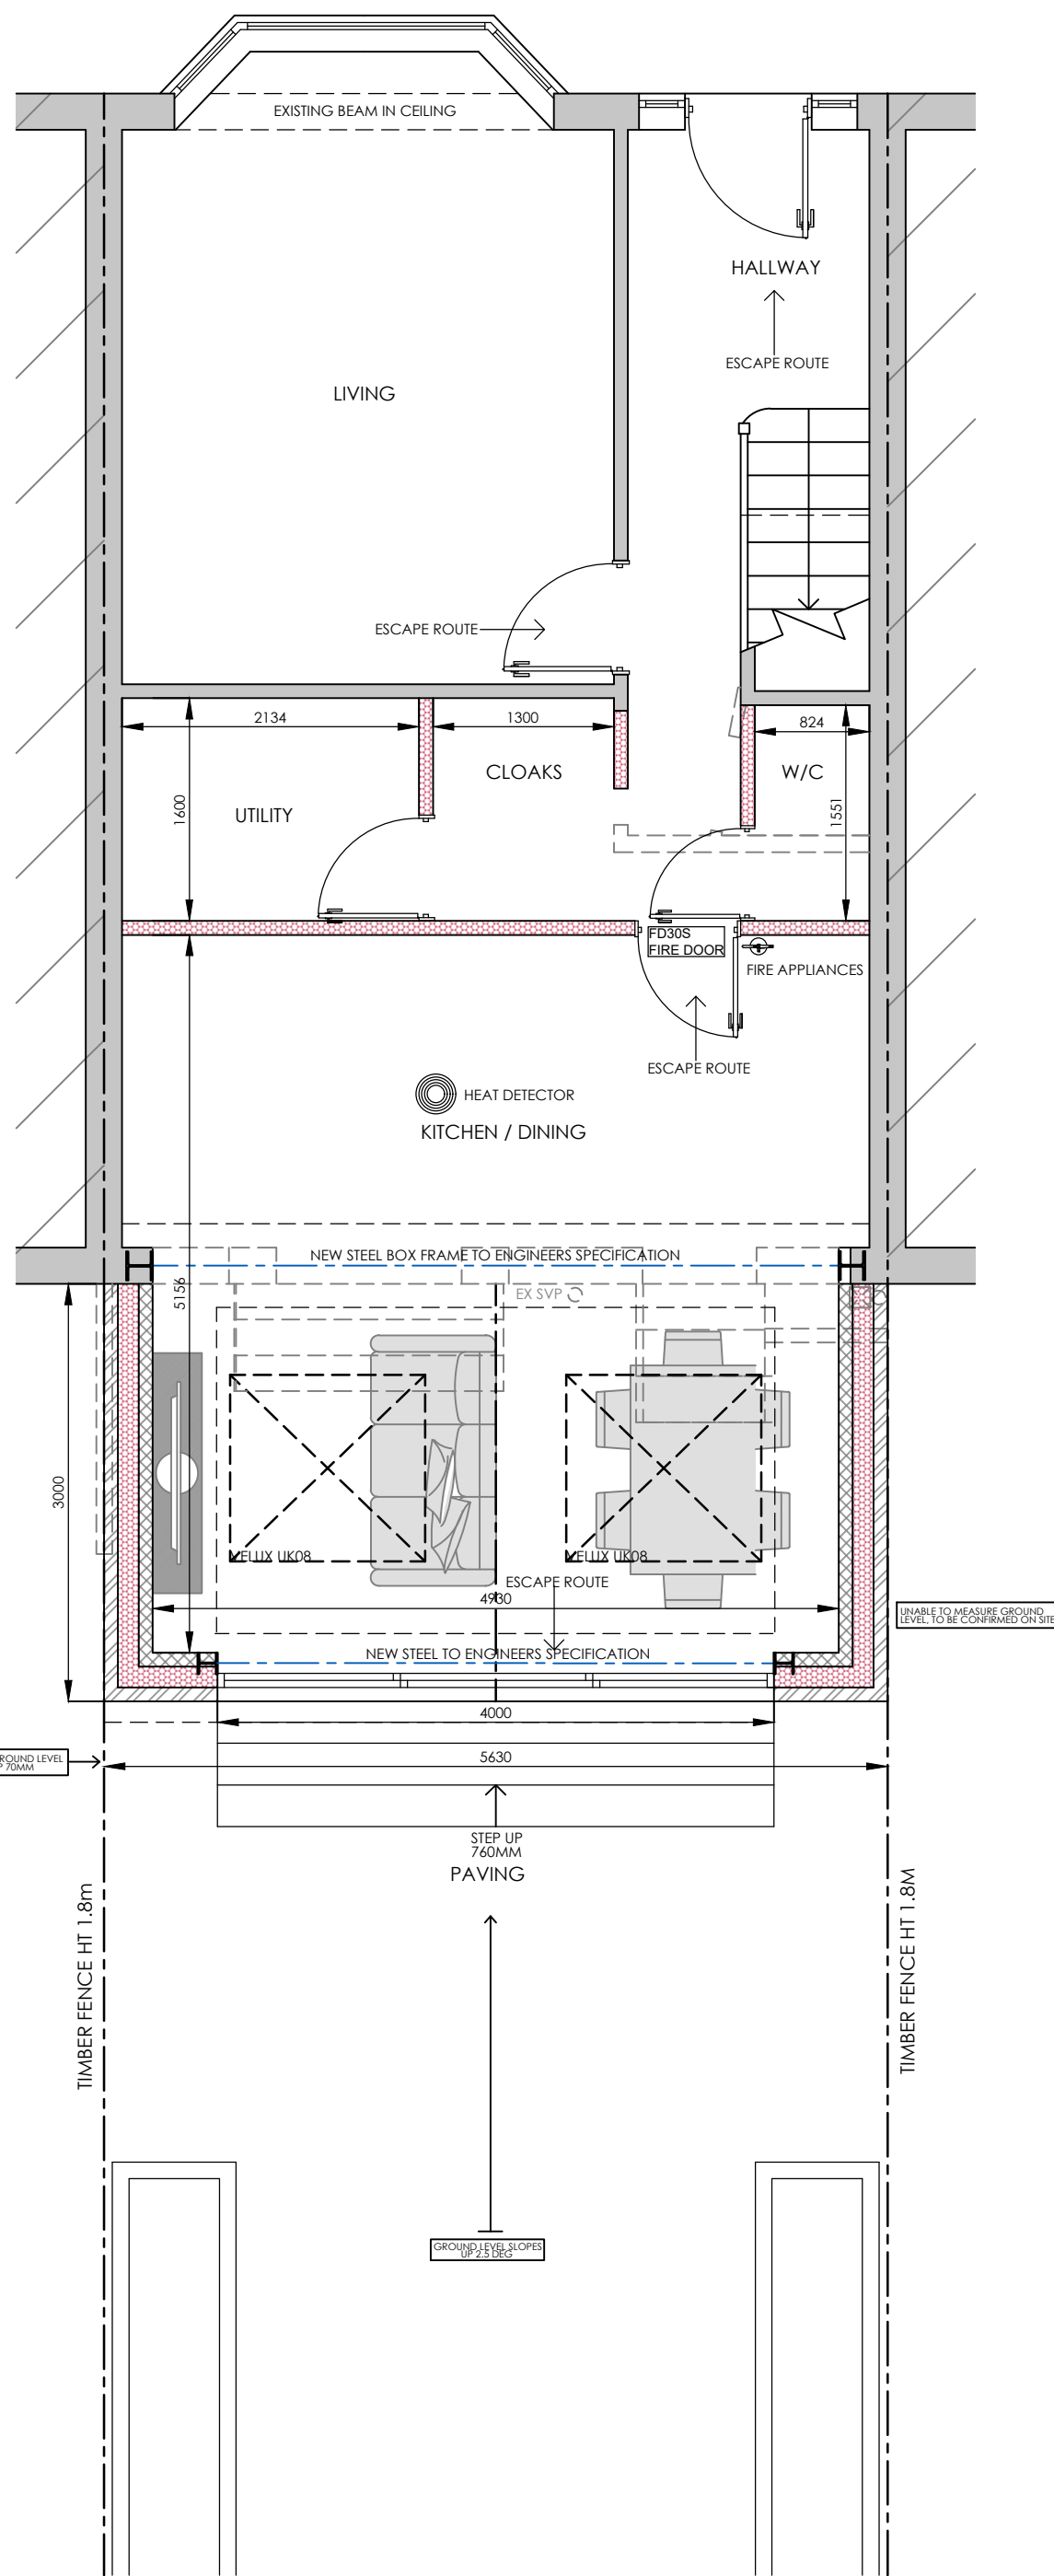


PROPOSED GROUND FLOOR PLAN 1:50

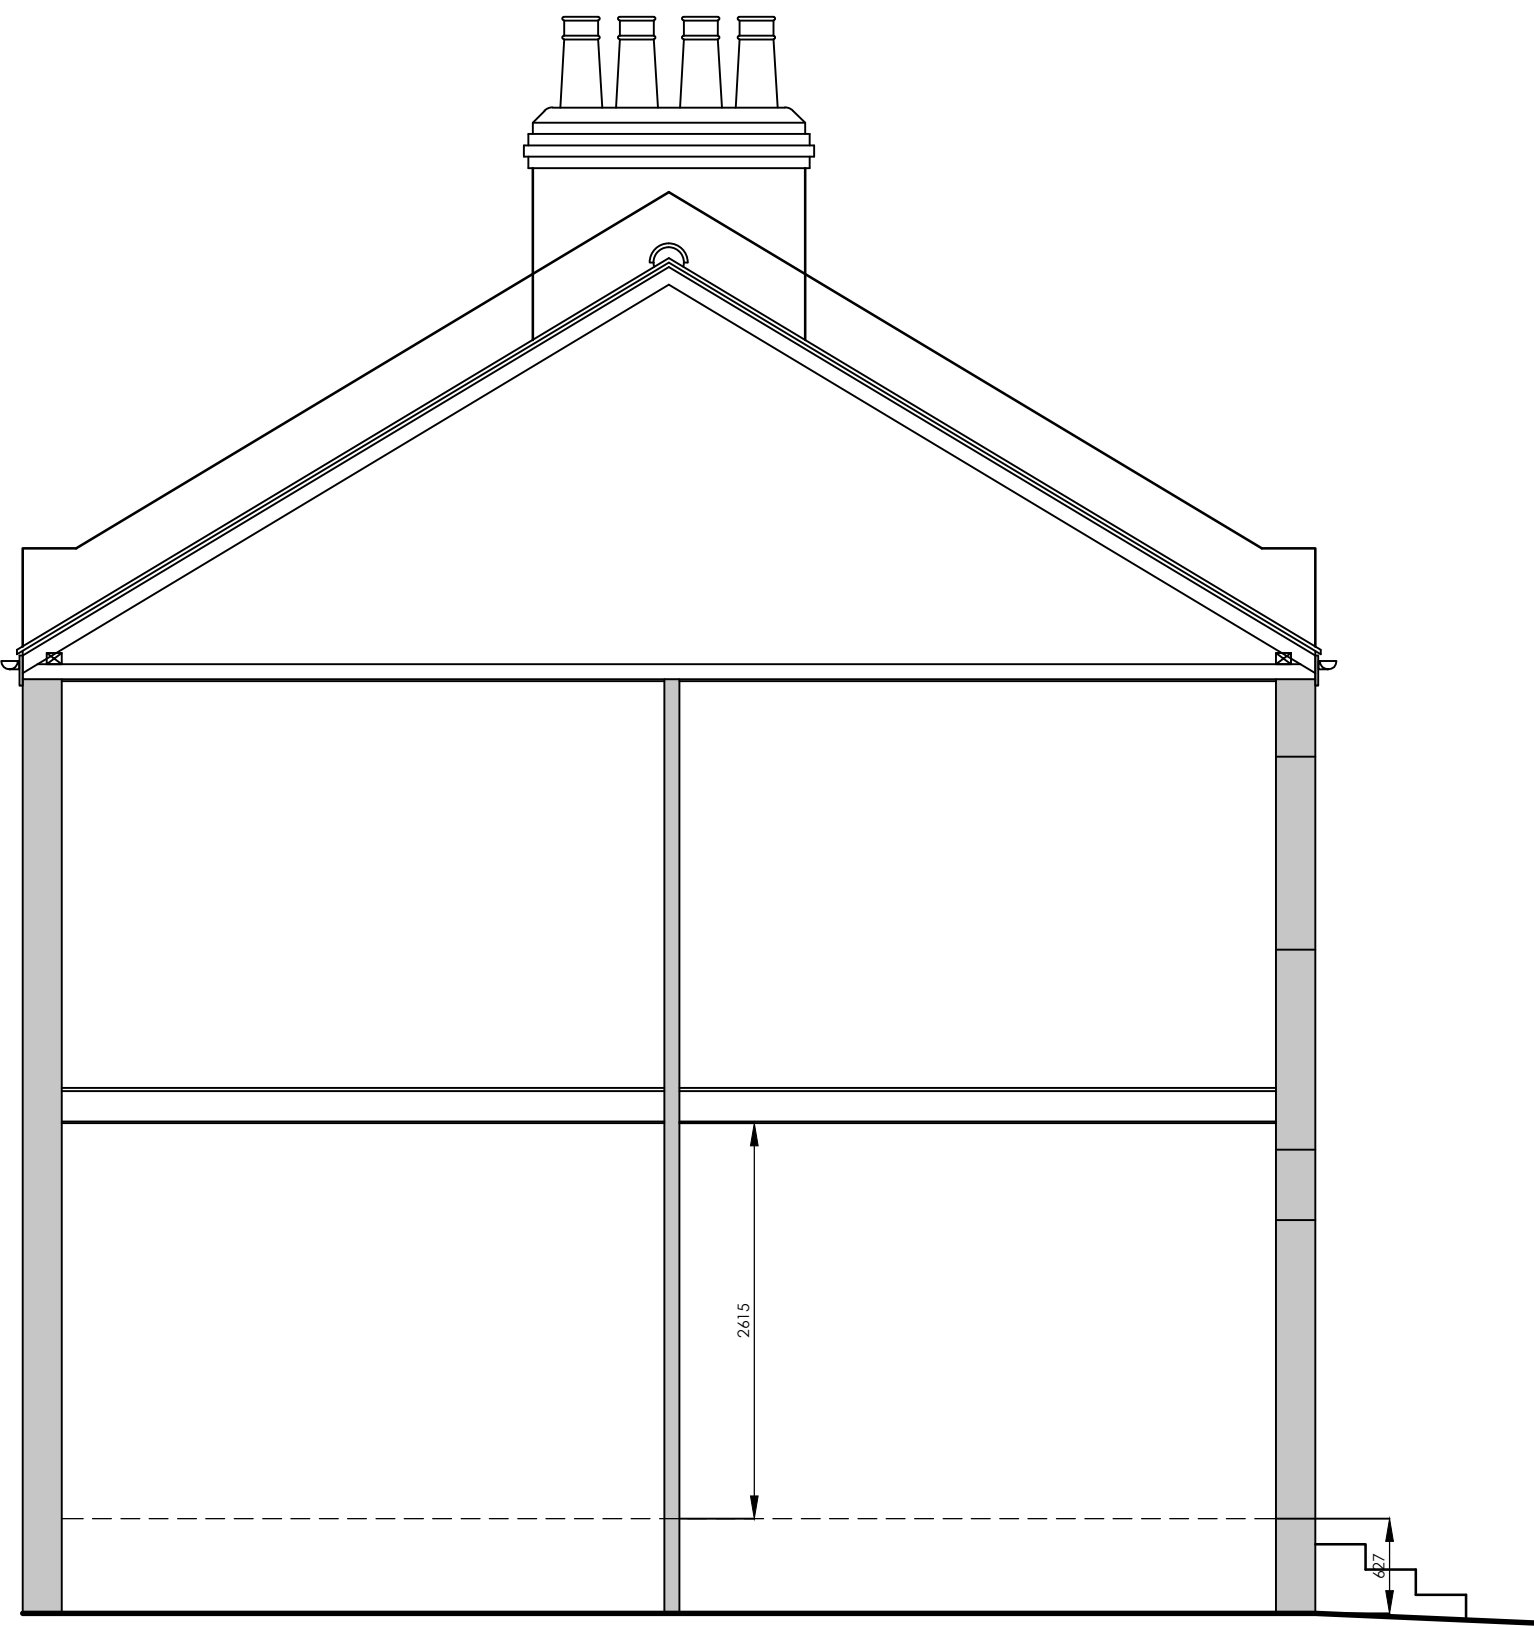


EXISTING SECTION 1:50

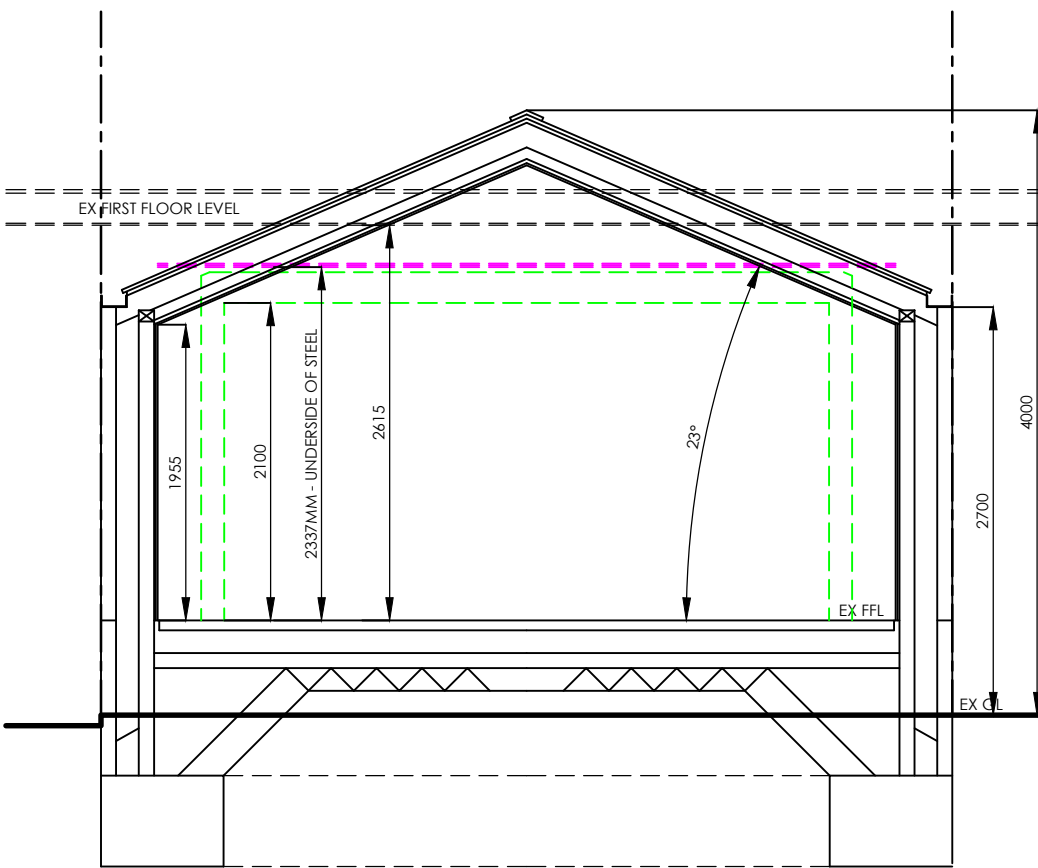

PROPOSED SECTION 1:50

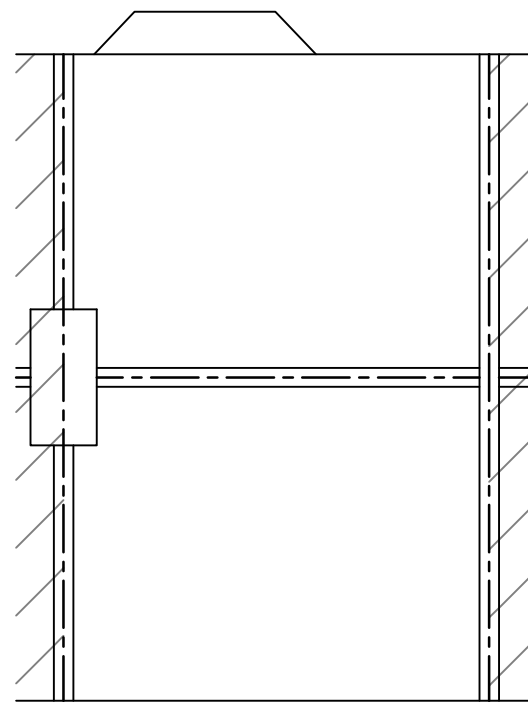


EXISTING ROOF PLAN 1:100

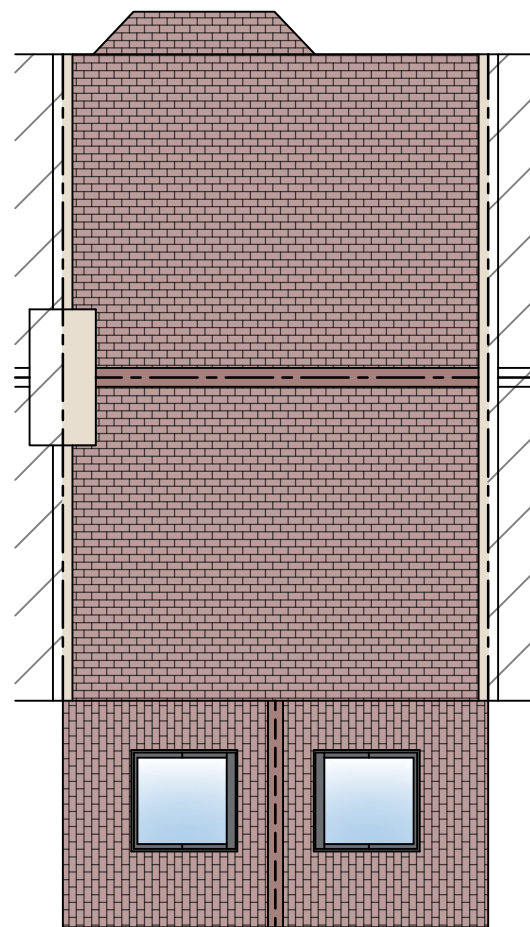


PROPOSED ROOF PLAN 1:100



SITE PHOTO

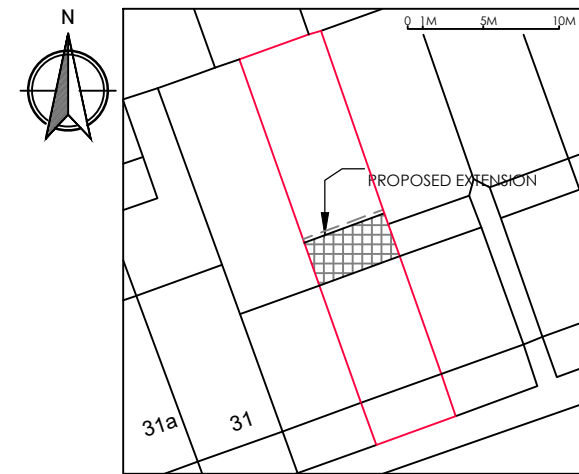

BLOCK PLAN 1:500

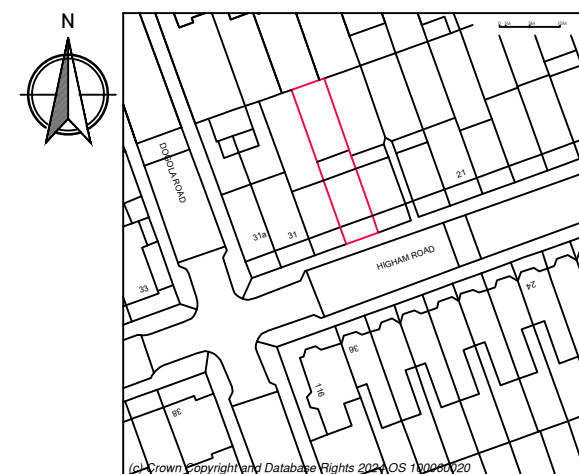

SITE LOCATION PLAN 1:1250

1M2M3M4M5M6M7M8M9M10M

1M2M3M4M5M

plusrooms

HOME EXTENSIONS

- KITCHEN EXTENSIONS
- LOFT CONVERSIONS
- REFURBISHMENTS

REV DATEDETAILP/C DRN

A22/03/24CLIENT AMENDMENTPDBI

B23/03/24CLIENT AMENDMENT - BROUGHT IN 100MMPCPI

C09/04/24SKYLIGHT AMENDMENTPDBI

D09/04/24APPLICATION PREPARATIONPDBI

E12/04/24PLANNING APPLICATIONPDBI

DRAWING :

EXISTING AND PROPOSED FLOOR PLANS AND ELEVATIONS

DATE :

FEB 24

PROJECT :

PROPOSED SINGLE STOREY REAR EXTENSION

SCALE @ A1 :

VARIES

CLIENT :

MR & MRS WRIGHT

DRAWING No.

P24-13.1

CLIENT ADDRESS :

27, HIGHAM ROAD
LONDON
N17 6NF

ALL PLANS TO BE CHECKED BY CONTRACTORS FOR ACCURACY AND DIMENSIONS BEFORE WORK ON SITE. ANY QUERIES MUST BE RELAYED TO DESIGNER.
ANY CHANGES TO DESIGN AND/OR DIMENSIONS MUST BE APPROVED BY DESIGNER AND MUST BE APPROVED BY LOCAL AUTHORITY.
ANY BUILDING WORKS MUST BE APPROVED BY ALL NECESSARY LOCAL AUTHORITY APPROVALS AND MUST BE APPROVED BY ALL NECESSARY LOCAL AUTHORITY.
THIS DRAWING REMAINS THE PROPERTY OF PLUS ROOMS AND MUST NOT BE REPRODUCED OR USED FOR ANY OTHER PURPOSE WITHOUT THE WRITTEN CONSENT OF PLUS ROOMS.
ANY REVISIONS TO THIS DRAWING MUST BE APPROVED BY PLUS ROOMS AND MUST BE APPROVED BY LOCAL AUTHORITY.
FOR ANY ADDITIONAL, CLARIFY TO THE CLIENT.

KITCHEN EXTENSIONS

LOFT CONVERSIONS

REFURBISHMENTS

PLUS ROOMS

Alexander House, 7, Oaklands Gate, Northwood, HA4 3AA | T: 0800 917 7127
Plus Rooms is a trading name of plusrooms.com Ltd. | Company Registration No. 7584752
Registered Office: Elwood House, 42 Lifford Road, Barnet, Herts, EN5 3PT | Directors: James and Robert Bennett