



Carolyn Squire Architect take no responsibility for any dimensions obtained by scaling from this drawing. If no dimension is shown the recipient must ascertain the dimension specifically from the Architect or by site measurement. Supplying this drawing in digital form is solely for convenience and no reliance may be placed on digital data. All data must be checked against hard copy. Dimensions must be checked on site. Any discrepancies must be reported to the Architect immediately. This drawing is copyright of Carolyn Squire Architect.

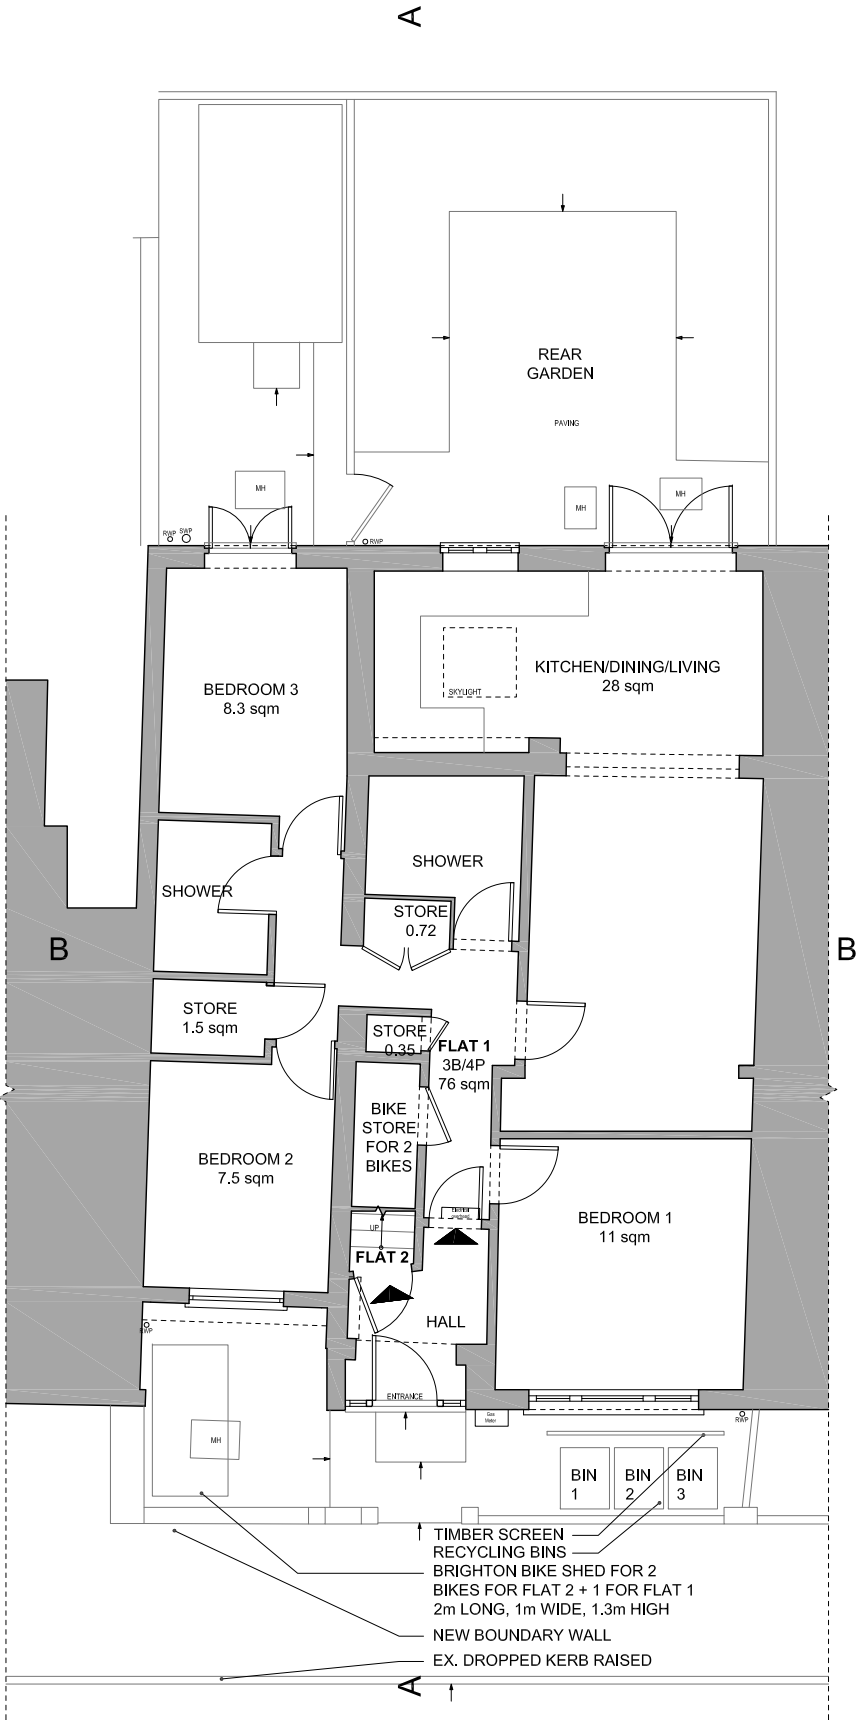

PROPOSED GROUND FLOOR PLAN  
scale 1:100

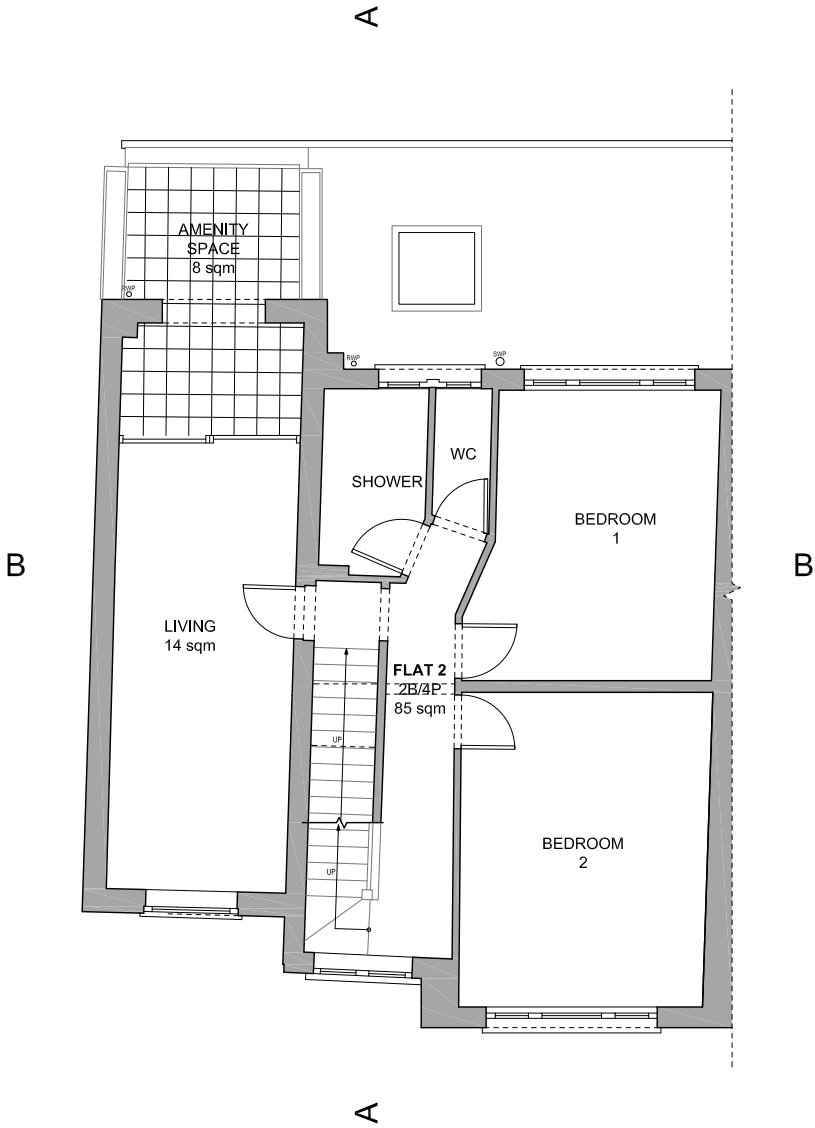

PROPOSED FIRST FLOOR PLAN  
scale 1:100

REV A  
-FRONT BIKE STORE TO  
TAKE 1 EXTRA BIKE  
-REAR BIKE STORE  
OMITTED  
-FLAT 1 TO HAVE 2 BIKES  
STORED INTERNALLY  
-RAISING OF DROPPED  
KERB ADDED

Job title  
  
27 HAROLD ROAD  
LONDON  
N15 4PL

Drawing title  
**PROPOSED GROUND  
AND FIRST FLOOR  
PLANS**

**CAROLYN SQUIRE  
DIP ARCH RIBA**  
  
122 Church Walk, London N16 8QW  
Tel: 020 7254 0624 Fax: 020 75039769  
Email : mail@carolynsquire.co.uk

Drawing No. Revision  
2401/05 A

Date Scale  
/04/24 1:100 @ A3

