


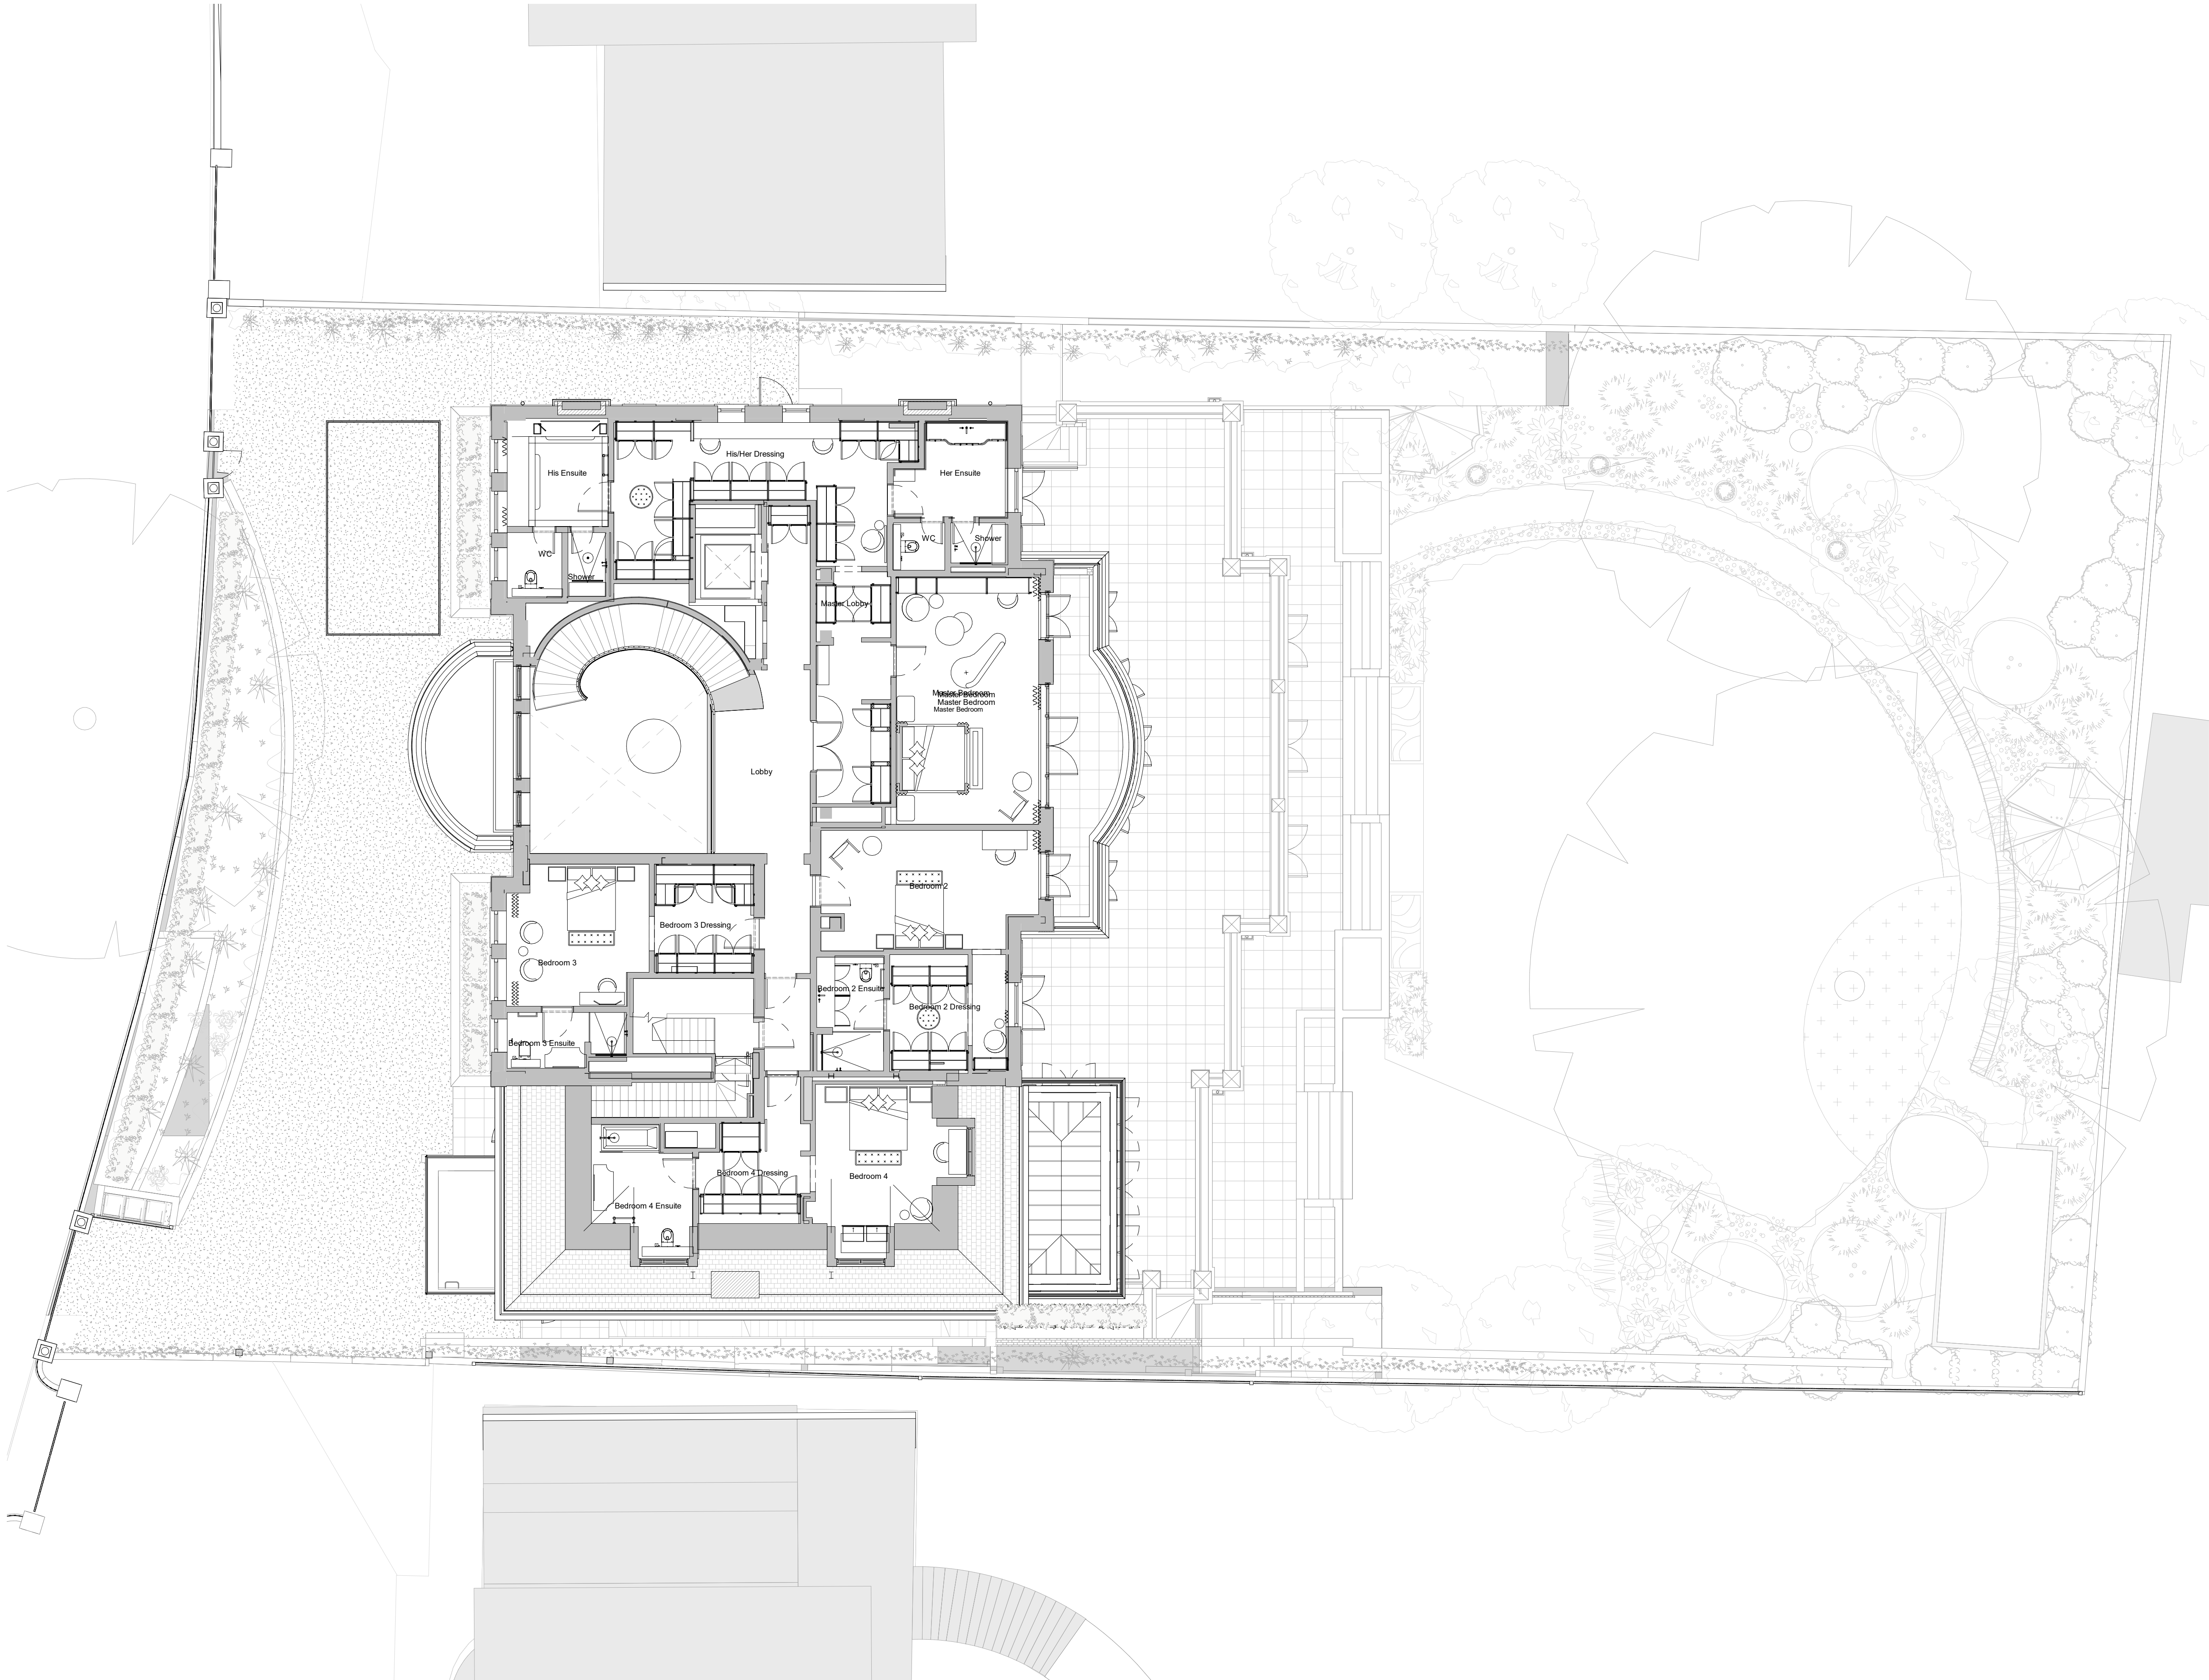

120 - FIRST FLOOR PLAN


General Notes

This drawing is copyright of KSR architects. This drawing must be read in conjunction with the Designer's Risk Assessment, specification and all other relevant documentation and drawings.
KSR architects accept no liability for any expense, loss or damage of whatsoever nature and however arising from any variation made to this drawing or in the execution of the work to which it relates which has not been referred to them and their approval obtained.
Areas are based on unchecked survey and are approximate only. Do not scale from this drawing or the digital data, only figured dimensions are to be used. Refer to linear scale for guidance.
Check all dimensions on site prior to carrying out any works and advise any discrepancy

D	MMA Application	04.04.24	PBR
B	NMA Application	29.02.24	PBR
A	NMA Application	06.11.23	PBR
C	Planning	24.10.19	LA
Rev	Description	Date	By
Status:			

PLANNING

Key Plan:

 

KSR ARCHITECTS &
INTERIOR DESIGNERS
KSR Architects LLP mail@ksrarchitects.com
14 Greenland Street t: +44 (0)20 7891 5000
London NW1 0ND www.ksrarchitects.com

Project:

42 Hampstead Lane

Drawing Title:

First Floor Plan

Date of first issue:

17/10/2019

Scale:

1:100 / 1:200 @A3

Drawn By:

LA

Checked By:

DC

© KSR Architects

Drawing No:

17049-P-110

Rev:

D