

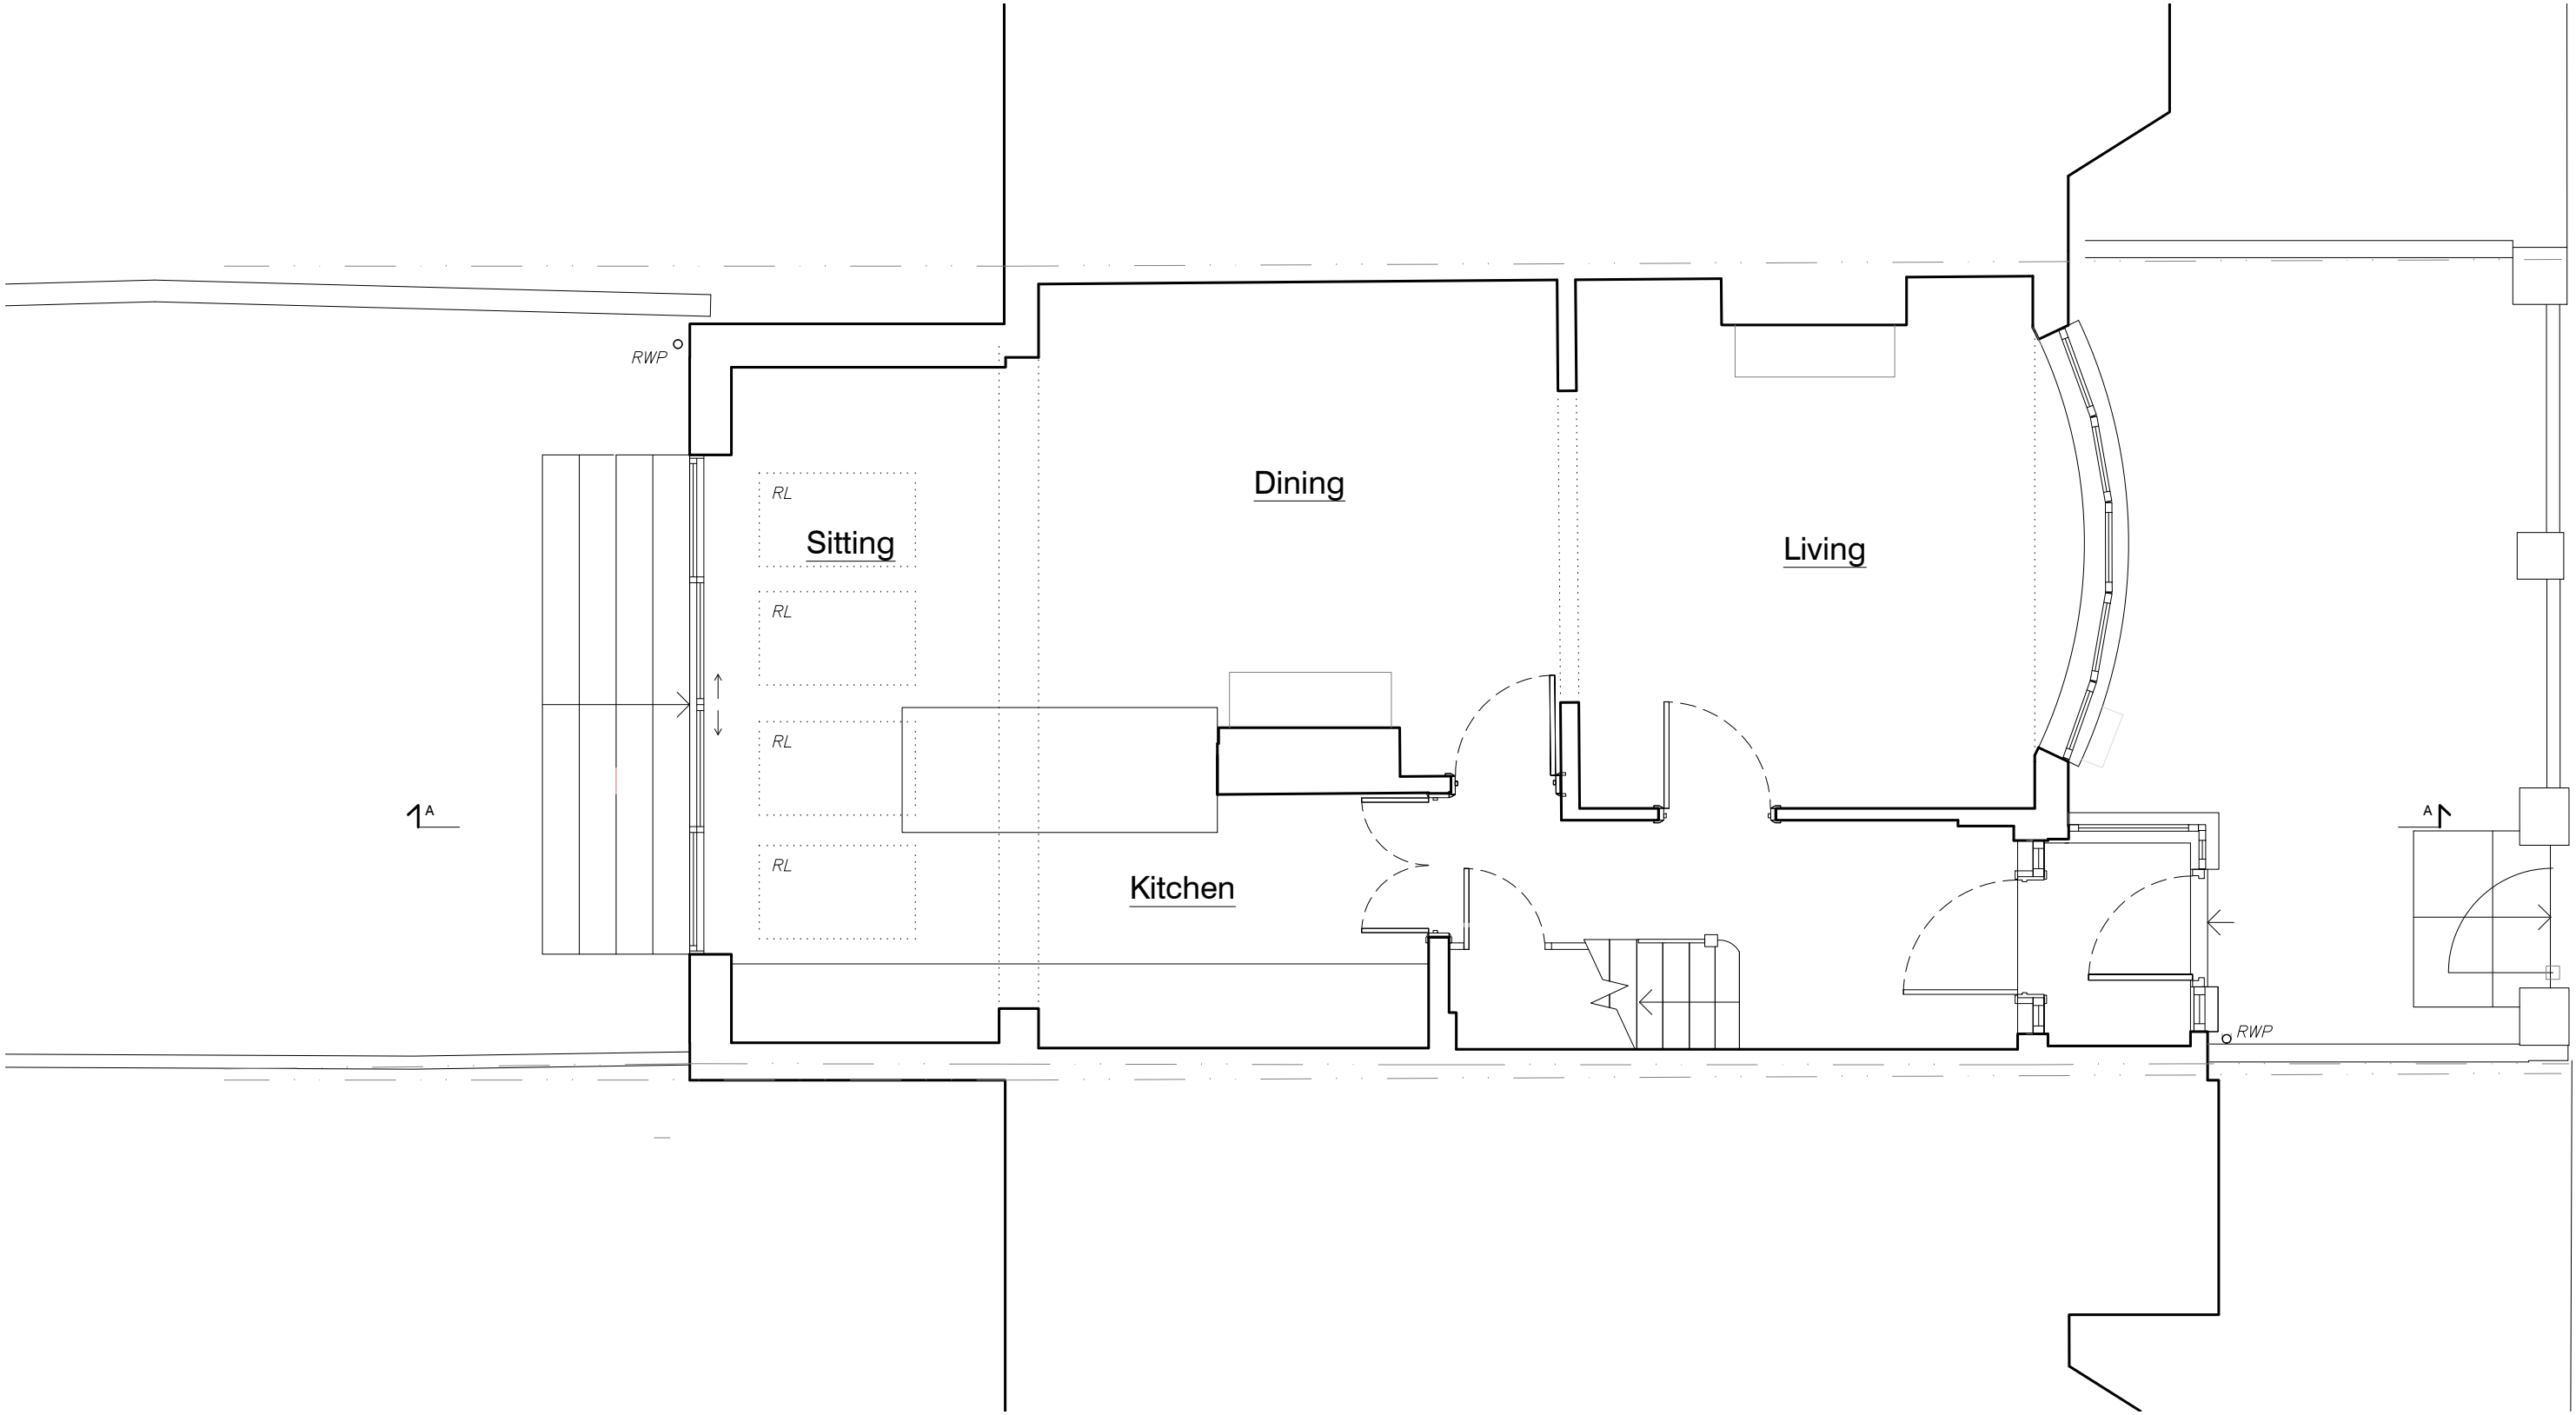
 


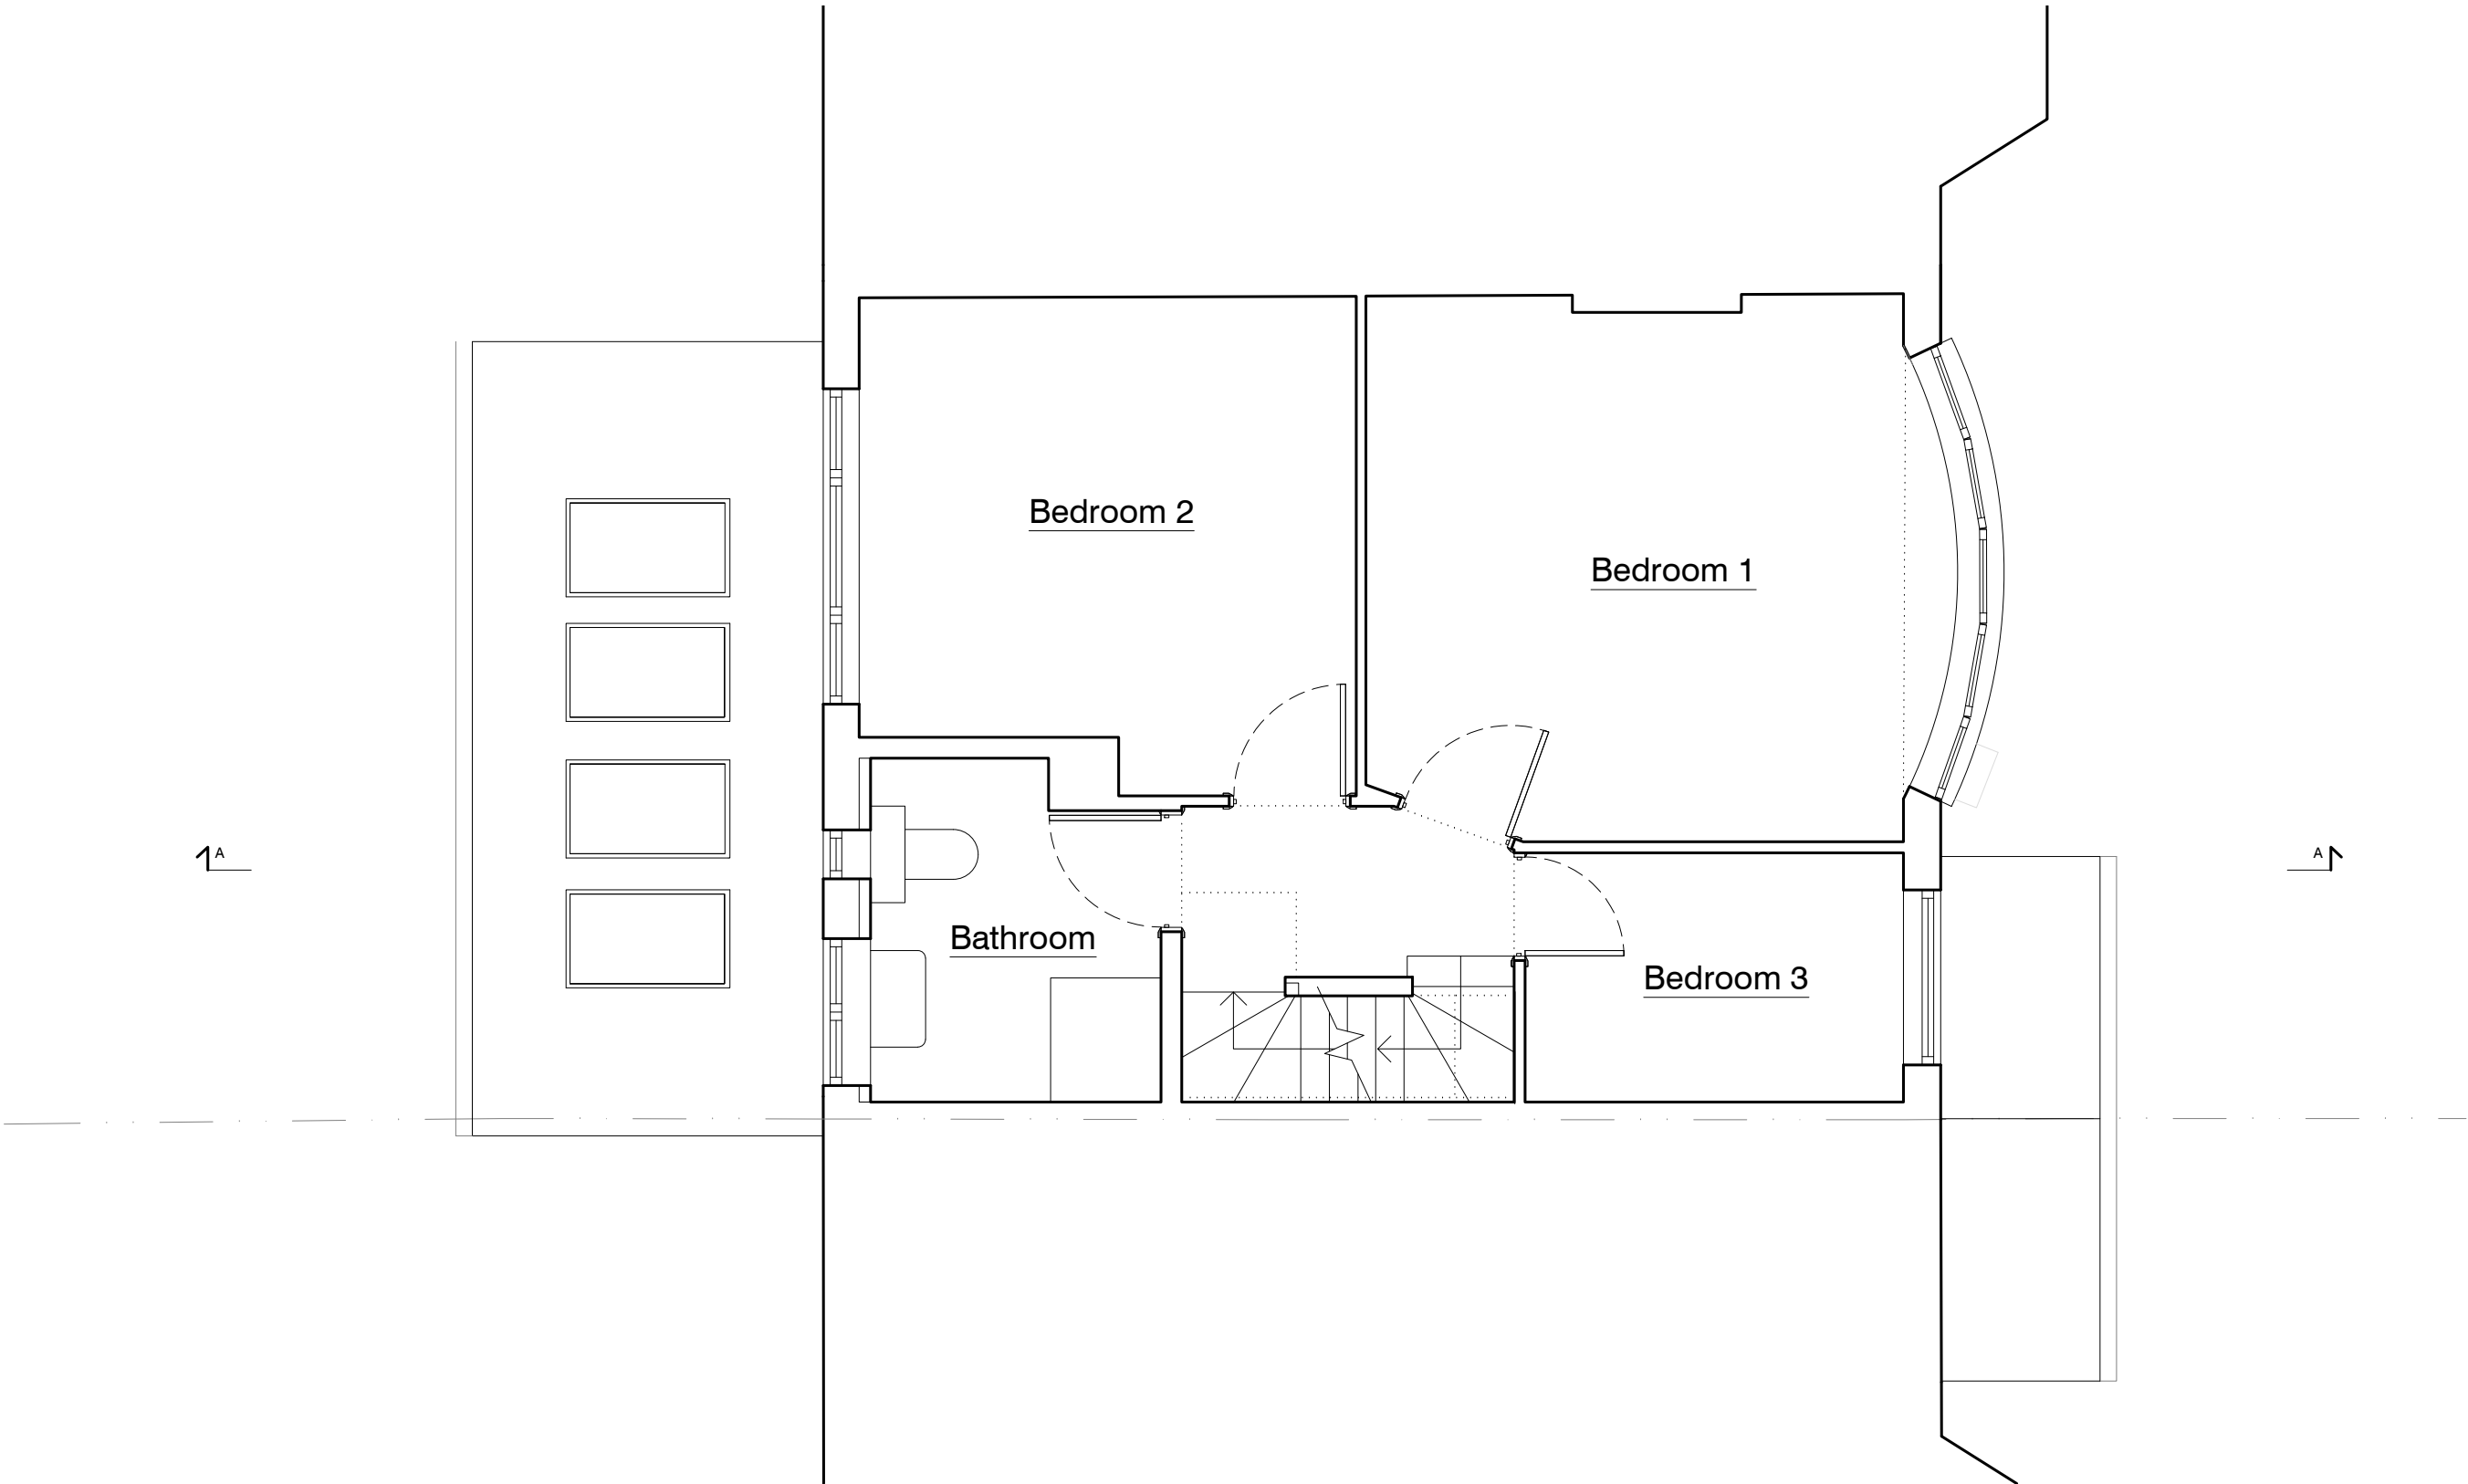

 


notes

1A

A ↗

demolition

CURTAS STUDIO 13 Kristall Avenue London N17 6HN W: curtastudio.com T: 07966704469	2405	PL.103	151 Higham Road, N17 6NU	Existing Roof Plan	revision	-	drawn	MC	03/24	north point	1:50 @A3	All dimensions in mm u.n.o. Do not scale from drawing. All dimensions, levels, and conditions to be checked/confirmed by the contractor prior to construction. Any discrepancies to be reported to the architect. To be read in conjunction with the specification and all other drawings.	notes
	project no.	dwg no.	project	drawing title	dwg status		checked		date	scale unless noted otherwise			

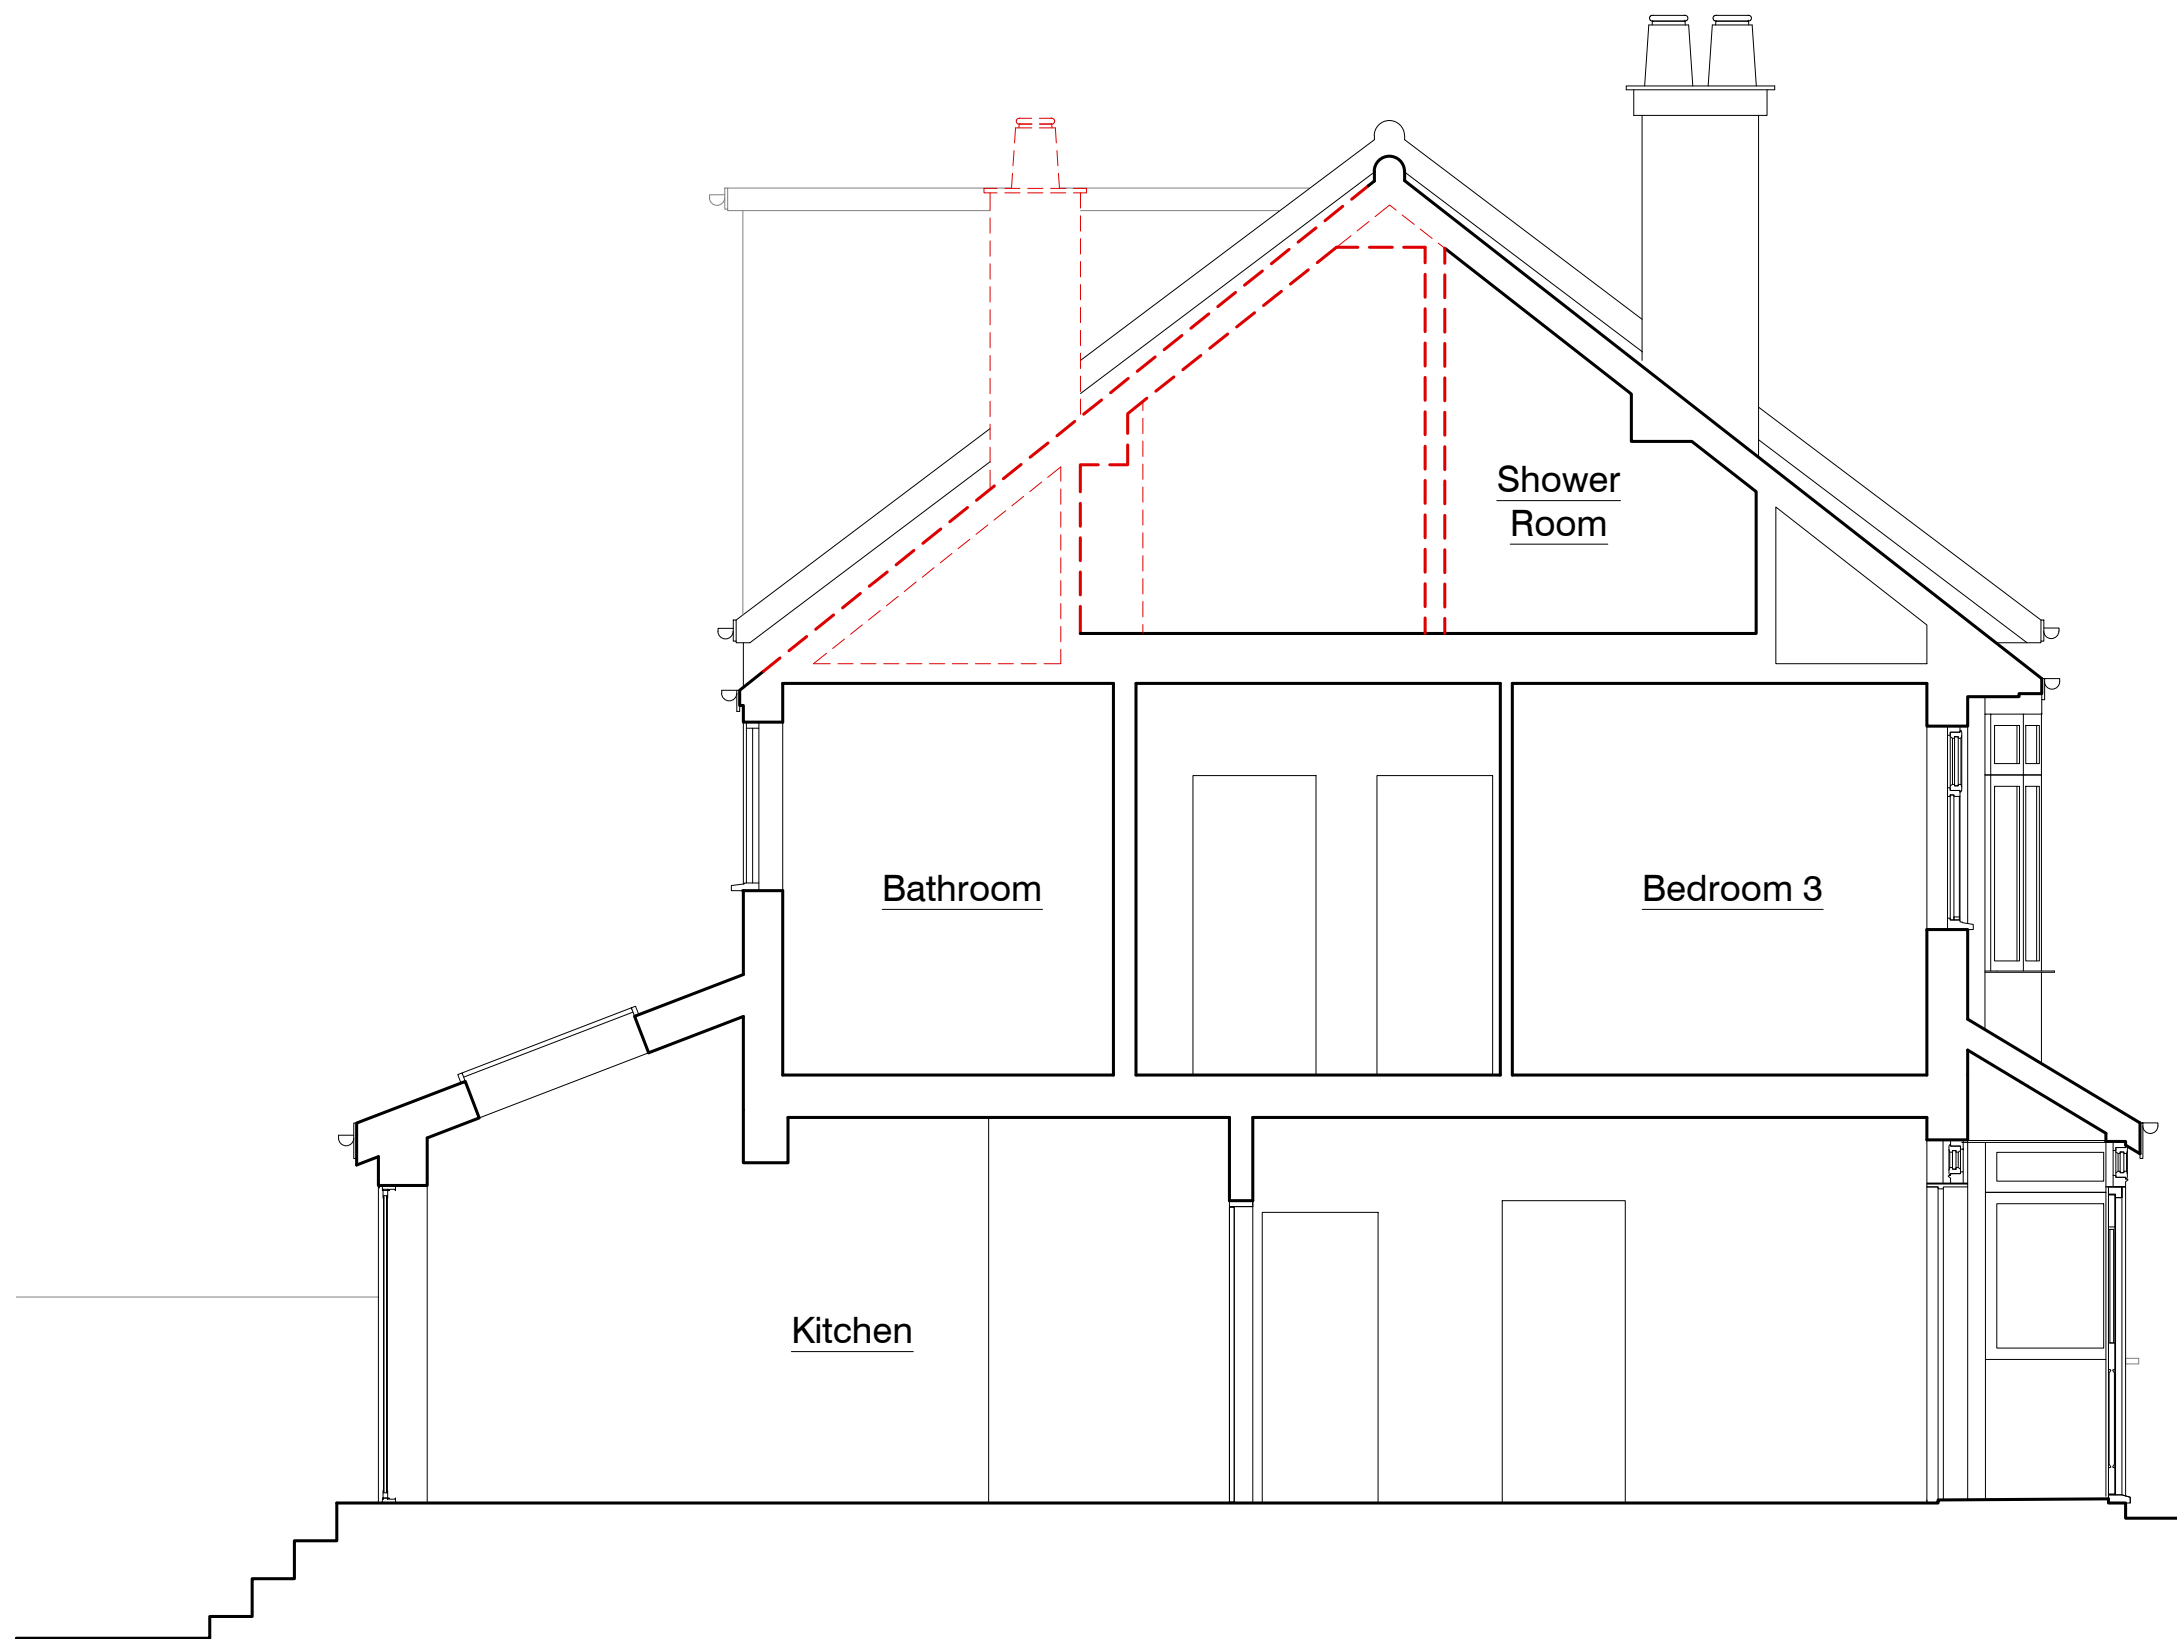

 demolition

CURTAZ | STUDIO
13 Kirkstall Avenue London N17 6PH
W. curtazstudio.com T. 07966904469

2405
project no.

PL.110
dwg no.

151 Higham Road, N17 6NU

Existing Section A-A

revision	-
dwg status	

drawn	MC
checked	


03/24	date
-------	------

	north point
--	-------------

1:50 @A3
unless noted otherwise

All dimensions in mm u.n.o. Do not scale from drawing. All dimensions, levels, and conditions to be checked/confirmed by the contractor prior to construction. Any discrepancies to be reported to the architect. To be read in conjunction with the specification and all other drawings.

notes

 



demolition

CURTAS STUDIO 13 Kristall Avenue, London, N17 6NU W: curtastudio.com T: 0766904469	2405	PL.120	151 Higham Road, N17 6NU	Existing Front / Rear Elevations	revision	-	drawn	MC	03/24	north point	scale	All dimensions in mm u.n.o. Do not scale from drawing. All dimensions, levels, and conditions to be checked/confirmed by the contractor prior to construction. Any discrepancies to be reported to the architect. To be read in conjunction with the specification and all other drawings.	notes
	project no.	dwg no.	project	drawing title	dwg status		checked		date	1:50 @A3 unless noted otherwise			