


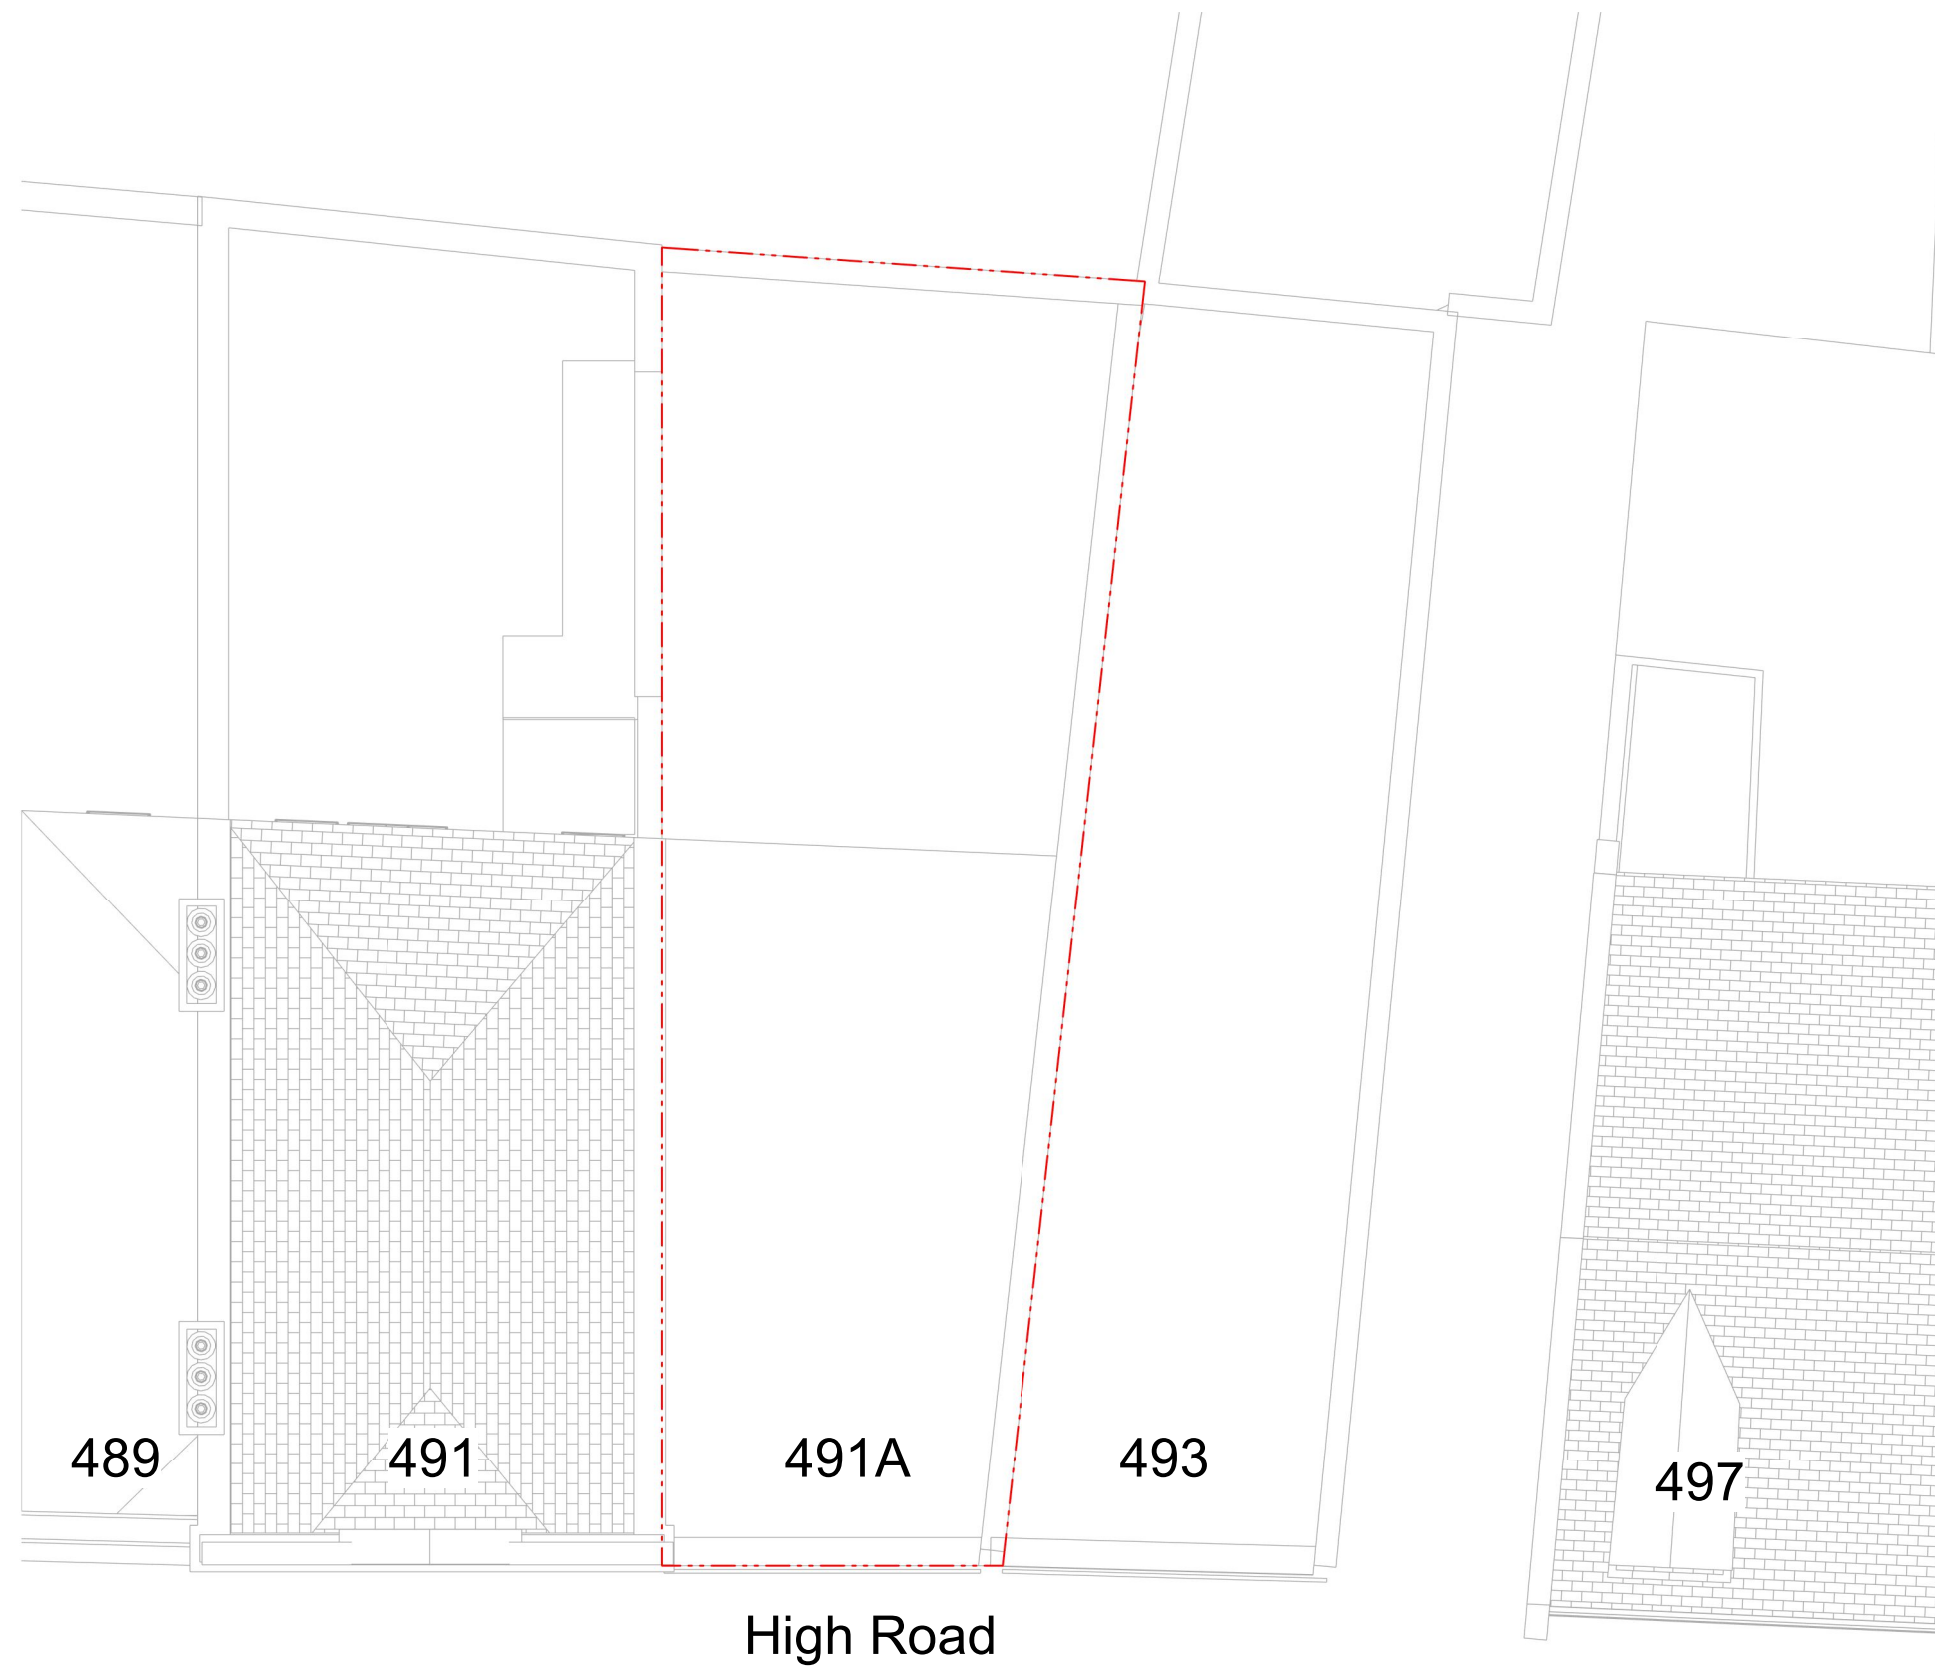

High Road

RS ARCHITECTS

31 Kenerne Drive
Barnet EN5 2NW
020 84495441

491A High Road N17 6QA
SSHR 1053

Existing Site Plan
Scale 1:100 @ A3

Stage ↪ Planning
Date created ↪ 13/02/24

Drawn by ↪ AP
Checked by ↪ RS



0 2 4 6 8 10m

ALL DRAWINGS ARE SUBJECT TO PLANNING APPROVAL. This drawing is the property of RS Architects and is not to be reproduced. Do not scale drawings, refer to dimensions marked on drawings instead. These drawings are to assist planning application and are not intended for Building Control, Party Wall matters, Construction, etc.