




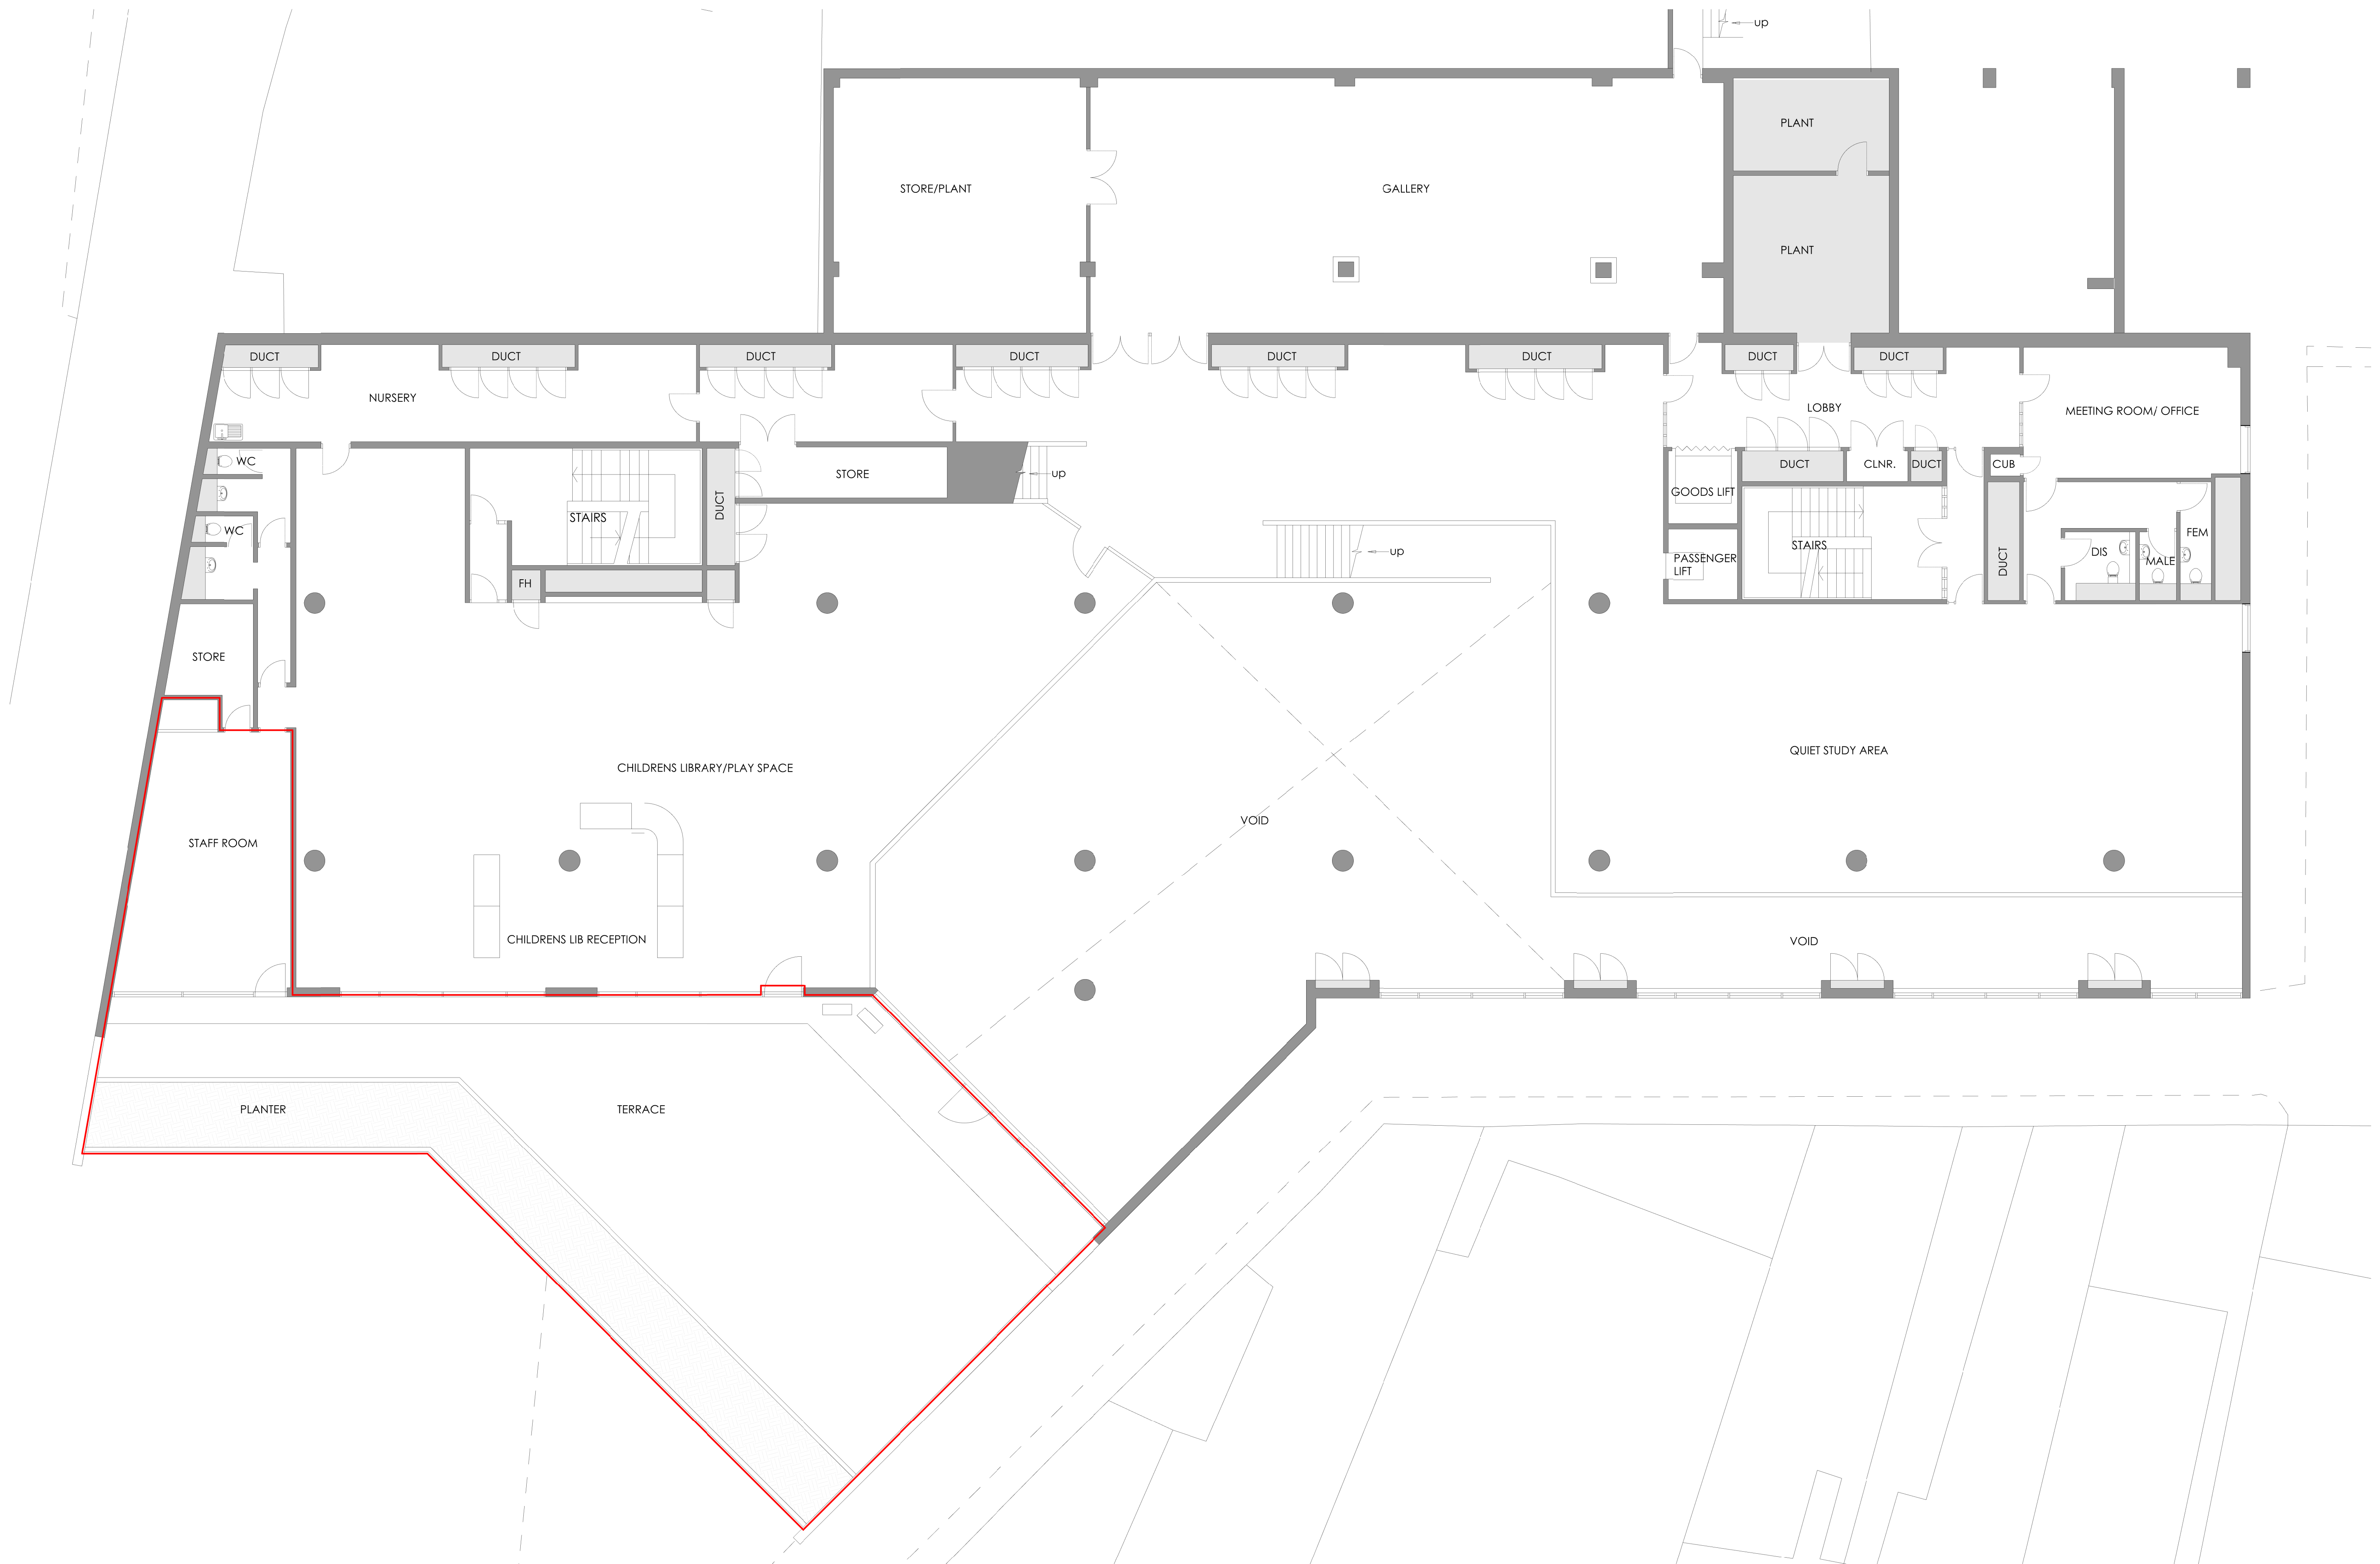

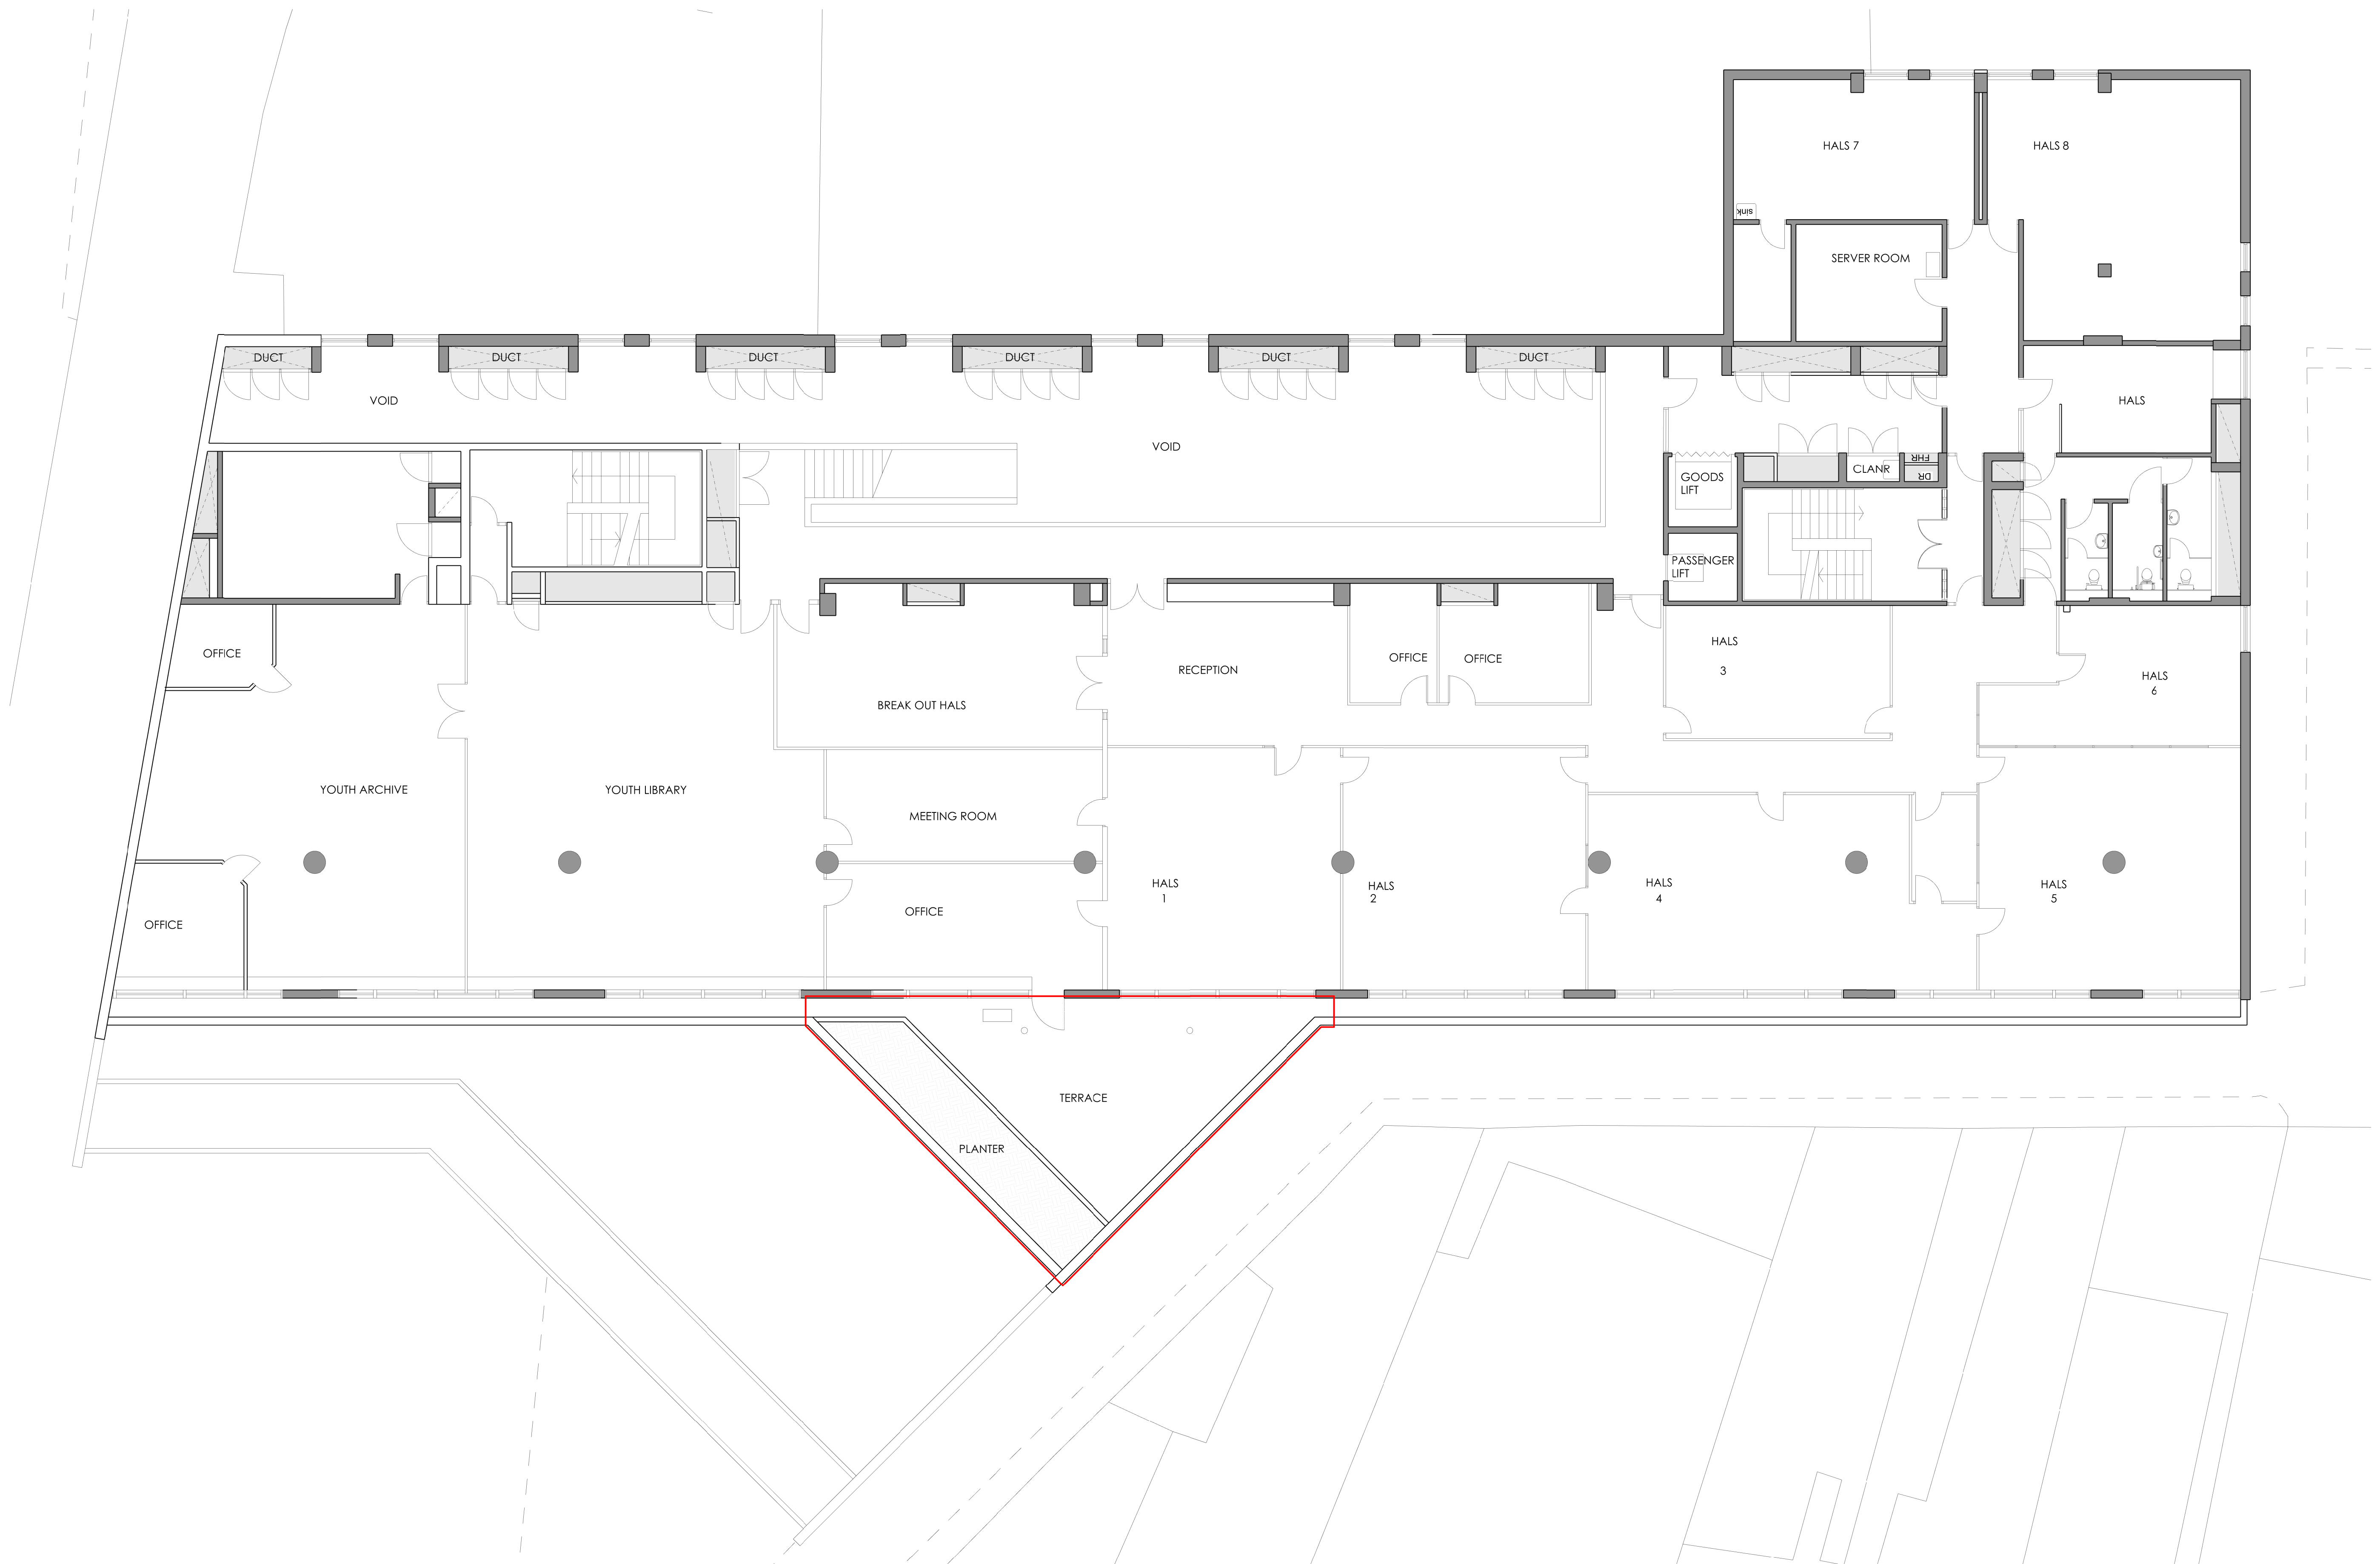

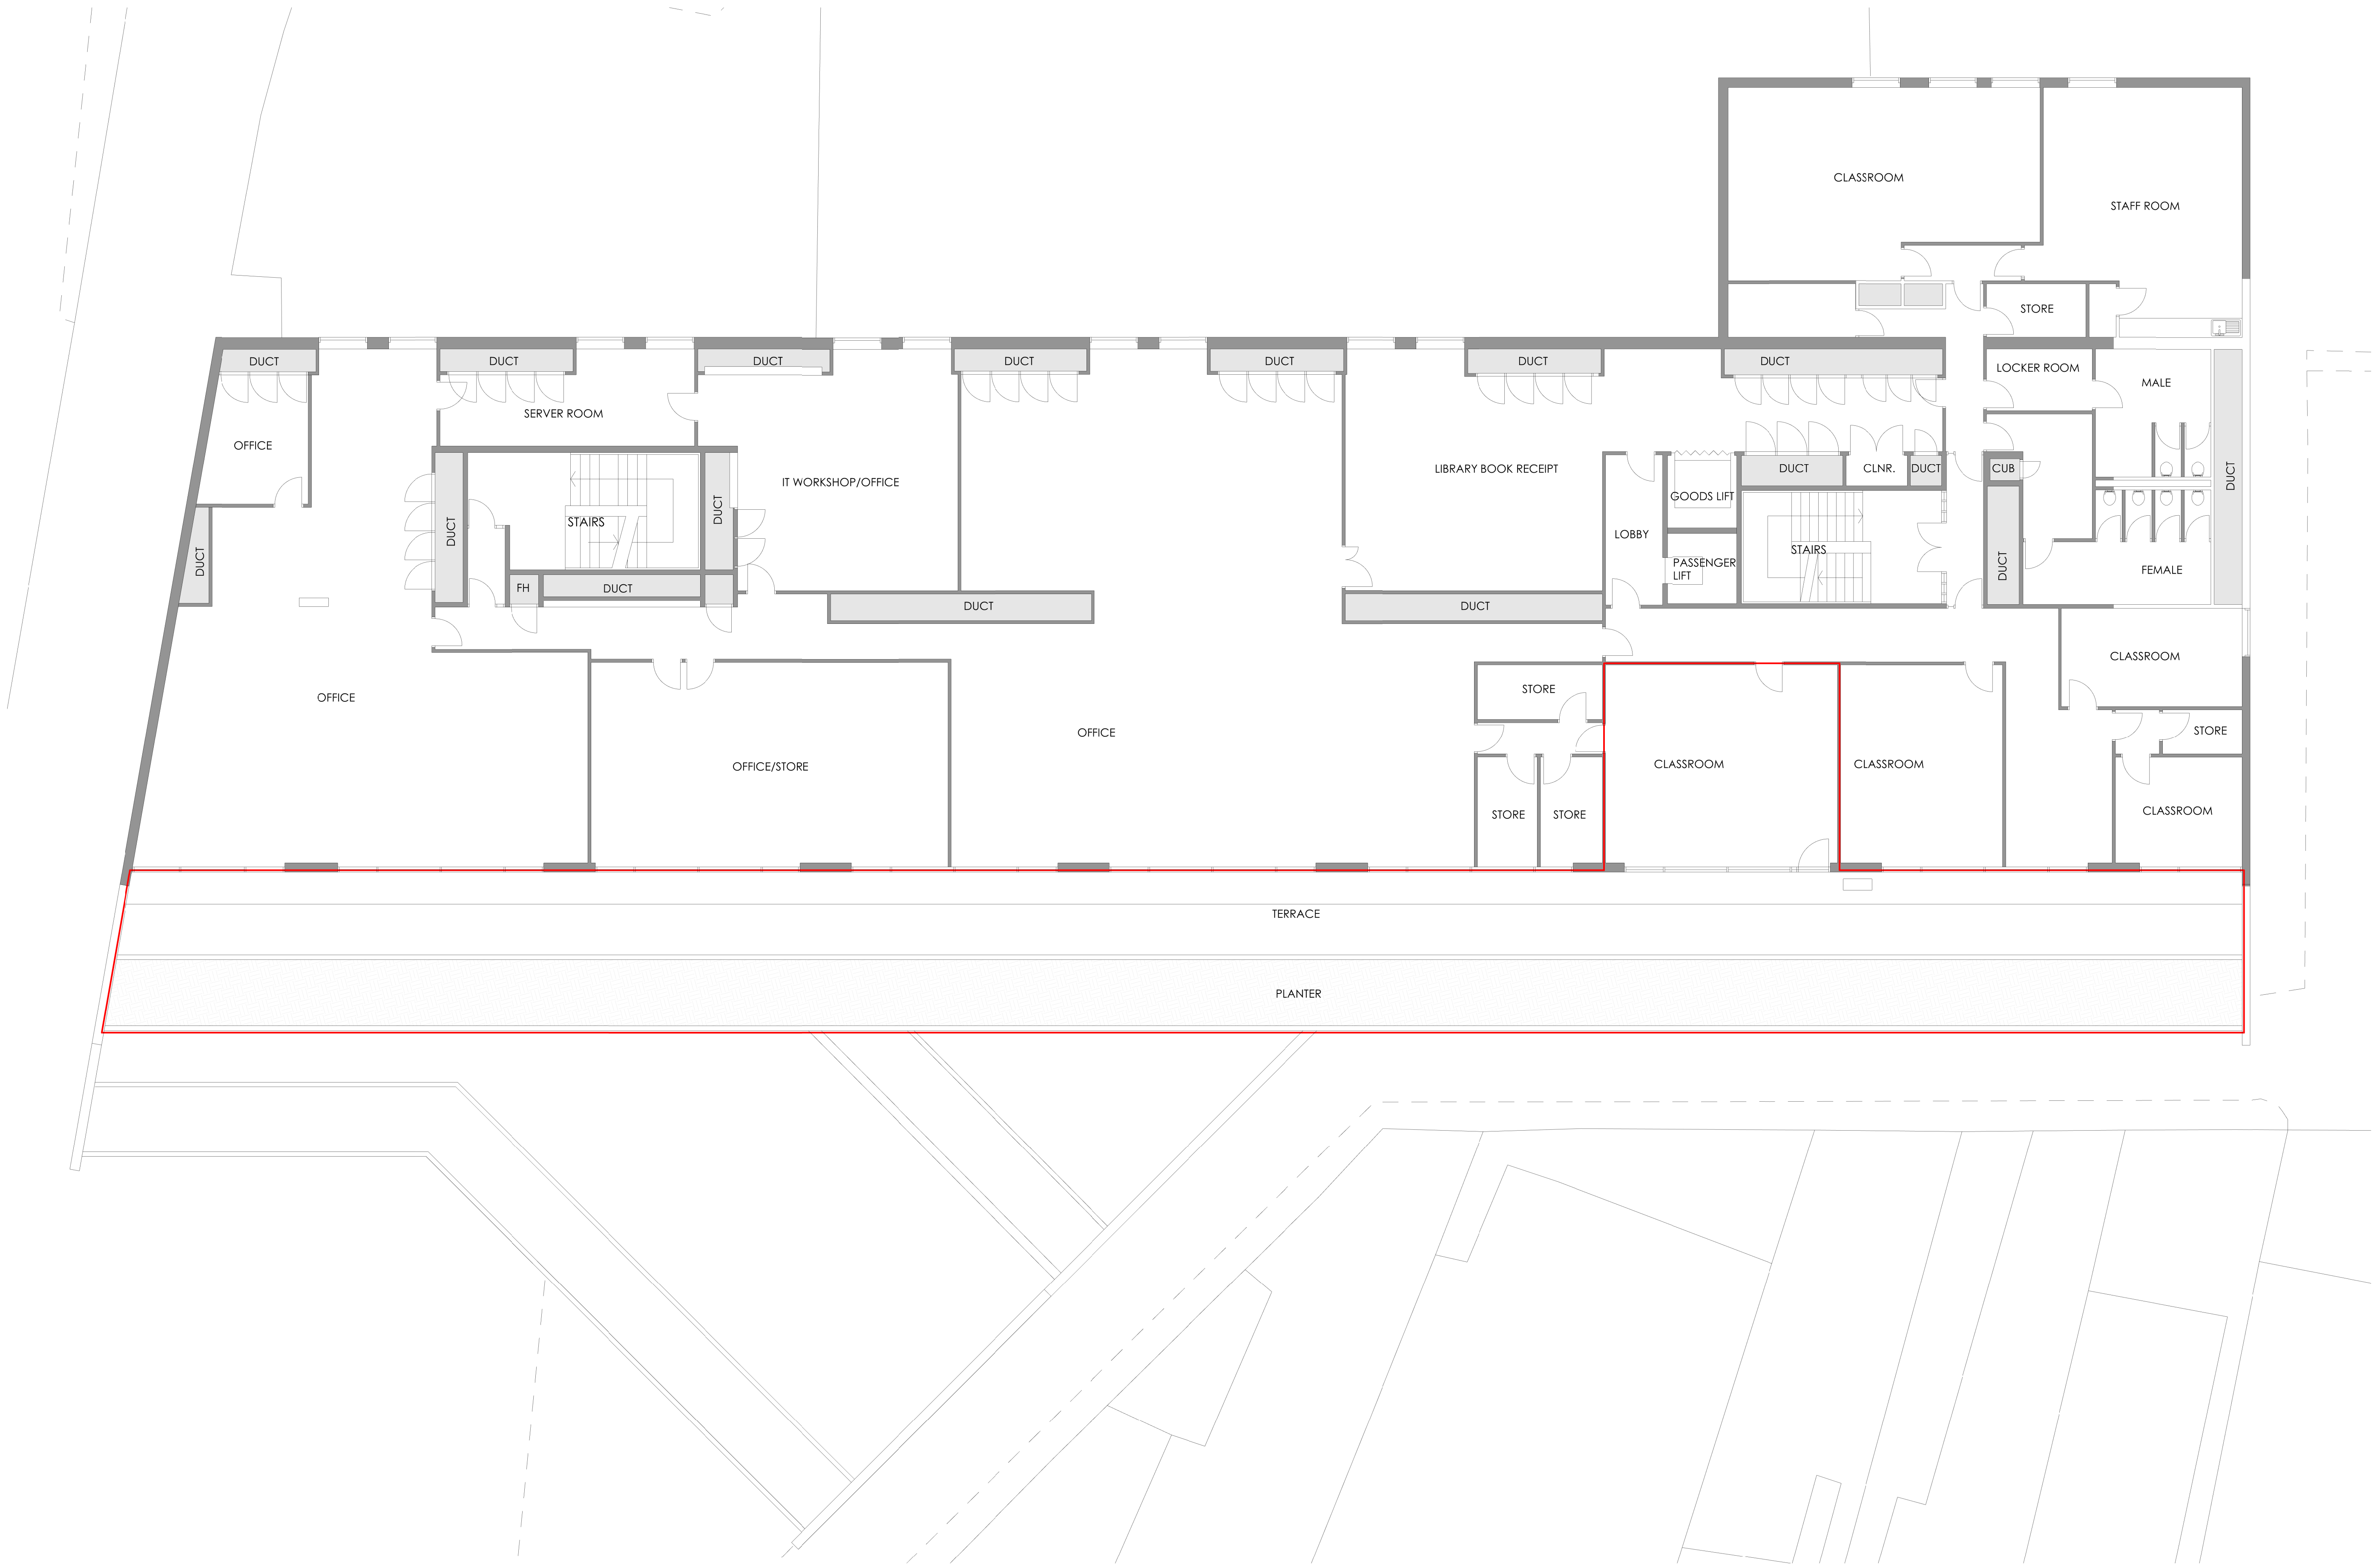

PUP

WWW.PUPARCHITECTS.COM
02086165739
hello@PUParchitects.com


NOTE:
Do not scale from the drawing. Any discrepancies to be reported to the architect. All dimensions will be taken on site prior to ordering and construction. Copyright remains with the architect. This drawing is to be read in conjunction with the specification and all other relevant drawings.

— Site Area


0 1 2 3 4 5




PROJECT WGL TERRACES	DRAWING NUMBER GA03	DRAWING TITLE EXISTING LEVEL 3 PLAN
DATE 11/04/2024	SIZE DIN A1	
SCALE 1:100 @ A1	STATUS PLANNING	

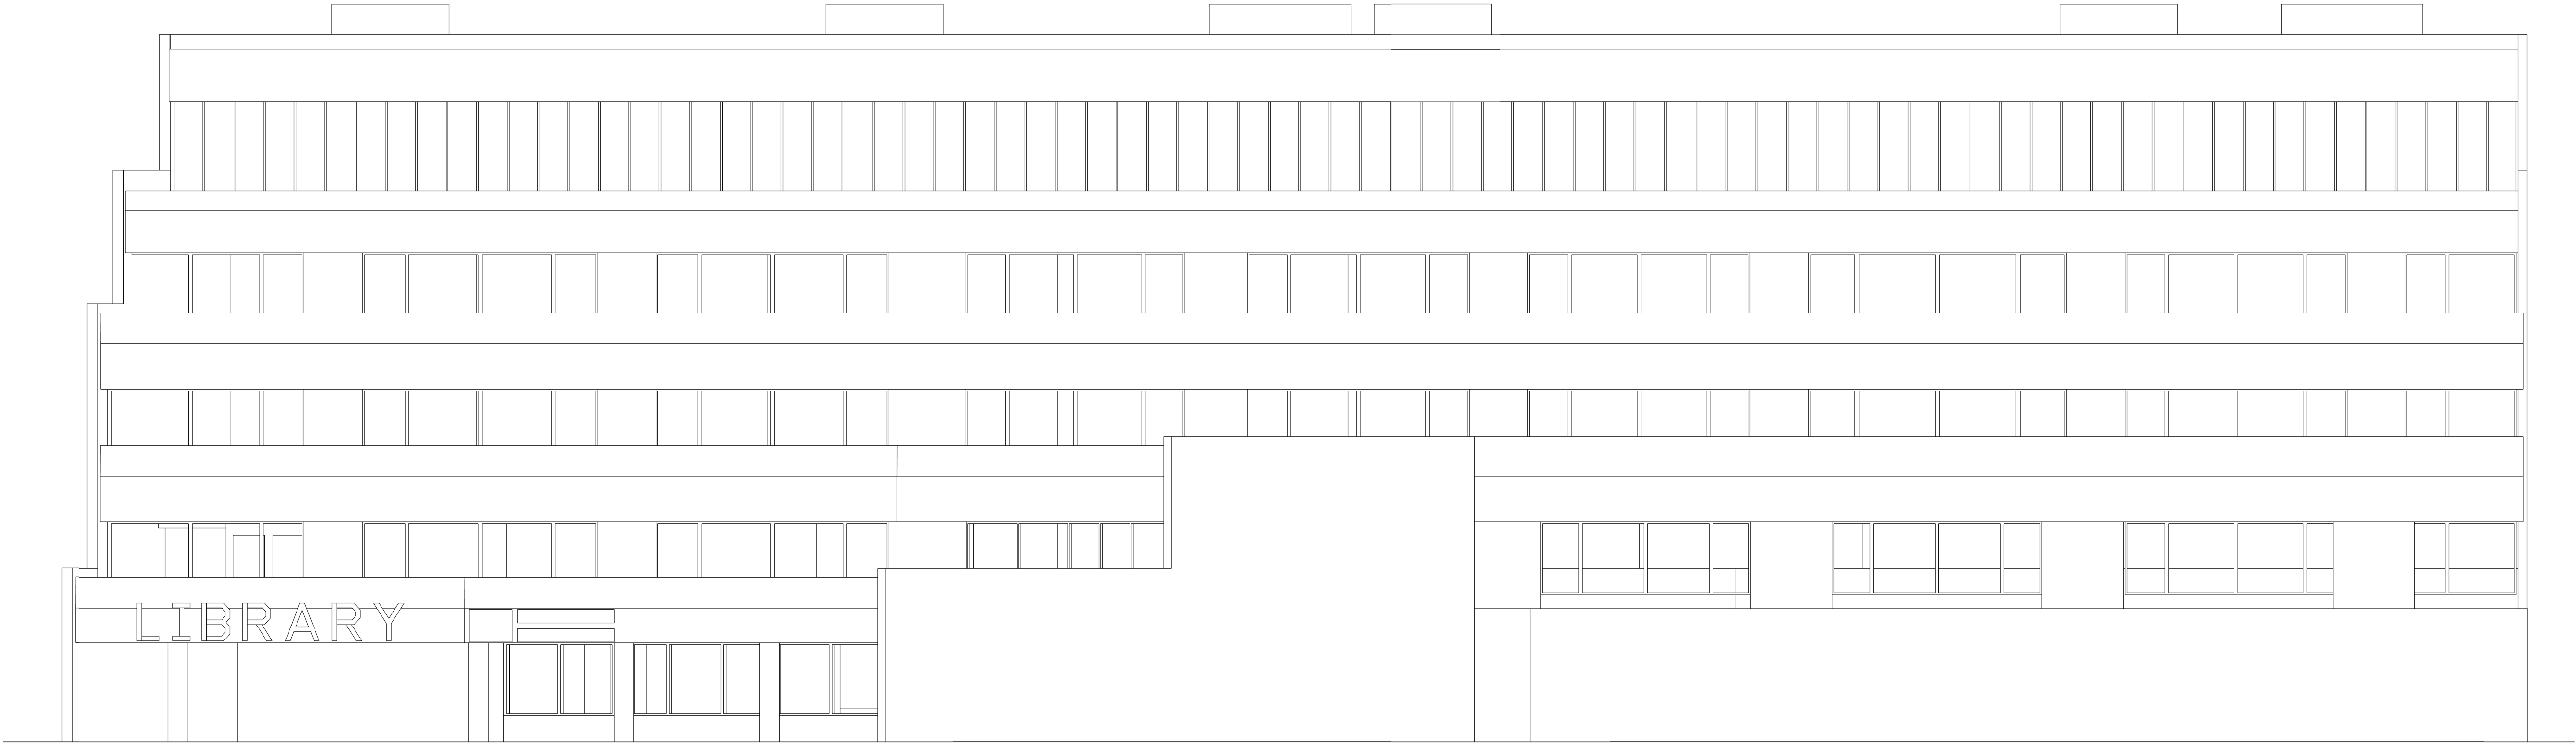

1 EAST ELEVATION
1:100

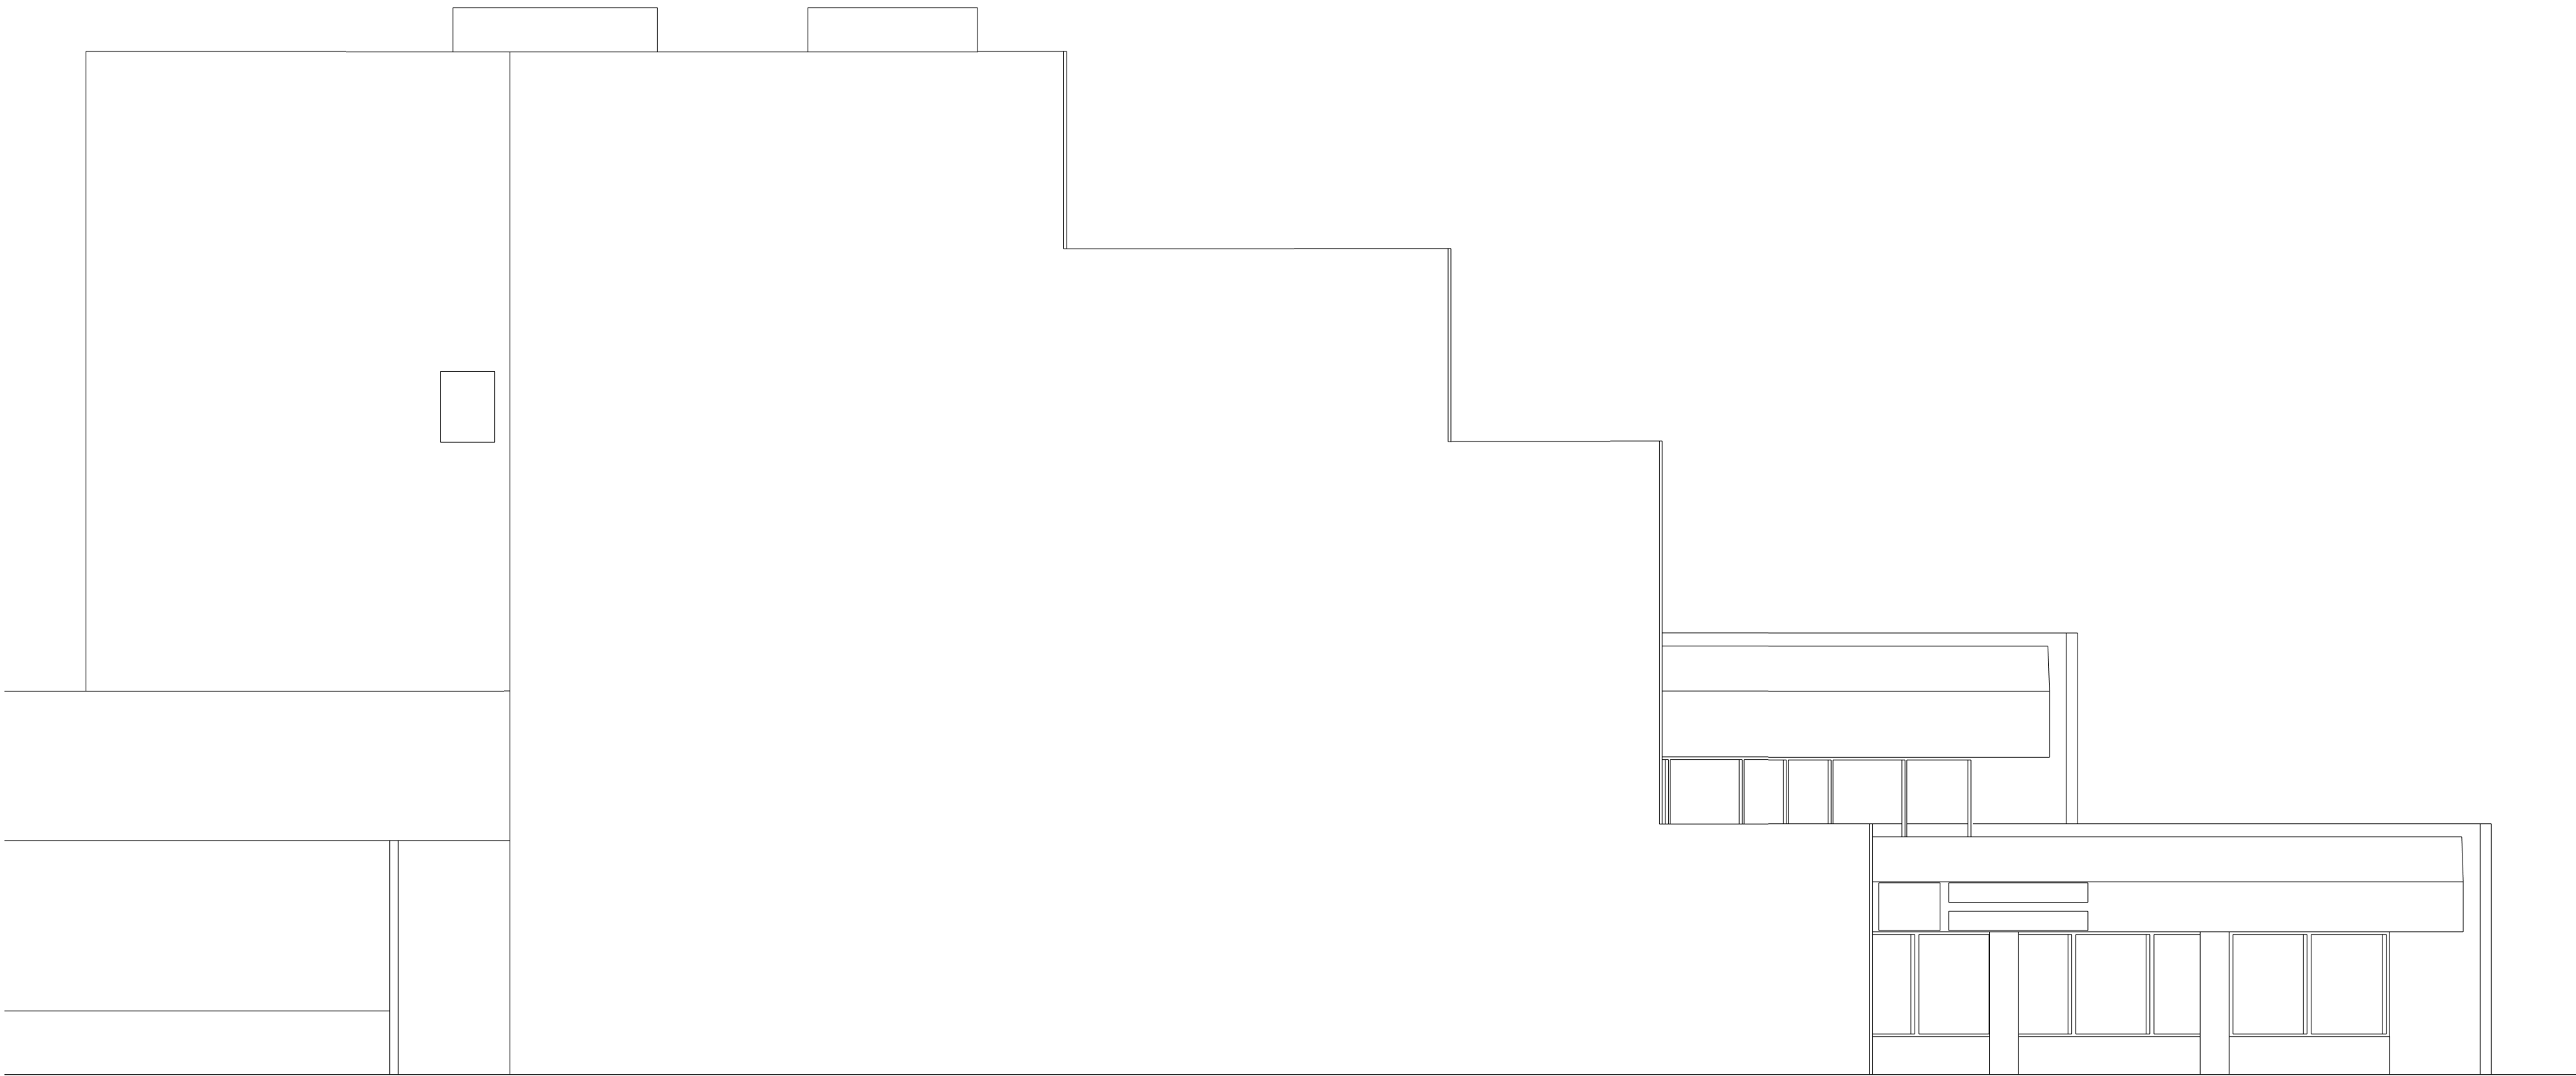

1 SOUTH ELEVATION
1:100

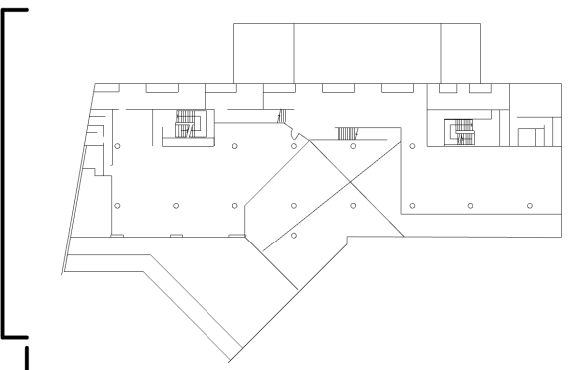

PUP

WWW.PUPARCHITECTS.COM
02086165739
hello@PUParchitects.com

NOTE:
Do not scale from the drawing. Any
discrepancies to be reported to the
architect. All dimensions will be taken
on site prior to ordering and
construction. Copyright remains with
the architect. This drawing is to be
read in conjunction with the
specification and all other relevant
drawings.


Site Area

0 1 2 3 4 5


PROJECT
WGL TERRACES
DATE
11/04/2024
SCALE
1:100 @ A1

DRAWING NUMBER
EL01
SIZE
DIN A1
STATUS
PLANNING


DRAWING TITLE
EXISTING ELEVATIONS 1

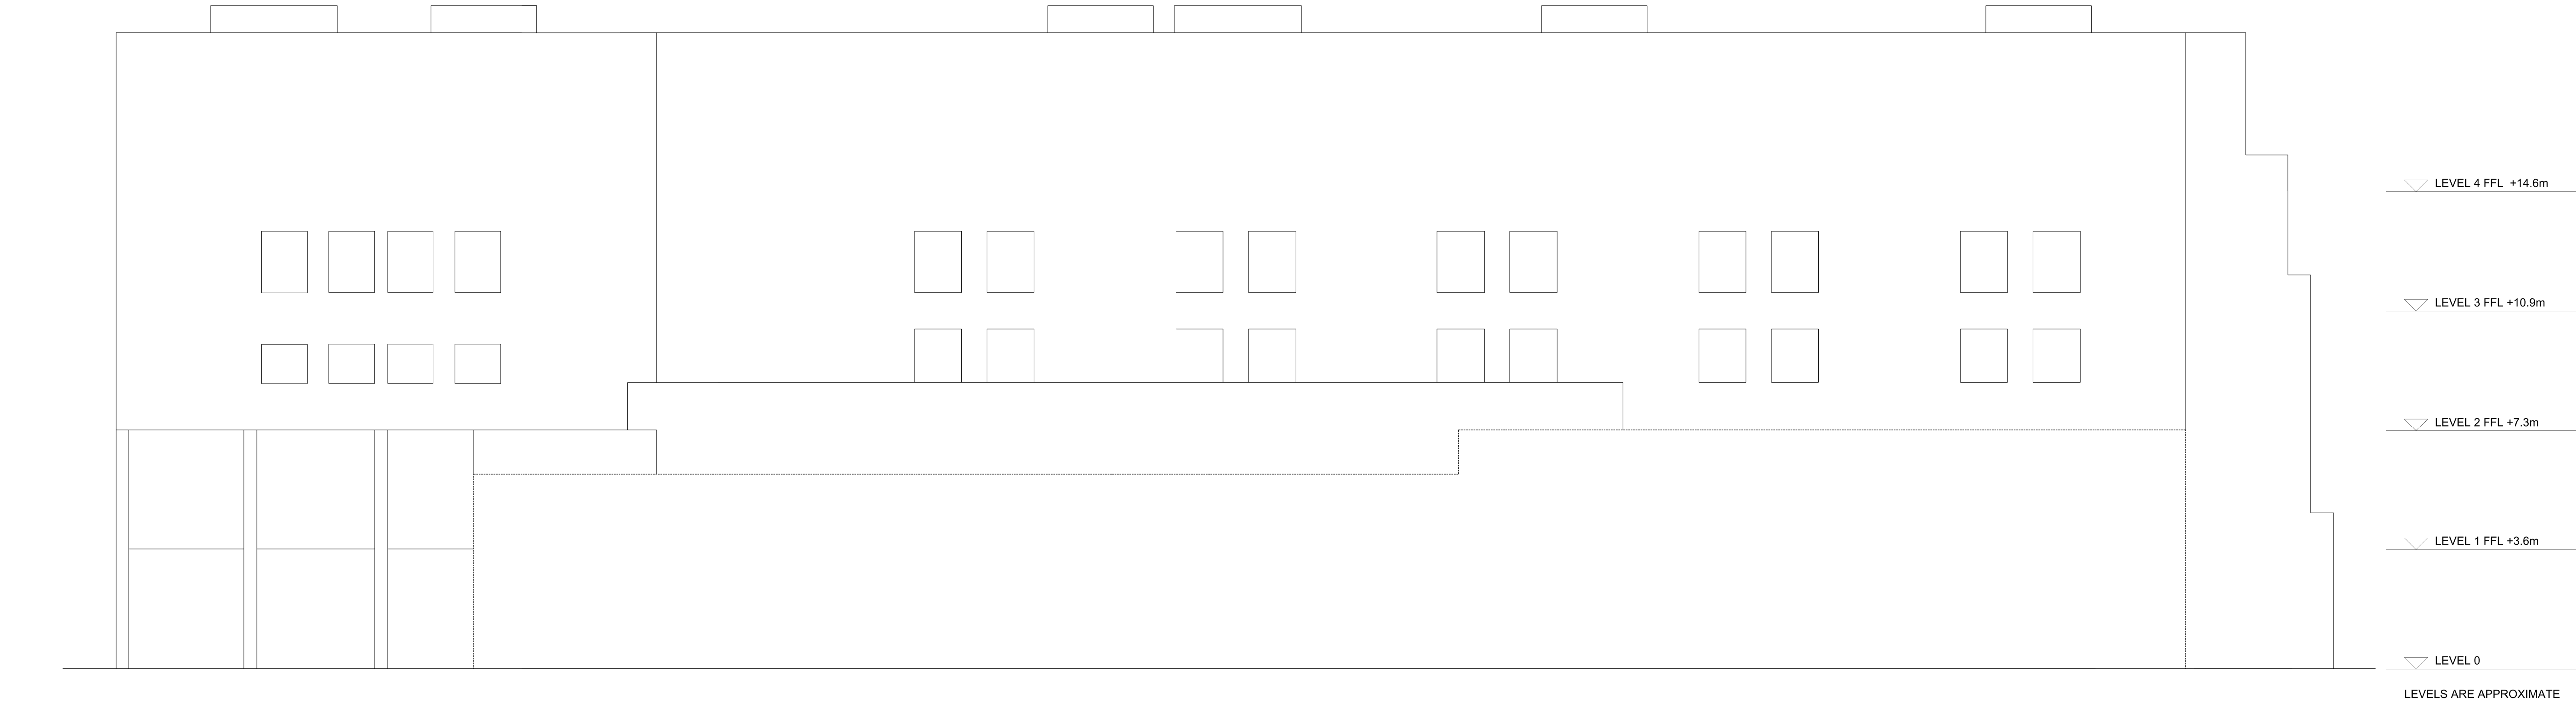

2 WEST ELEVATION
1:100

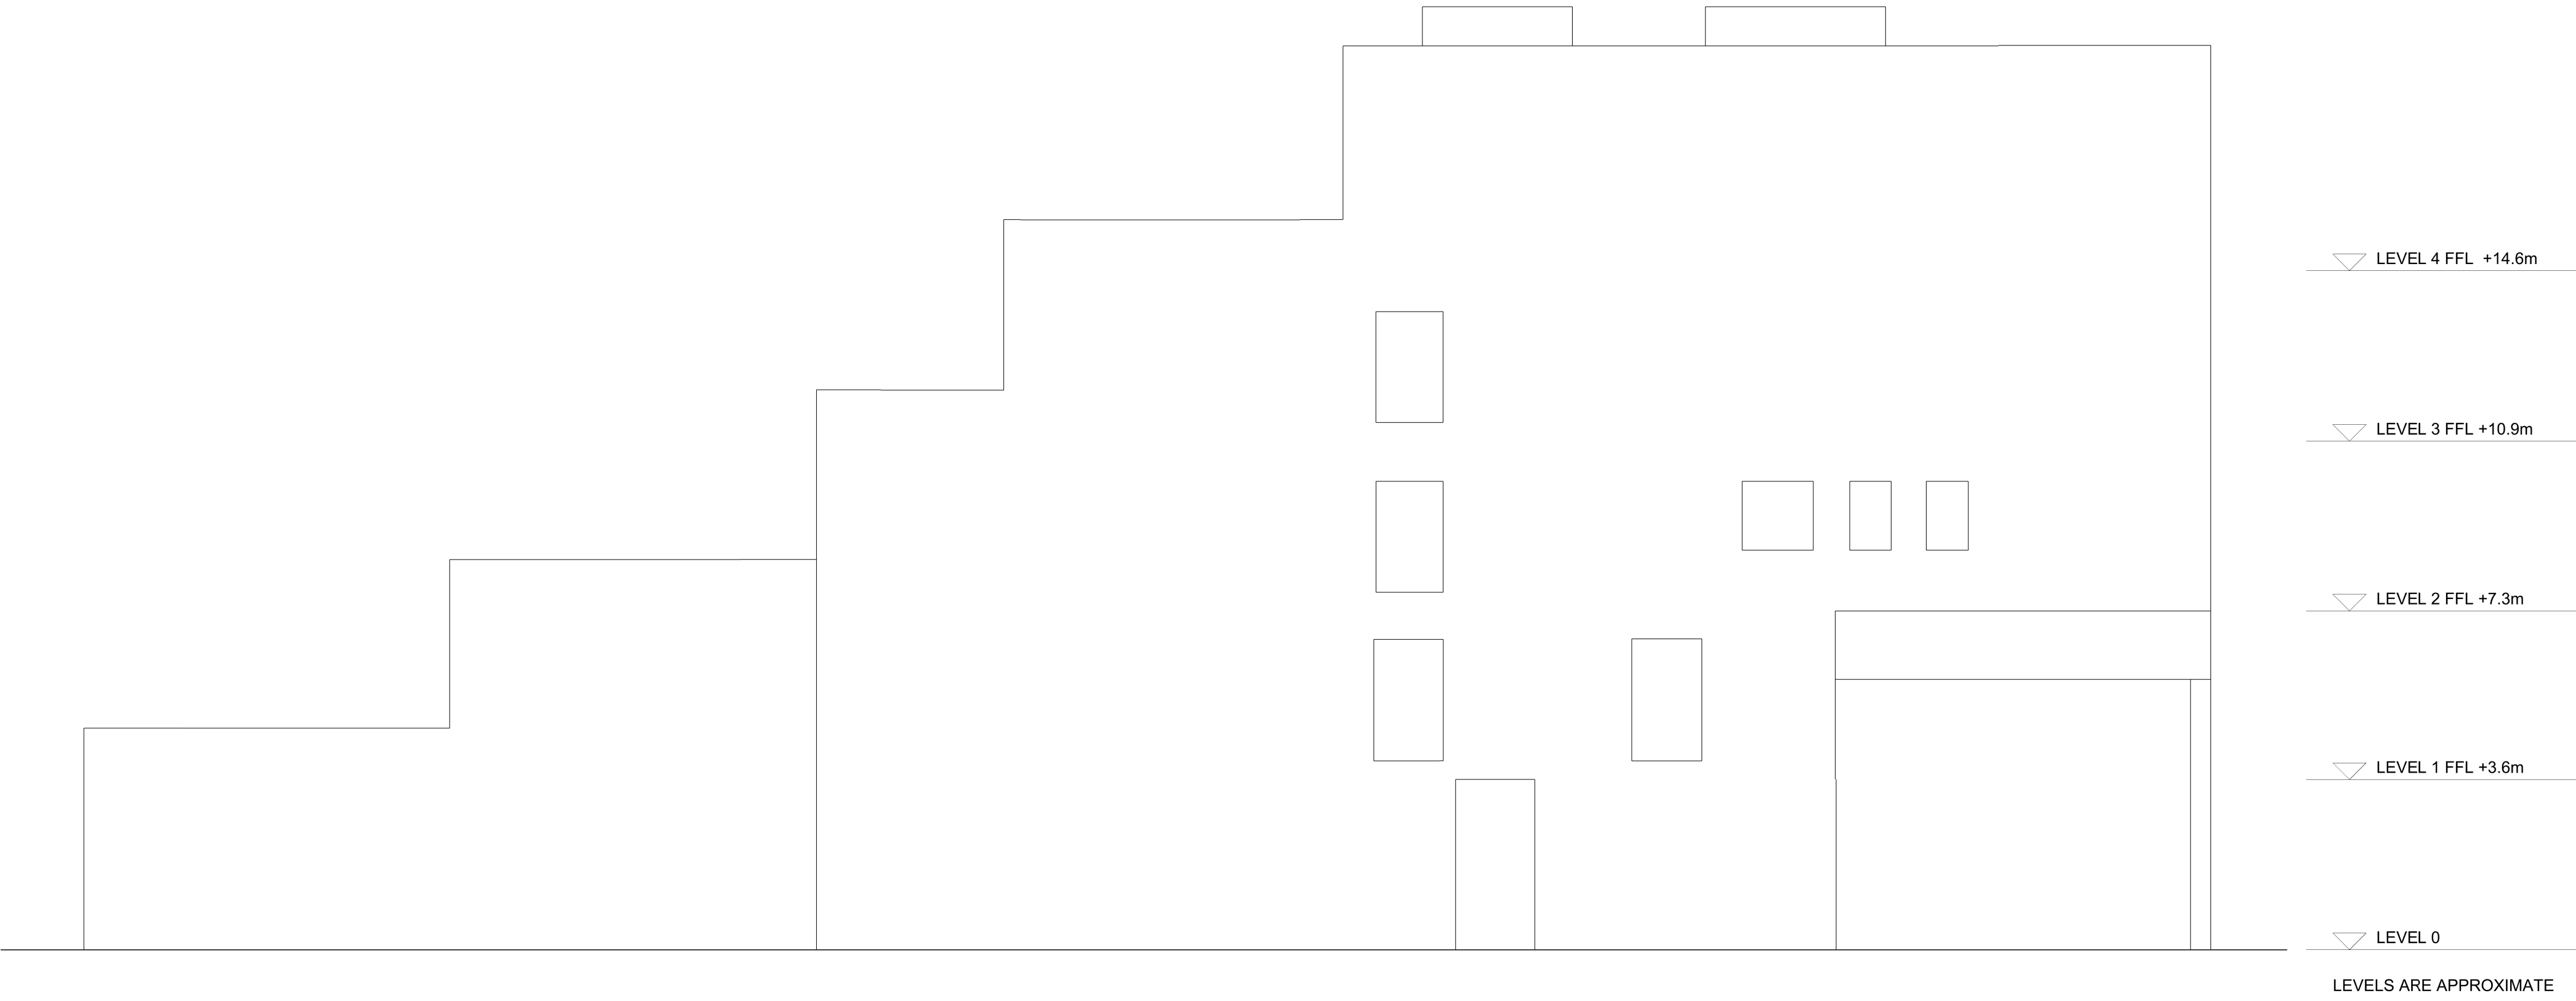


1 NORTH ELEVATION
1:100

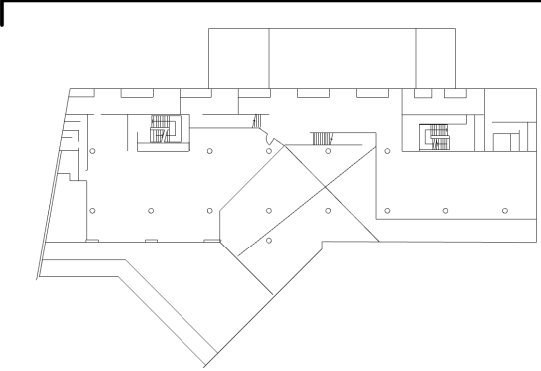


KEY PLAN

PUP WWW.PUPARCHITECTS.COM 02086165739 hello@PUParchitects.com NOTE: Do not scale from the drawing. Any discrepancies to be reported to the architect. All dimensions will be taken on site prior to ordering and construction. Copyright remains with the architect. This drawing is to be read in conjunction with the specification and all other relevant drawings.	Site Area	012345	PROJECT	DRAWING NUMBER	DRAWING TITLE EXISTING ELEVATIONS 2			
			WGL TERRACES	EL02				
			DATE	SIZE				
			11/04/2024	DIN A1				
						SCALE	STATUS	
						1:100 @ A1	PLANNING	

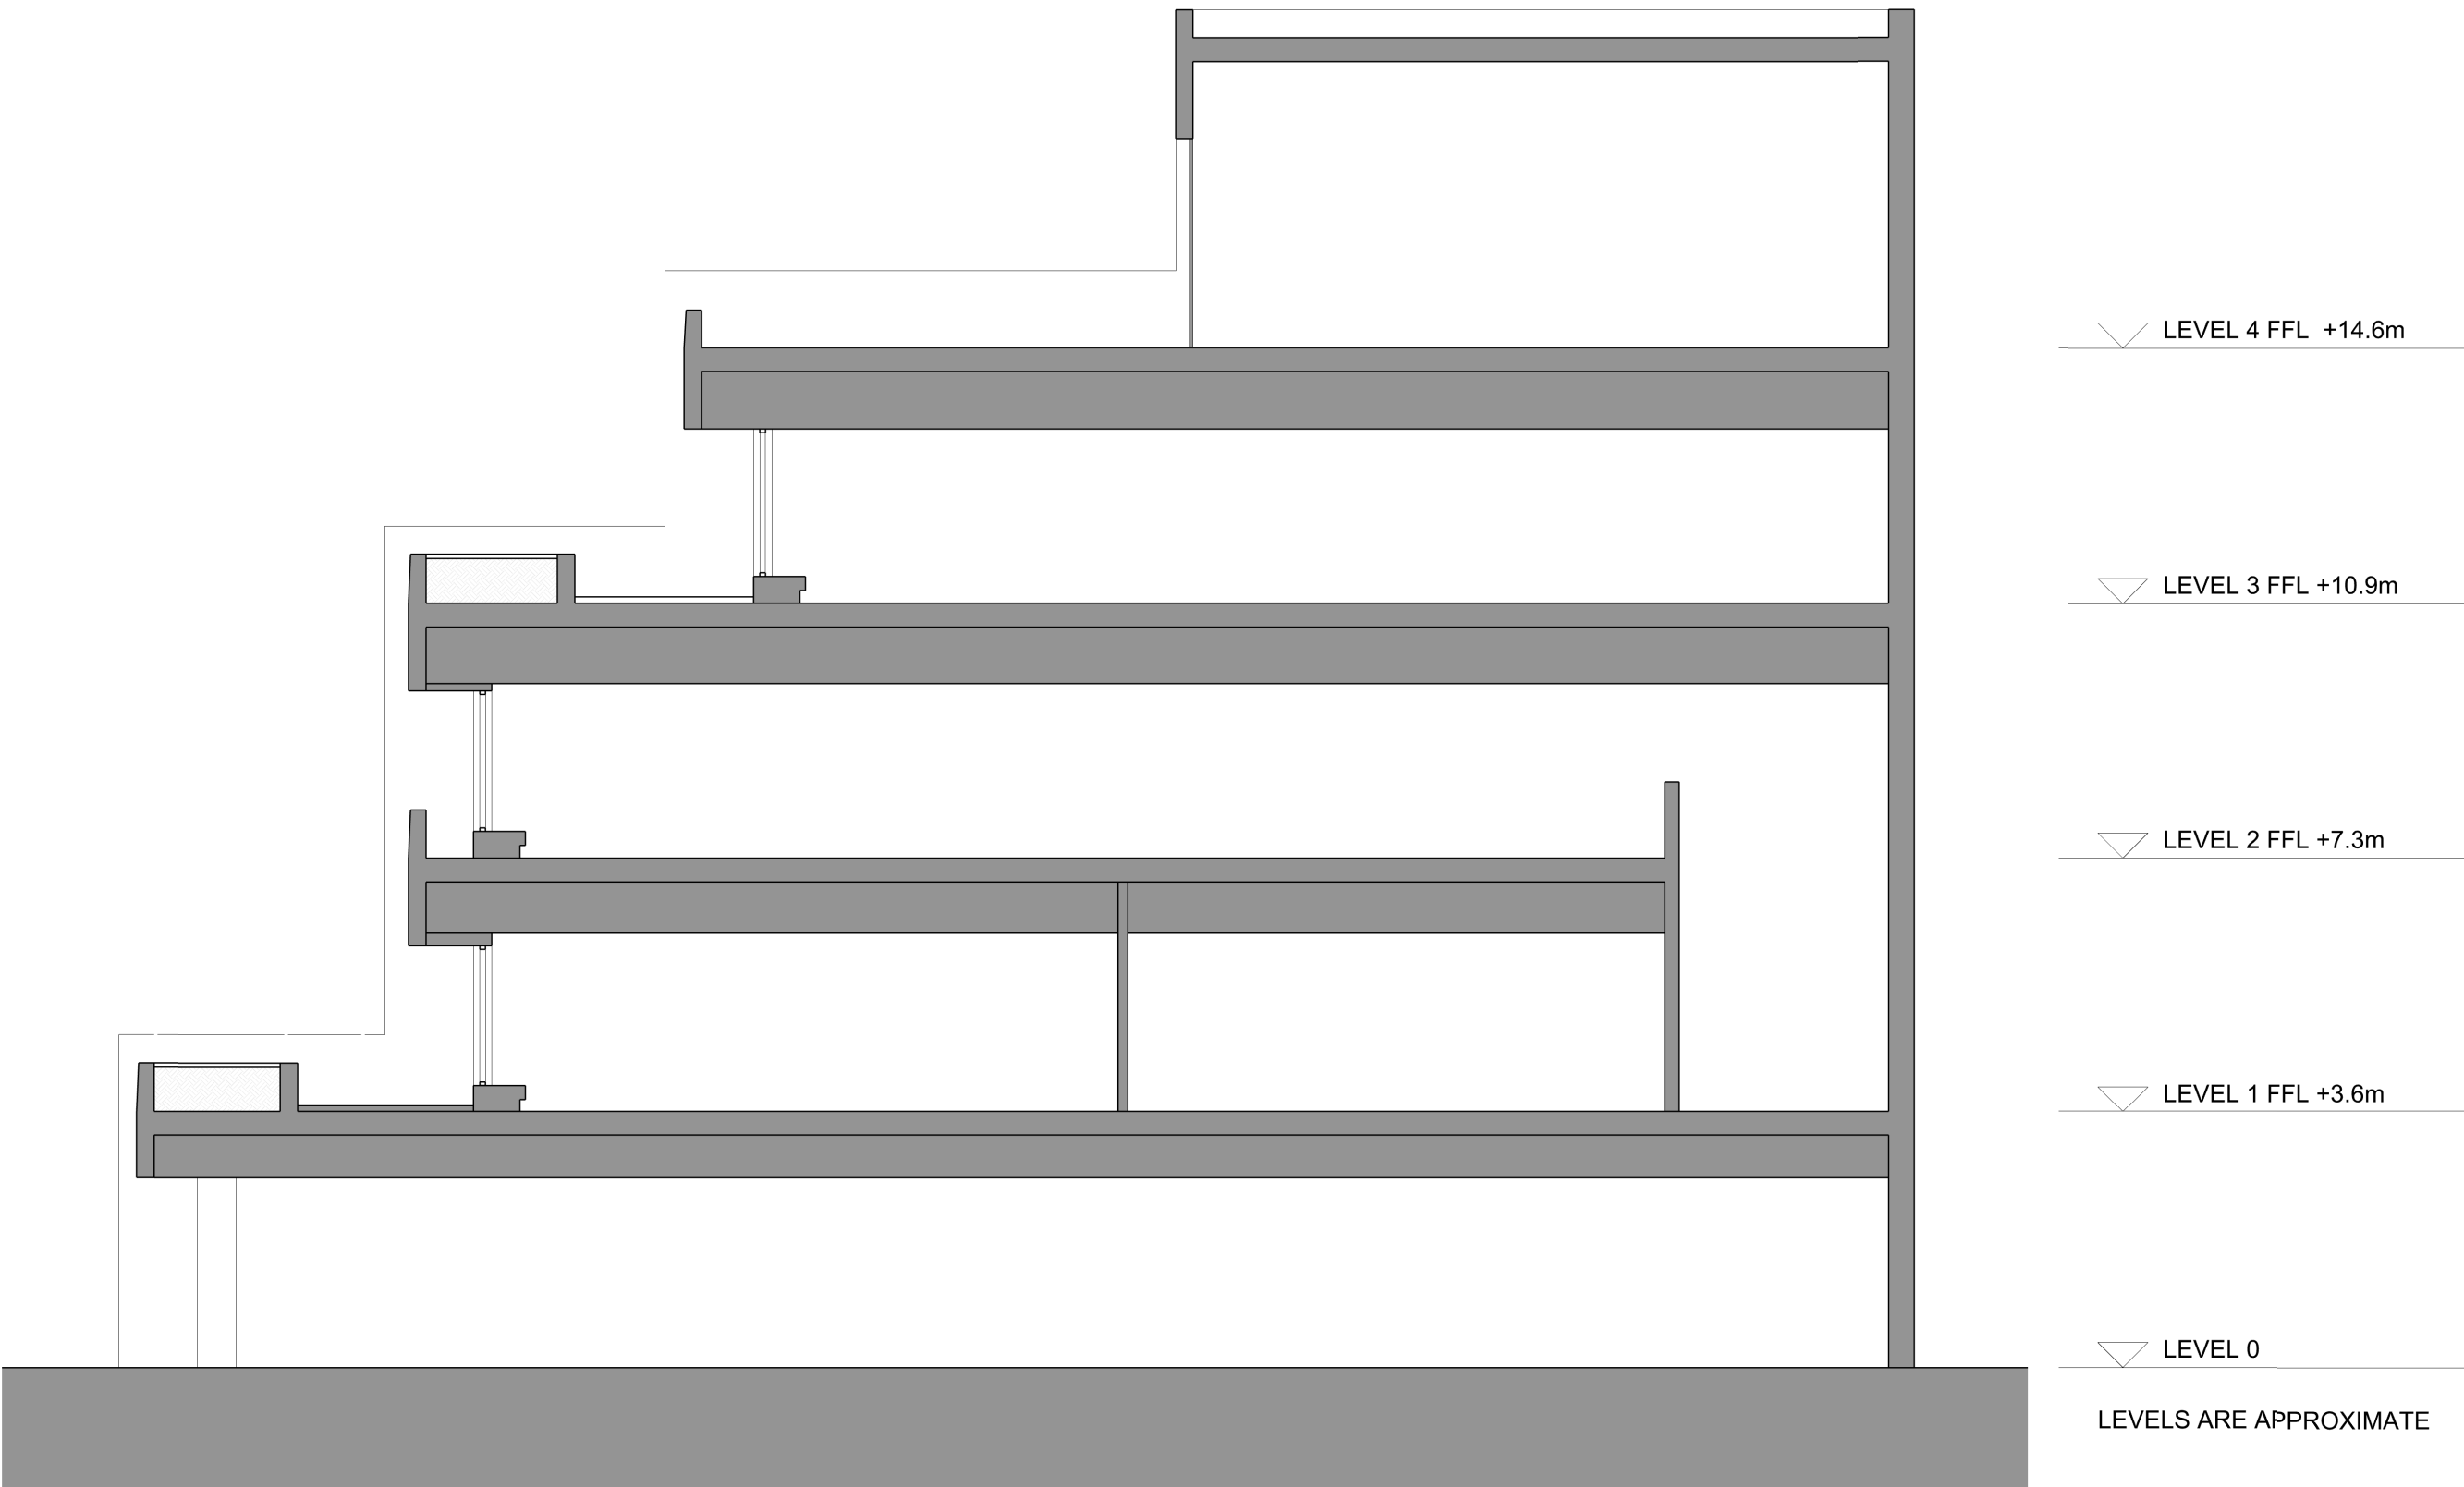



1 SECTION
1:100

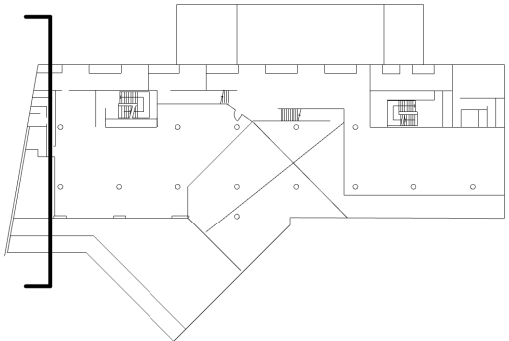

KEY PLAN

PUP WWW.PUPARCHITECTS.COM 02086165739 hello@PUParchitects.com NOTE: Do not scale from the drawing. Any discrepancies to be reported to the architect. All dimensions will be taken on site prior to ordering and construction. Copyright remains with the architect. This drawing is to be read in conjunction with the specification and all other relevant drawings.	Site Area	012345M	PROJECT	DRAWING NUMBER	DRAWING TITLE EXISTING SECTION
			WGL TERRACES	SE01	
			DATE	SIZE	
			11/04/2024	DIN A1	
			SCALE	STATUS	
			1:100 @ A1	PLANNING	

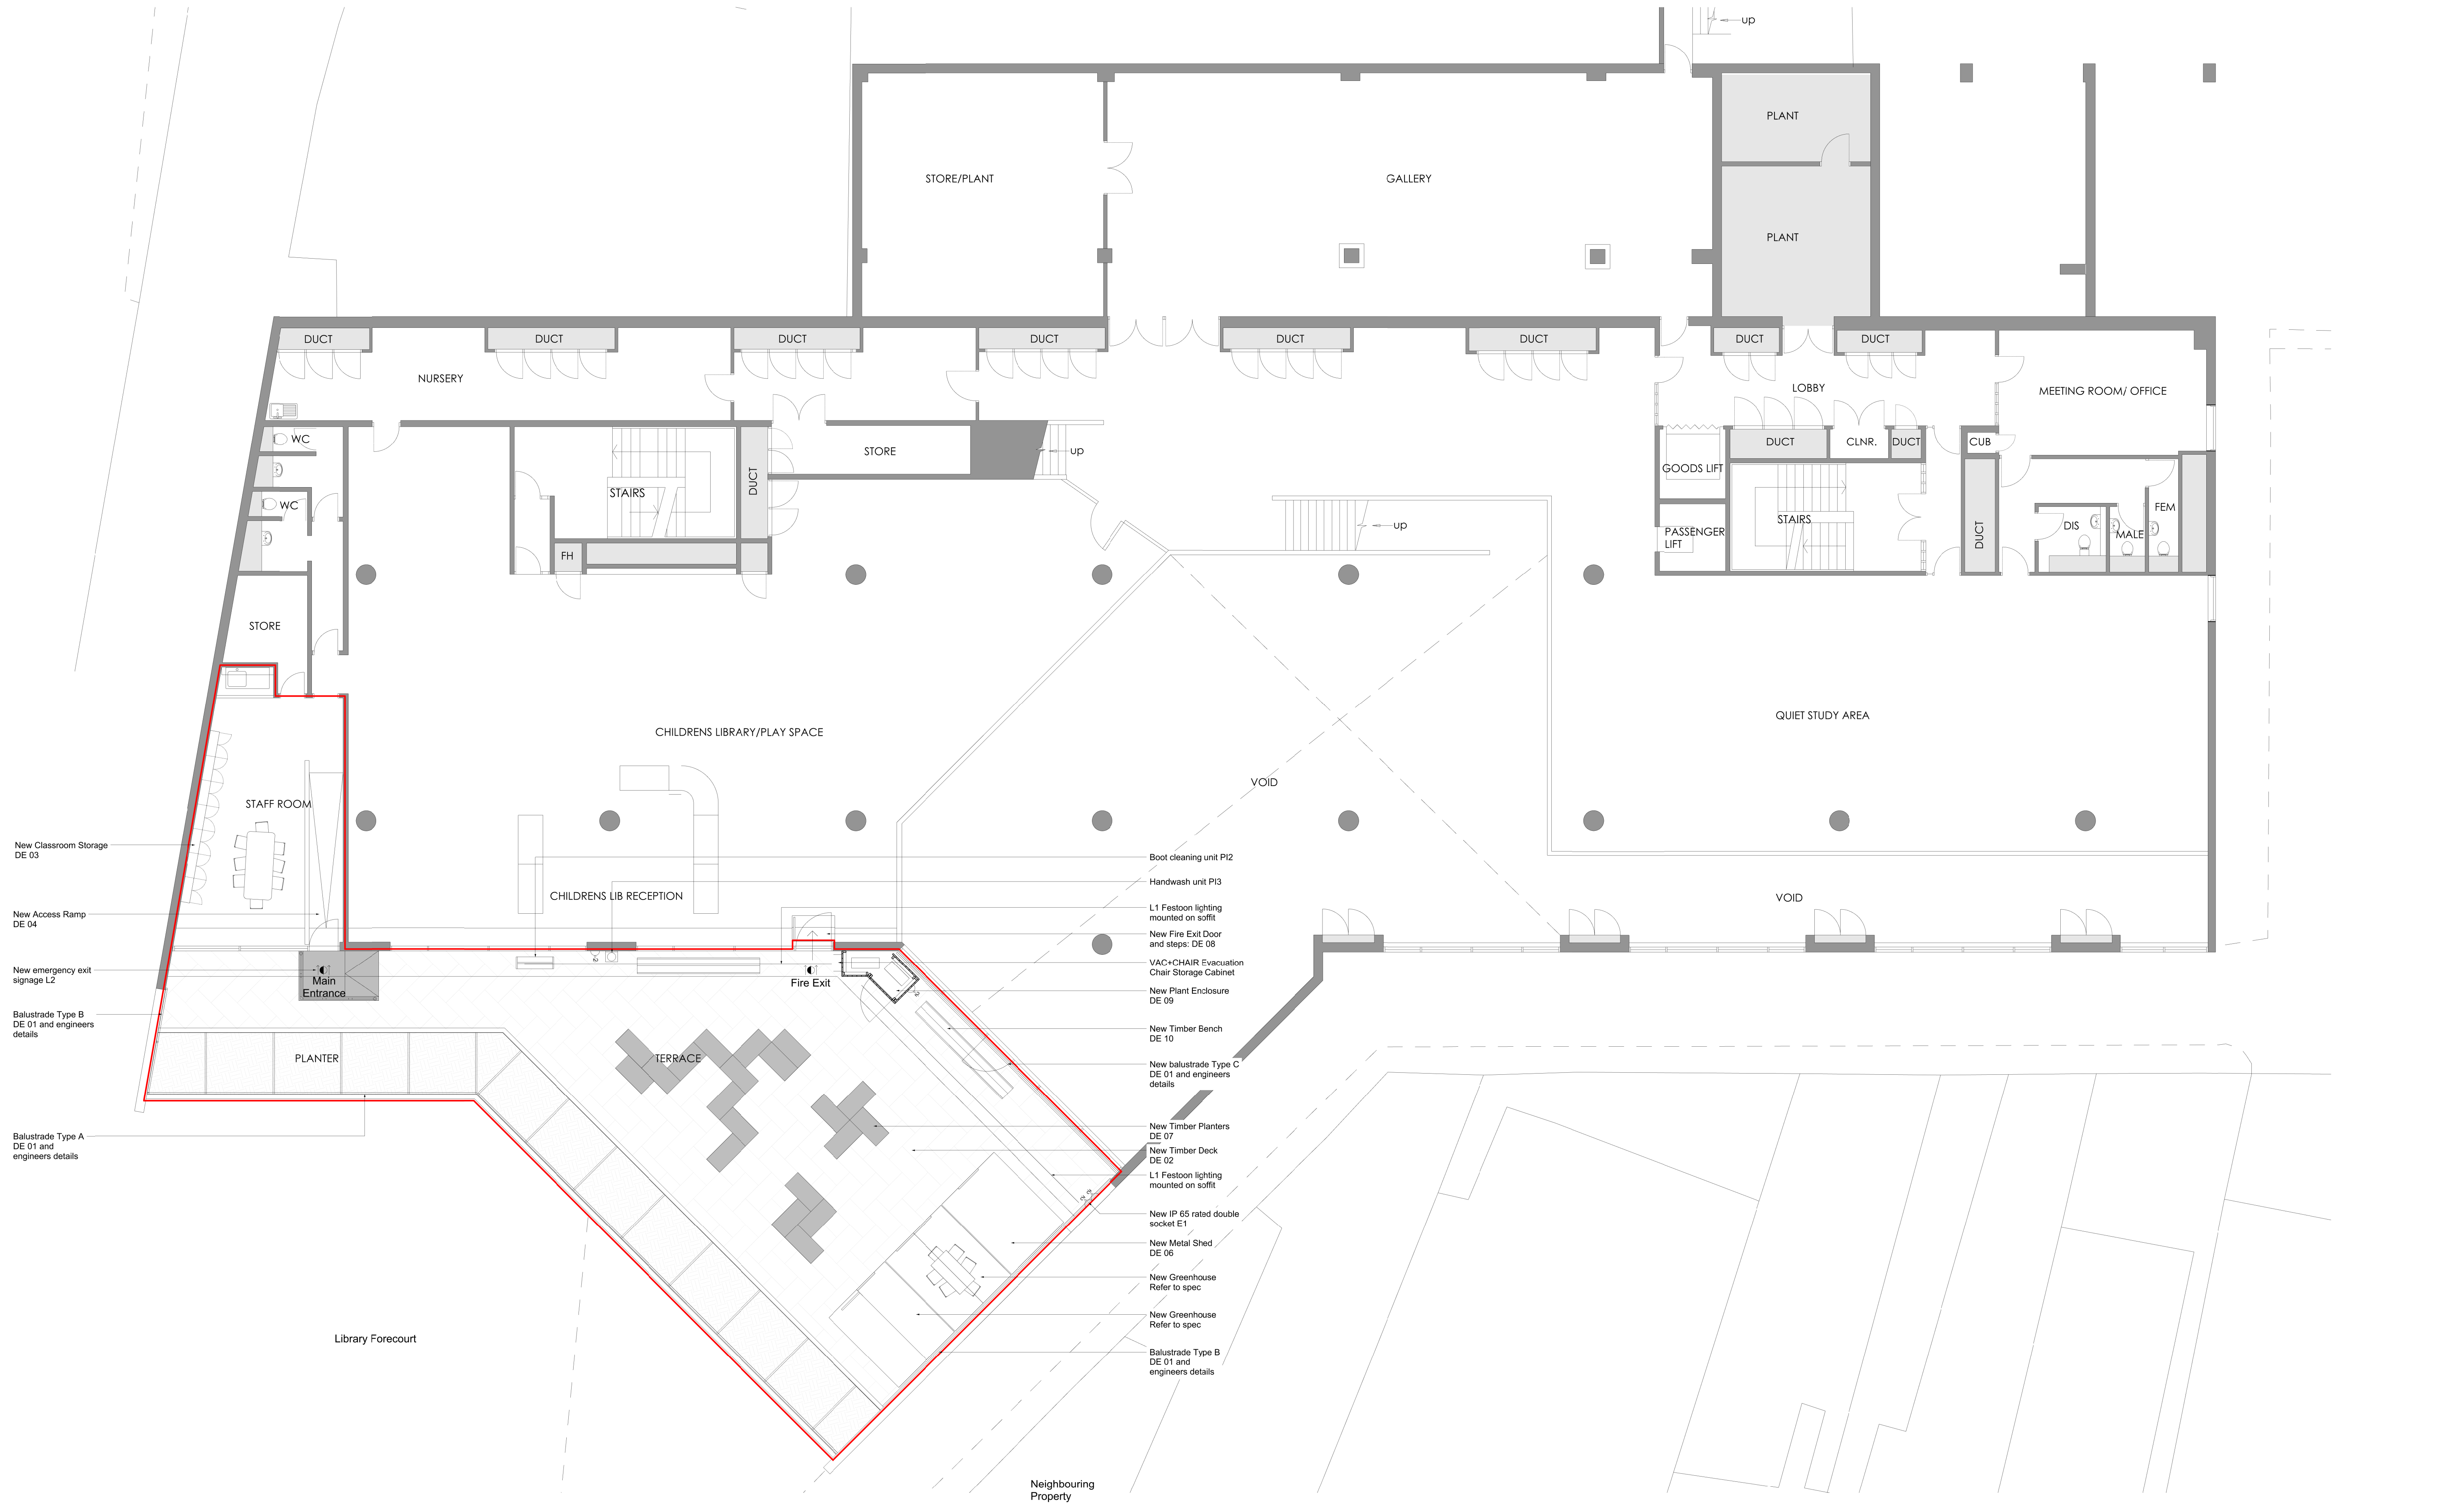

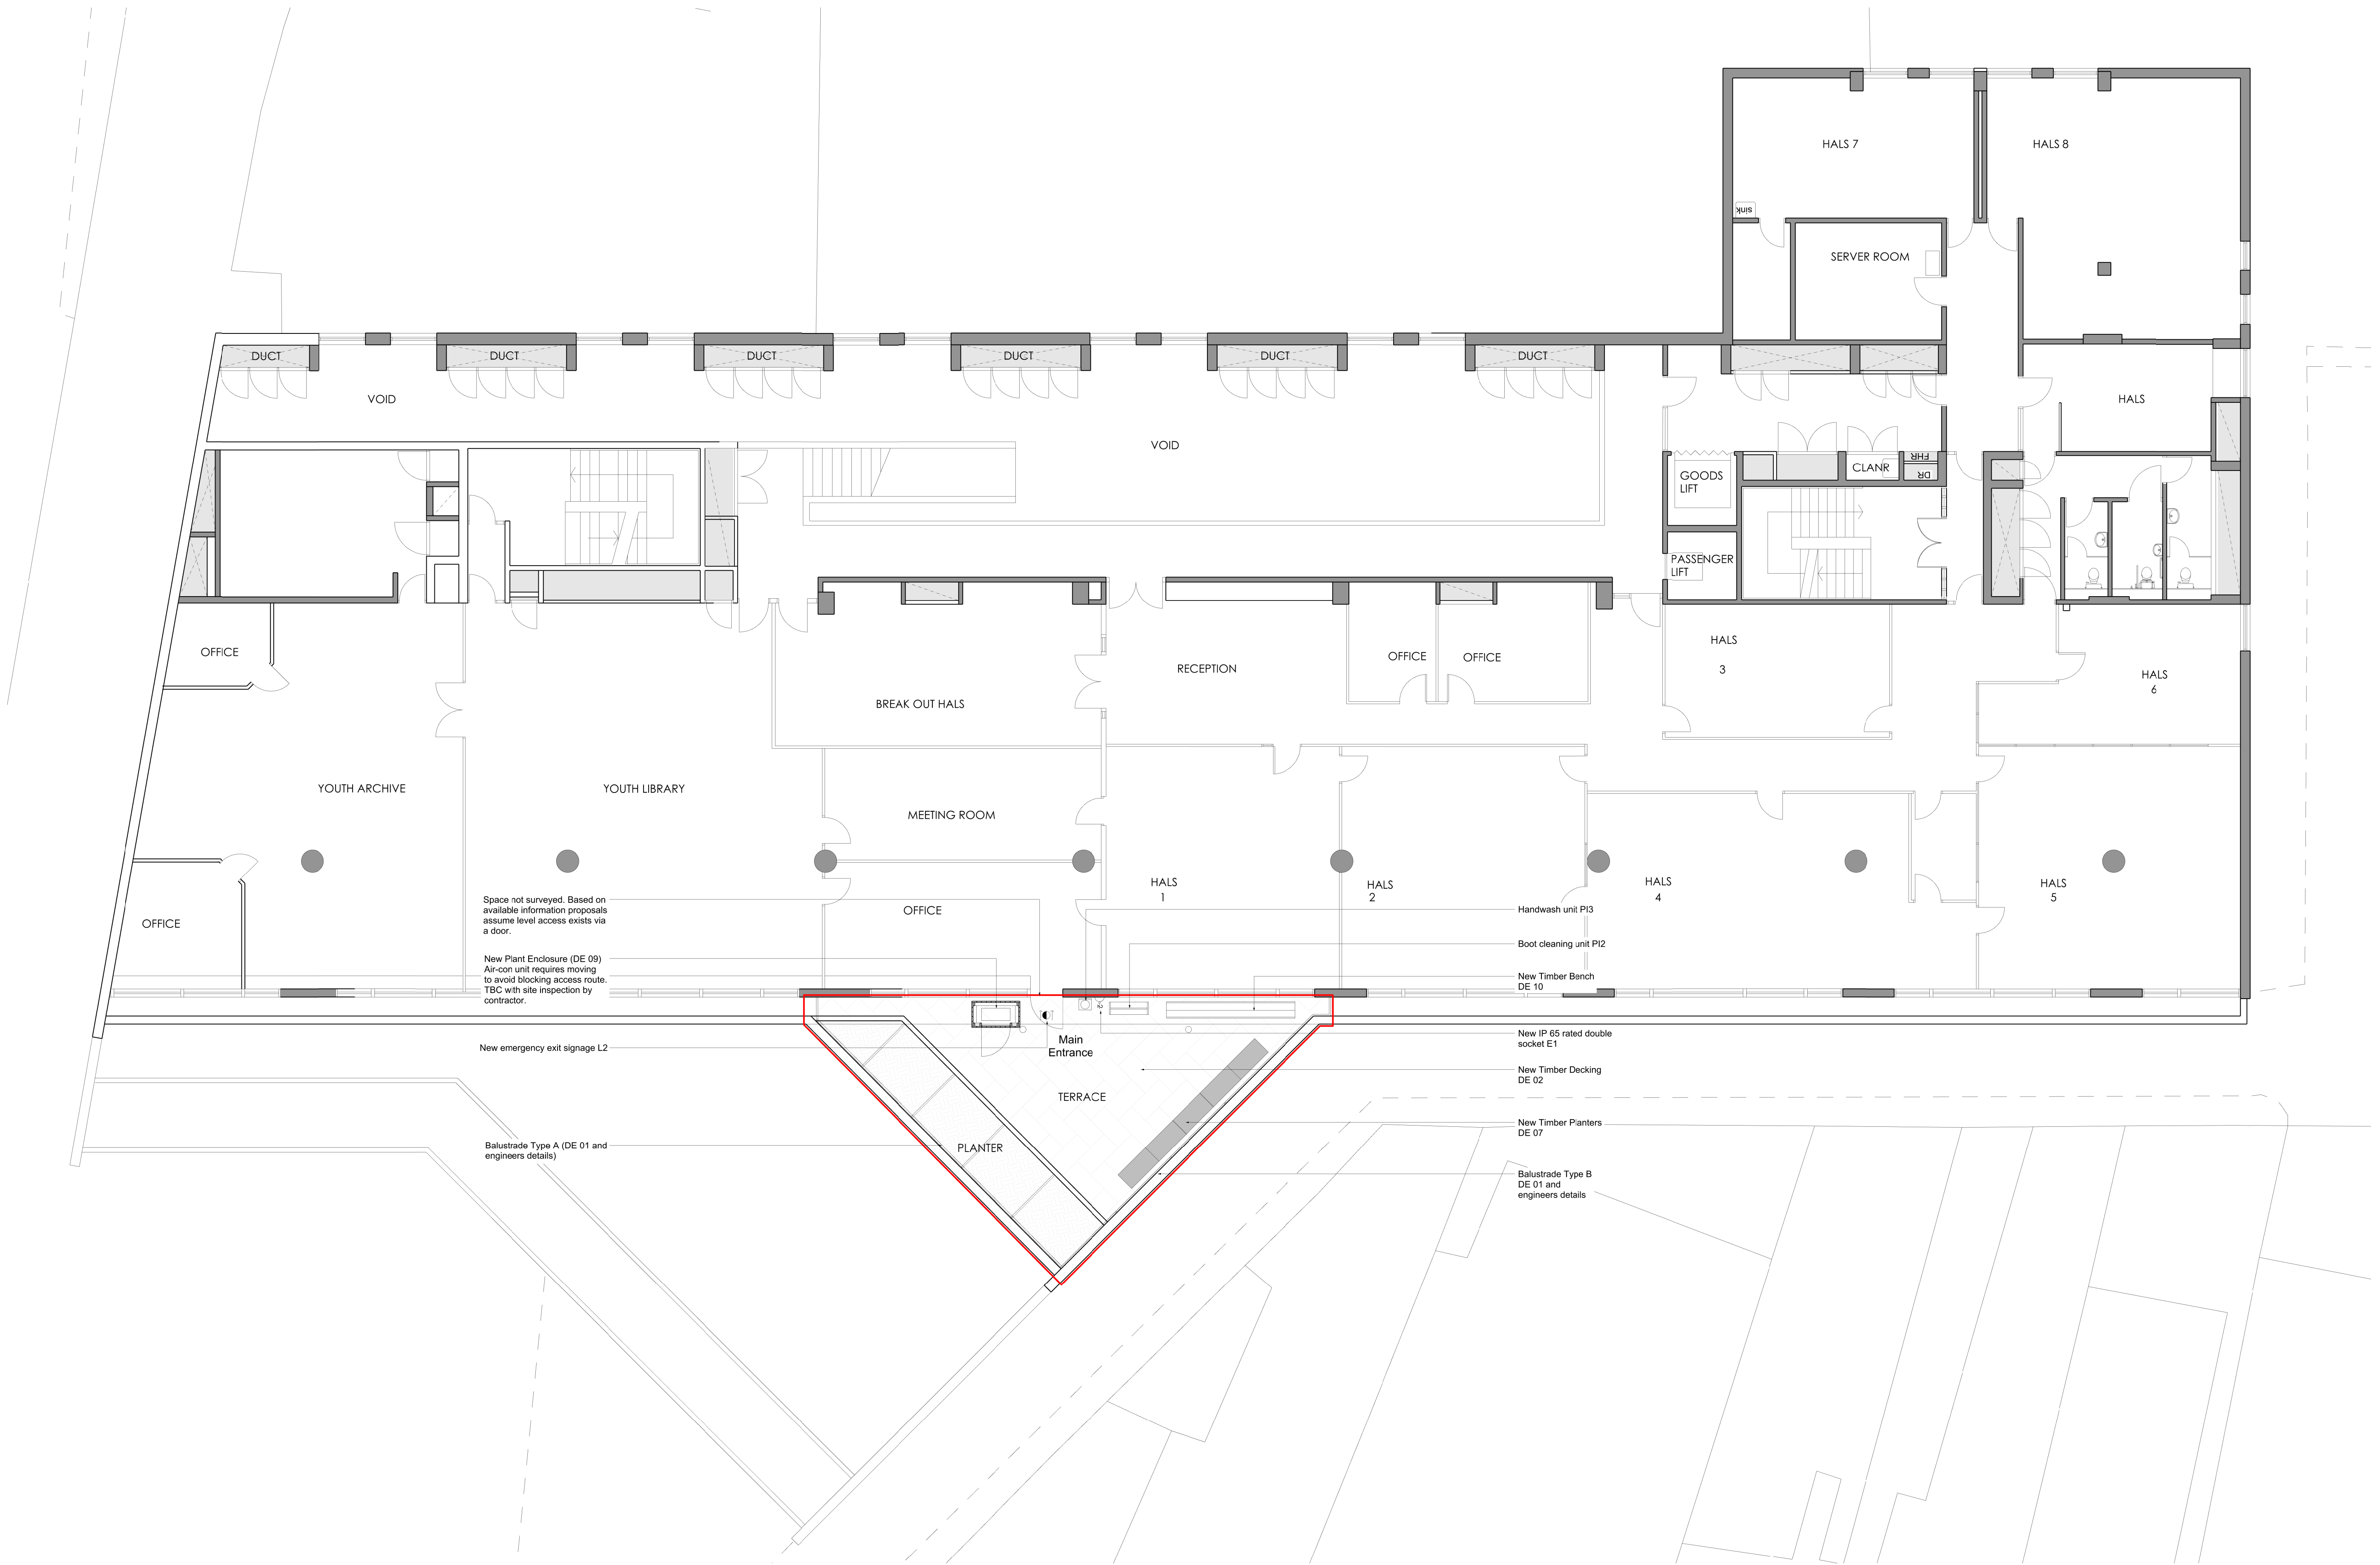

PUP

WWW.PUPARCHITECTS.COM
02086165739
hello@PUParchitects.com


NOTE:
Do not scale from the drawing. Any discrepancies to be reported to the architect. All dimensions will be taken on site prior to ordering and construction. Copyright remains with the architect. This drawing is to be read in conjunction with the specification and all other relevant drawings.


— Site Area

0 1 2 3 4 5



PROJECT WGL TERRACES	DRAWING NUMBER GA02	DRAWING TITLE PROPOSED LEVEL 2 PLAN
DATE 11/04/2024	SIZE DIN A1	
SCALE 1:100 @ A1	STATUS PLANNING	

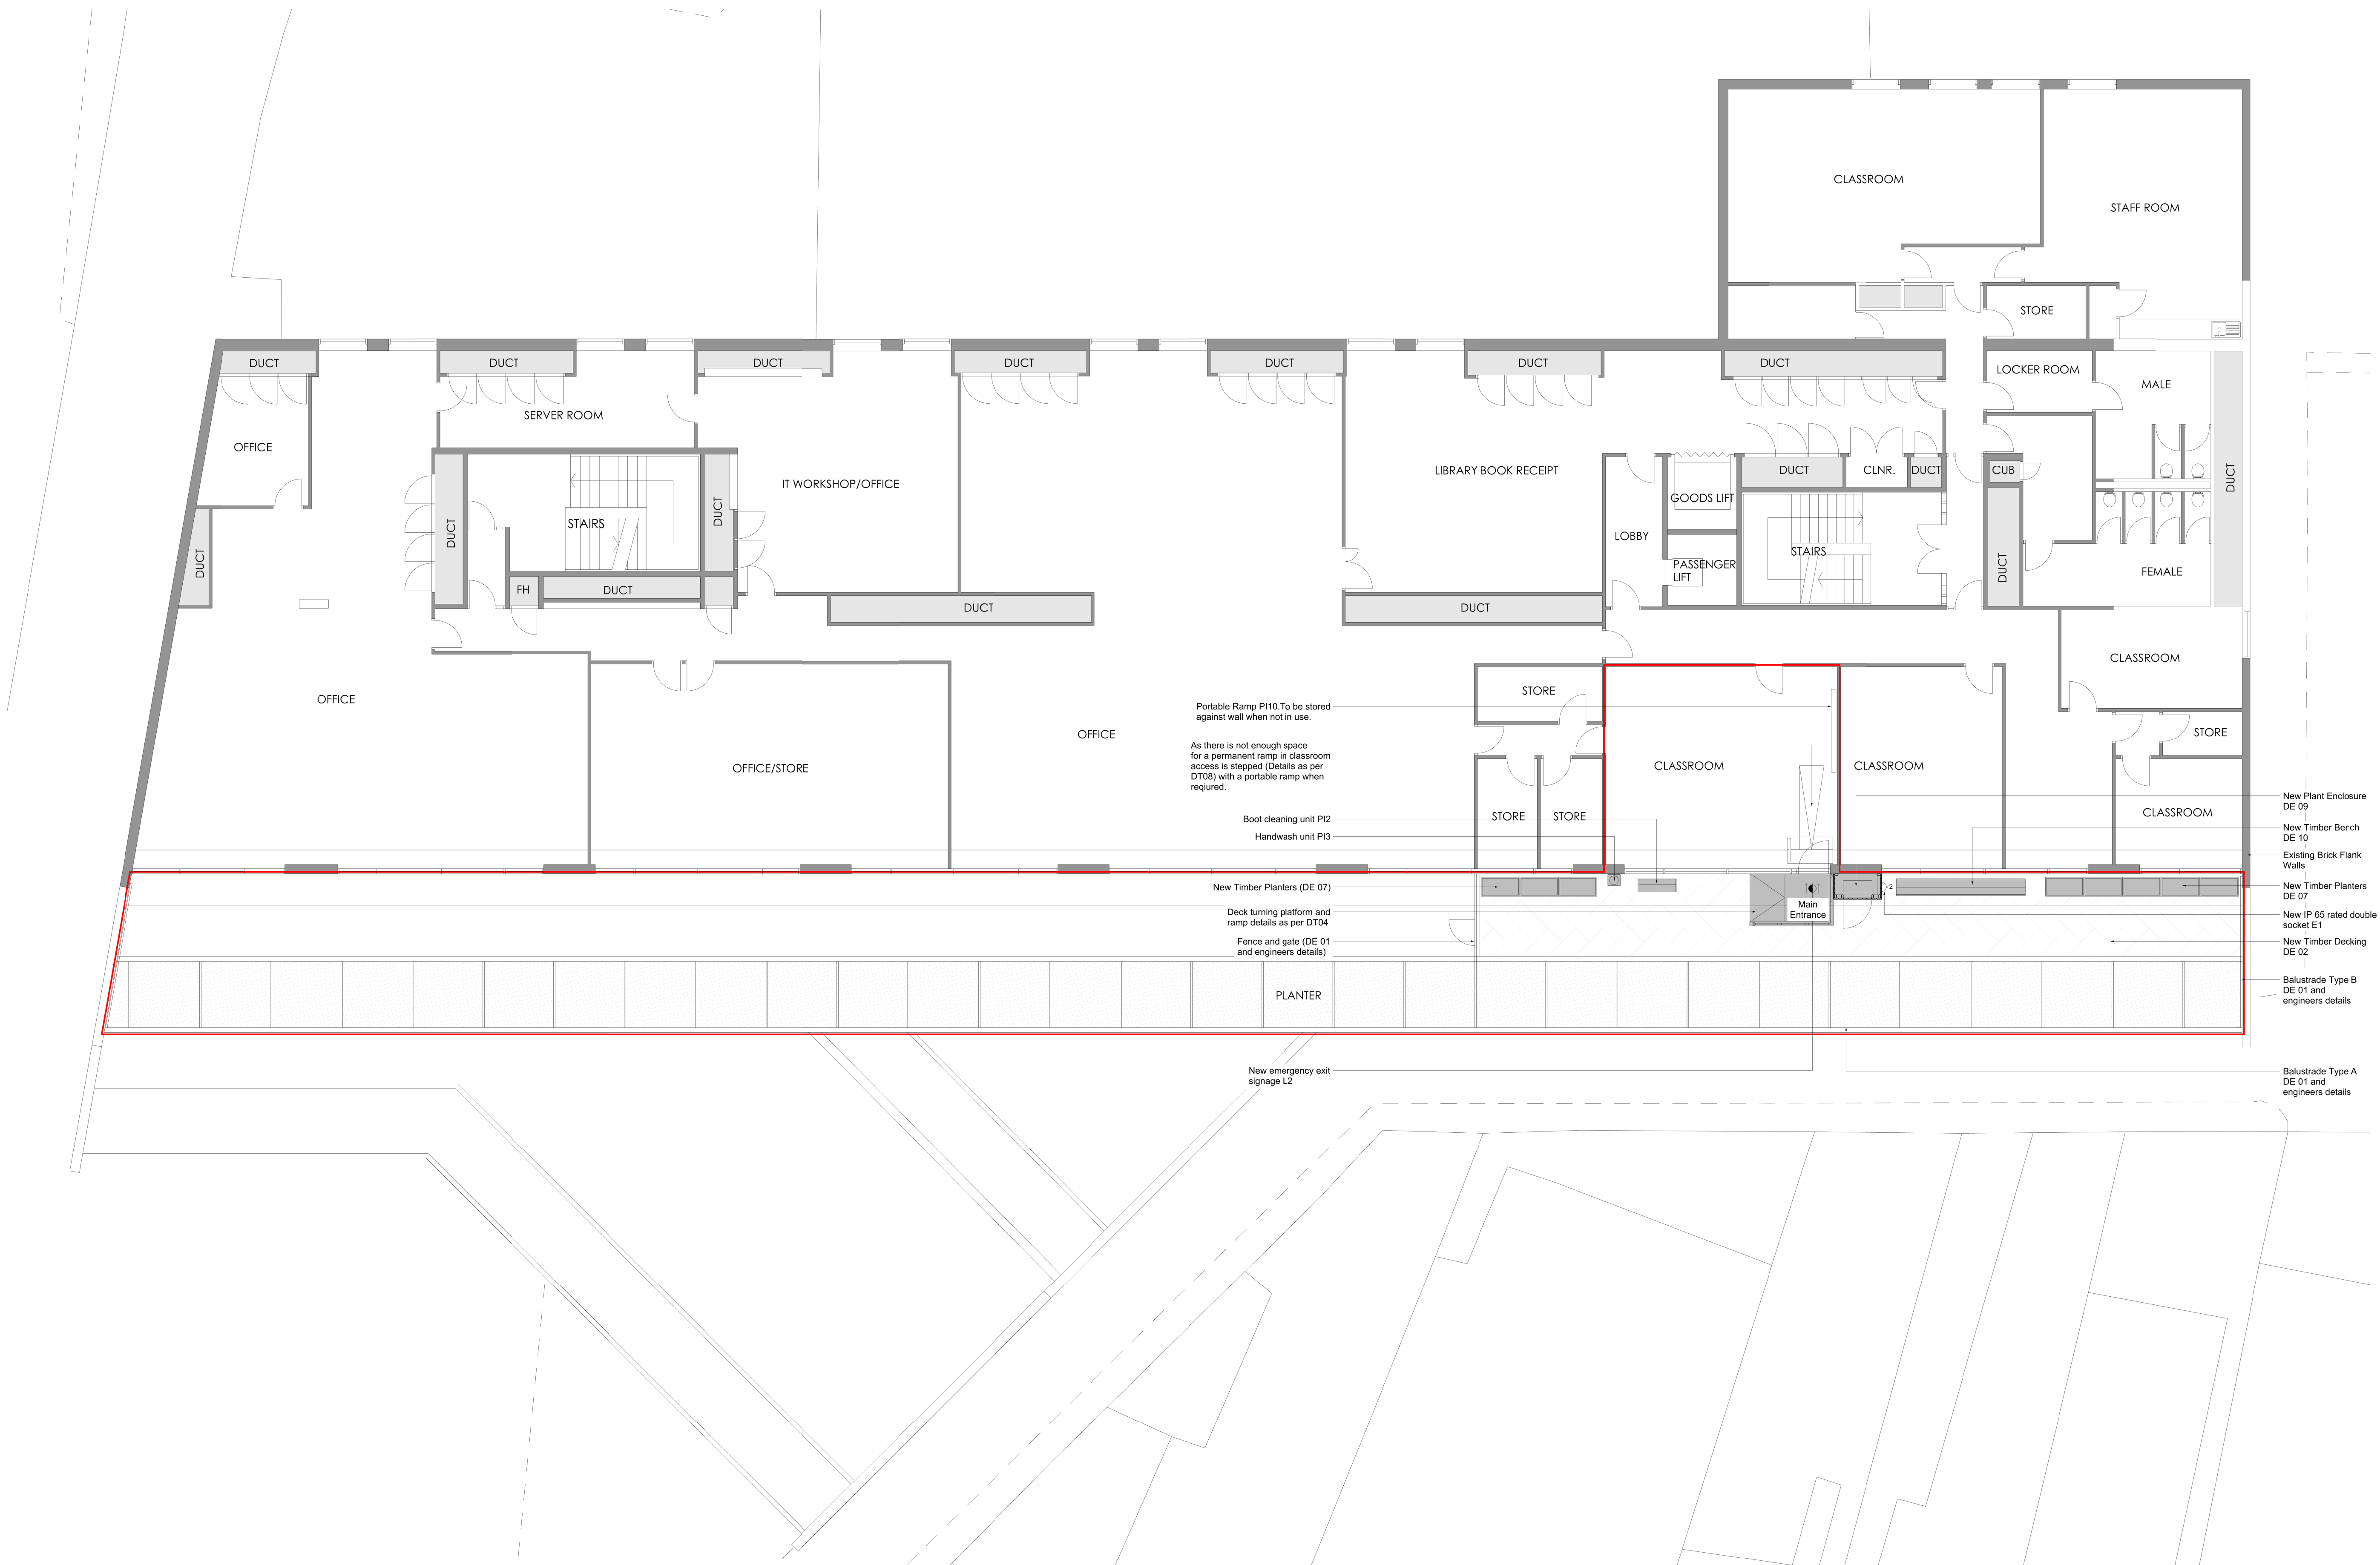


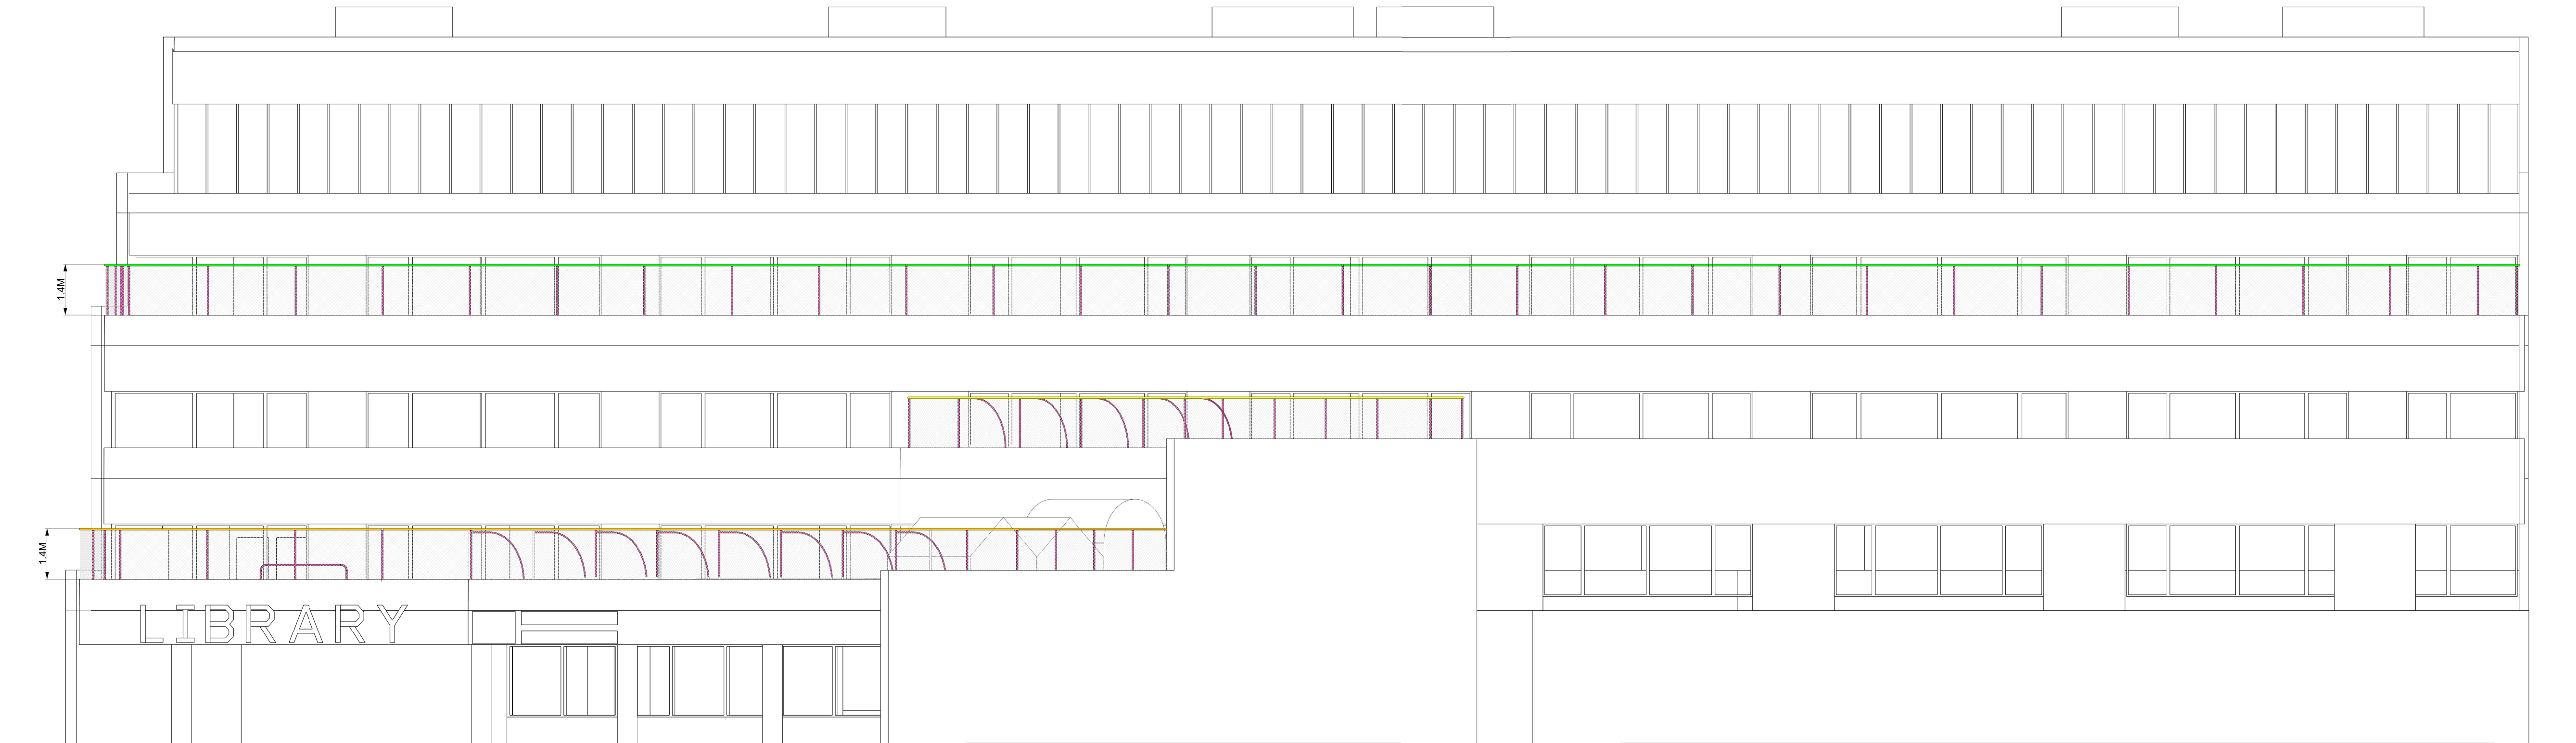

2 EAST ELEVATION
1:100



1 SOUTH ELEVATION
1:100

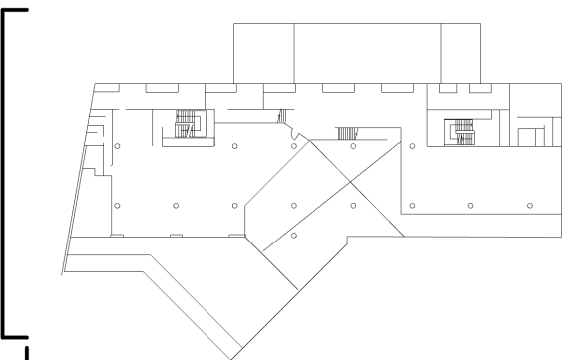


PUP
WWW.PUPARCHITECTS.COM
02086165739
hello@PUParchitects.com

NOTE:
Do not scale from the drawing. Any
discrepancies to be reported to the
architect. All dimensions will be taken
on site prior to ordering and
construction. Copyright remains with
the architect. This drawing is to be
read in conjunction with the
specification and all other relevant
drawings.


Site Area




PROJECT WGL TERRACES	DRAWING NUMBER EL01	DRAWING TITLE PROPOSED ELEVATIONS 1
DATE 11/04/2024	SIZE DIN A1	
SCALE 1:100 @ A1	STATUS PLANNING	

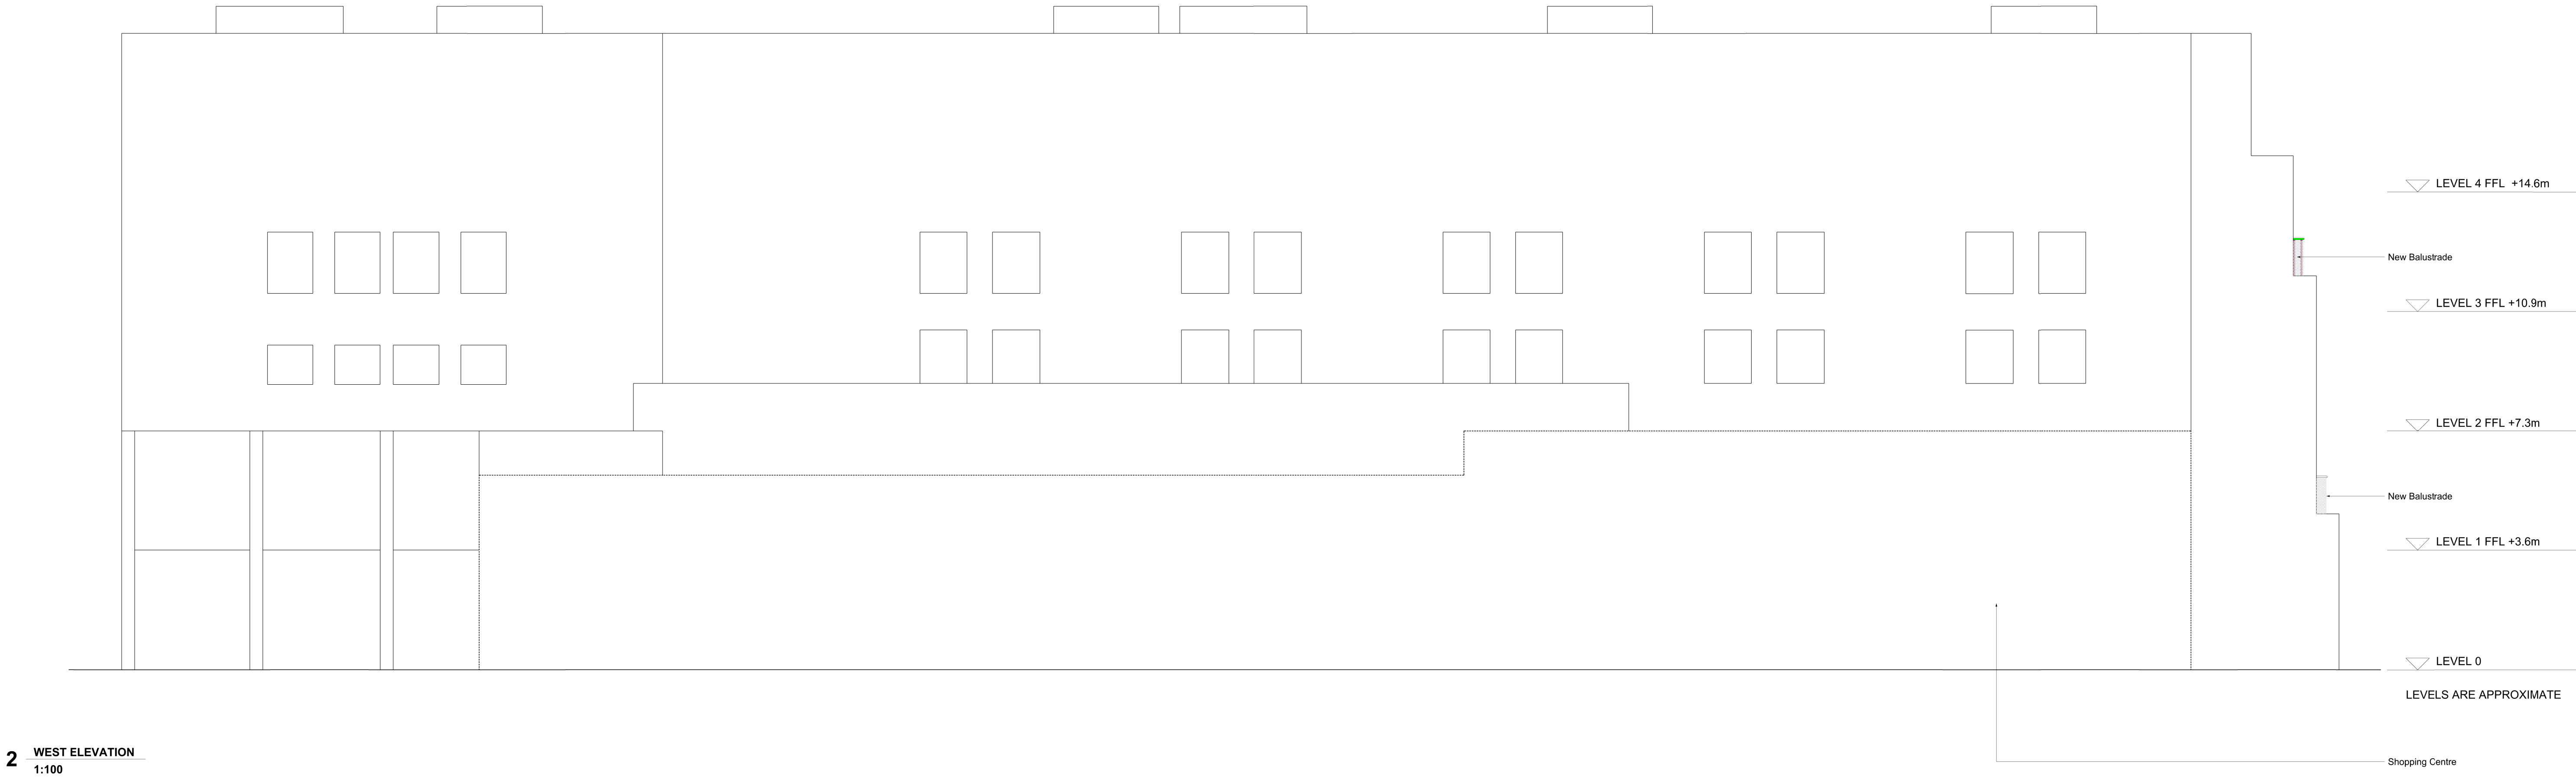

2 WEST ELEVATION
1:100


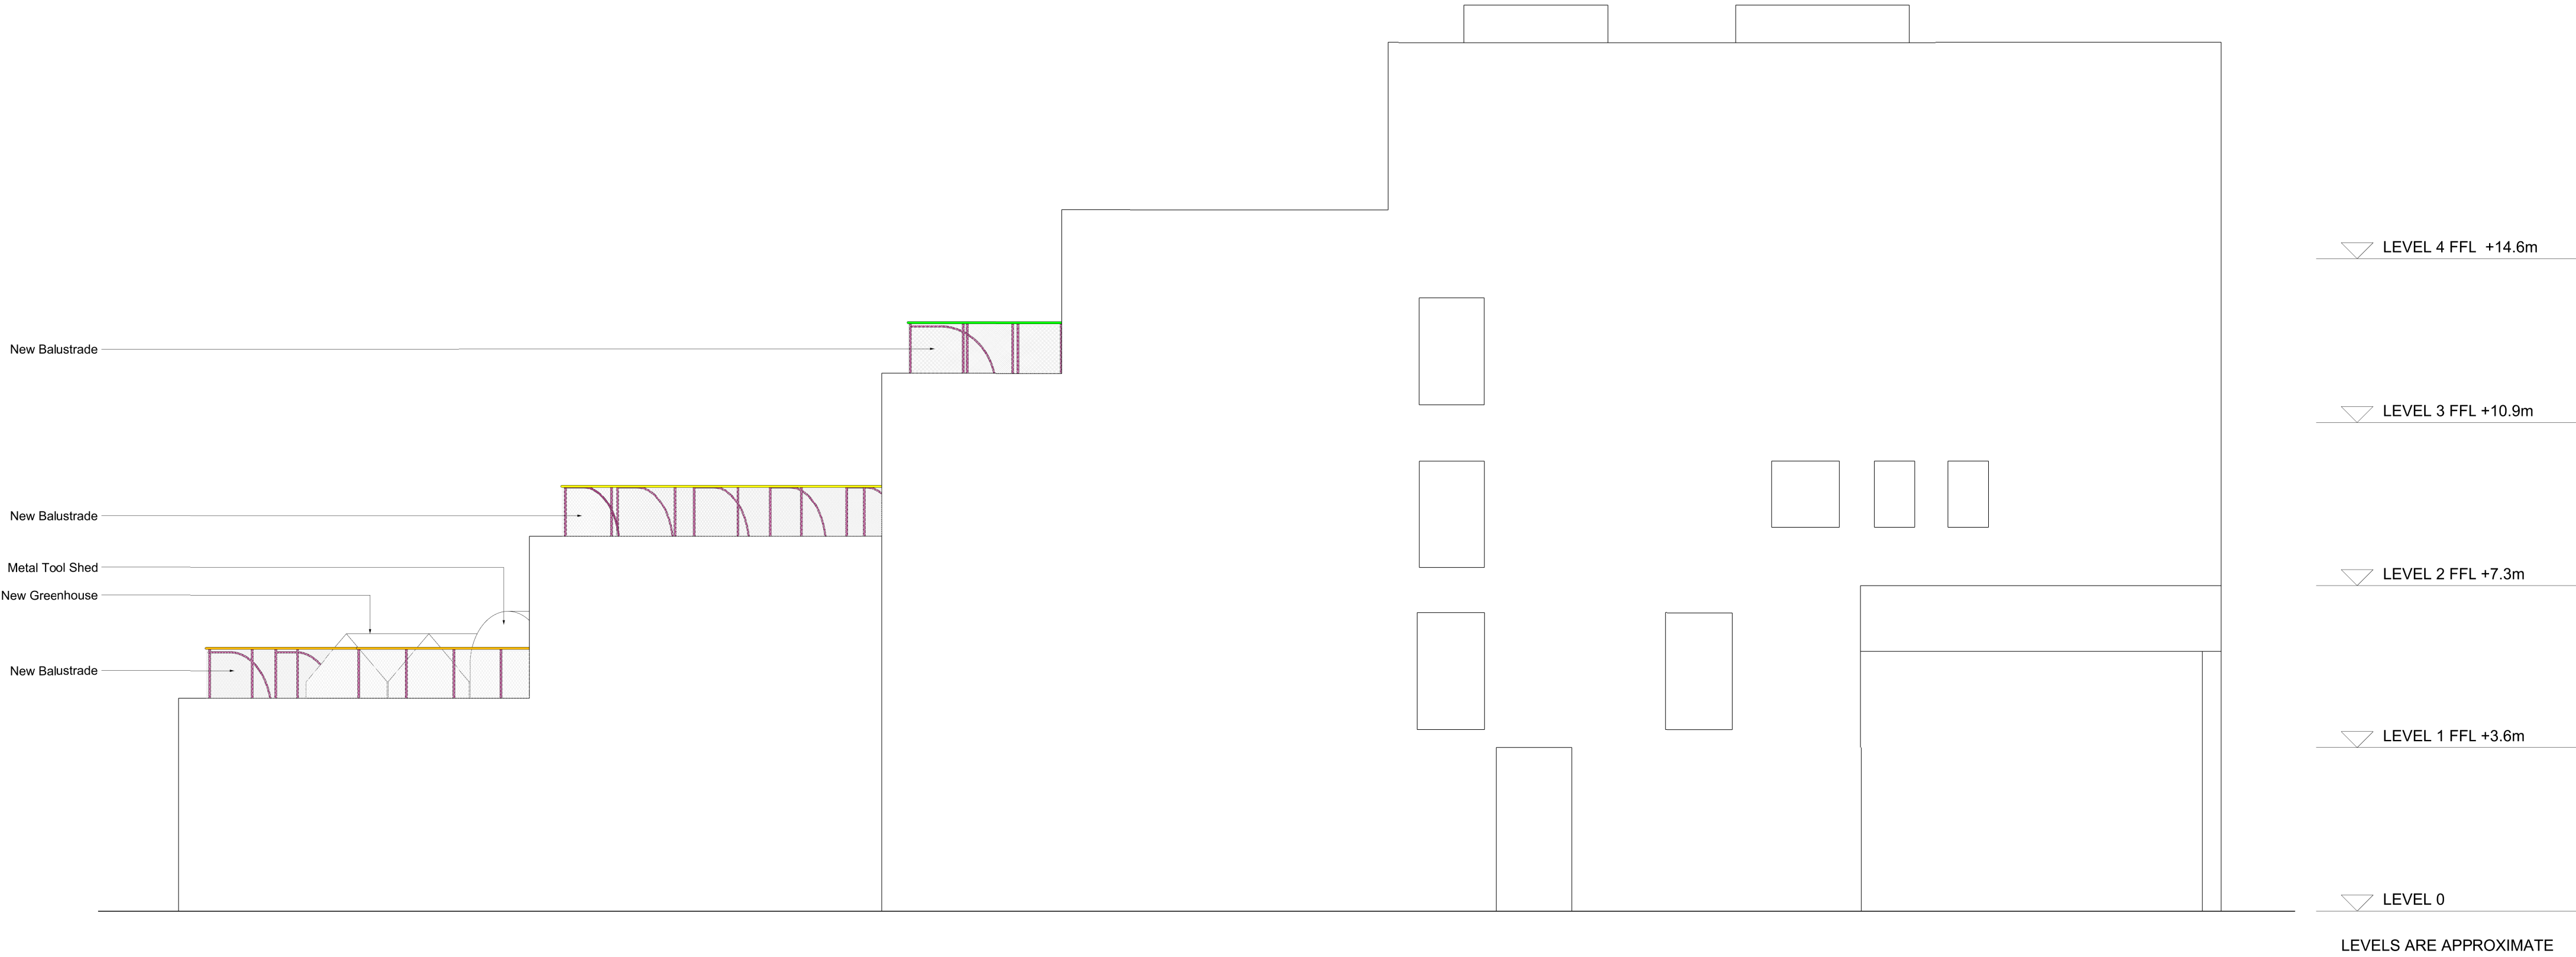


1 NORTH ELEVATION
1:100

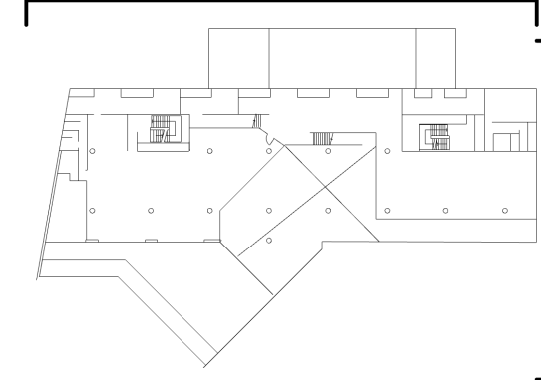

KEY PLAN

PUP WWW.PUPARCHITECTS.COM 02086165739 hello@PUParchitects.com	NOTE: Do not scale from the drawing. Any discrepancies to be reported to the architect. All dimensions will be taken on site prior to ordering and construction. Copyright remains with the architect. This drawing is to be read in conjunction with the specification and all other relevant drawings.	Site Area 012345	PROJECT	DRAWING NUMBER	DRAWING TITLE	
			WGL TERRACES	EL02		PROPOSED ELEVATIONS 2
			DATE	SIZE		
			11/04/2024	DIN A1		
			SCALE	STATUS		
			1:100 @ A1	PLANNING		

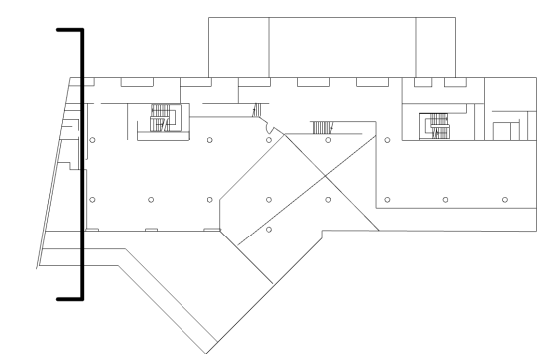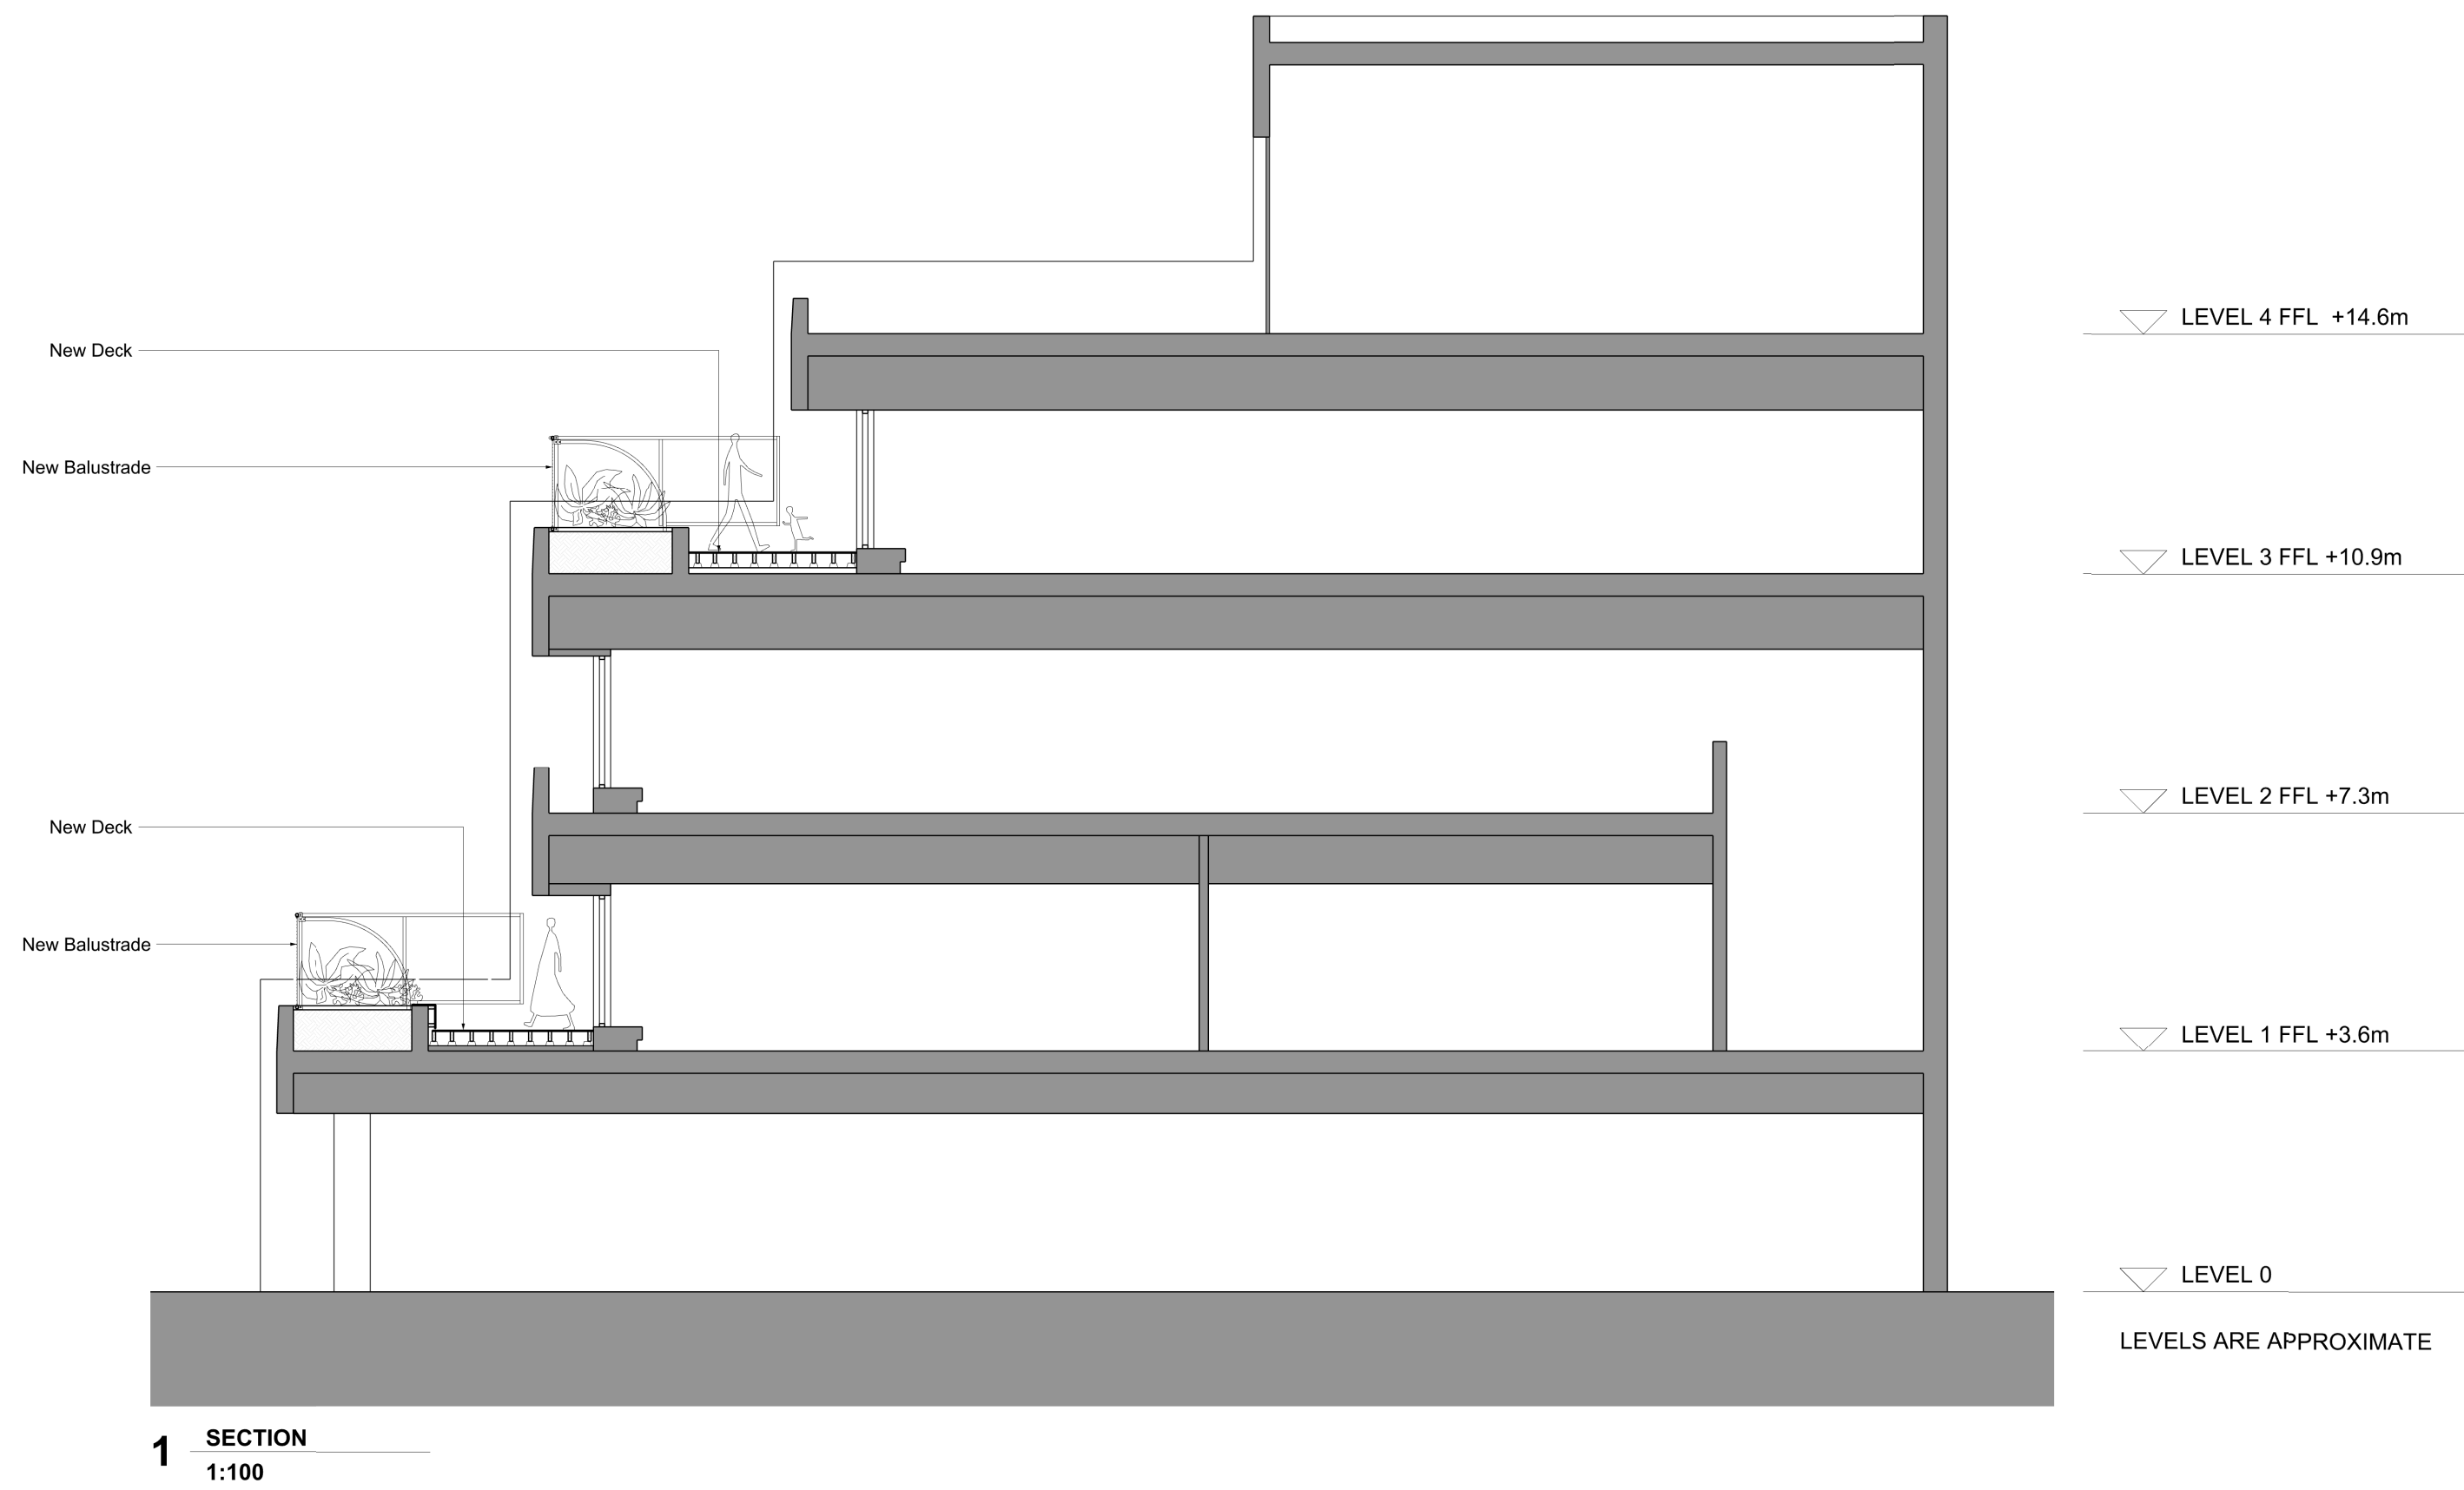

KEY PLAN

PUP WWW.PUPARCHITECTS.COM 02086165739 hello@PUParchitects.com	NOTE: Do not scale from the drawing. Any discrepancies to be reported to the architect. All dimensions will be taken on site prior to ordering and construction. Copyright remains with the architect. This drawing is to be read in conjunction with the specification and all other relevant drawings.	Site Area		PROJECT WGL TERRACES	DRAWING NUMBER SE01	DRAWING TITLE PROPOSED SECTION
				DATE 11/04/2024	SIZE DIN A1	
				SCALE 1:100 @ A1	STATUS PLANNING	