







OS Map

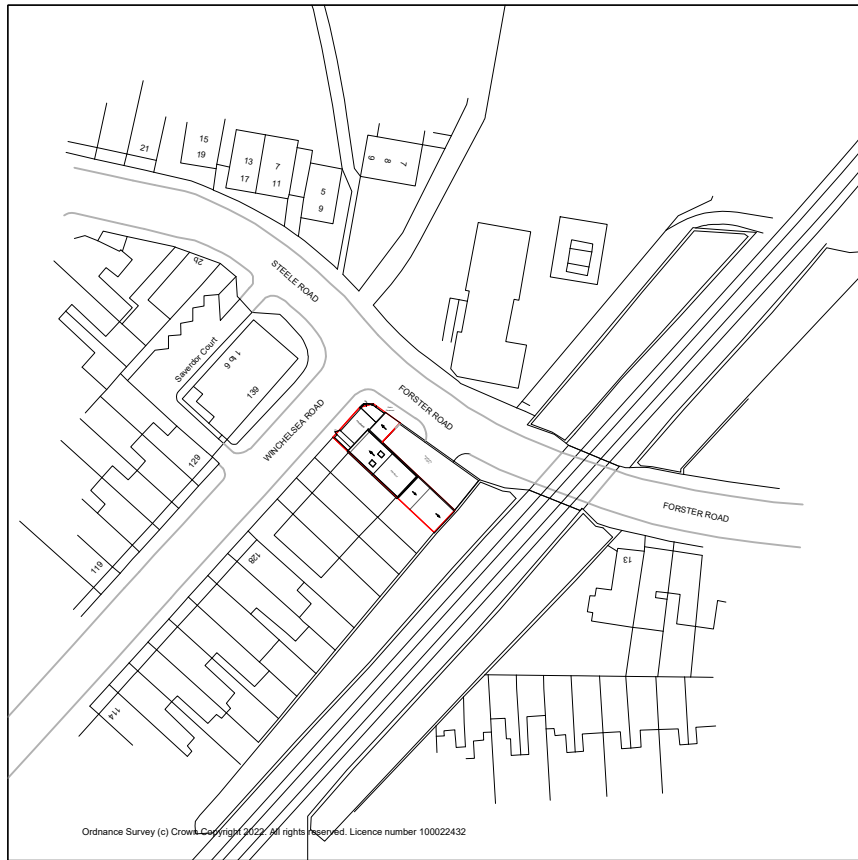

 Property Boundary

 

Location Plan

  

Notes.
Contractors must verify all dimensions at the site before commencing any work.
No construction work before Building Control approval and structural engineer confirmation.
Any discrepancies to be reported to Gridline.
All drawings are to be read in conjunction with all relevant drawings and specifications.

Project No.S				
REV	DATE	DESCRIPTION	BY	CH

PROJECT TITLE	
138 Winchelsea Road London N17 6XQ	
DATE	Project No.
July 2022	5923


DRAWING TITLE		
Proposed-OS Map and Location plan		
CLIENT		
Mrs B Sinclair		
DRAWING No.	SCALE @ A3	Drawn by:
PR-L001	1:1250 / 1:200	Chaya



PLANNING SERVICES
Unit 9b, The High Cross
Centre, Fountayne Rd,
N15 4BE
TEL: 020 8802 3480
www.samplanning.co.uk

WINCHELSEA ROAD

FORSTER ROAD

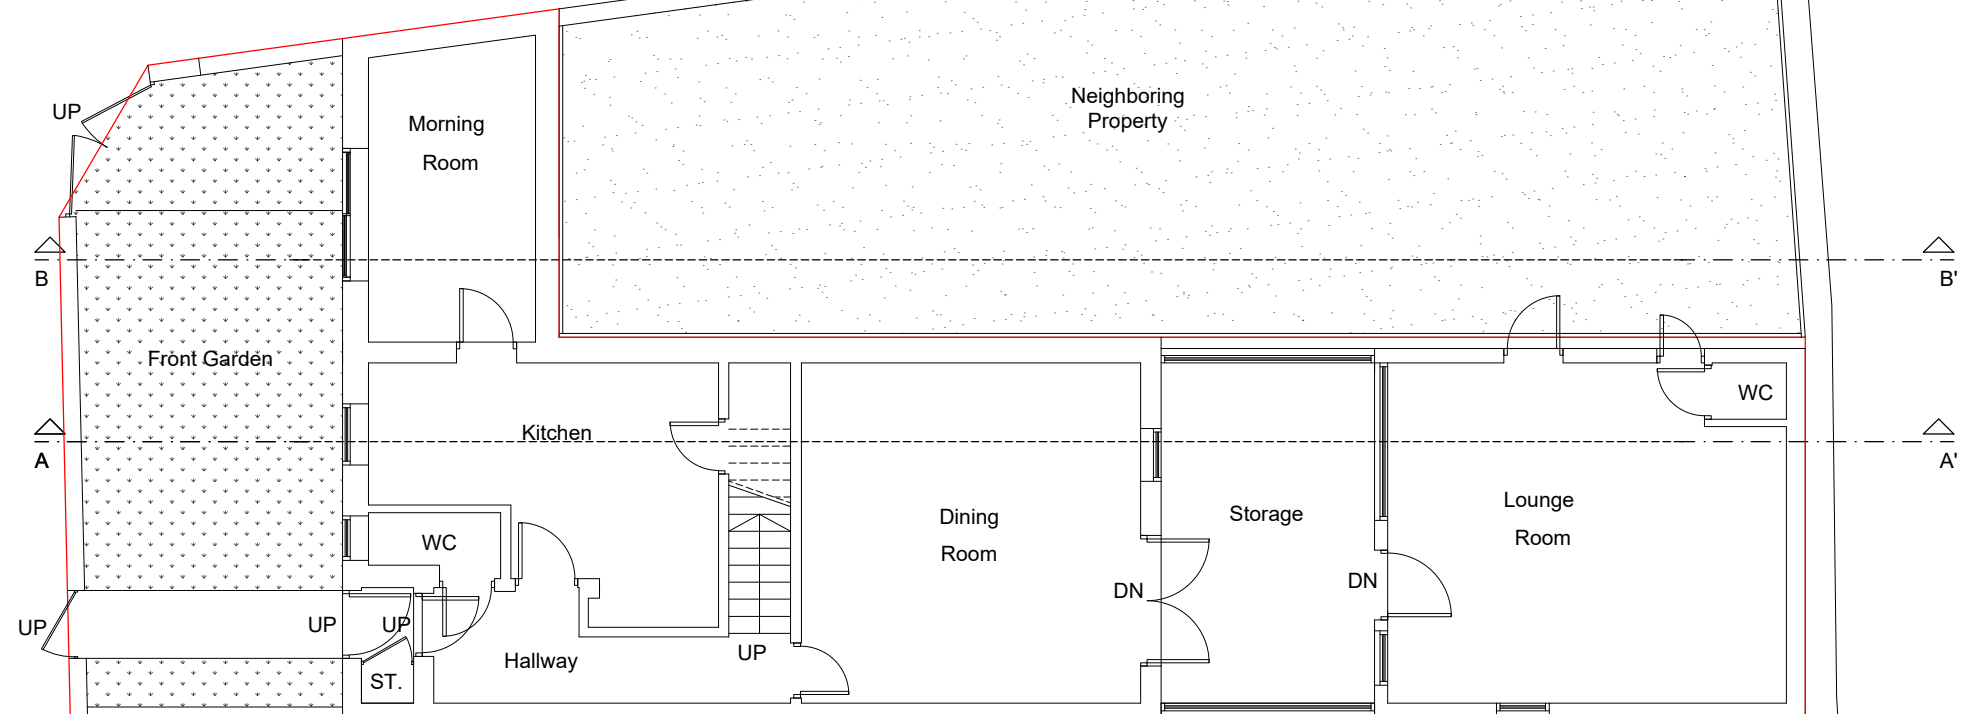



Notes.
Contractors must verify all dimensions at the site before commencing any work.
No construction work before Building Control approval and structural engineer confirmation.
Any discrepancies to be reported to Gridline.
All drawings are to be read in conjunction with all relevant drawings and specifications.

Project No.S				
REV	DATE	DESCRIPTION	BY	CH

PROJECT TITLE	
138 Winchelsea Road	
London	
N17 6XQ	
DATE	Project No.
July 2022	5923

DRAWING TITLE		
Proposed - Ground Floor		
CLIENT		
Mrs B Sinclair		
DRAWING No.	SCALE @ A3	Drawn by:
PR-P001	1:100	Chaya

 
Unit 9b, The High Cross
Centre, Fountayne Rd,
N15 4BE
TEL: 020 8802 3480
www.samplanning.co.uk

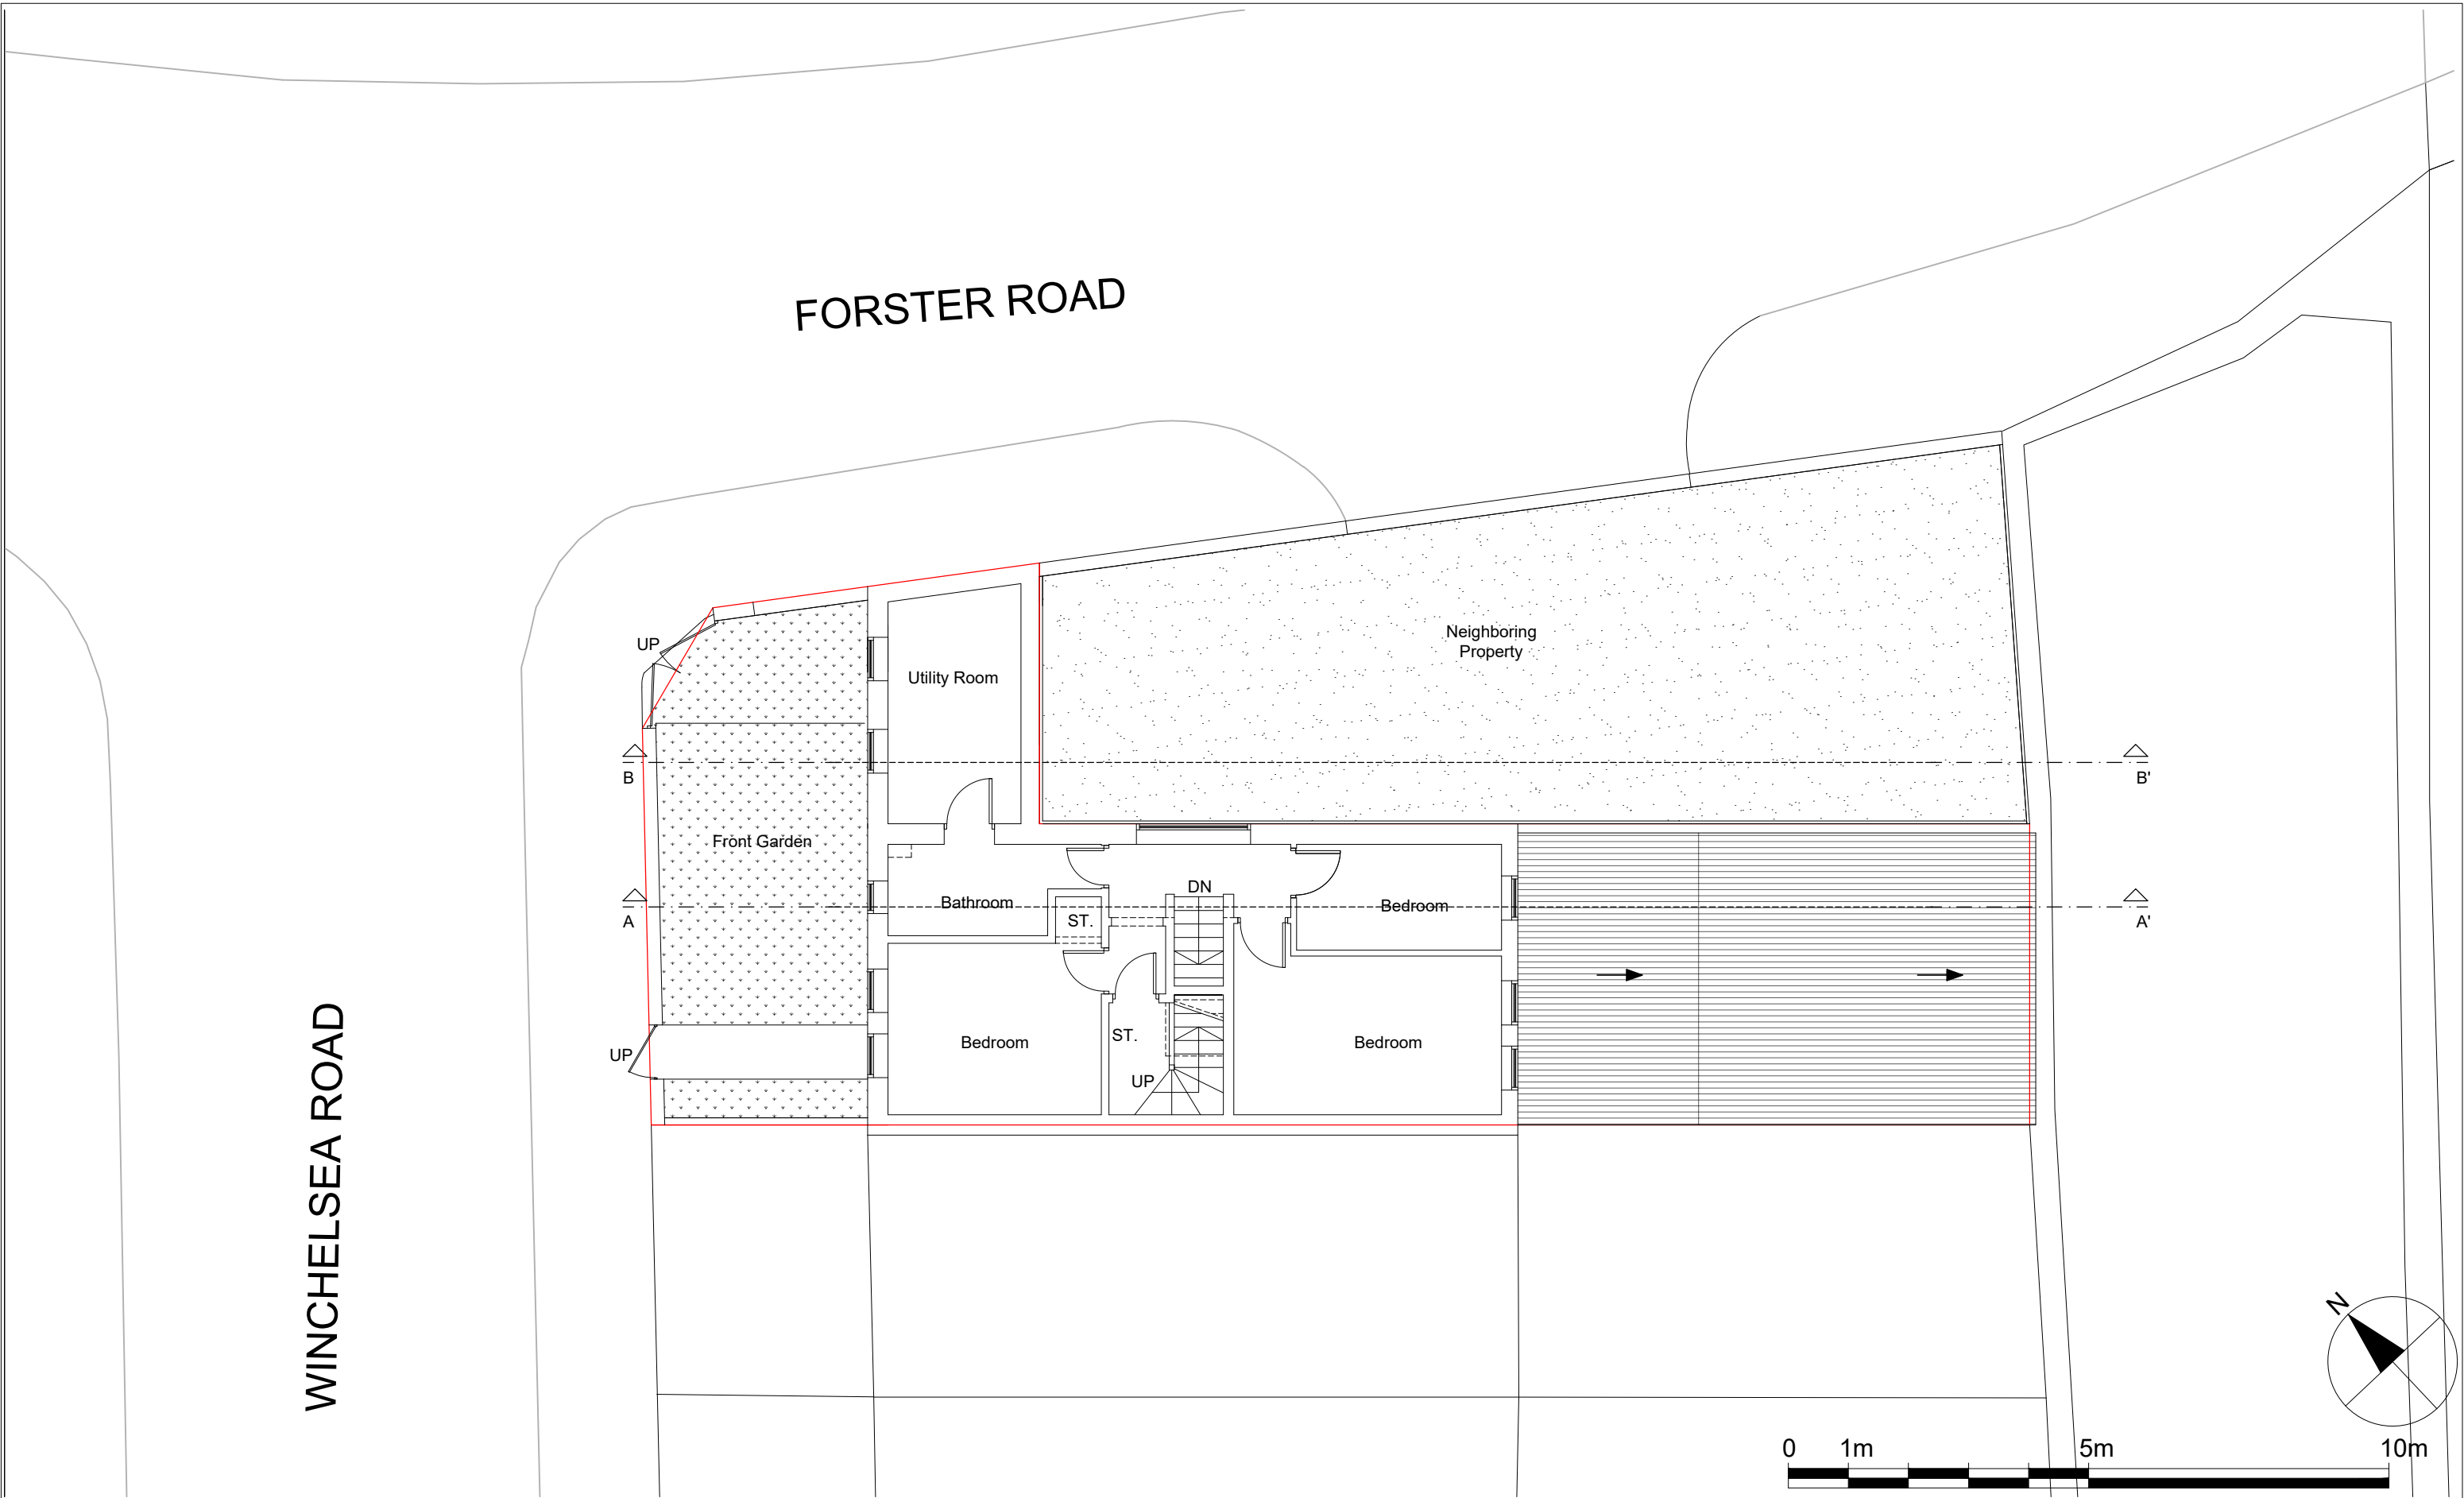


Notes.
Contractors must verify all dimensions at the site before comencing any work.
No construction work before Building Control approval and structural engineer confirmation.
Any discrepancies to be reported to Gridline.
All drawings are to be read in conjunction with all relevant drawings and specifications.

Project No.S				
REV	DATE	DESCRIPTION	BY	CH

PROJECT TITLE	
138 Winchelsea Road	
London	
N17 6XQ	
DATE	Project No.
July 2022	5923


DRAWING TITLE		
Proposed - First Floor		
CLIENT		
Mrs B Sinclair		
DRAWING No.	SCALE @ A3	Drawn by:
PR-P002	1:100	Chaya

 

PLANNING SERVICES
Unit 9b, The High Cross
Centre, Fountayne Rd,
N15 4BE
TEL: 020 8802 3480
www.samplanning.co.uk

WINCHELSEA ROAD

FORSTER ROAD

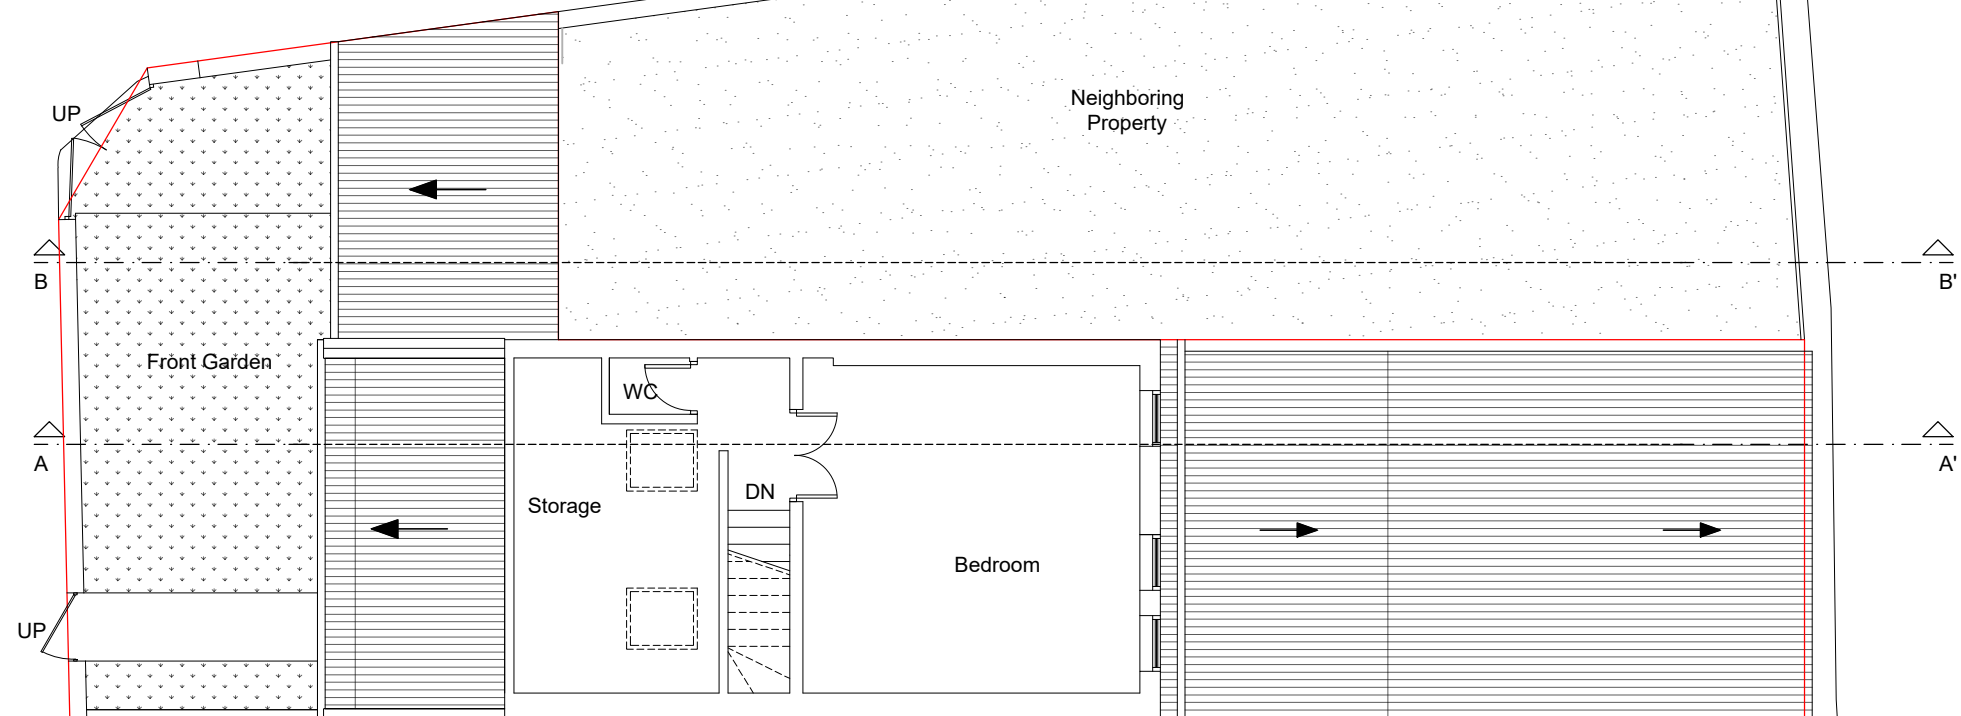


Notes.
Contractors must verify all dimensions at the site before comencing any work.
No construction work before Building Control approval and structural engineer confirmation.
Any discrepancies to be reported to Gridline.
All drawings are to be read in conjunction with all relevant drawings and specifications.


Project No.S				
REV	DATE	DESCRIPTION	BY	CH

PROJECT TITLE	
138 Winchelsea Road	
London	
N17 6XQ	
DATE	Project No.
July 2022	5923

DRAWING TITLE		
Proposed - Loft Level		
CLIENT		
Mrs B Sinclair		
DRAWING No.	SCALE @ A3	Drawn by:
PR-P003	1:100	Chaya

 

PLANNING SERVICES
Unit 9b, The High Cross
Centre, Fountayne Rd,
N15 4BE
TEL: 020 8802 3480
www.samplanning.co.uk

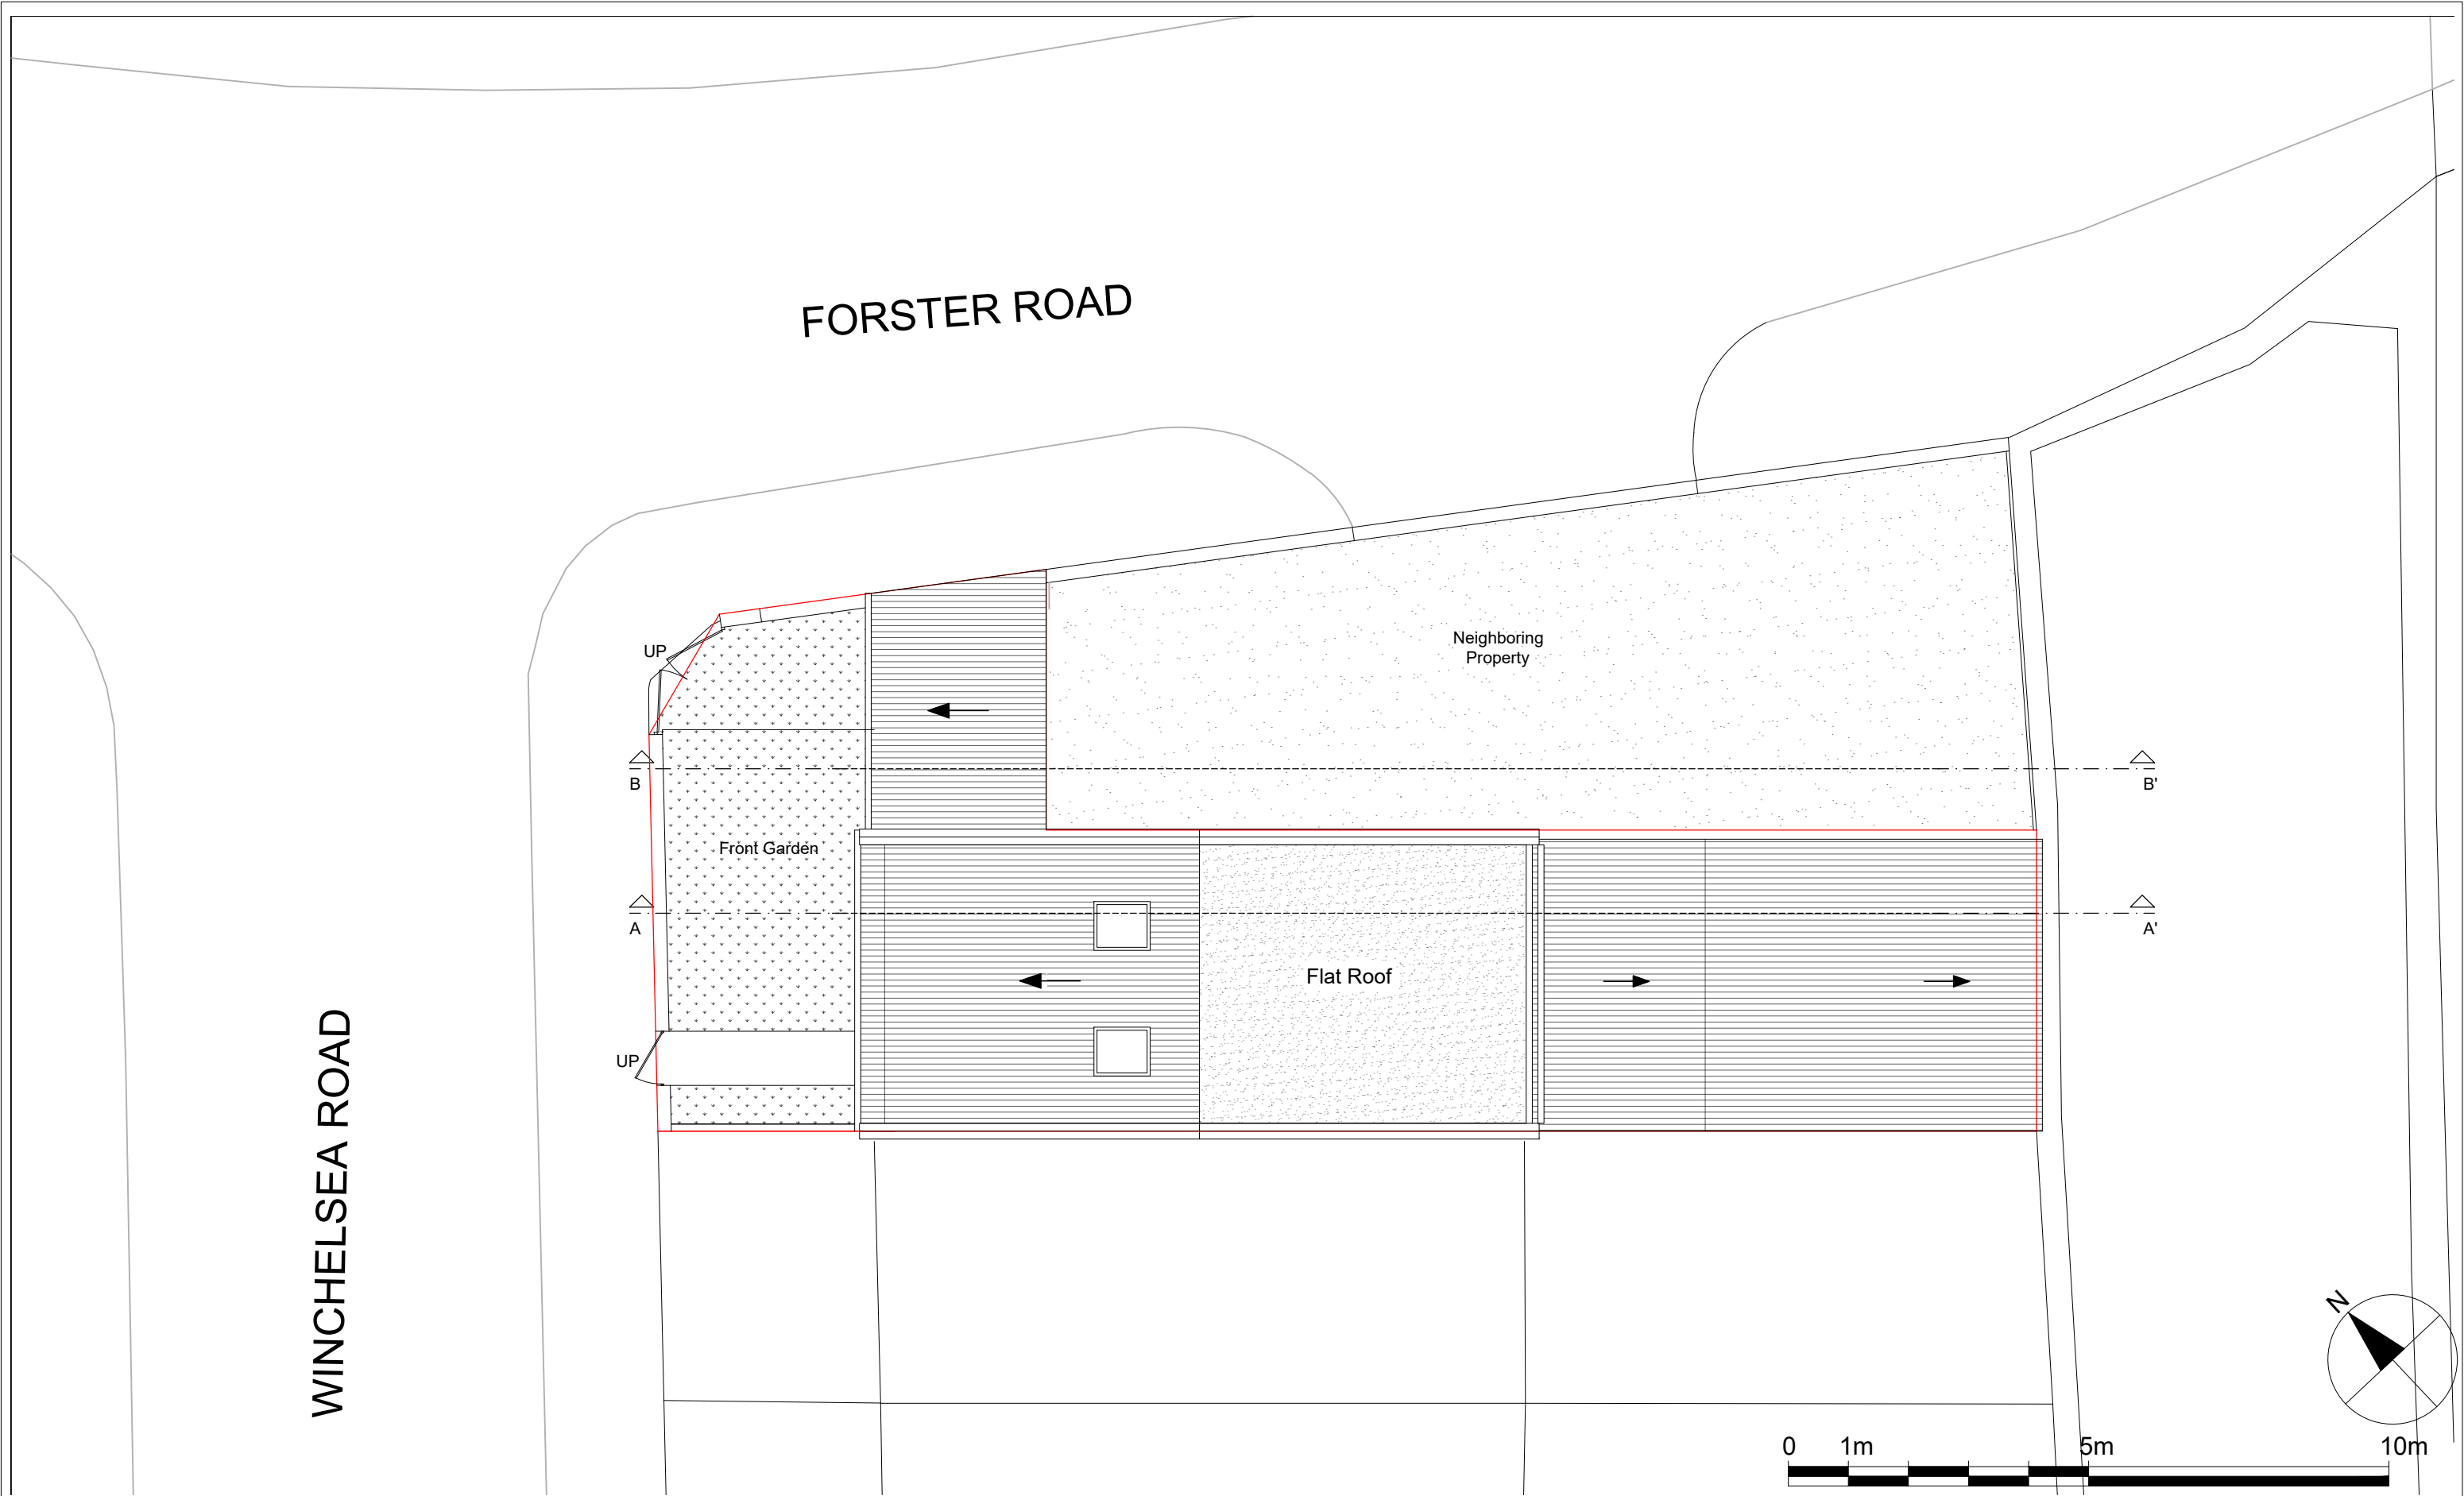


Notes.
Contractors must verify all dimensions at the site before comencing any work.
No construction work before Building Control approval and structural engineer confirmation.
Any discrepancies to be reported to Gridline.
All drawings are to be read in conjunction with all relevant drawings and specifications.

Project No.S				
REV	DATE	DESCRIPTION	BY	CH


PROJECT TITLE	
138 Winchelsea Road	
London	
N17 6XQ	
DATE	Project No.
July 2022	5923

DRAWING TITLE		
Proposed - Roof Plan		
CLIENT		
Mrs B Sinclair		
DRAWING No.	SCALE @ A3	Drawn by:
PR-P004	1:100	Chaya

 


PLANNING SERVICES
Unit 9b, The High Cross
Centre, Fountayne Rd,
N15 4BE
TEL: 020 8802 3480
www.samplanning.co.uk

Front Elevation

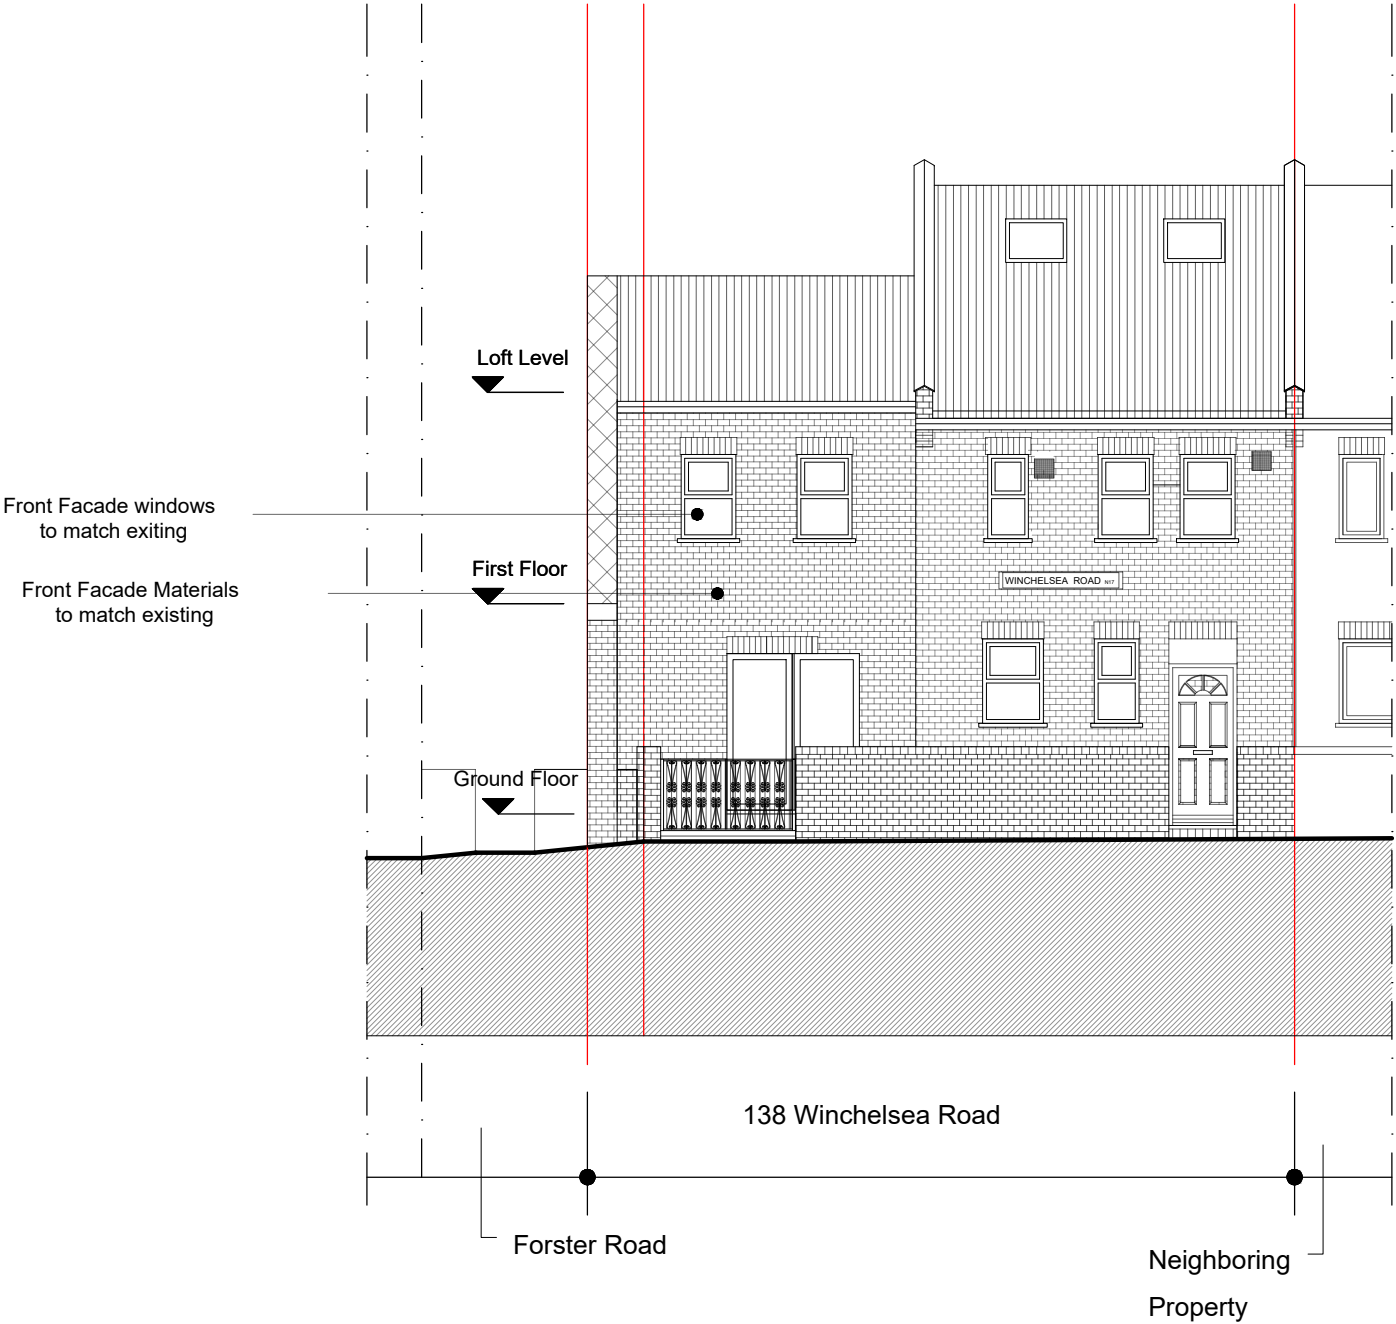

Rear Elevation

 



Notes.
Contractors must verify all dimensions at the site before comencing any work.
No construction work before Building Control approval and structural engineer confirmation.
Any discrepancies to be reported to Gridline.
All drawings are to be read in conjunction with all relevant drawings and specifications.

Project No.S				
REV	DATE	DESCRIPTION	BY	CH

PROJECT TITLE
138 Winchelsea Road
London
N17 6XQ
DATE July 2022
Project No. 5923

DRAWING TITLE
Proposed-Front/Rear Elevation
CLIENT
Mrs B Sinclair
DRAWING No. PR-E001
SCALE @ A3 1:100
Drawn by: Chaya



 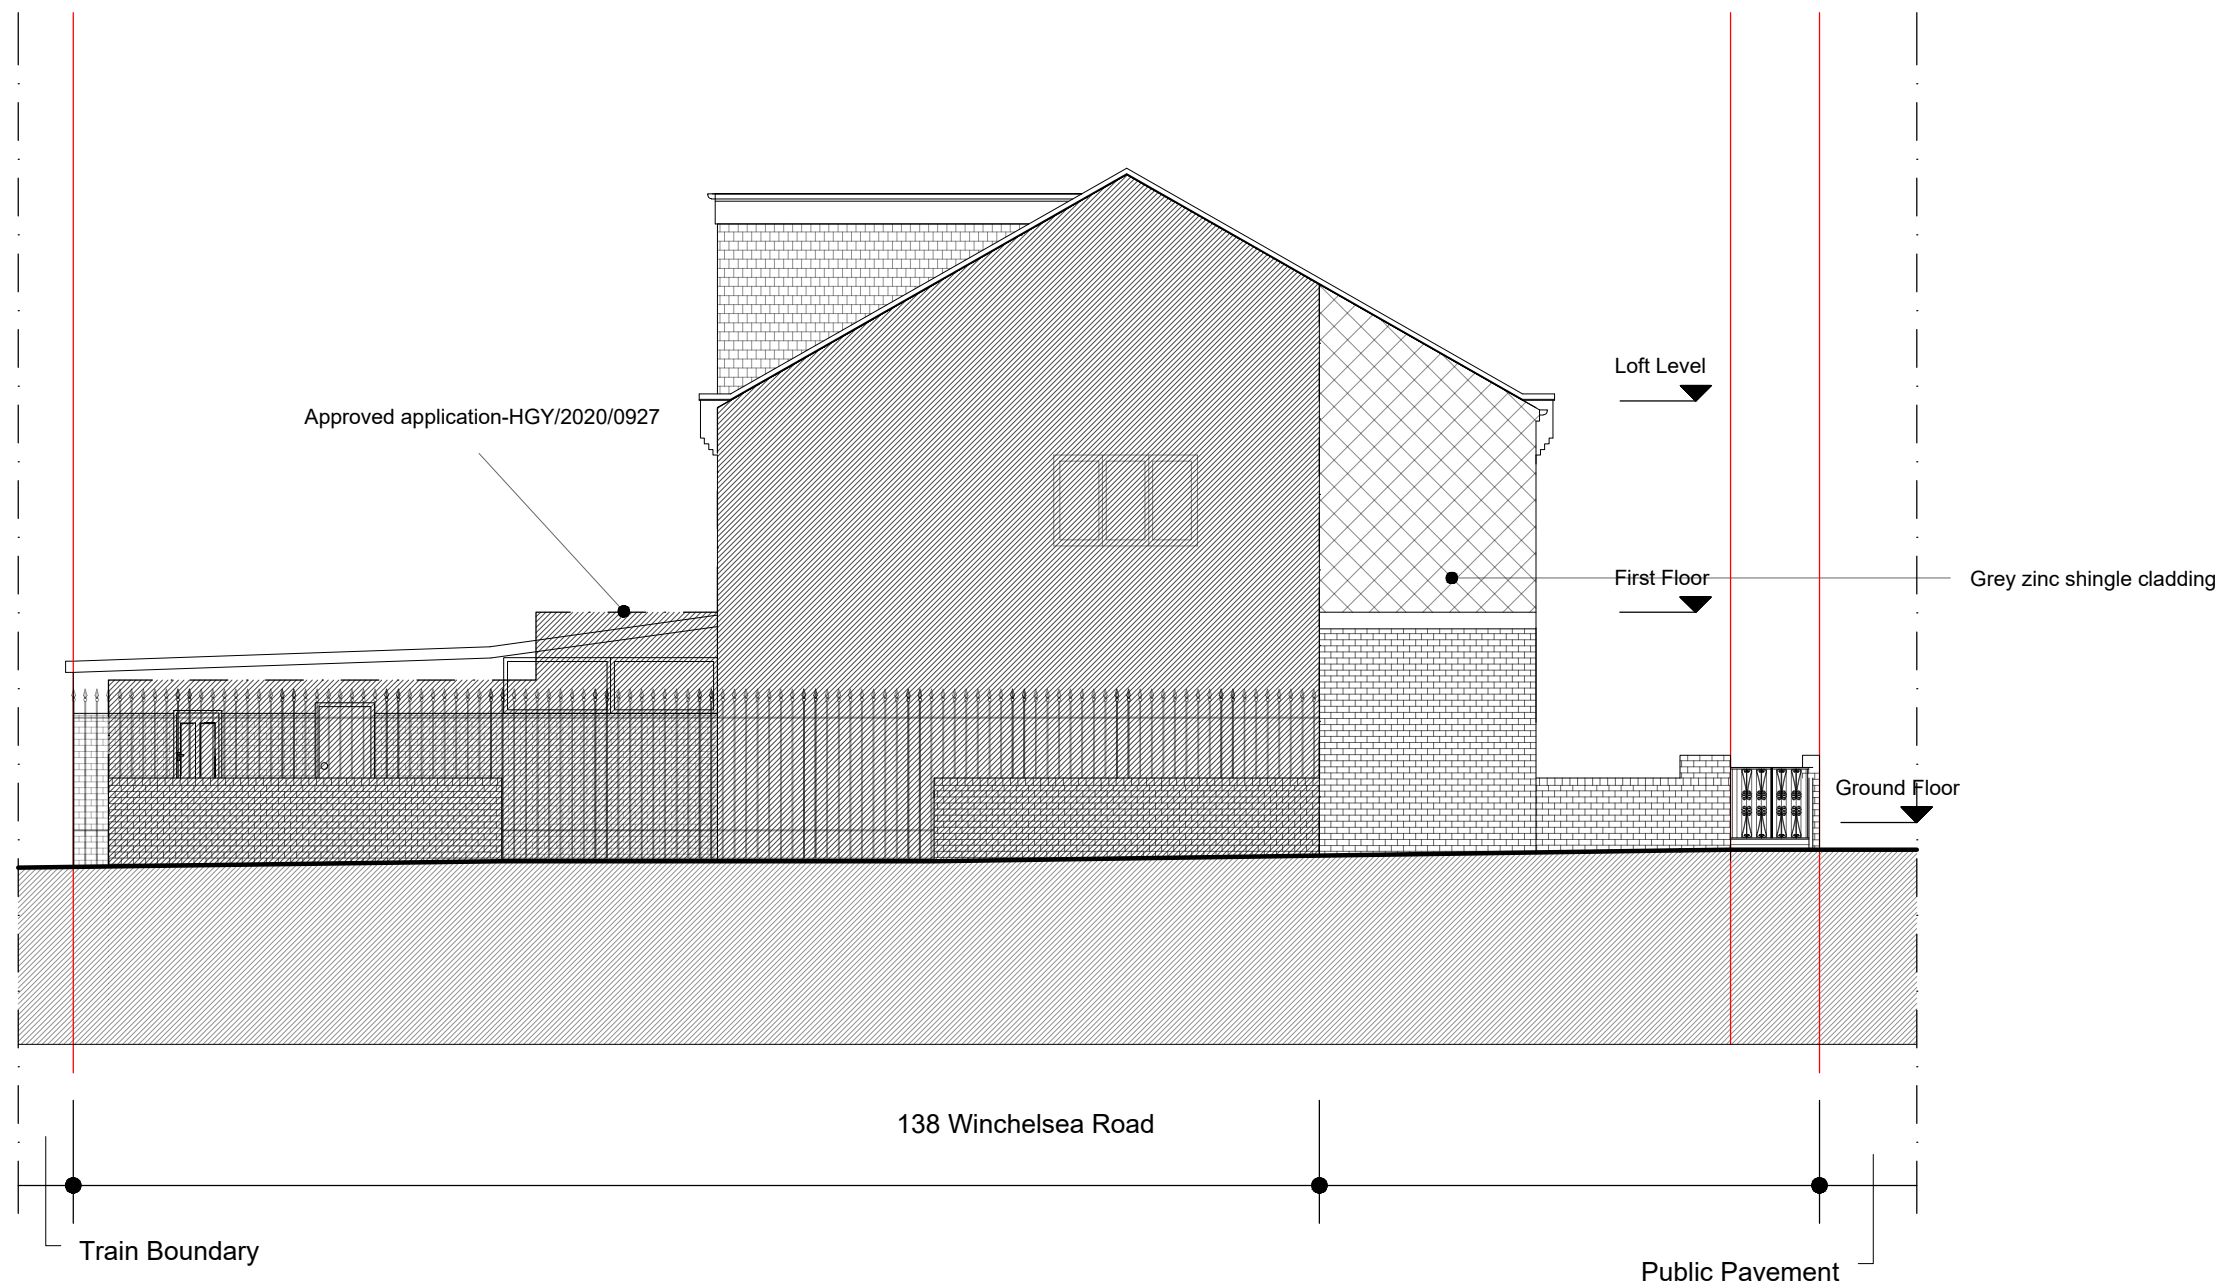


Notes.
Contractors must verify all dimensions at the site before comencing any work.
No construction work before Building Control approval and structural engineer confirmation.
Any discrepancies to be reported to Gridline. All drawings are to be read in conjunction with all relevant drawings and specifications.


Project No.S				
REV	DATE	DESCRIPTION	BY	CH

PROJECT TITLE	
138 Winchelsea Road	
London	
N17 6XQ	
DATE	Project No.
July 2022	5923

DRAWING TITLE		
Proposed - Side Elevation 1		
CLIENT		
Mrs B Sinclair		
DRAWING No.	SCALE @ A3	Drawn by:
PR-E002	1:100	Chaya

 

PLANNING SERVICES
Unit 9b, The High Cross
Centre, Fountayne Rd,
N15 4BE
TEL: 020 8802 3480
www.samplanning.co.uk

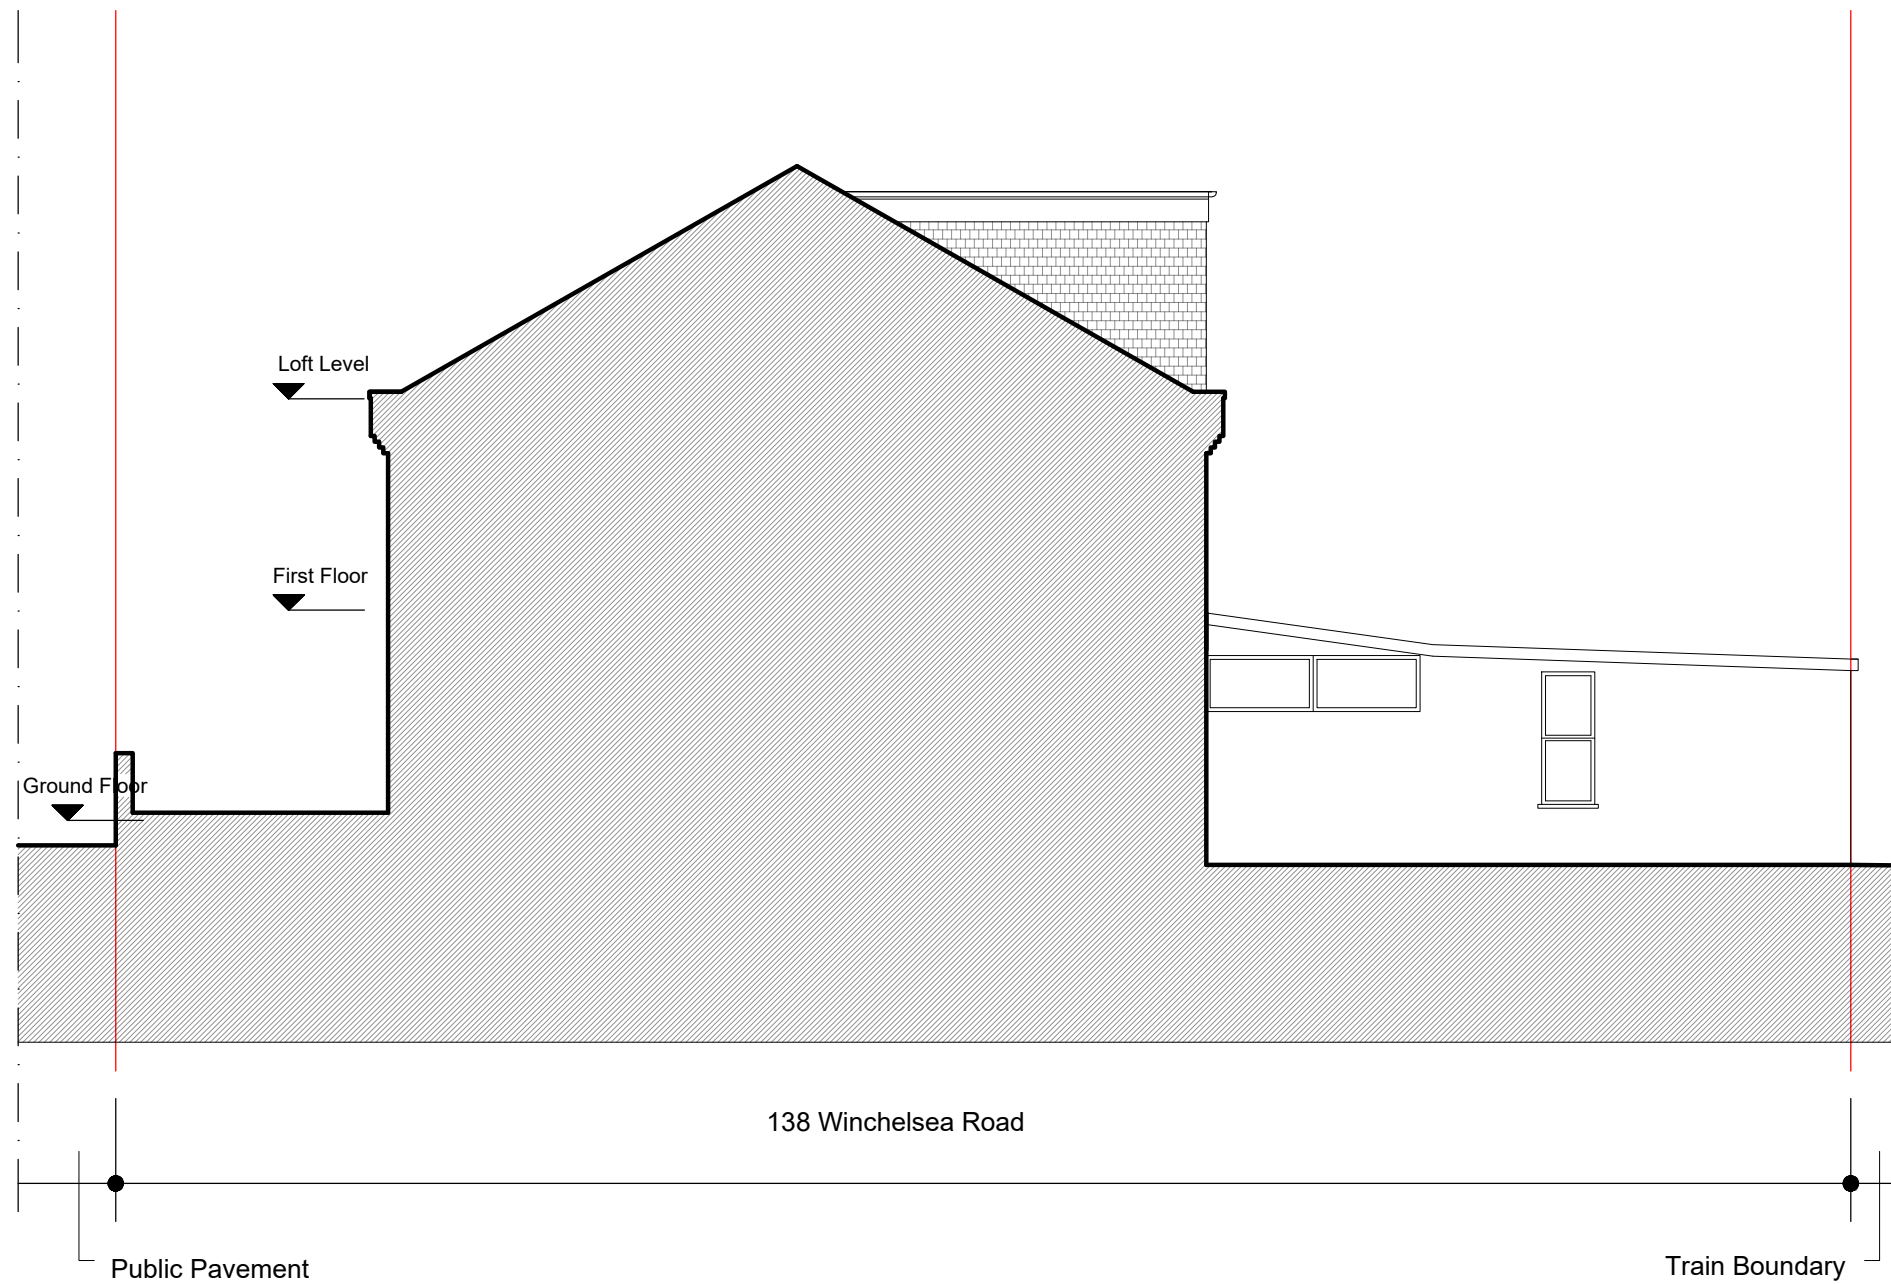


Notes.
Contractors must verify all dimensions at the site before comencing any work.
No construction work before Building Control approval and structural engineer confirmation.
Any discrepancies to be reported to Gridline. All drawings are to be read in conjunction with all relevant drawings and specifications.


Project No.S				
REV	DATE	DESCRIPTION	BY	CH

PROJECT TITLE	
138 Winchelsea Road	
London	
N17 6XQ	
DATE	Project No.
July 2022	5923

DRAWING TITLE		
Proposed - Side Elevation 2		
CLIENT		
Mrs B Sinclair		
DRAWING No.	SCALE @ A3	Drawn by:
PR-E003	1:100	Chaya

 

PLANNING SERVICES
Unit 9b, The High Cross
Centre, Fountayne Rd,
N15 4BE
TEL: 020 8802 3480
www.samplanning.co.uk

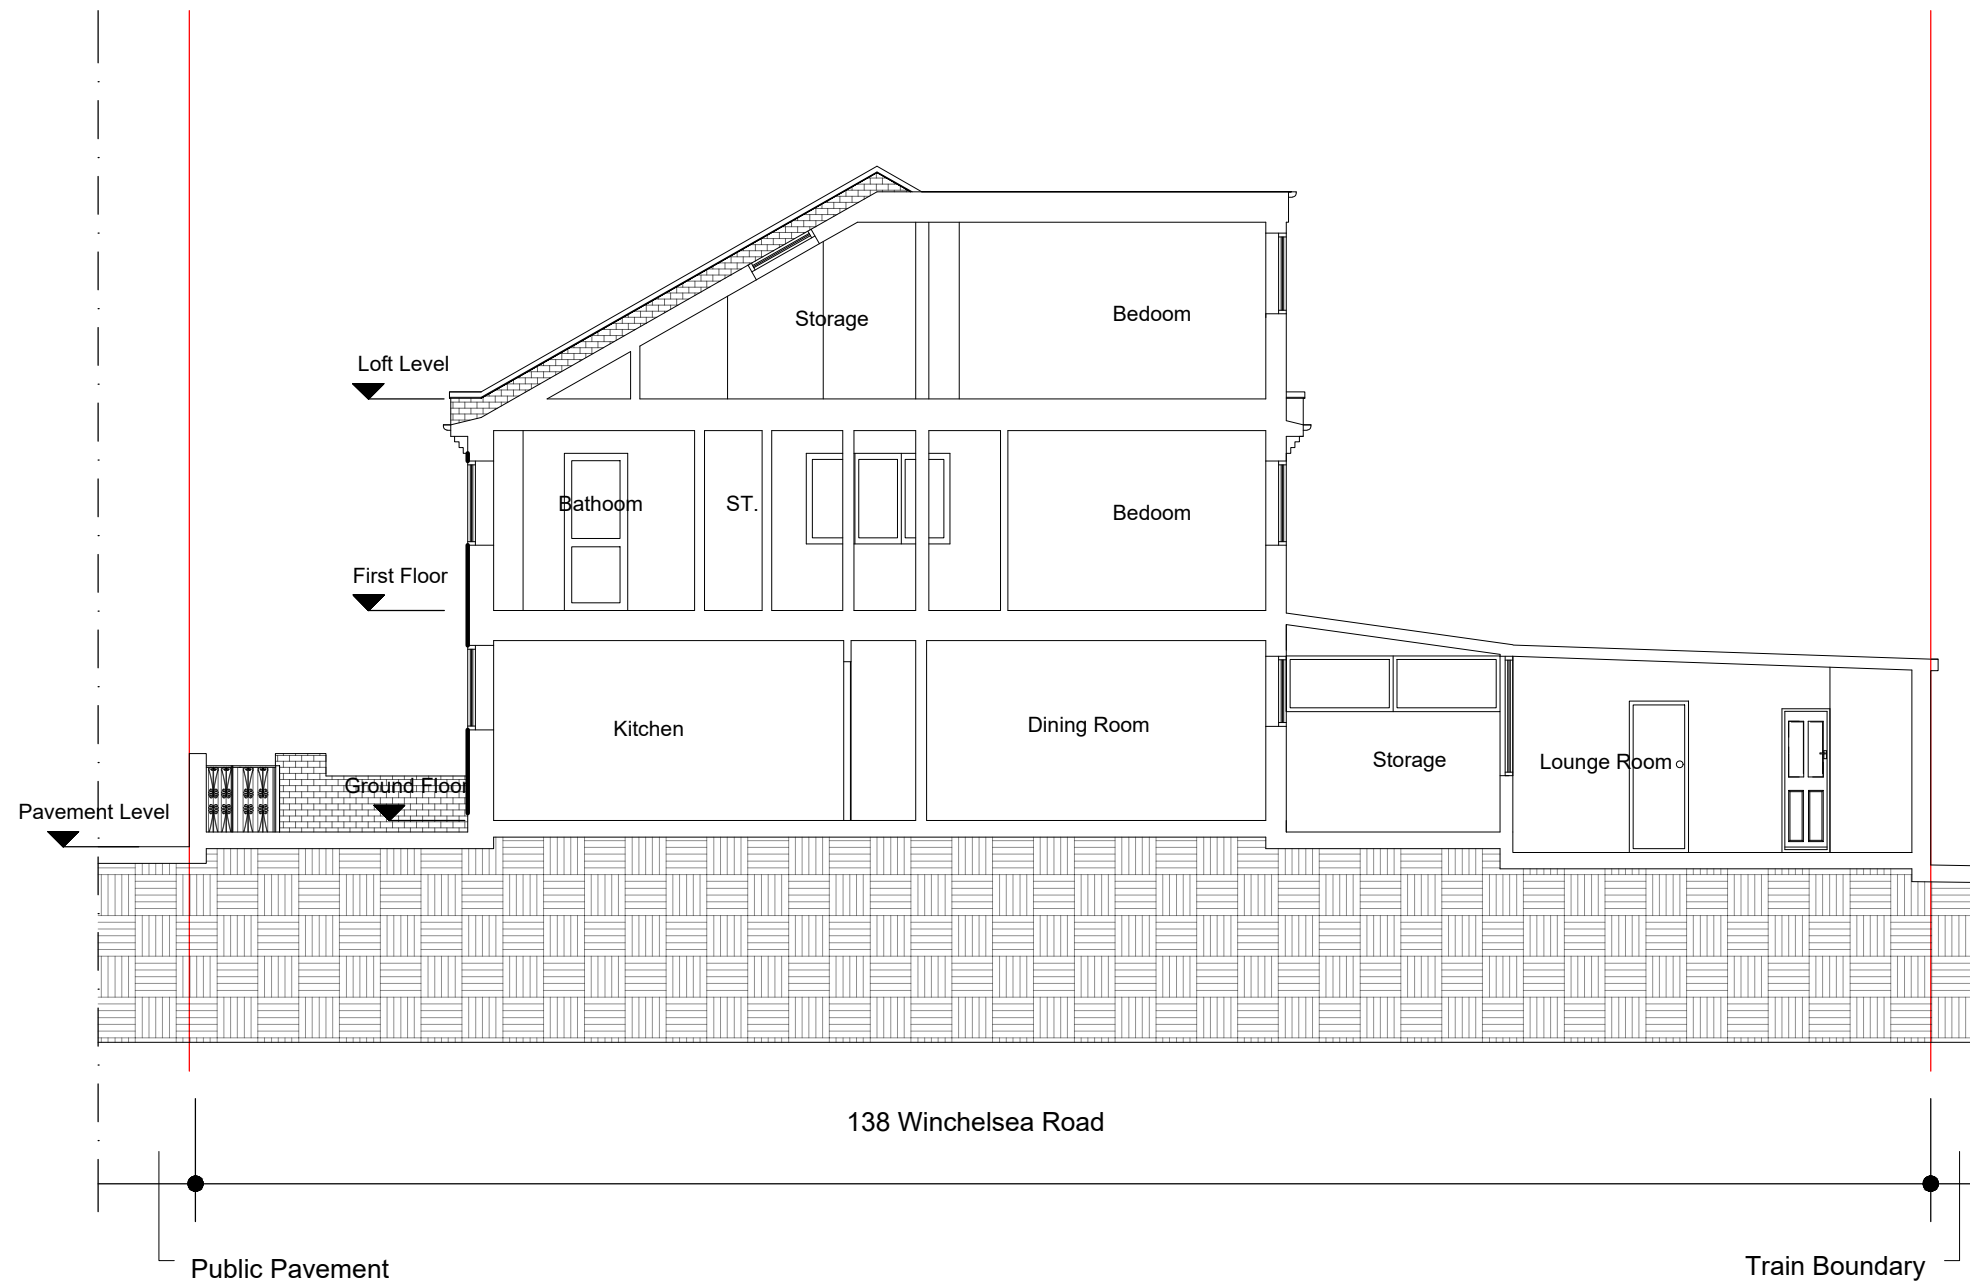


Notes.
Contractors must verify all dimensions at the site before comencing any work.
No construction work before Building Control approval and structural engineer confirmation.
Any discrepancies to be reported to Gridline. All drawings are to be read in conjunction with all relevant drawings and specifications.

Project No.S					
REV	DATE	DESCRIPTION	BY	CH	

PROJECT TITLE	
138 Winchelsea Road	
London	
N17 6XQ	
DATE	Project No.
July 2022	5923

DRAWING TITLE		
Proposed - Section AA'		
CLIENT		
Mrs B Sinclair		
DRAWING No.	SCALE @ A3	Drawn by:
PR-S001	1:100	Chaya

PLANNING SERVICES
Unit 9b, The High Cross
Centre, Fountayne Rd,
N15 4BE
TEL: 020 8802 3480
www.samplanning.co.uk

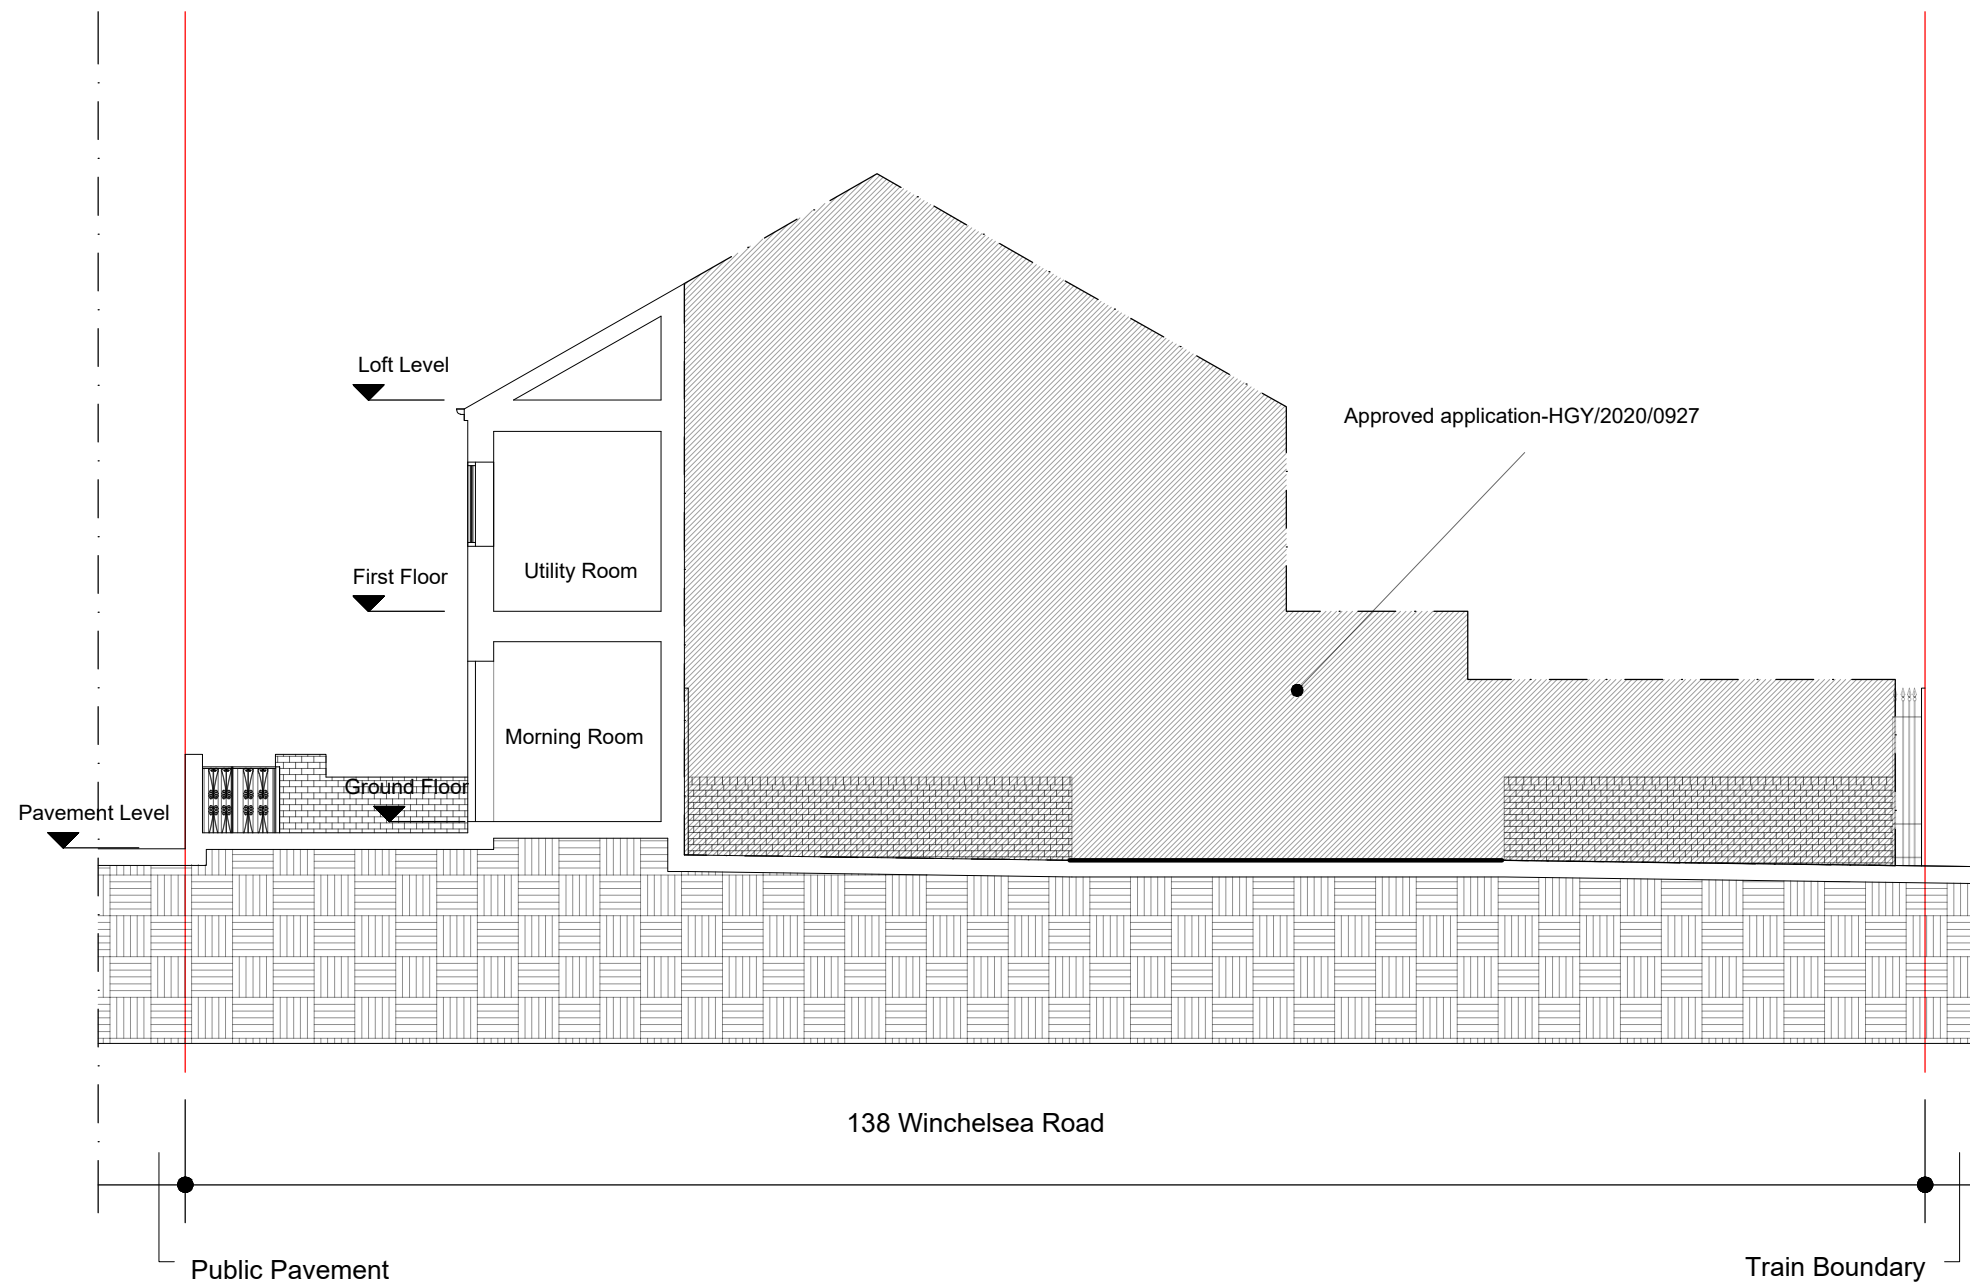


Notes.
Contractors must verify all dimensions at the site before comencing any work.
No construction work before Building Control approval and structural engineer confirmation.
Any discrepancies to be reported to Gridline. All drawings are to be read in conjunction with all relevant drawings and specifications.

Project No.S				
REV	DATE	DESCRIPTION	BY	CH

PROJECT TITLE	
138 Winchelsea Road	
London	
N17 6XQ	
DATE	Project No.
July 2022	5923

DRAWING TITLE		
Proposed - Section BB'		
CLIENT		
Mrs B Sinclair		
DRAWING No.	SCALE @ A3	Drawn by:
PR-S002	1:100	Chaya

 

PLANNING SERVICES
Unit 9b, The High Cross
Centre, Fountayne Rd,
N15 4BE
TEL: 020 8802 3480
www.samplanning.co.uk