



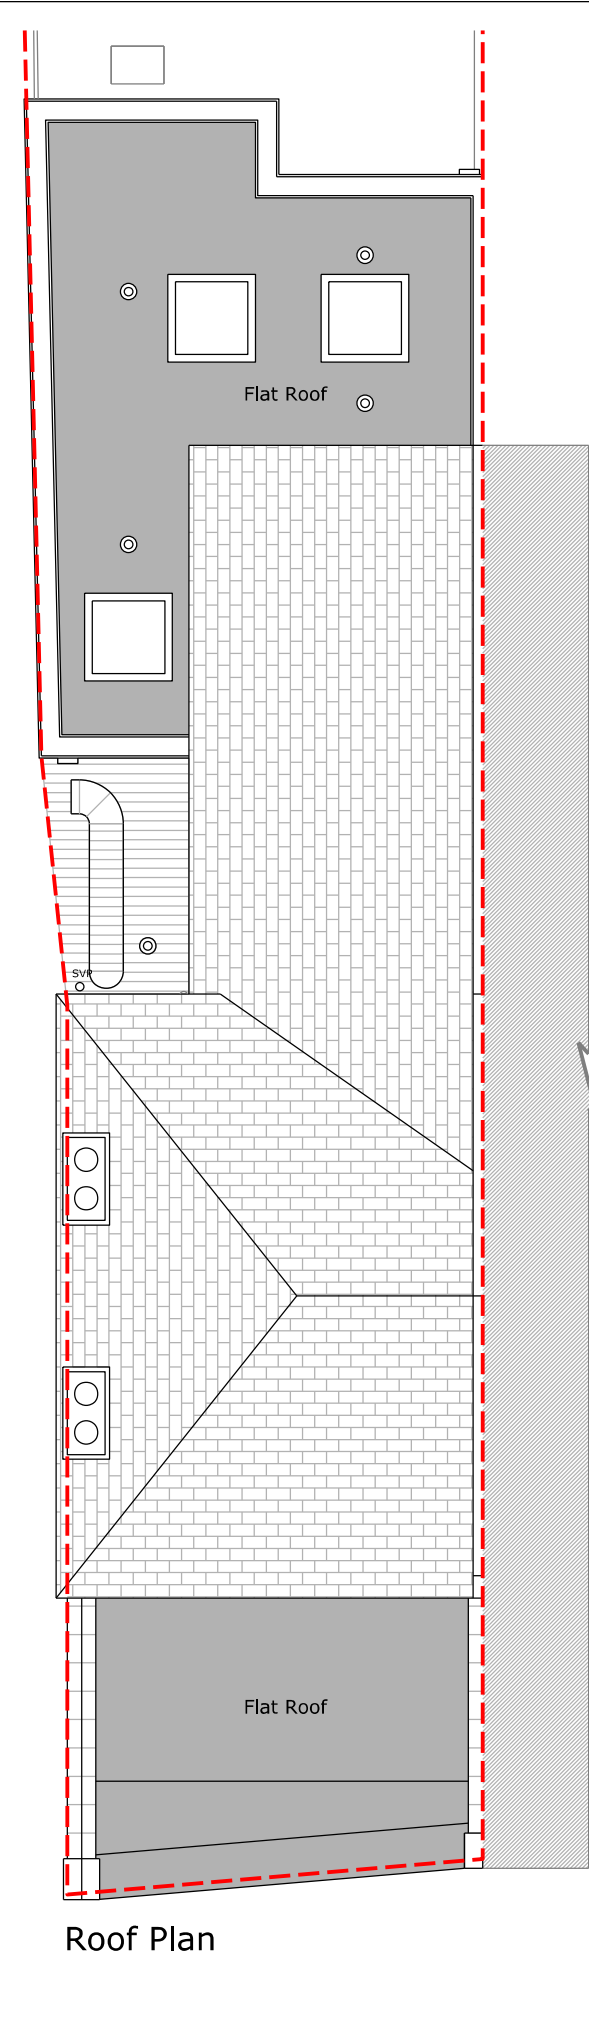

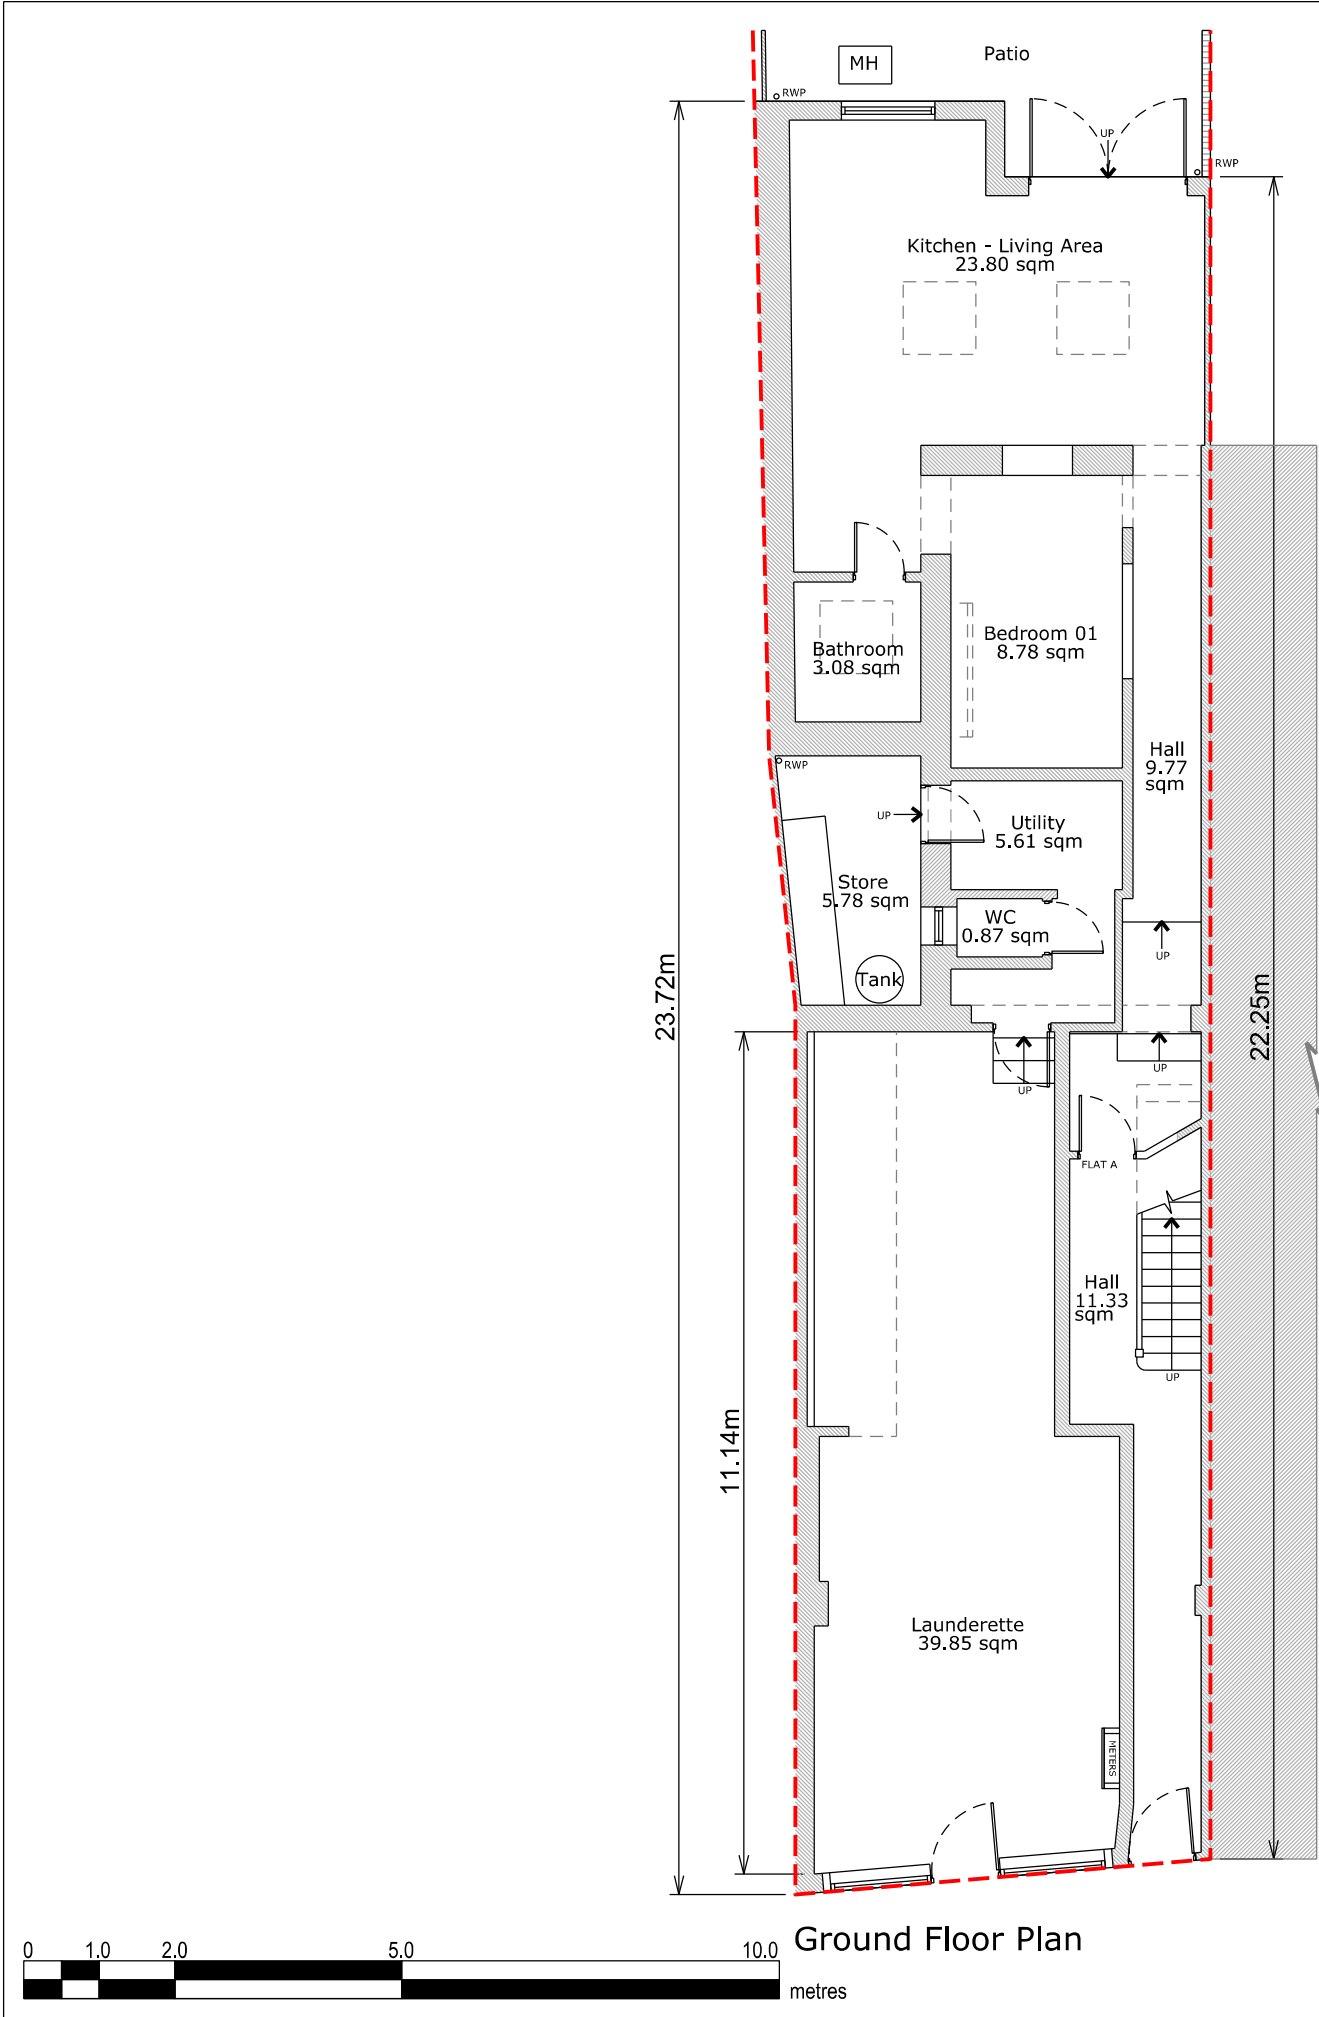

Copyright in design and this drawing is the property of Resi.

Reproduction in whole or in part is forbidden without written sanction of Resi.

All dimensions to be cross-checked on site prior to completing a Building Regulations package, structural engineering, the party wall process and construction.

Print to scale (as actual size)

NOTES

Revision		
Rev	Notes	Date
-	Preliminary Issue	26/03/2024
A	Planning Issue	12/04/2024

KEY

Existing walls Boundary lines

JOB TITLE
Facade alterations and all associated works at 80a White Hart Lane, N17 8HP

STATUS
Planning

DRAWING TITLE
Existing Floor Plans

CLIENT
Brian Maguire

SCALE 1:100 at A3	DRAWN HD
DATE Apr 2024	CHECKED NS

DRAWING NO. 171963 - 02 - 101A

Copyright in design and this drawing is the property of Resi.

Reproduction in whole or in part is forbidden without written sanction of Resi.

All dimensions to be cross-checked on site prior to completing a Building Regulations package, structural engineering, the party wall process and construction.

Print to scale (as actual size)

NOTES

Materials:

Brickwork / Walls - Red brick and London stock brick

Pitched Roof - Slate tiles

Flat Roof - Felt

Windows - White uPVC casement windows

Doors - Green painted timber painted front entrance door, brown painted timber glazed single door to the shop front and white painted timber glazed single door

RWP / Gutters / Fascia - Black/white uPVC downpipes, guttering and black painted timber fascias

Revision

Rev	Notes	Date
-	Preliminary Issue	26/03/2024
A	Planning Issue	12/04/2024

KEY

Existing walls Boundary lines

JOB TITLE

Facade alterations and all associated works at 80a White Hart Lane, N17 8HP

STATUS

Planning

DRAWING TITLE

Existing Elevations

CLIENT

Brian Maguire

SCALE

1:100 at A3


DATE

Apr 2024


DRAWING NO. 171963 - 02 - 201A




Front Elevation

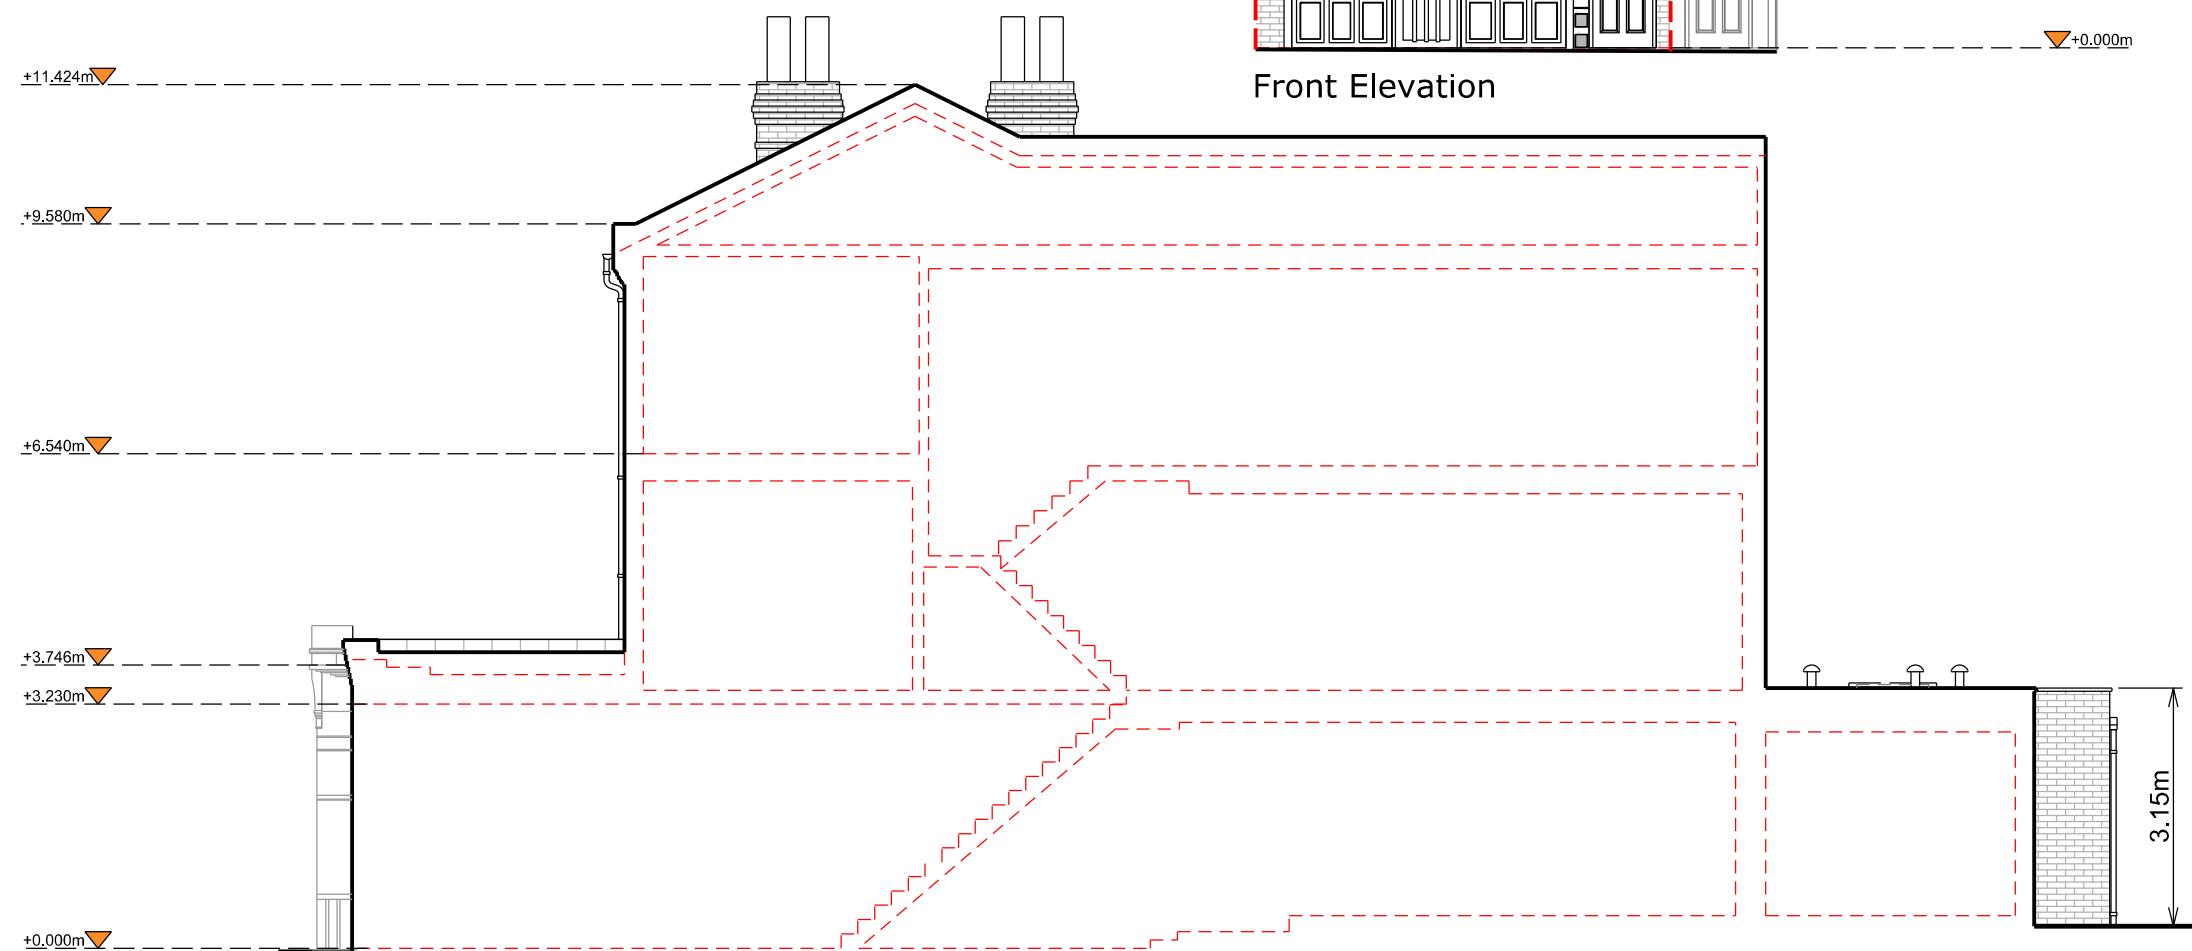


Right Side Elevation

 

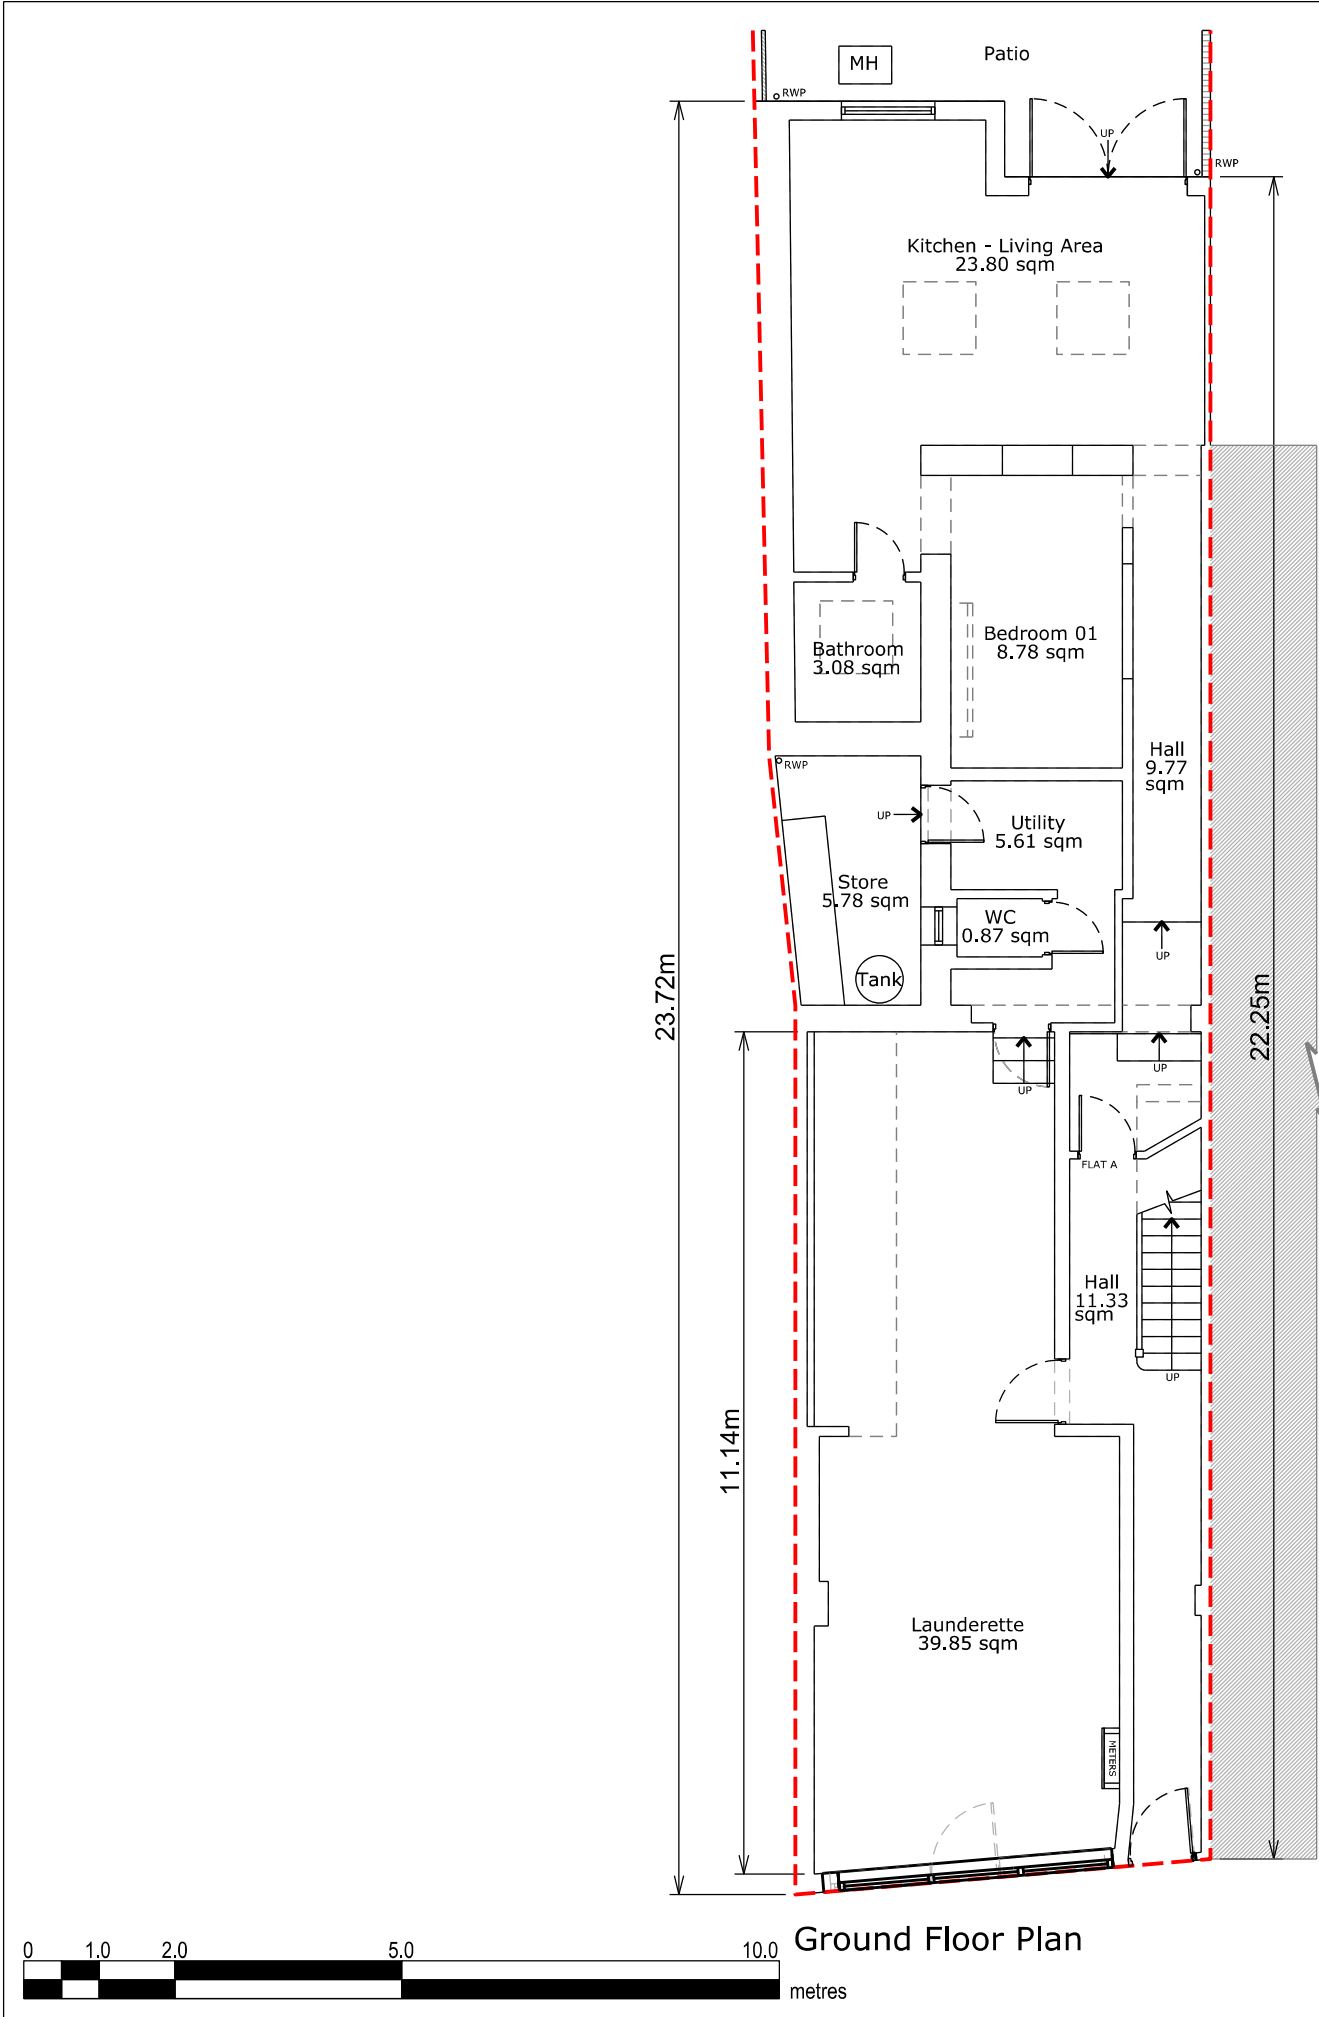

Ground Floor Plan

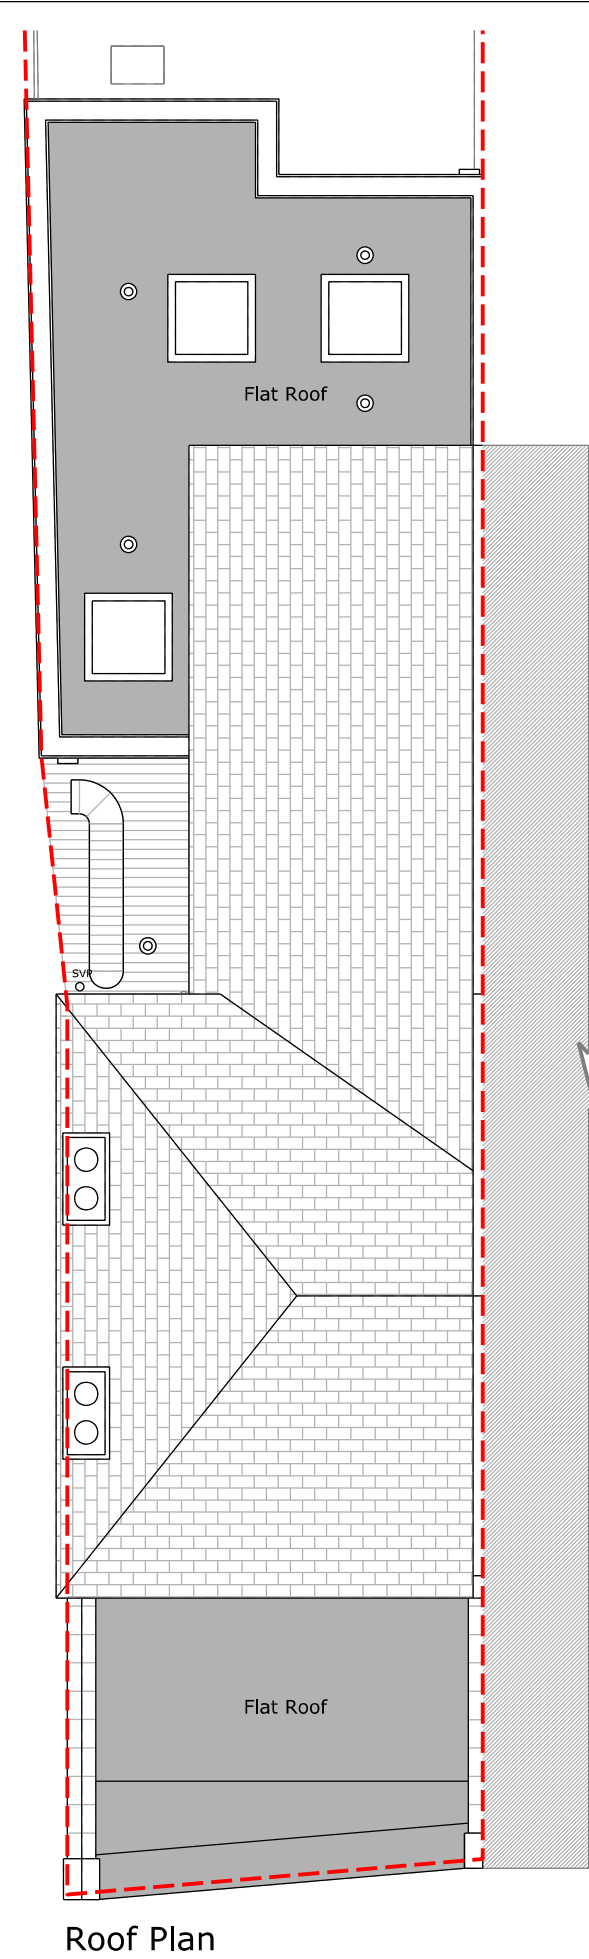

Roof Plan

Copyright in design and this drawing is the property of Resi.

Reproduction in whole or in part is forbidden without written sanction of Resi.

All dimensions to be cross-checked on site prior to completing a Building Regulations package, structural engineering, the party wall process and construction.

Print to scale (as actual size)

NOTES

Revision		
Rev	Notes	Date
-	Preliminary Issue	26/03/2024
A	Planning Issue	12/04/2024

KEY

	Proposed walls		Boundary lines
	Existing removed		

JOB TITLE
Facade alterations and all associated works at 80a White Hart Lane, N17 8HP

STATUS
Planning

DRAWING TITLE
Proposed Floor Plans

CLIENT
Brian Maguire

SCALE 1:100 at A3	DRAWN CZ
DATE Apr 2024	CHECKED NS

DRAWING NO. 171963 - 02 - 102A

Copyright in design and this drawing is the property of Resi.

Reproduction in whole or in part is forbidden without written sanction of Resi.

All dimensions to be cross-checked on site prior to completing a Building Regulations package, structural engineering, the party wall process and construction.

Print to scale (as actual size)

NOTES

Materials:

Timber / Composite

Windows - Grey timber / composite with clear glazing and fixed windows with opaque glazing

Doors - Grey painted timber / composite for front entrance door

Fascia - Grey timber / composite painted timber fascias

Revision

Rev	Notes	Date
-	Preliminary Issue	26/03/2024
A	Planning Issue	12/04/2024

KEY

	Proposed walls		Boundary lines
	Existing removed		

JOB TITLE

Facade alterations and all associated works at 80a White Hart Lane, N17 8HP

STATUS

Planning

DRAWING TITLE

Proposed Elevations

CLIENT

Brian Maguire

SCALE

1:100 at A3

DRAWN

CZ

DATE

Apr 2024


CHECKED

NS

DRAWING NO. 171963 - 02 - 201A



Front Elevation

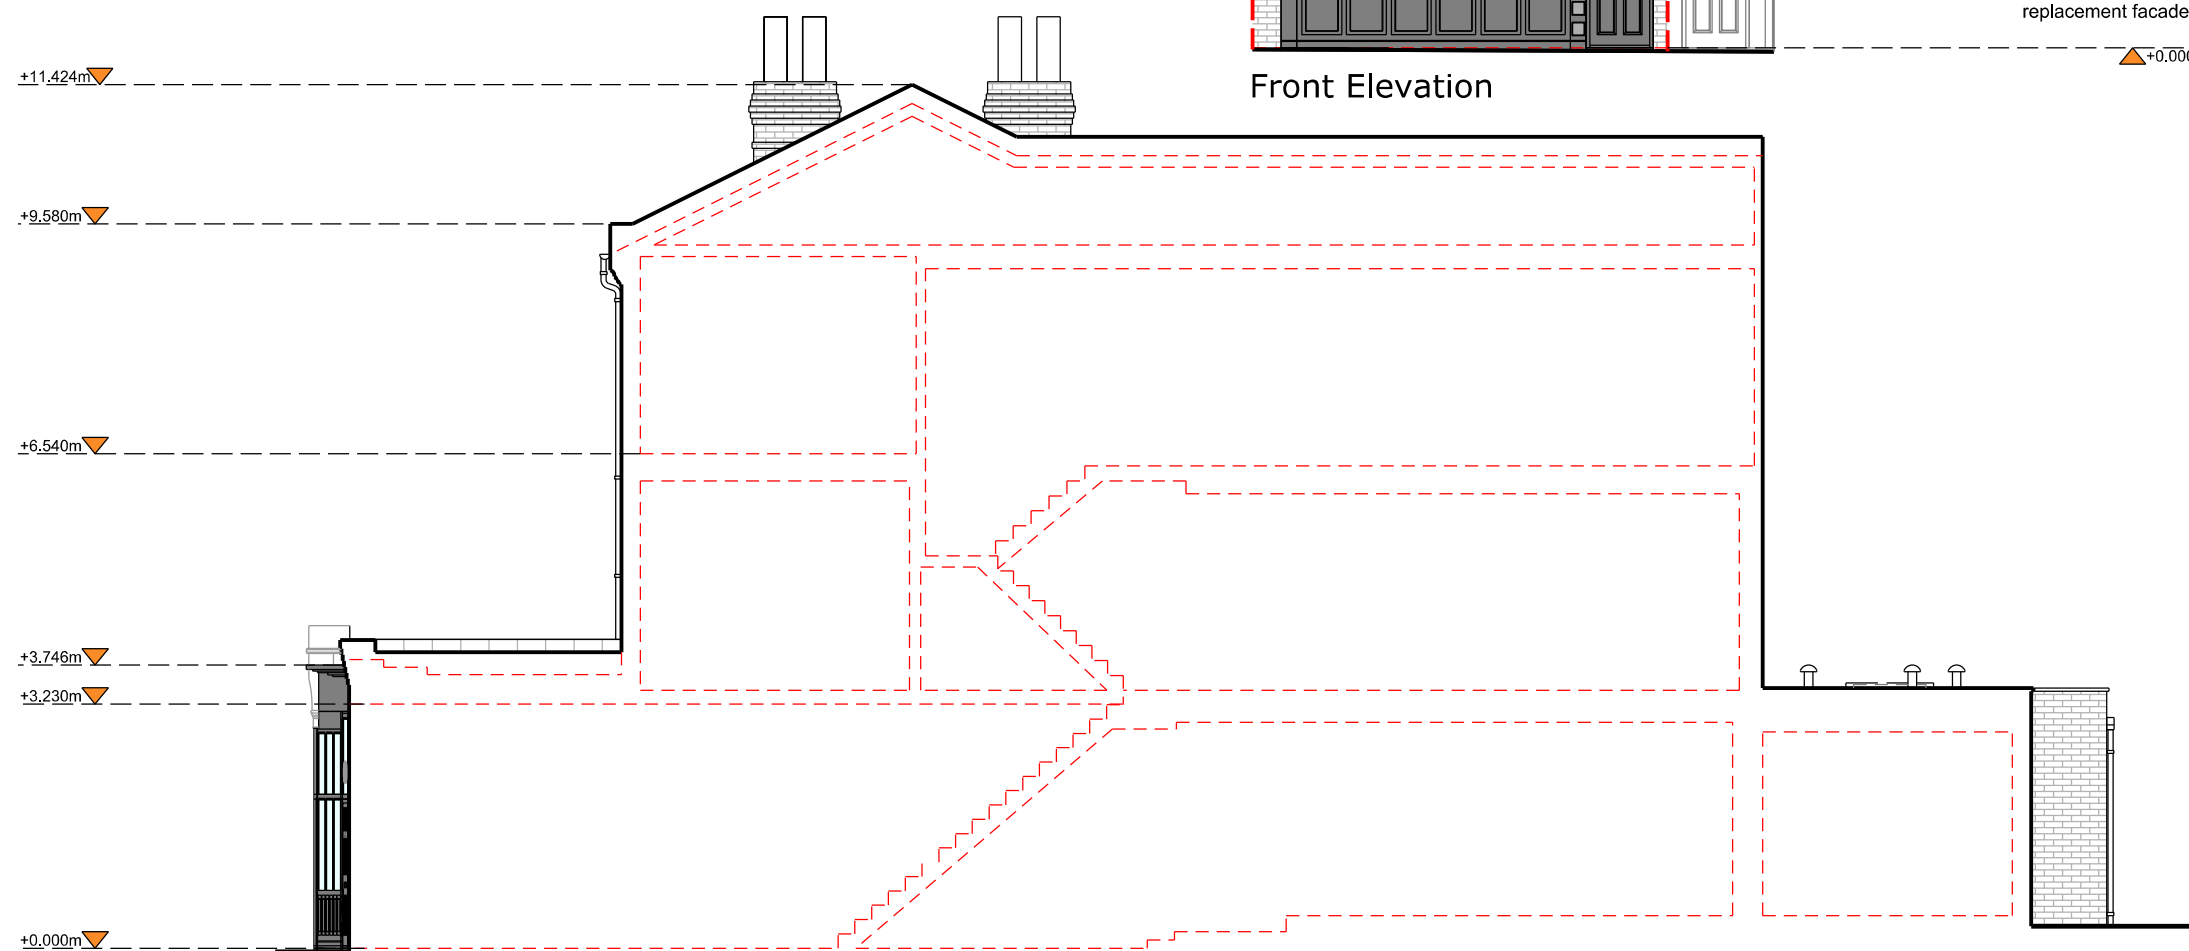

Right Side Elevation

