



General Notes

The copyright of this drawing and design remains the intellectual property of the designers and may not be used without the written permission of Architecture for the Senses Limited. Do not Scale. Verify all dimensions on site before commencing work or preparing shop drawings. Report any discrepancies, errors or omissions to the designers and await further instructions before the commencement of works. All building materials, components and workmanship to comply with the appropriate public health acts, building regulations, British standards, codes of practice and the appropriate manufacturer's recommendations. Ensure all works are carried out within the prescribed hours of work and that all tools are of a non-percussive type where possible. Refer to the relevant drawings or method statement for all specialist work.

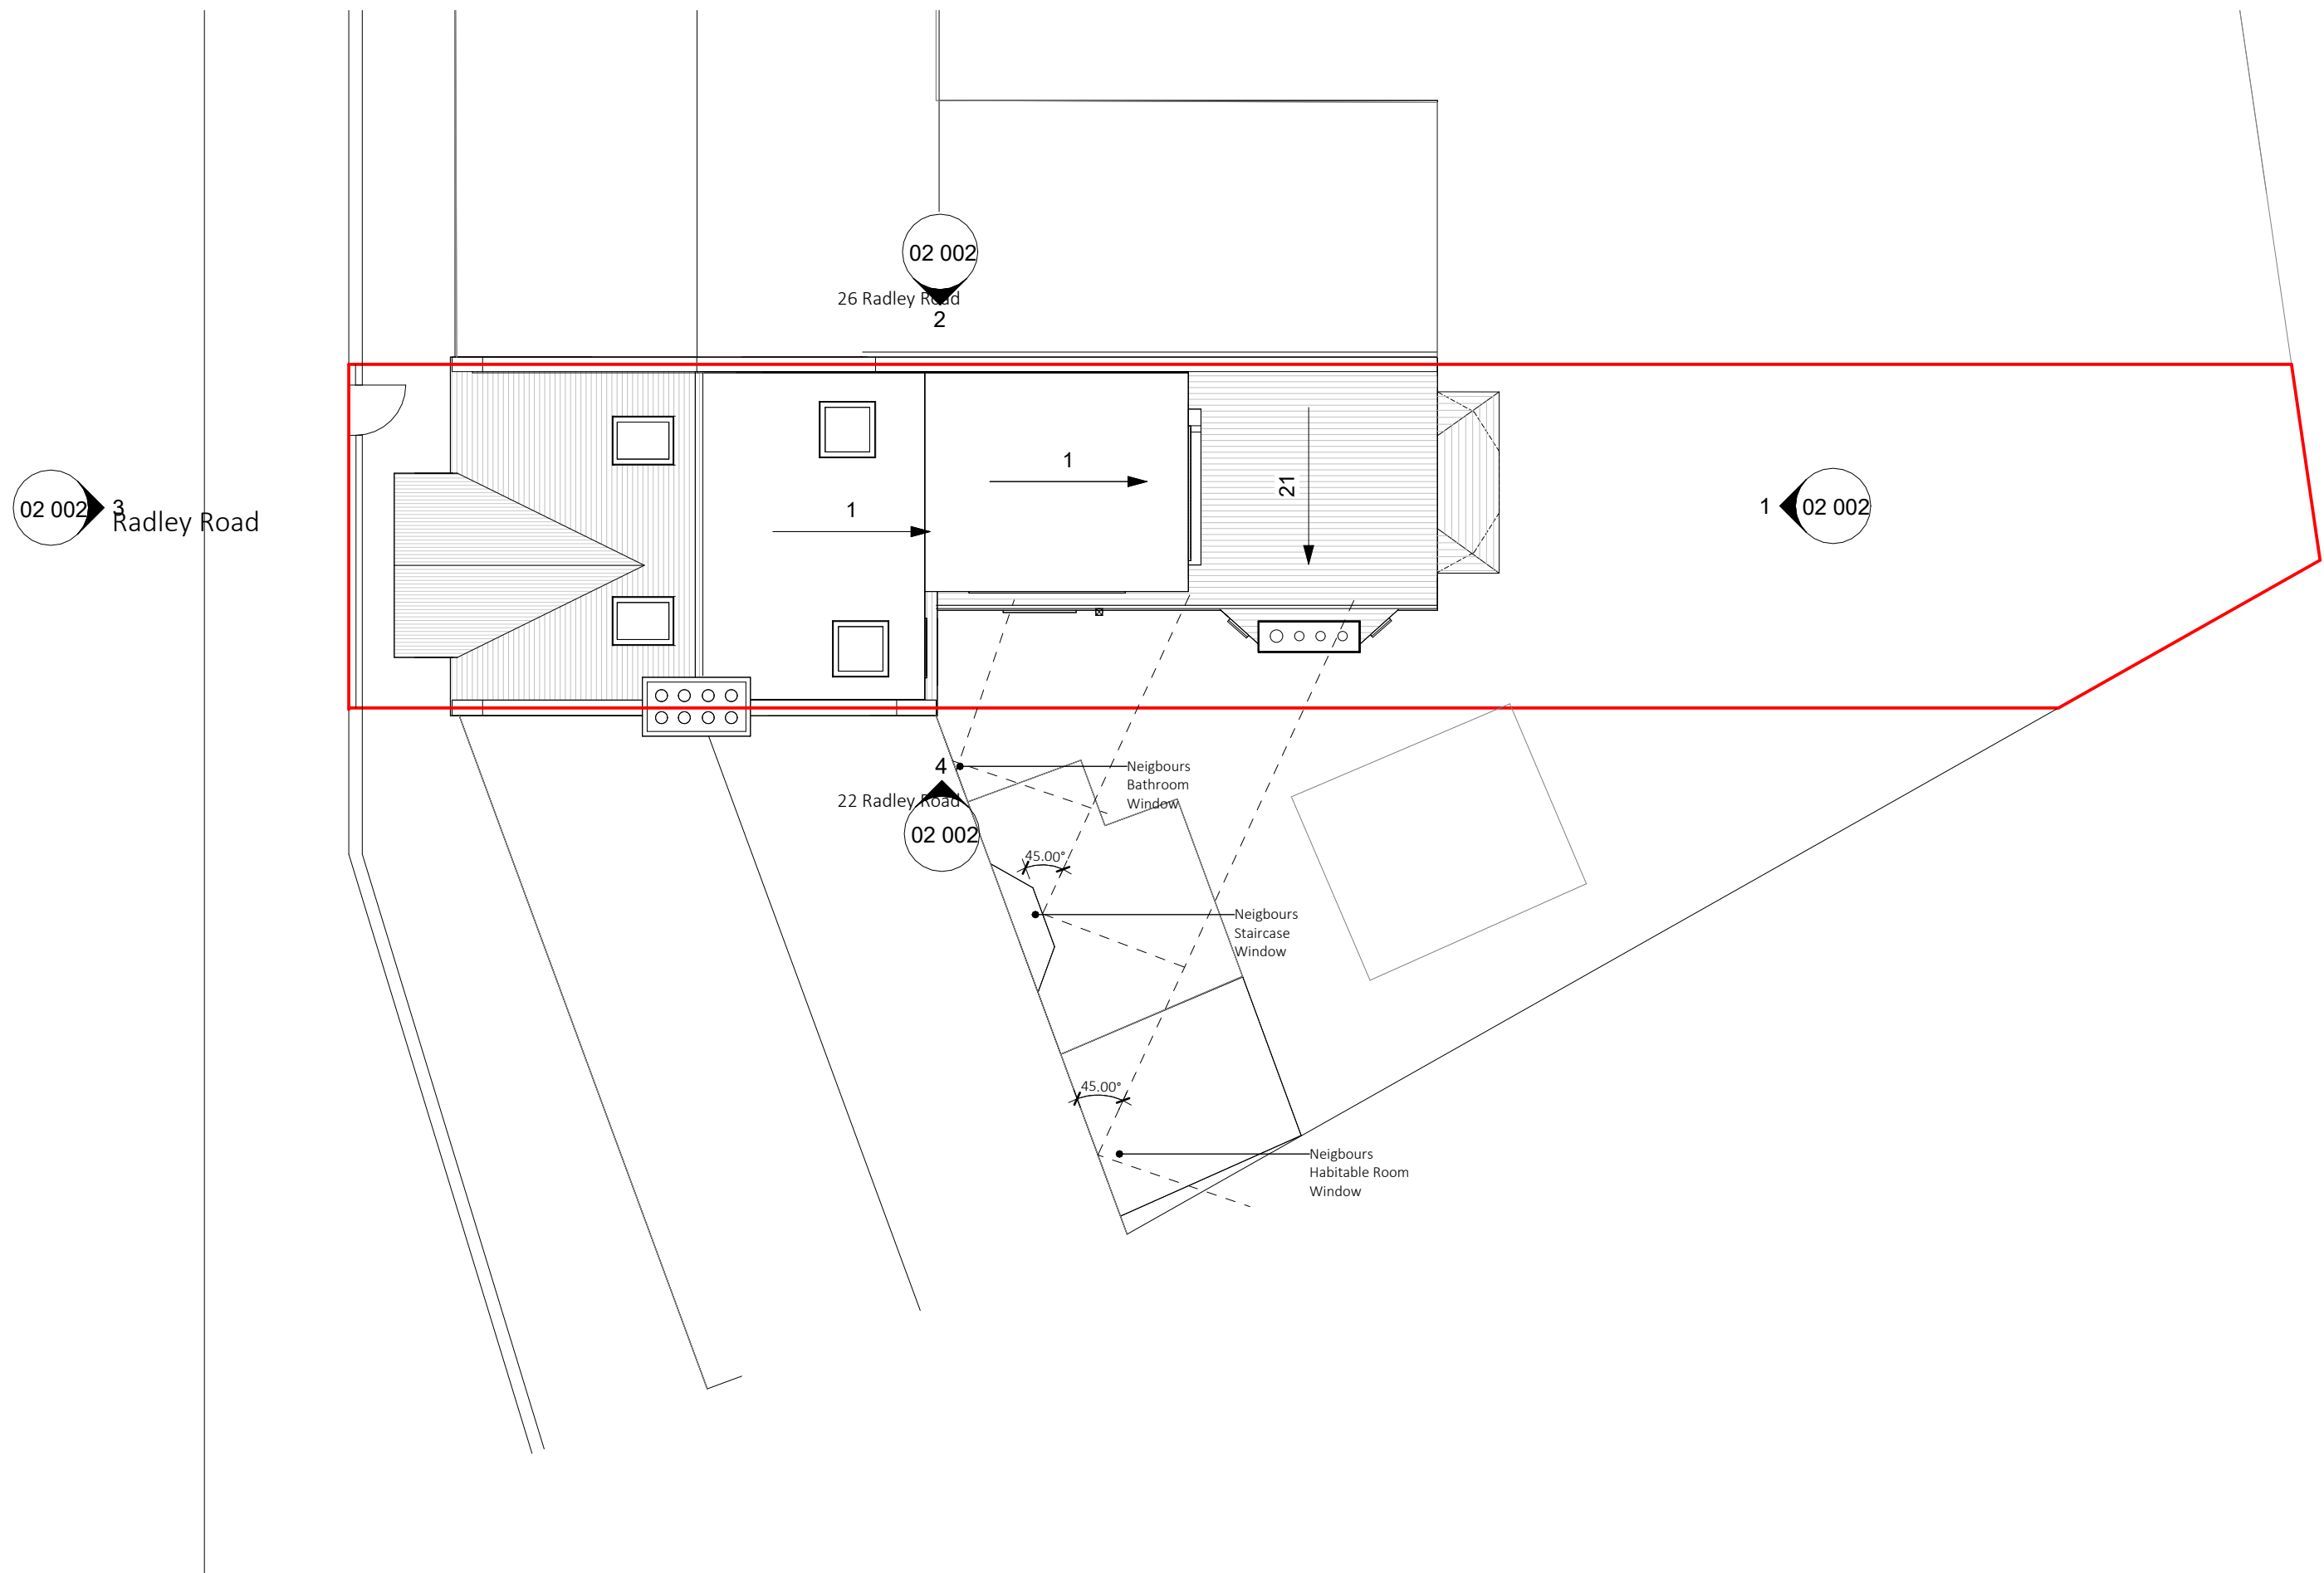

1 Site Plan - Proposed  
1 : 100

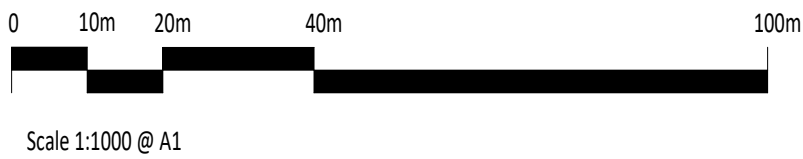

|            |                  |                                    |
|------------|------------------|------------------------------------|
| P01<br>Rev | 12.03.24<br>Date | Planning Submission<br>Description |
|            |                  |                                    |

|                                                                  |             |          |
|------------------------------------------------------------------|-------------|----------|
| Project<br>24 Radley Road<br>Drawing Title<br>Proposed Site Plan | Date drawn  | 03/11/24 |
|                                                                  | Drawn by    | OS       |
|                                                                  | Checked by  | MS       |
|                                                                  | Scale @ A1: | 1 : 100  |

| PLANNING  |            |          |       |     |
|-----------|------------|----------|-------|-----|
| Project   | Origin     | Volume   | Level |     |
| RR        | FTS        | XX       | XX    |     |
| File type | Discipline | Sheet no | Stage | Rev |
| DR        | A          | 90 002   | S3    | P01 |