



SITE LOCATION
(Scale 1:25000)

Ordnance Survey map extract
based upon Landranger map series
with the permission of the controller of
His Majesty's Stationery Office
Licence no. 100022432
Crown copyright.

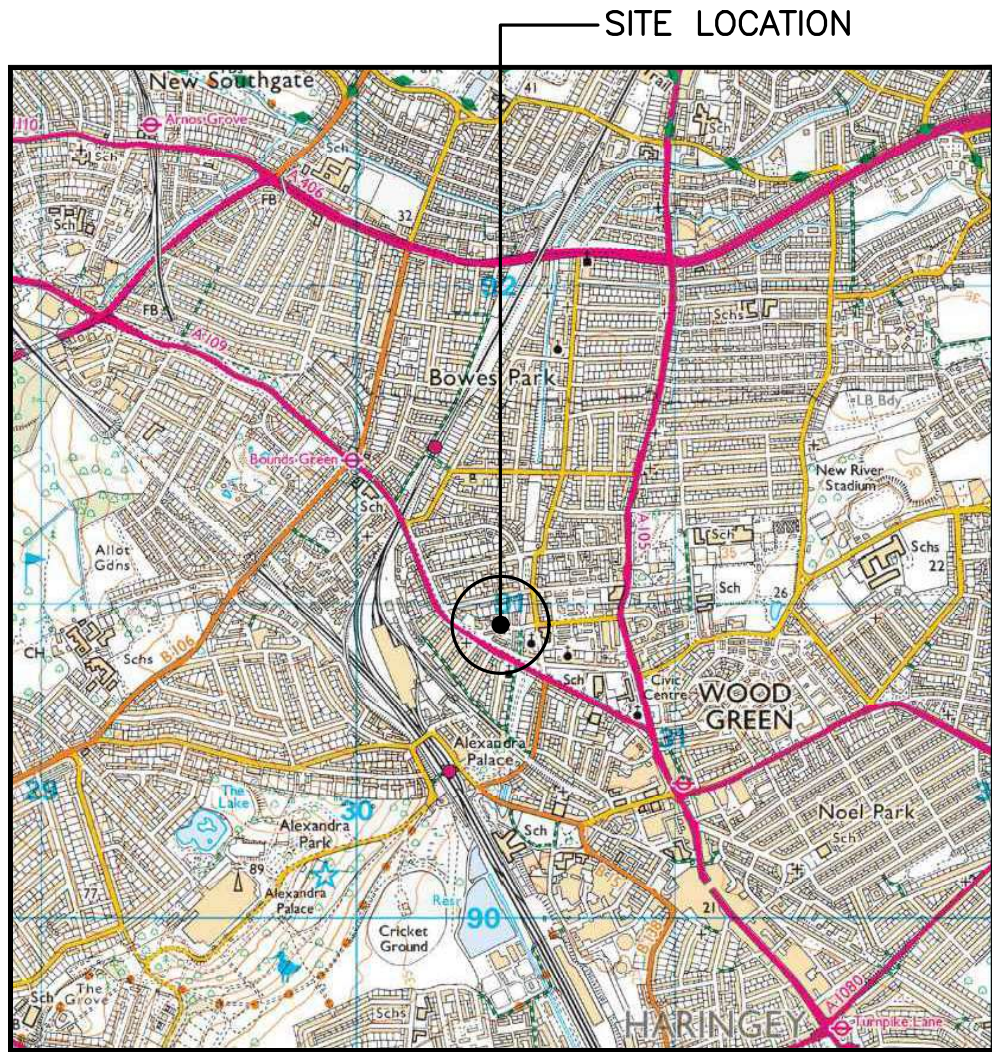

SITE PHOTOGRAPH


These drawings comply with VF Standard ICNIRP guidelines, under configuration VU7F
Designed in accordance with Cornerstone documents: SDN0007 v1.0 & SDN0009 v6.0

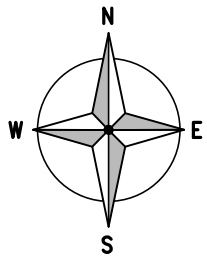

1910 00

1909 00

← = Right of Access
← = Public Access Route

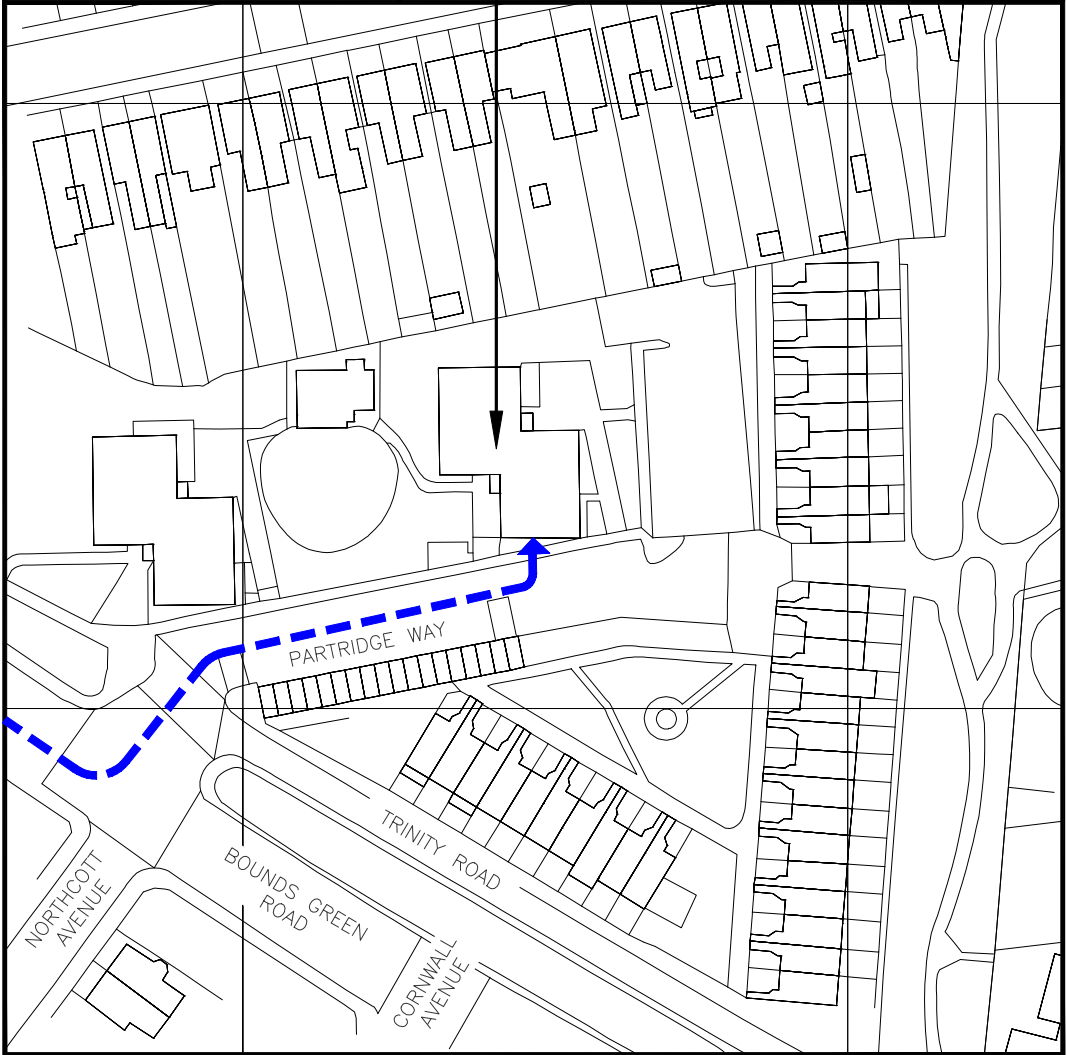

5304 00

5305 00

DETAILED SITE LOCATION
(Scale 1:1250)

Based upon Ordnance Survey map extract
with the permission of the Controller of
His Majesty's Stationery Office.
Crown copyright.
Licence No. 100022432

ALL DIMENSIONS ARE IN mm UNLESS NOTED OTHERWISE

N.G.R E: 530440 N: 190955

DIRECTIONS TO SITE:

FROM GREAT CAMBRIDGE JUNCTION, HEAD
WEST ON N CIRCULAR ROAD/A406 FOR
1.5MILES AND TURN LEFT ONTO
BROWNLOW ROAD/B106 FOR 0.5MILES AND
TURN LEFT ONTO BOUNDS GREEN
ROAD/A109 FOR 0.4MILES AND TURN LEFT
ONTO PARTRIDGE WAY AND THE SITE WILL
BE ON THE LEFT.

NOTES:

A	Issued for Approval	ASE	FD	20.03.24
REV	MODIFICATION	BY	CH	DATE



Cell Name	Opt.
NEWBURY HOUSE	A

Cell ID No		
CORNERSTONE	VMO2	VF
307947_00	N/A	23814_0

Site Address / Contact Details

NEWBURY HOUSE
PARTRIDGE WAY
LONDON
N22 8DX

Drawing Title:
SITE LOCATION MAPS

Purpose of issue:
PLANNING


Drawing Number:
100

Surveyed By:
FD

Original Sheet Size:
A3


Pack Issue:

Drawn: ASE Date: 20.03.24 Checked: FD Date: 20.03.24 A

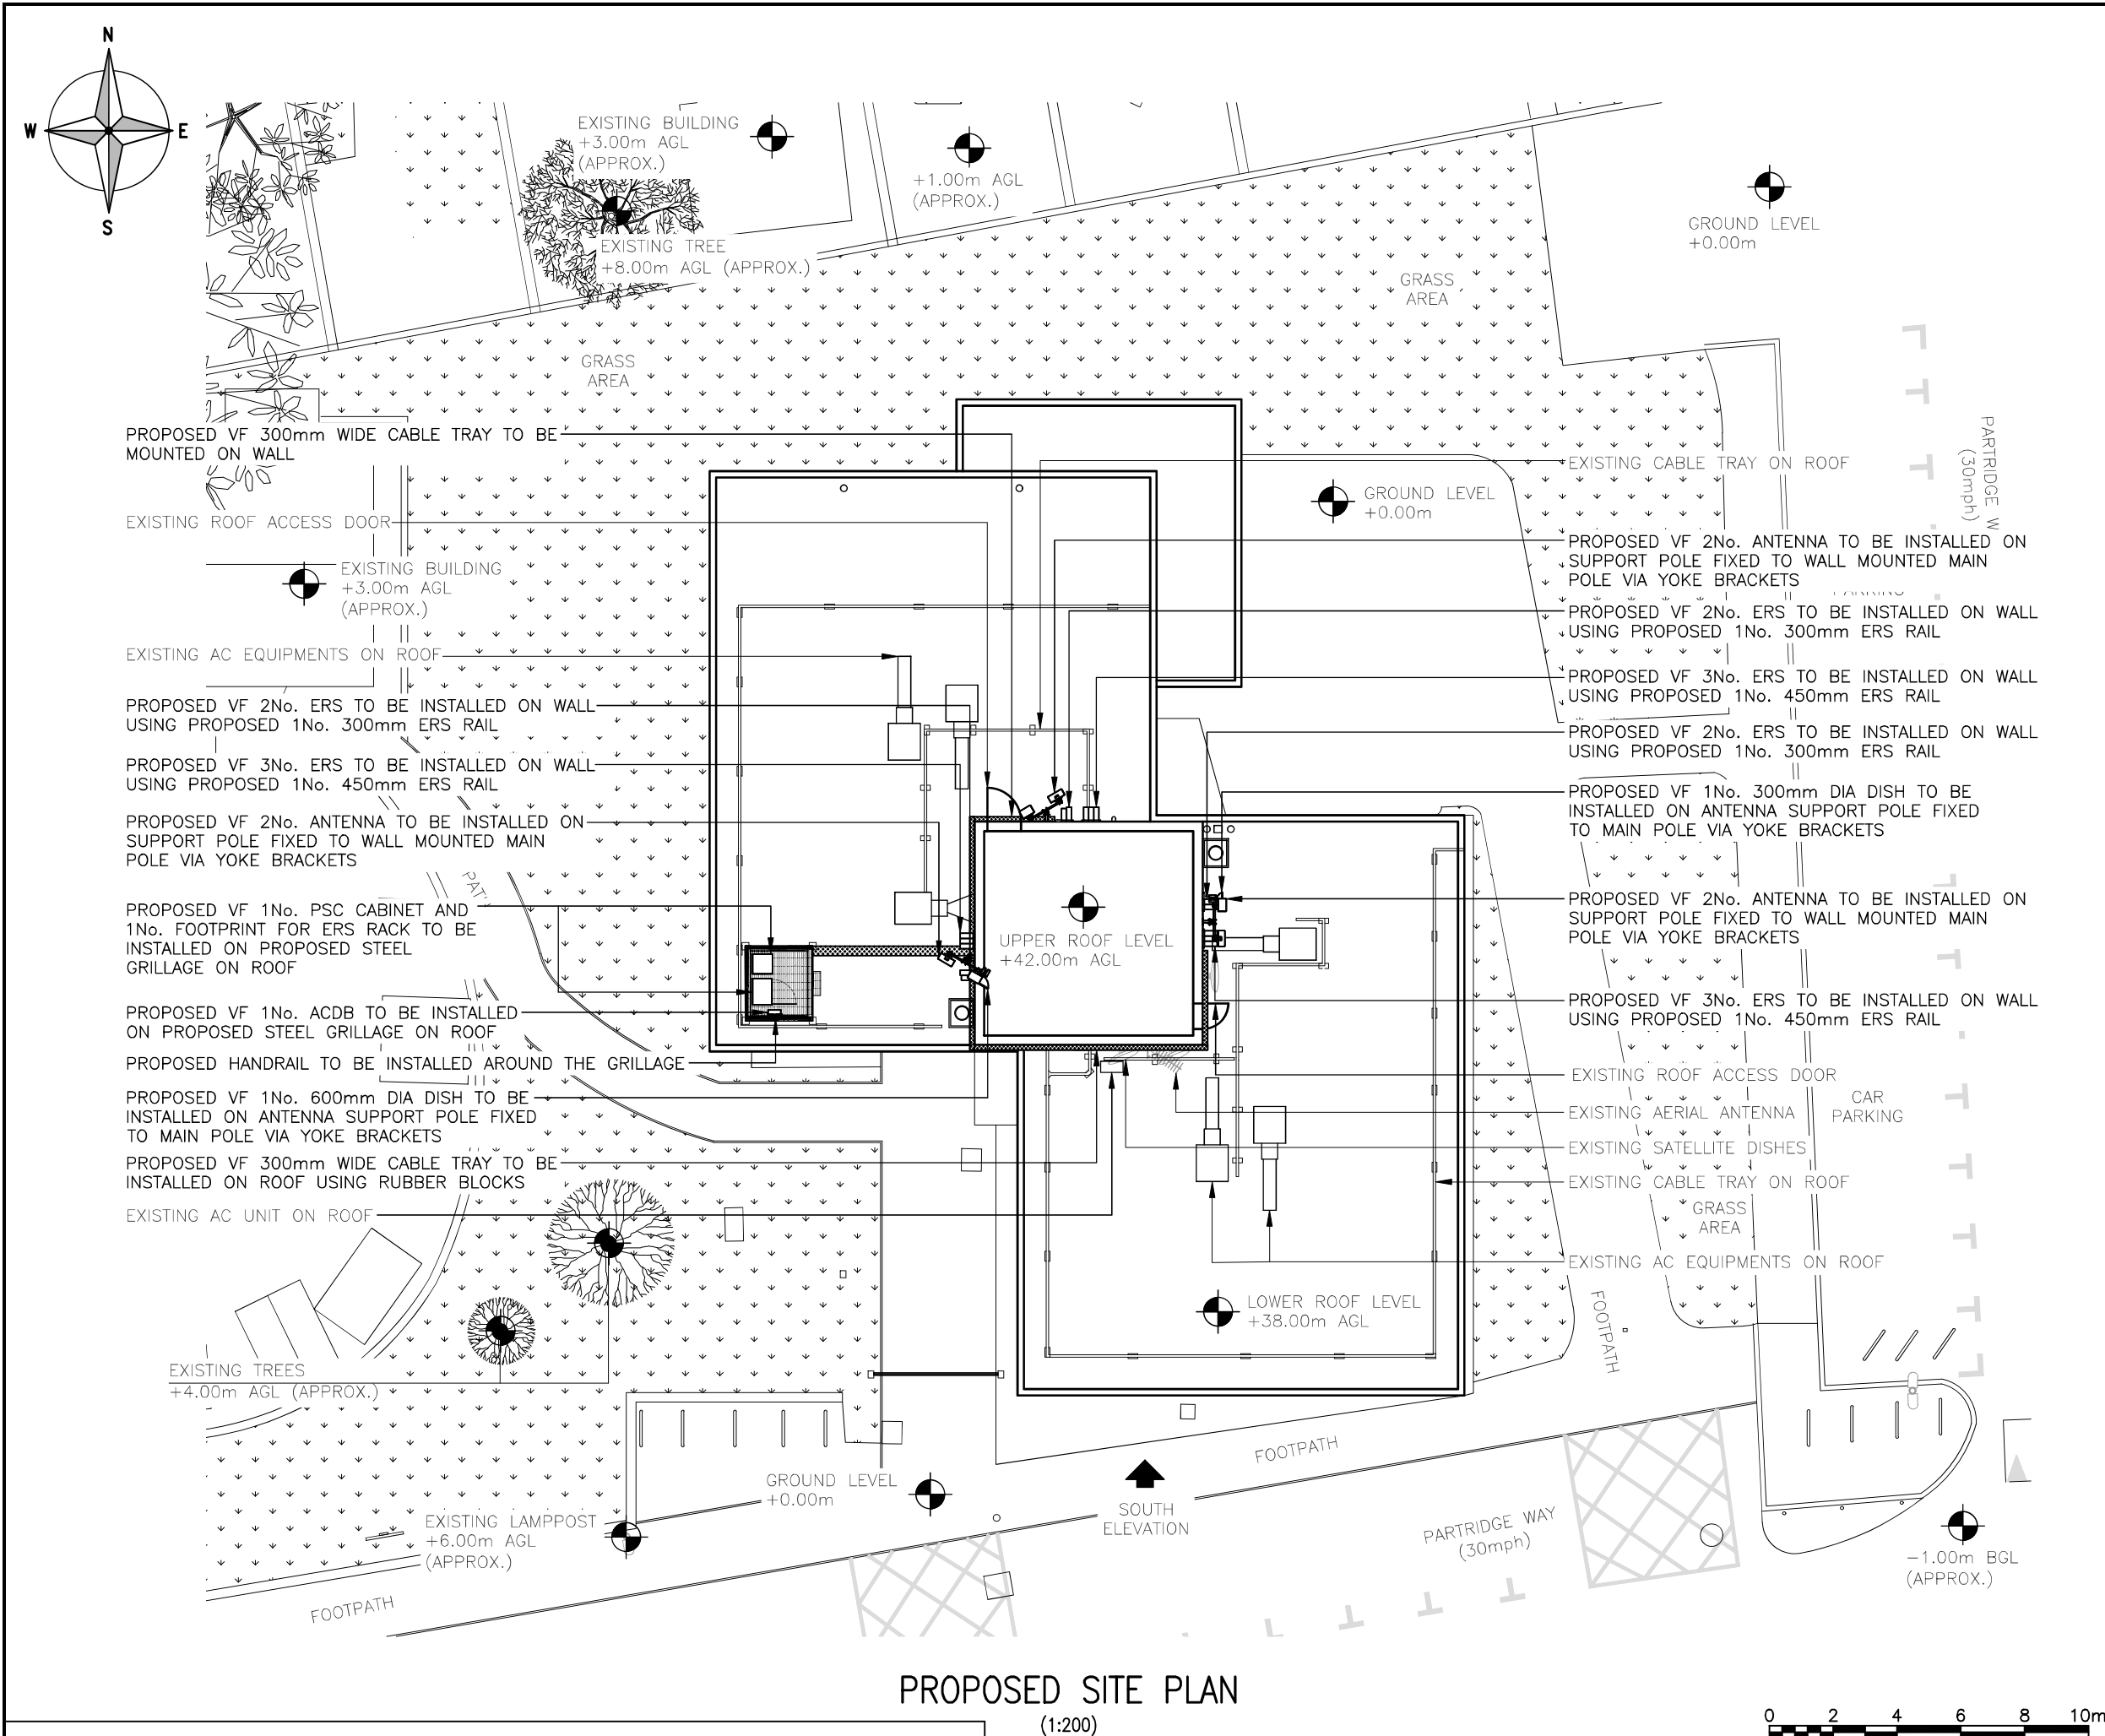

PROPOSED SITE PLAN
(1:200)

These drawings comply with VF Standard ICNIRP guidelines, under configuration VU7F
Designed in accordance with Cornerstone documents: SDN0007 v1.0 & SDN0009 v6.0

 

ALL DIMENSIONS ARE IN mm UNLESS NOTED OTHERWISE

N.G.R	E: 530440	N: 190955
-------	-----------	-----------


NOTES:

A	Issued for Approval	ASE	FD	20.03.24
REV	MODIFICATION	BY	CH	DATE


A part of MGroupServices

Cell Name		Opt.
NEWBURY HOUSE		A
Cell ID No		
CORNERSTONE	VMO2	VF
307947_00	N/A	23814_0
Site Address / Contact Details		
NEWBURY HOUSE PARTRIDGE WAY LONDON N22 8DX		
Drawing Title: PROPOSED SITE PLAN		
Purpose of issue: PLANNING		Dwg Rev:
Drawing Number: 201		A
Surveyed By: FD	Original Sheet Size: A3	Pack Issue:
Drawn: ASE	Date: 20.03.24	Checked: FD
	Date: 20.03.24	A

SDNT0005 Version 1.3

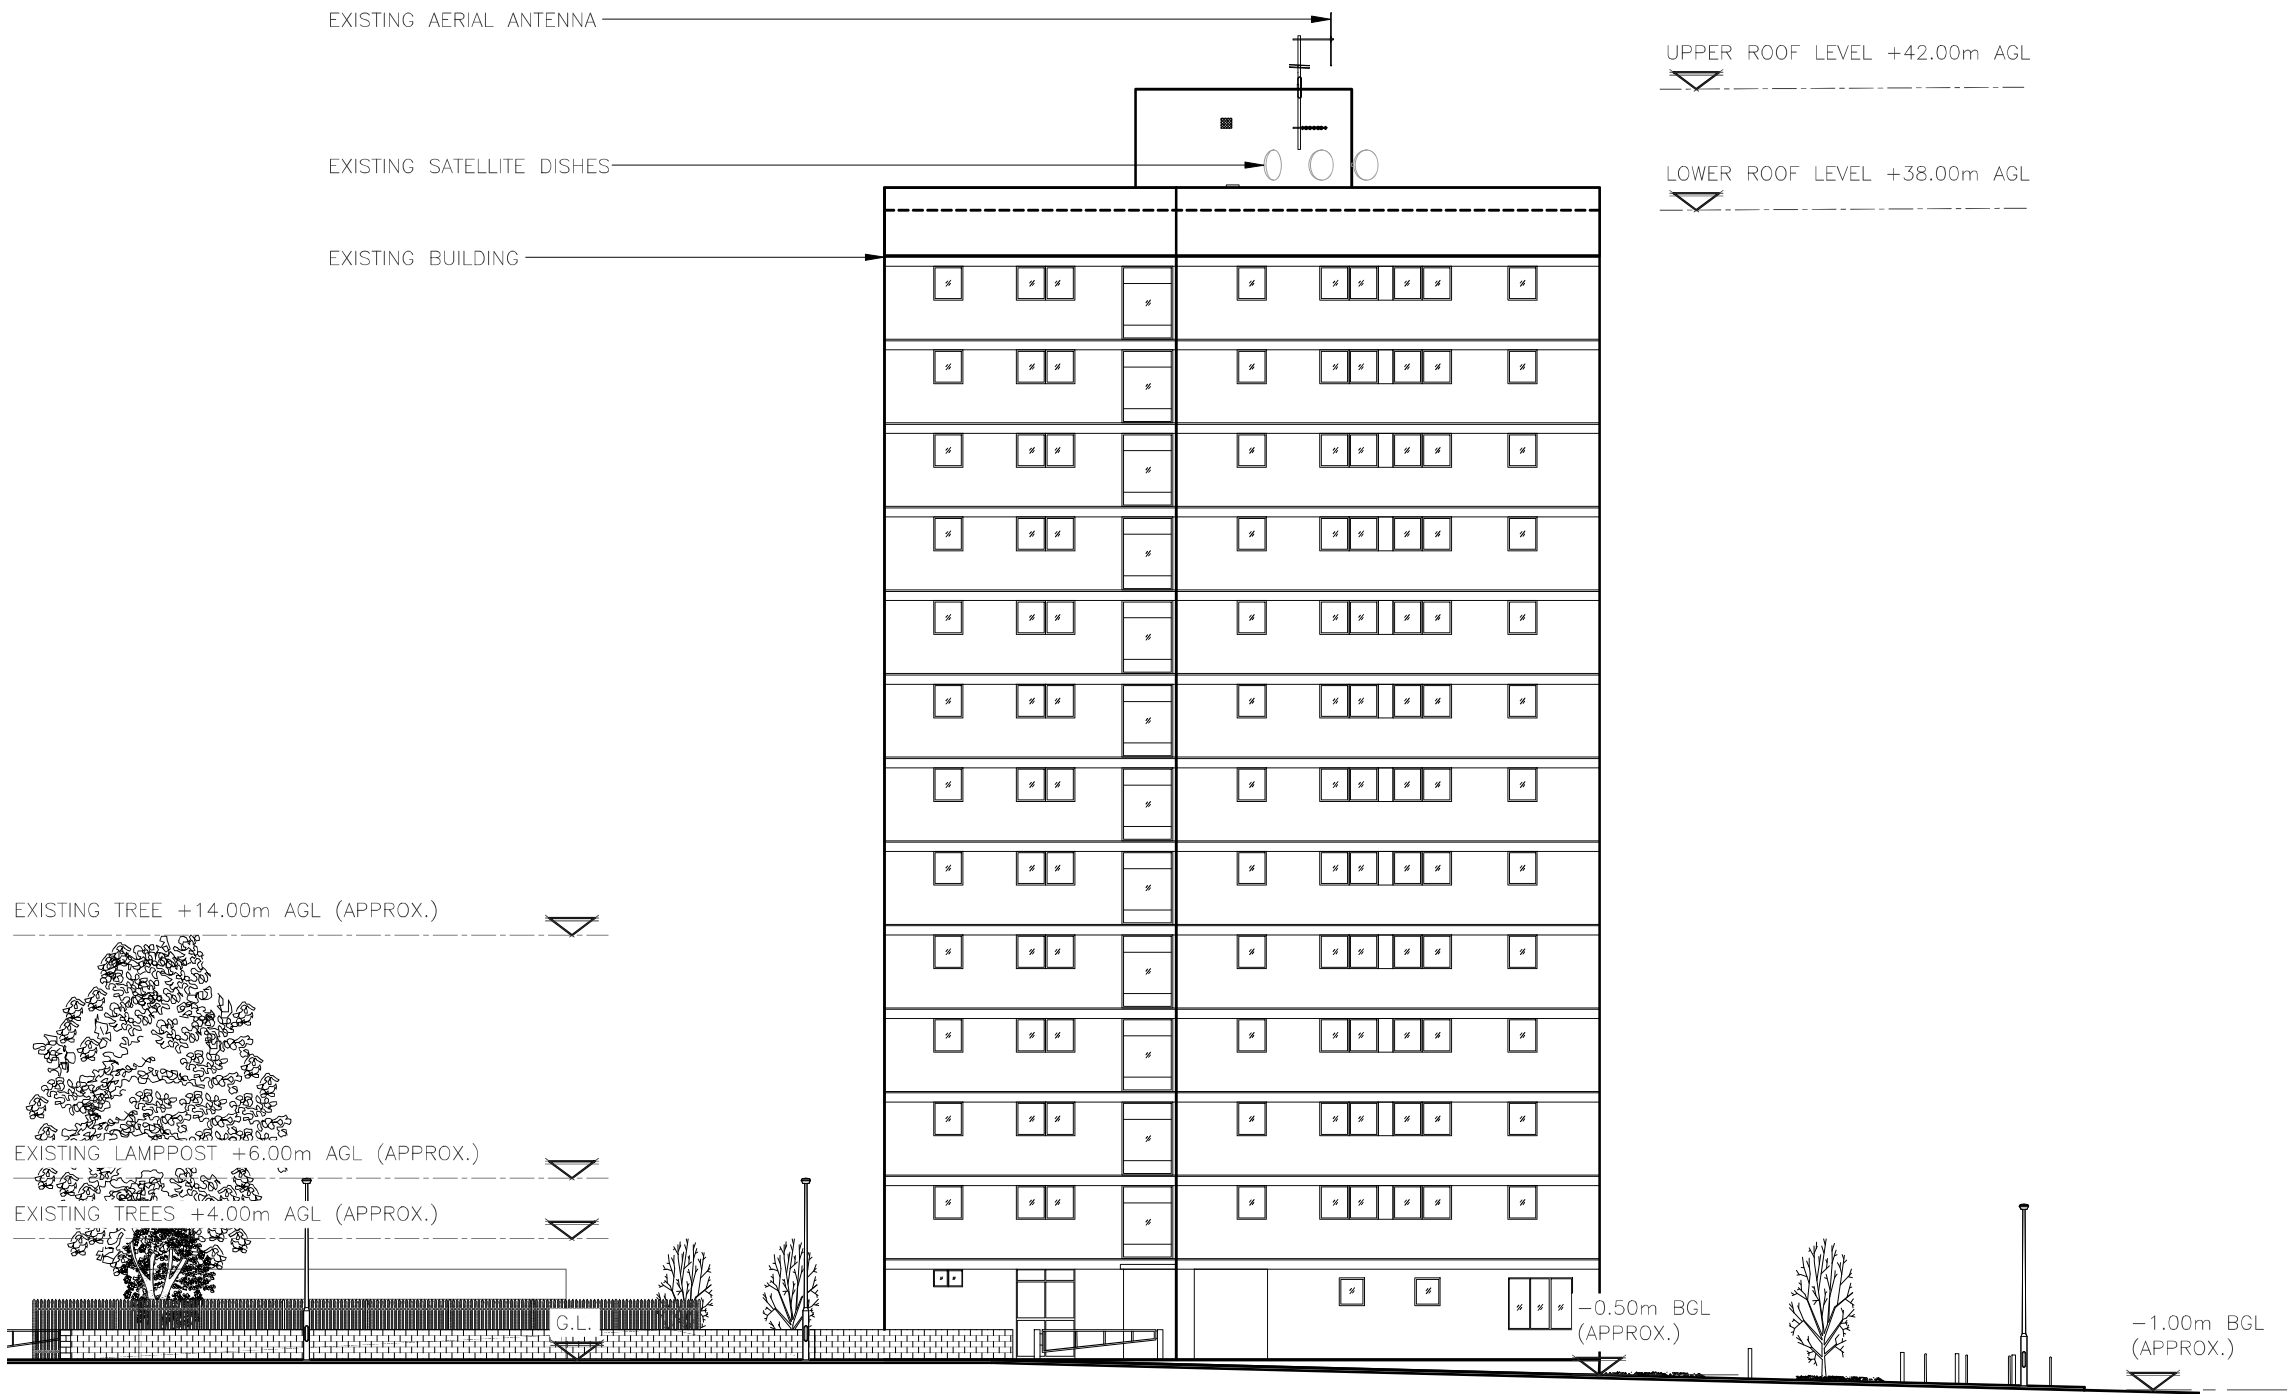

EXISTING SOUTH ELEVATION
(1:250)

 

ALL DIMENSIONS ARE IN mm UNLESS NOTED OTHERWISE

N.G.R | E: 530440 | N: 190955

NOTES:

A	Issued for Approval	ASE	FD	20.03.24
REV	MODIFICATION	BY	CH	DATE



Cell Name	Opt.
NEWBURY HOUSE	A

Cell ID No		
CORNERSTONE	VMO2	VF
307947_00	N/A	23814_0


Site Address / Contact Details	
NEWBURY HOUSE PARTRIDGE WAY LONDON N22 8DX	

Drawing Title: EXISTING SITE ELEVATION


Purpose of issue:	PLANNING	Dwg Rev:
Drawing Number:	300	A

Surveyed By:	Original Sheet Size:	Pack Issue:
FD	A3	

Drawn:	Date:	Checked:	Date:	A
ASE	20.03.24	FD	20.03.24	

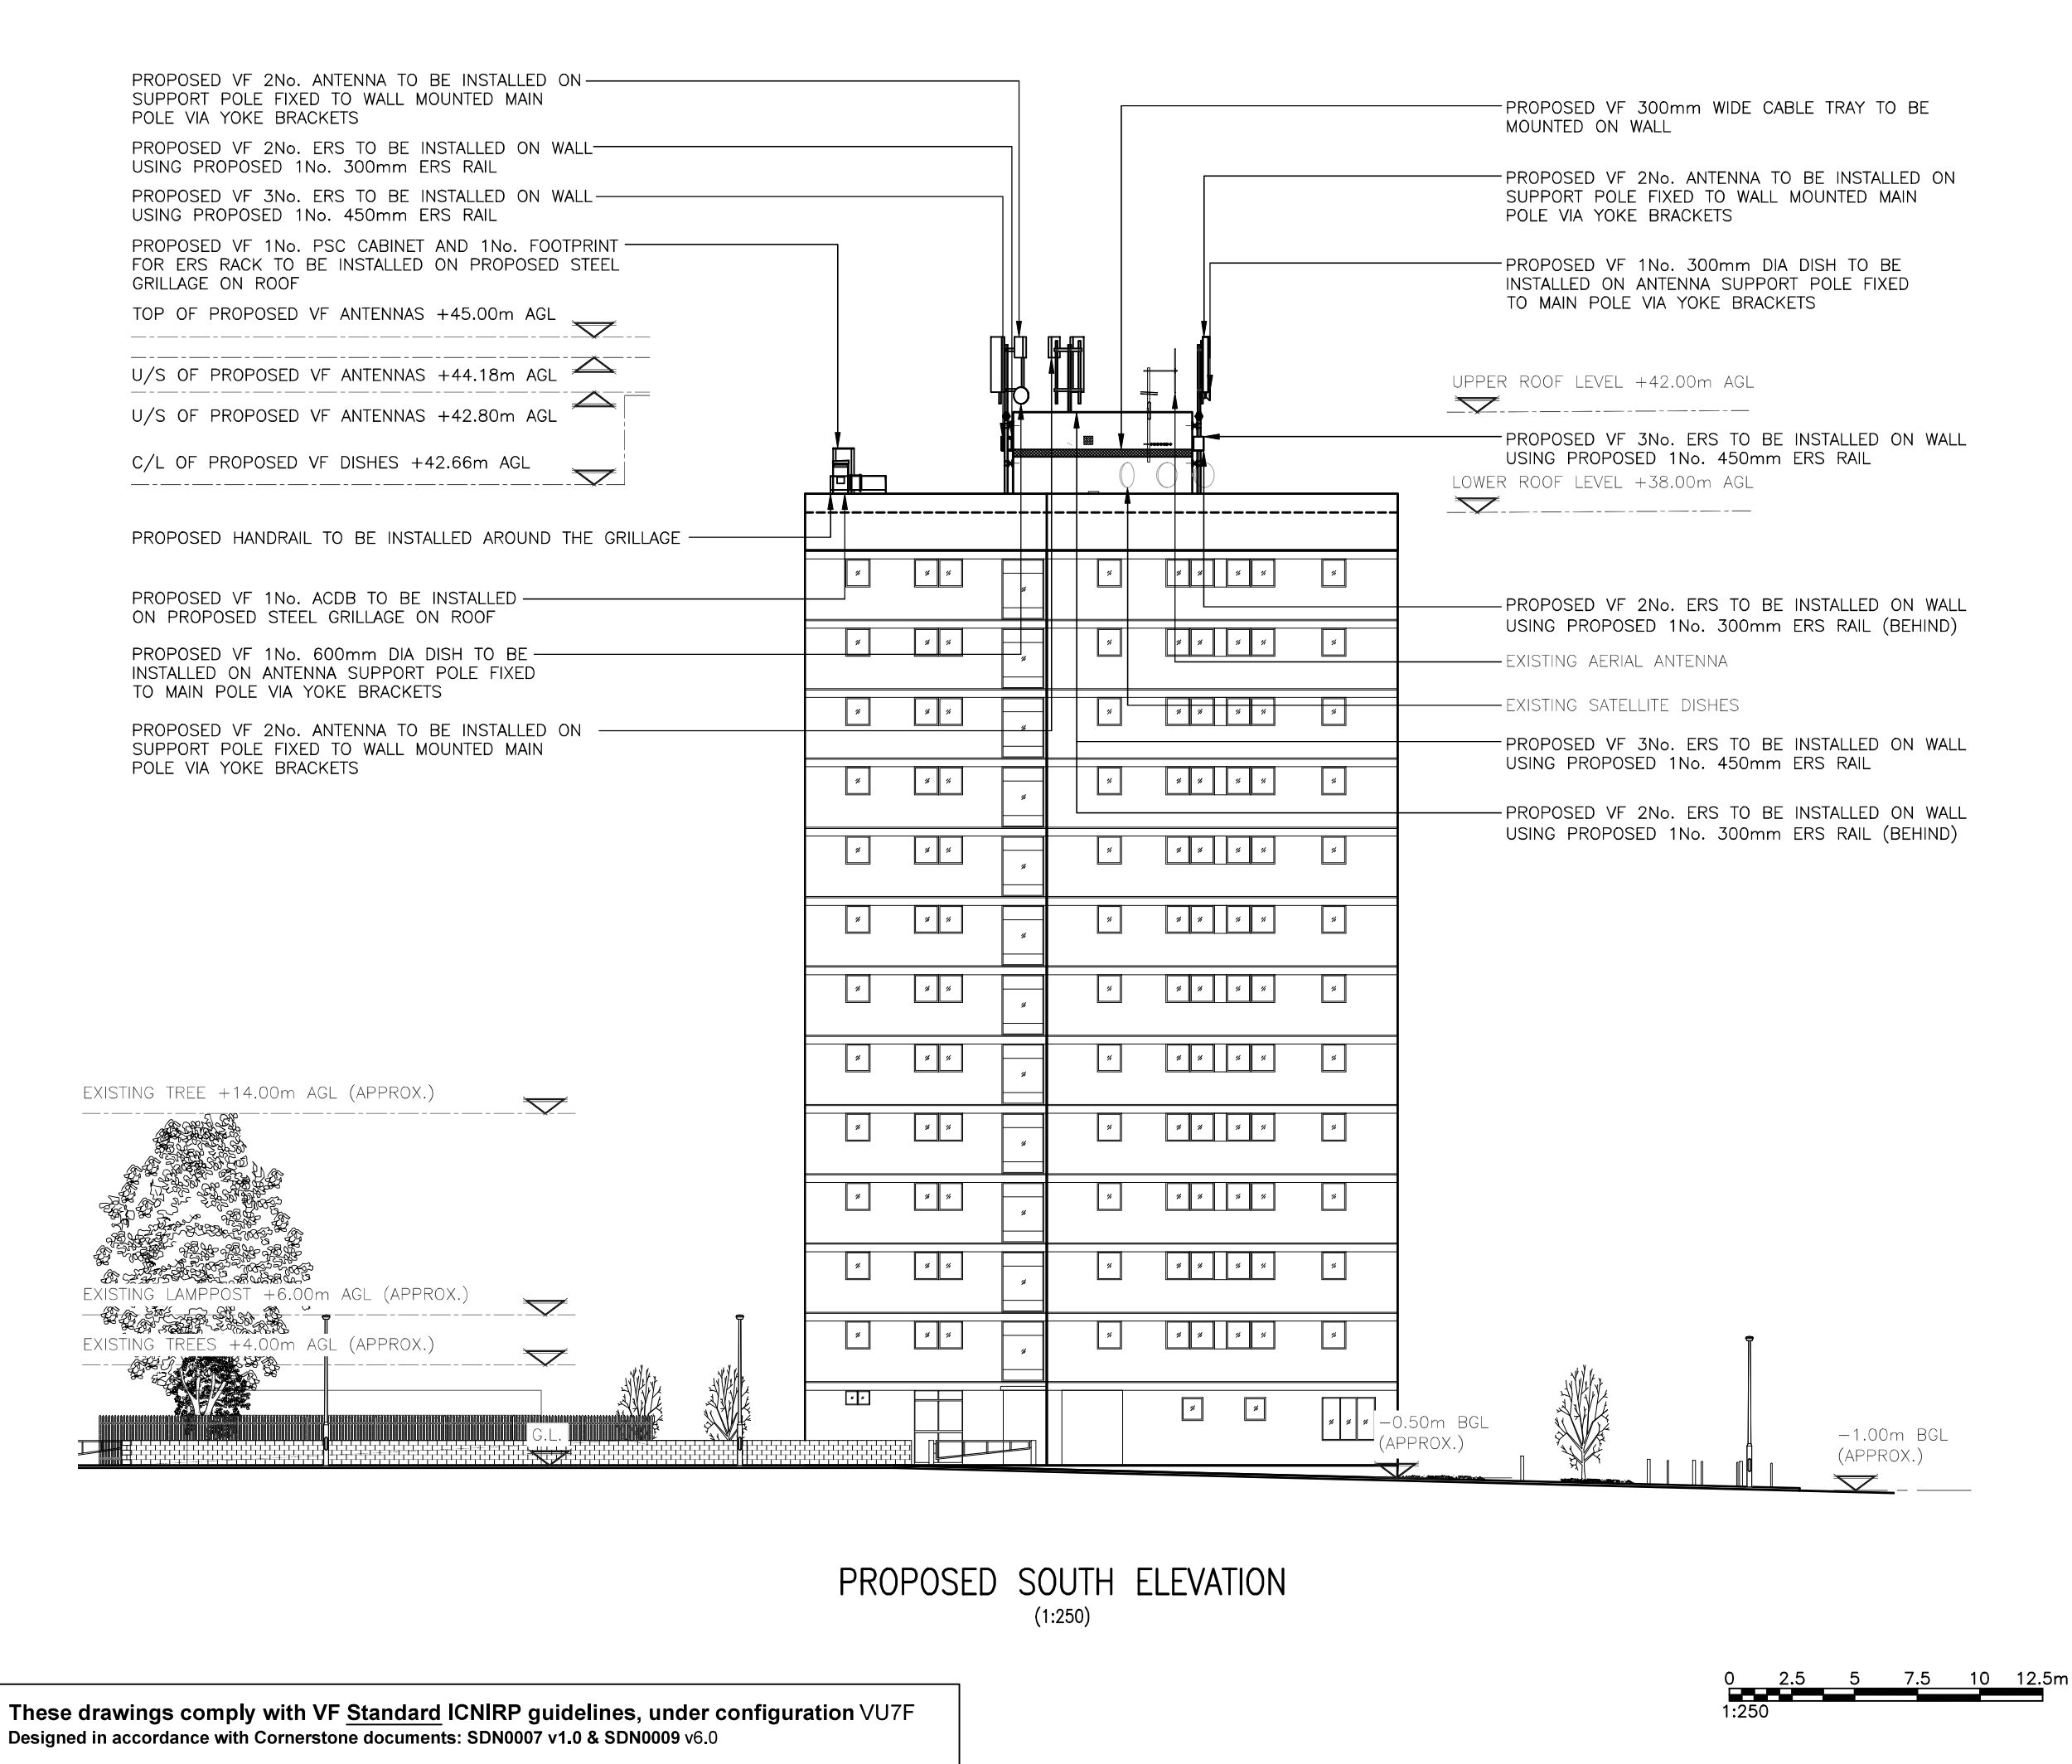

These drawings comply with VF Standard ICNIRP guidelines, under configuration VU7F
Designed in accordance with Cornerstone documents: SDN0007 v1.0 & SDN0009 v6.0

 


ALL DIMENSIONS ARE IN mm UNLESS NOTED OTHERWISE

N.G.R | E: 530440 N: 190955

NOTES:

A	Issued for Approval	ASE	FD	20.03.24
REV	MODIFICATION	BY	CH	DATE

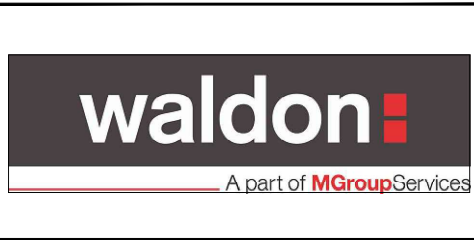

Cell Name	Opt.
NEWBURY HOUSE	A

Cell ID No		
CORNERSTONE	VMO2	VF
307947_00	N/A	23814_0

Site Address / Contact Details	
NEWBURY HOUSE PARTRIDGE WAY LONDON N22 8DX	

Drawing Title:	PROPOSED SITE ELEVATION
----------------	-------------------------

Purpose of issue:	PLANNING	Dwg Rev:
		A

Drawing Number:	301	
-----------------	-----	--

Surveyed By:	Original Sheet Size:	Pack Issue:
FD	A3	

Drawn:	Date:	Checked:	Date:	
ASE	20.03.24	FD	20.03.24	A