



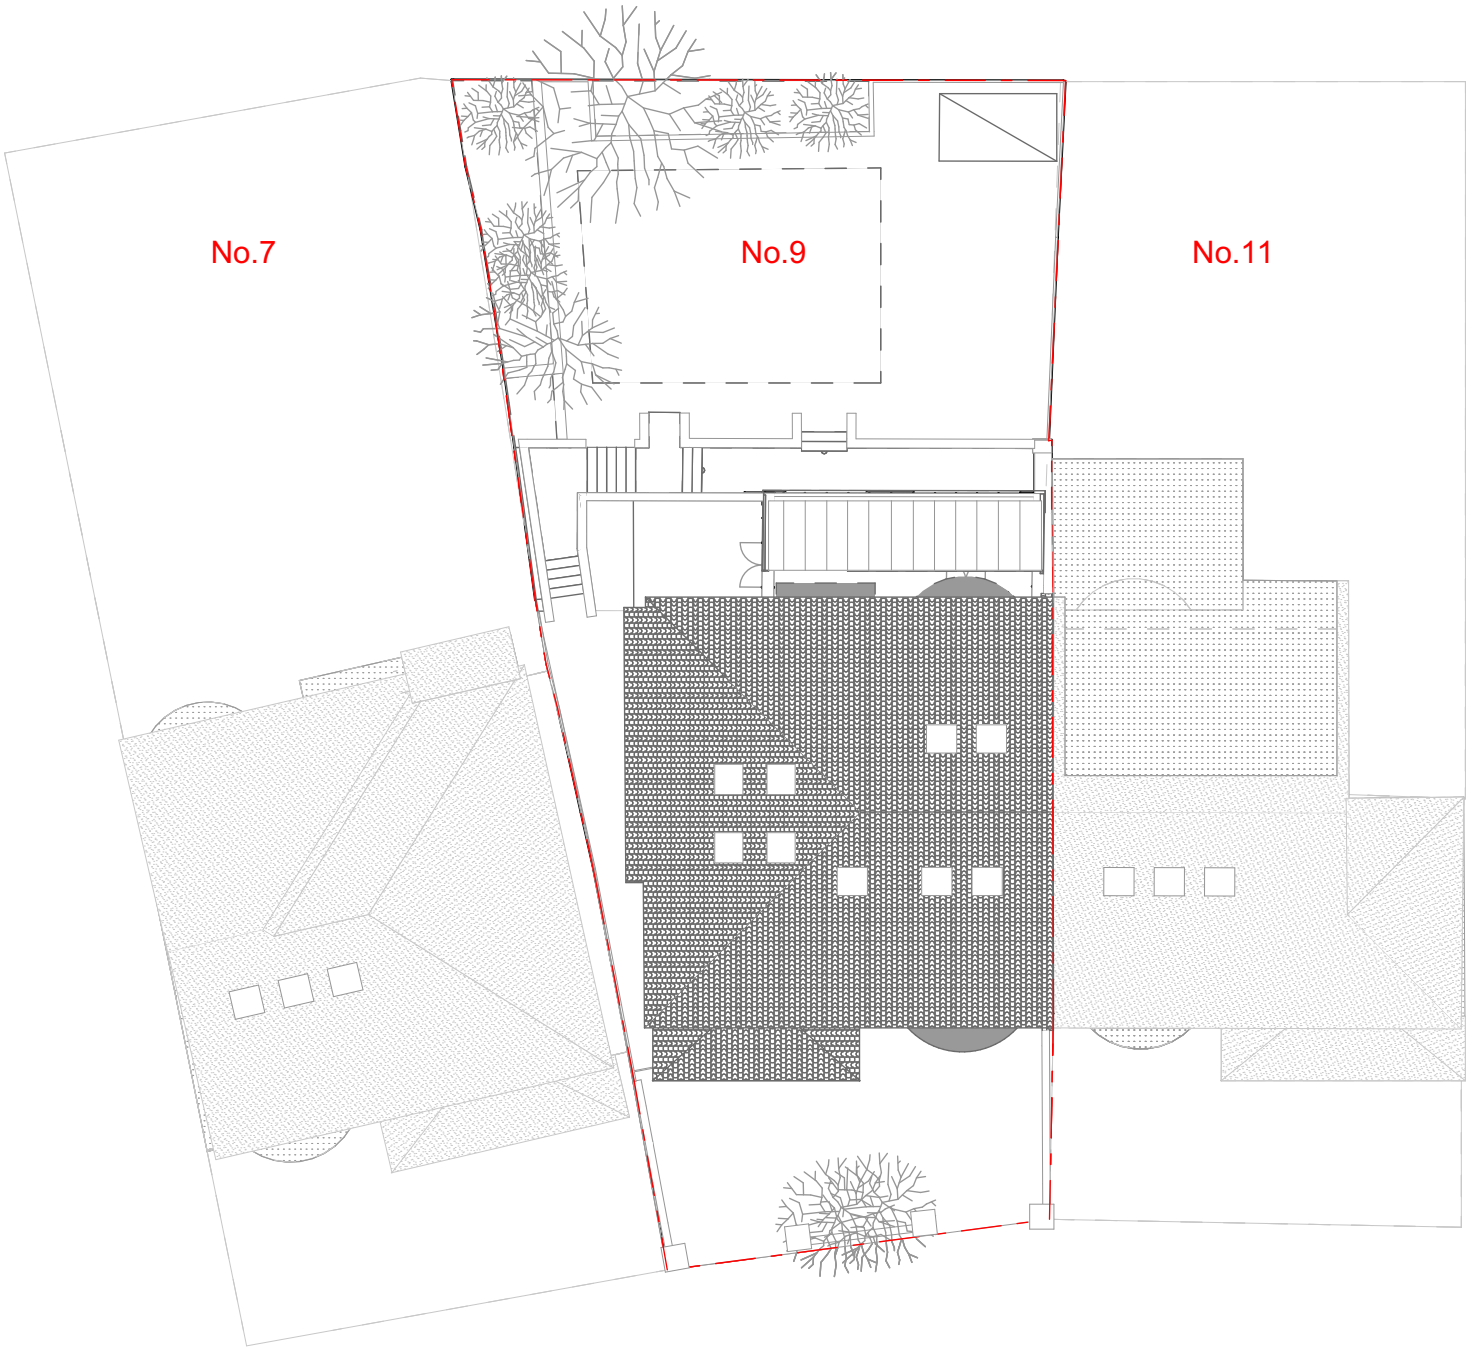

1

Site Plan

1:200

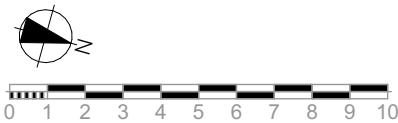

Project Name:
9 Pages Hill

Client:
Sarah Tiley Hill

Site Location:
9 Pages Hill N10 1PX

Drawing not to be used other than the purpose for which it was prepared. It's supplied without liability for errors or omissions. Do not scale from the drawing. All dimensions are to be checked on site. This drawing is to be read in conjunction with all other drawings. Notes on this drawing will apply to all other drawings where a similar position exists.

Scale @ A2
1:200

Drawing Name
Existing Site Plan

Drawing Number
EX-A0.01

Rev