


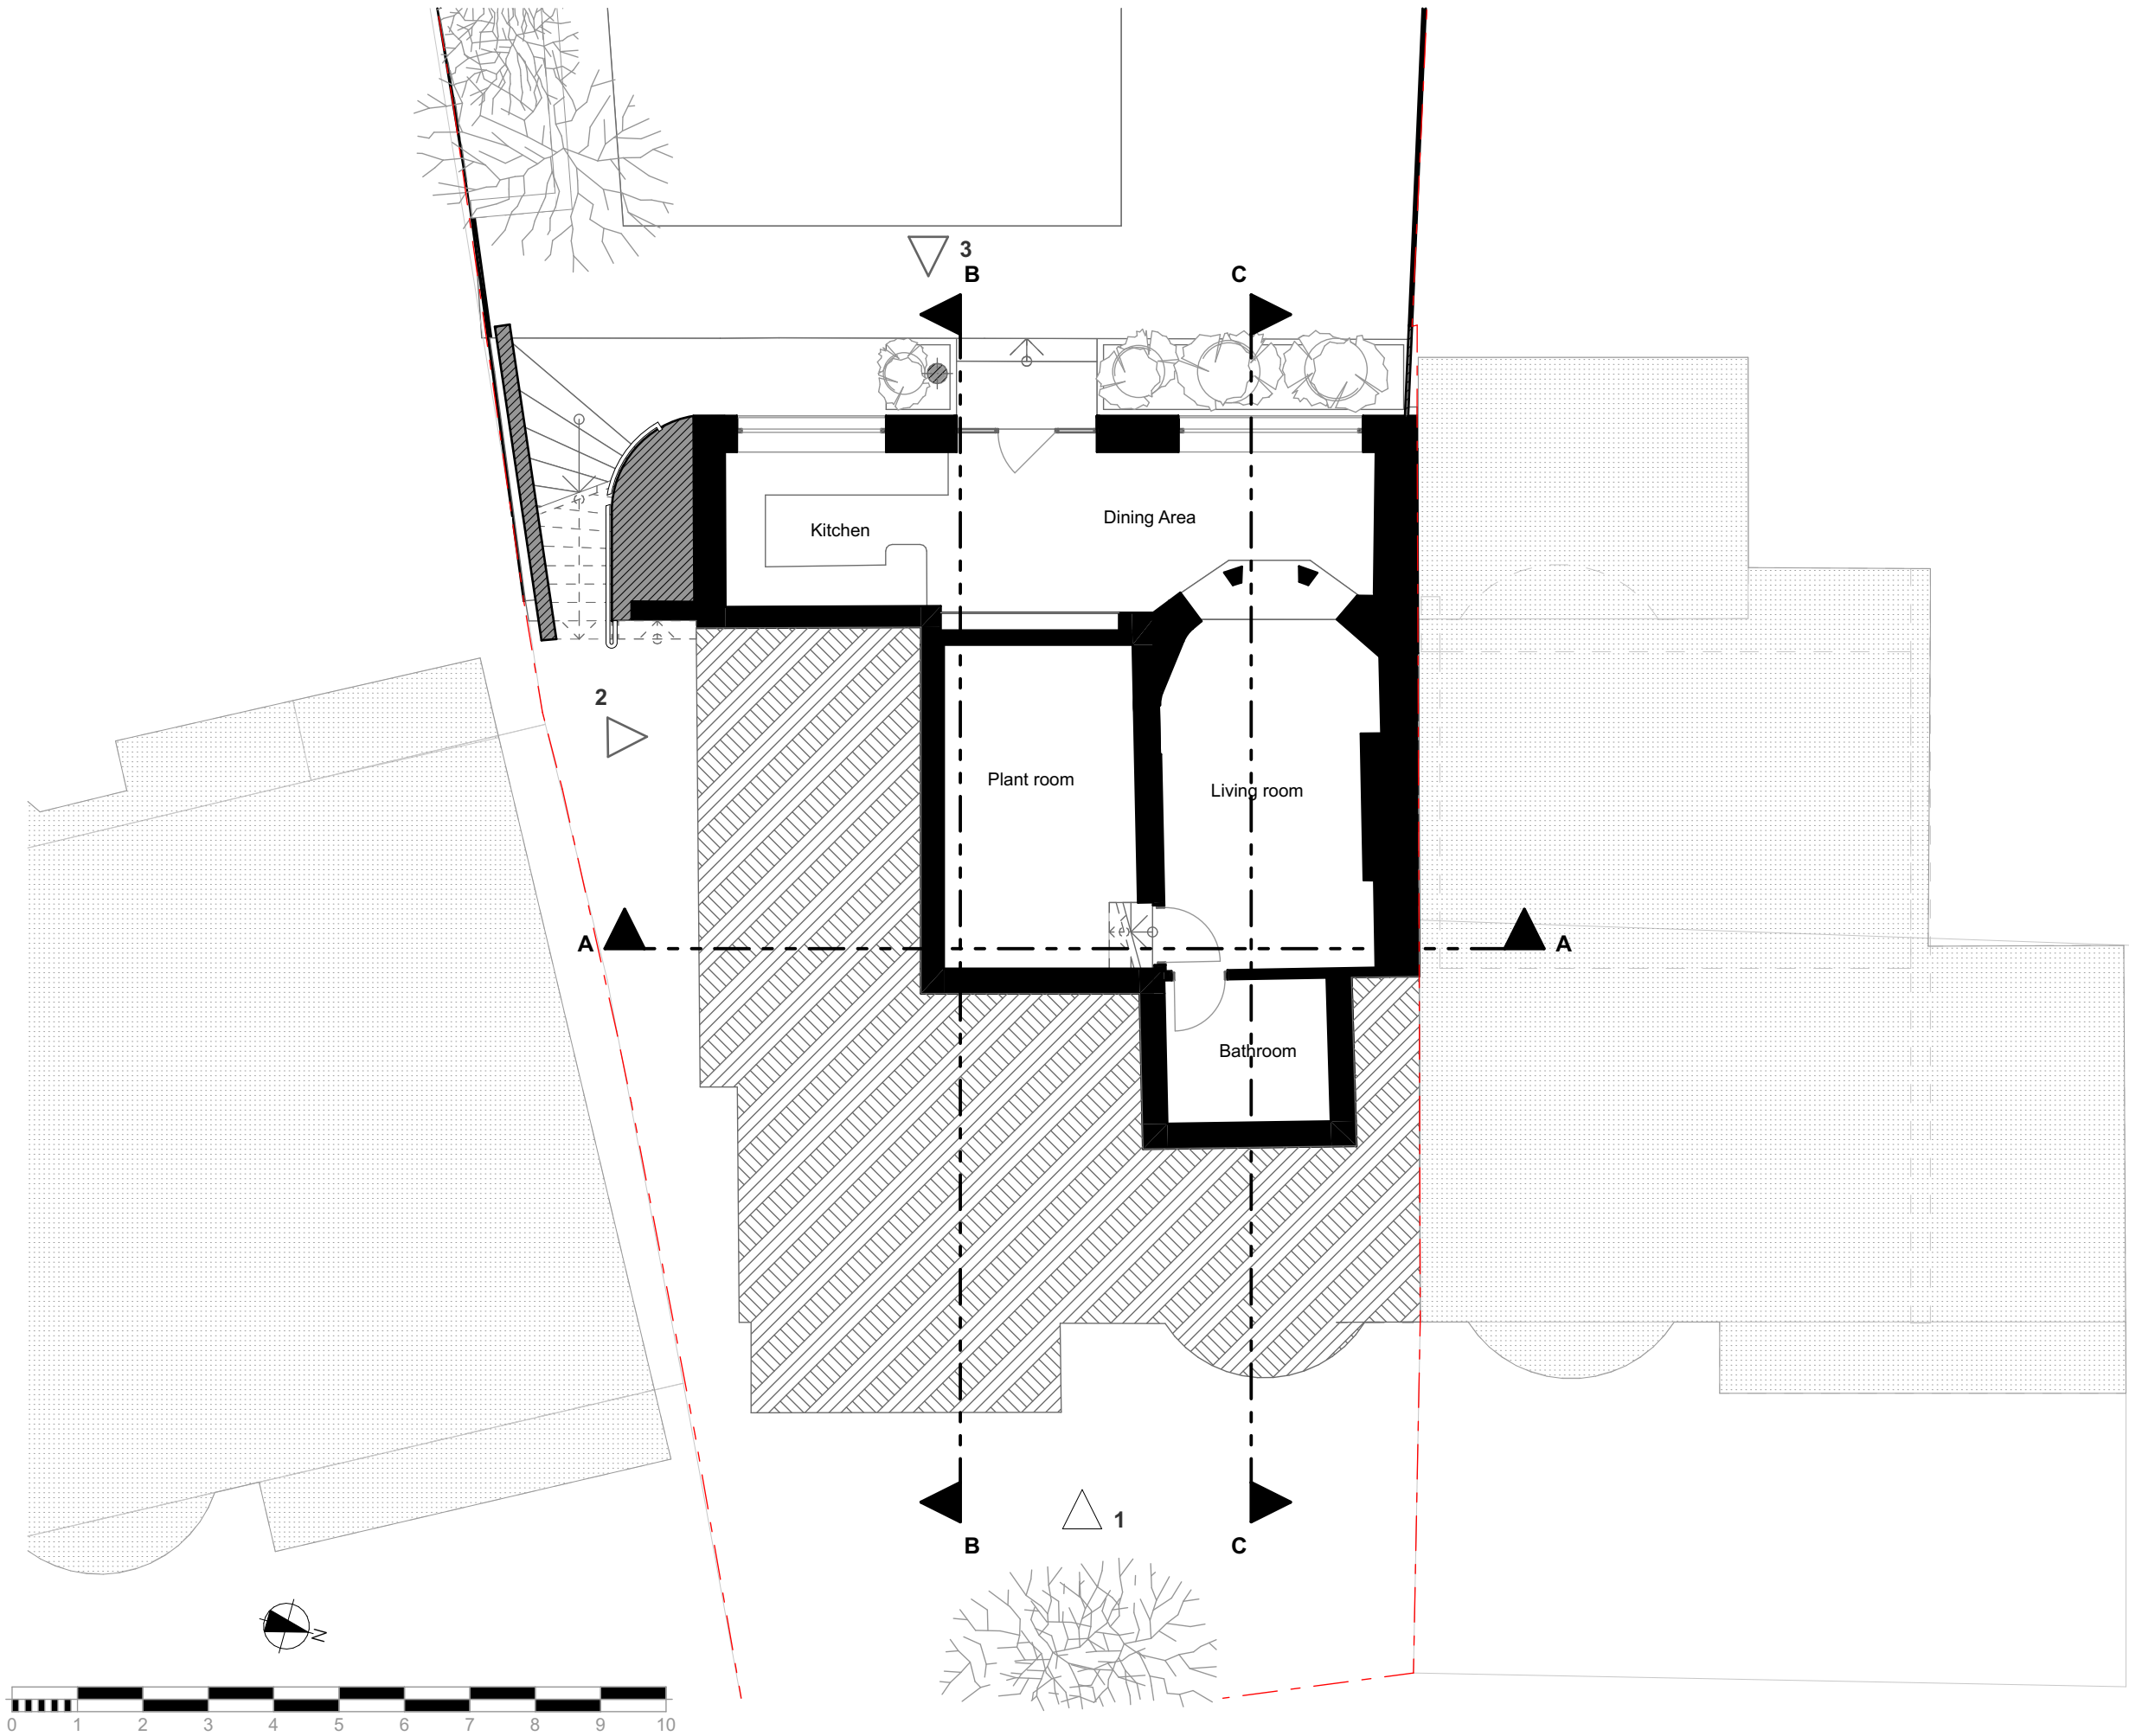

Project Name:
9 Pages Hill

Client:
Sarah Tiley Hill

Site Location:
9 Pages Hill N10 1PX


Drawing not to be used other than the purpose for which it was prepared. It's supplied without liability for errors or omissions. Do not scale from the drawing. All dimensions are to be checked on site. This drawing is to be read in conjunction with all other drawings. Notes on this drawing will apply to all other drawings where a similar position exists.

Scale @ A2
1:100

Drawing Name
Proposed Basement Floor Plan

Drawing Number Rev

PR-A1.01

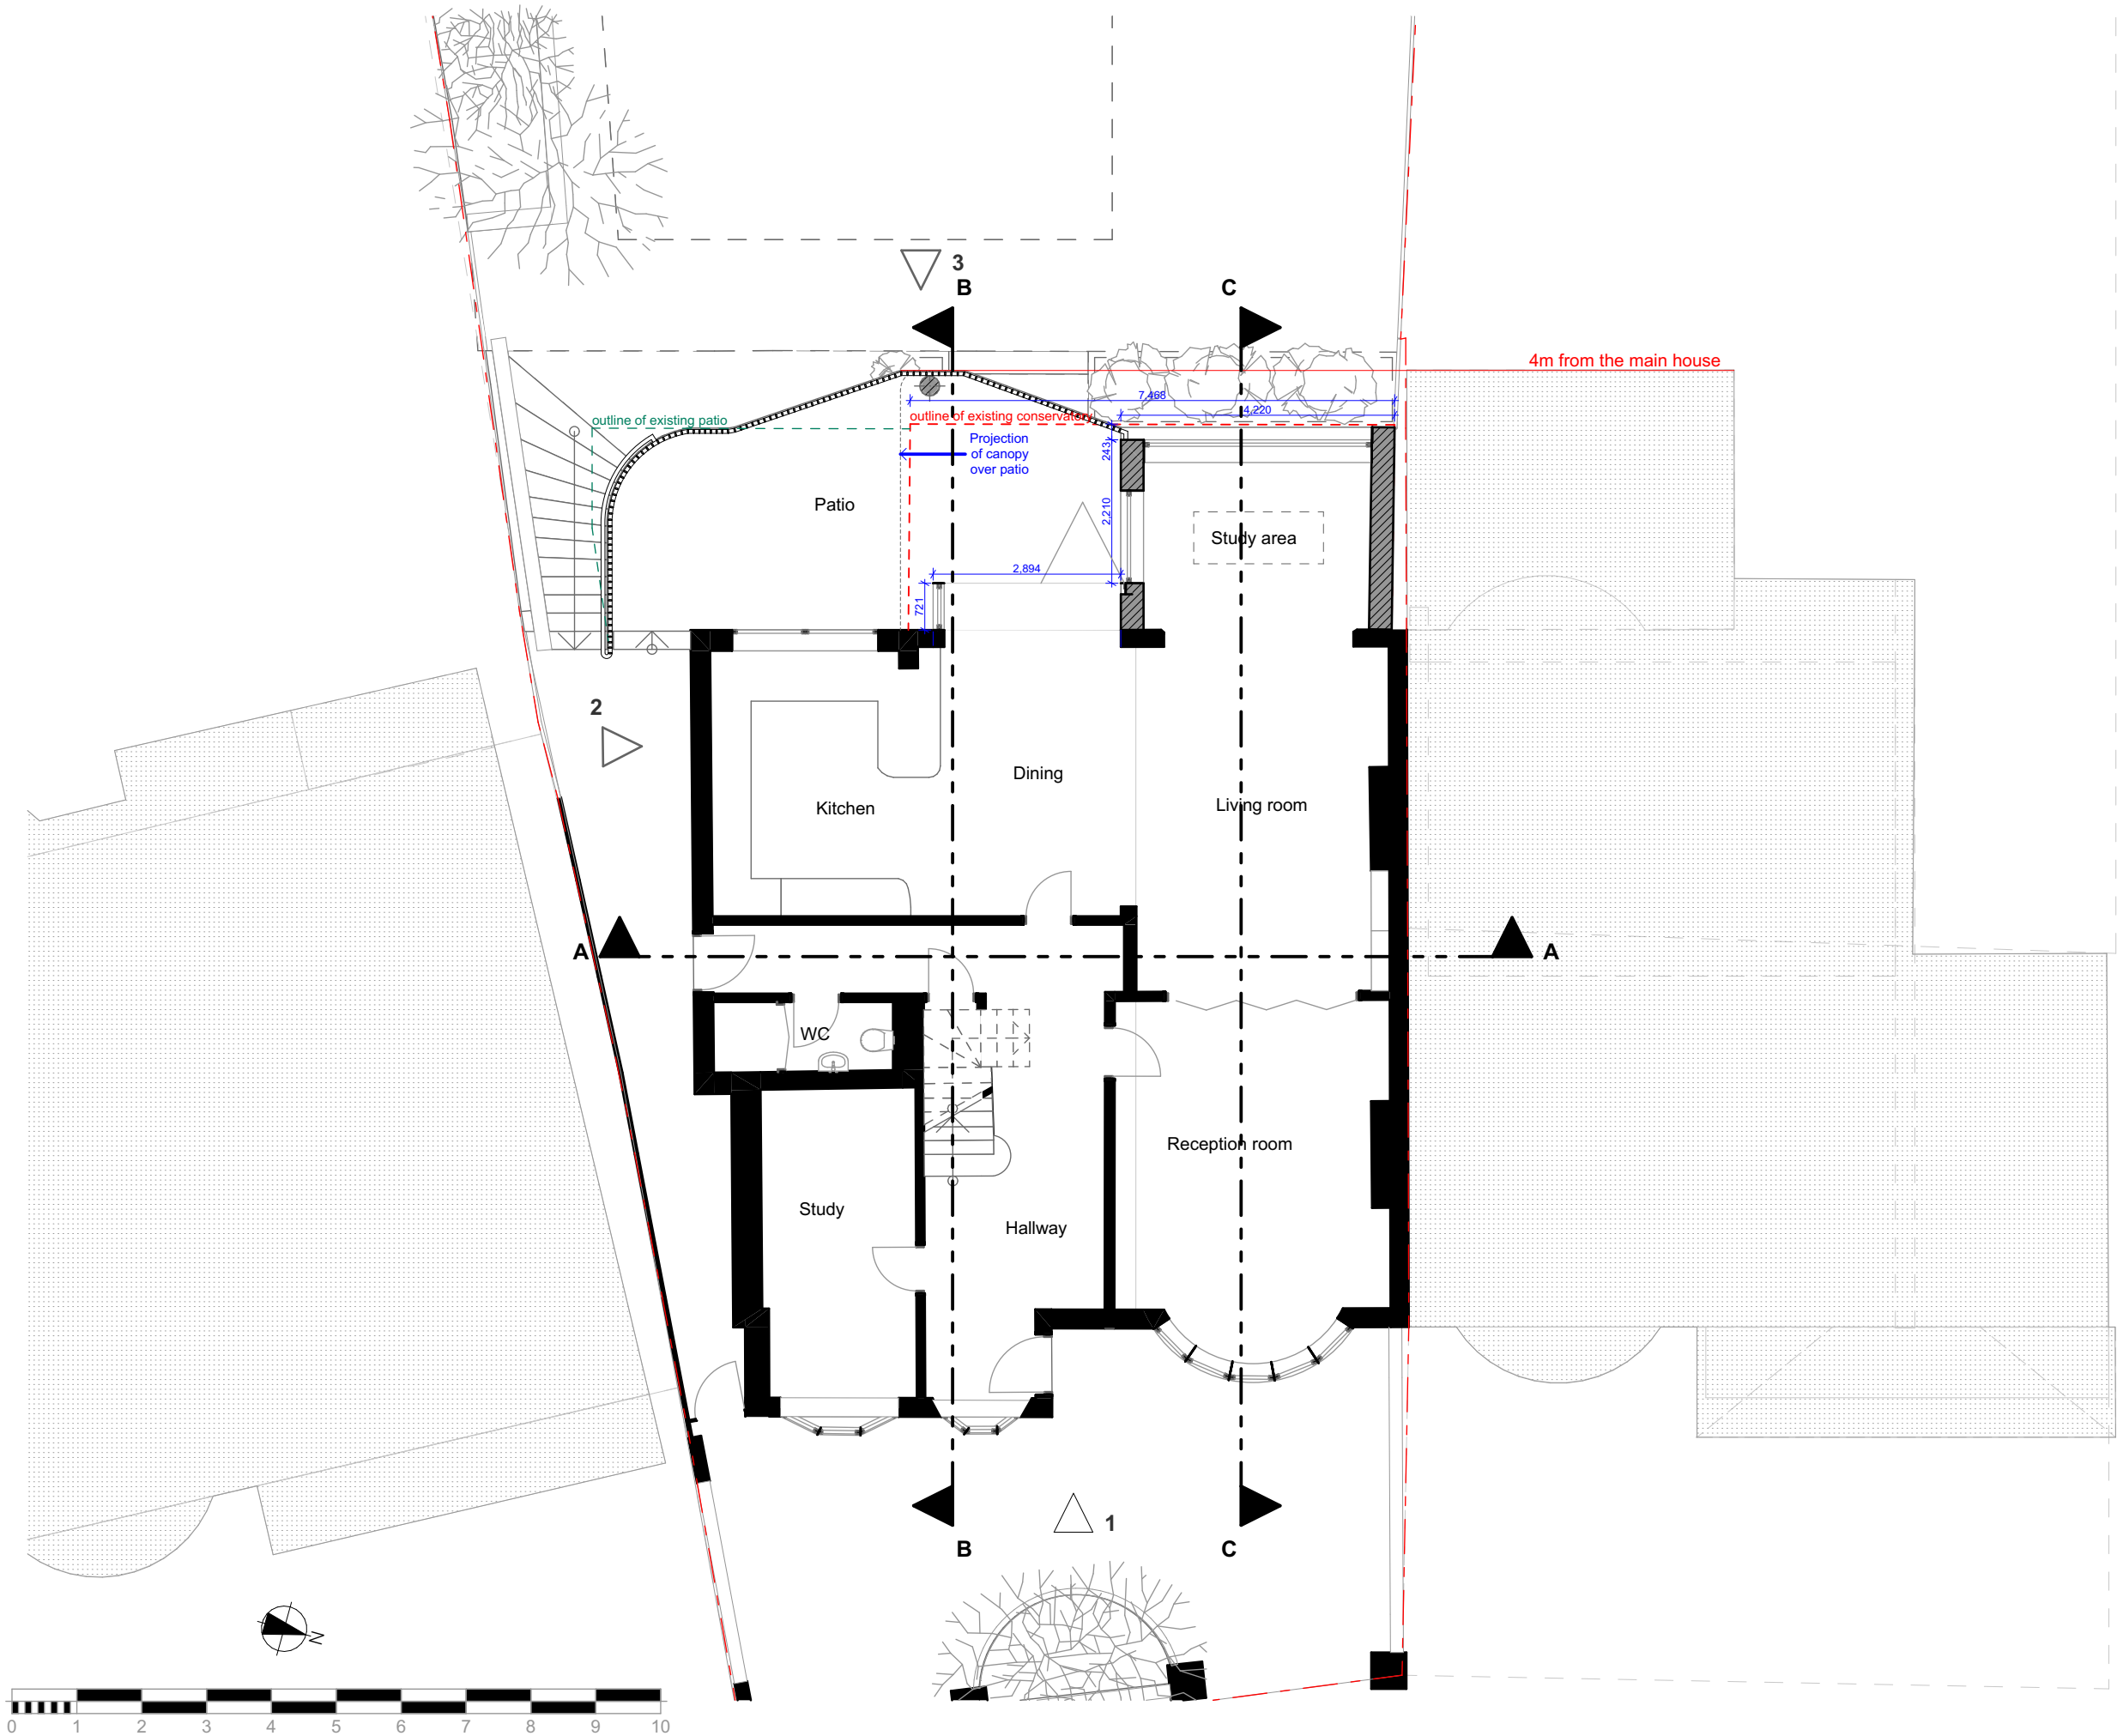

Project Name:
9 Pages Hill

Client:
Sarah Tiley Hill

Site Location:
9 Pages Hill N10 1PX


Drawing not to be used other than the purpose for which it was prepared. It's supplied without liability for errors or omissions. Do not scale from the drawing. All dimensions are to be checked on site. This drawing is to be read in conjunction with all other drawings. Notes on this drawing will apply to all other drawings where a similar position exists.

Scale @ A2
1:100

Drawing Name
Proposed Ground Floor Plan

Drawing Number
PR-A1.02

Rev

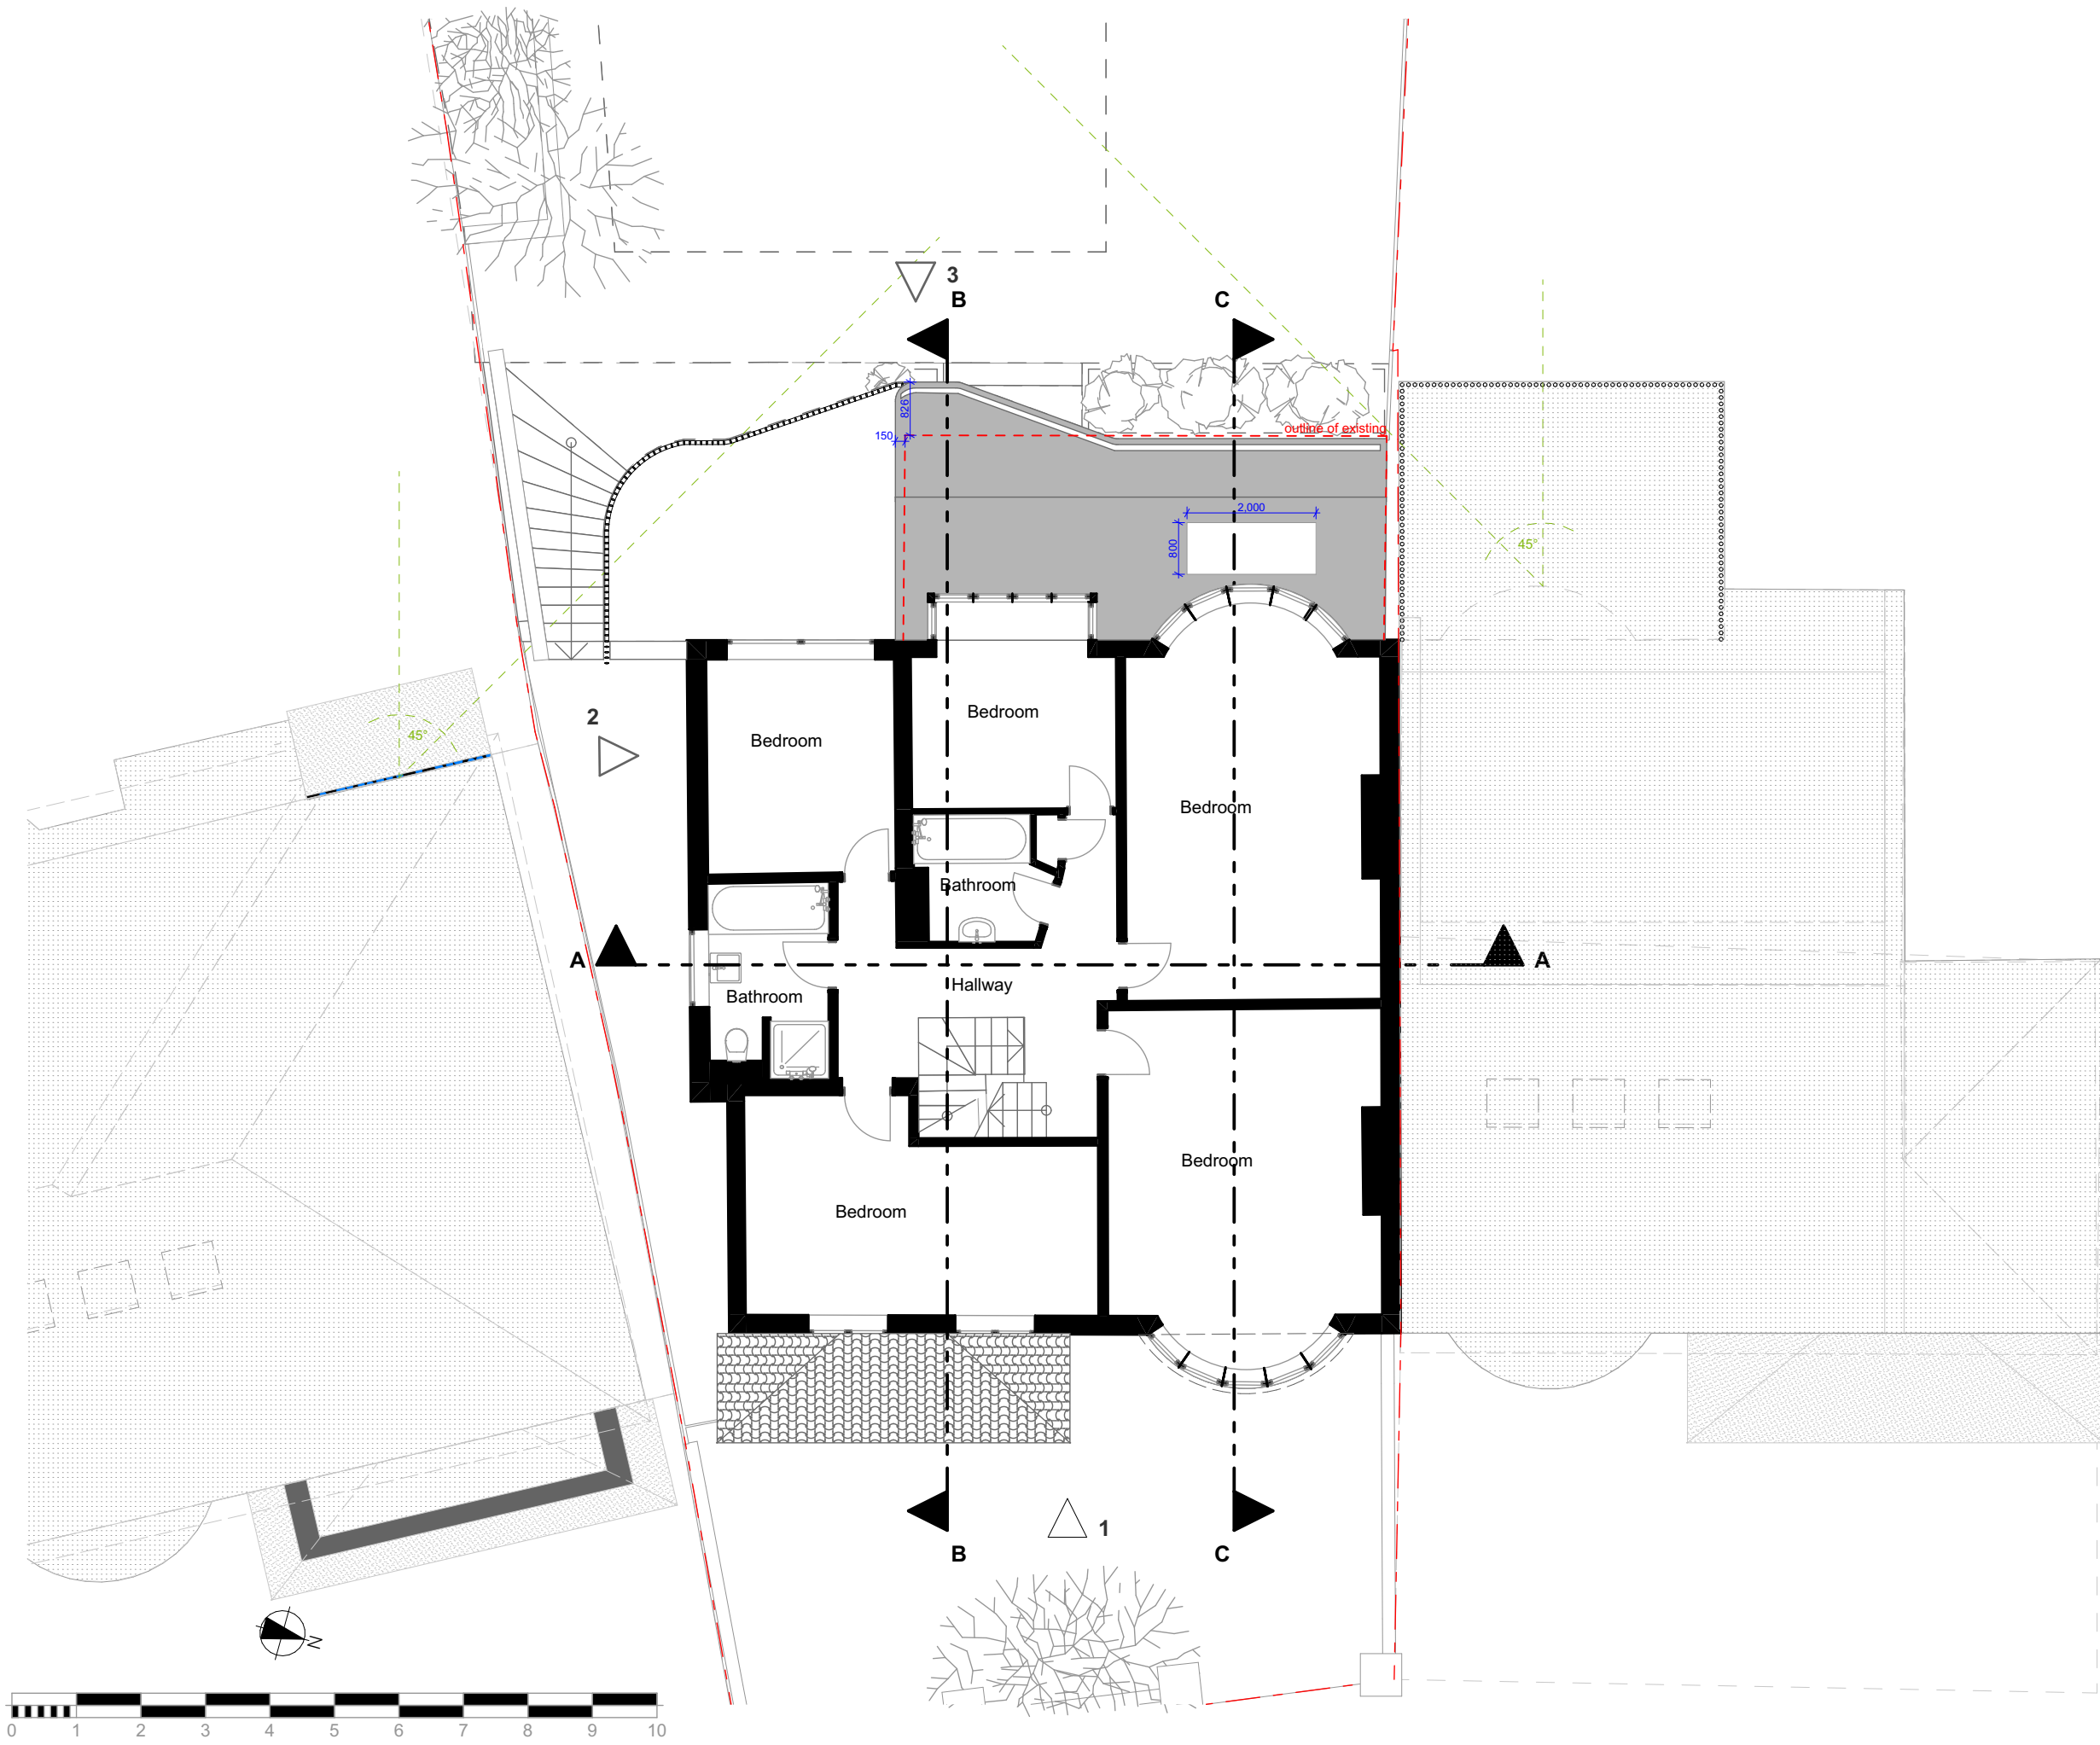

FOR PLANNING

Rev | Date

Project Name:
9 Pages Hill

Client:
Sarah Tiley Hill


Site Location:
9 Pages Hill N10 1PX

Drawing not to be used other than the purpose for which it was prepared. It's supplied without liability for errors or omissions. Do not scale from the drawing. All dimensions are to be checked on site. This drawing is to be read in conjunction with all other drawings. Notes on this drawing will apply to all other drawings where a similar position exists.

Scale @ A2
1:100

Drawing Name
Proposed First Floor Plan

Drawing Number | Rev
PR-A1.03

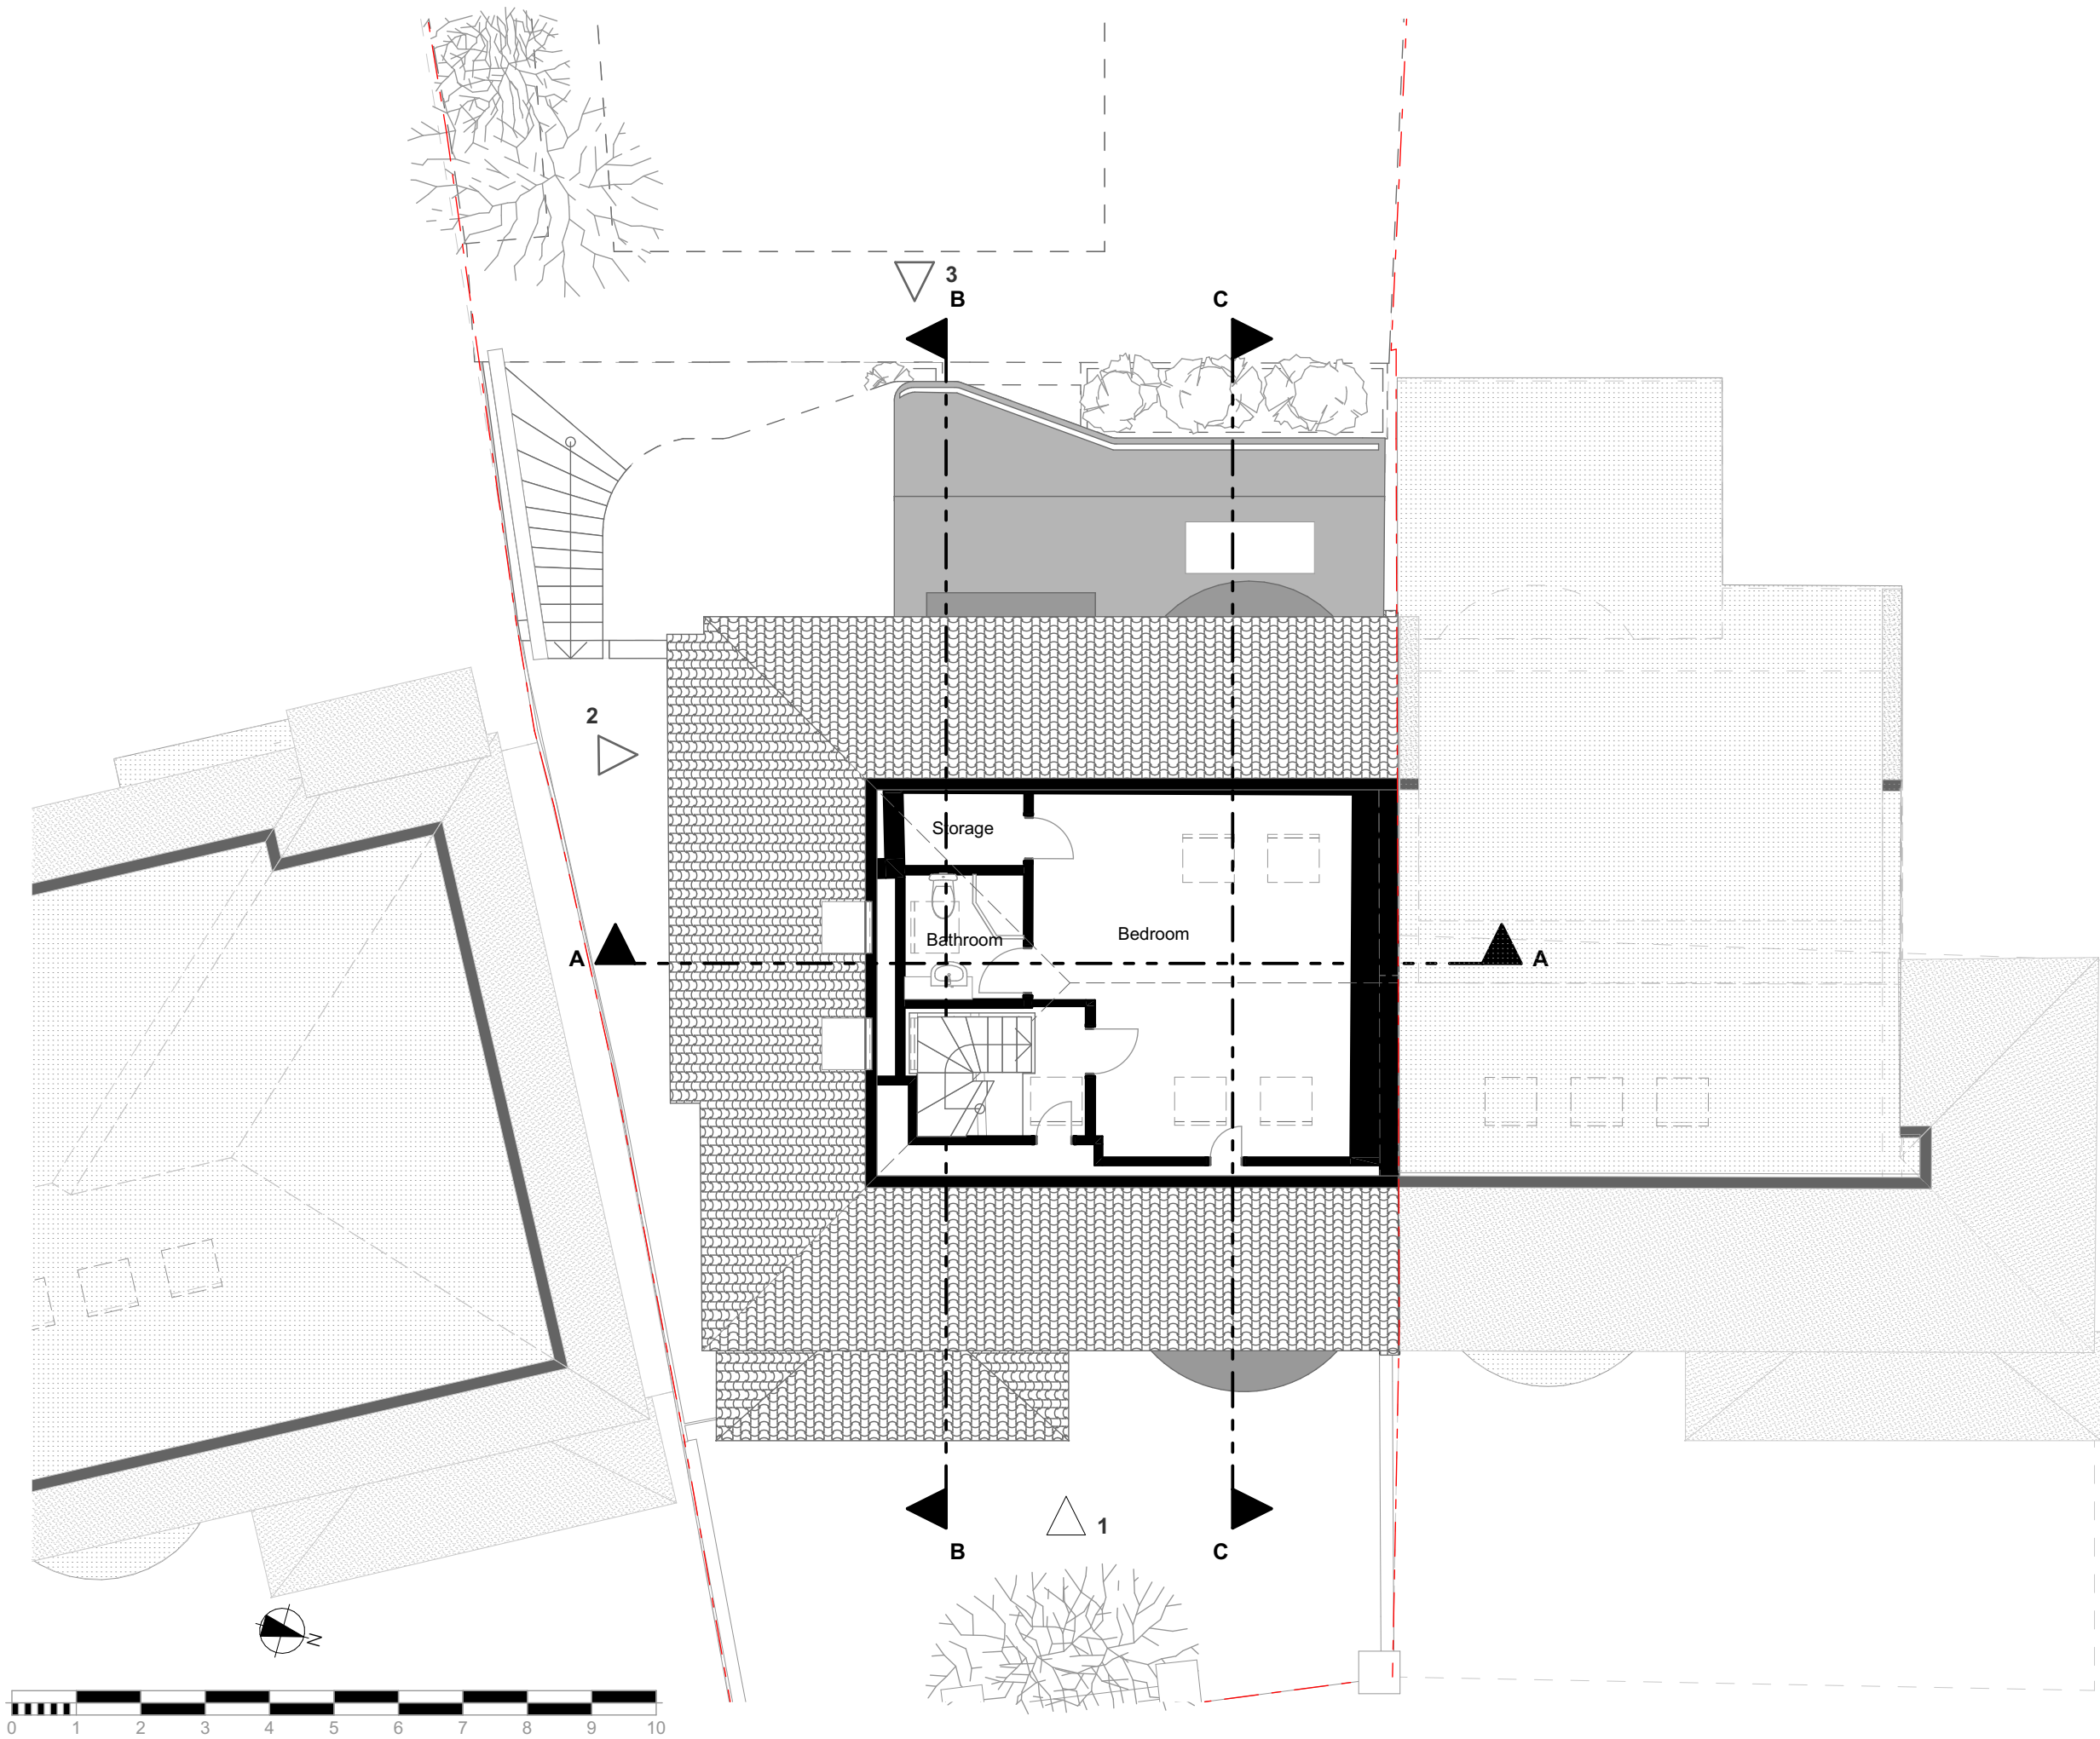

Project Name:
9 Pages Hill

Client:
Sarah Tiley Hill

Site Location:
9 Pages Hill N10 1PX


Drawing not to be used other than the purpose for which it was prepared. It's supplied without liability for errors or omissions. Do not scale from the drawing. All dimensions are to be checked on site. This drawing is to be read in conjunction with all other drawings. Notes on this drawing will apply to all other drawings where a similar position exists.

Scale @ A2
1:100

Drawing Name
Proposed Second Floor Plan

Drawing Number Rev

PR-A1.04

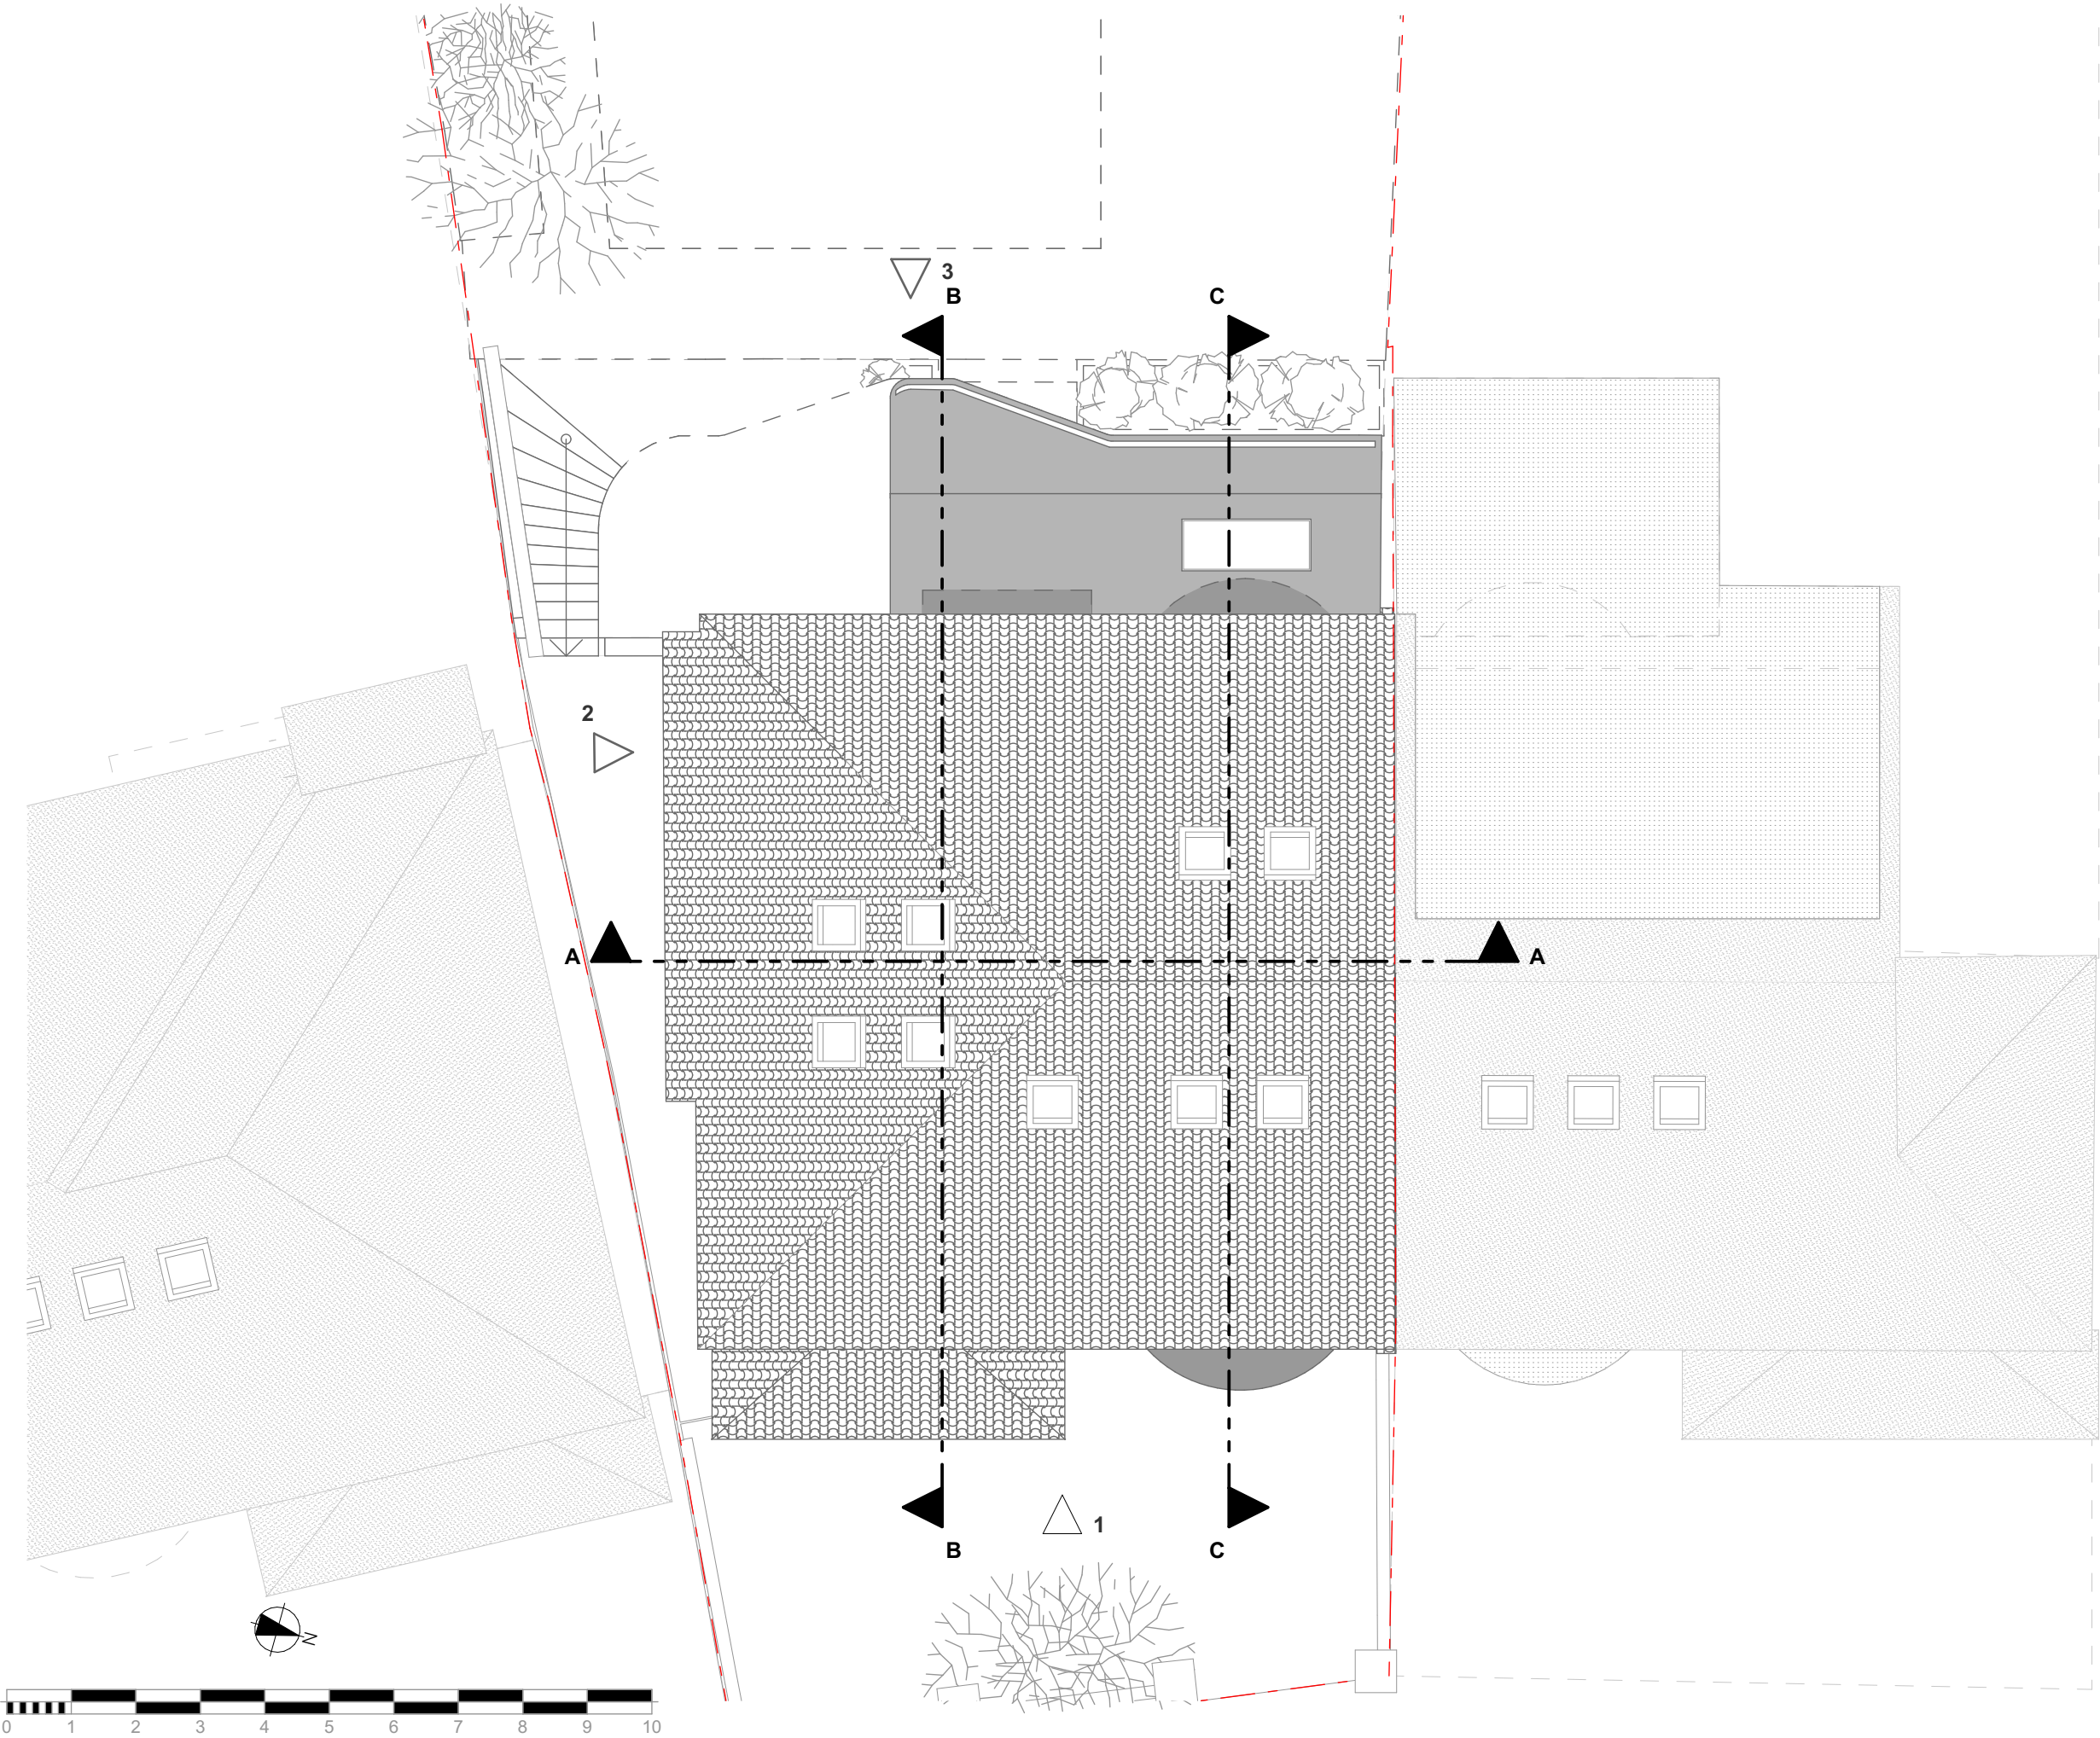

Project Name:
9 Pages Hill

Client:
Sarah Tiley Hill

Site Location:
9 Pages Hill N10 1PX

Drawing not to be used other than the purpose for which it was prepared. It's supplied without liability for errors or omissions. Do not scale from the drawing. All dimensions are to be checked on site. This drawing is to be read in conjunction with all other drawings. Notes on this drawing will apply to all other drawings where a similar position exists.

Scale @ A2
1:100

Drawing Name
Proposed Roof Plan

Drawing Number Rev

PR-A1.05