




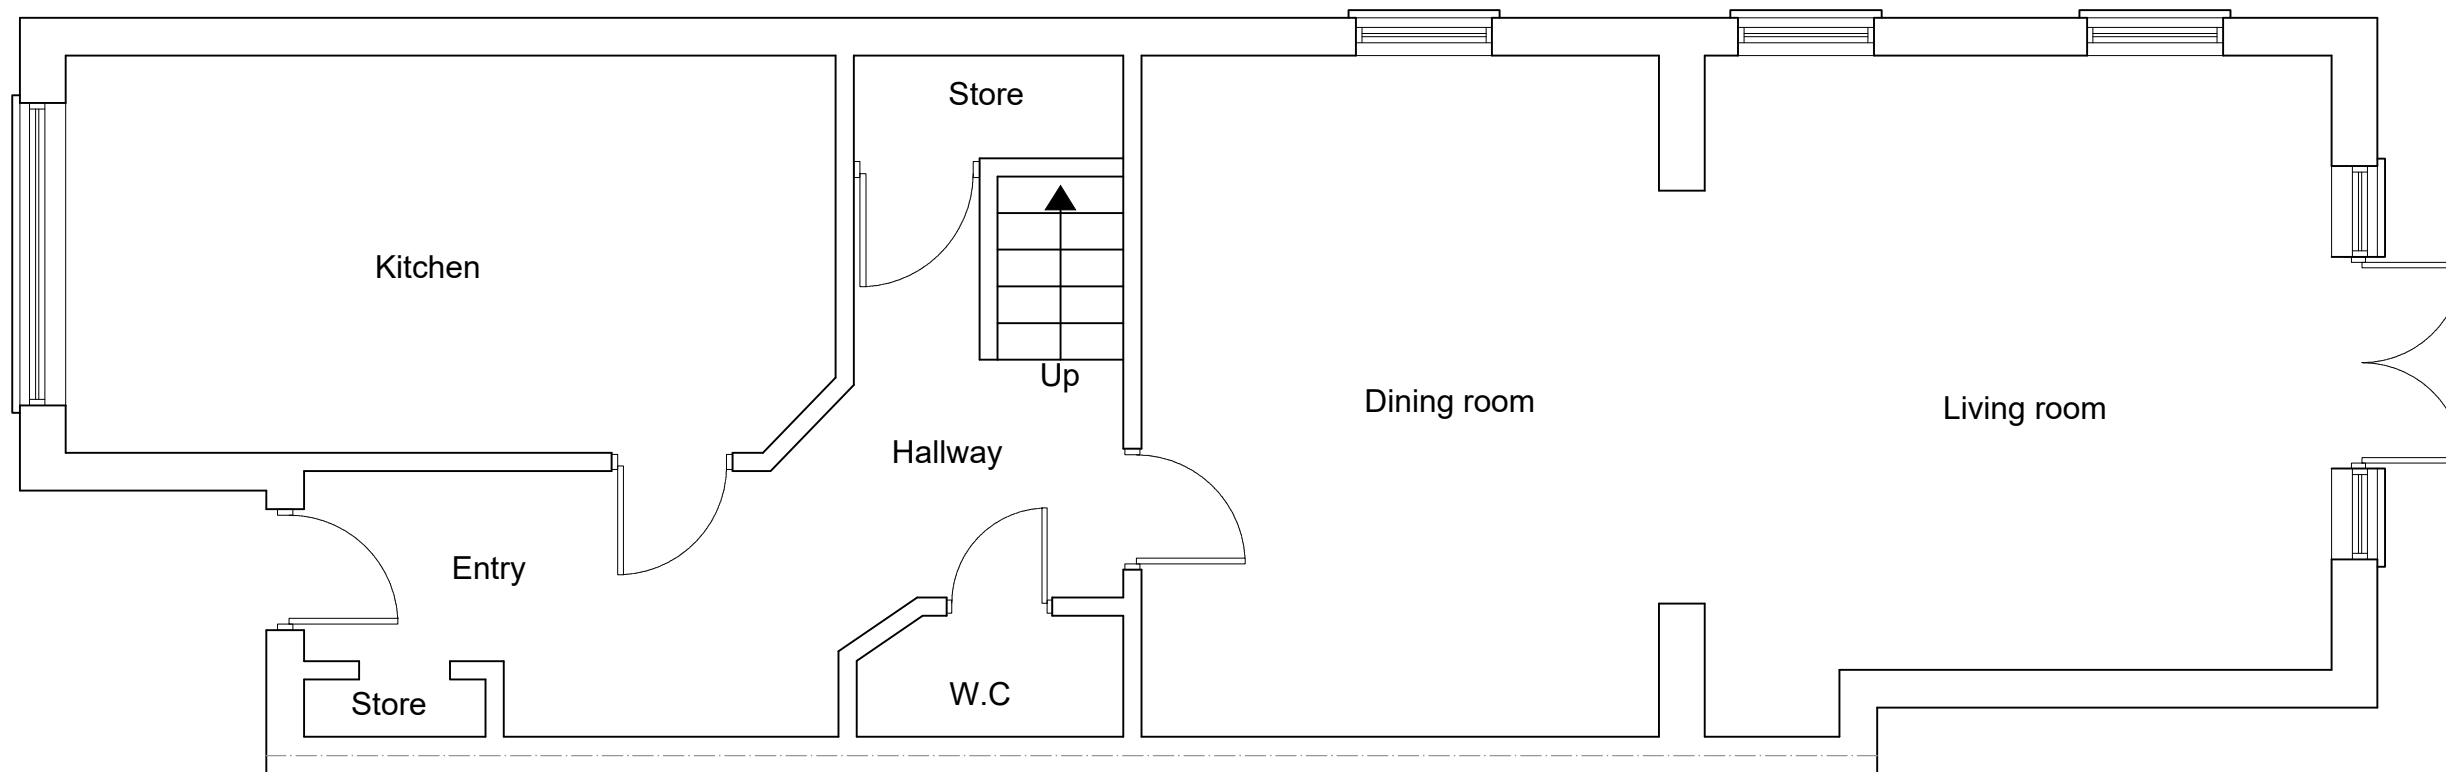


EXISTING GROUND FLOOR PLAN
SCALE 1:50

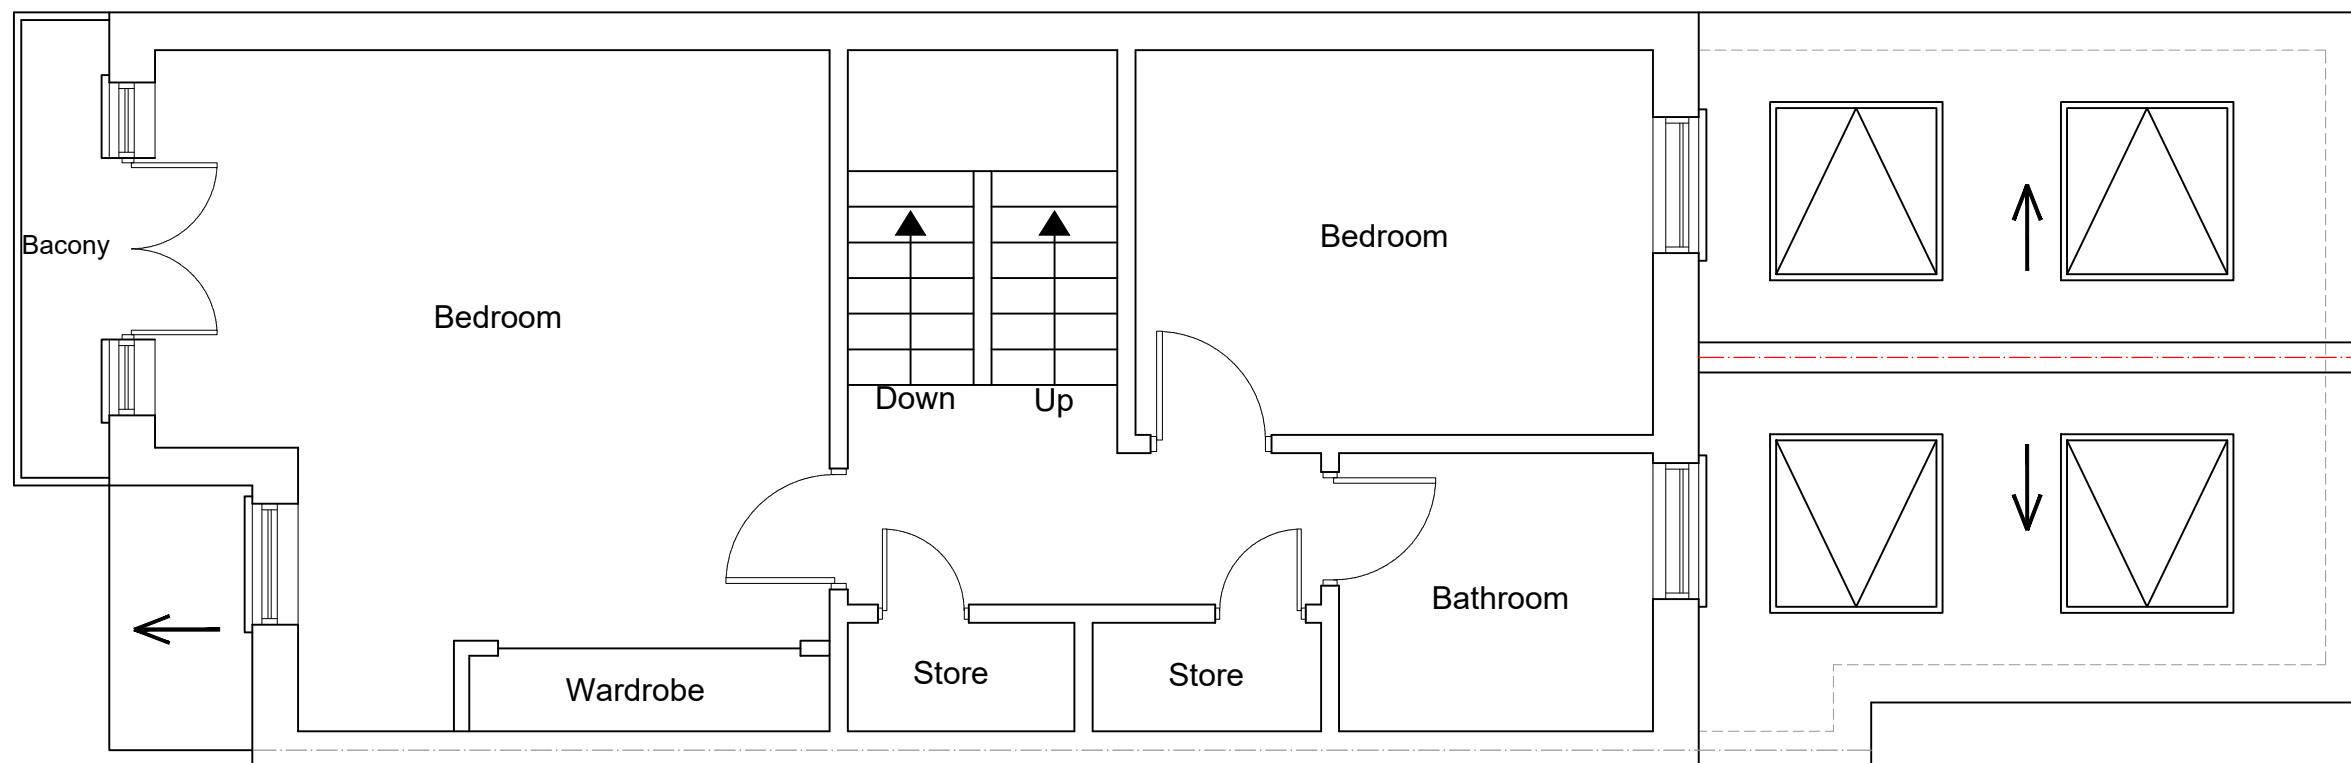


EXISTING FIRST FLOOR PLAN
SCALE 1:50

 


	
Project:	Loft Conversion with Dormer to Rear.
Address:	148 OSIER CRESCENT, N10 1RF
Scale:	Dwg. no:
1:50 @ A3	A01 REV1
Drawn by:	Date Drawn:
O.B.S	17-APR-2024
For Drawings Tel: 0800 917 7571	
E-mail: info@simplyloft.co.uk	

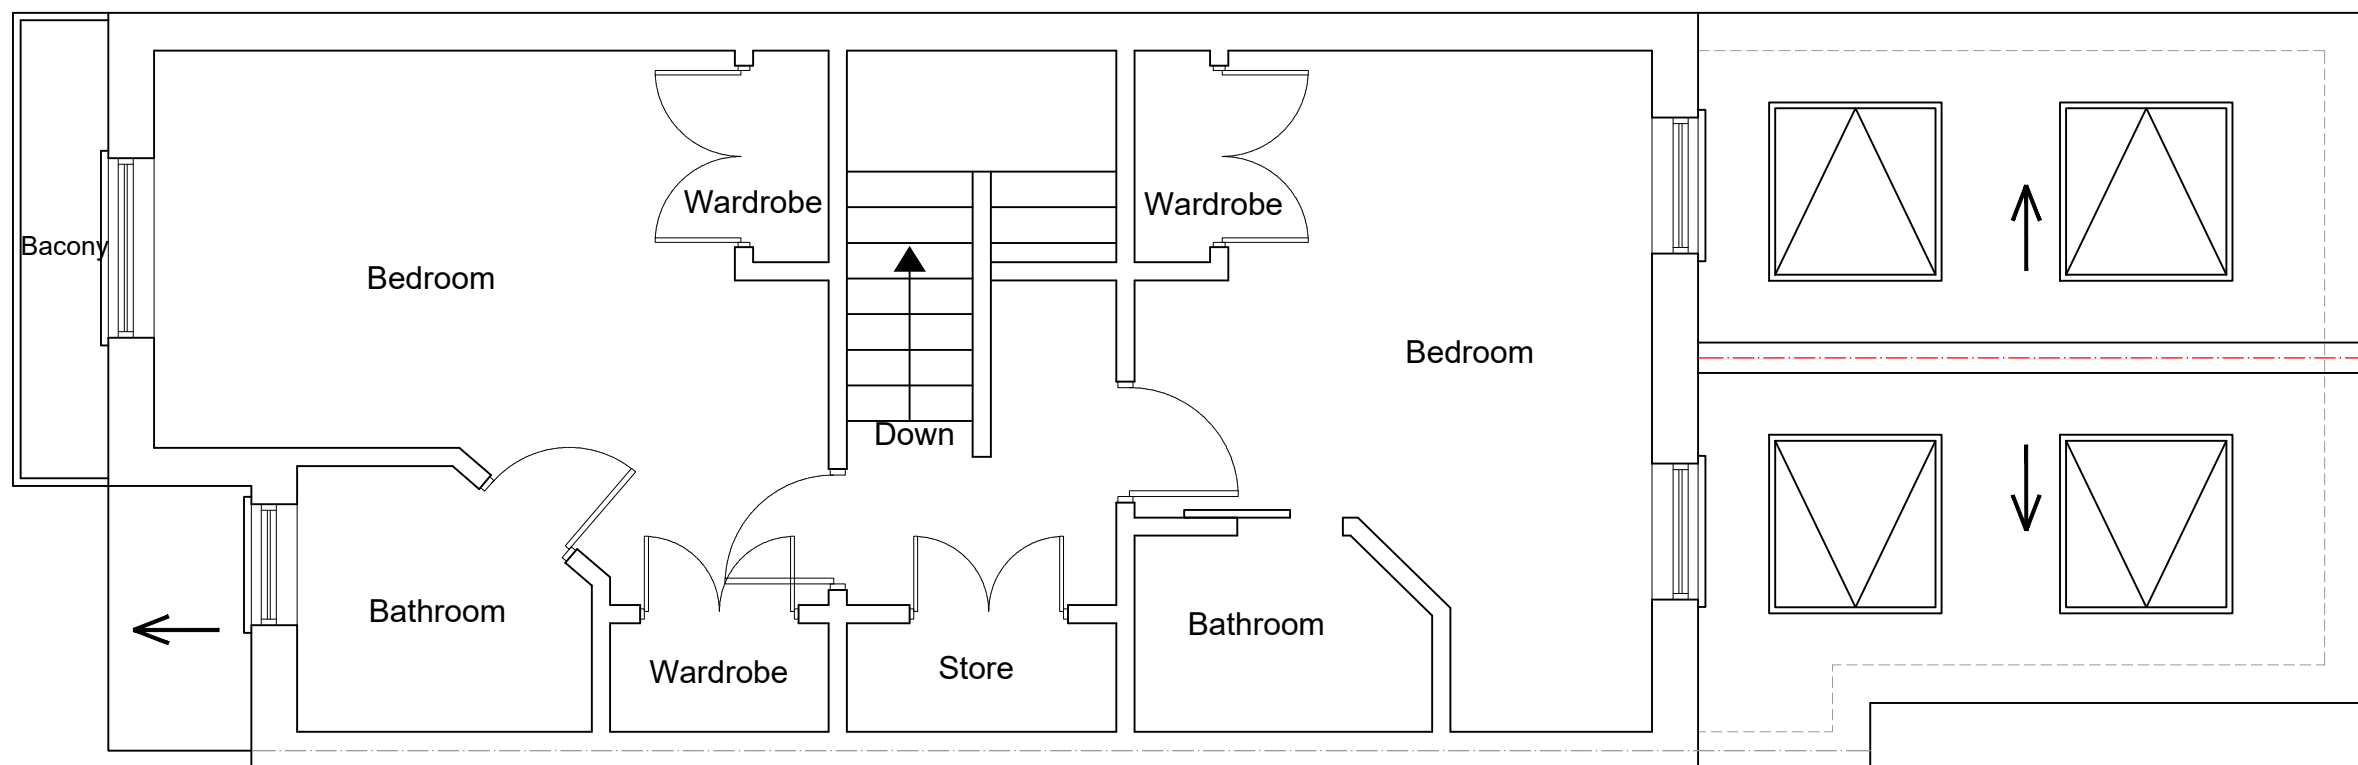


EXISTING SECOND FLOOR PLAN
SCALE 1:50

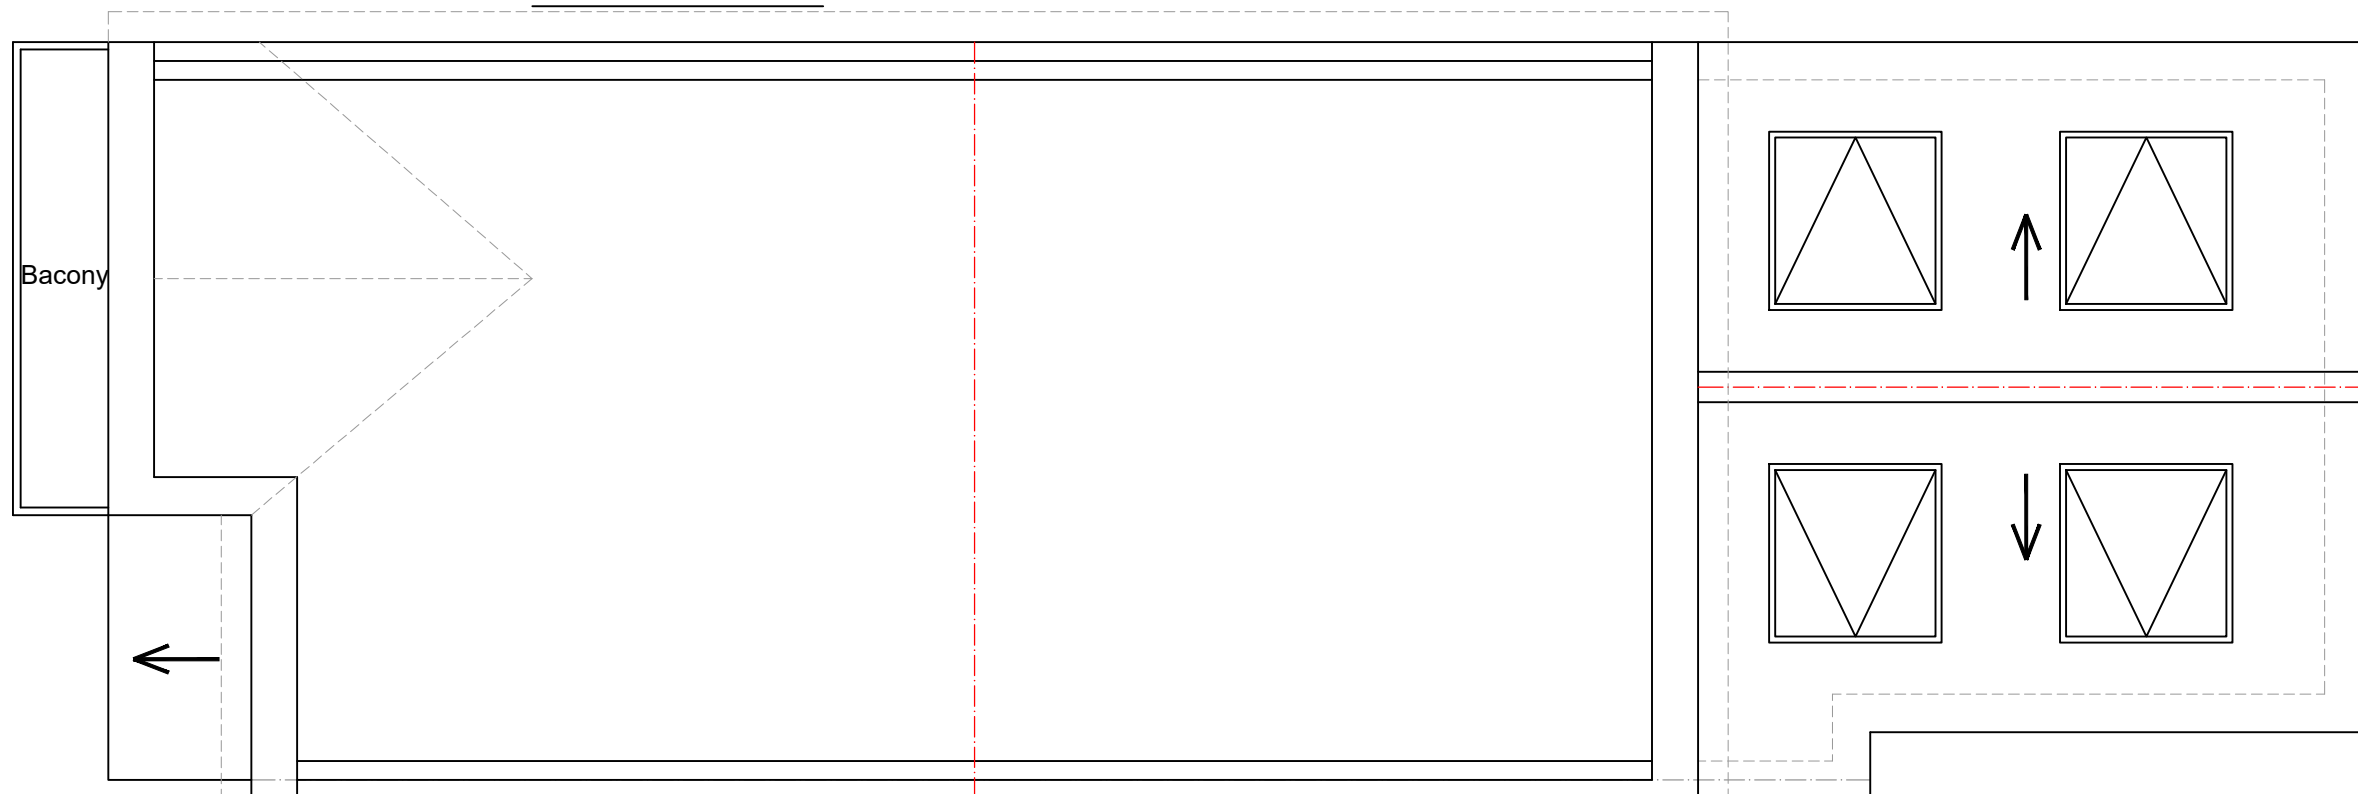

EXISTING LOFT PLAN
SCALE 1:50

 


	
Project: Loft Conversion with Dormer to Rear.	
Address: 148 OSIER CRESCENT, N10 1RF	
Scale: 1:50 @ A3	Dwg. no: A02 REV1
Drawn by: O.B.S	Date Drawn: 17-APR-2024
For Drawings Tel: 0800 917 7571	
E-mail: info@simplyloft.co.uk	

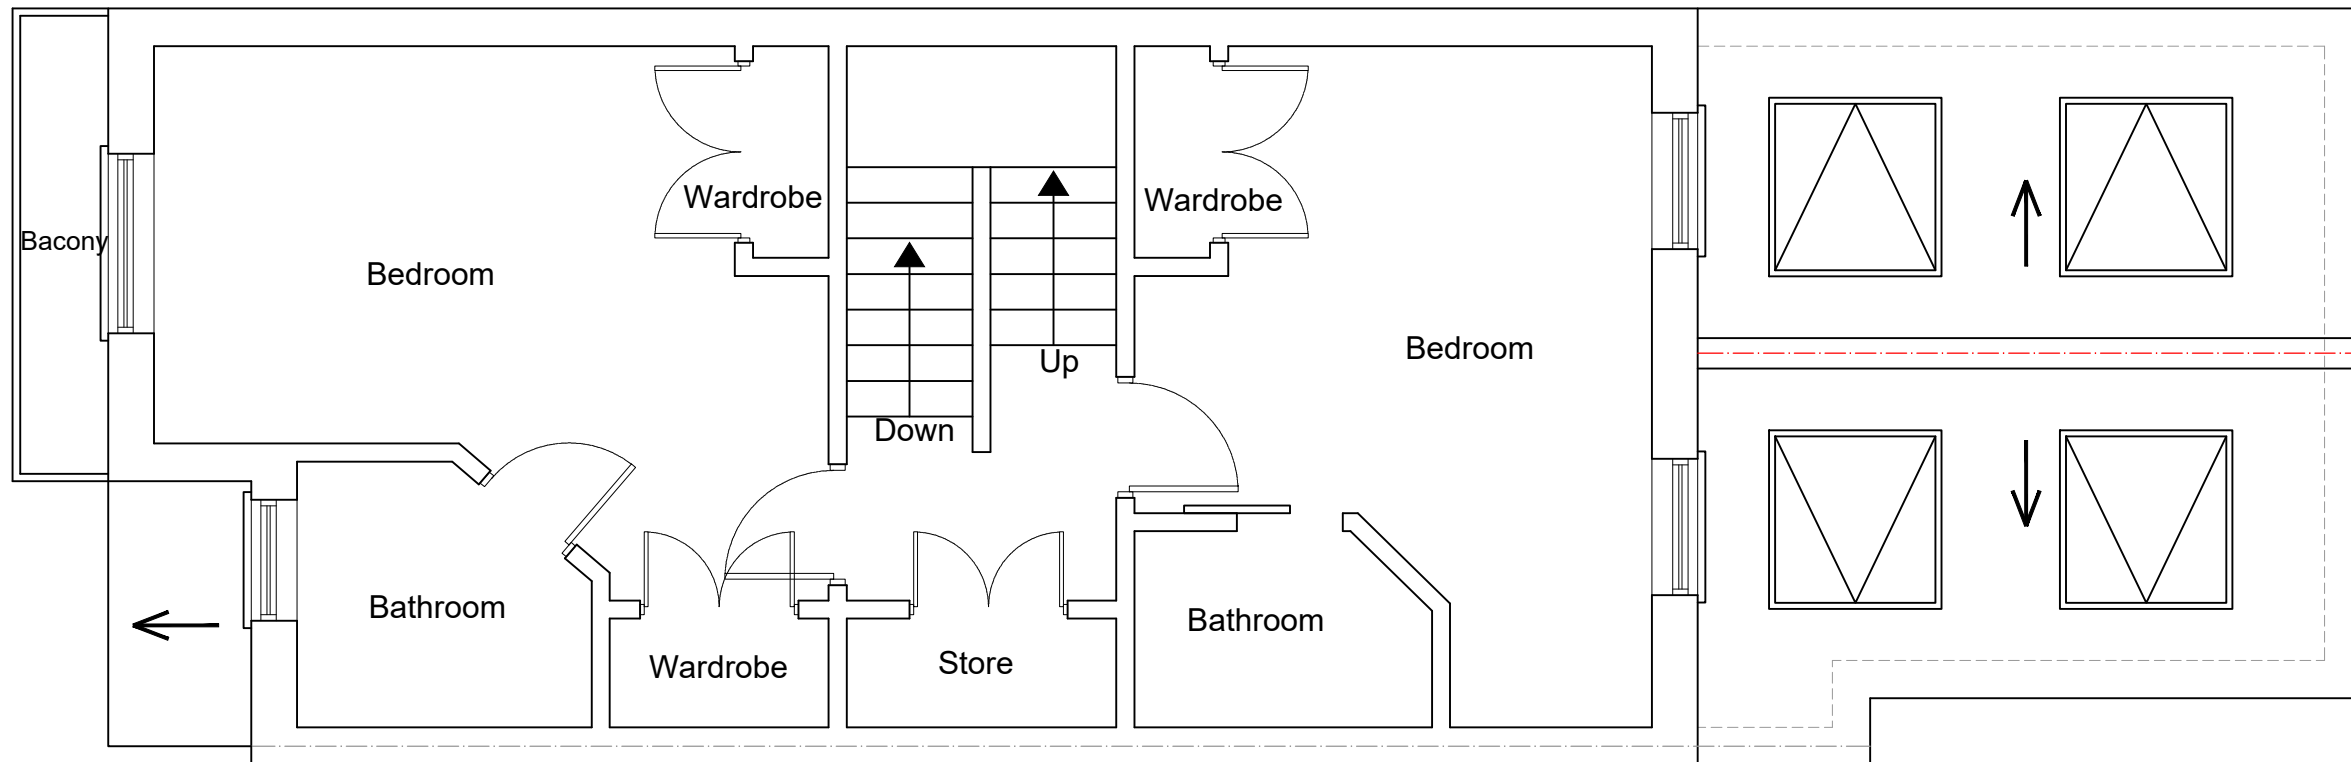


PROPOSED SECOND FLOOR PLAN
SCALE 1:50


All dimensions are approximate
and must be checked on site

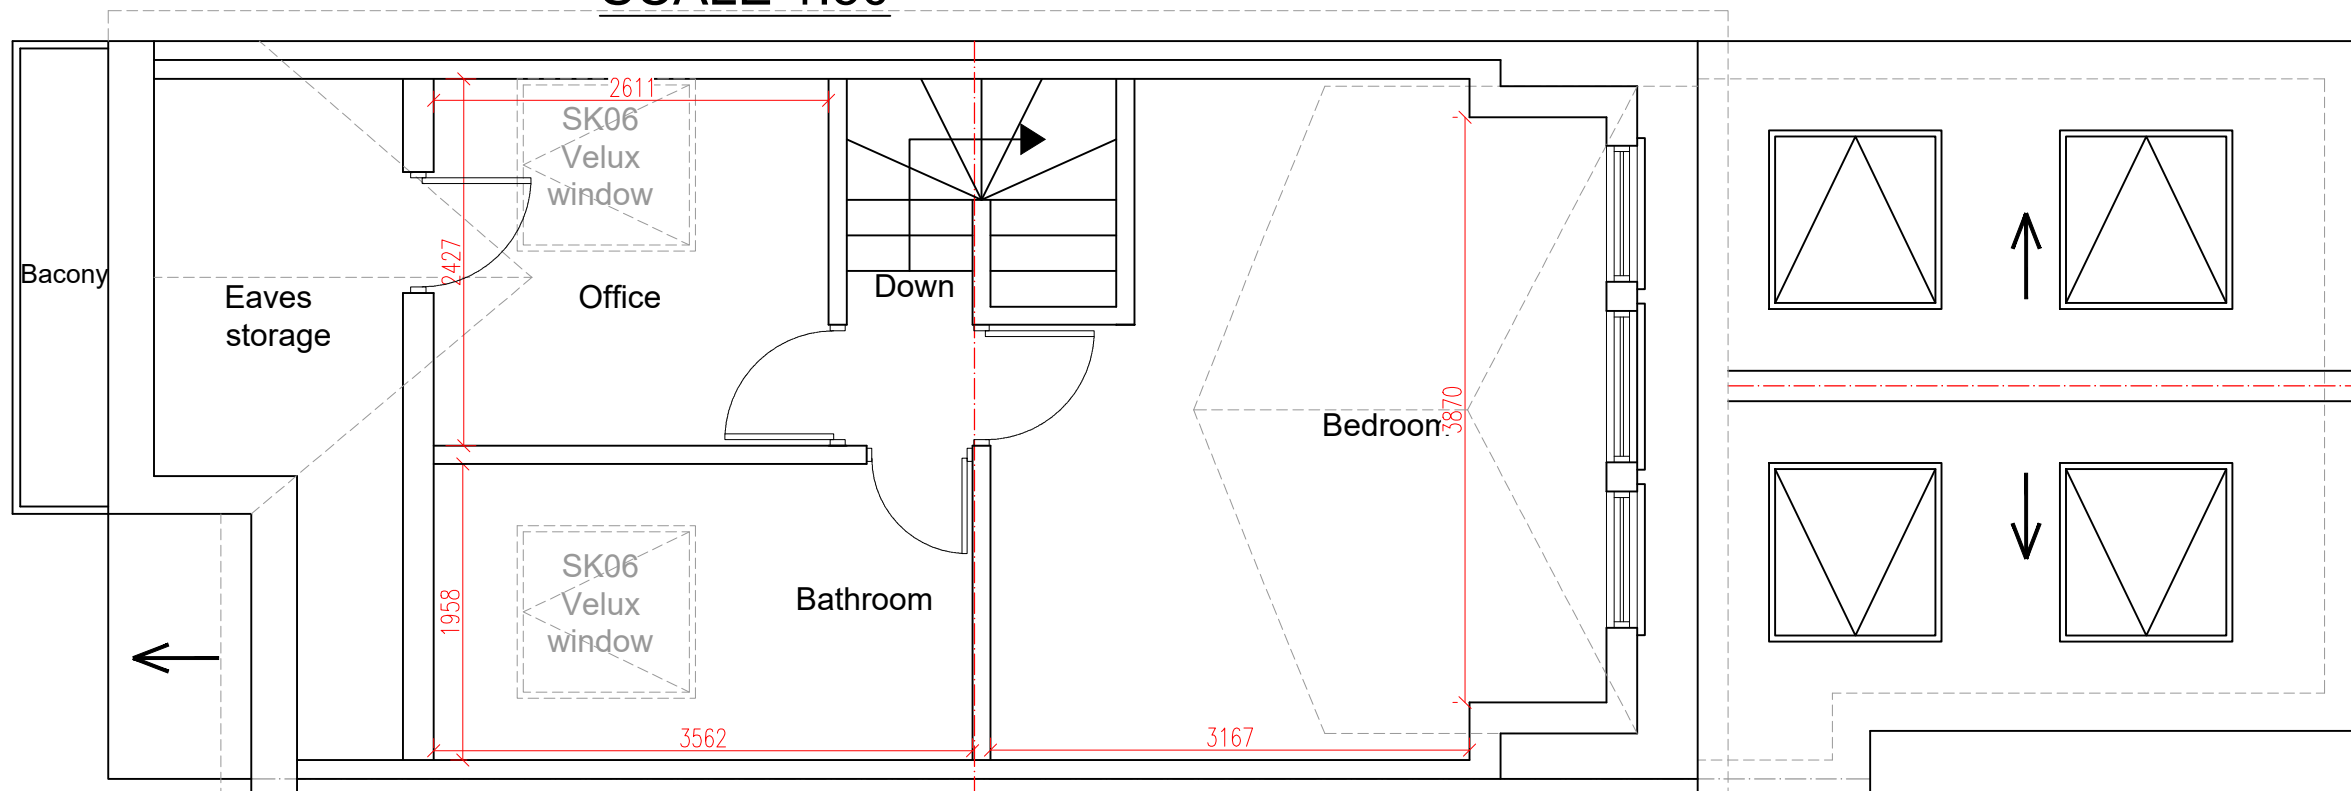


PROPOSED LOFT PLAN
SCALE 1:50

 


	
Project:	Loft Conversion with Dormer to Rear.
Address:	148 OSIER CRESCENT, N10 1RF
Scale:	Dwg. no:
1:50 @ A3	A03 REV1
Drawn by:	Date Drawn:
O.B.S	17-APR-2024
For Drawings Tel: 0800 917 7571	
E-mail: info@simplyloft.co.uk	

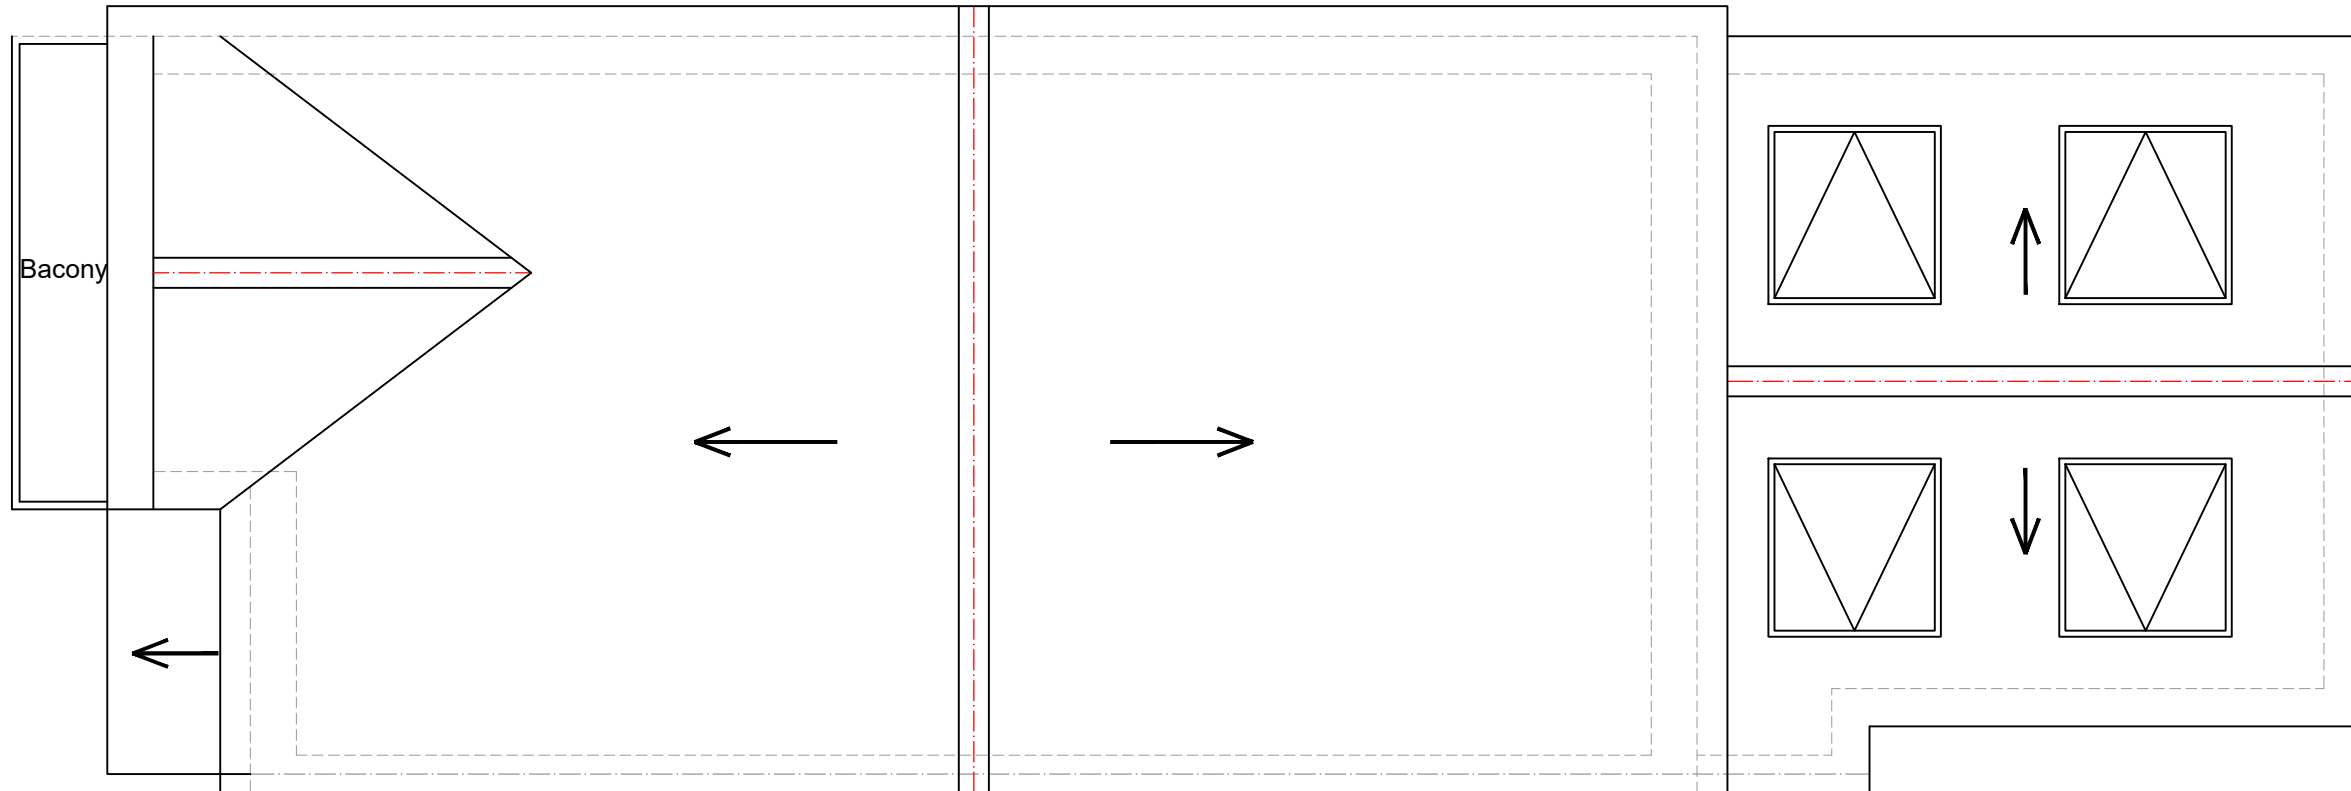

EXISTING ROOF PLAN
SCALE 1:50

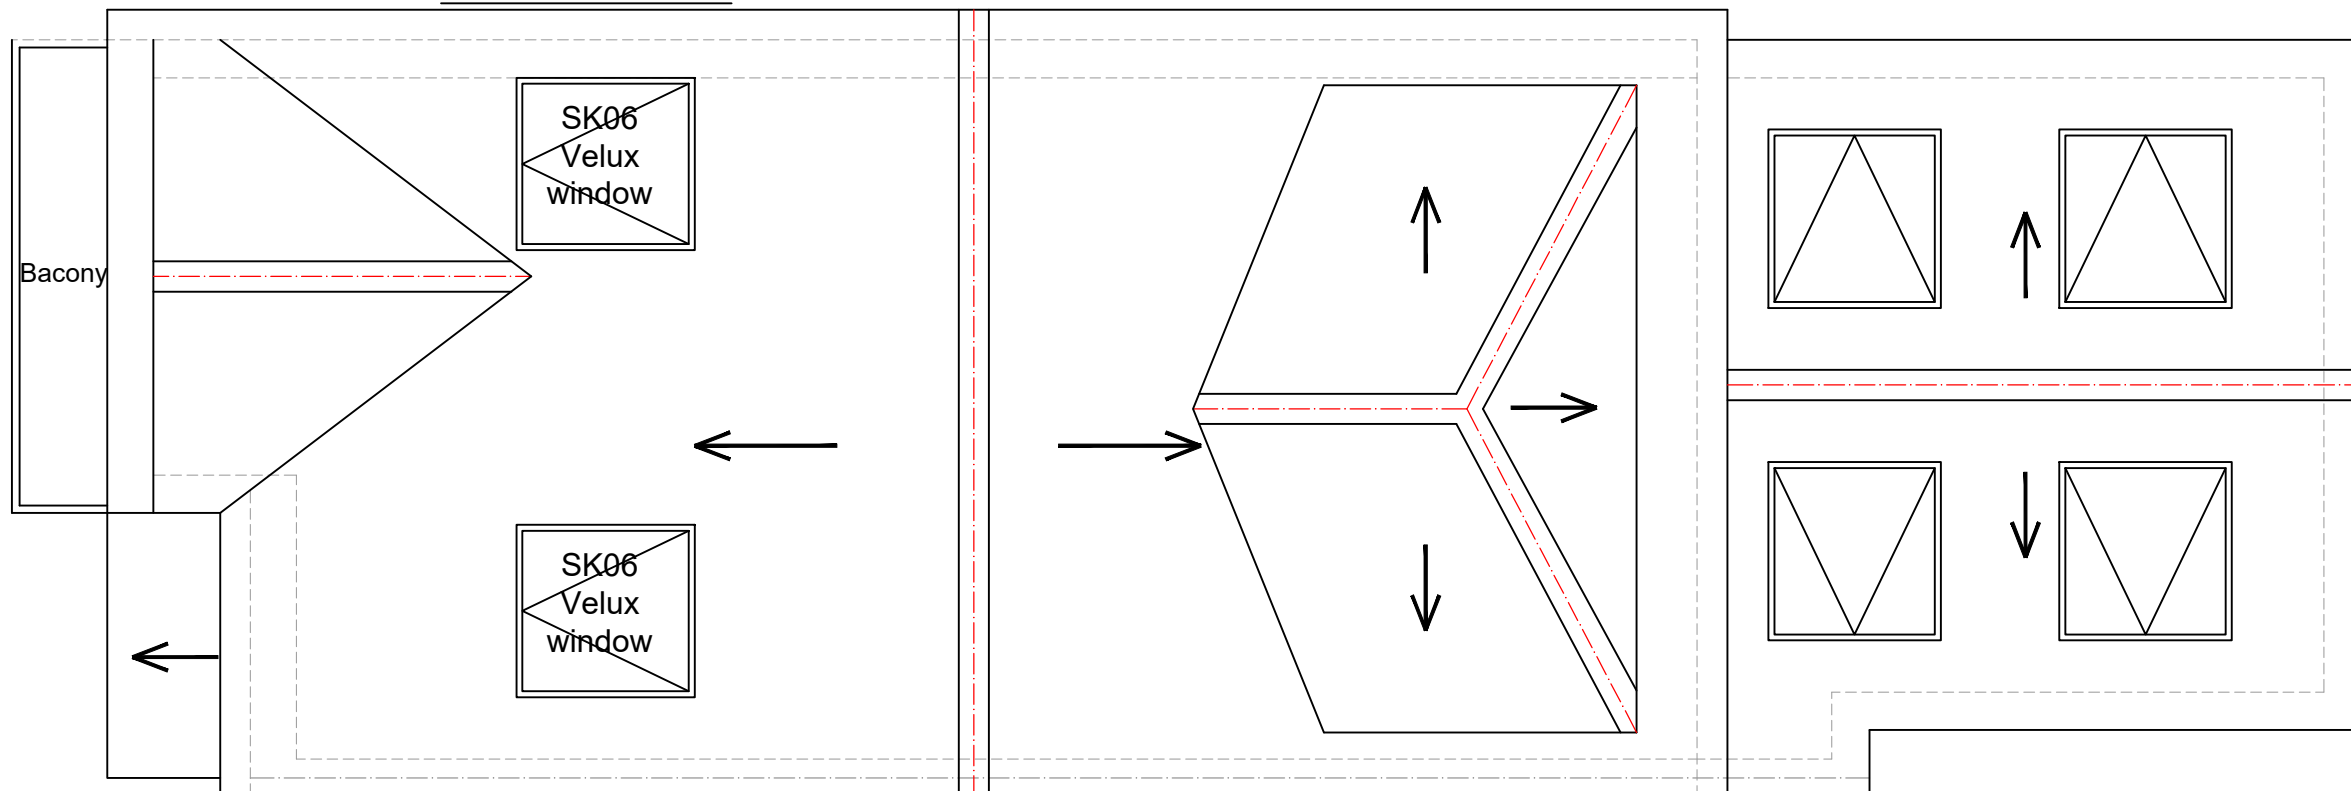

PROPOSED ROOF PLAN
SCALE 1:50

 



SIMPLY LOFT


Project: Loft Conversion with Dormer to Rear.	
Address: 148 OSIER CRESCENT, N10 1RF	
Scale: 1:50 @ A3	Dwg. no: A04 REV1
Drawn by: O.B.S	Date Drawn: 17-APR-2024
For Drawings Tel: 0800 917 7571	
E-mail: info@simplyloft.co.uk	



EXISTING FRONT ELEVATION
SCALE 1:100




EXISTING REAR ELEVATION
SCALE 1:100

 




**SIMPLY
LOFT**


Project: Loft Conversion with Dormer to Rear.	
Address: 148 OSIER CRESCENT,N10 1RF	
Scale: 1:100 @ A3	Dwg. no: A05 REV1
Drawn by: O.B.S	Date Drawn: 17-APR-2024
For Drawings Tel: 0800 917 7571	
E-mail: info@simplyloft.co.uk	

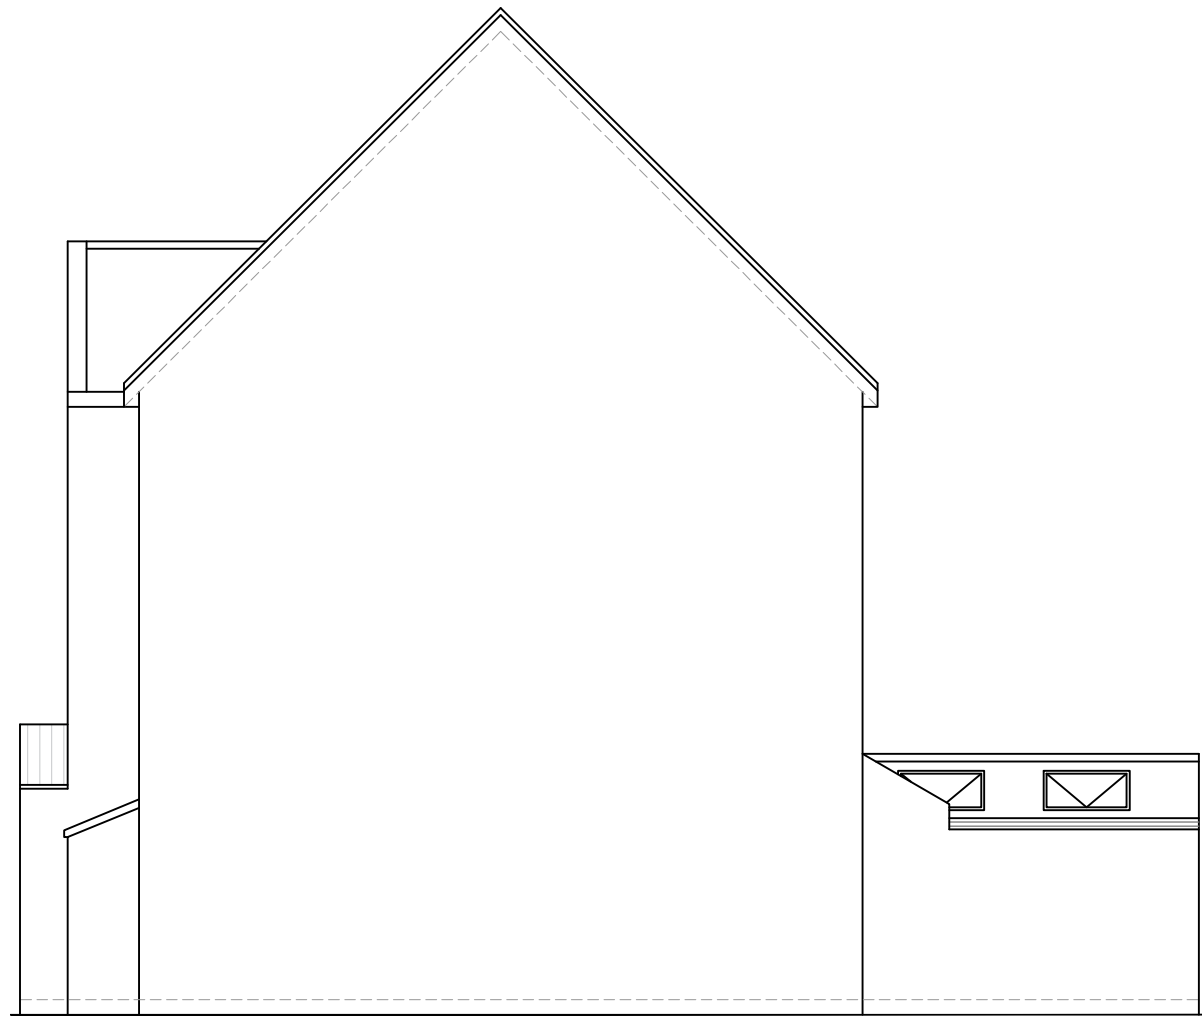

EXISTING ELEVATION SIDE A
SCALE 1:100

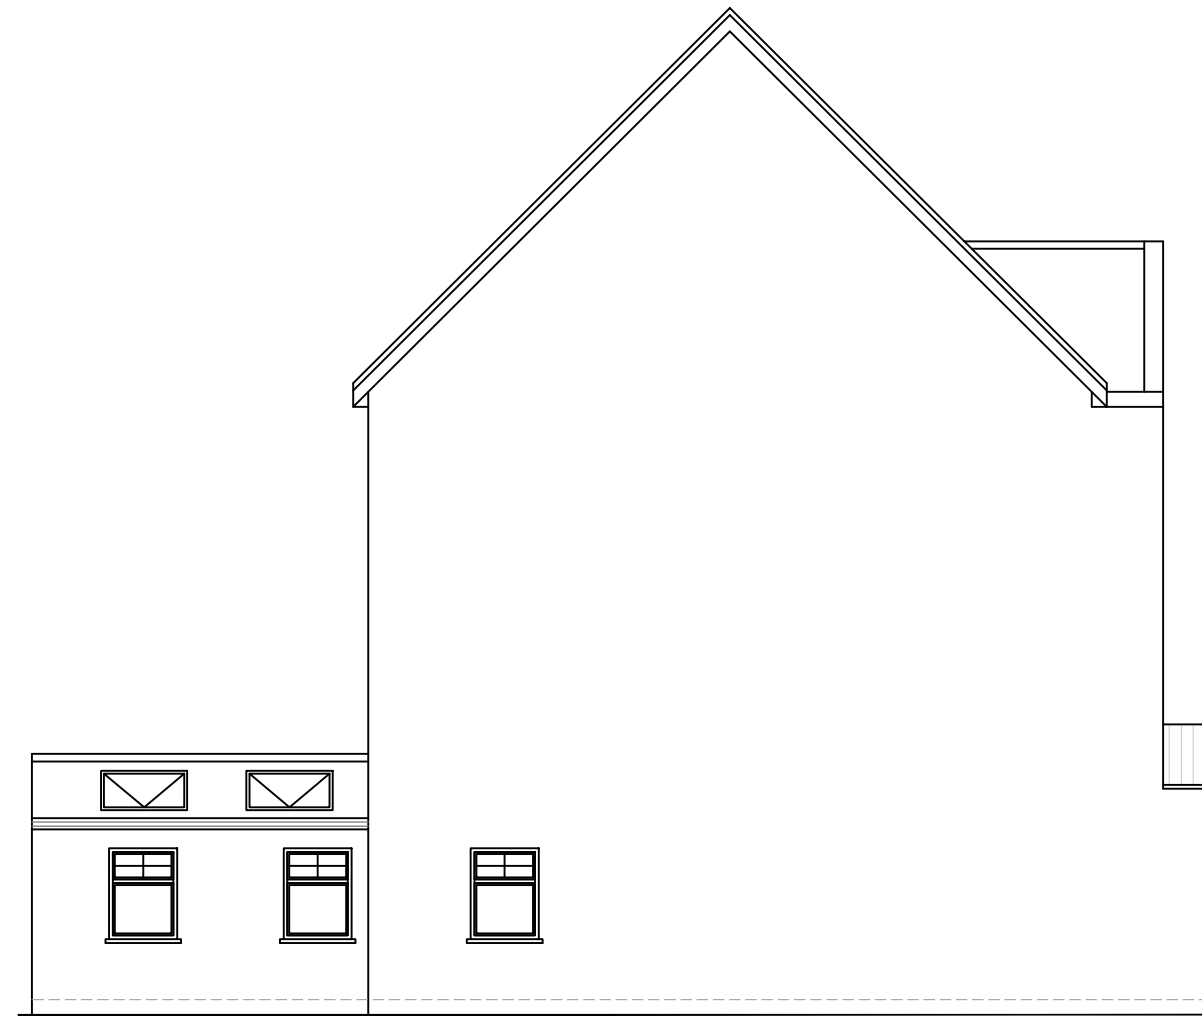

EXISTING ELEVATION SIDE B
SCALE 1:100

 



**SIMPLY
LOFT**

Project: Loft Conversion with Dormer to Rear.	
Address: 148 OSIER CRESCENT,N10 1RF	
Scale: 1:100 @ A3	Dwg. no: A06 REV1
Drawn by: O.B.S	Date Drawn: 17-APR-2024
For Drawings Tel: 0800 917 7571	
E-mail: info@simplyloft.co.uk	

ALL PROPOSED MATERIALS TO MATCH
THOSE OF EXISTING PROPERTY




PROPOSED FRONT ELEVATION
SCALE 1:100



PROPOSED REAR ELEVATION
SCALE 1:100


DORMER ROOF CLAD IN TILES TO
MATCH EXISTING ROOF

 




**SIMPLY
LOFT**


Project: Loft Conversion with Dormer to Rear.	
Address: 148 OSIER CRESCENT,N10 1RF	
Scale: 1:100 @ A3	Dwg. no: A07 REV1
Drawn by: O.B.S	Date Drawn: 17-APR-2024
For Drawings Tel: 0800 917 7571	
E-mail: info@simplyloft.co.uk	

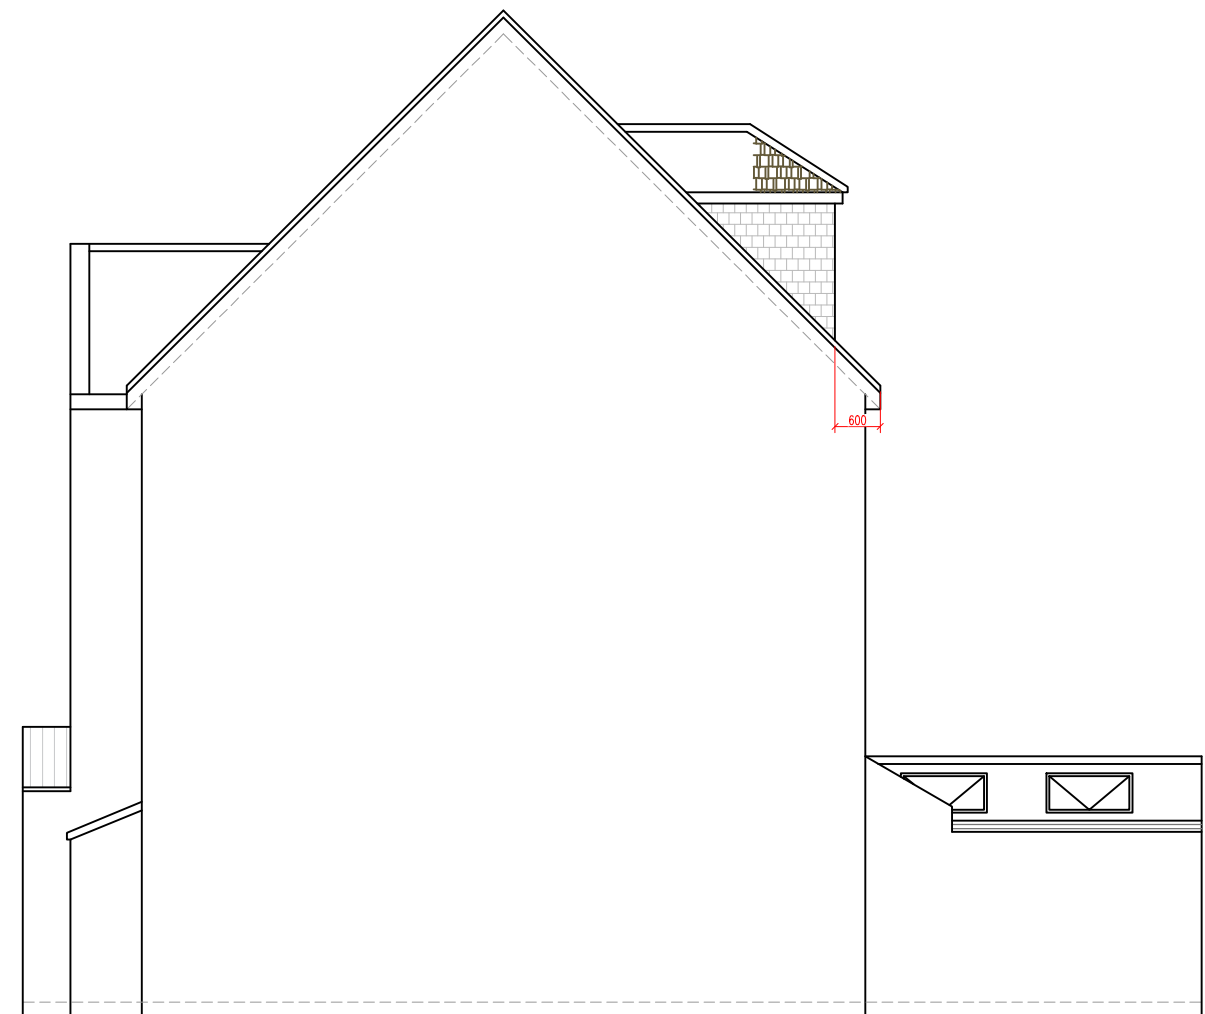

PROPOSED ELEVATION SIDE A
SCALE 1:100

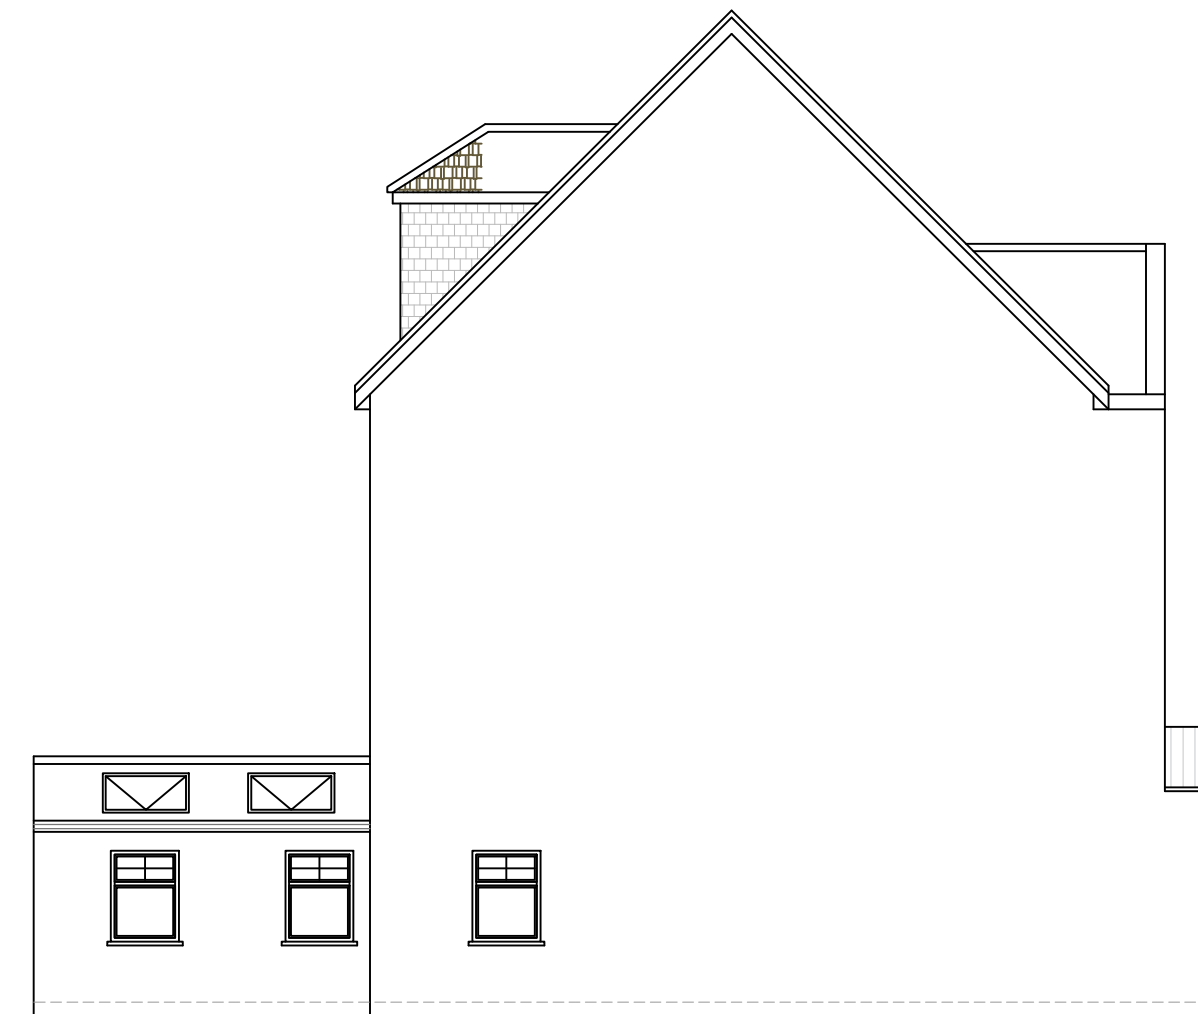


PROPOSED ELEVATION SIDE B
SCALE 1:100

 




SIMPLY LOFT

Project: Loft Conversion with Dormer to Rear.	
Address: 148 OSIER CRESCENT,N10 1RF	
Scale: 1:100 @ A3	Dwg. no: A08 REV1
Drawn by: O.B.S	Date Drawn: 17-APR-2024
For Drawings Tel: 0800 917 7571	
E-mail: info@simplyloft.co.uk	

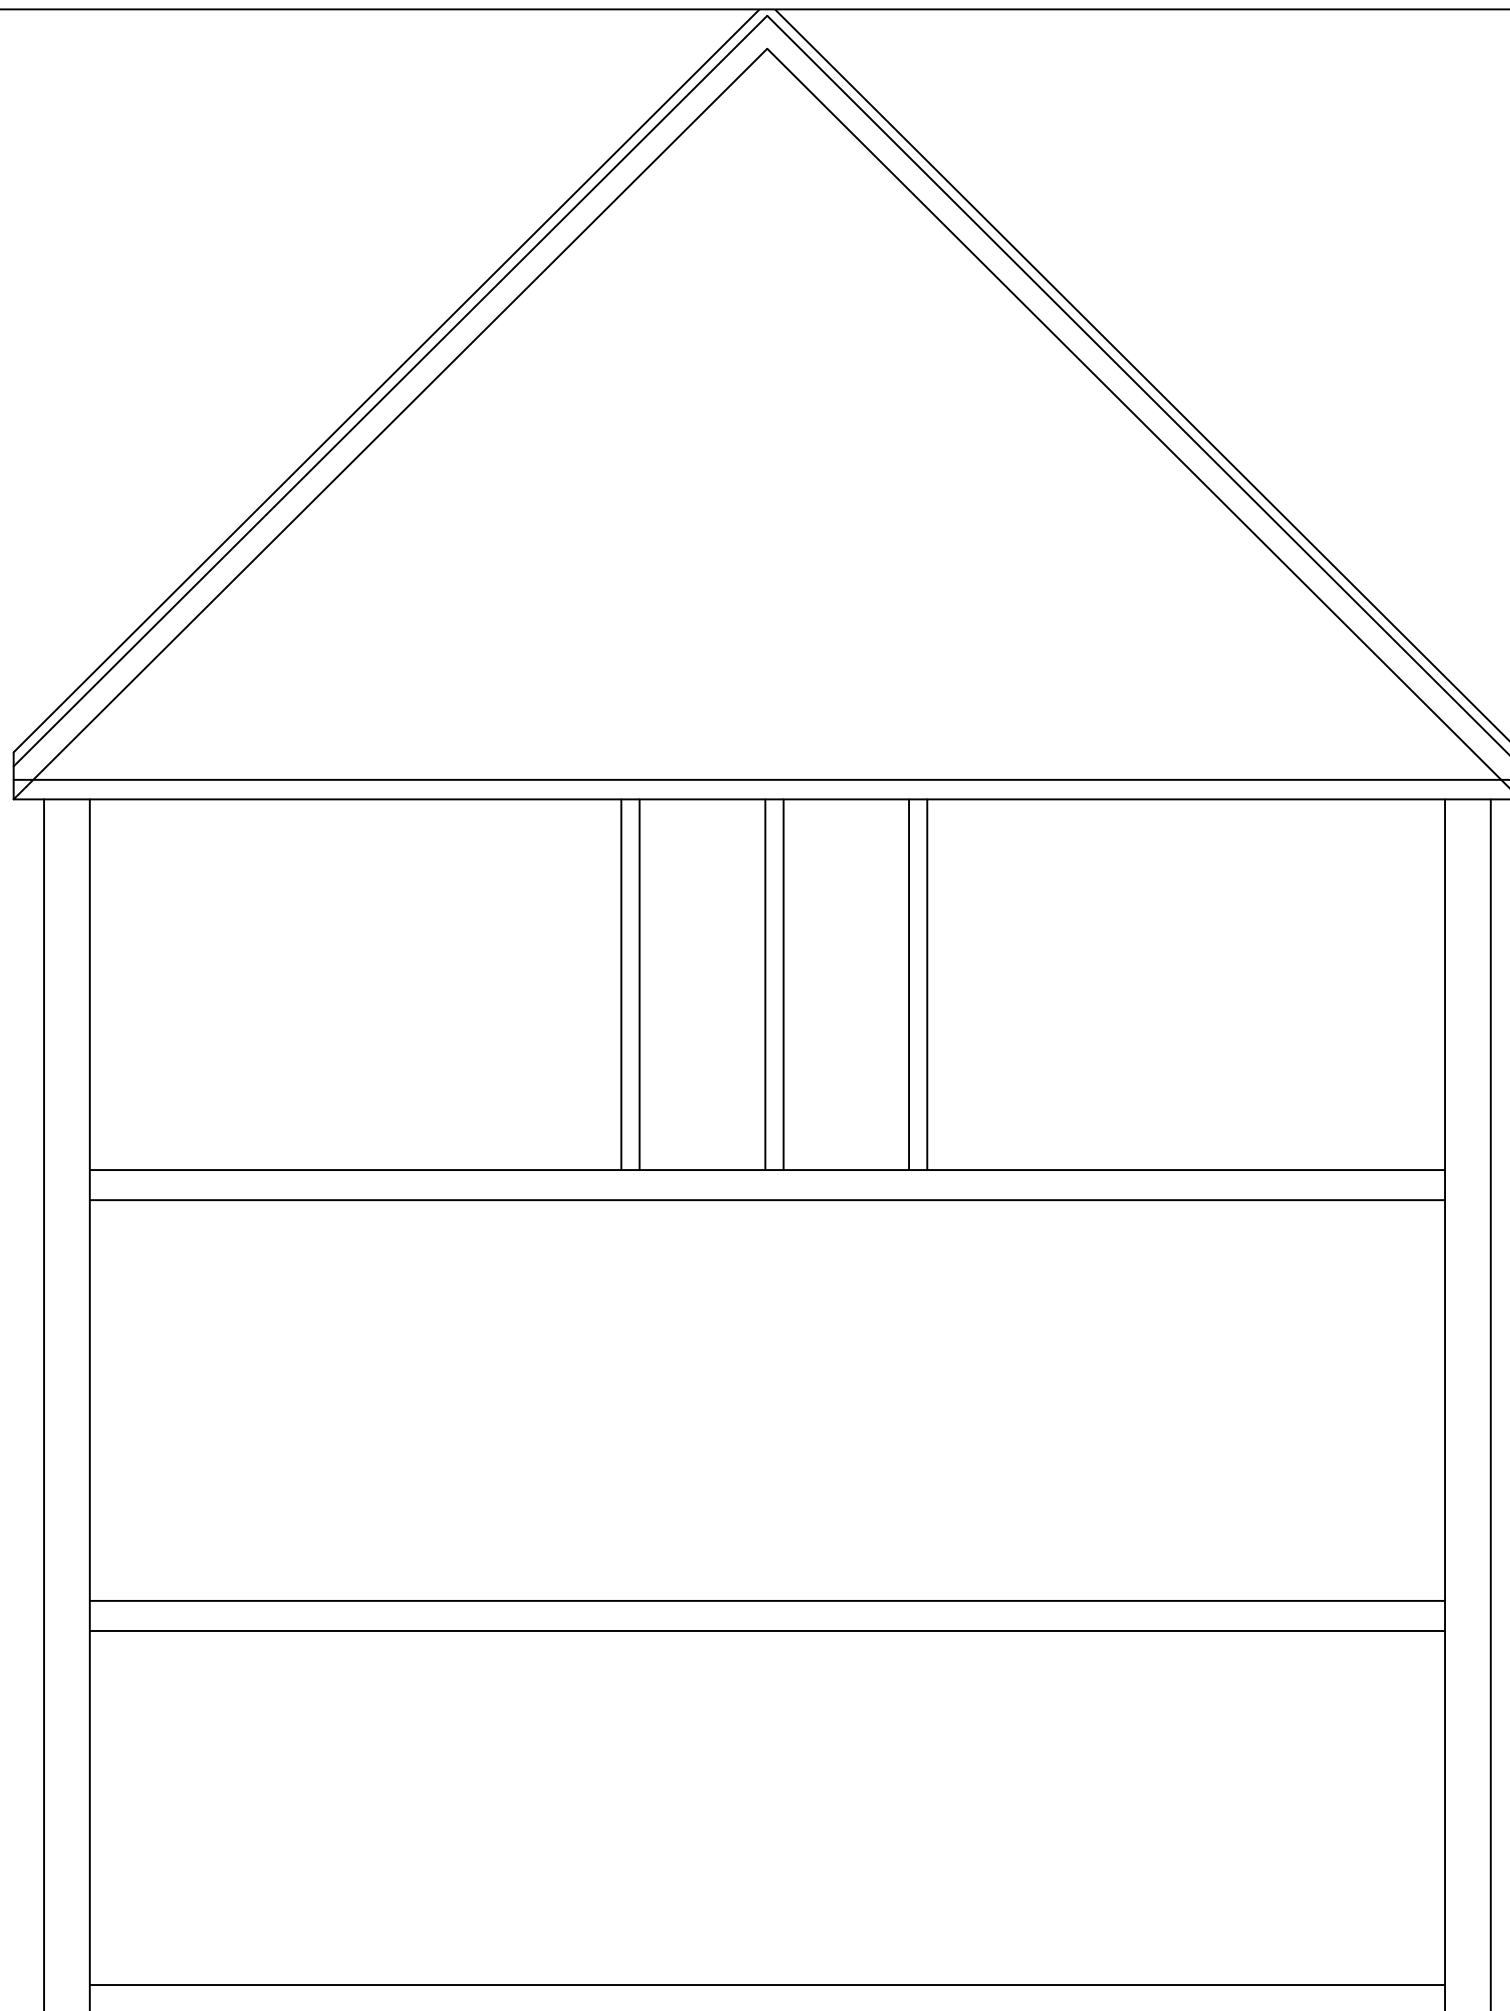


EXISTING SECTION AA
SCALE 1:50

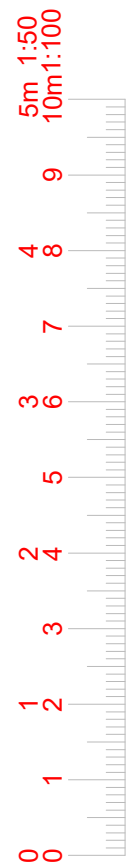




**SIMPLY
LOFT**

Project: Loft Conversion with Dormer to Rear.	
Address: 148 OSIER CRESCENT,N10 1RF	
Scale: 1:50 @ A3	Dwg. no: A09 REV1
Drawn by: O.B.S	Date Drawn: 17-APR-2024
For Drawings Tel: 0800 917 7571	
E-mail: info@simplyloft.co.uk	

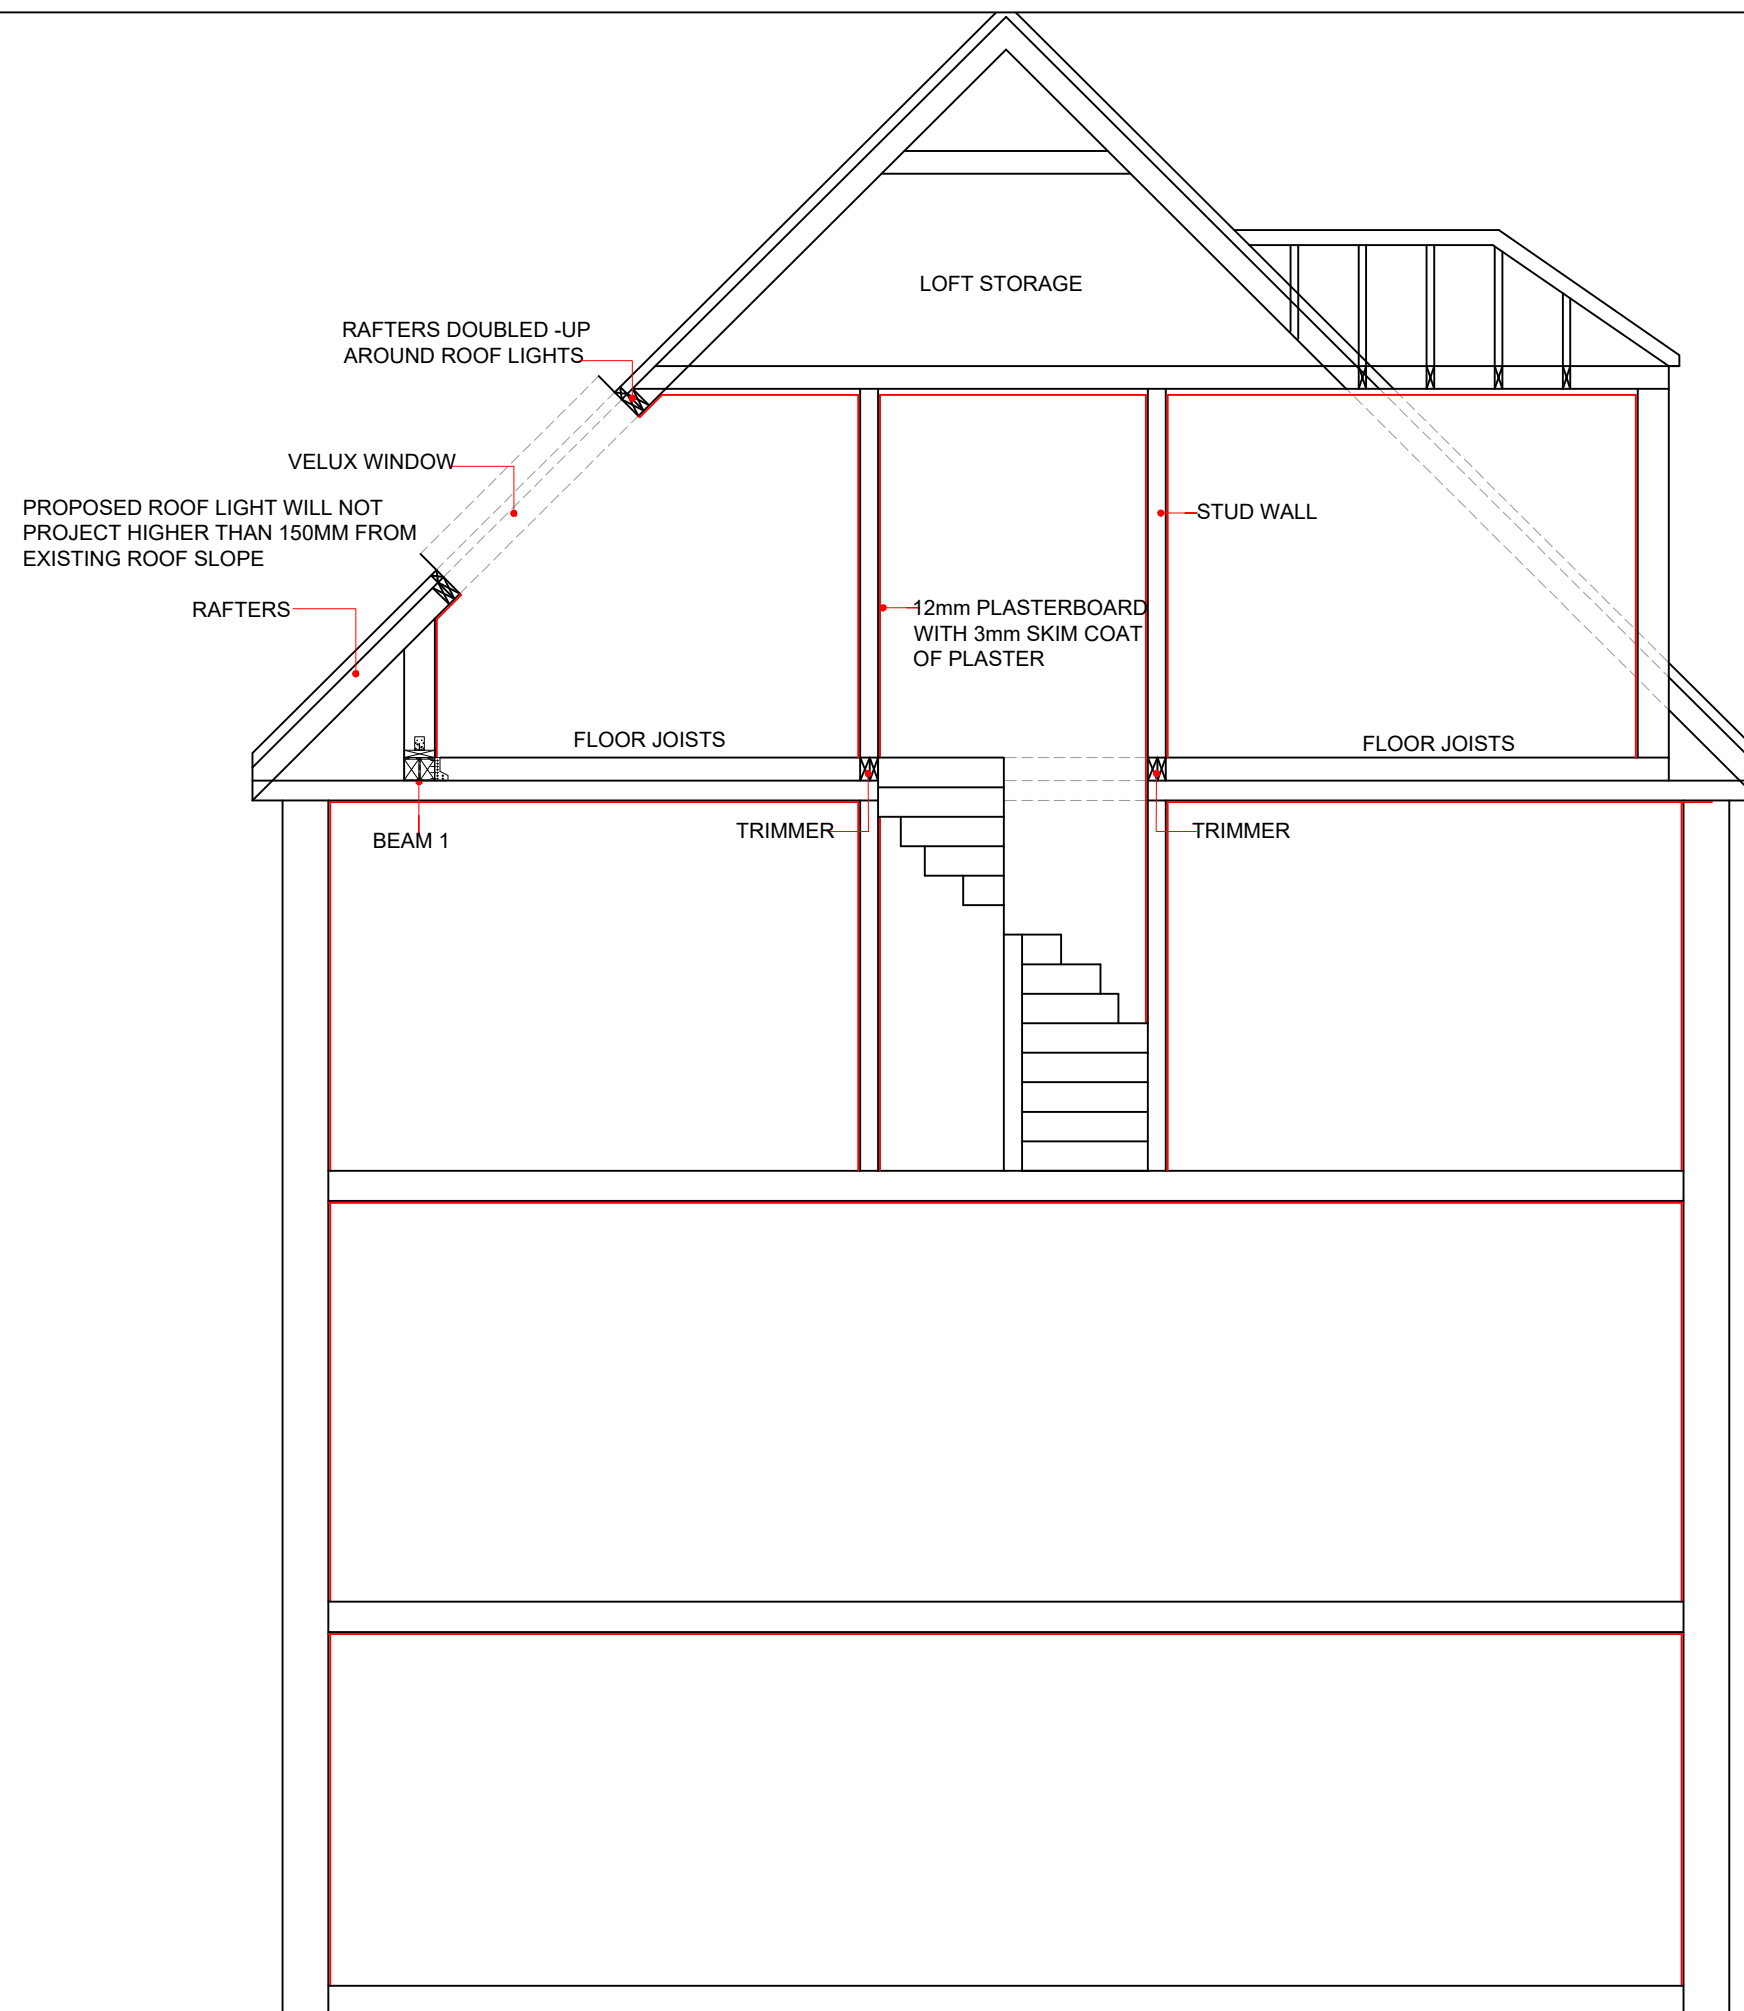


PROPOSED SECTION AA
SCALE 1:50



Project: Loft Conversion with Dormer to Rear.	
Address: 148 OSIER CRESCENT,N10 1RF	
Scale: 1:50 @ A3	Dwg. no: A10 REV1
Drawn by: O.B.S	Date Drawn: 17-APR-2024
For Drawings Tel: 0800 917 7571	
E-mail: info@simplyloft.co.uk	

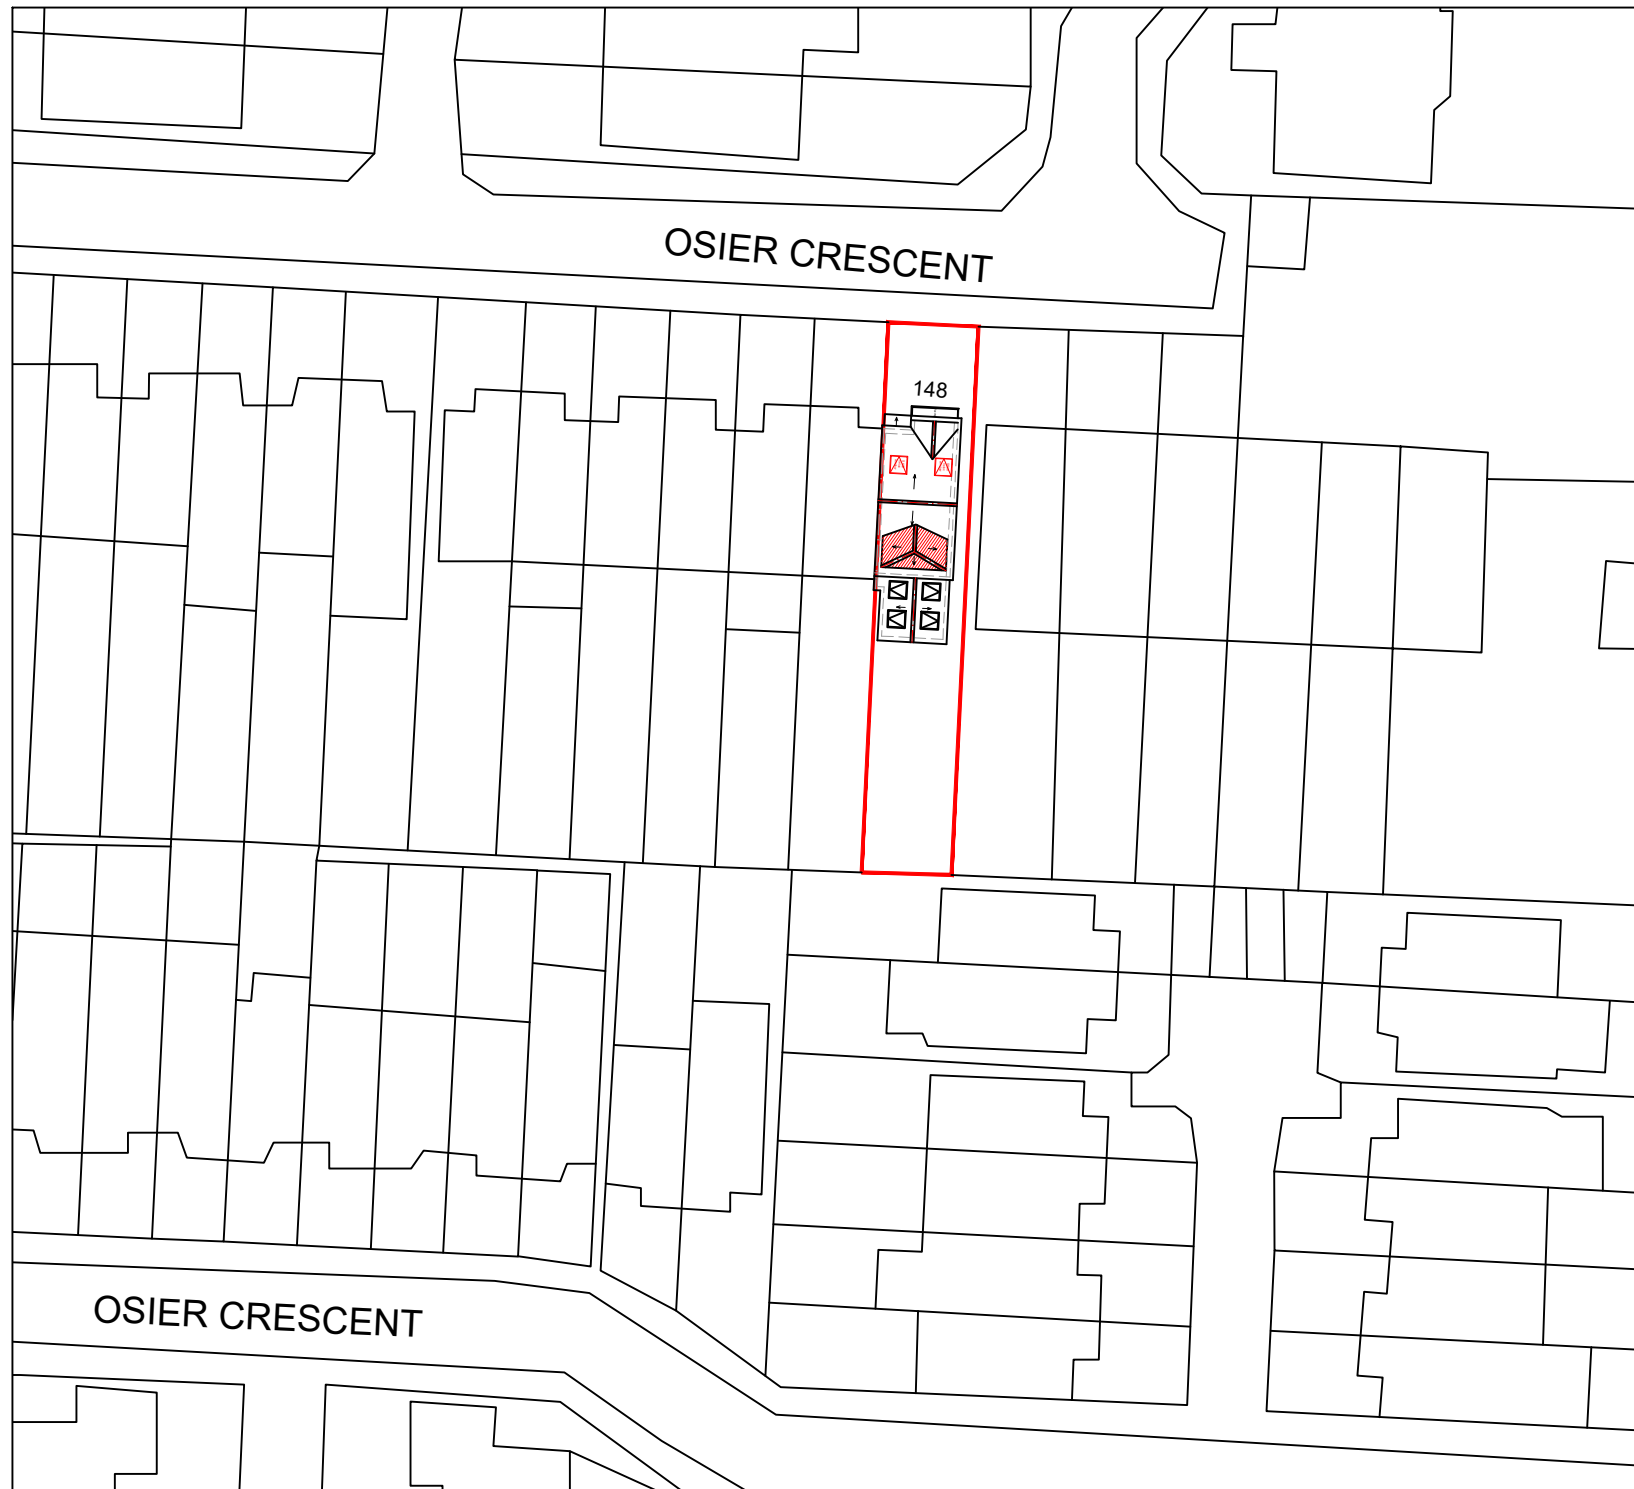

BLOCK PLAN
SCALE 1:500

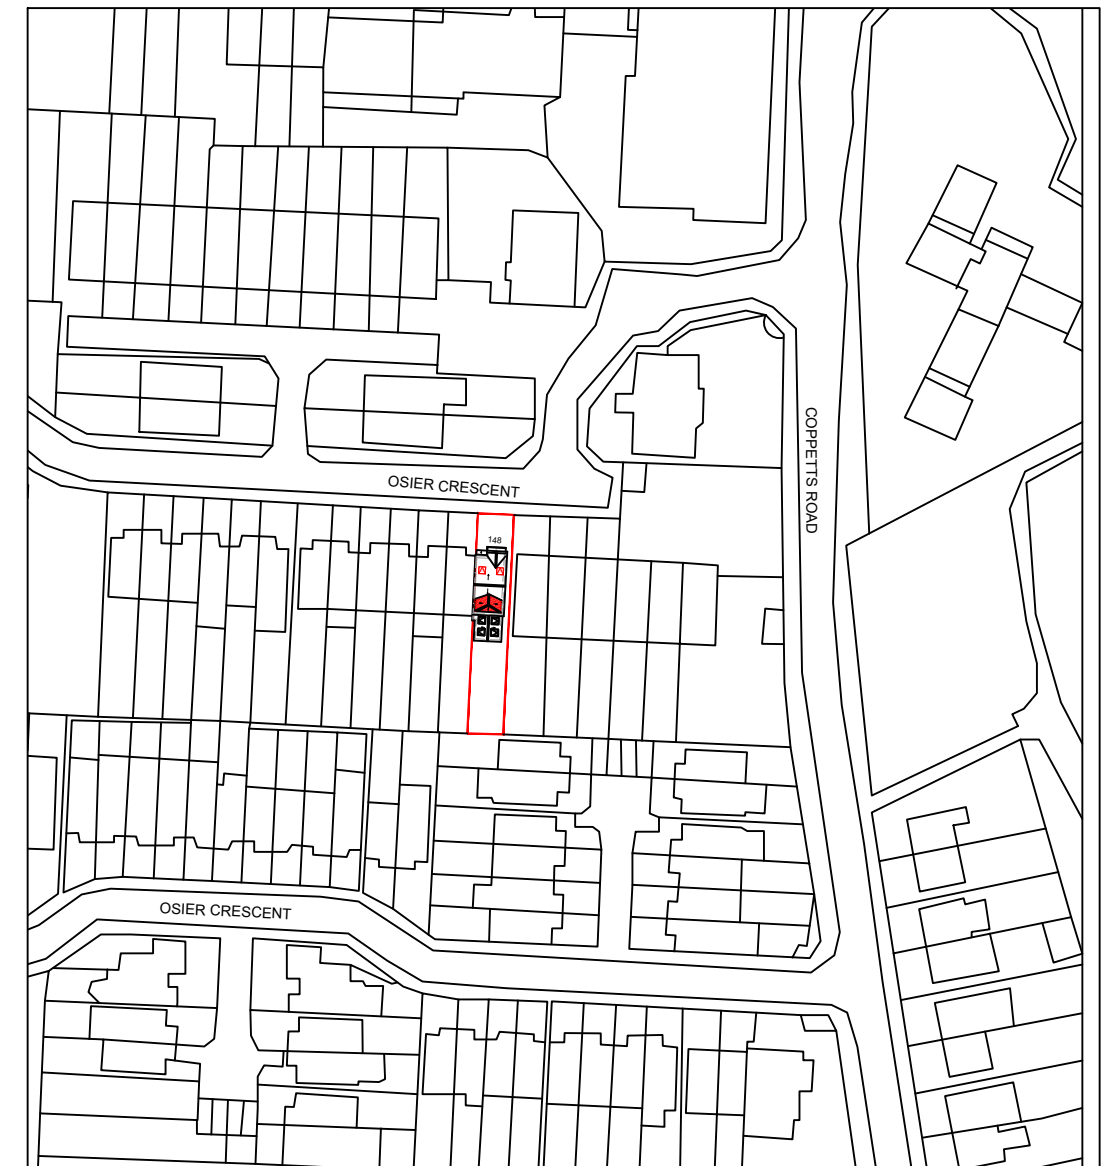

LOCATION PLAN
SCALE 1:1250

 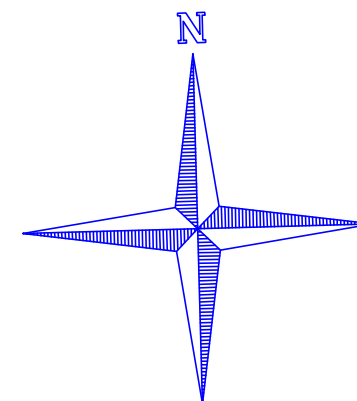

 SIMPLY LOFT	
Project: Loft Conversion with Dormer to Rear.	
Address: 148 OSIER CRESCENT, N10 1RF	
Scale: 1:500 @ A3	Dwg. no: A11 REV1
Drawn by: O.B.S	Date Drawn: 17-APR-2024
For Drawings Tel: 0800 917 7571	
E-mail: info@simplyloft.co.uk	