





Location Plan
scale 1:1250 @ A3




Site Photos

 


			CLIENT Tony Lopez	SCALE see drawing	PROJECT 25 Torrington Gardens, London, N11 2AB	DRAWING NO. 424/24-PL-01	REV.	FBD FULCRUM BUILDING DESIGN LTD LONDON
				DATE April 2024				
				STATUS	DRAWN	DRAWING TITLE Location Plan and Photos	FBD FULCRUM BUILDING DESIGN LTD. 86A Clarence Road, London, N22 8PW Tel.: 07974086475 e-mail: dean@fbd-ltd.com www.fbd-ltd.com	
			CHECKED					
REV.	DATE	NOTES						

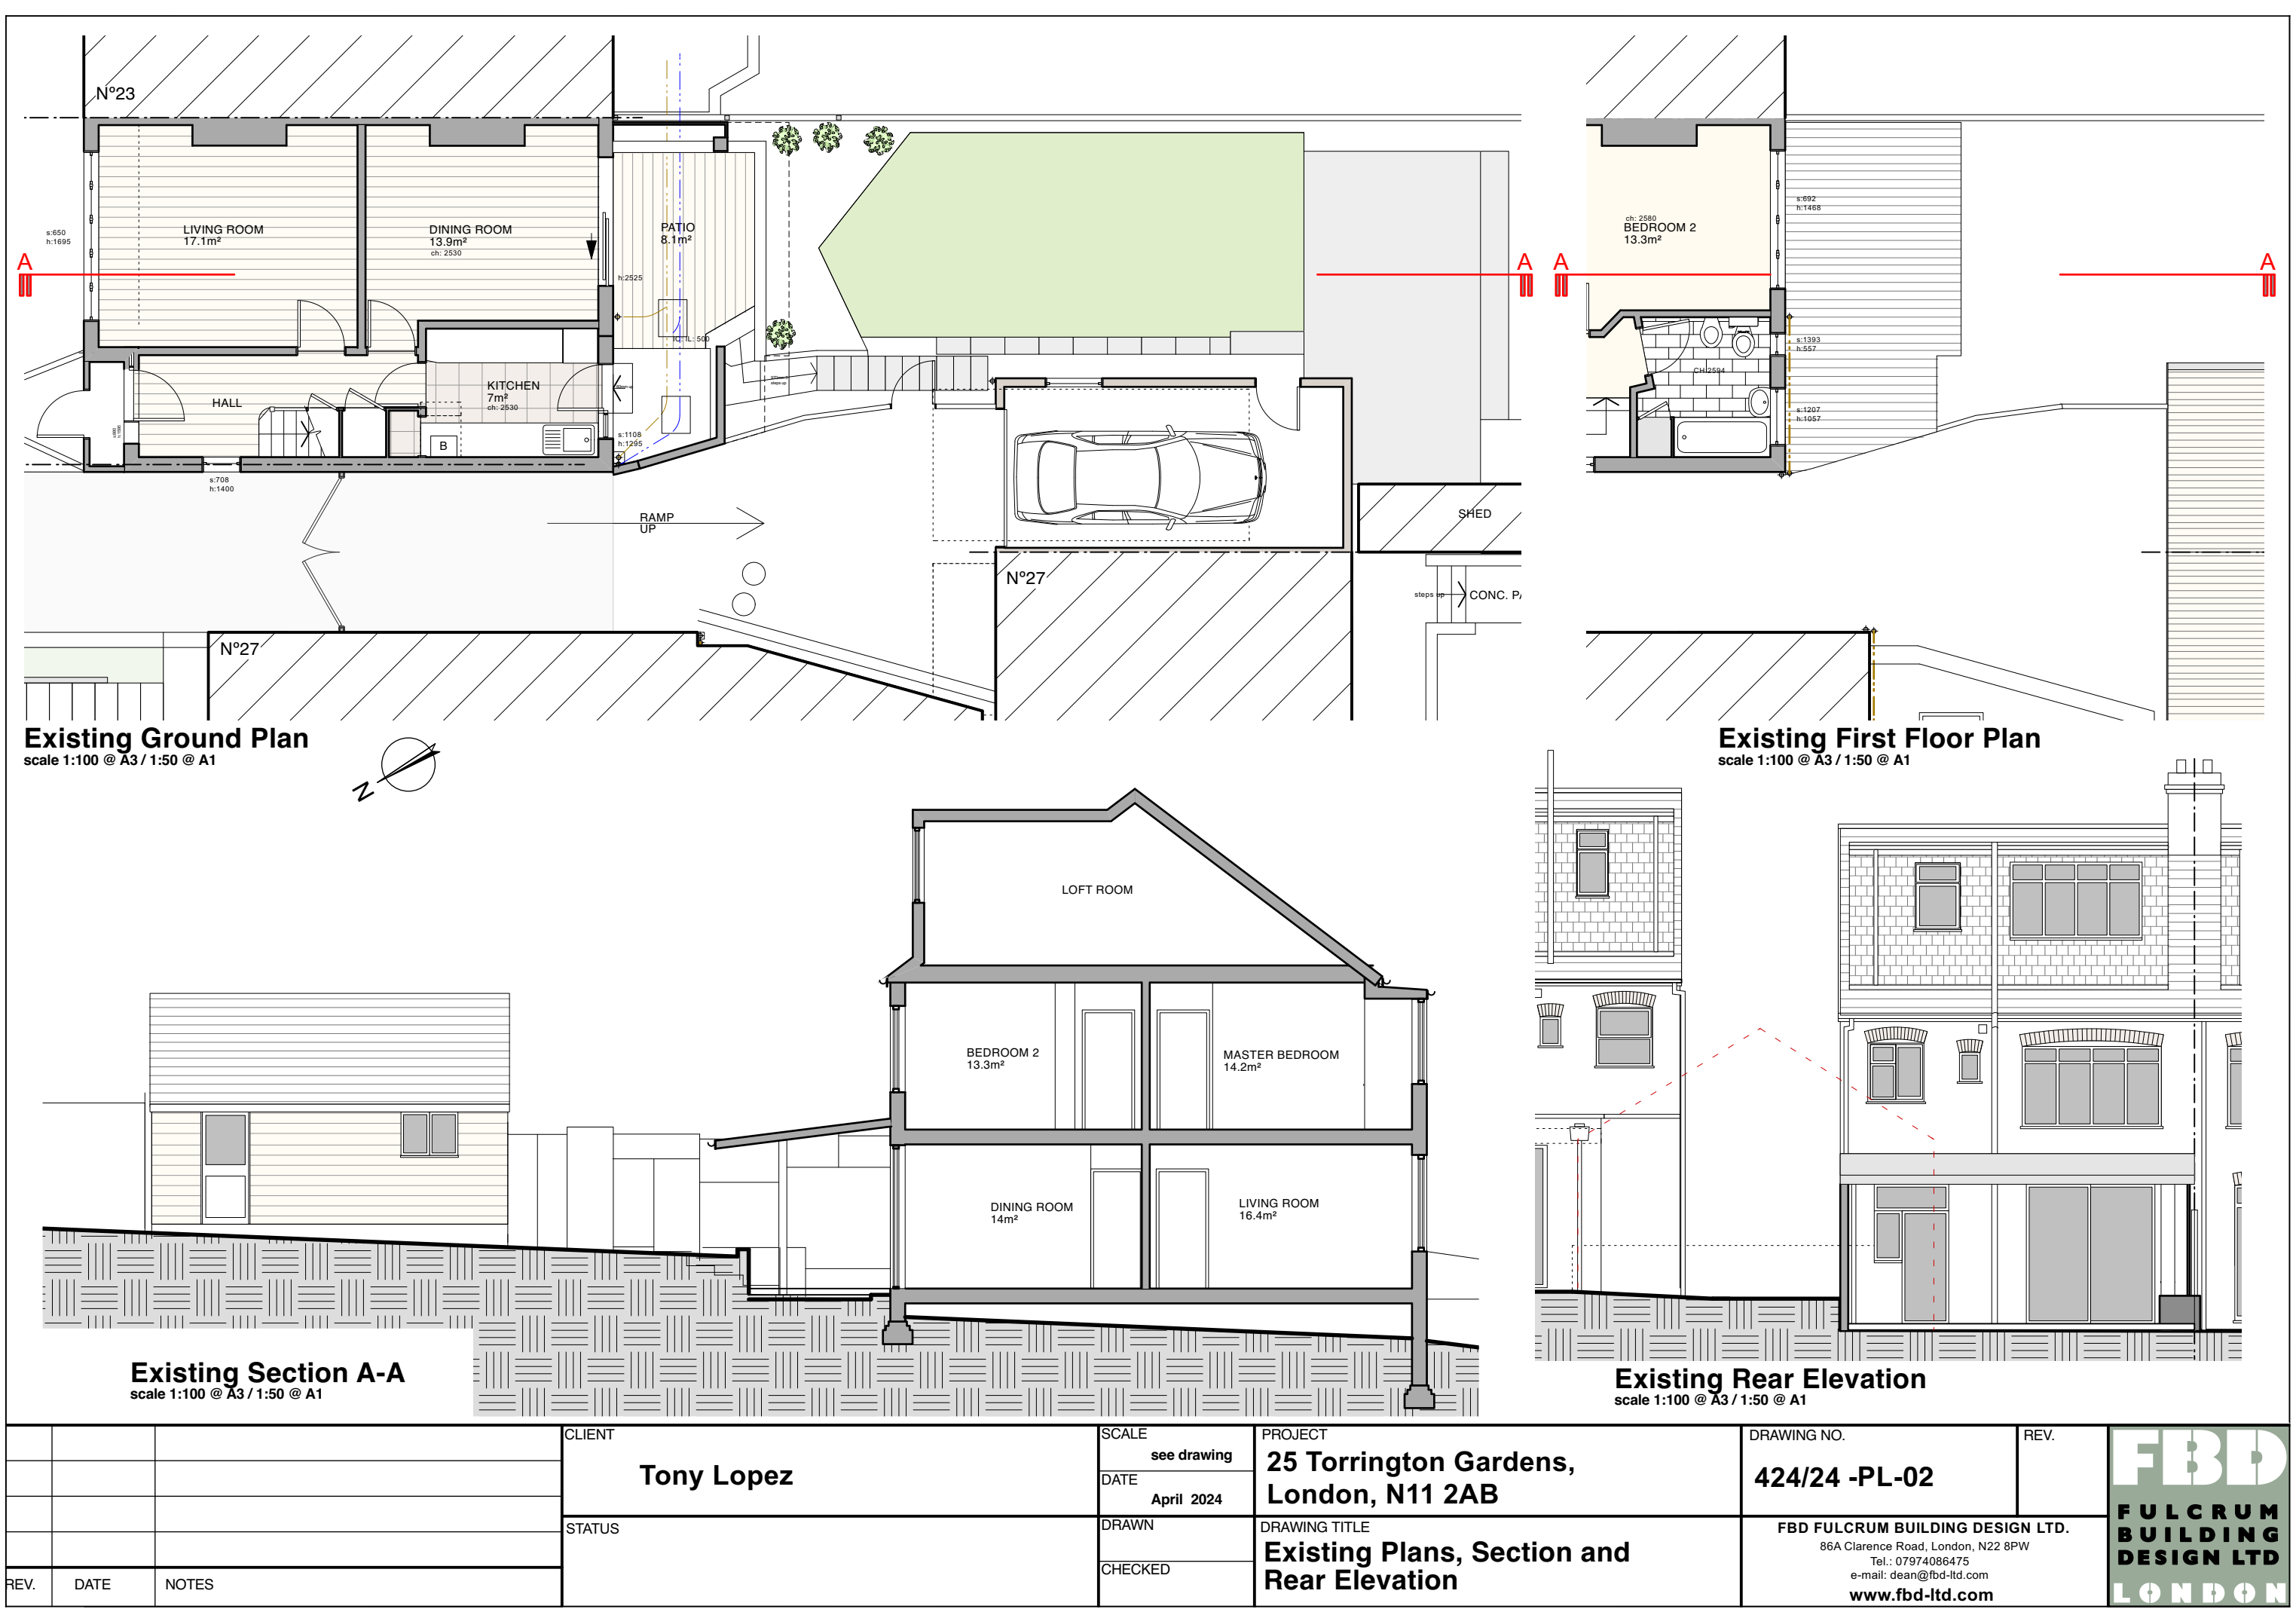

			CLIENT Tony Lopez	SCALE see drawing	PROJECT 25 Torrington Gardens, London, N11 2AB	DRAWING NO. 424/24 -PL-02	REV.	FBD FULCRUM BUILDING DESIGN LTD LONDON
				DATE April 2024				
				STATUS	DRAWN	DRAWING TITLE Existing Plans, Section and Rear Elevation	FBD FULCRUM BUILDING DESIGN LTD. 86A Clarence Road, London, N22 8PW Tel.: 07974086475 e-mail: dean@fbd-ltd.com www.fbd-ltd.com	
			CHECKED					
REV.	DATE	NOTES						

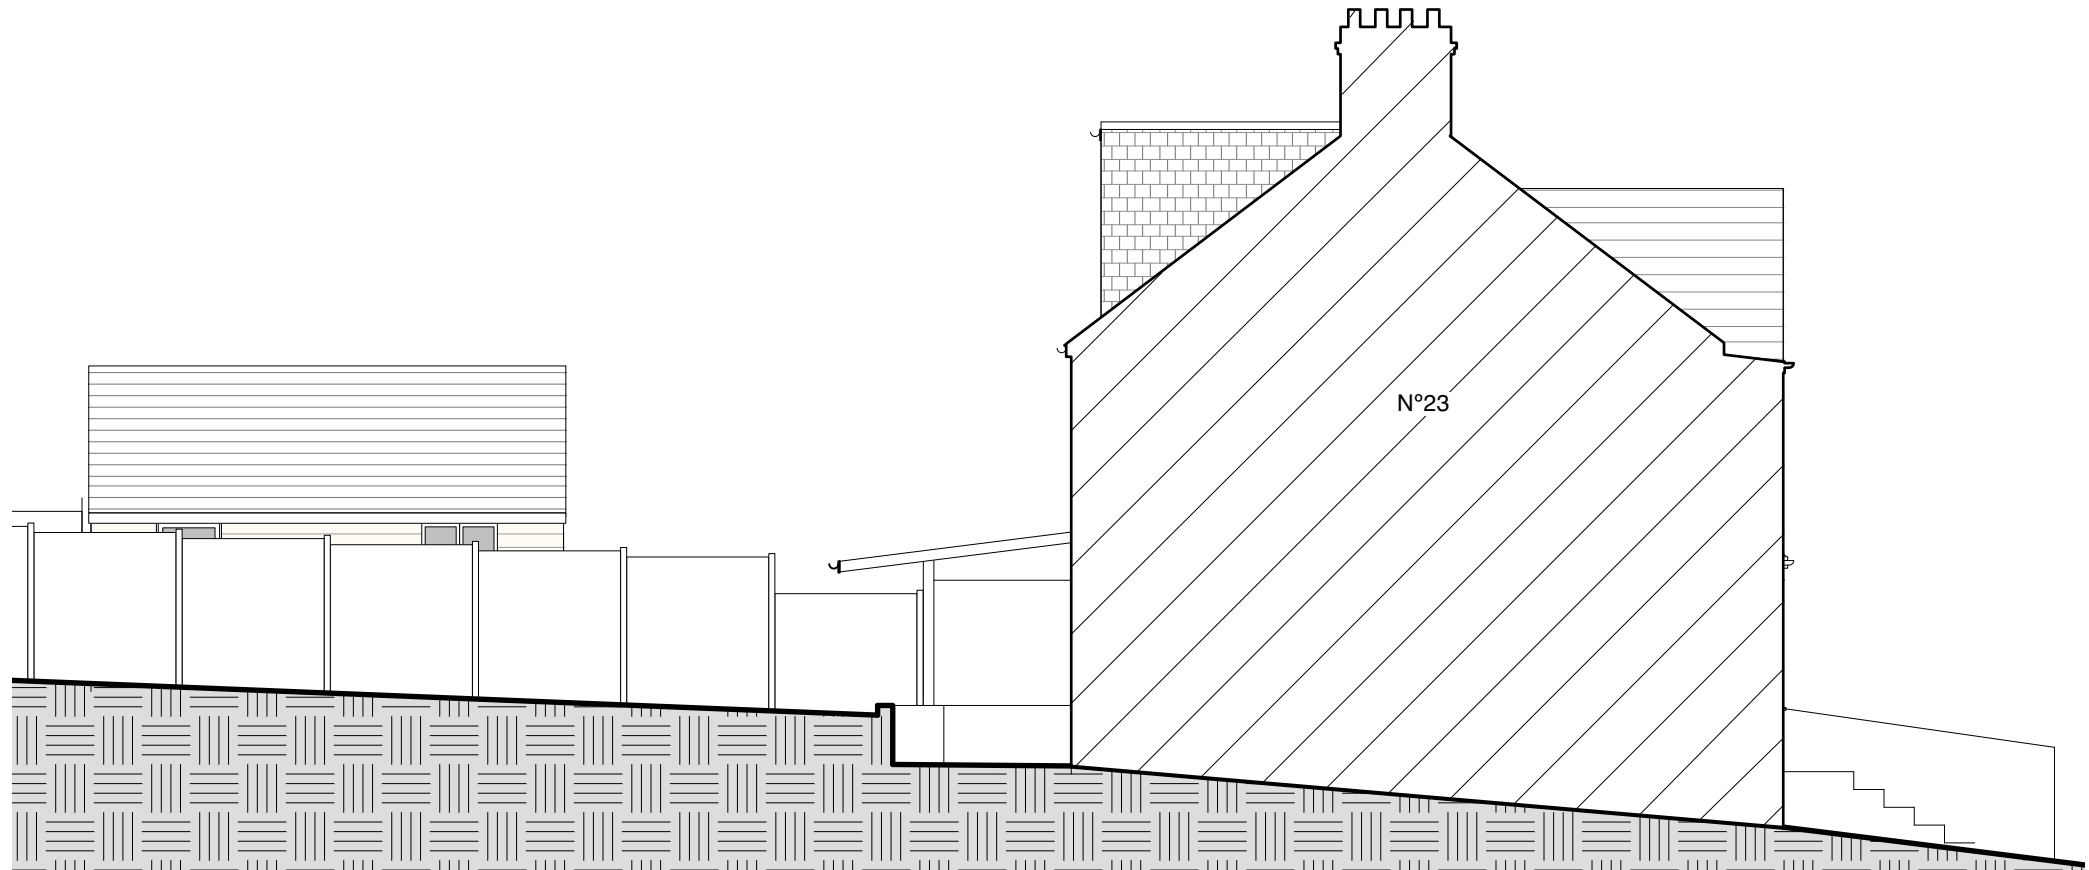


Existing East Elevation (from N°23)
scale 1:100 @ A3

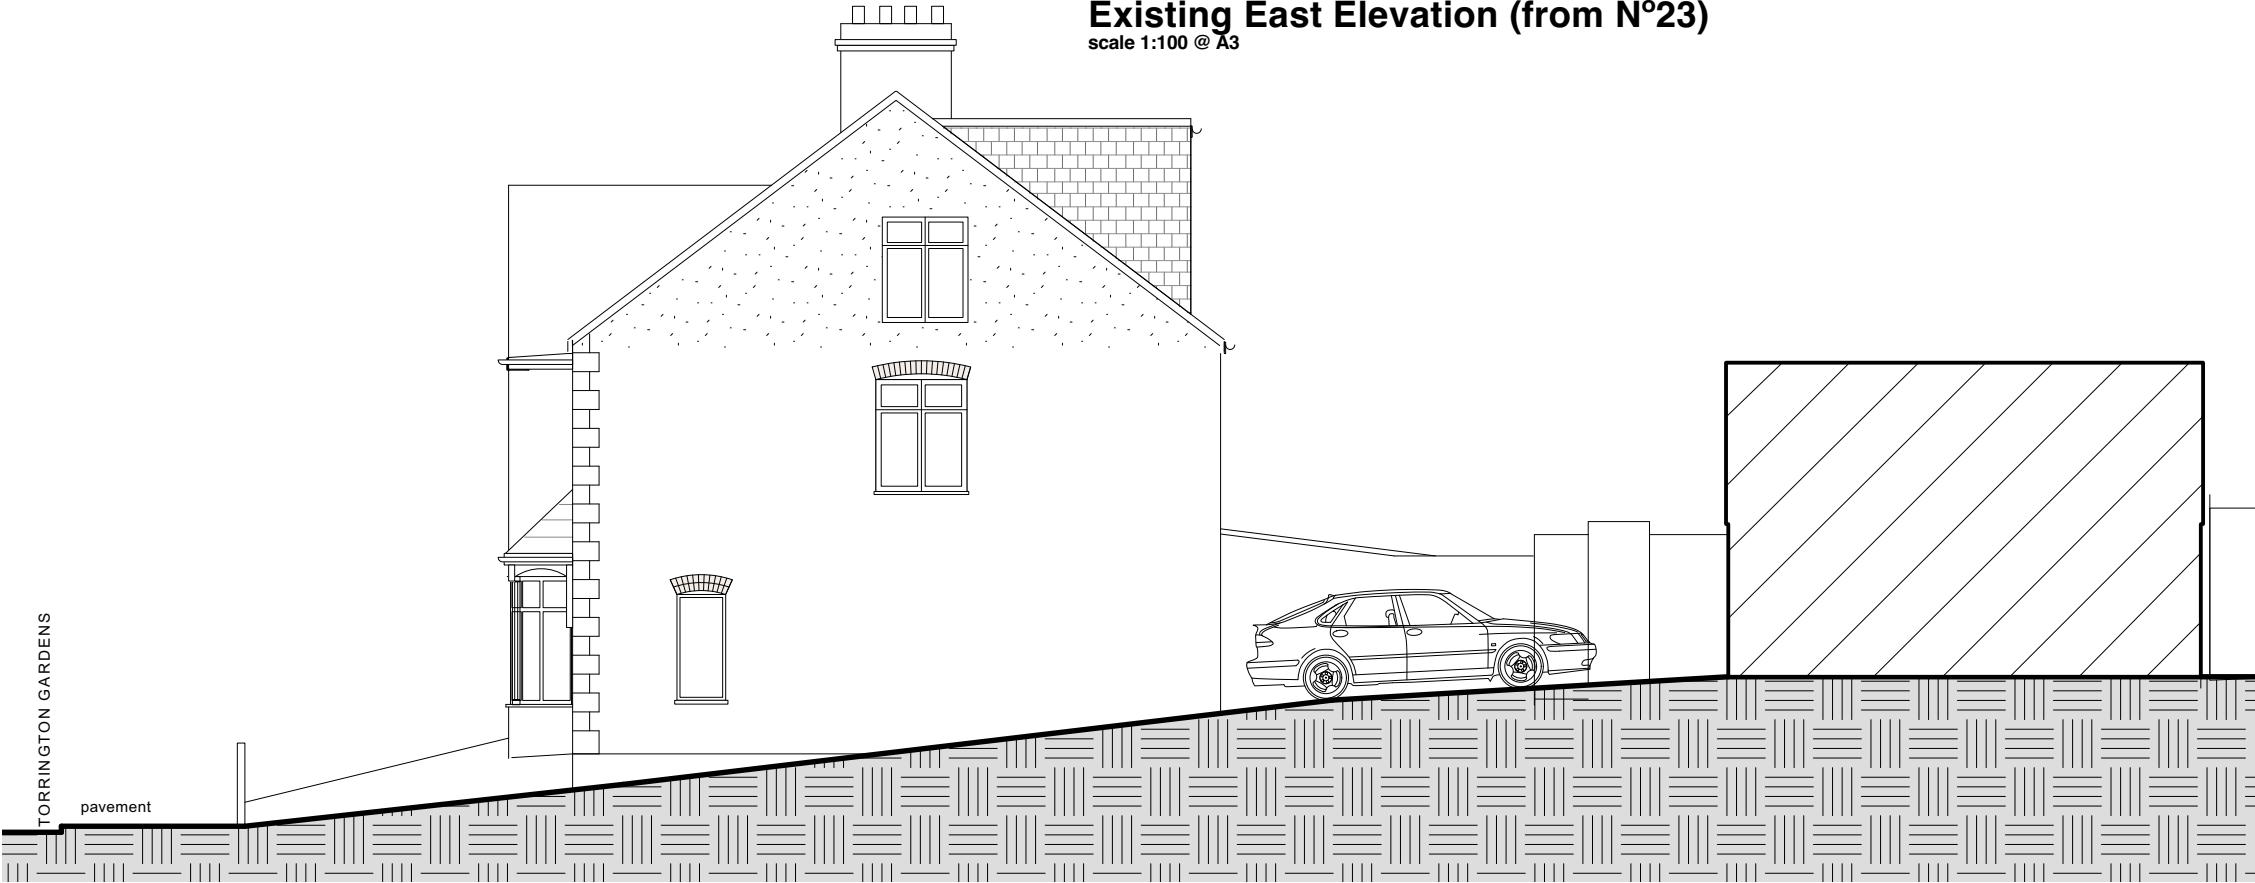

Existing West Elevation (from shared driveway)
scale 1:100 @ A3

			CLIENT Tony Lopez	SCALE see drawing	PROJECT 25 Torrington Gardens, London, N11 2AB	DRAWING NO. 424/24 -PL-03	REV.	FBD FULCRUM BUILDING DESIGN LTD LONDON
				DATE April 2024				
			STATUS	DRAWN	DRAWING TITLE Existing Side Elevations	FBD FULCRUM BUILDING DESIGN LTD. 86A Clarence Road, London, N22 8PW Tel.: 07974086475 e-mail: dean@fbd-ltd.com www.fbd-ltd.com		
				CHECKED				
REV.	DATE	NOTES						

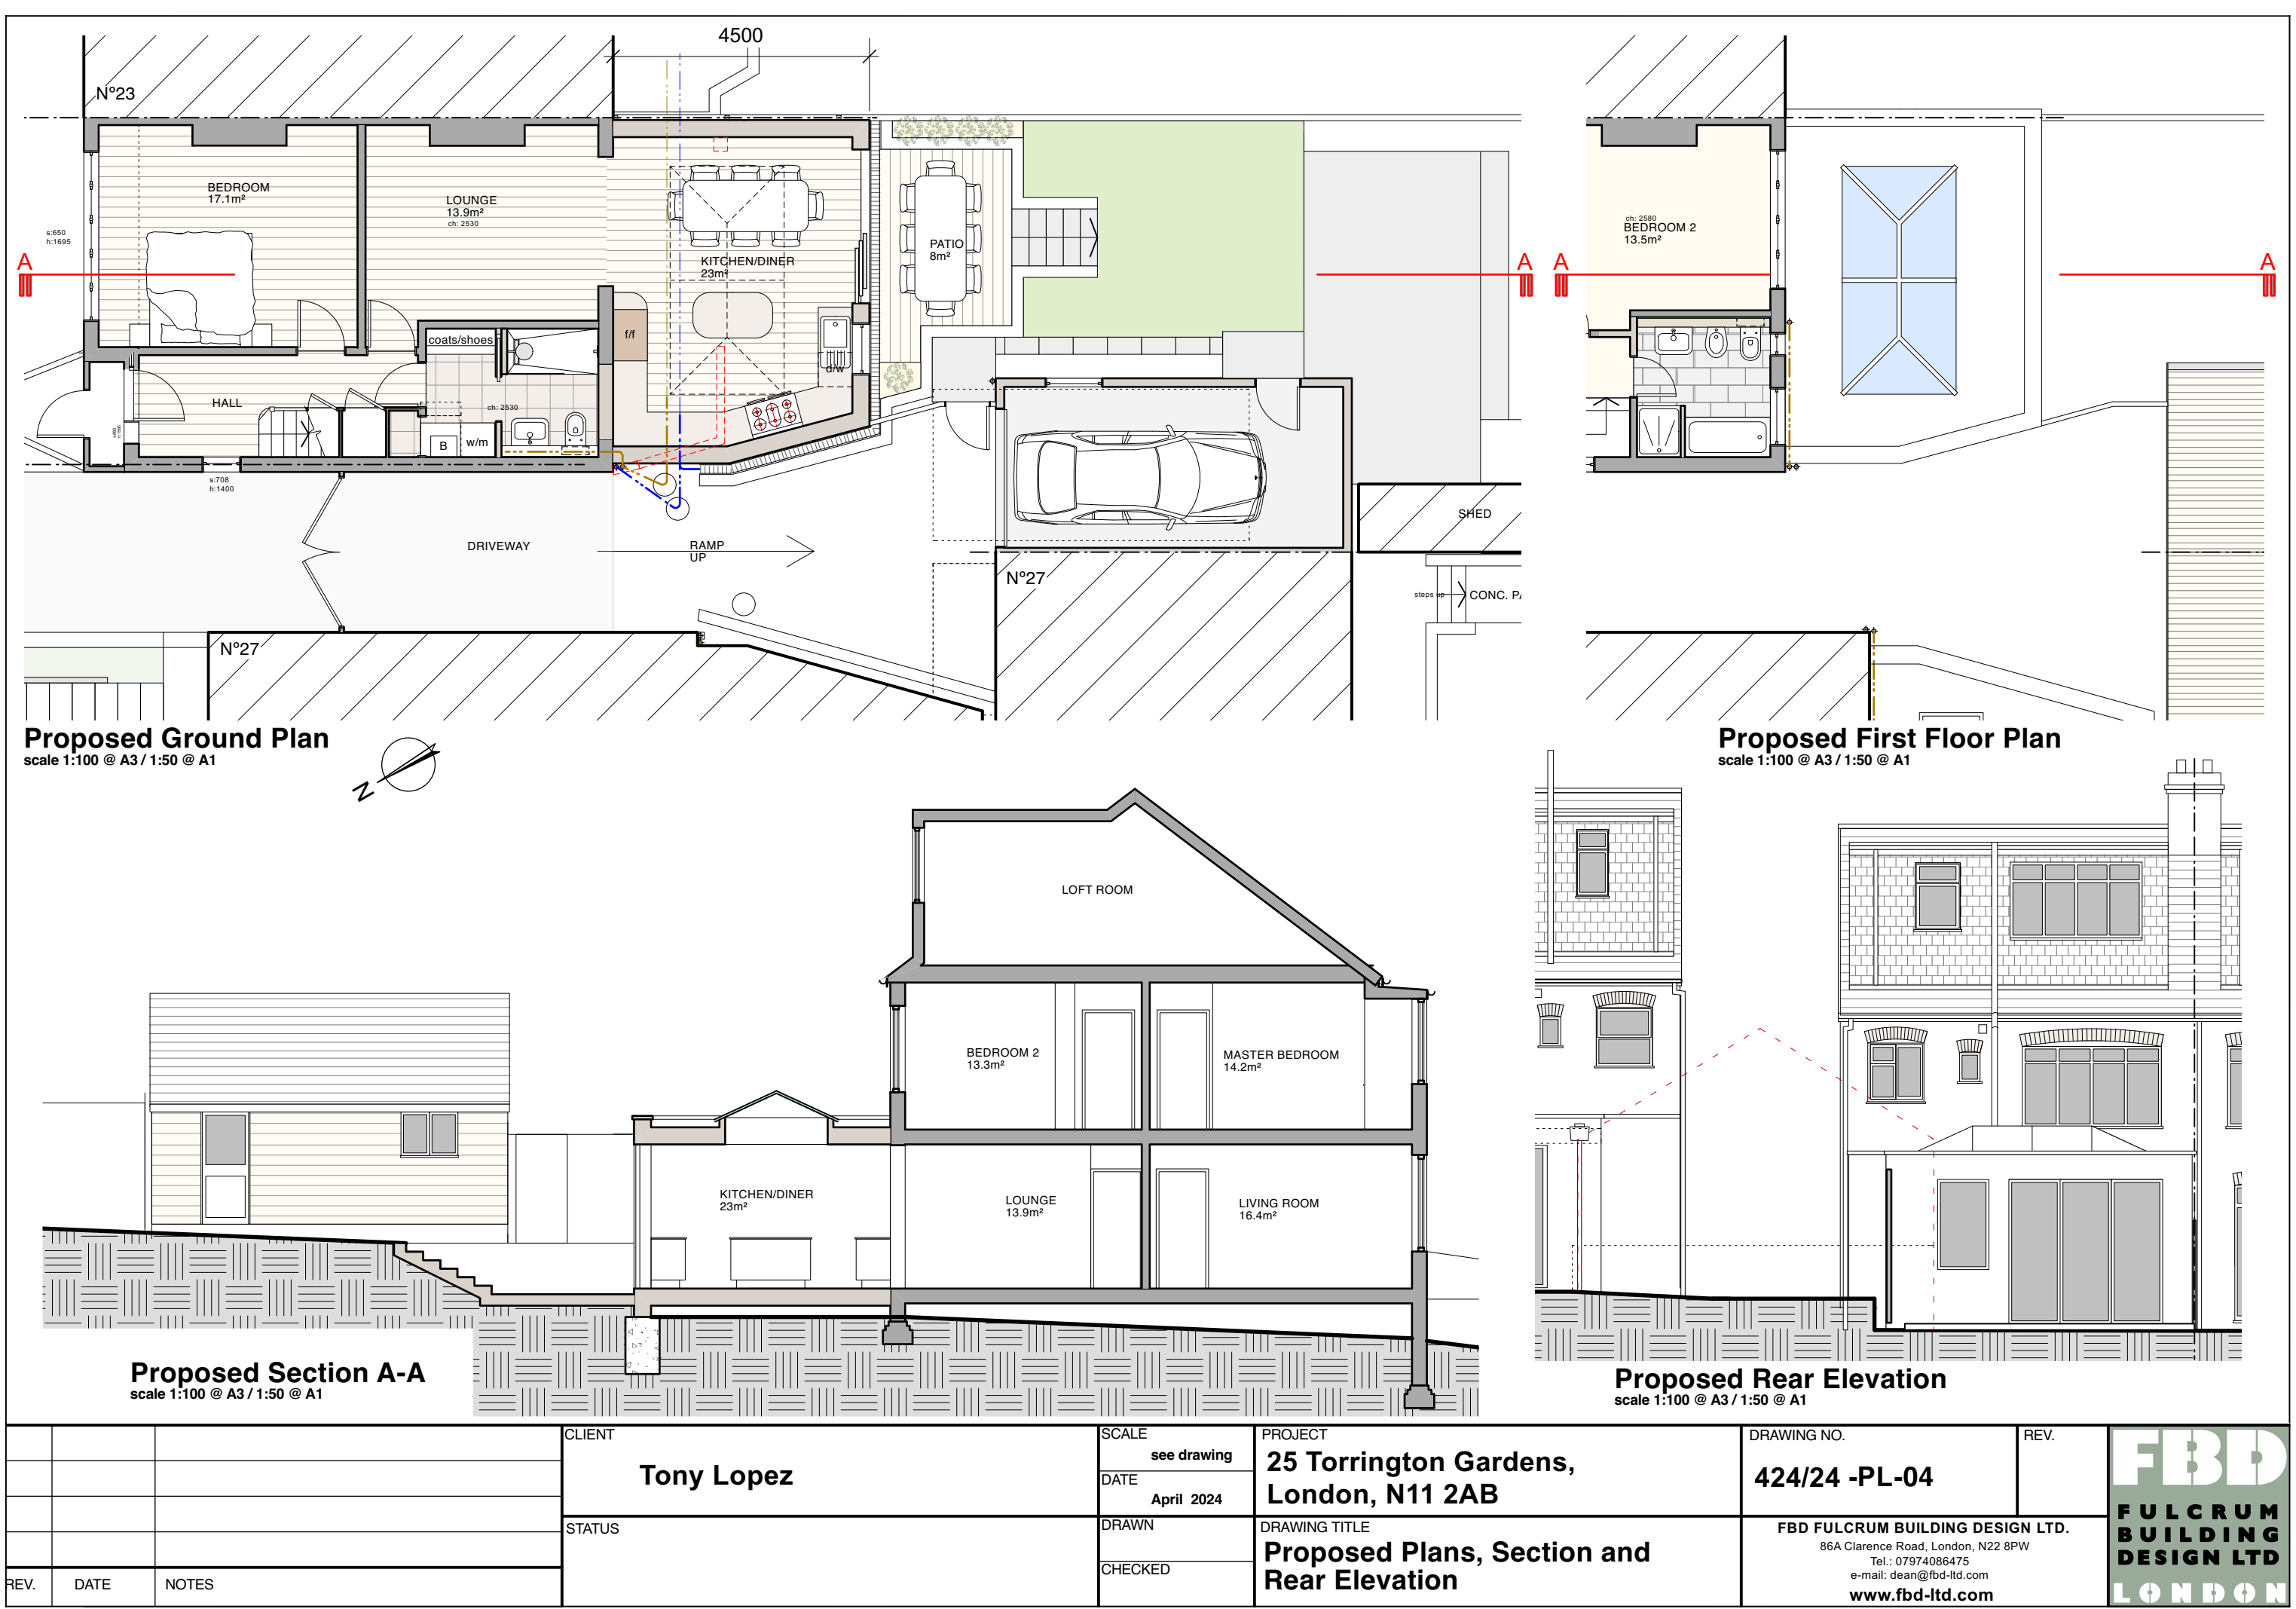

REV.	DATE	NOTES


CLIENT	Tony Lopez
STATUS	

SCALE	see drawing
DATE	April 2024
DRAWN	
CHECKED	


PROJECT	25 Torrington Gardens, London, N11 2AB
DRAWING TITLE	Proposed Plans, Section and Rear Elevation

DRAWING NO.	424/24 -PL-04
REV.	

FBD FULCRUM BUILDING DESIGN LTD LONDON
--

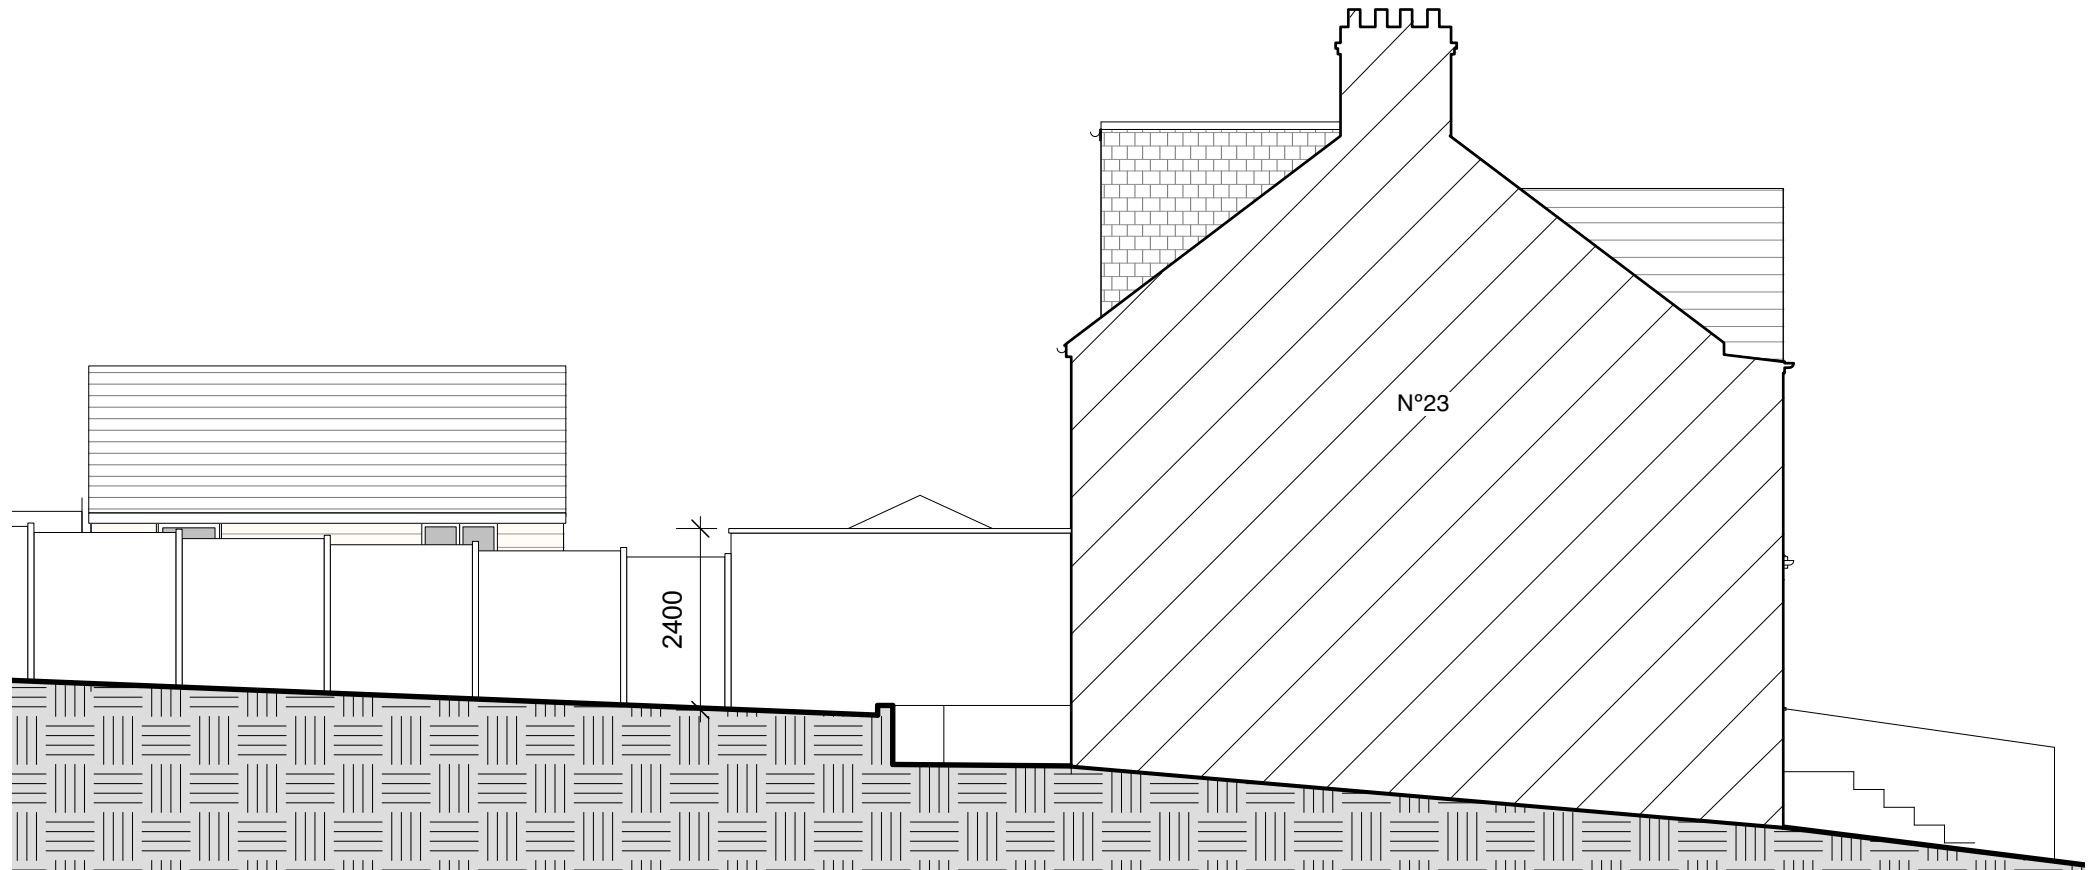

Proposed East Elevation (from N°23)
scale 1:100 @ A3

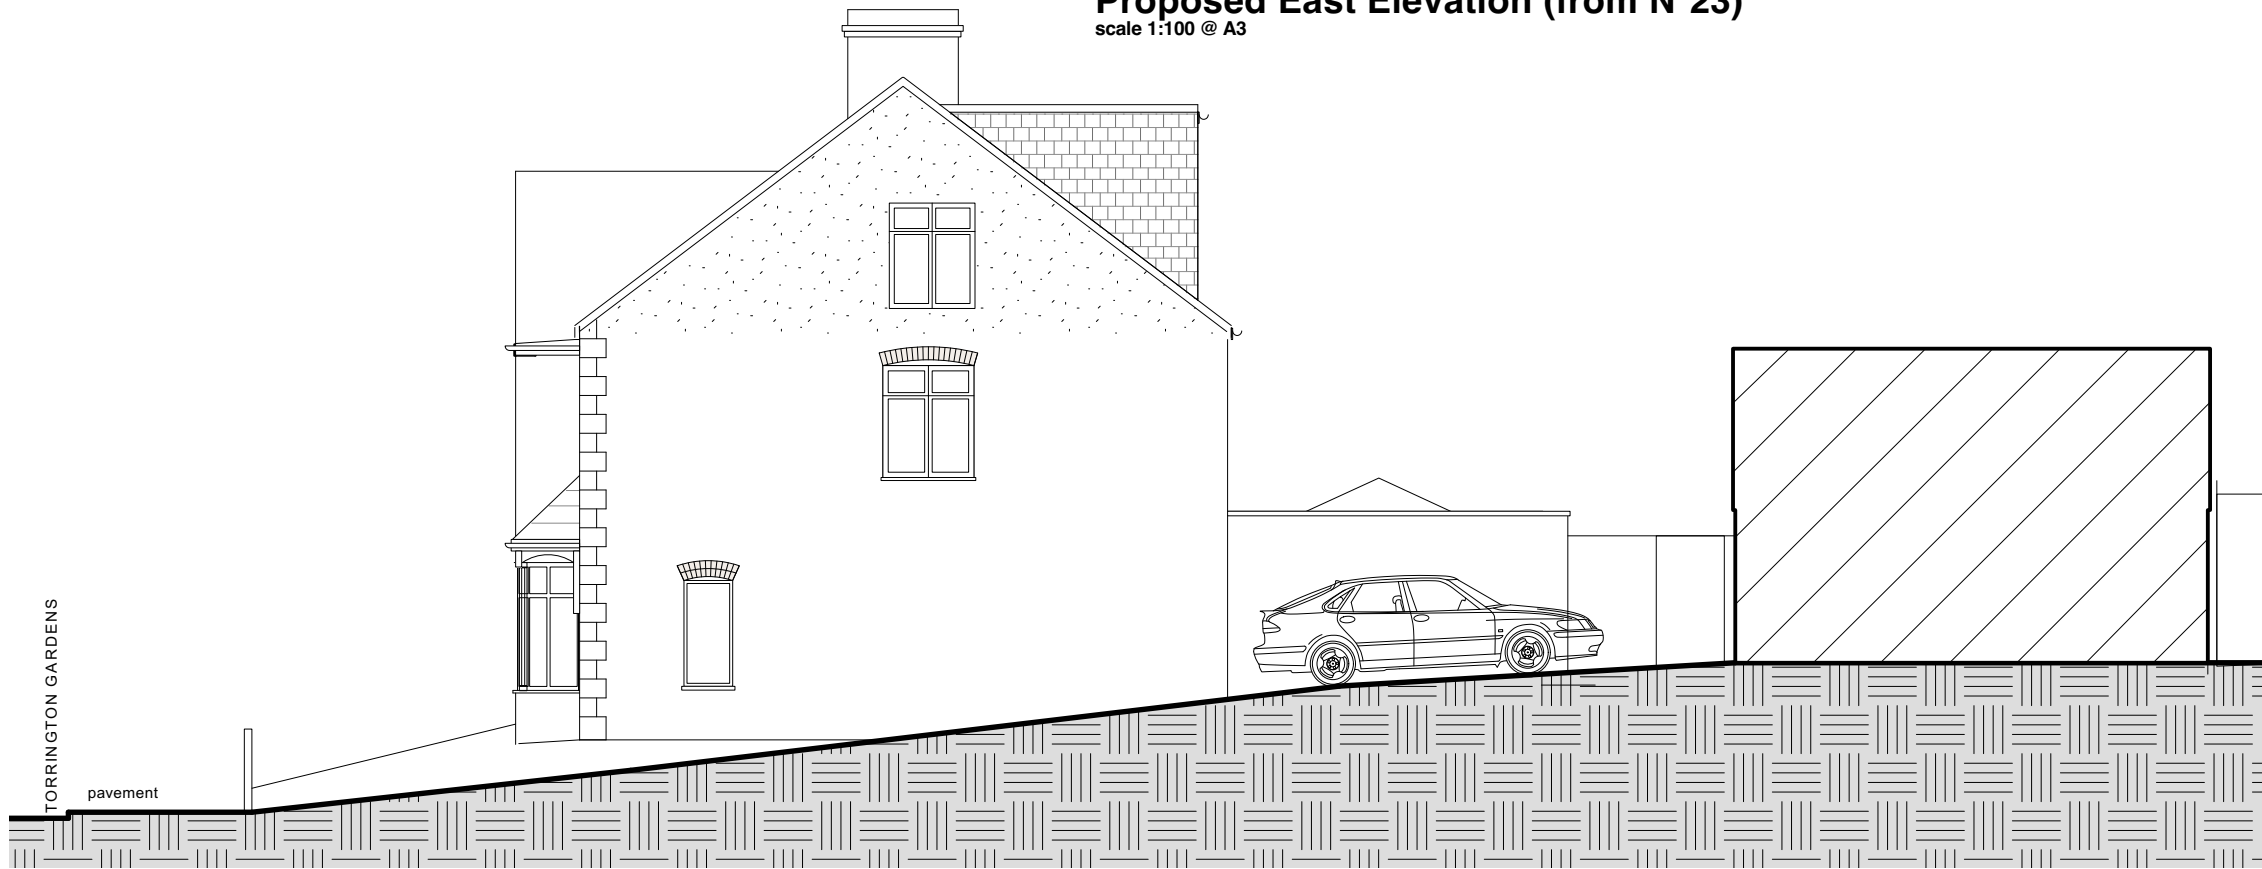

Proposed West Elevation (from shared driveway)
scale 1:100 @ A3

			CLIENT	SCALE	PROJECT	DRAWING NO.	REV.	FBD FULCRUM BUILDING DESIGN LTD LONDON	
				Tony Lopez	see drawing	25 Torrington Gardens, London, N11 2AB	424/24 -PL-05		
					DATE				
			STATUS	DRAWN	DRAWING TITLE	FBD FULCRUM BUILDING DESIGN LTD. 86A Clarence Road, London, N22 8PW Tel.: 07974086475 e-mail: dean@fbd-ltd.com www.fbd-ltd.com			
				CHECKED					Proposed Side Elevations
REV.	DATE	NOTES							