


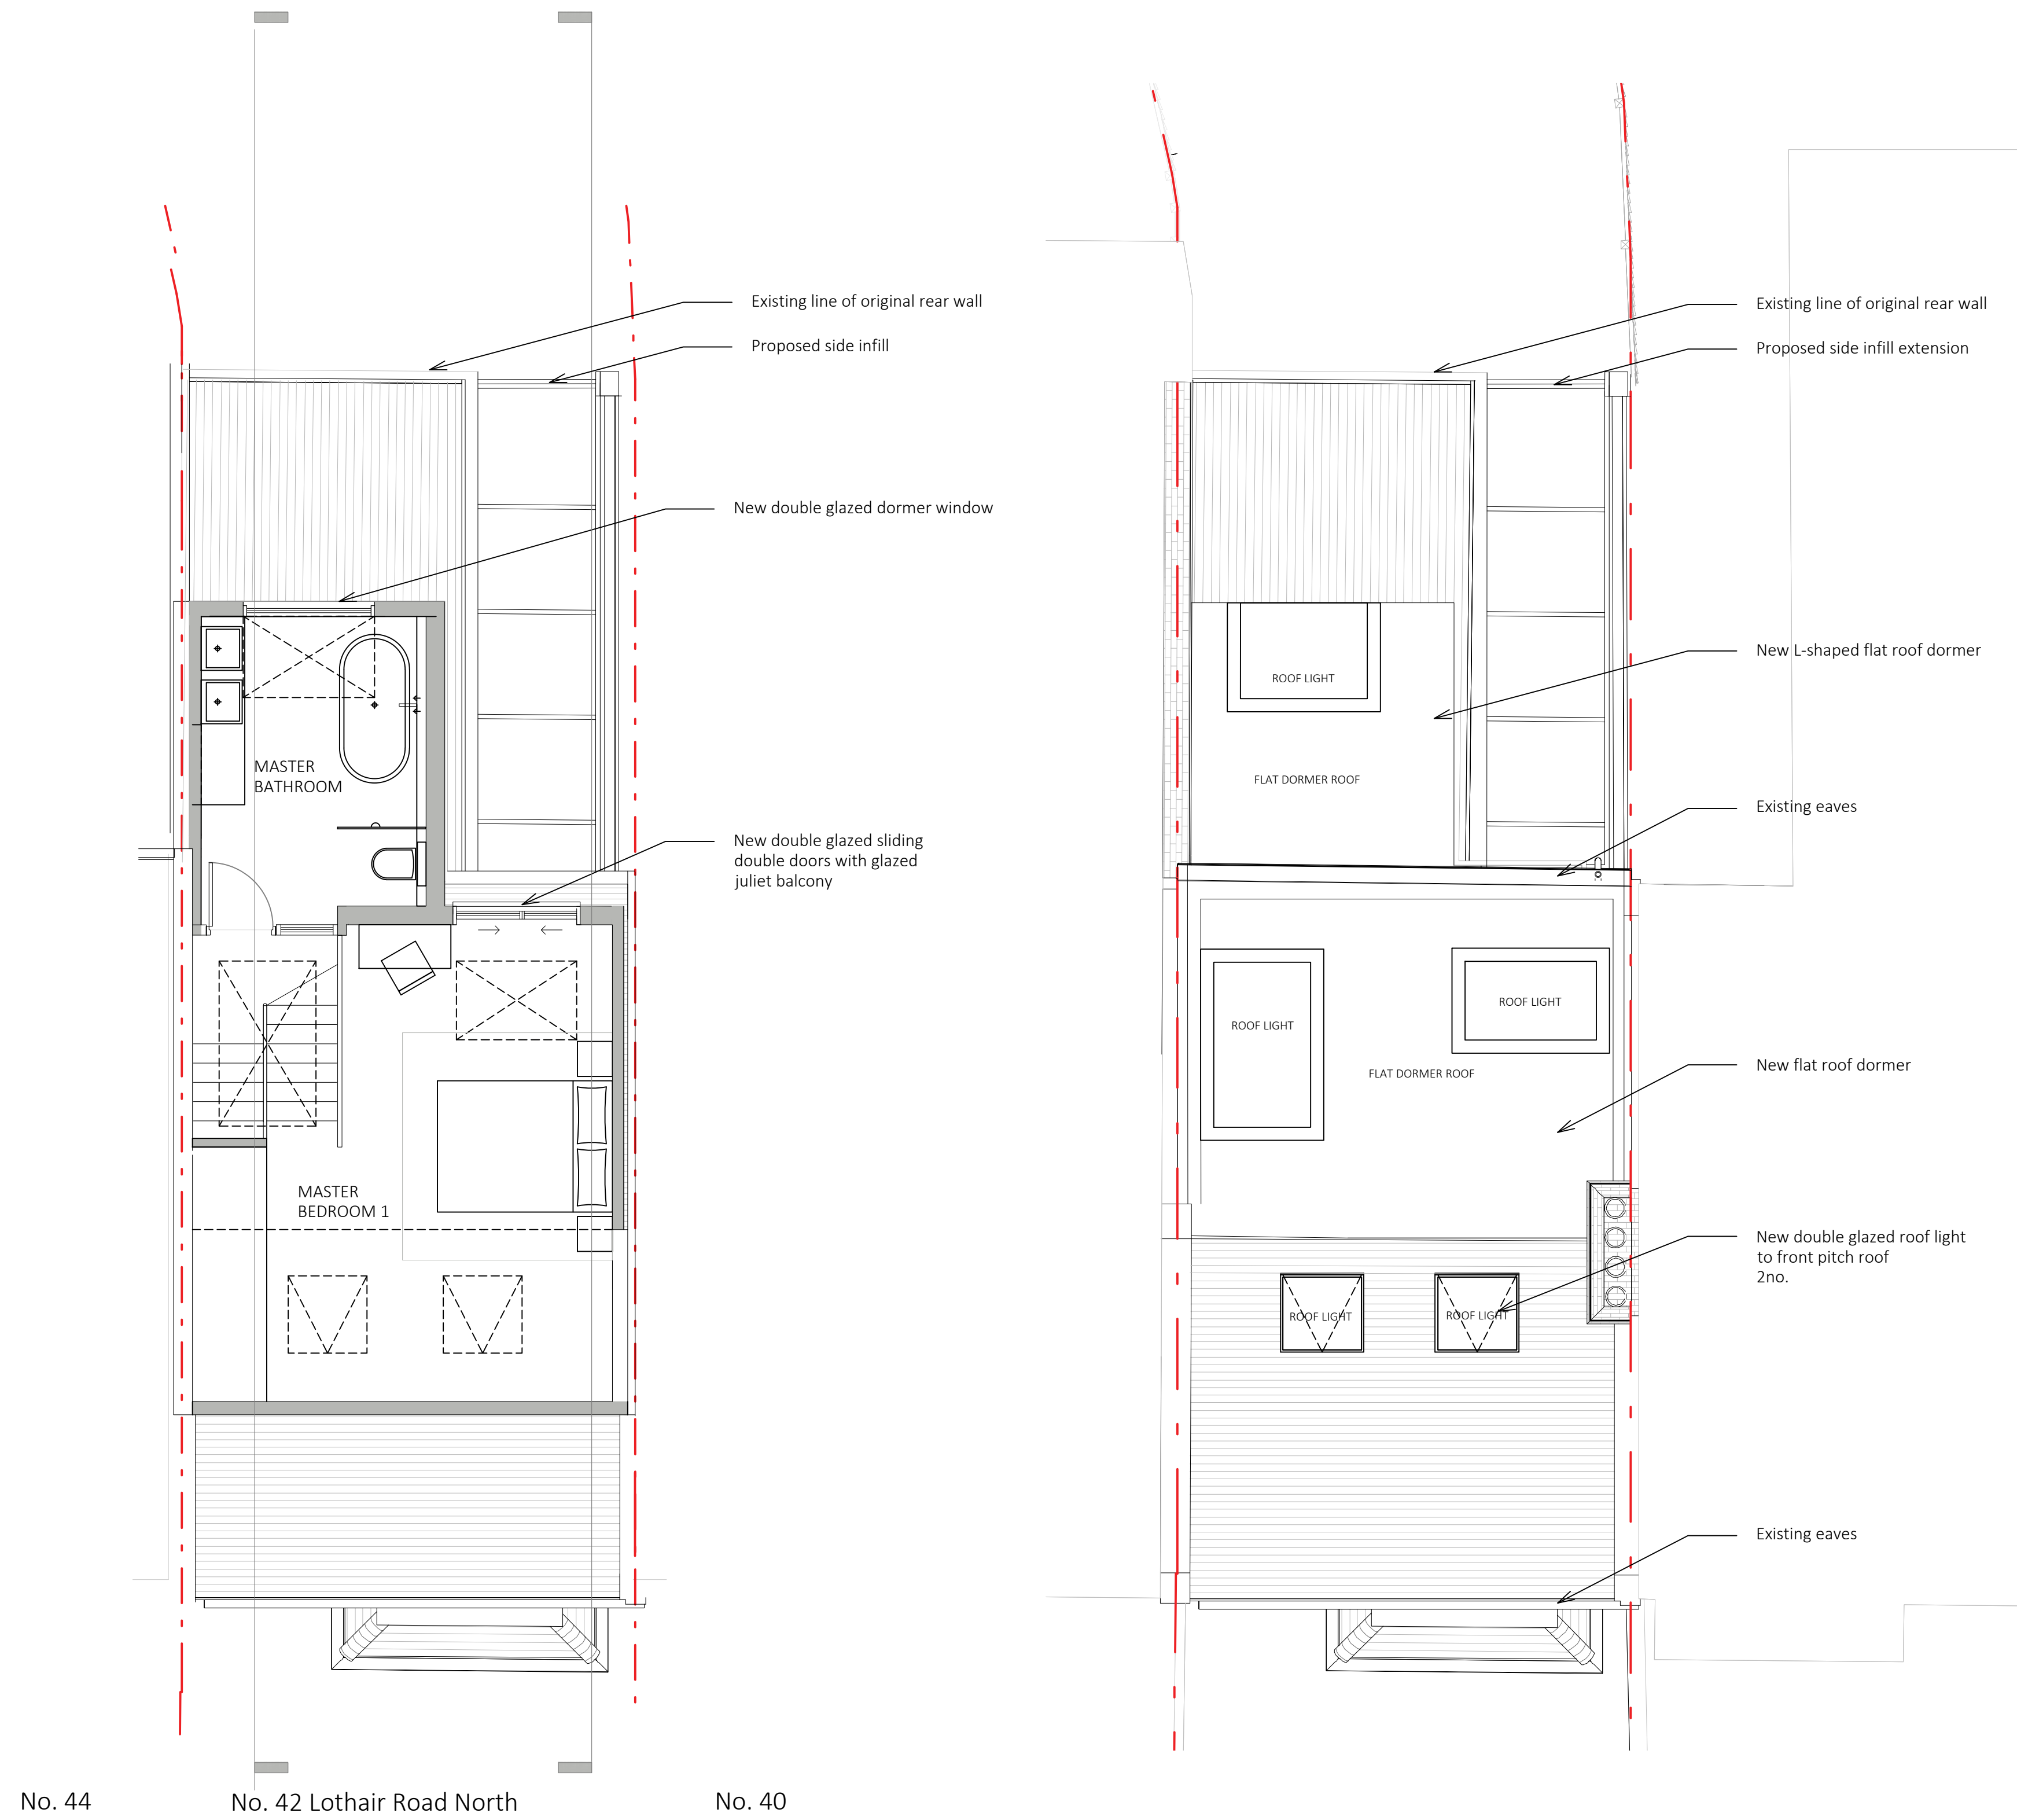

P1	14.04.2024	Issued for Permitted Development					KS	KS		
rev	date	description					revised by	audited by		
stage	PLANNING	drawing title PROPOSED Second Floor & Roof Plan					suitability code S2			
		CONTRACTORS ARE NOT TO SCALE DIMENSIONS FROM THIS DRAWING								
		client Stanhope Surveyors Ltd					project 42 Lothair Road North London N4 1EW			
		THIS DRAWING IS COPYRIGHT								
scale	drawn by	audited by	job no	originator	zone	level	type	role	dwg no	revision
1:50@A1 1:100@A3	KS	KS	LOT	DBK	ZZ	XX	DR	A	31002	P1