


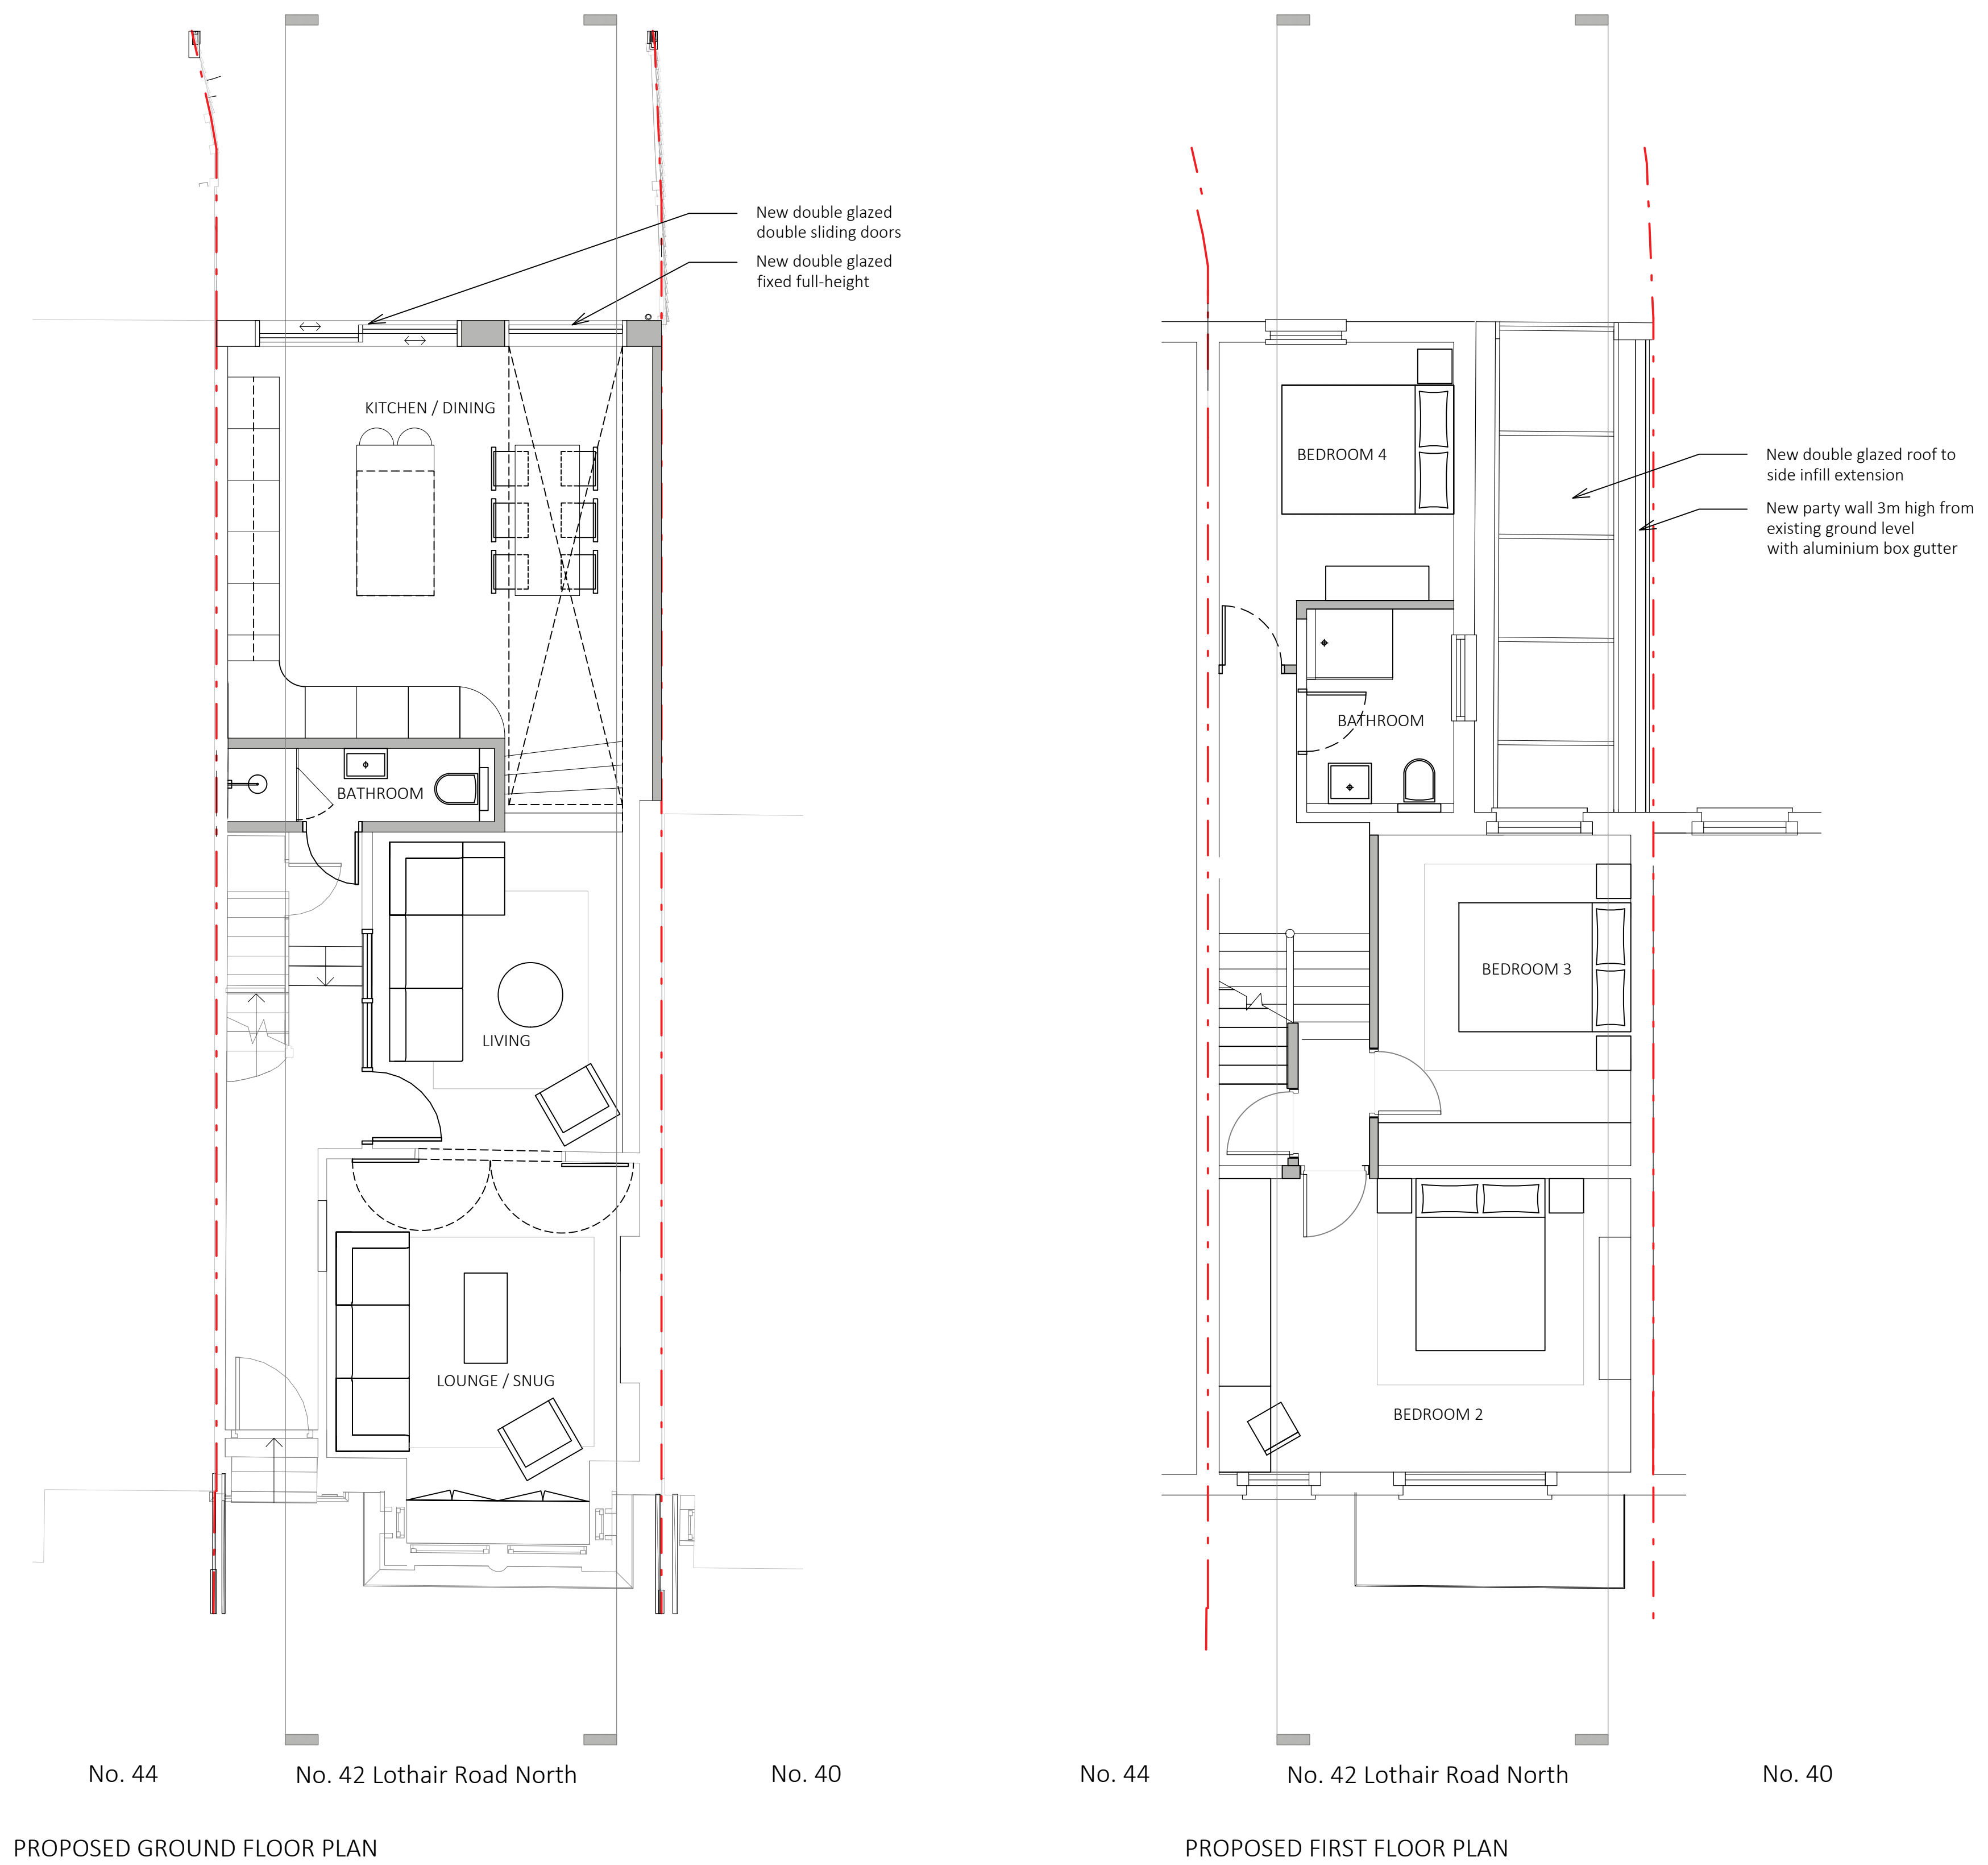

P1	14.04.2024	Issued for Permitted Development						KS	KS	
rev	date	description						revised by	audited by	
stage	PLANNING	drawing title PROPOSED Ground & First Floor Plan						suitability code S2		
THIS DRAWING IS COPYRIGHT						CONTRACTORS ARE NOT TO SCALE DIMENSIONS FROM THIS DRAWING				
						client Stanhope Surveyors Ltd				
				project 42 Lothair Road North London N4 1EW						
scale	drawn by	audited by	job no	originator	zone	level	type	role	dwg no	revision
1:50@A1 1:100@A3	KS	KS	LOT	DBK	- ZZ	- XX	- DR	- A	- 31001	P1