



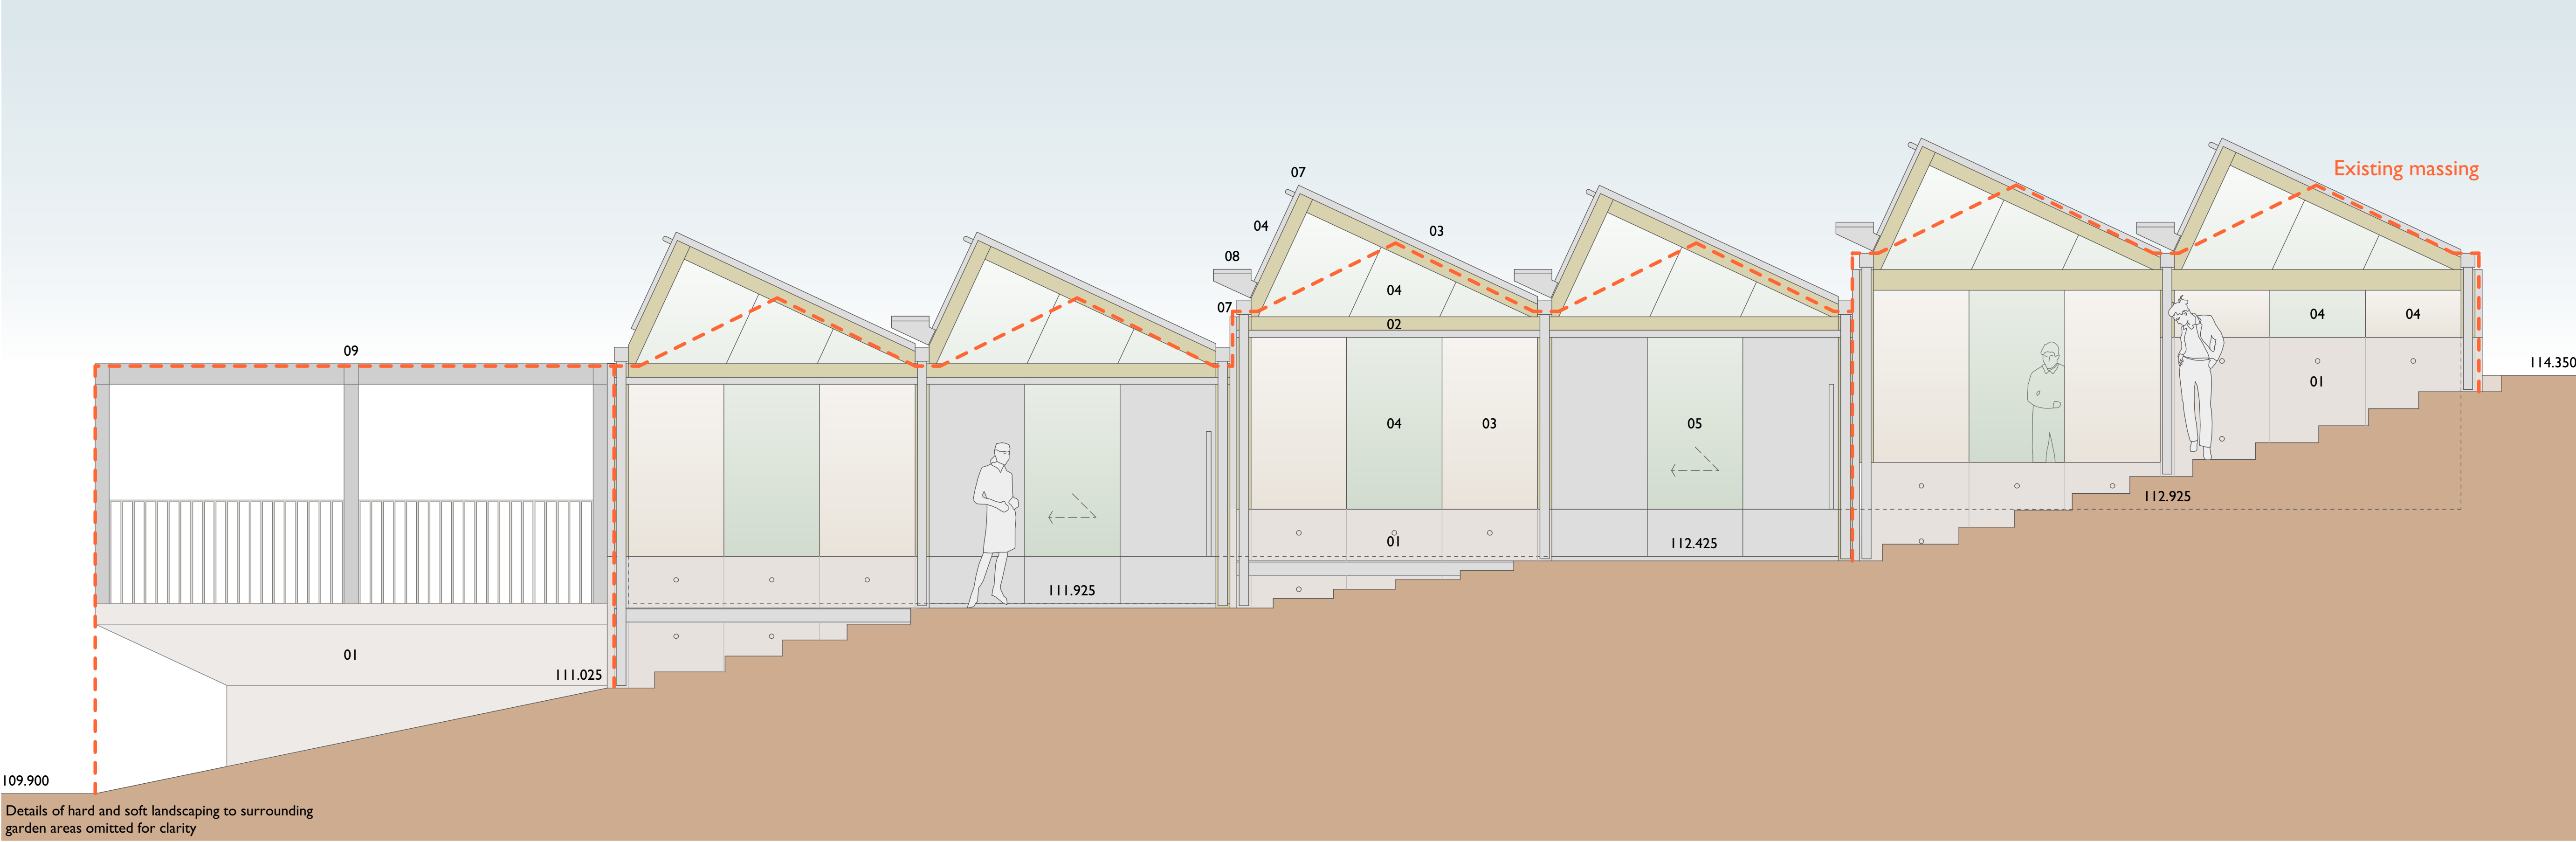

West Elevation

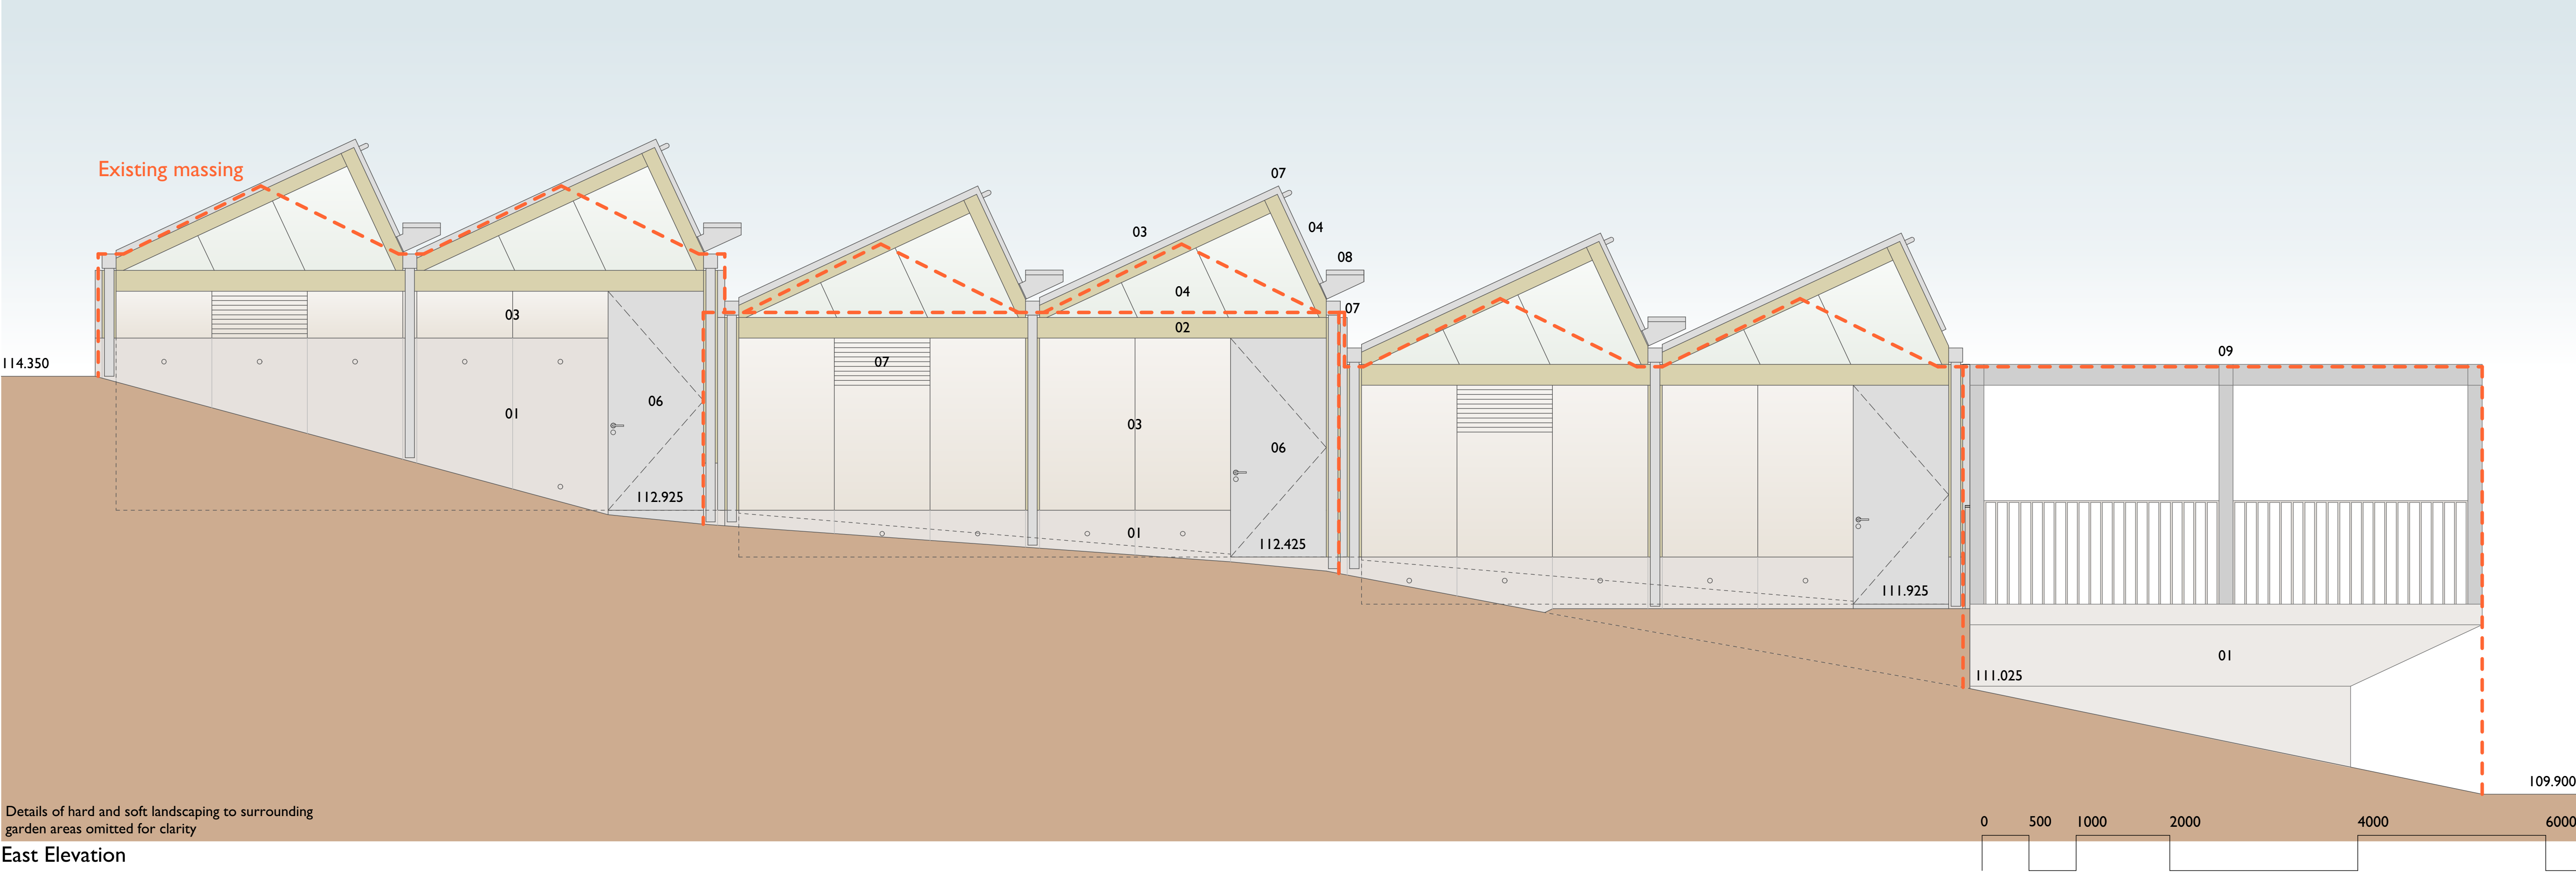

East Elevation

Materials Key

- 01 Fairfaced concrete retaining walls.
- 02 Solid timber structural framing/cladding with clear finish.
- 03 Translucent/obscured multi-wall polycarbonate cladding/roofing.
- 04 Clear glazed fixed lights/rooflights/skylights.
- 05 Timber/clear glazed sliding doors with light-grey finish.
- 06 Timber hinged doors with light-grey finish.
- 07 Light-grey coated flush metal panel gutters/flashings/rainwater downpipes.
- 08 Light-grey coated perforated metal access walkways/fall-arrest system track.
- 09 Dark-grey proprietary pergola structure/metal balustrades.

project title	The Glasshouse Omved Gardens Townsend Yard London N6 Proposed East/West Elevations - With Existing Massing		smerin architects The Studio 28 Killyon Road London SW8 2XT contact@smerin.co.uk www.smerin.co.uk
scale	1:75 at A3	project number	A1005
date	19.12.23	drawn by	PS
drawing status	Planning	checked by	PS
drawing number	PL 013	revision	-