
 


Site Plan - 110 Seymour Road

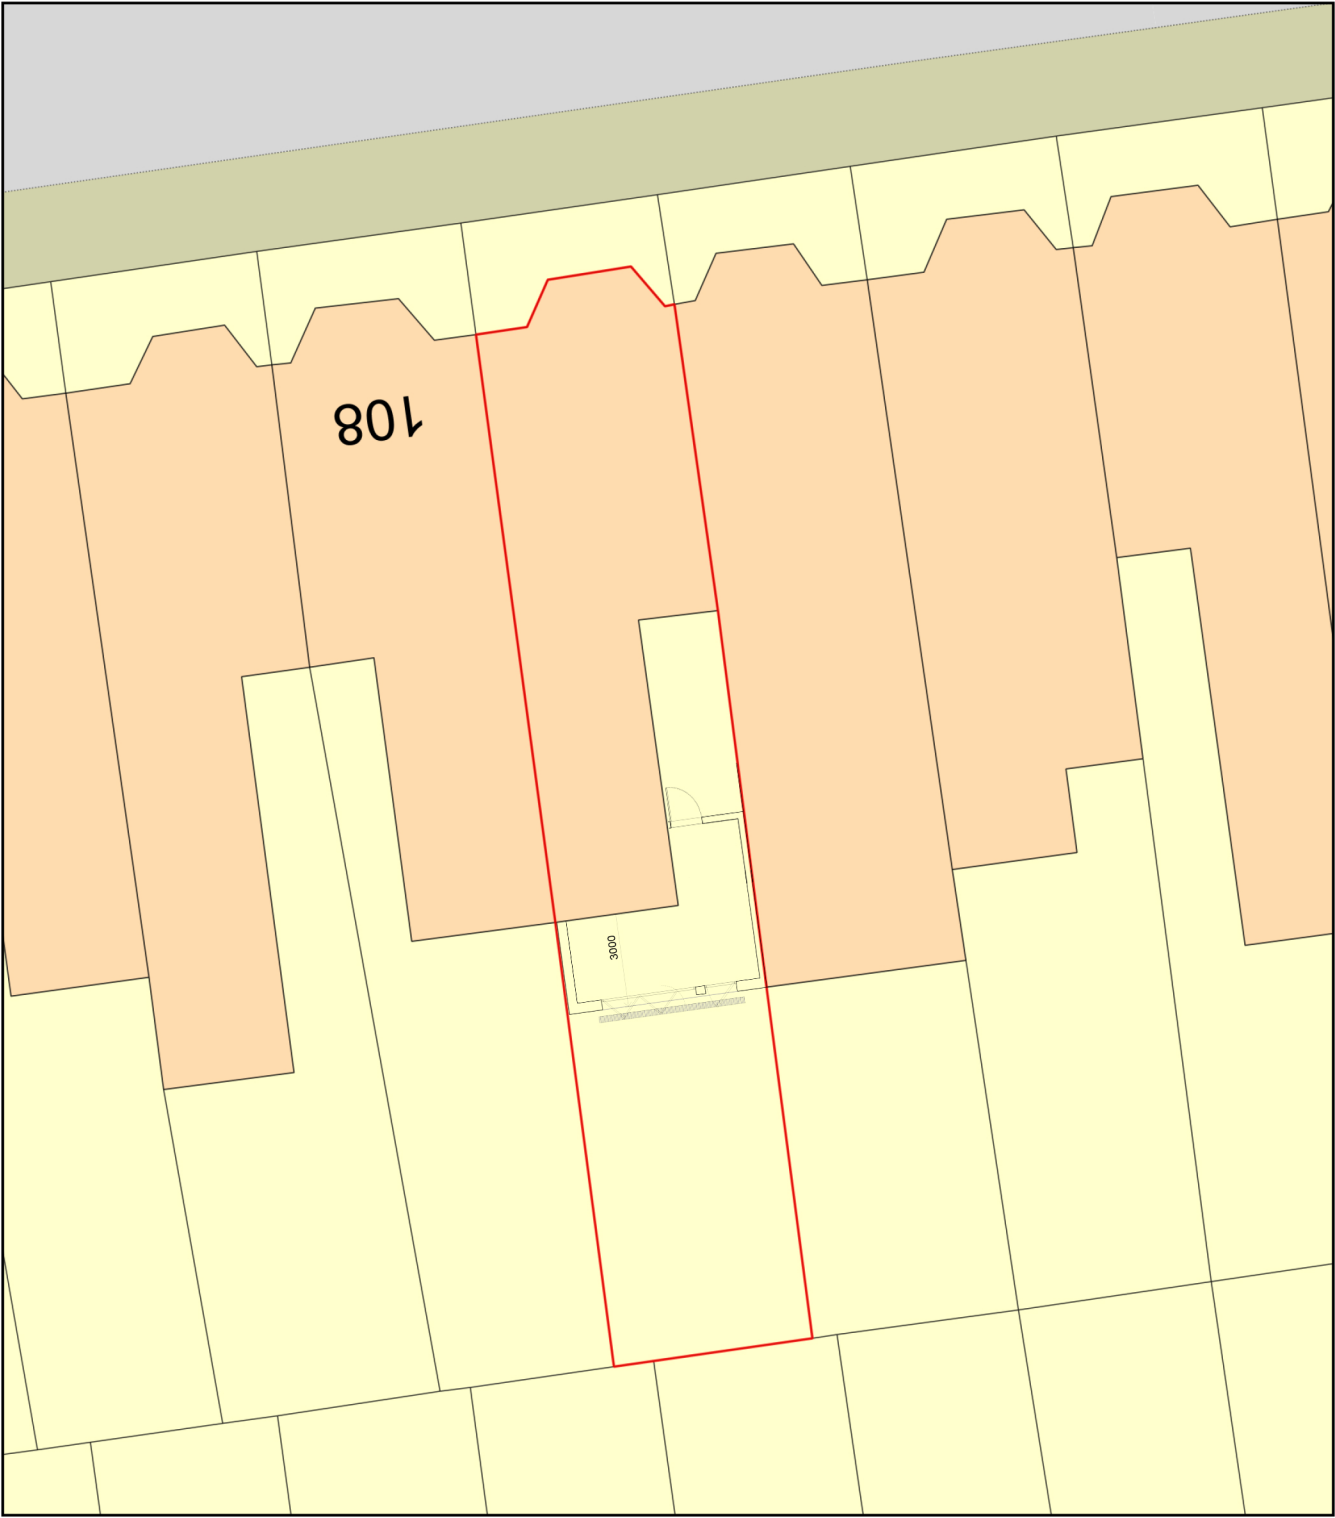

Plan Produced for: Lucia Corti
Date Produced: 22 Feb 2024
Plan Reference Number: TQRQM24053223025090
Scale: 1:200 @ A4