


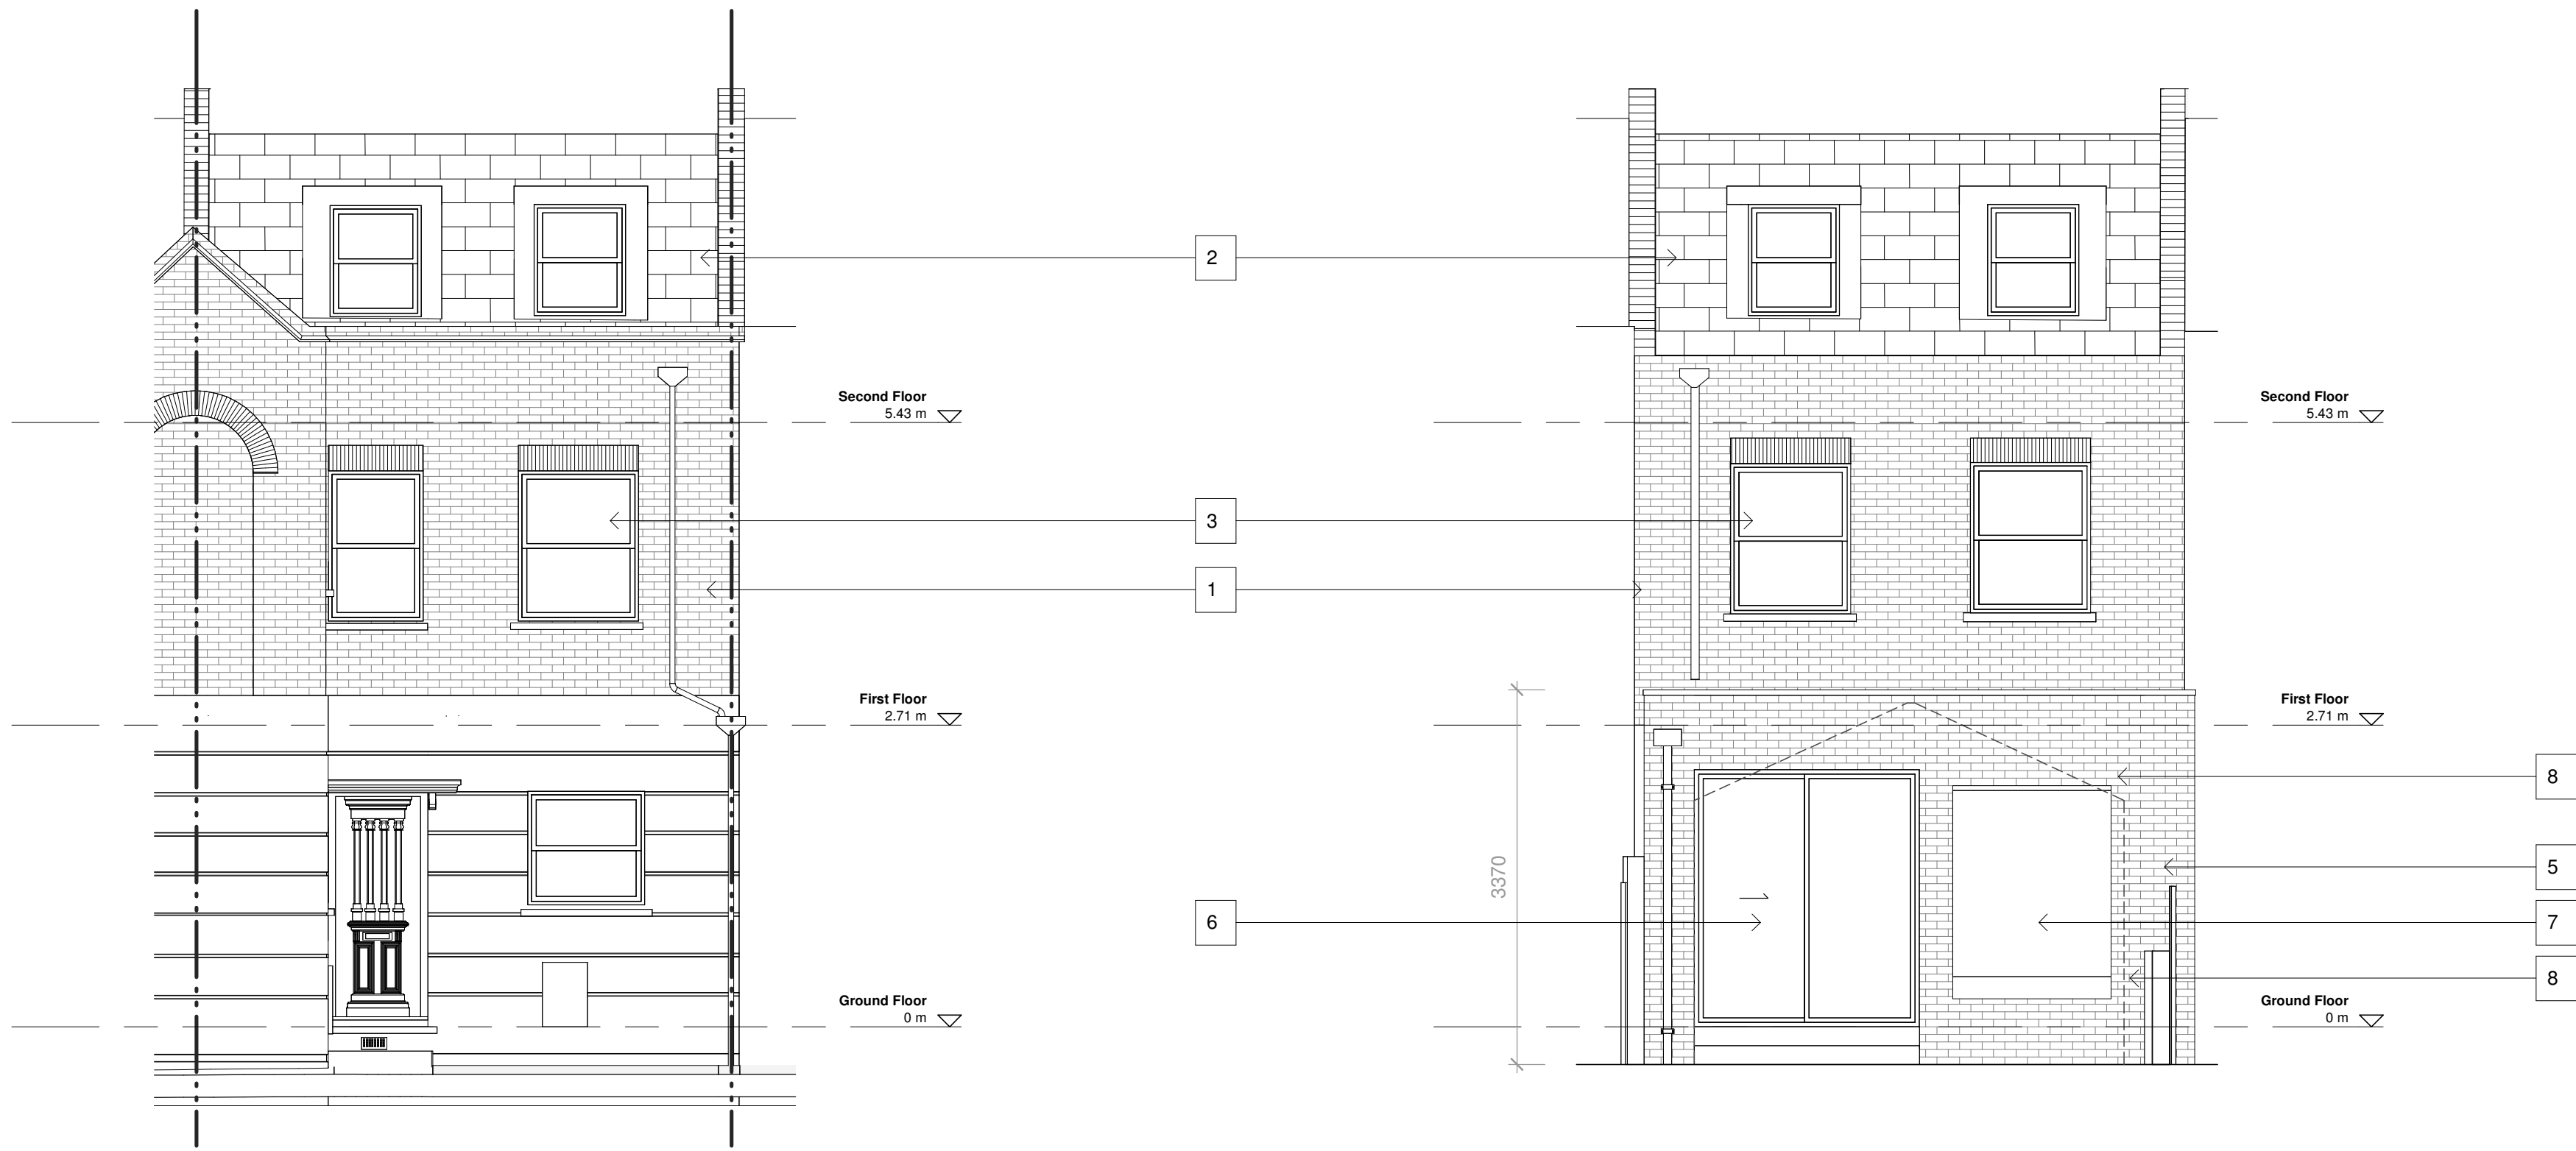

1 Proposed - Front Elevation
1 : 50

2 Proposed - Rear Elevation
1 : 50




3 Proposed Section
1 : 50

Revision	Date	Description	Initial	Checked
----------	------	-------------	---------	---------

F & R Goldsmid
2 View Crescent, Tivoli Road, Crouch End,
N8 8RW

Proposed Elevations & Section

 

Status	LDC APPLICATION		
Scale	1 : 50	@	A1
Drawn	PD	Checked	
Project No.	VC01		
Plot Date	25/04/2024 09:47:12		
BIM			
Drawing no.	Revision		

A07.02

Drawn By:

FLASHMAN | DE WYNTER

132 Etchingham Park Road, London, N3 2EN
hello@flashmandewynter.com

+44 (0)7920 489440
+44 (0)7763 142 599