


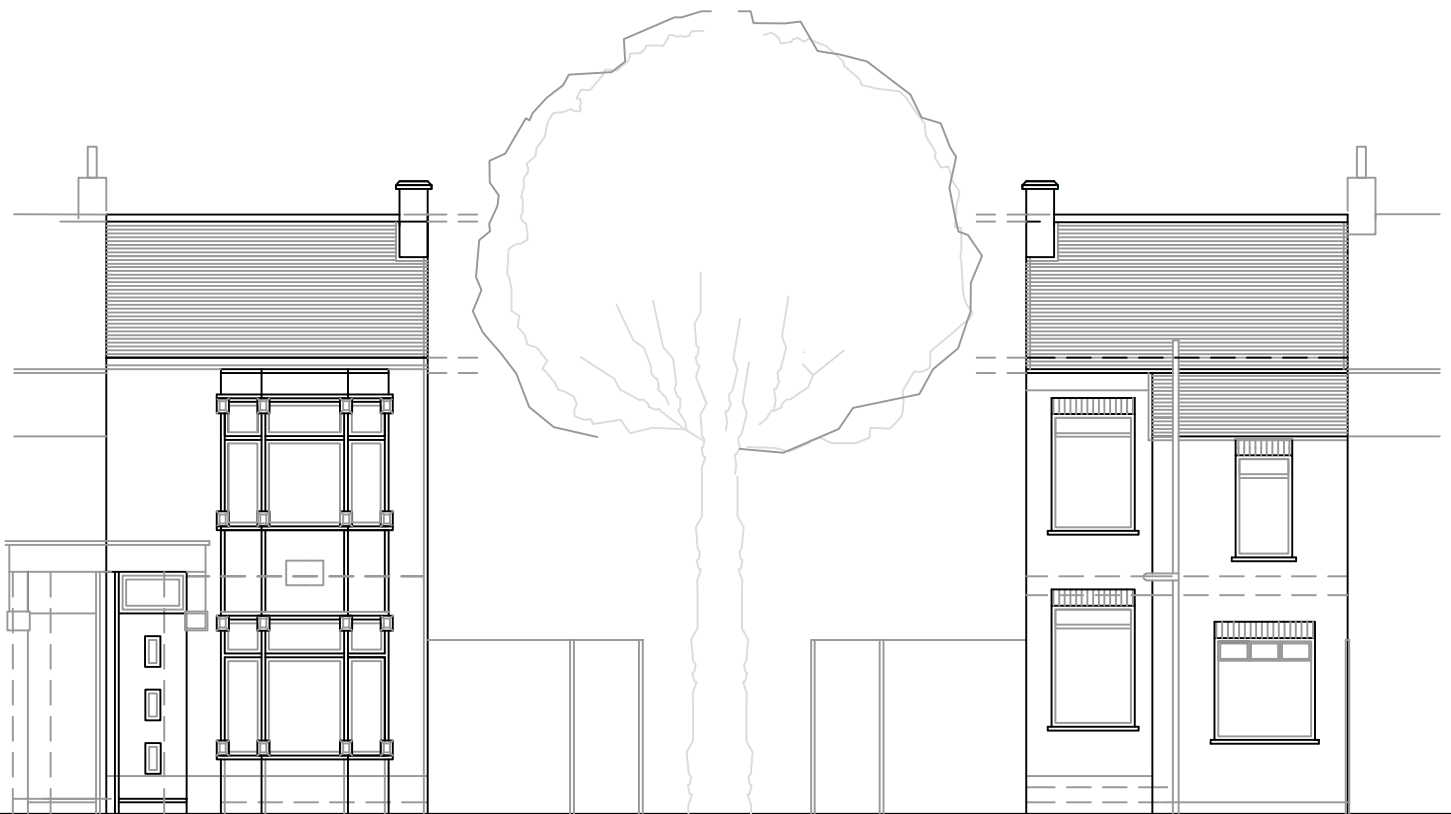


Existing Front Elevation

Scale 1:100

Existing Rear Elevation

Scale 1:100

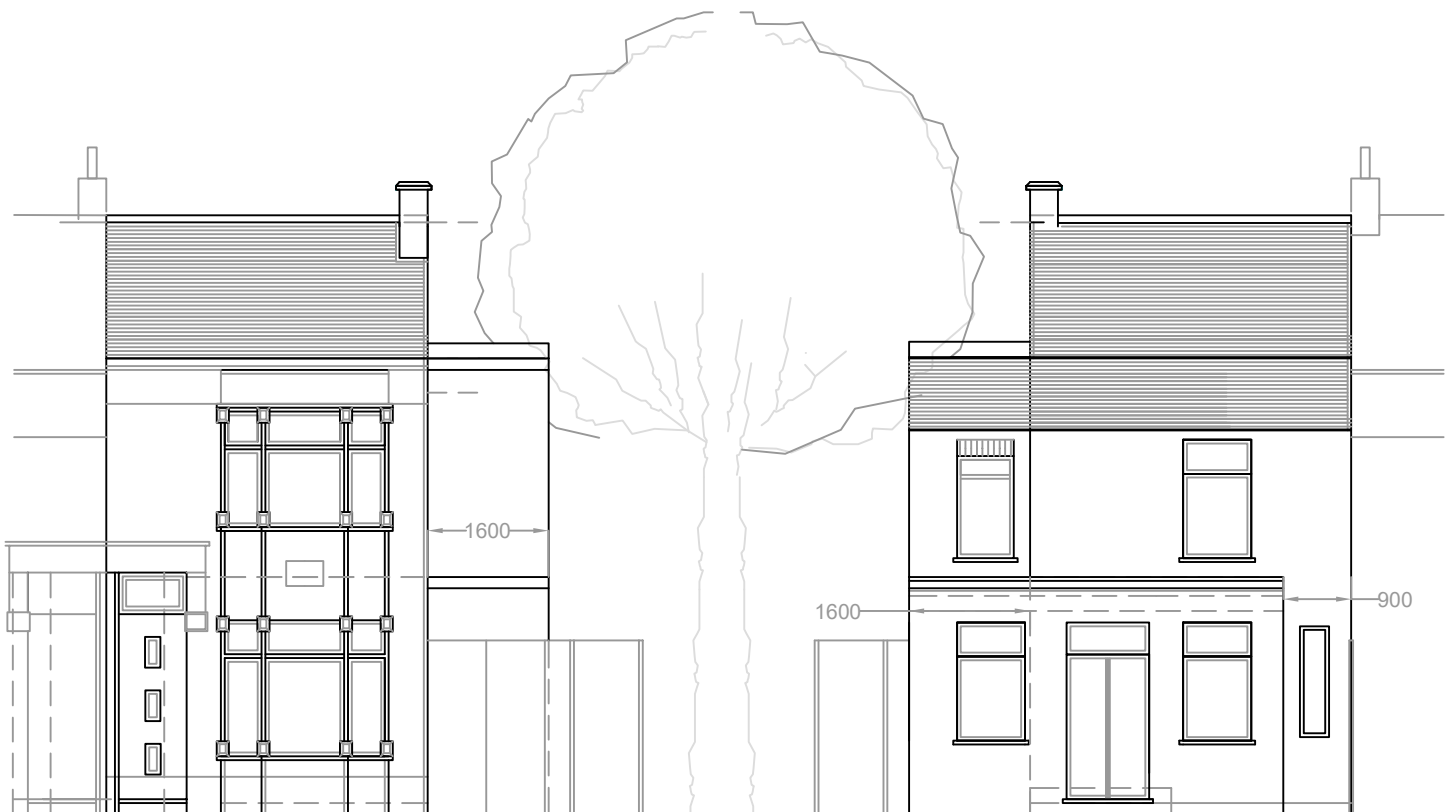

Proposed Front Elevation

Scale 1:100

Dwg 005 REV A

Proposed Rear Elevation

Scale 1:100

Dwg 005 REV A