



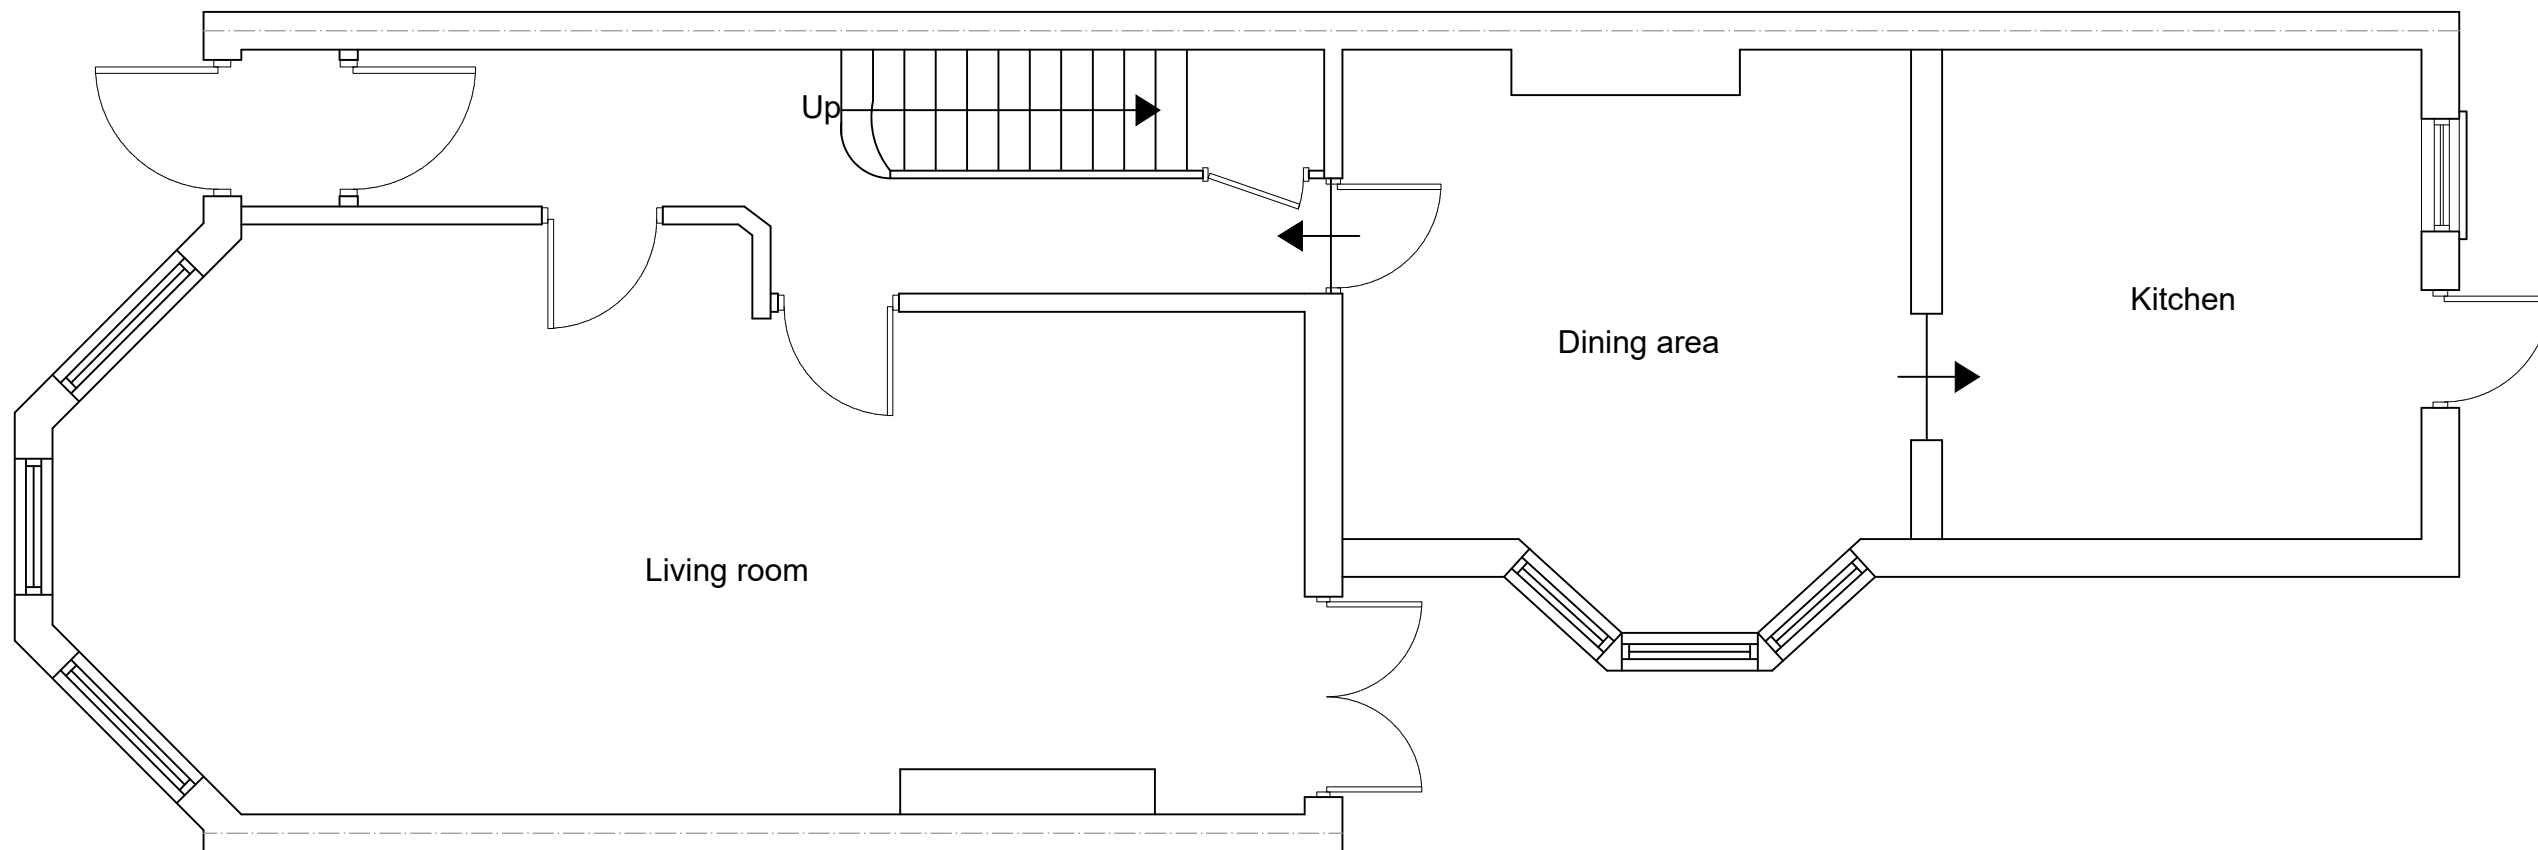

EXISTING GROUND FLOOR PLAN
SCALE 1:50

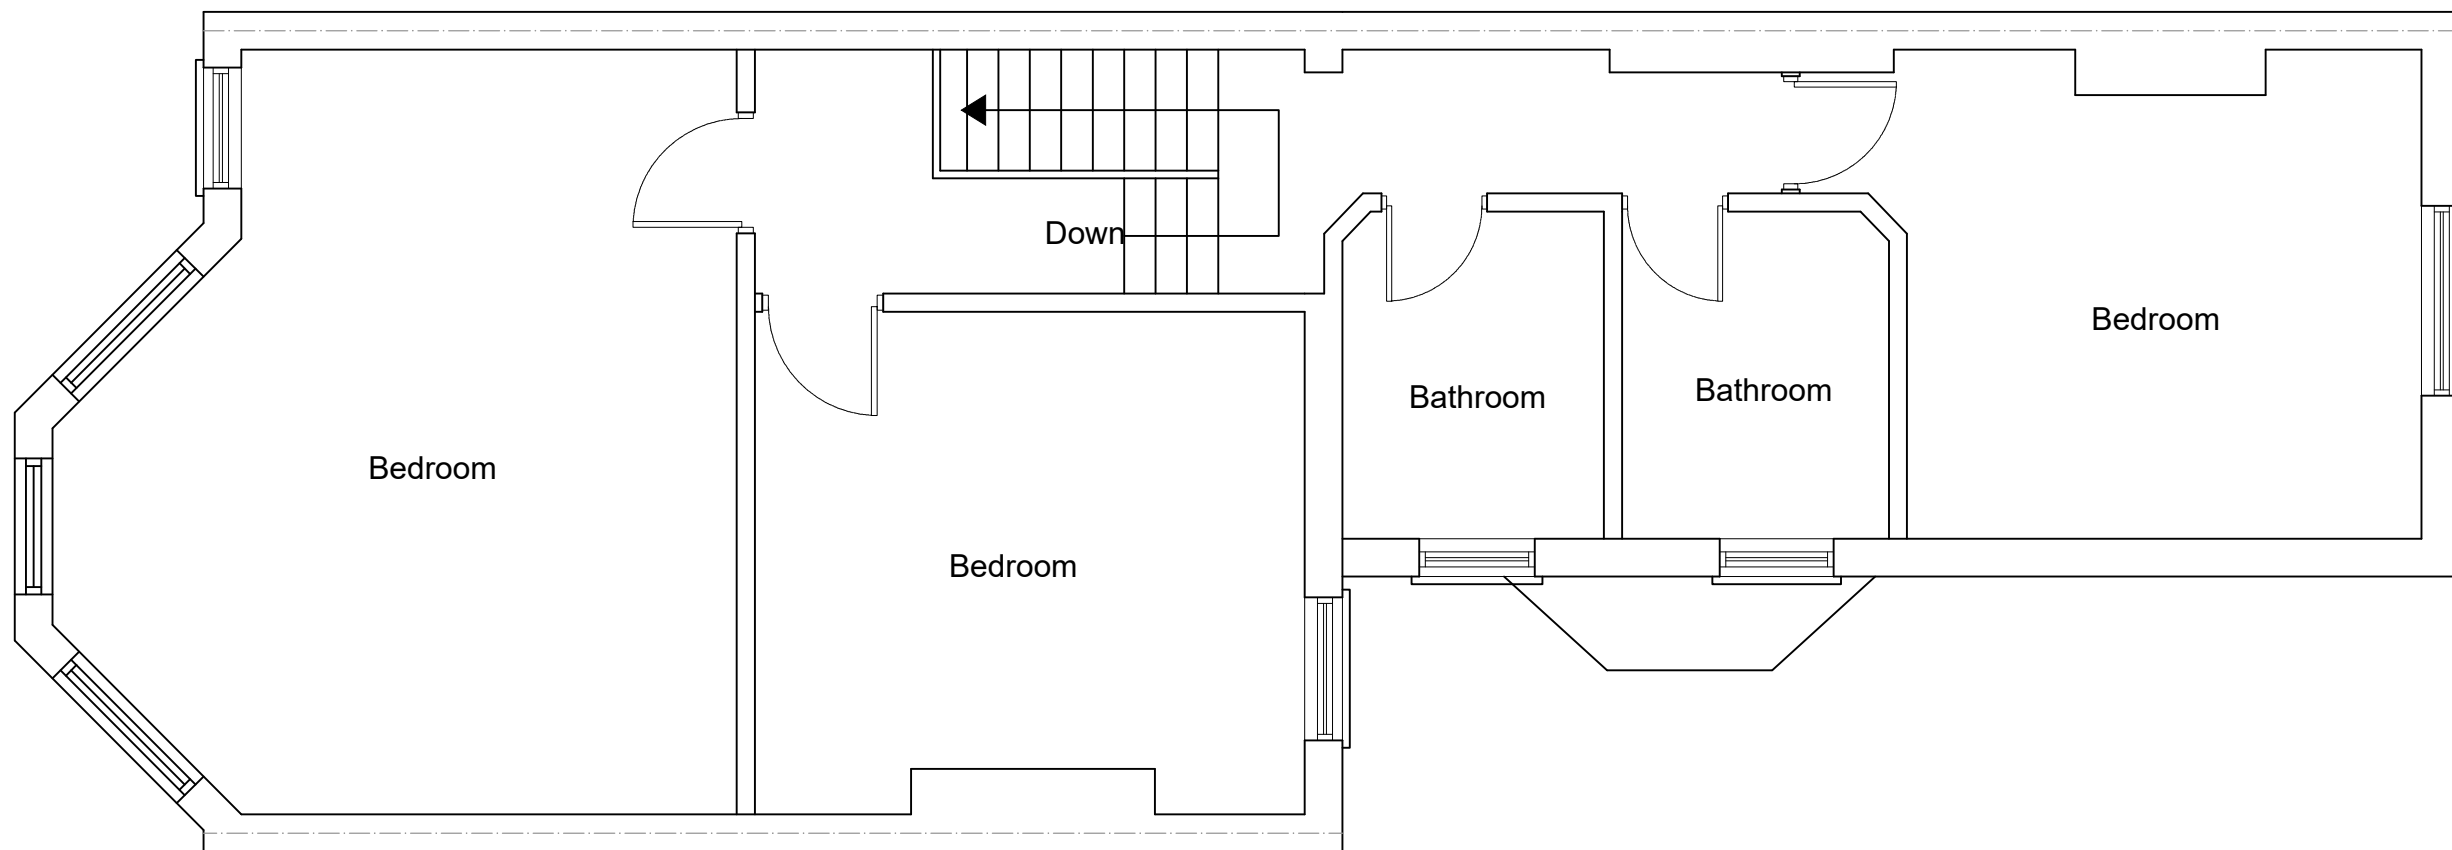

EXISTING FIRST FLOOR PLAN
SCALE 1:50



www.FastPlansUK.co.uk

Project: Loft Conversion with
Dormer to Rear.


Address: 42 WARHAM RD N4 1AT

Scale: 1:50 @ A3 Dwg. no: A01 REV2


Drawn by: O.B.S Date Drawn: 26-APR-2024

For Drawings Tel: 0208 154 5569

E-mail: plans@FastPlansUK.co.uk

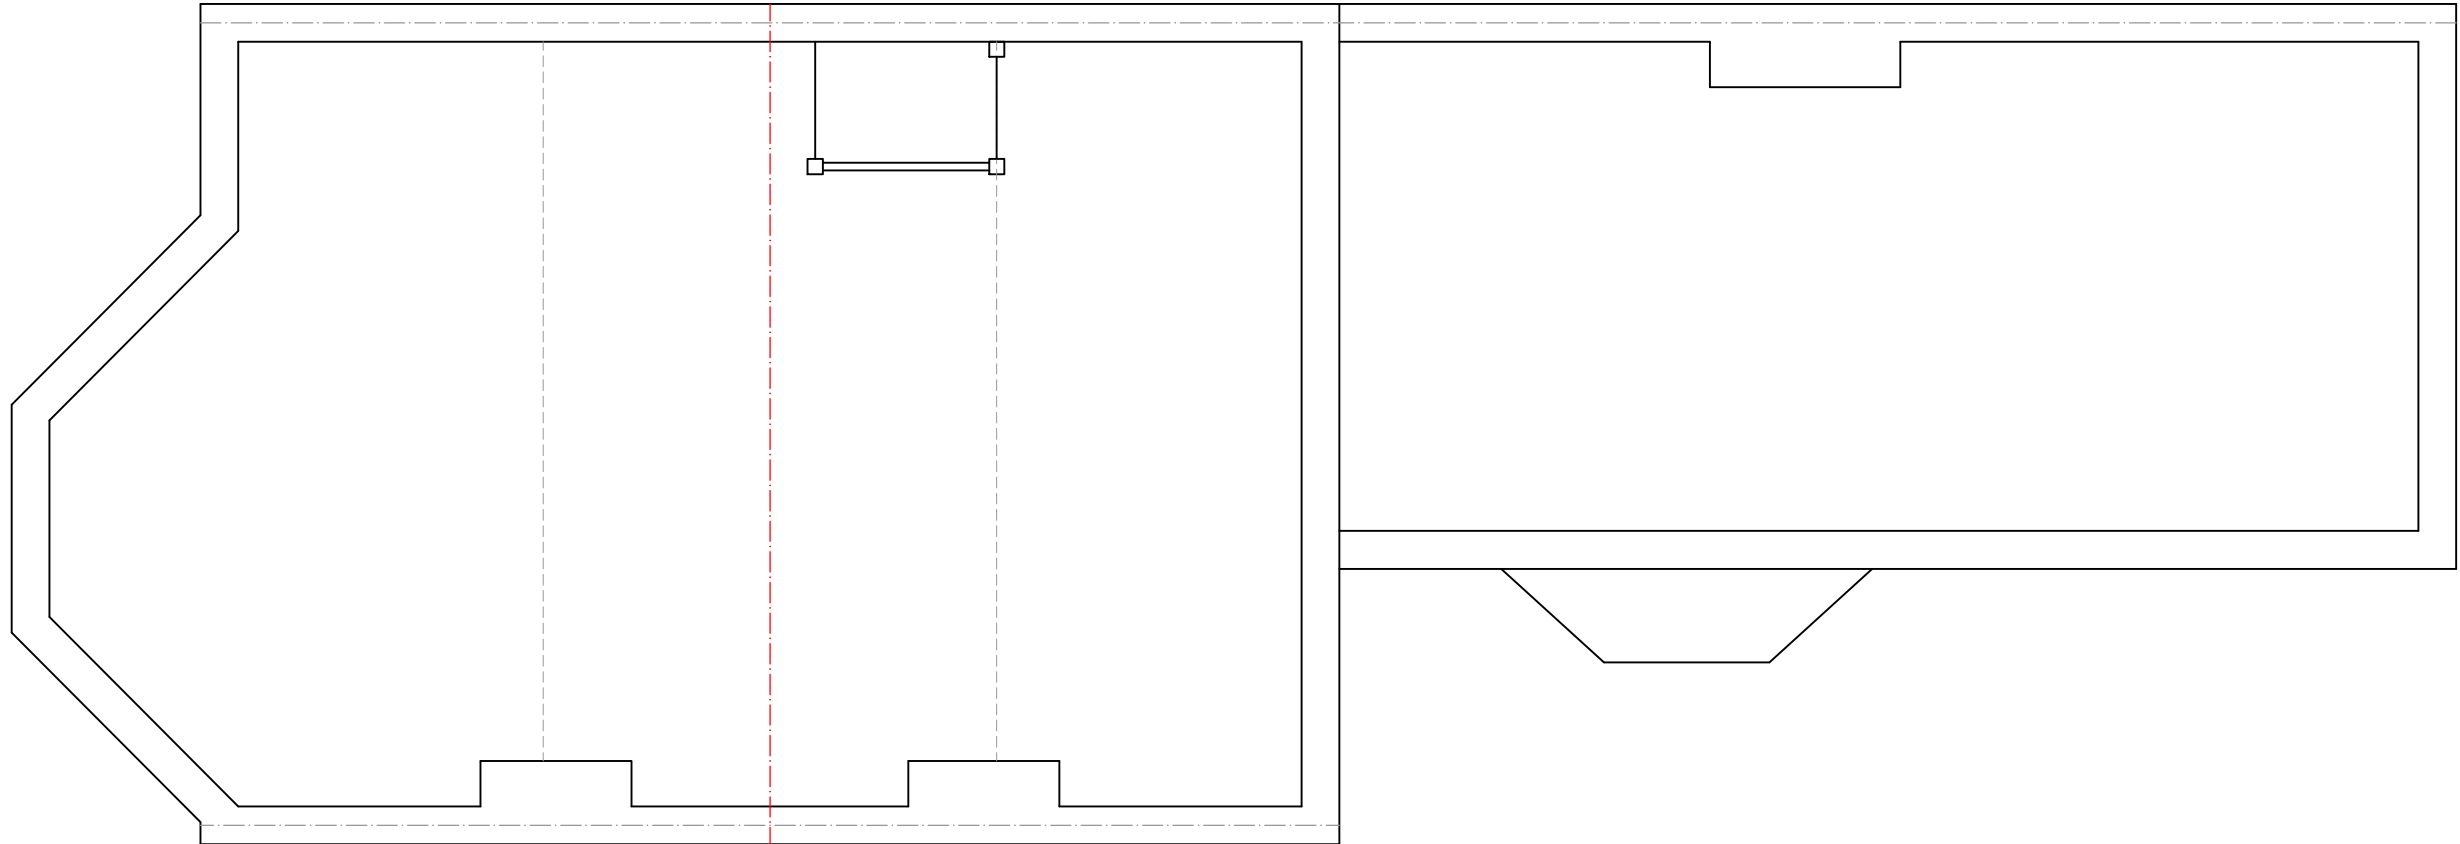

EXISTING LOFT PLAN
SCALE 1:50

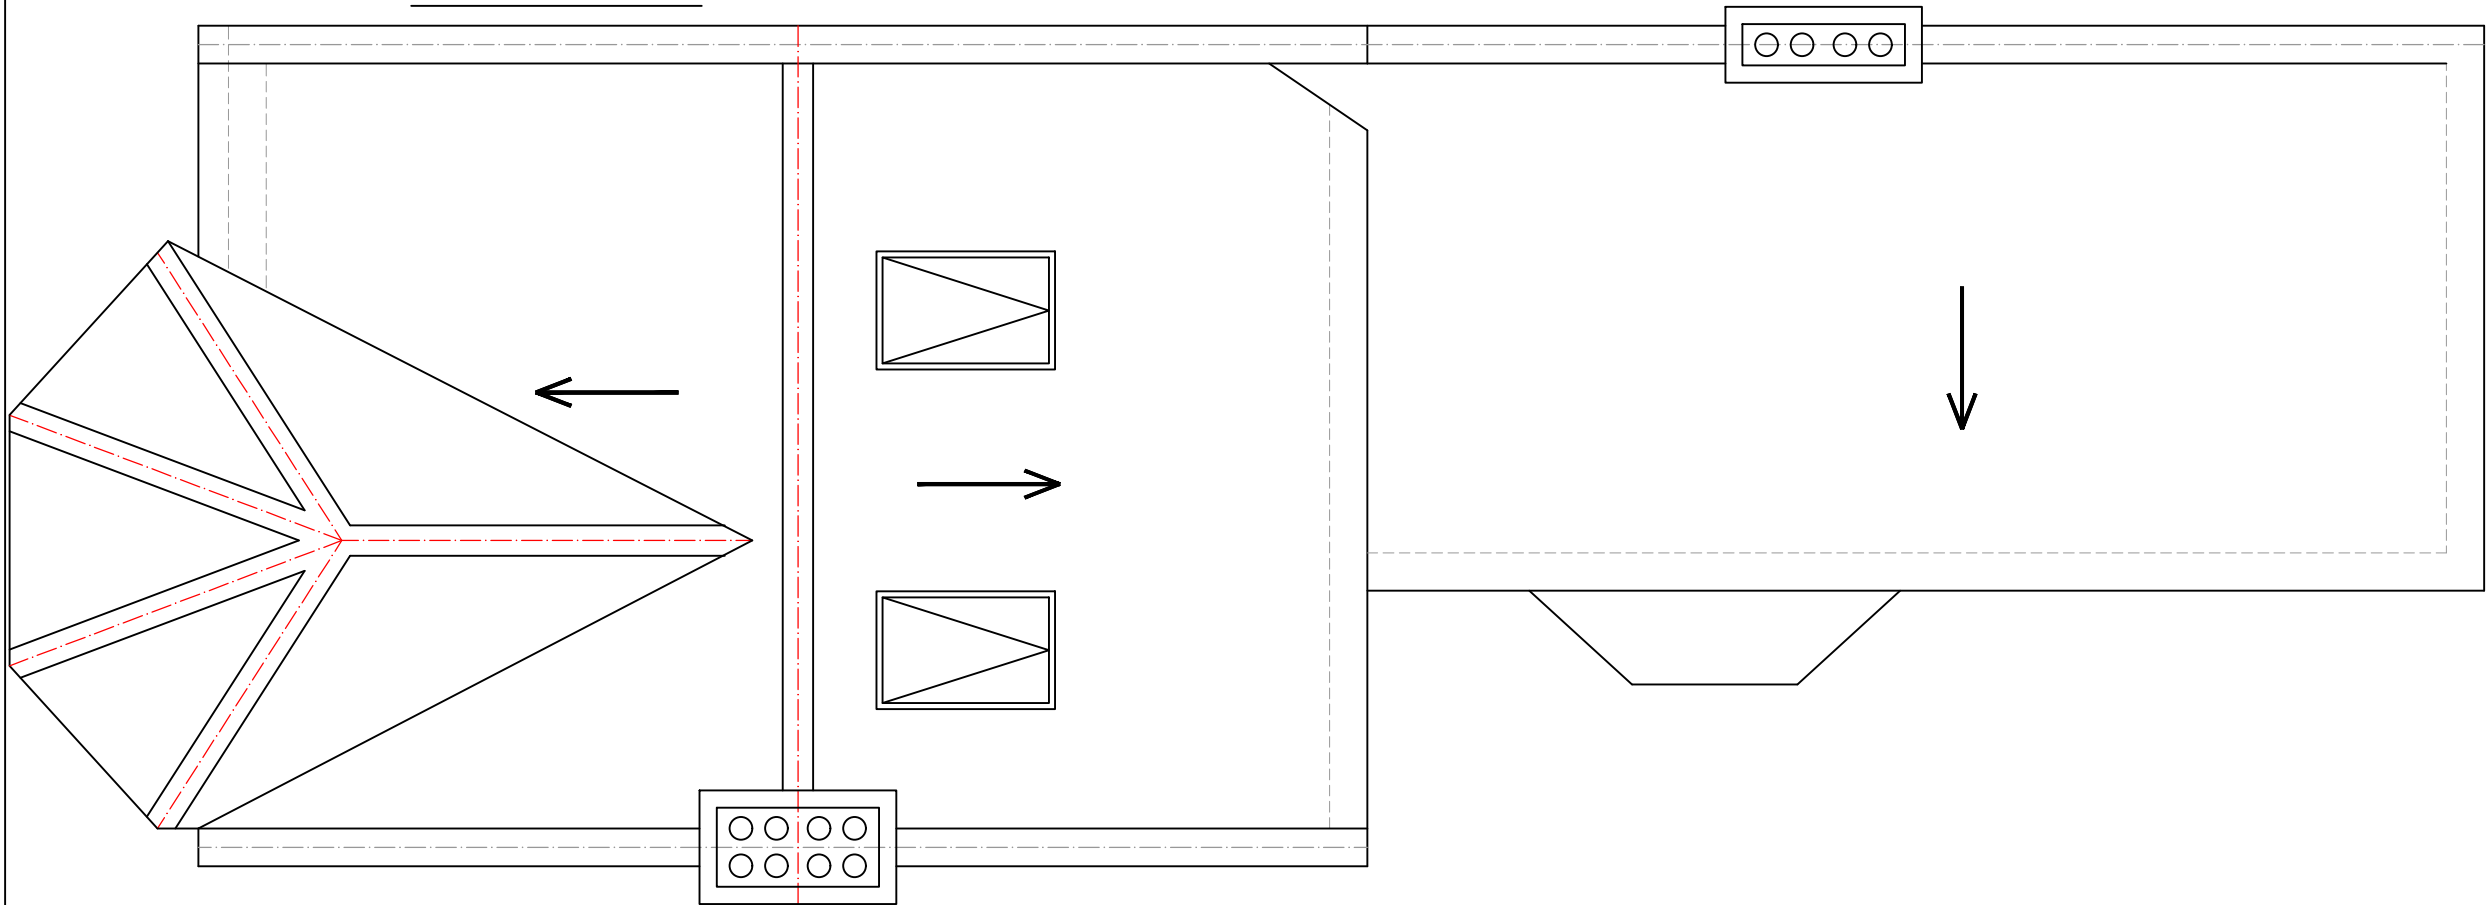

EXISTING ROOF PLAN
SCALE 1:50



www.FastPlansUK.co.uk

Project: Loft Conversion with
Dormer to Rear.


Address: 42 WARHAM RD N4 1AT

Scale: 1:50 @ A3 Dwg. no: A02 REV2

Drawn by: O.B.S. Date Drawn: 26-APR-2024


For Drawings Tel: 0208 154 5569

E-mail: plans@FastPlansUK.co.uk

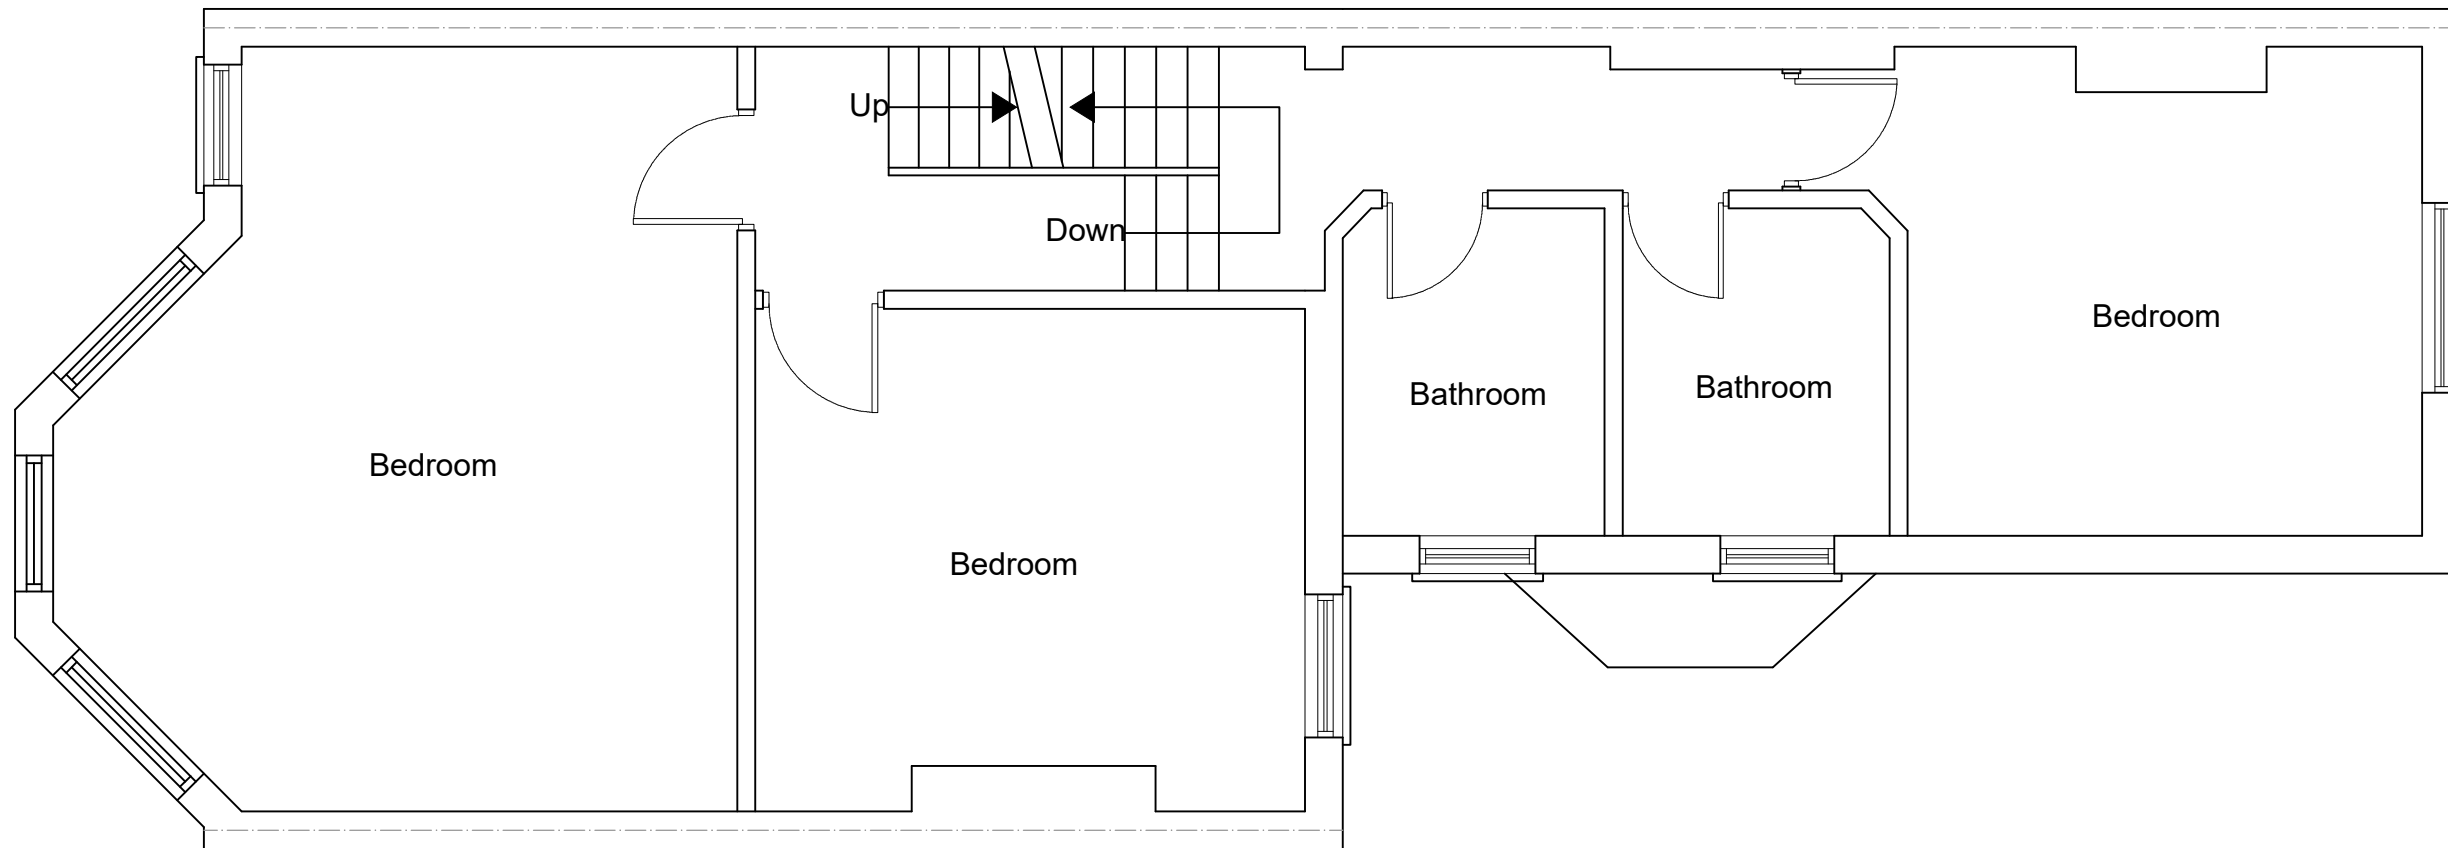

PROPOSED FIRST FLOOR PLAN
SCALE 1:50

All dimensions are approximate
and must be checked on site

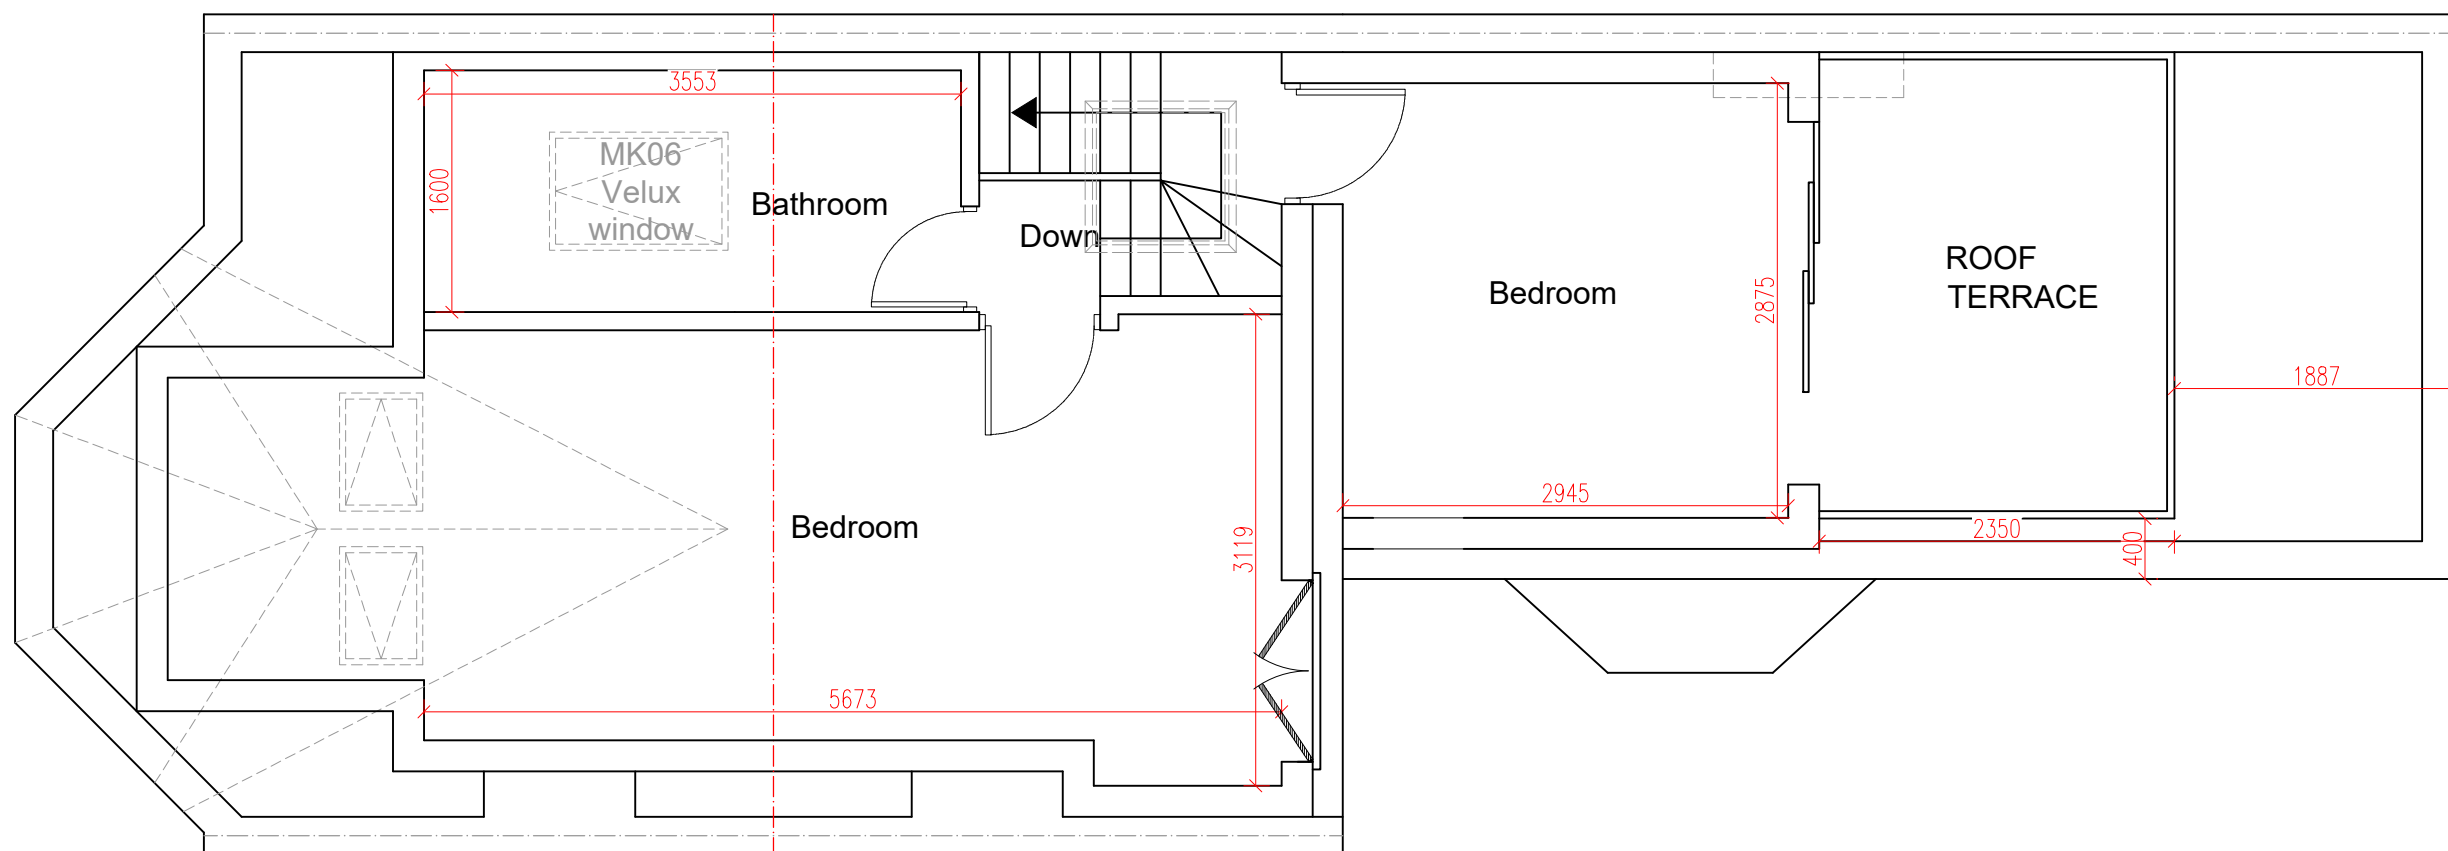

PROPOSED LOFT PLAN
SCALE 1:50



www.FastPlansUK.co.uk

Project: Loft Conversion with
Dormer to Rear.

Address: 42 WARHAM RD N4 1AT


Scale: 1:50 @ A3 Dwg. no: A03 REV2

Drawn by: O.B.S Date Drawn: 26-APR-2024

For Drawings Tel: 0208 154 5569

E-mail: plans@FastPlansUK.co.uk

PROPOSED DORMER + ROOF
TERRACE SIZE EQUAL IN SIZE
TO APPROVED HGY / 2023 / 1245
HGY / 2023 / 2735

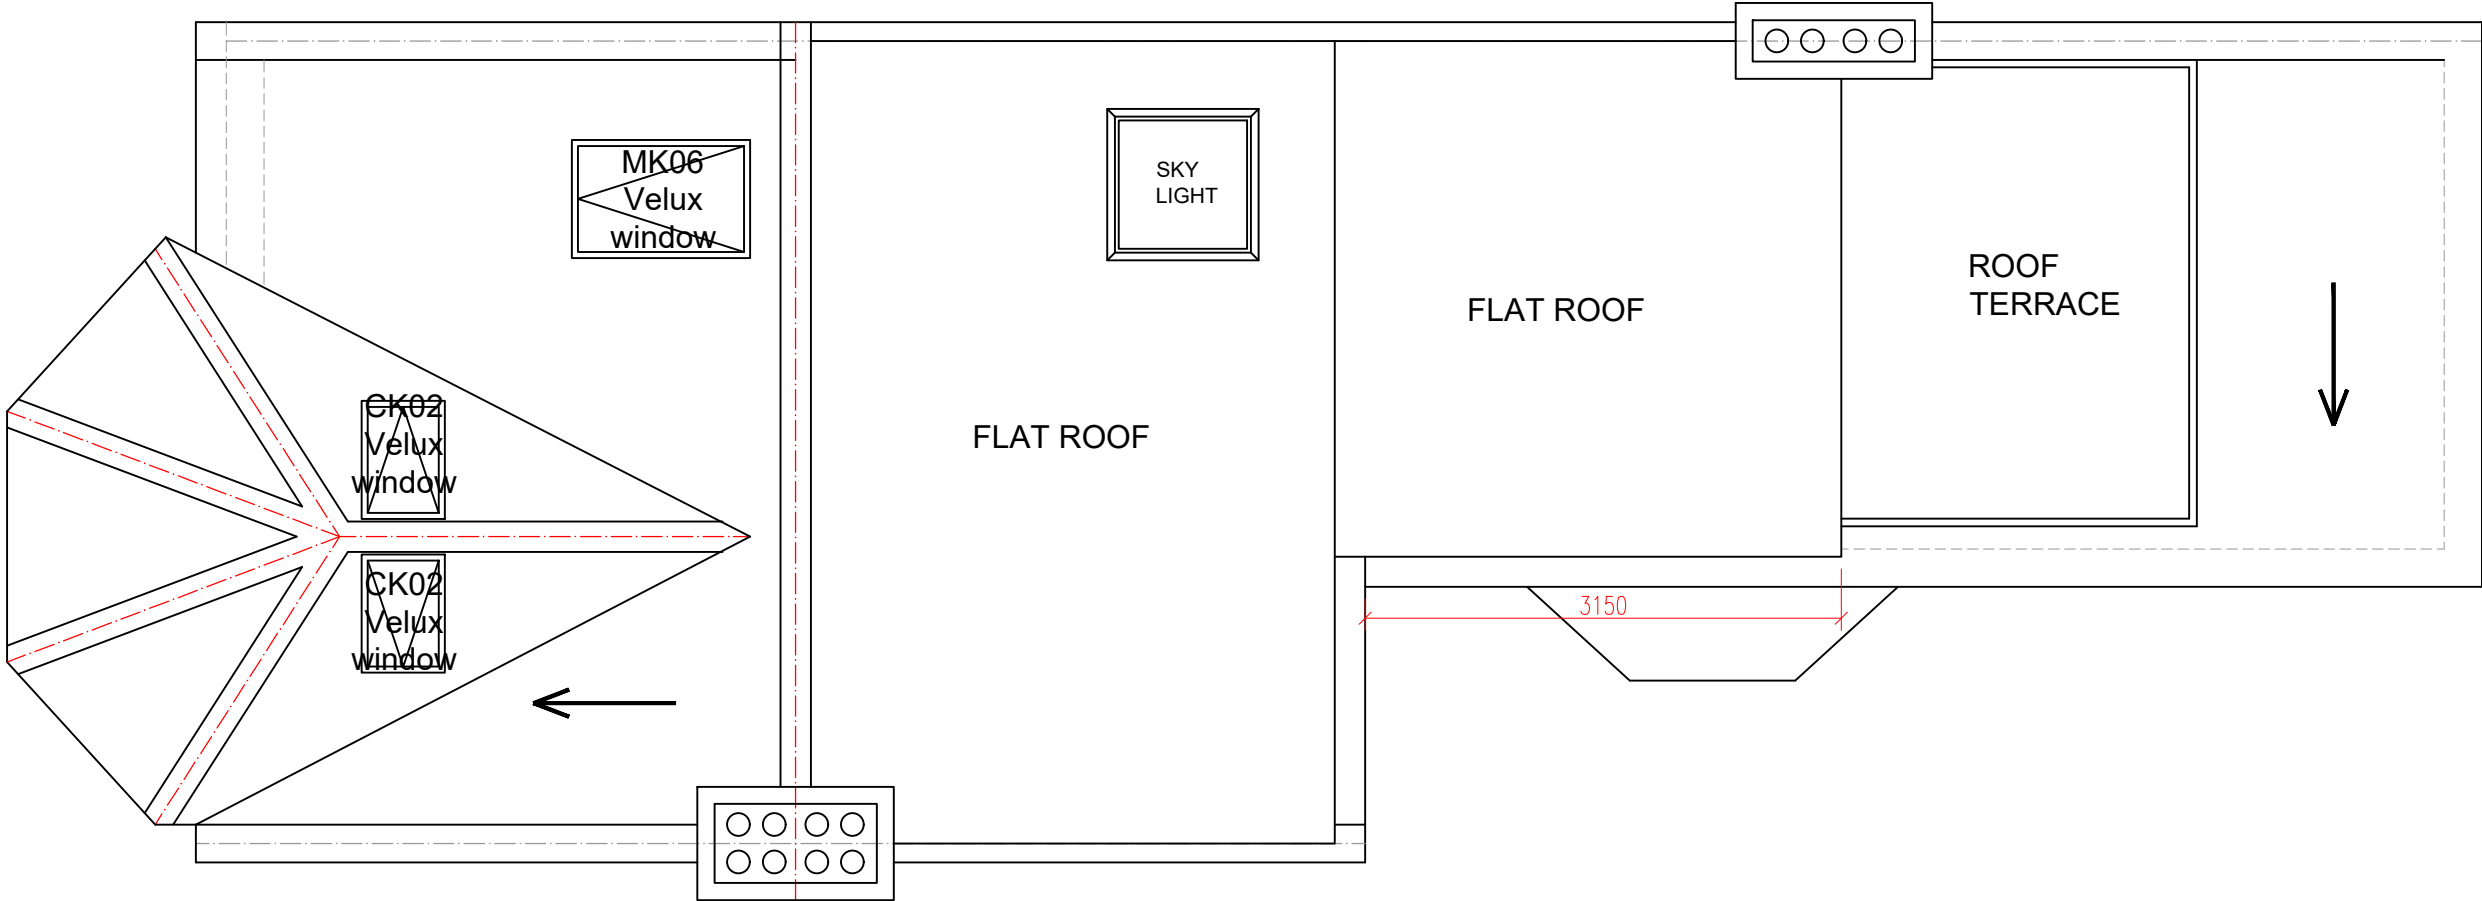

PROPOSED ROOF PLAN
SCALE 1:50



www.FastPlansUK.co.uk	
Project:	Loft Conversion with Dormer to Rear.
Address:	42 WARHAM RD N4 1AT
Scale:	Dwg. no:
1:50 @ A3	A04 REV2
Drawn by:	Date Drawn:
O.B.S	26-APR-2024
For Drawings Tel: 0208 154 5569	
E-mail: plans@FastPlansUK.co.uk	




EXISTING FRONT ELEVATION
SCALE 1:100



EXISTING REAR ELEVATION
SCALE 1:100



EXISTING ELEVATION SIDE A
SCALE 1:100

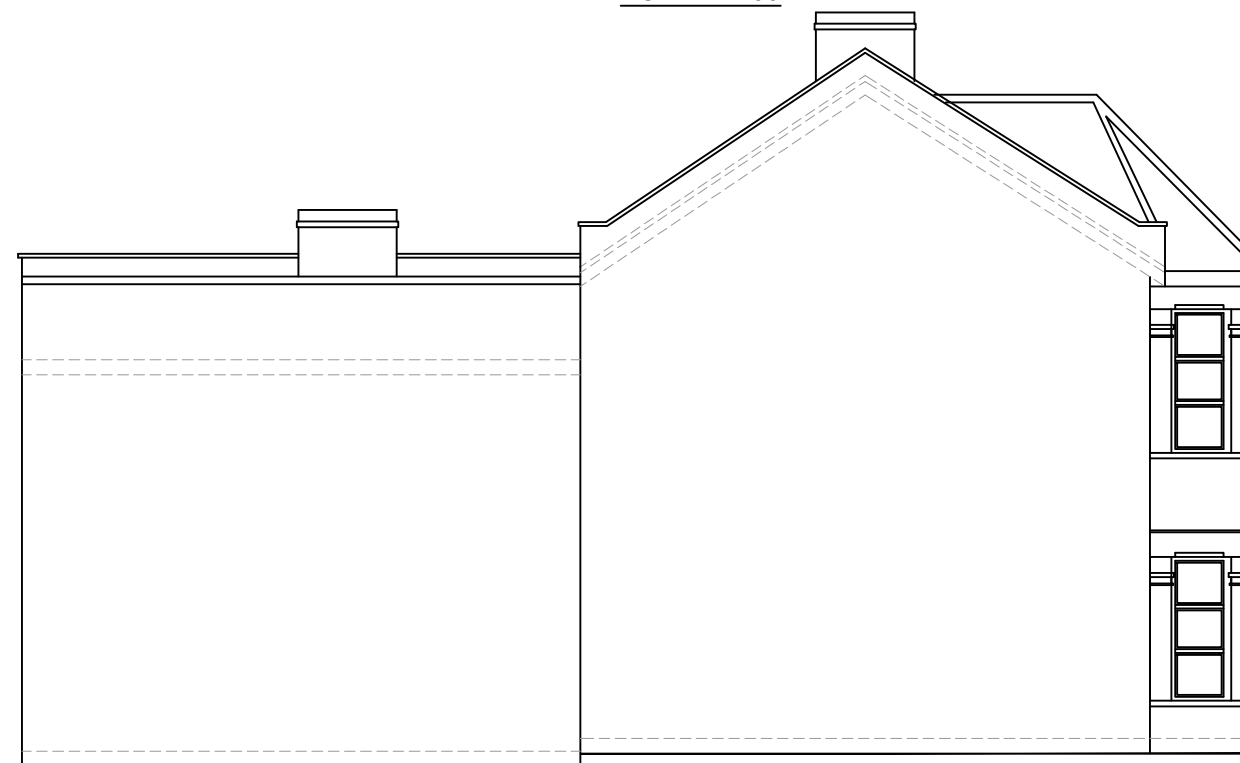

EXISTING ELEVATION SIDE B
SCALE 1:100



www.FastPlansUK.co.uk

Project: Loft Conversion with
Dormer to Rear.

Address: 42 WARHAM RD N4 1AT

Scale: 1:100 @ A3


Dwg. no: A05 REV2

Drawn by: O.B.S

Date Drawn: 26-APR-2024

For Drawings Tel: 0208 154 5569


E-mail: plans@FastPlansUK.co.uk

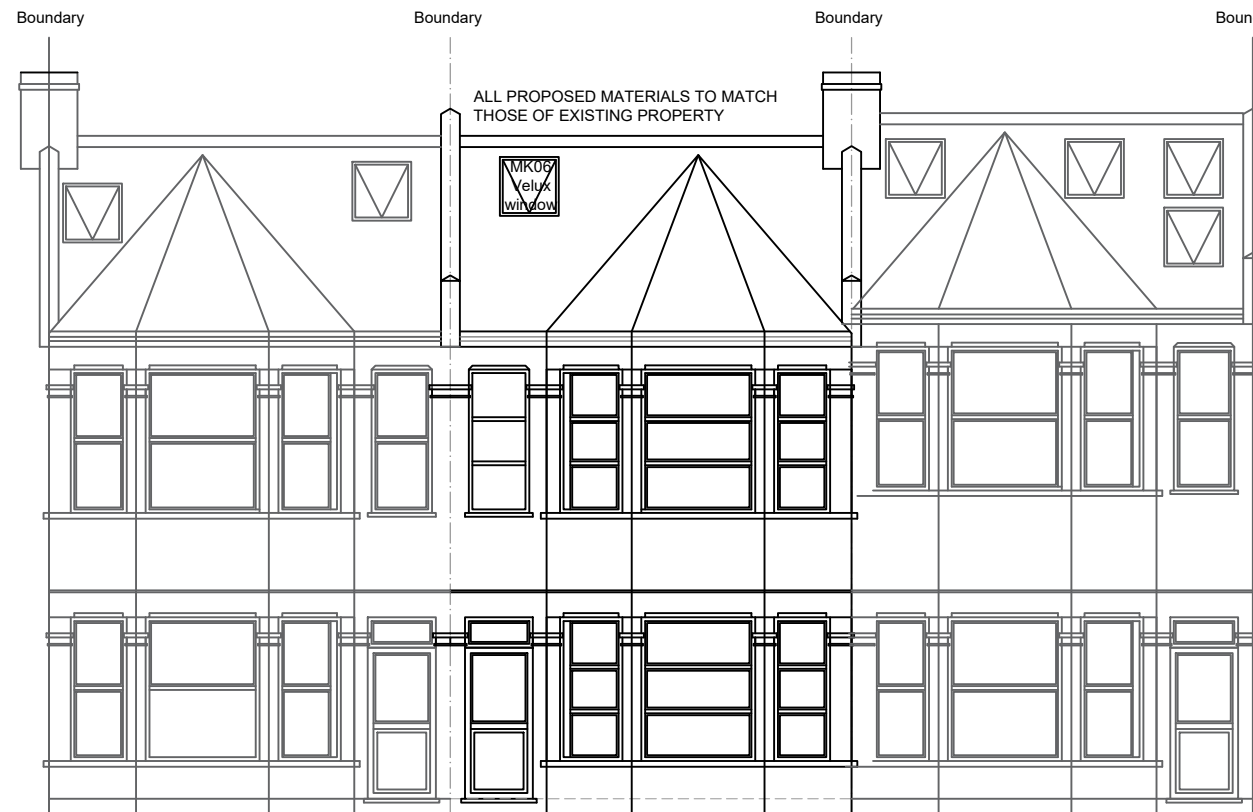


PROPOSED FRONT ELEVATION
SCALE 1:100



PROPOSED REAR ELEVATION
SCALE 1:100

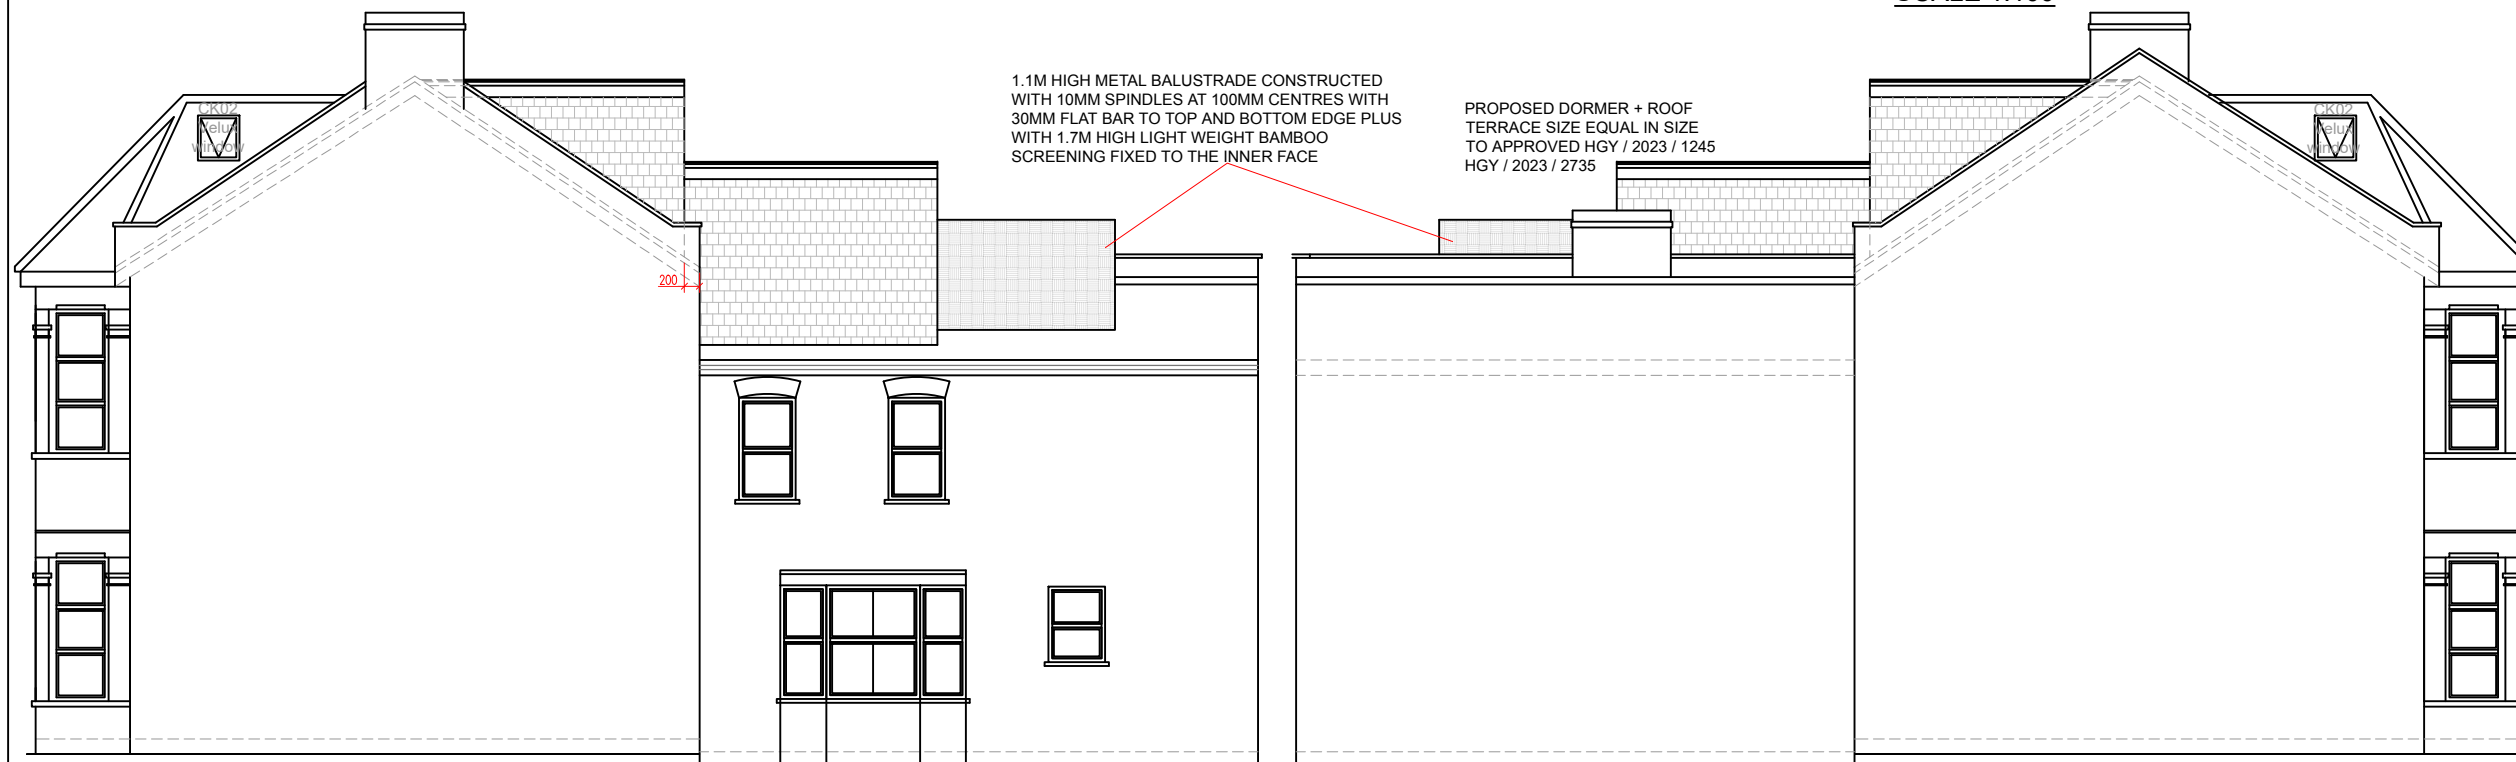

PROPOSED ELEVATION SIDE A
SCALE 1:100

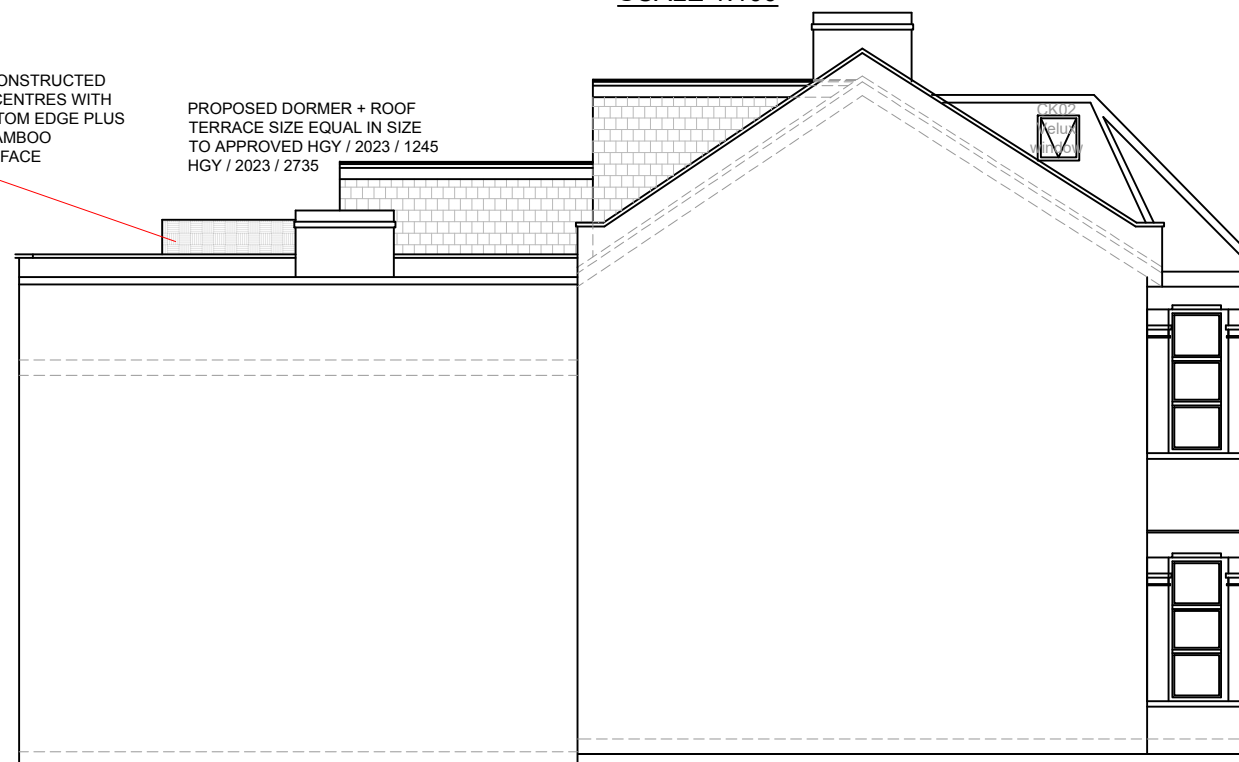

PROPOSED ELEVATION SIDE B
SCALE 1:100

5m 1:50
10m 1:100



www.FastPlansUK.co.uk


Project: Loft Conversion with
Dormer to Rear.

Address: 42 WARHAM RD N4 1AT

Scale: 1:100 @ A3 Dwg. no: A06 REV2
Drawn by: O.B.S. Date Drawn: 26-APR-2024

For Drawings Tel: 0208 154 5569

E-mail: plans@FastPlansUK.co.uk

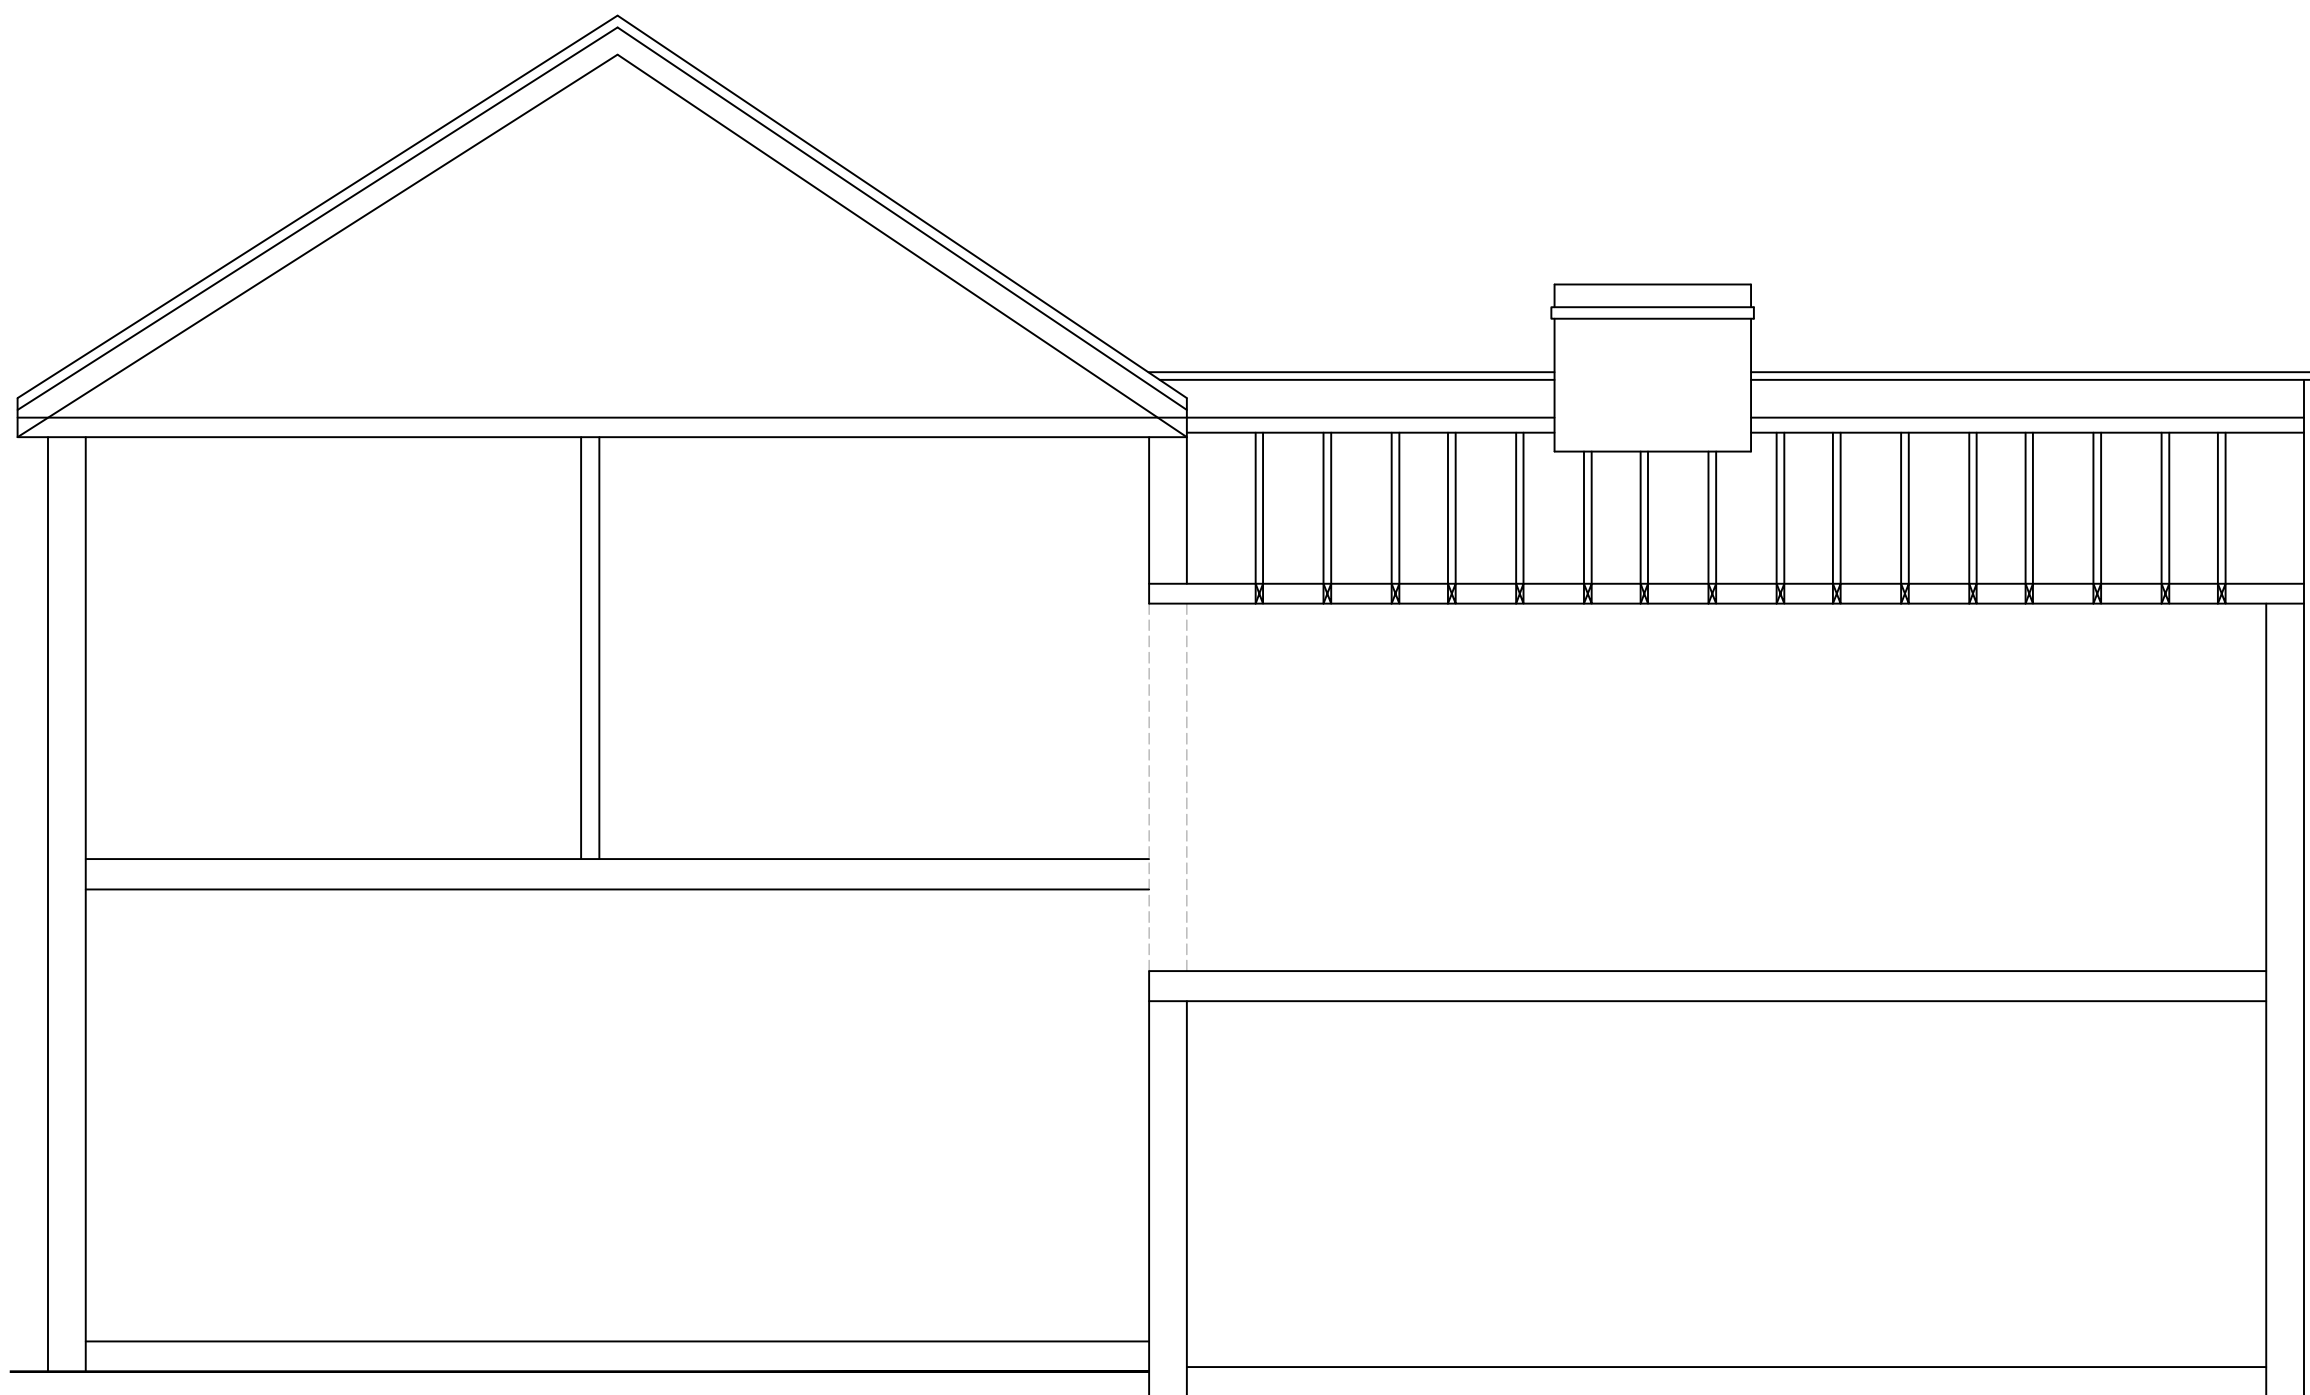

EXISTING SECTION AA
SCALE 1:50



www.FastPlansUK.co.uk

Project: Loft Conversion with
Dormer to Rear.


Address:
42 WARHAM RD N4 1AT

Scale: 1:50 @ A3 Dwg. no: A07 REV2

Drawn by: O.B.S Date Drawn: 26-APR-2024

For Drawings Tel: 0208 154 5569

E-mail: plans@FastPlansUK.co.uk

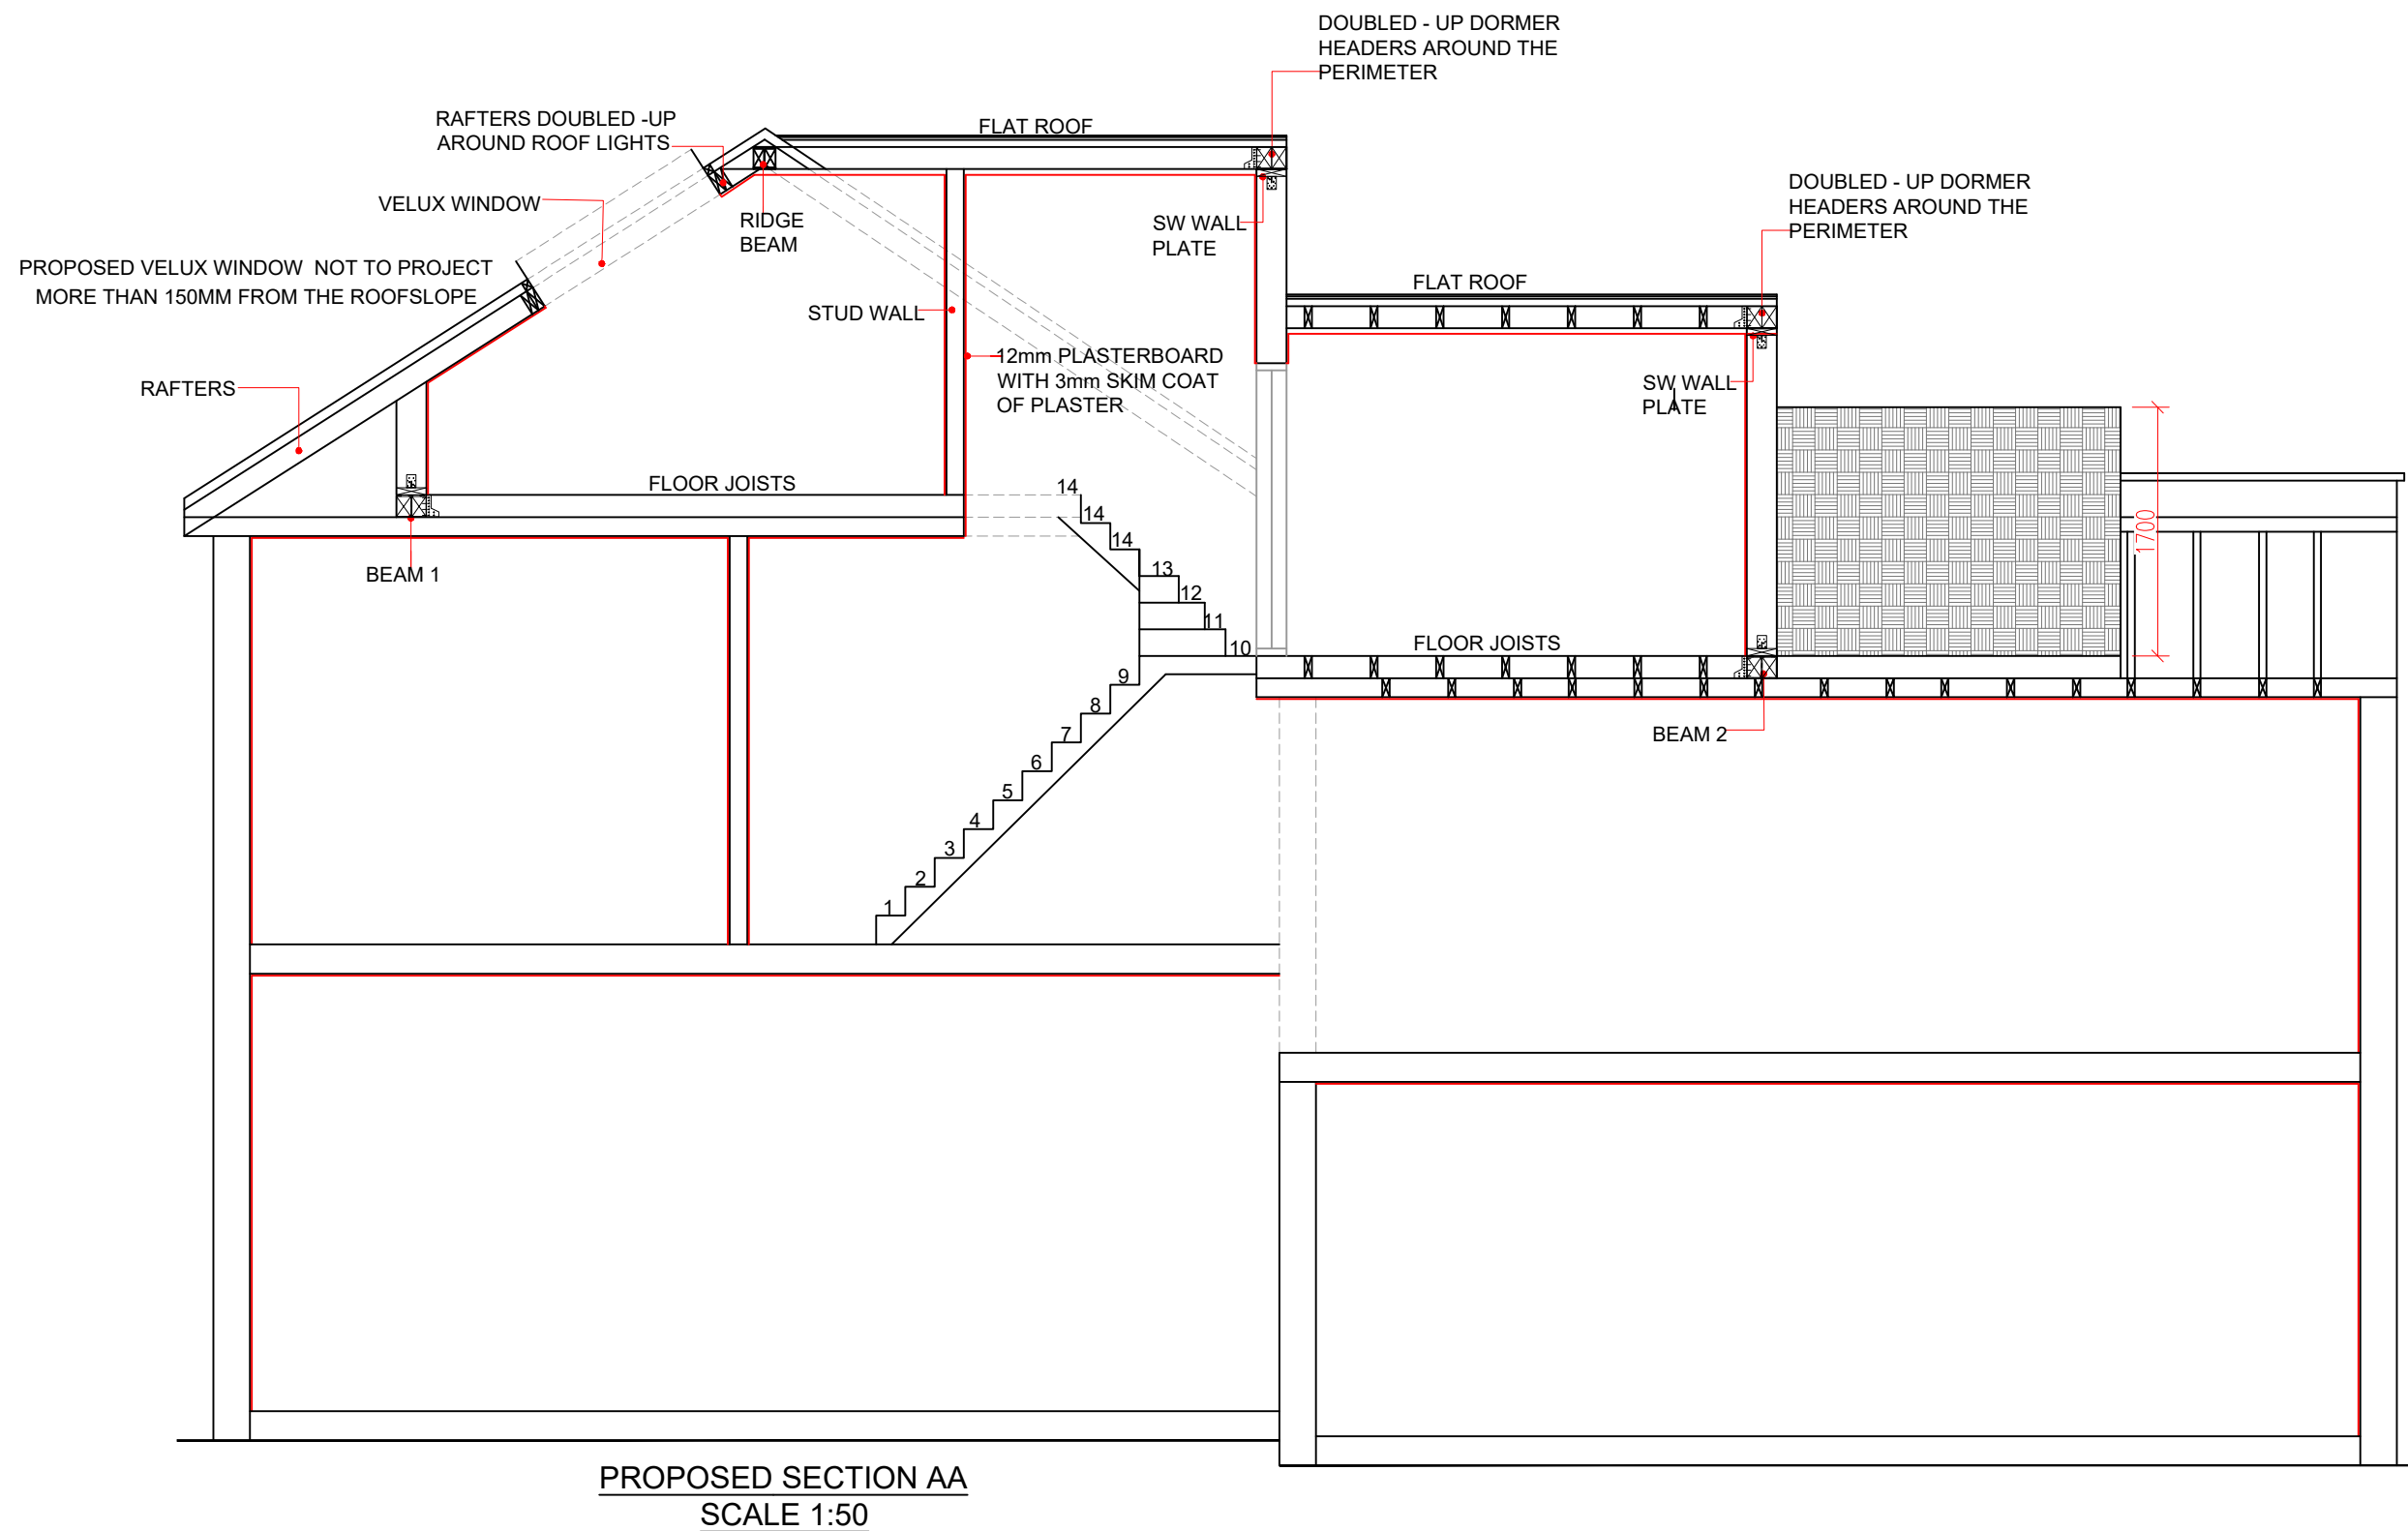

www.FastPlansUK.co.uk


Project: Loft Conversion with Dormer to Rear.

Address: 42 WARHAM RD N4 1AT

Scale: 1:50 @ A3 Dwg. no: A08 REV2

Drawn by: O.B.S Date Drawn: 26-APR-2024


For Drawings Tel: 0208 154 5569
E-mail: plans@FastPlansUK.co.uk

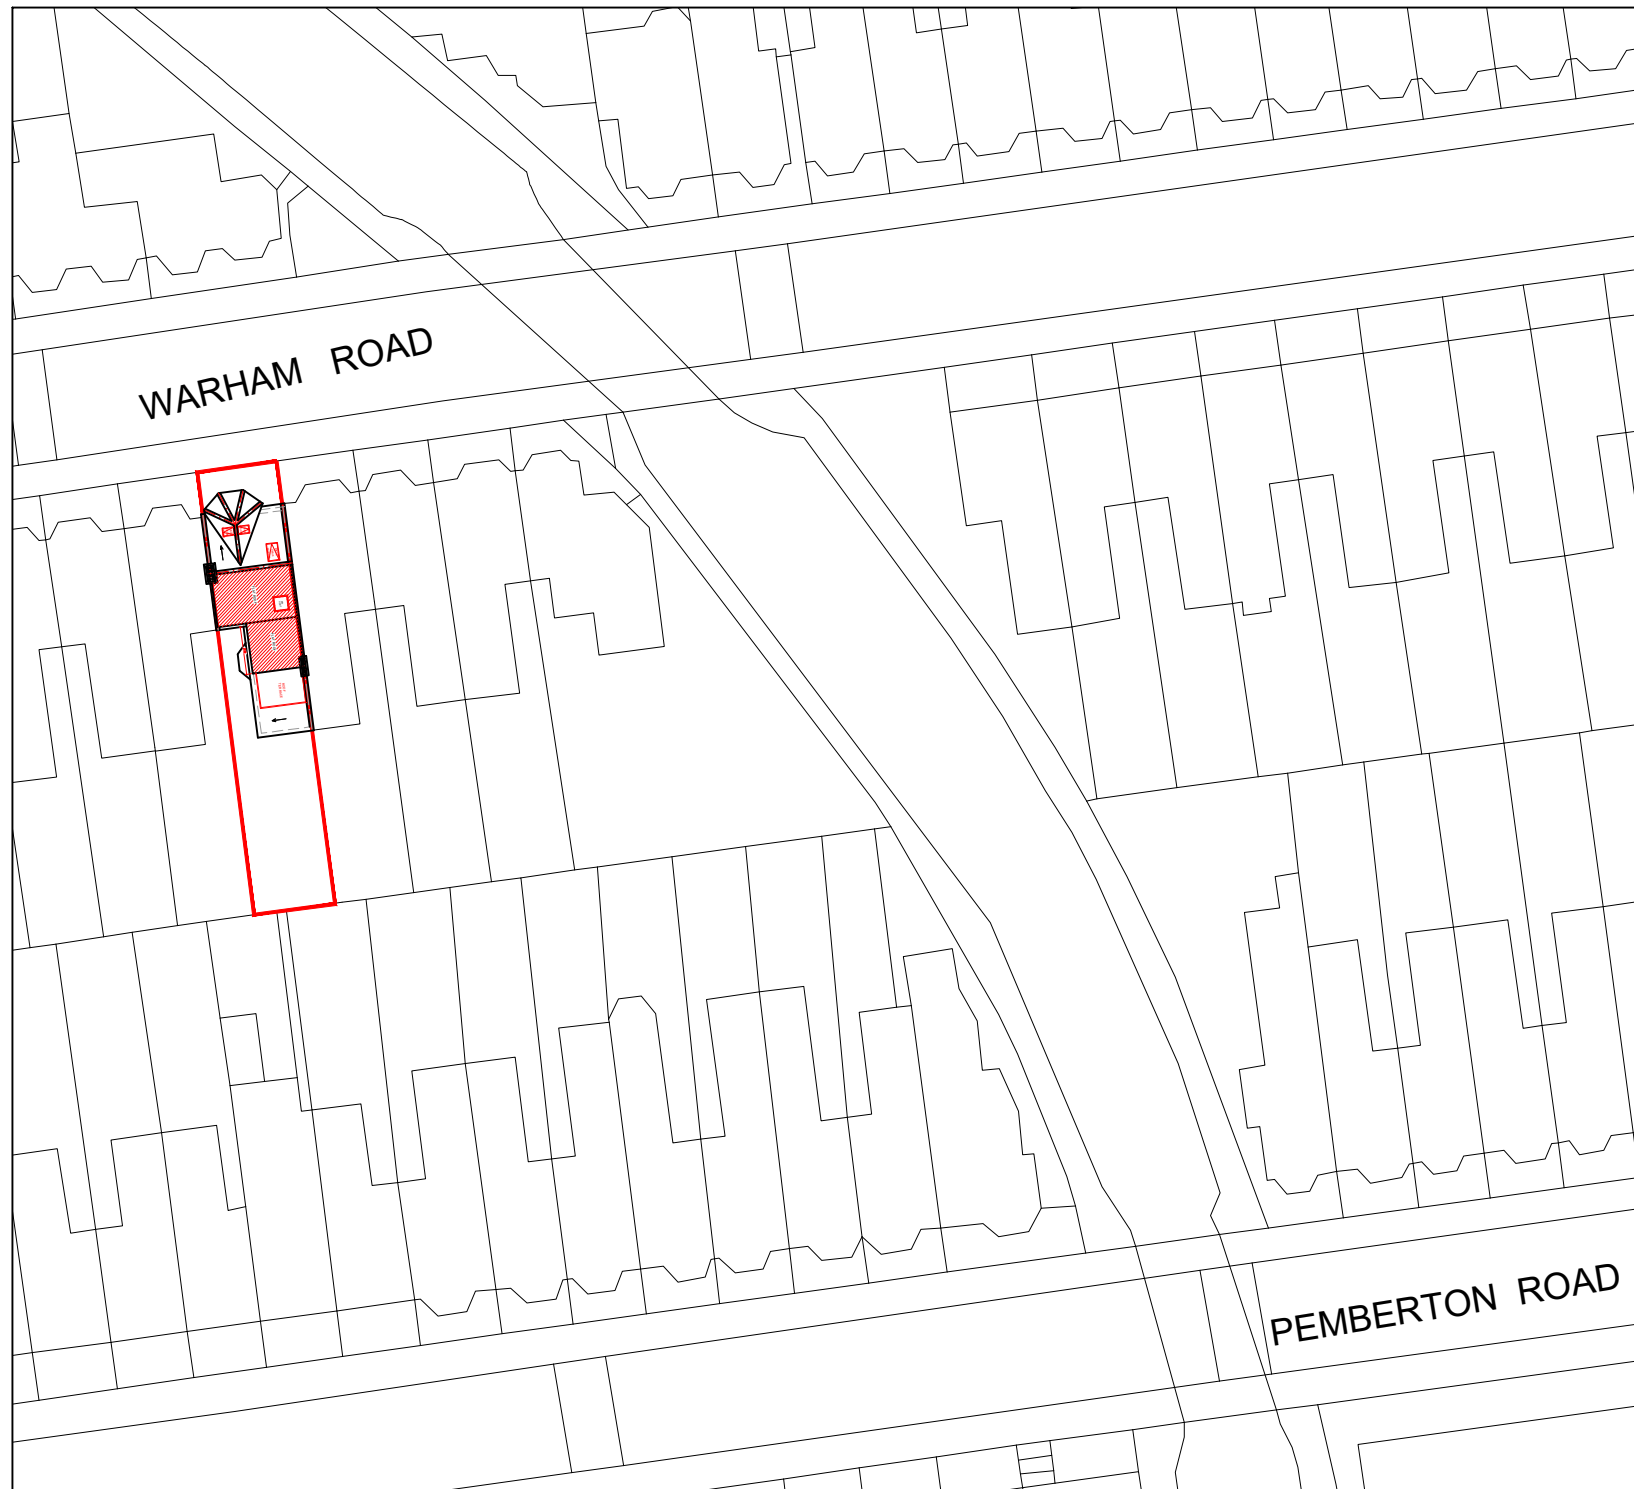

BLOCK PLAN
SCALE 1:500



LOCATION PLAN
SCALE 1:1250

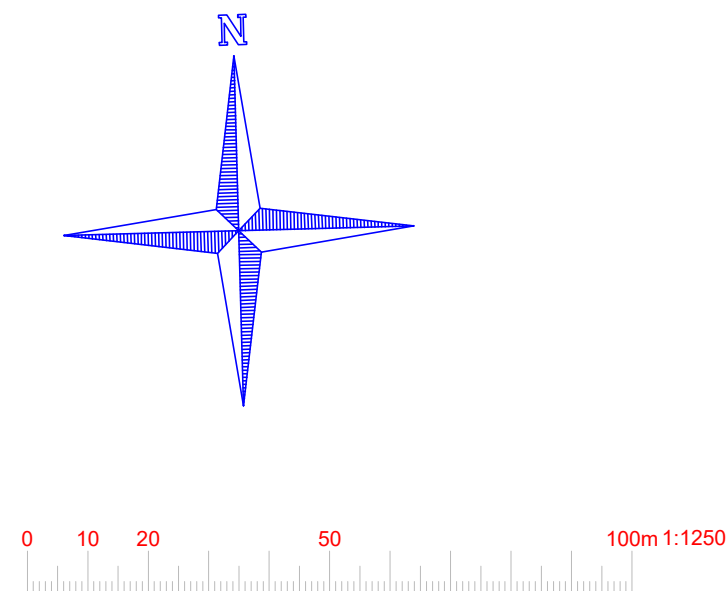

www.FastPlansUK.co.uk

Project: Loft Conversion with
Dormer to Rear.

Address: 42 WARHAM RD N4 1AT

Scale: 1:500 @ A3 Dwg. no: A09 REV2

Drawn by: O.B.S Date Drawn: 26-APR-2024

For Drawings Tel: 0208 154 5569

E-mail: plans@FastPlansUK.co.uk