




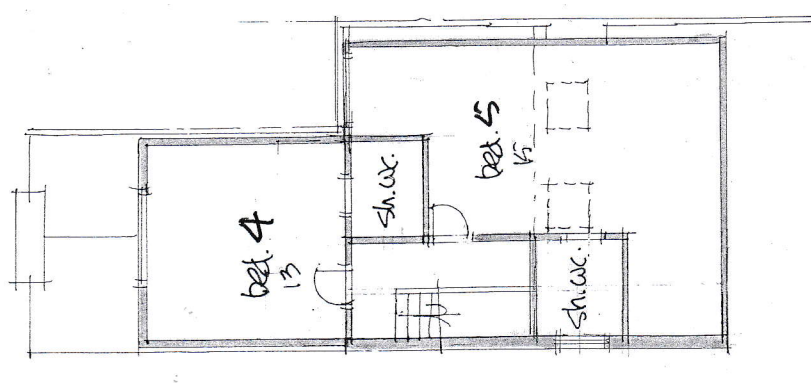


SECOND FLOOR PLAN

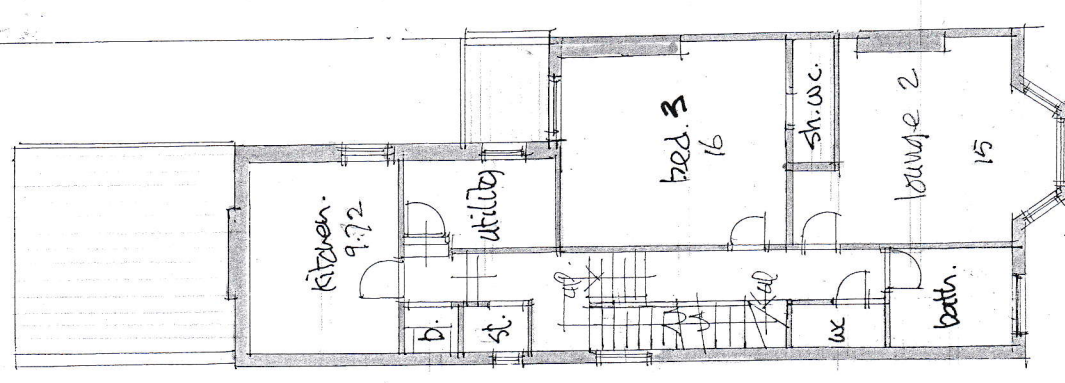

FIRST FLOOR PLAN

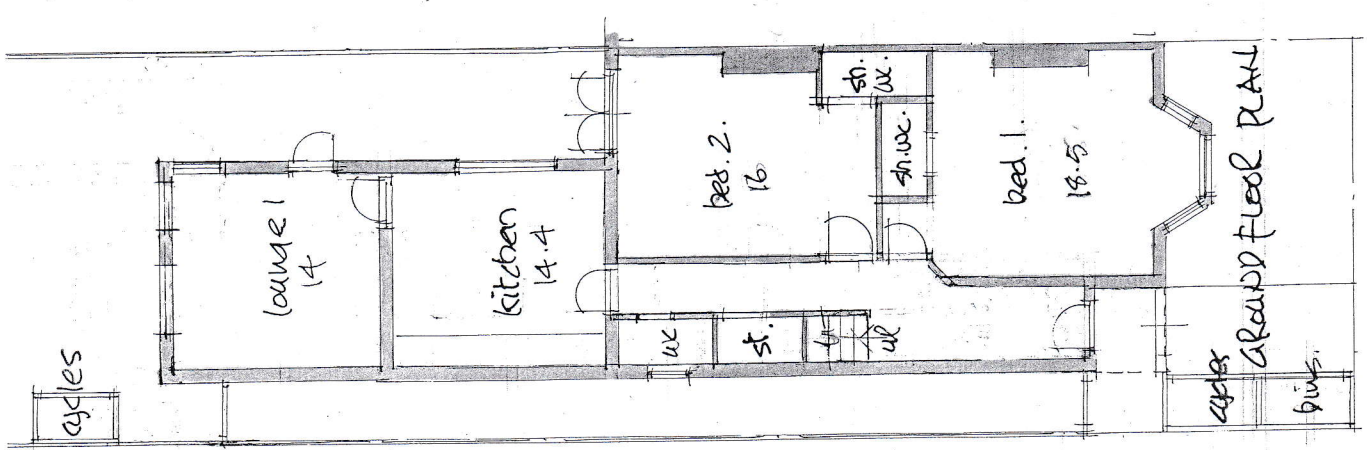

GROUND FLOOR PLAN

 

St. Paul's Road

Notes:  
1. No external changes.  
2. total floor area = 193.58 sq.m.

13 ST. PAULS ROAD H1704B

use as 5 persons max. HMO  
Plans:

|                    |             |
|--------------------|-------------|
| scale: 1:100 @ A3. | job: 3481   |
| date: feb '24      |             |
| drawn:             | dwg. no: 11 |
| client:            |             |

DAVID BARNARD  
Town Planning Consultant + Building Designer  
4 Barber Close, London, N21 1BE  
Tel: 020 8245 1563