




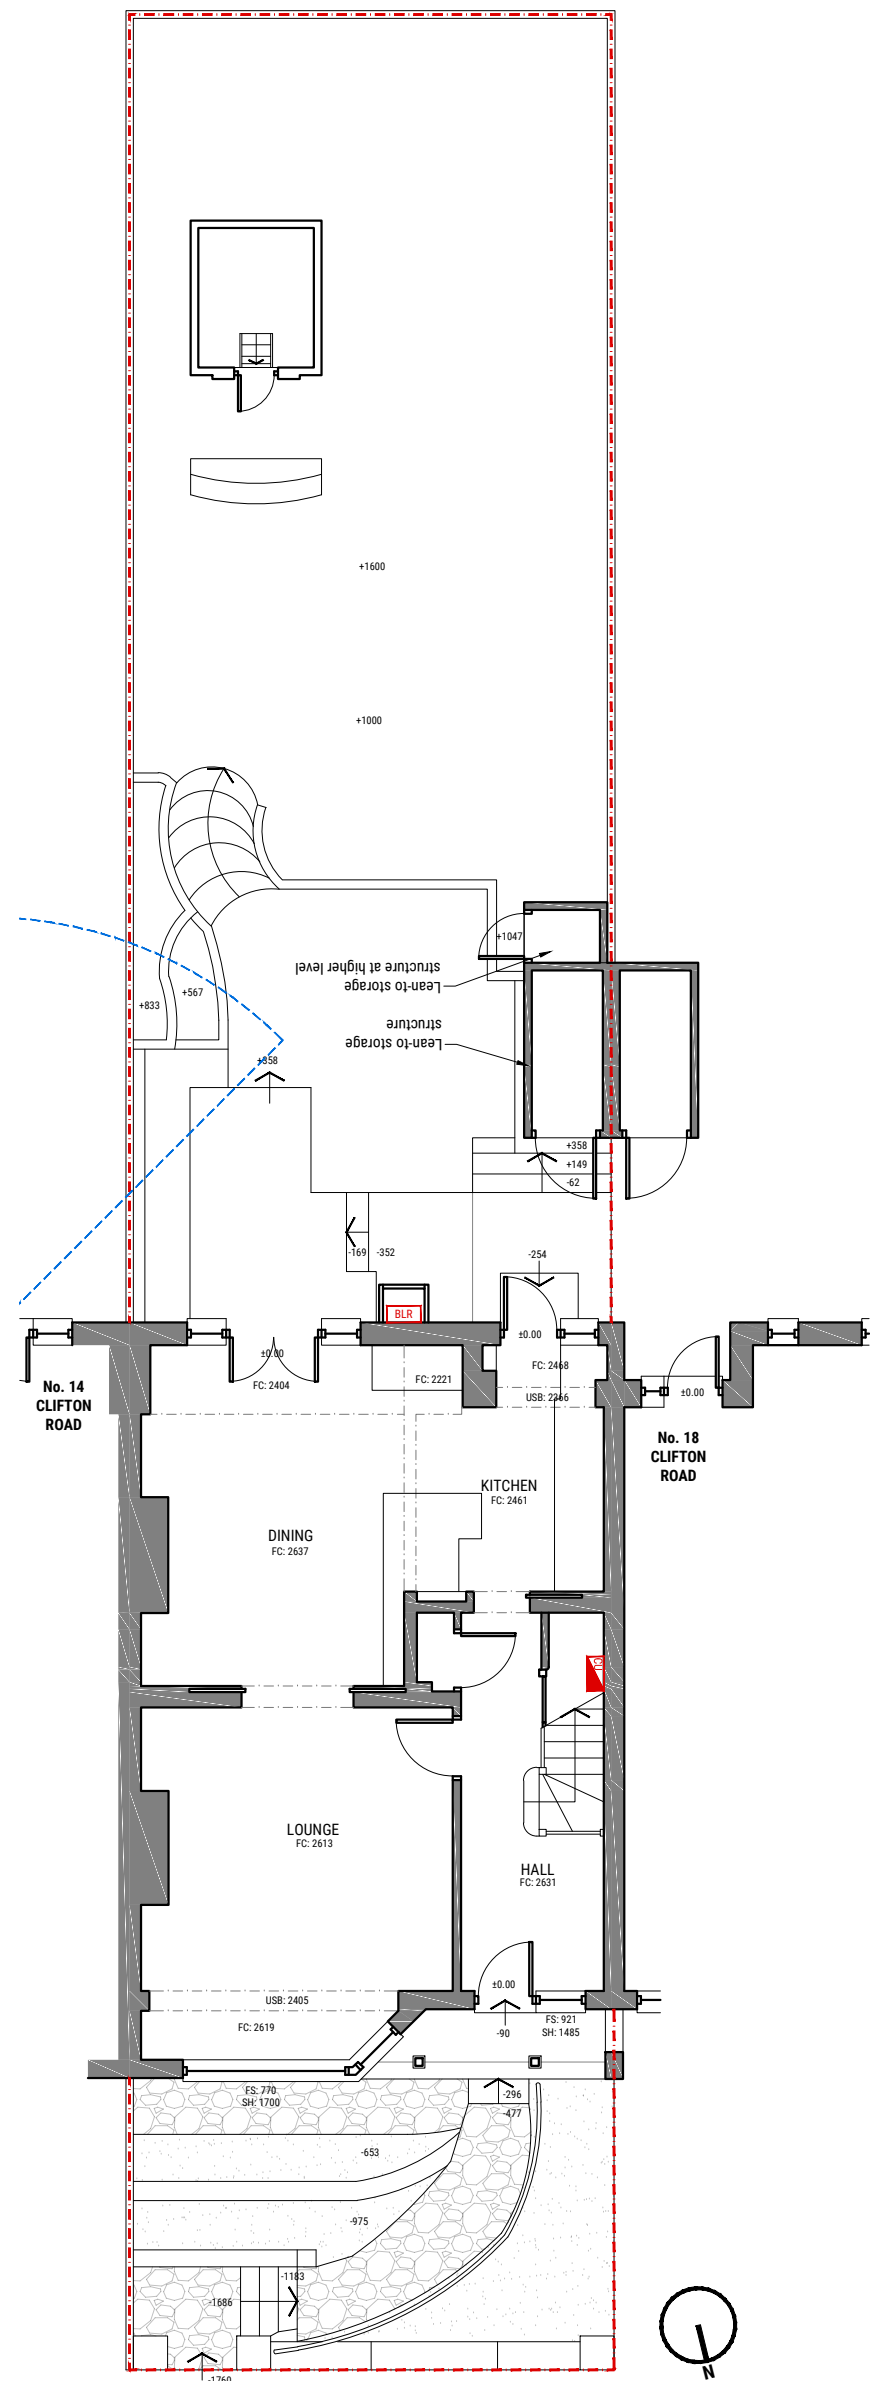


01 Existing Ground Floor Plan
Scale 1:100@A1

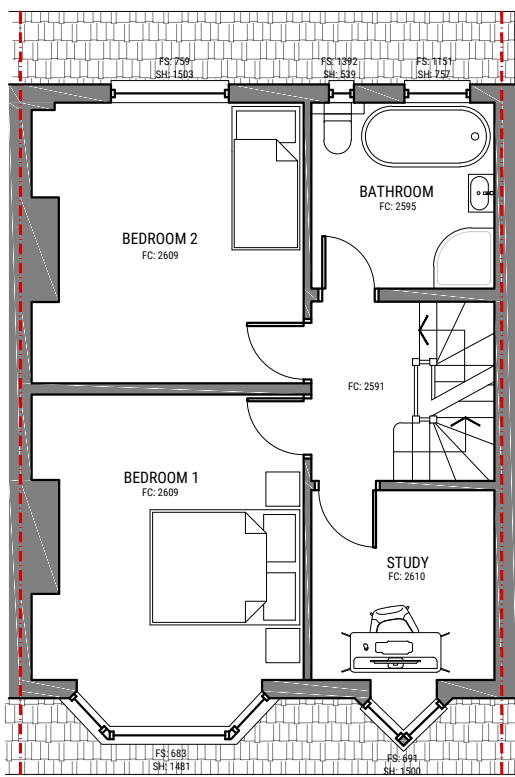


02 Existing First Floor Plan
Scale 1:100@A1

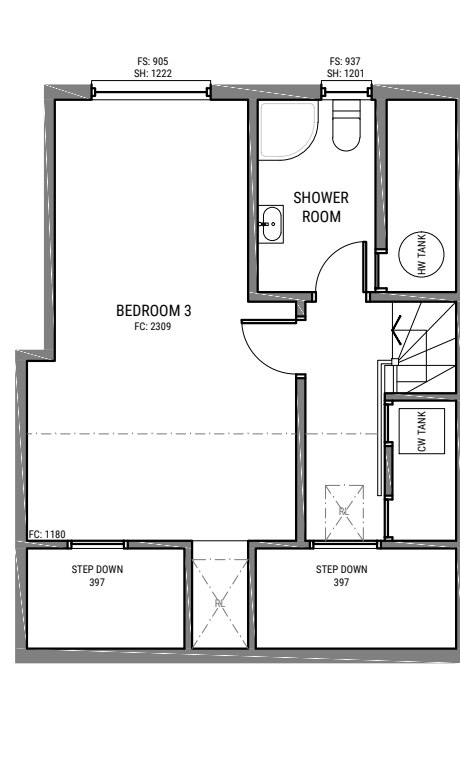


03 Existing Second Floor Plan
Scale 1:100@A1

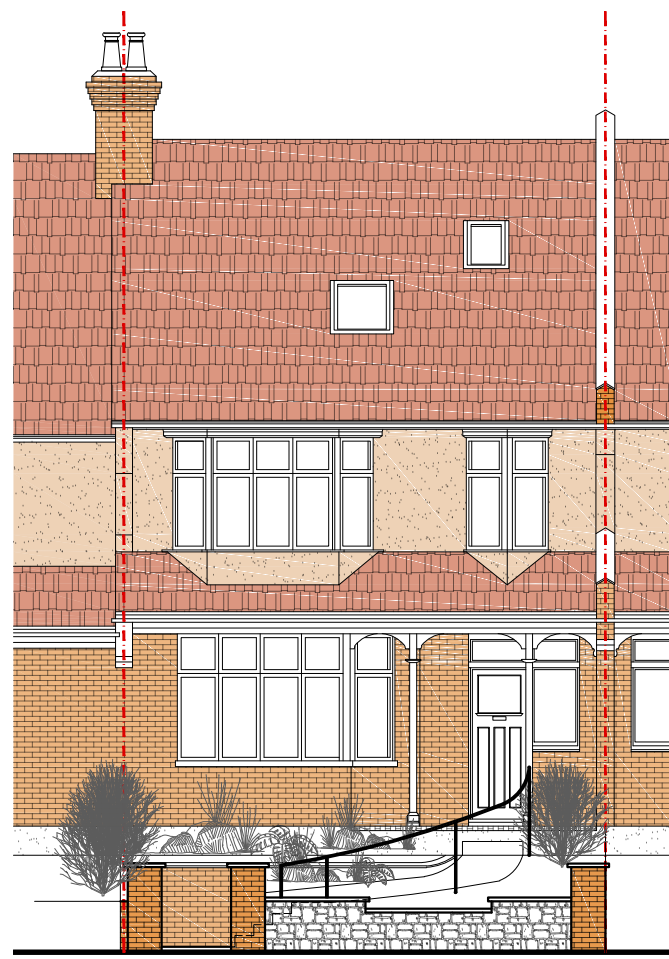


04 Existing North Elevation
Scale 1:100@A1

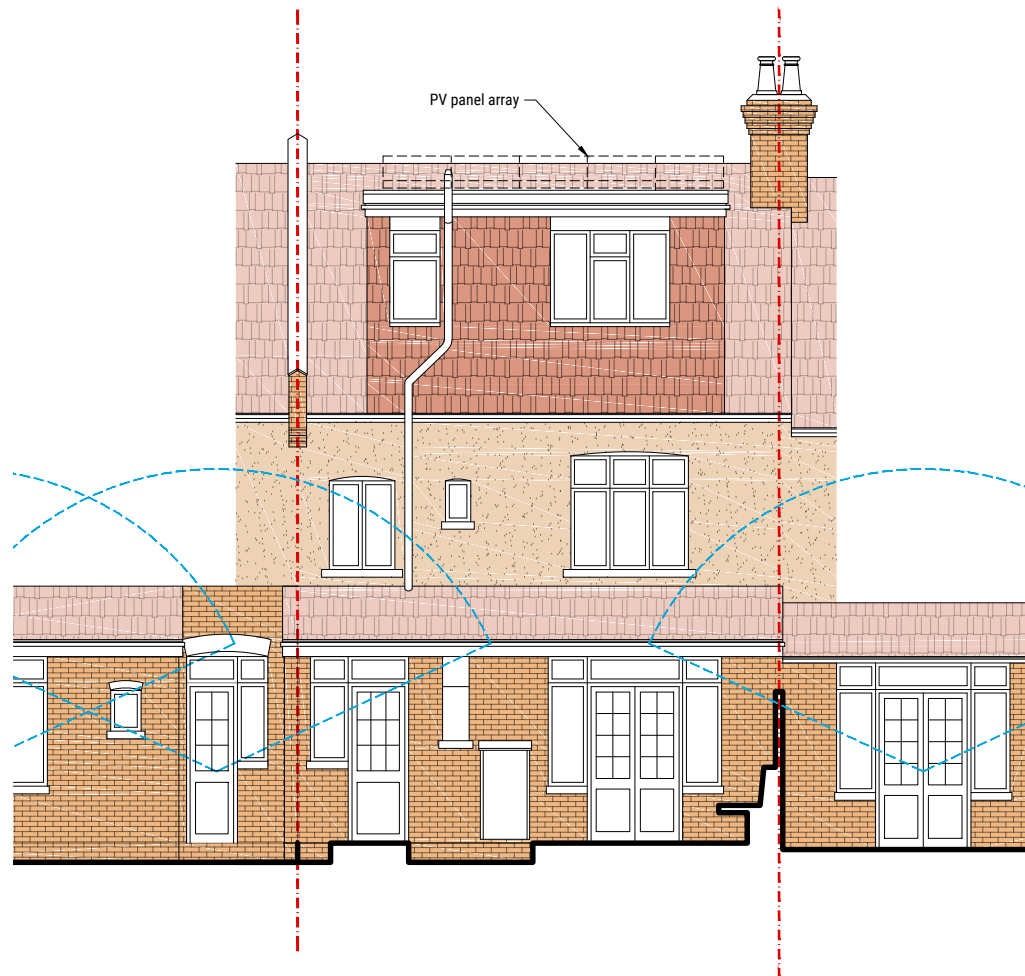


05 Existing South Elevation
Scale 1:100@A1

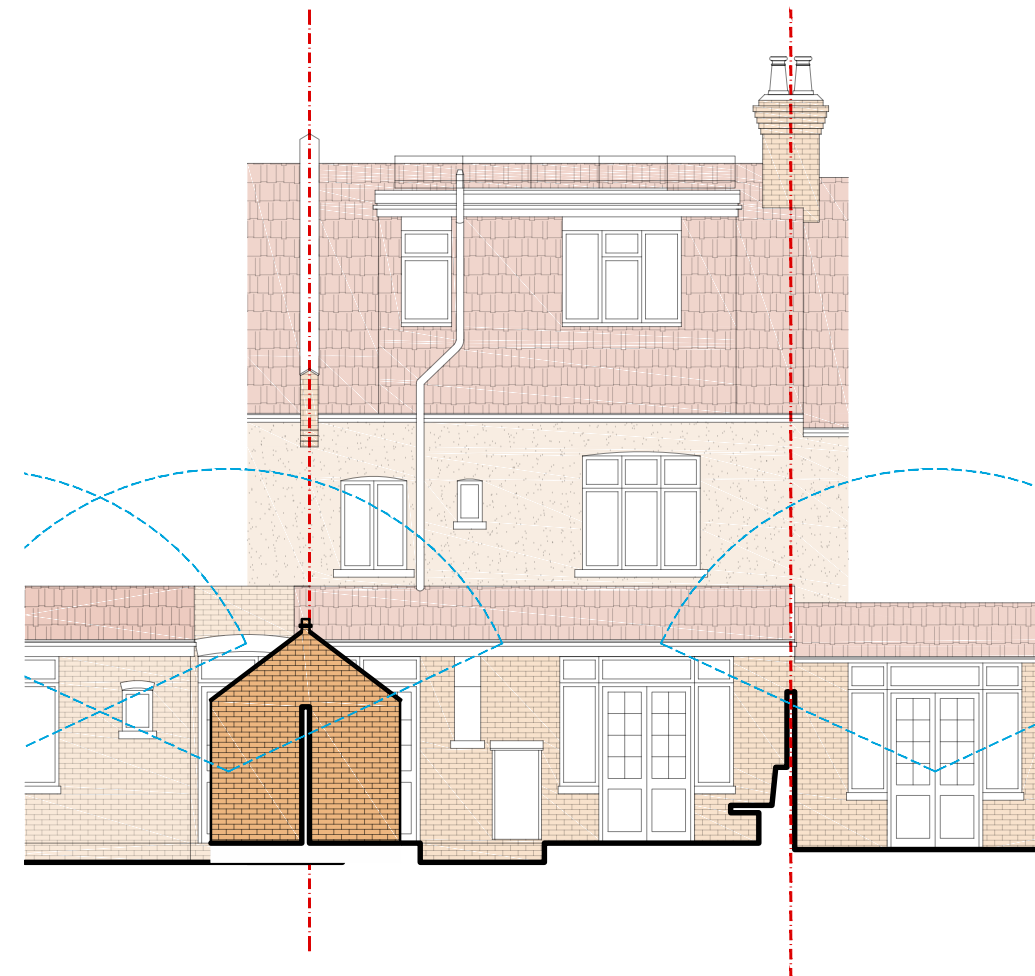


06 Existing South Elevation - Outbuilding
Scale 1:100@A1

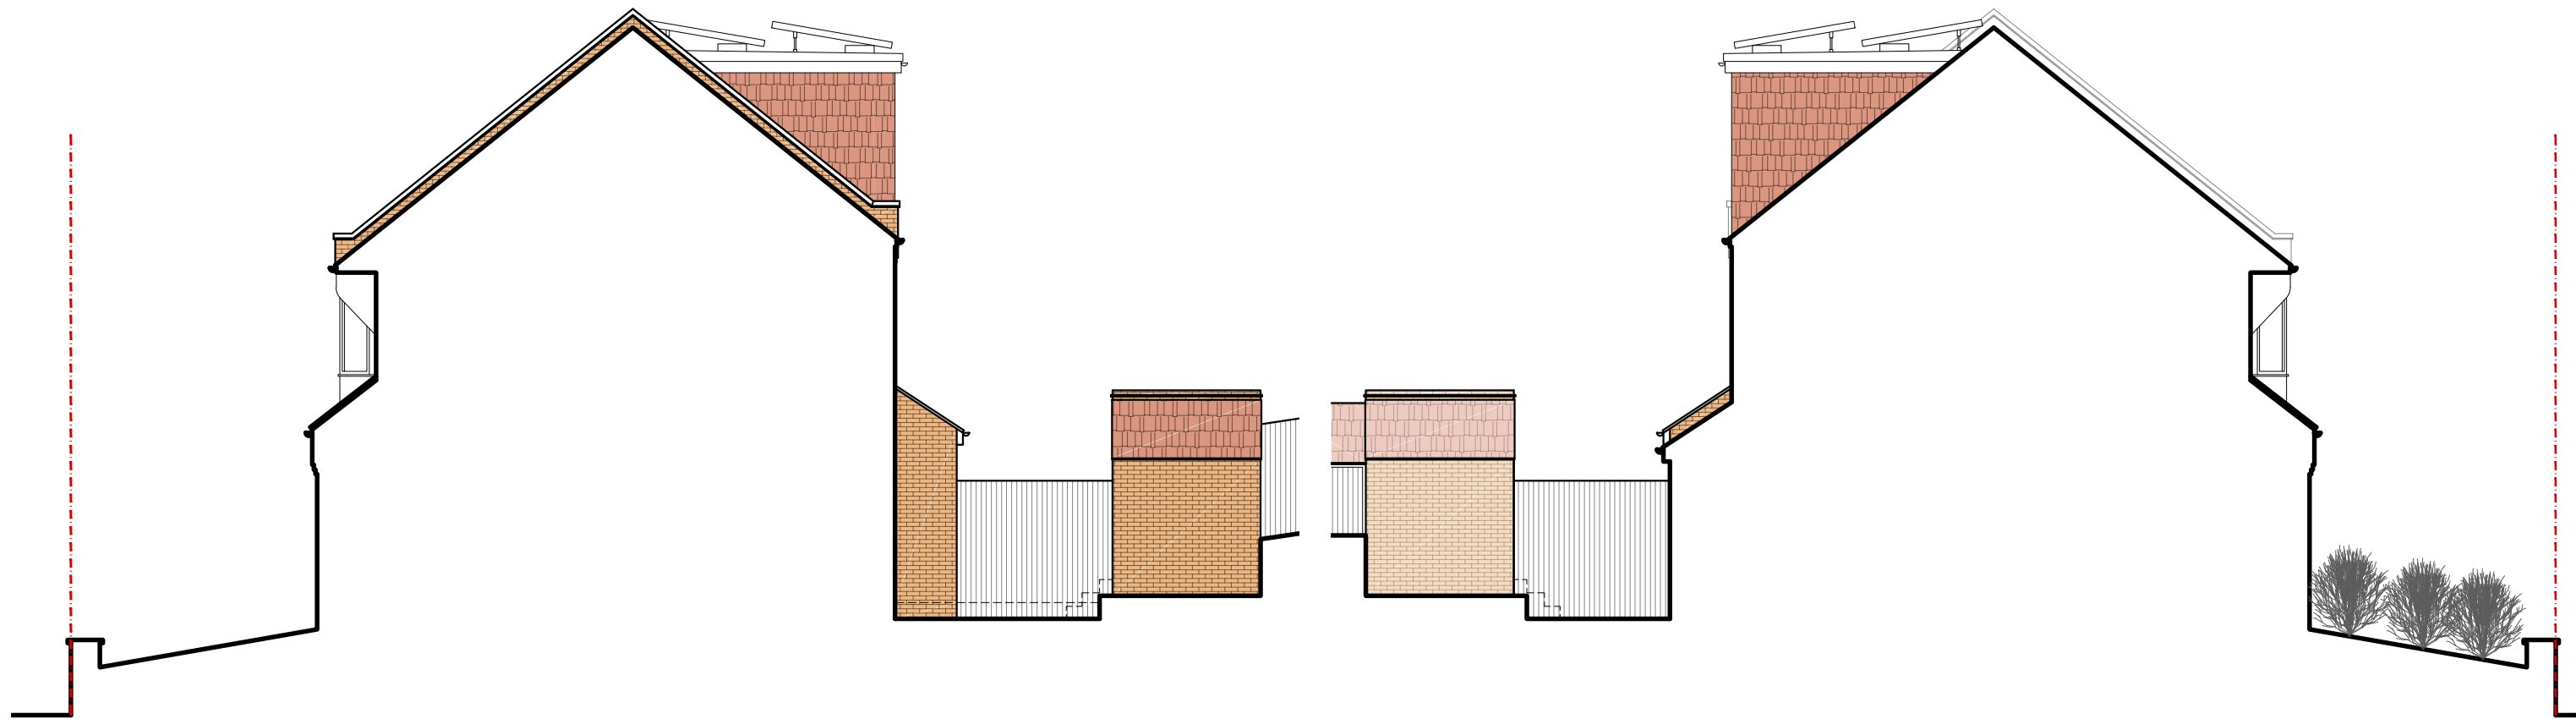


07 Existing West Elevation
Scale 1:100@A1

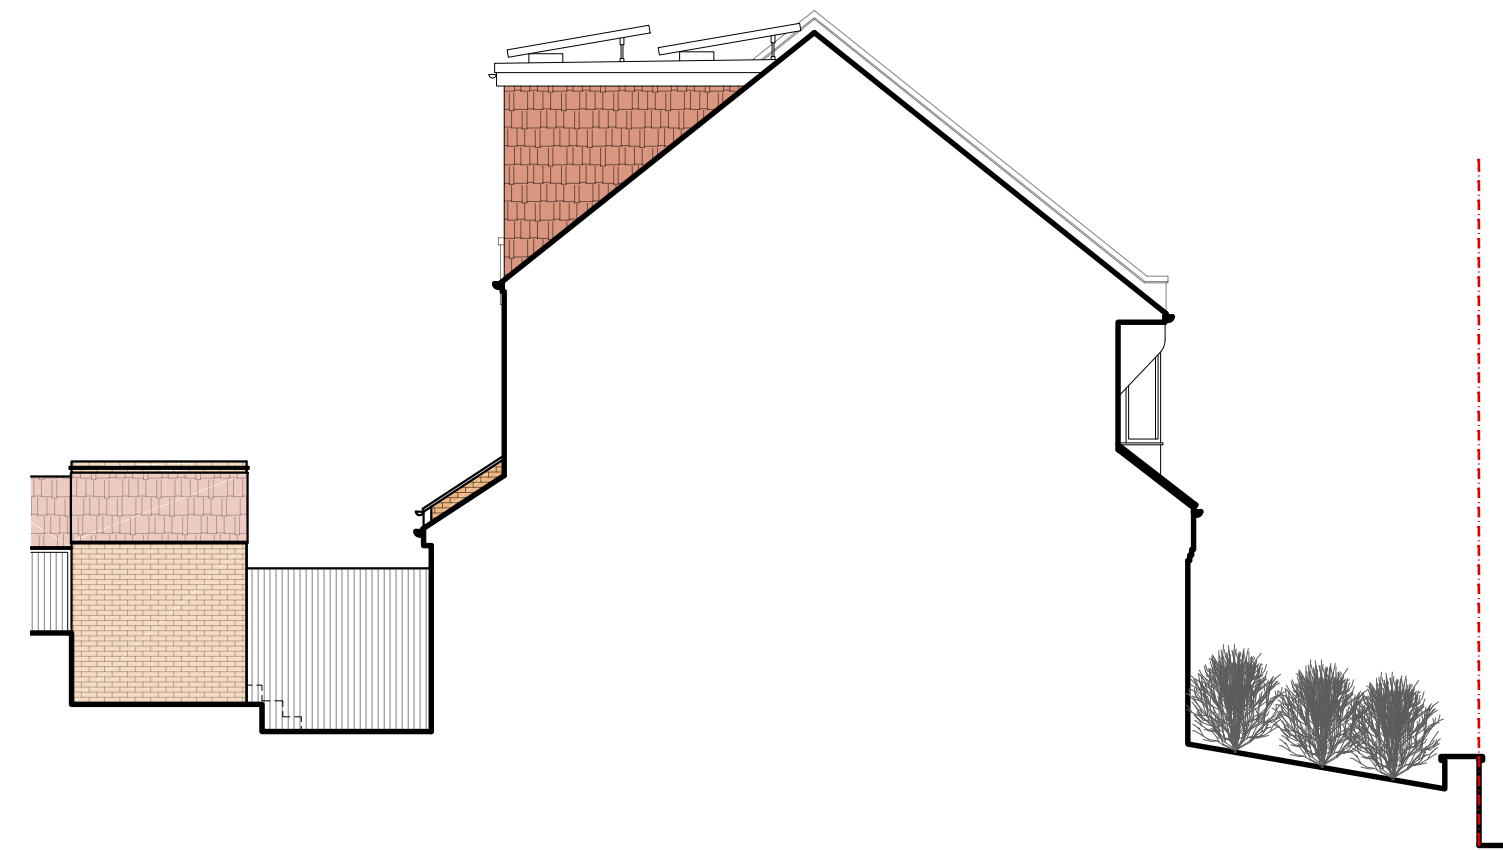


08 Existing East Elevation
Scale 1:100@A1

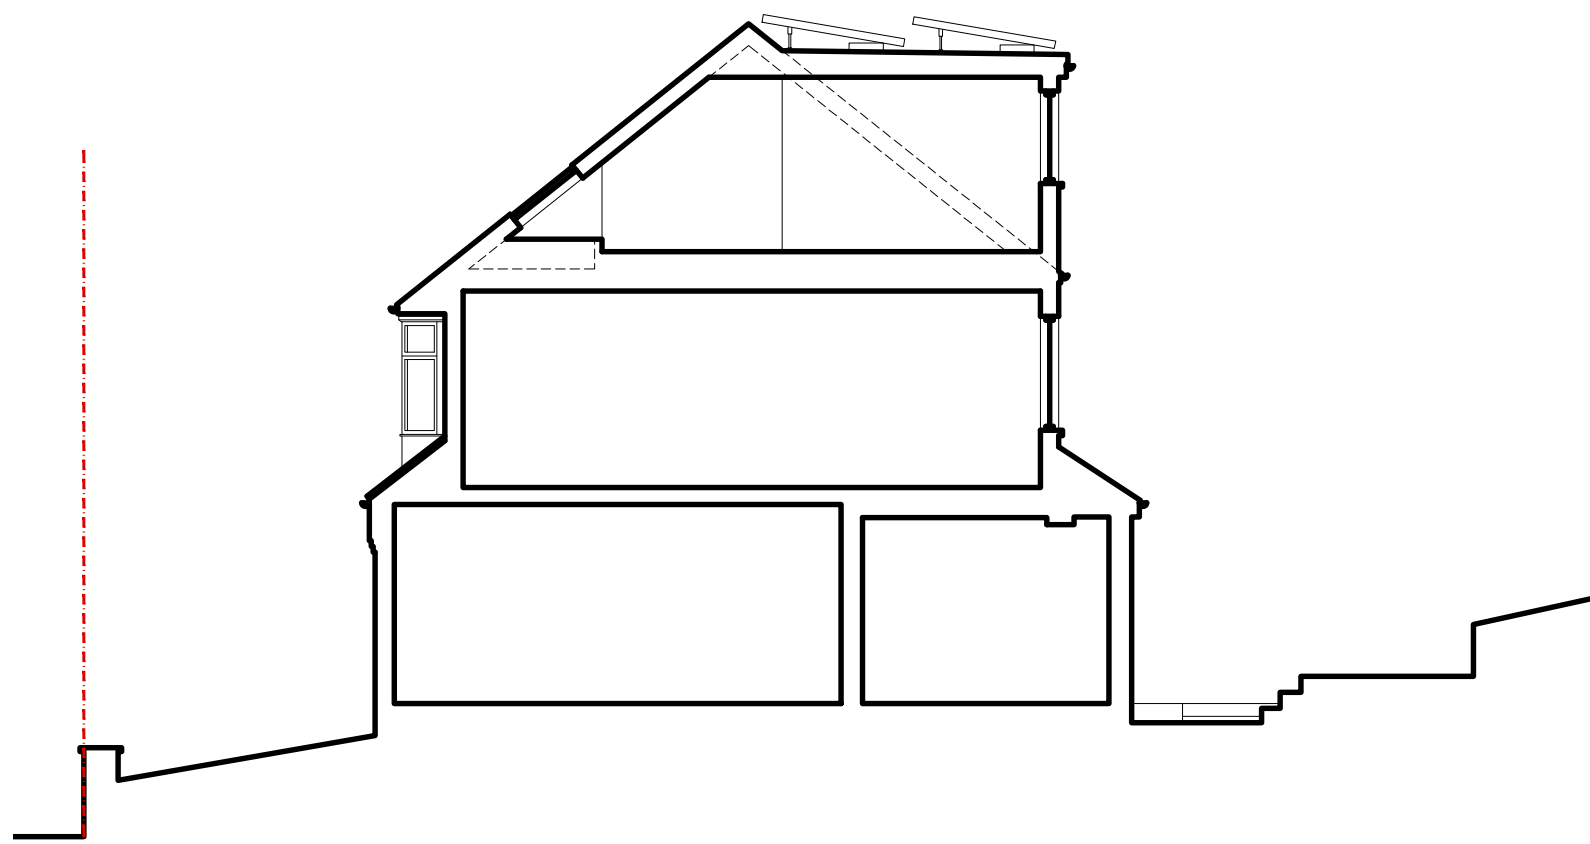

09 Existing Cross Section
Scale 1:100@A1

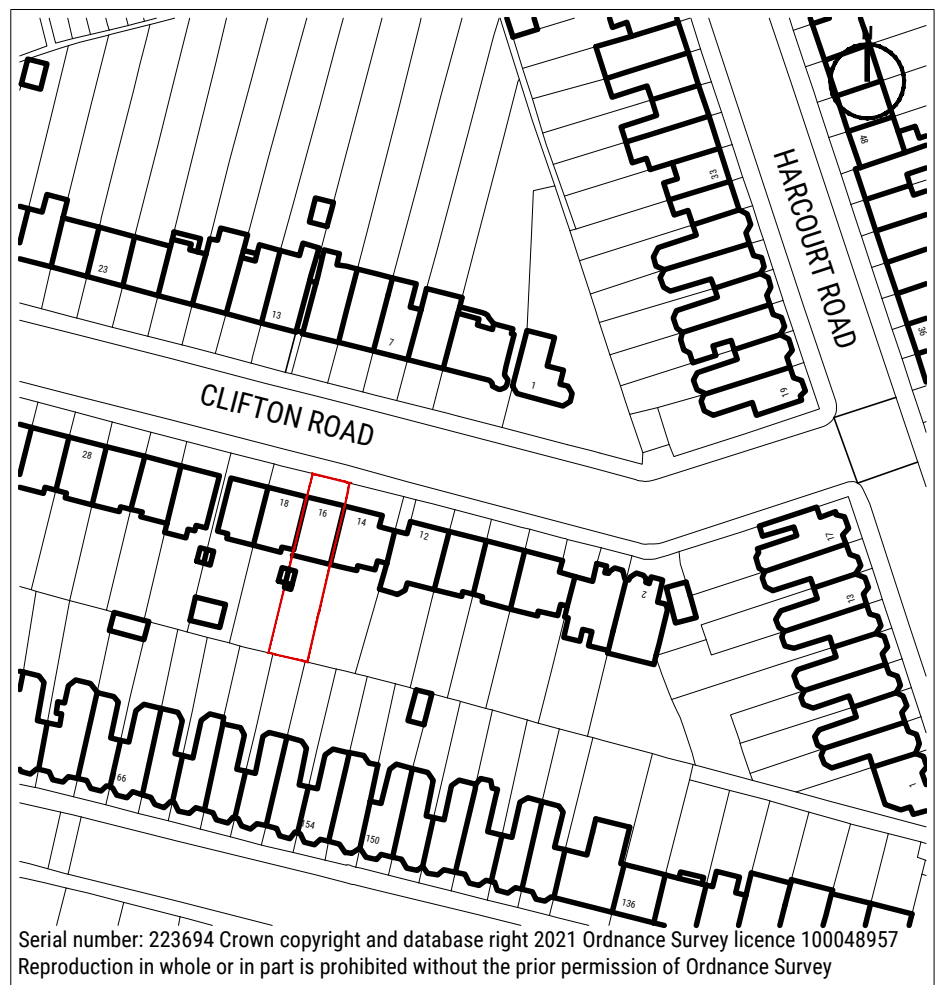

10 Location Plan
Scale 1:1250@A1

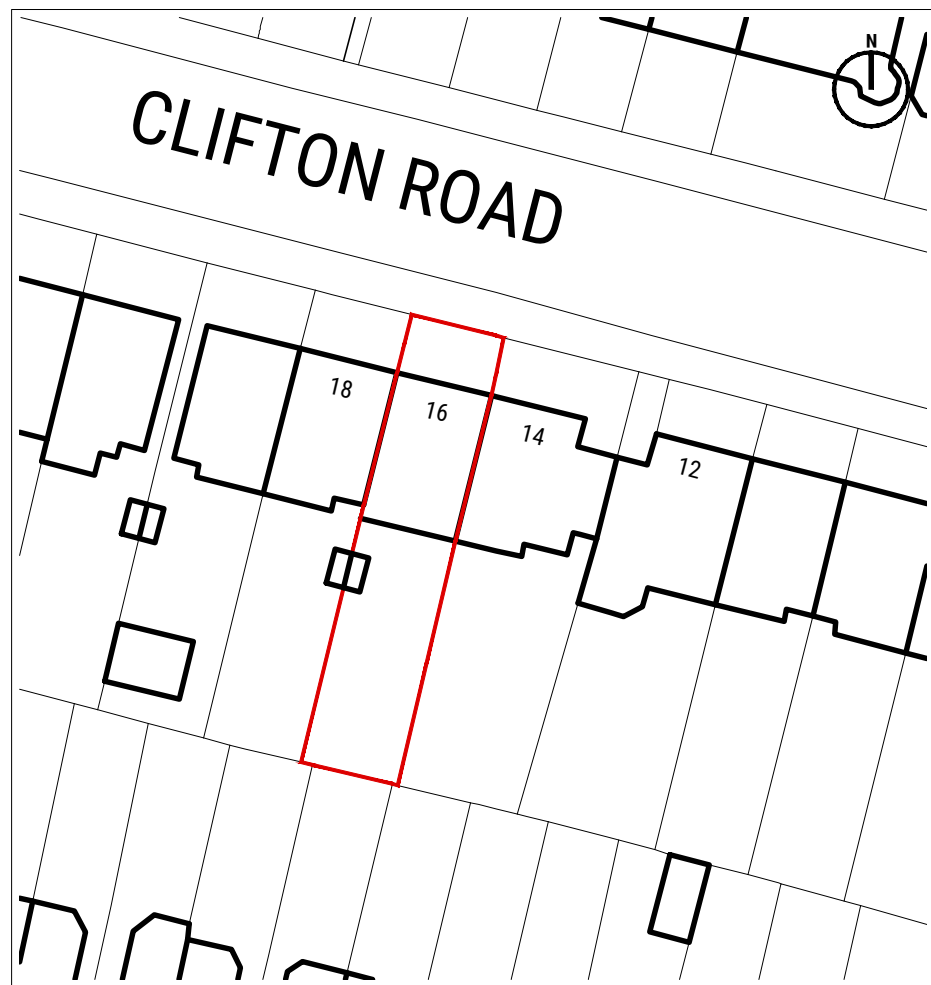


11 Block Plan
Scale 1:500@A1

GENERAL NOTES

- For the purpose of design development and construction this drawing must not be scaled and only written or calculated dimensions used.
- Any errors or divergences should be referred to the originator.
- All dimensions to be checked on site.
- All drawings are to be read in conjunction with the relevant consultants drawings, schedules, and specifications.

CDM REGULATIONS

! This warning symbol indicates the presence of an unusual or notable risk to the Health and Safety of contractors or occupants

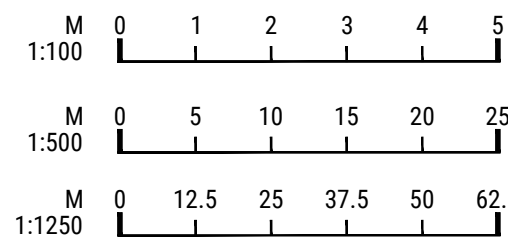

B	30/04/24	NO. 18 WINDOW AMENDED	SK	SK
A	24/02/24	REAR EXTENSION OMITTED	SK	SK
-	06/04/22	PLANNING	SK	SK
REV.	DATE	ISSUE DESCRIPTION	DRAWN	CHECKED

SEBOUH ARCHITECTS
SEBOUH ARCHITECTS
55 Salisbury Walk
London N19 5DS
WWW.SEBOUH.UK

PROJECT RENOVATIONS

CLIENT
DR. L. ASHKEN & MR. D. ROWDEN

ADDRESS
16 CLIFTON ROAD, ALEXANDRA PALACE,
LONDON N22 7XN

DRAWING NAME LOCATION & BLOCK PLANS EXISTING PLANS / ELEVATIONS / SECTION

STATUS STAGE 2	SCALE AS INDICATED	SHEET A1
PROJECT NO. 2108-01	DRAWING NO. (10)M-101	REVISION B