



1 PROPOSED REAR ELEVATION (SOUTH EAST)
1 : 50 @ A1, 1 : 100 @ A3

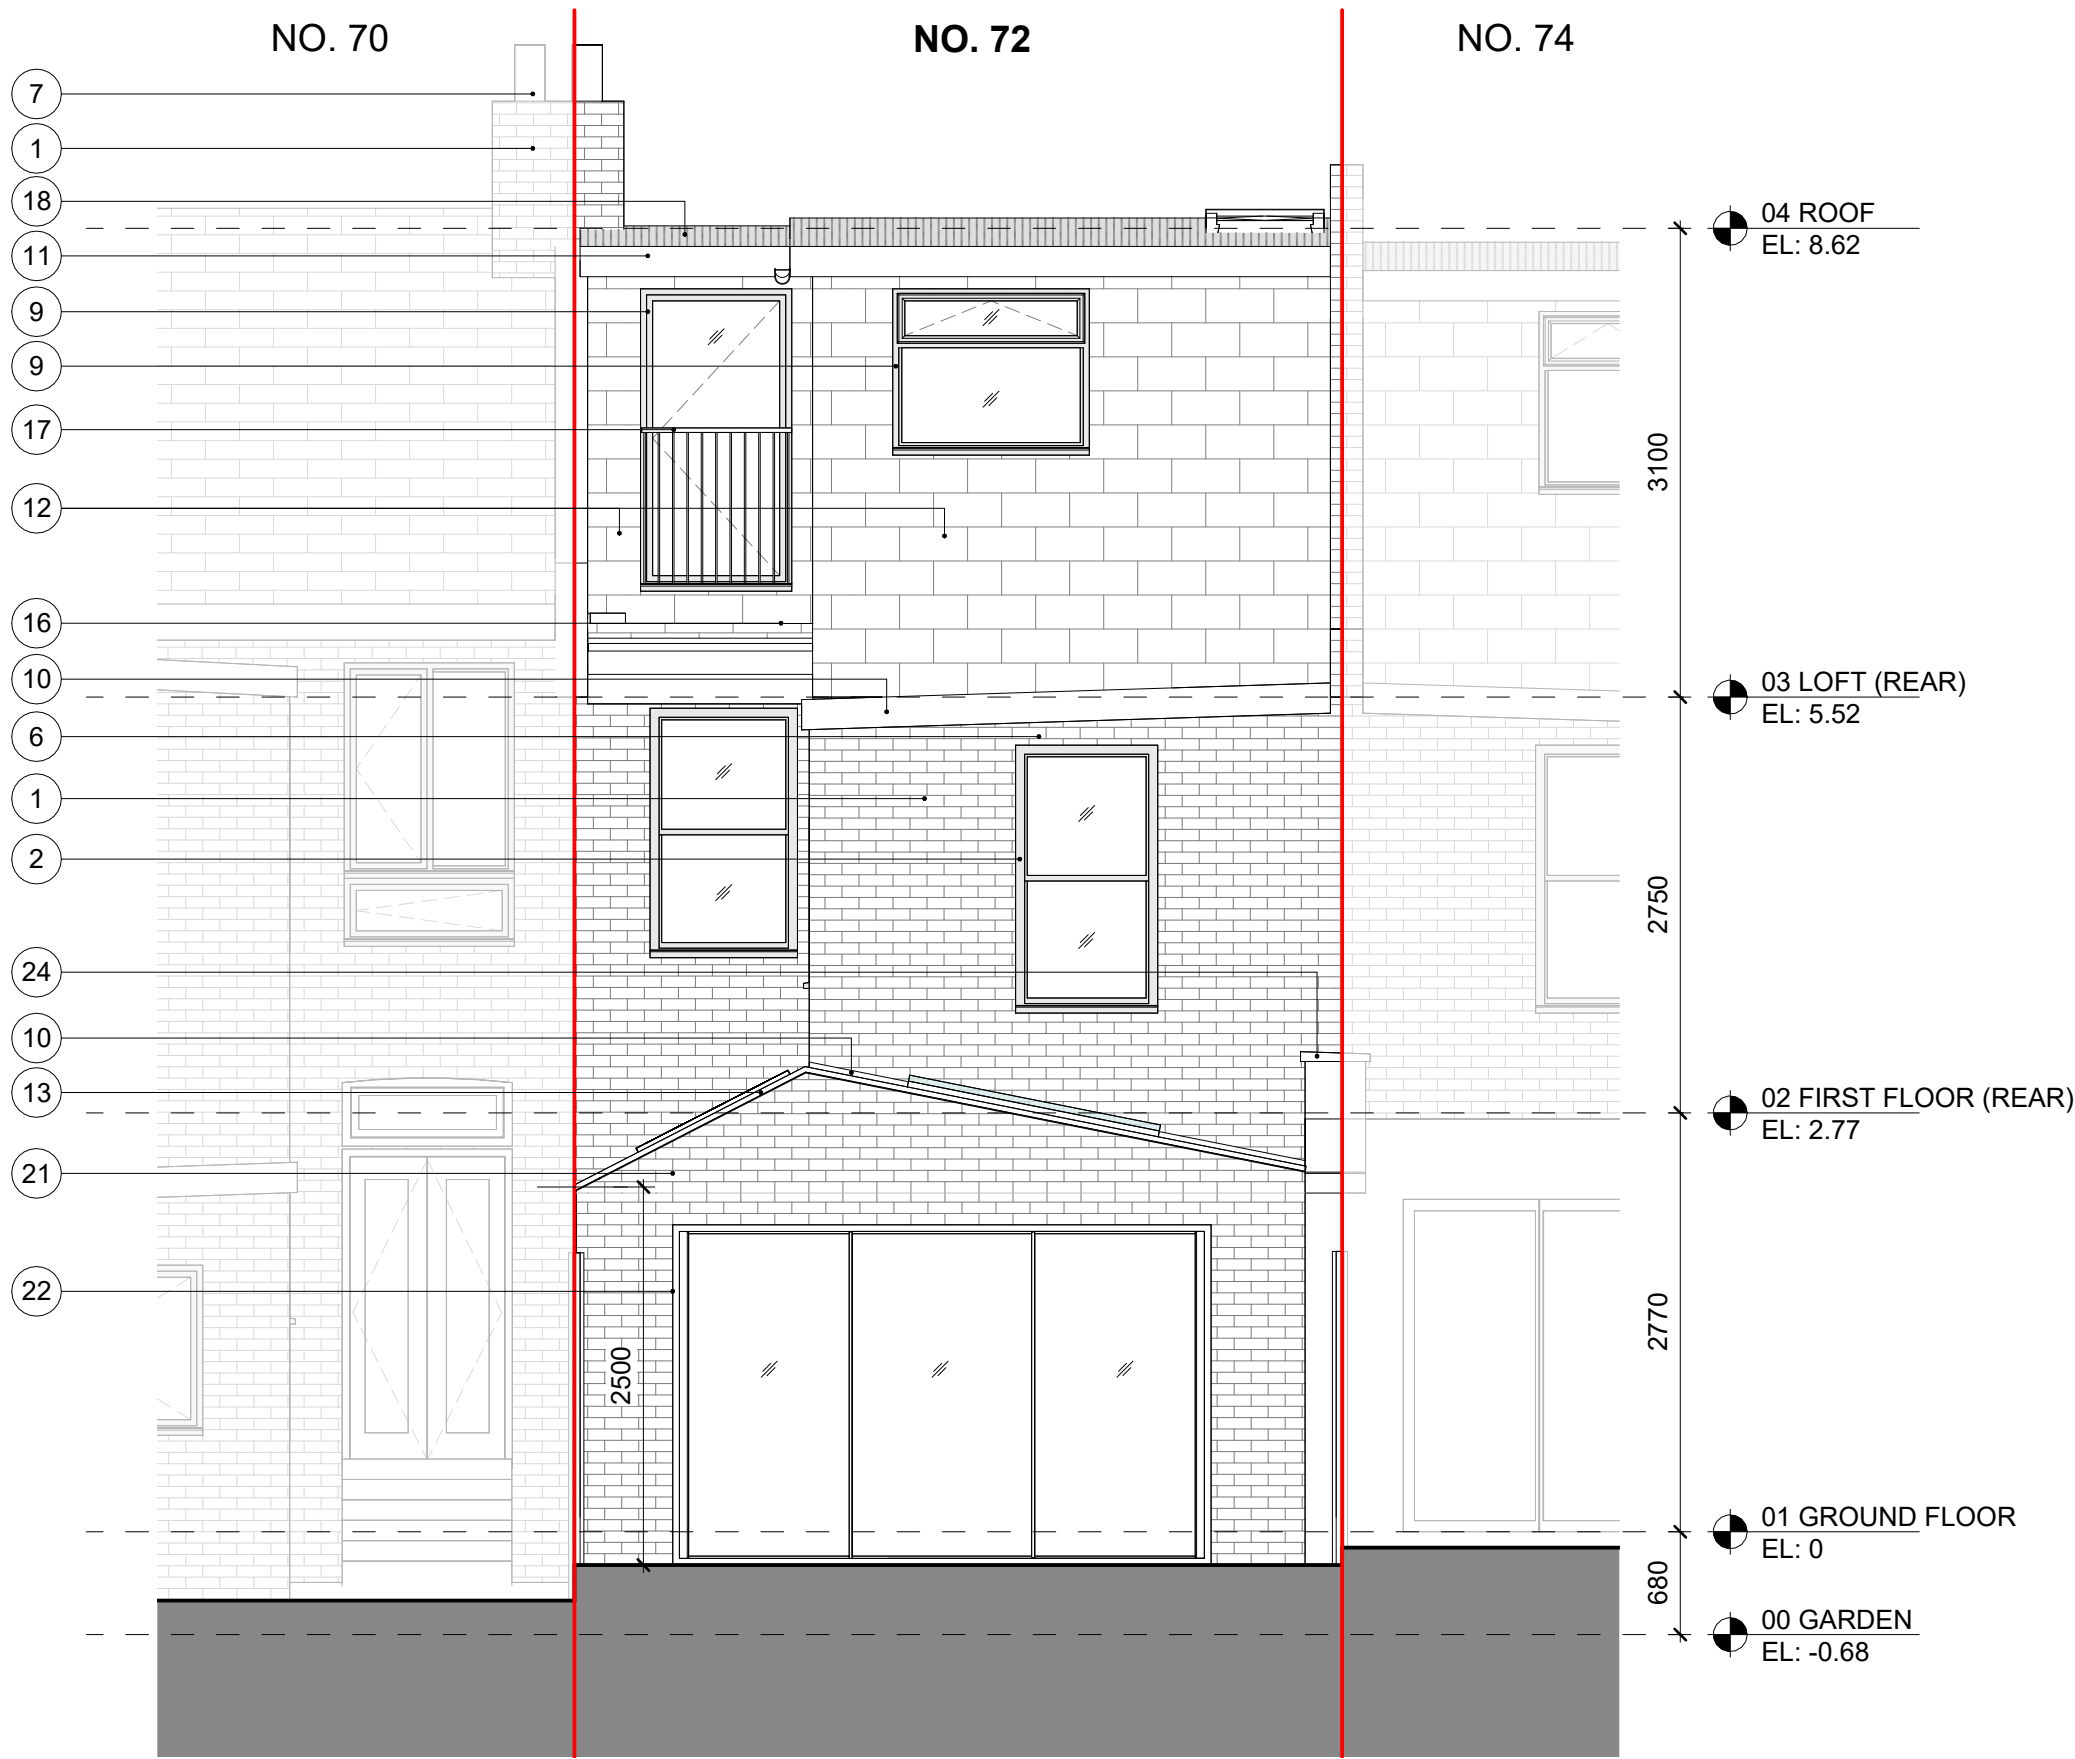


2 PROPOSED SIDE ELEVATION (SOUTH WEST)
1 : 50 @ A1, 1 : 100 @ A3

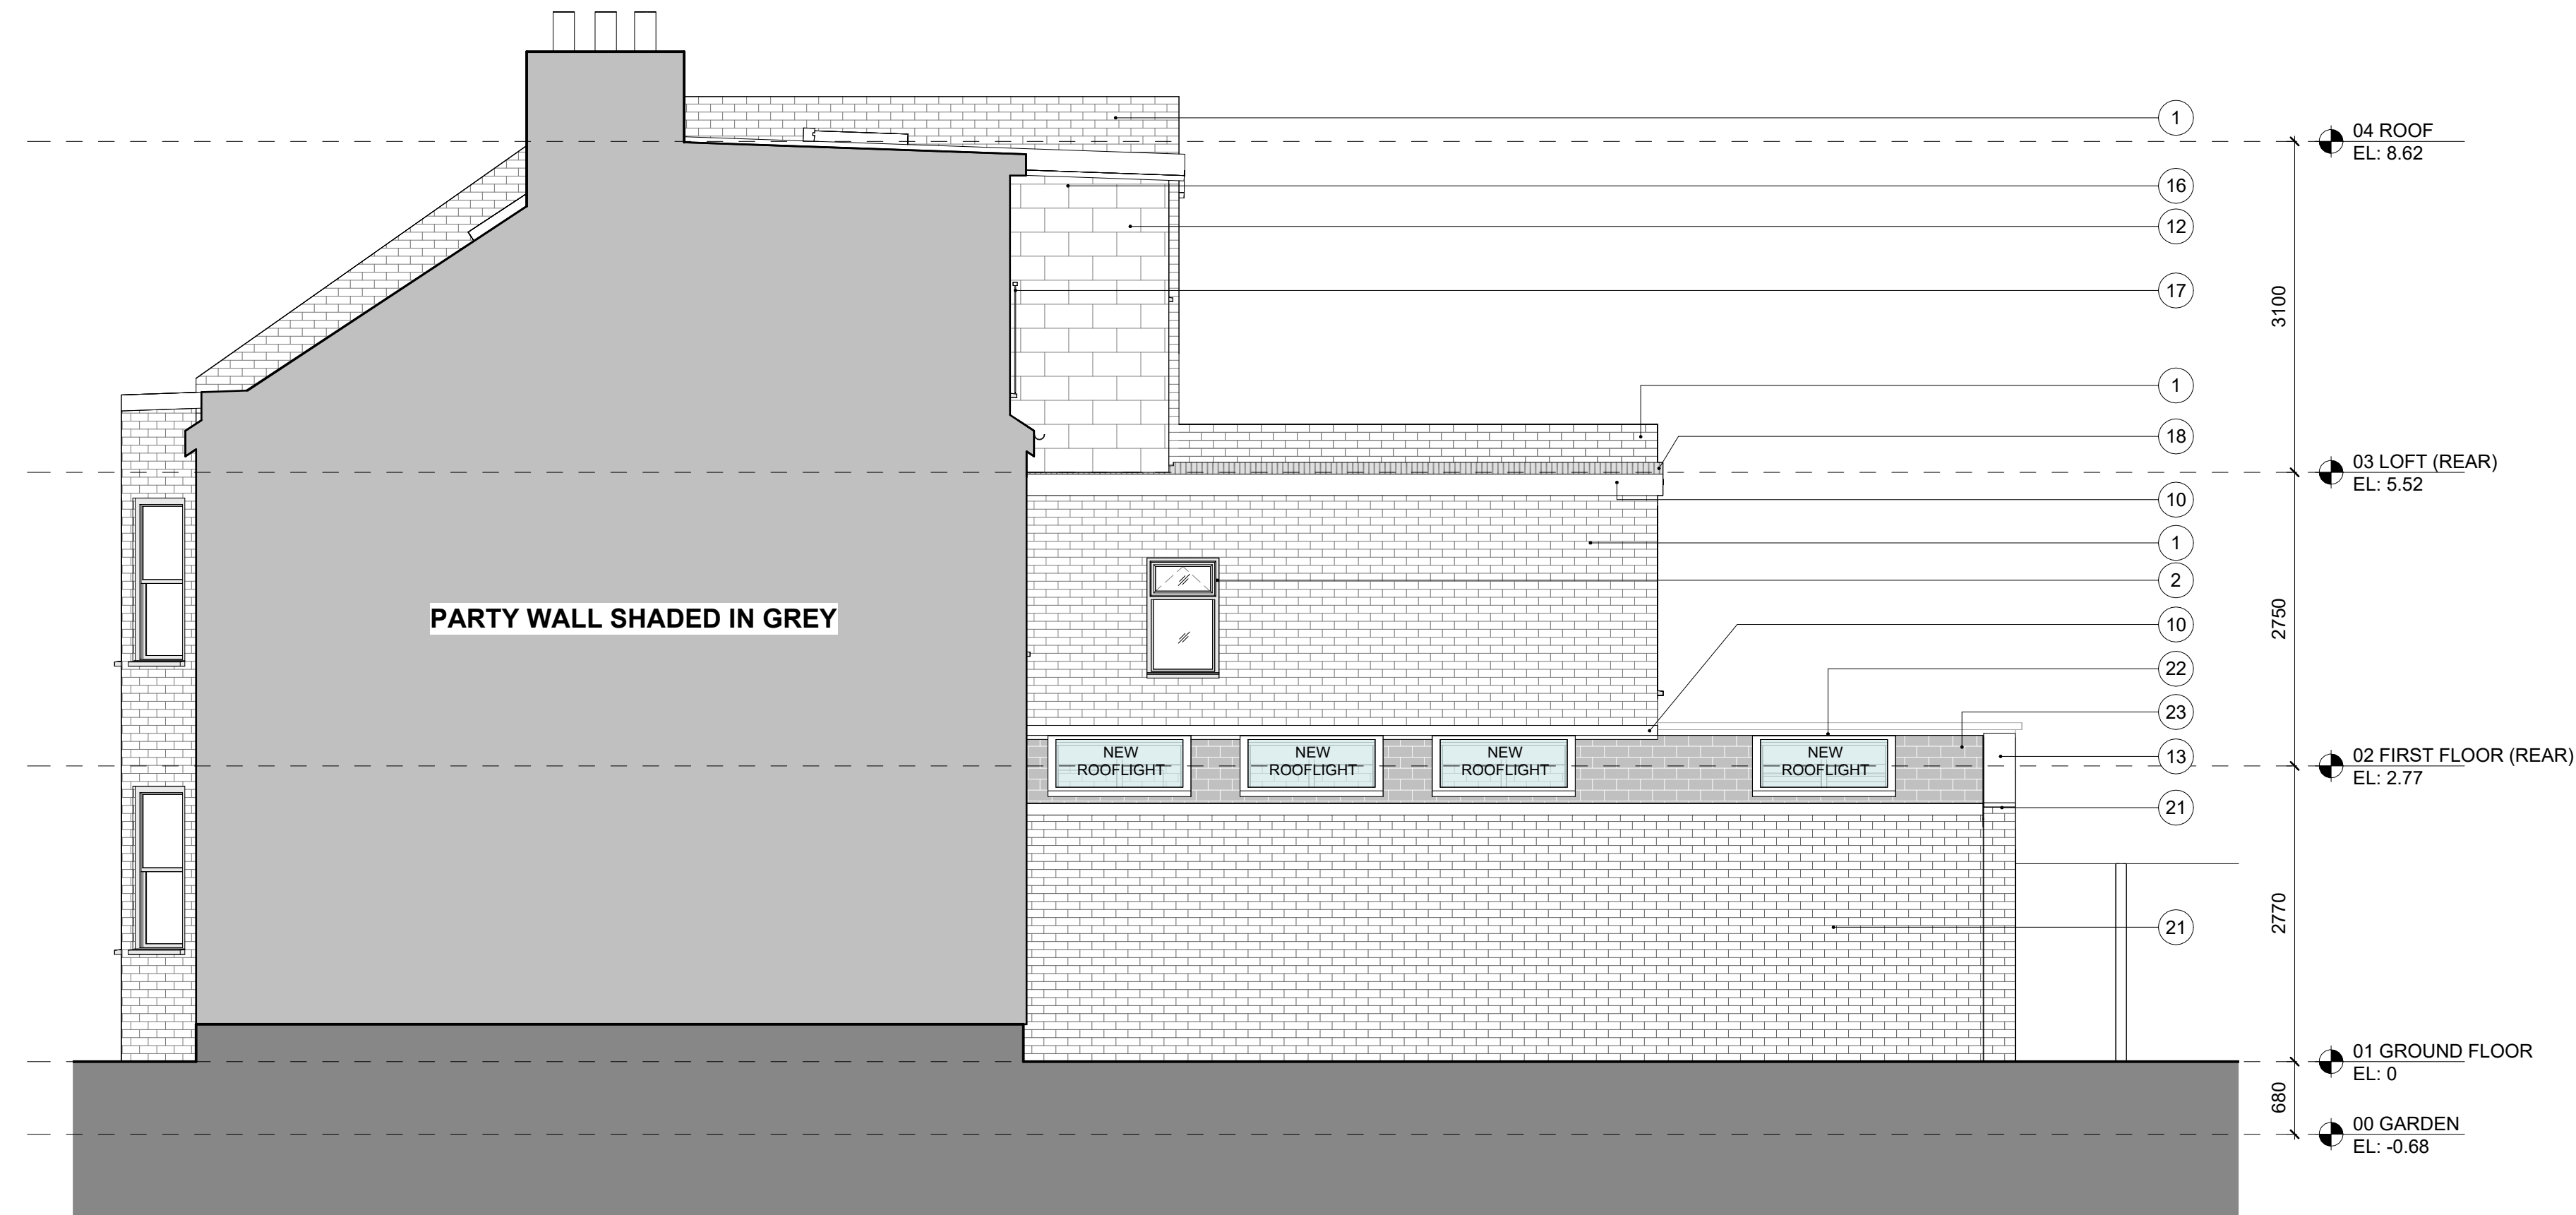

THE FRONT ELEVATION OF THE PROPERTY IS NOT SHOWN AS THERE ARE NOT PROPOSED CHANGES TO THAT PART OF NO.72 FALKLAND ROAD.

3 PROPOSED SECTION 1
1 : 50 @ A1, 1 : 100 @ A3

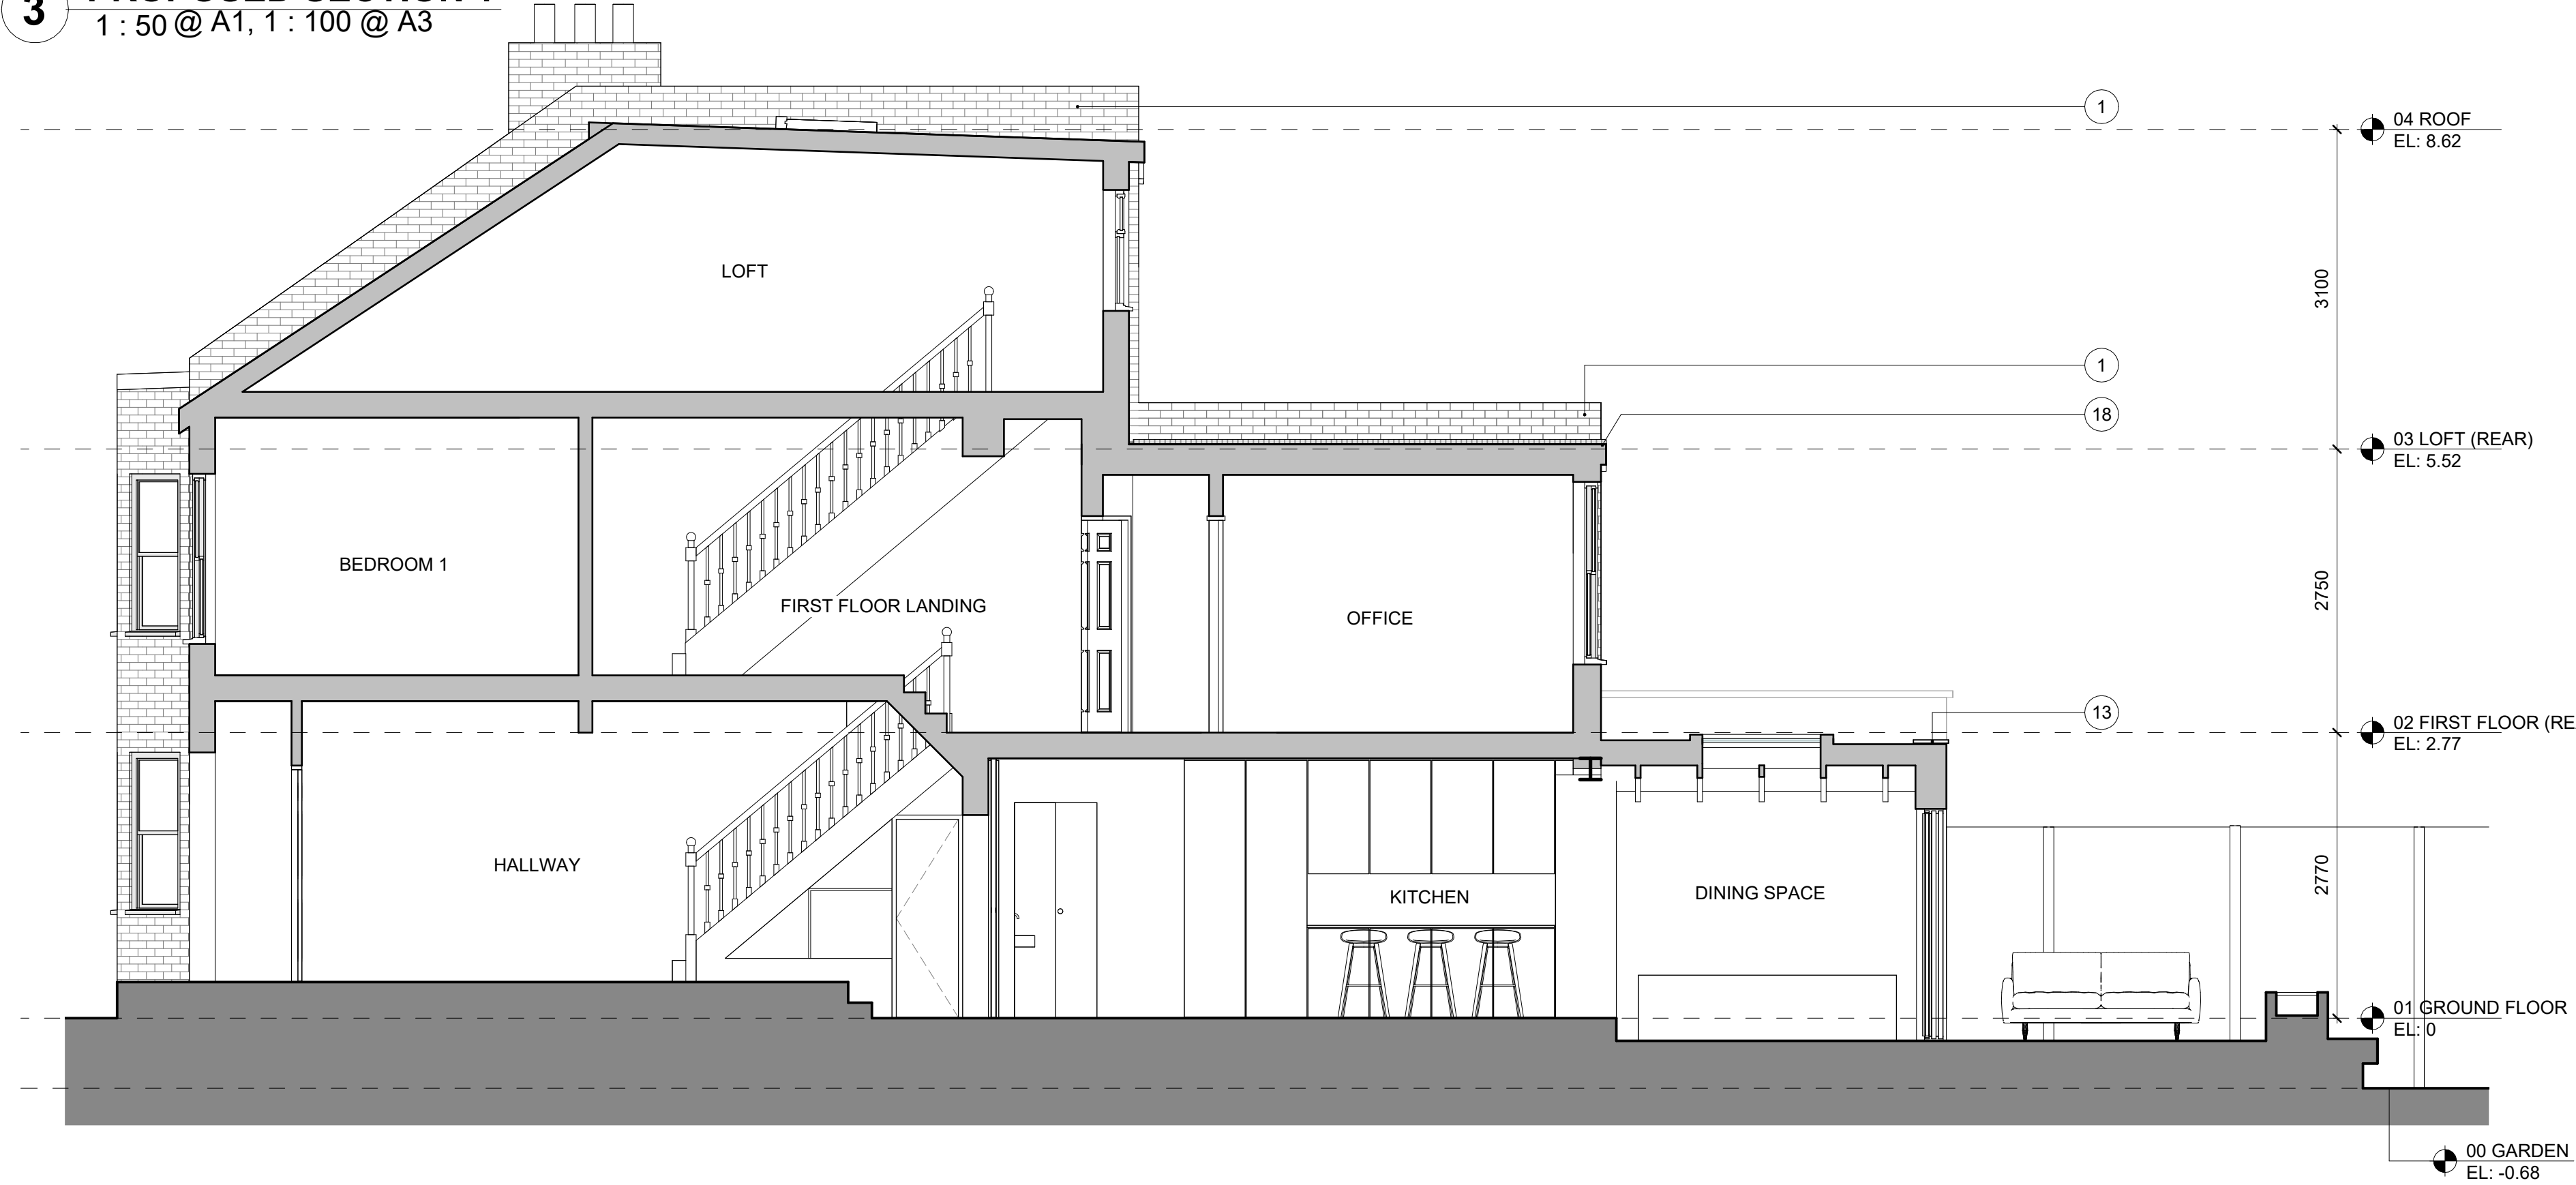

PROPOSED MATERIALS KEY

1. London stock brickwork (brown)
2. White painted timber windows
3. White painted cills and window heads
4. Ceramic roof tiles
5. Painted timber door
6. Red brickwork
7. Ceramic chimney pots
8. White painted render
9. White window frame
10. Lead flashing
11. Black fascia
12. Dark grey ceramic effect tiles
13. Folded grey aluminium coping
14. Timber fascia
15. Black painted brick plynth
16. Black gutters and downpipes
17. Black railing
18. Felt roof
19. Metal roof
20. Existing timber fence
21. Light coloured brickwork
22. Grey aluminium window frames
23. Slate tile roof
24. Existing coping stone

LINEWORKS

A 724 Holloway Rd, Archway, London N19 3JD
T 07973 629 252
W www.lineworksarchitects.co.uk

Drawings Notes:

This drawing is intended for the purpose indicated in the status box only. Scale from this drawing for planning purposes only. All site dimensions shown should be checked on site and discrepancies verified with the architect. This drawing must be read in conjunction with the relevant details and specifications shown.

Rev	Date	Note	CHKD
P1	23.02.24	FOR PLANNING	RH
P2	25.04.24	FOR PLANNING	RH

Drawing Status:

FOR PLANNING

Drawing Title:

PROPOSED ELEVATIONS AND SECTION

Client:

MR DANIEL WOODS

Drawing Reference:

1523 GA 201 P2

Project No. Drawing Number Revision

Scale @A1As indicated Drawn By: AK Checked By: RH 25.04.24

Project Title:

72 FALKLAND ROAD