




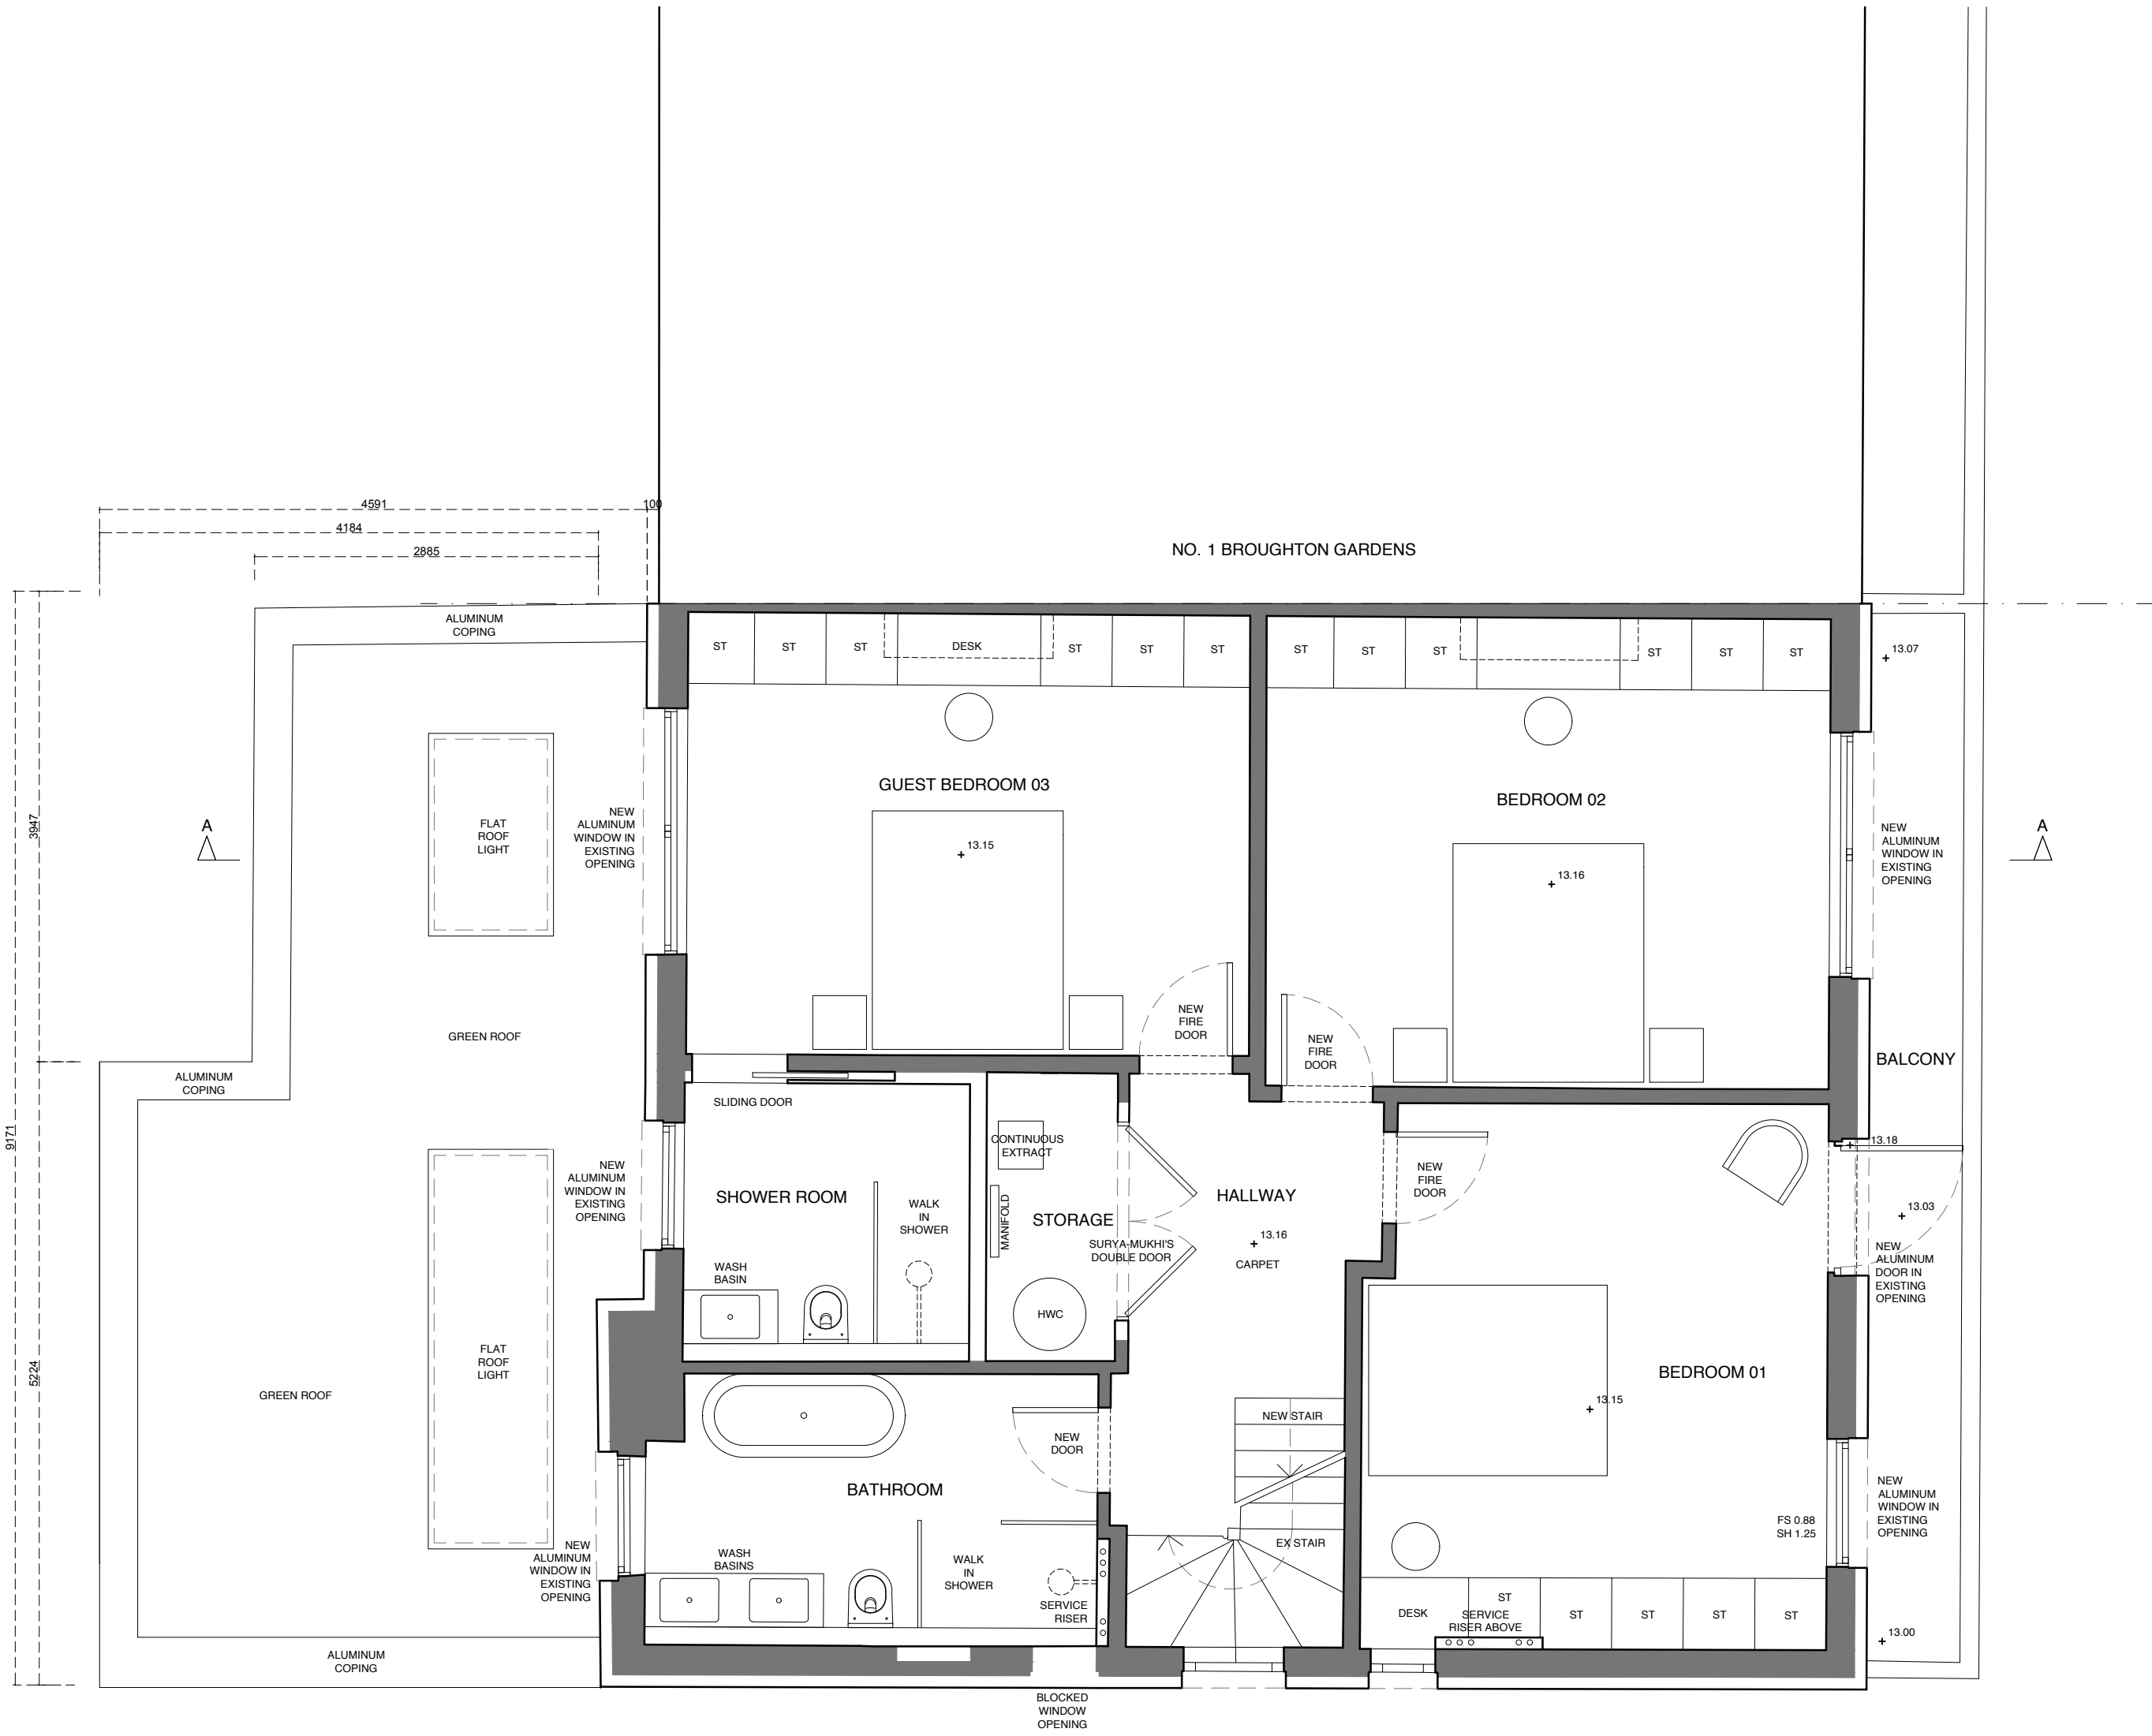


NO. 3 BROUGHTON GARDENS

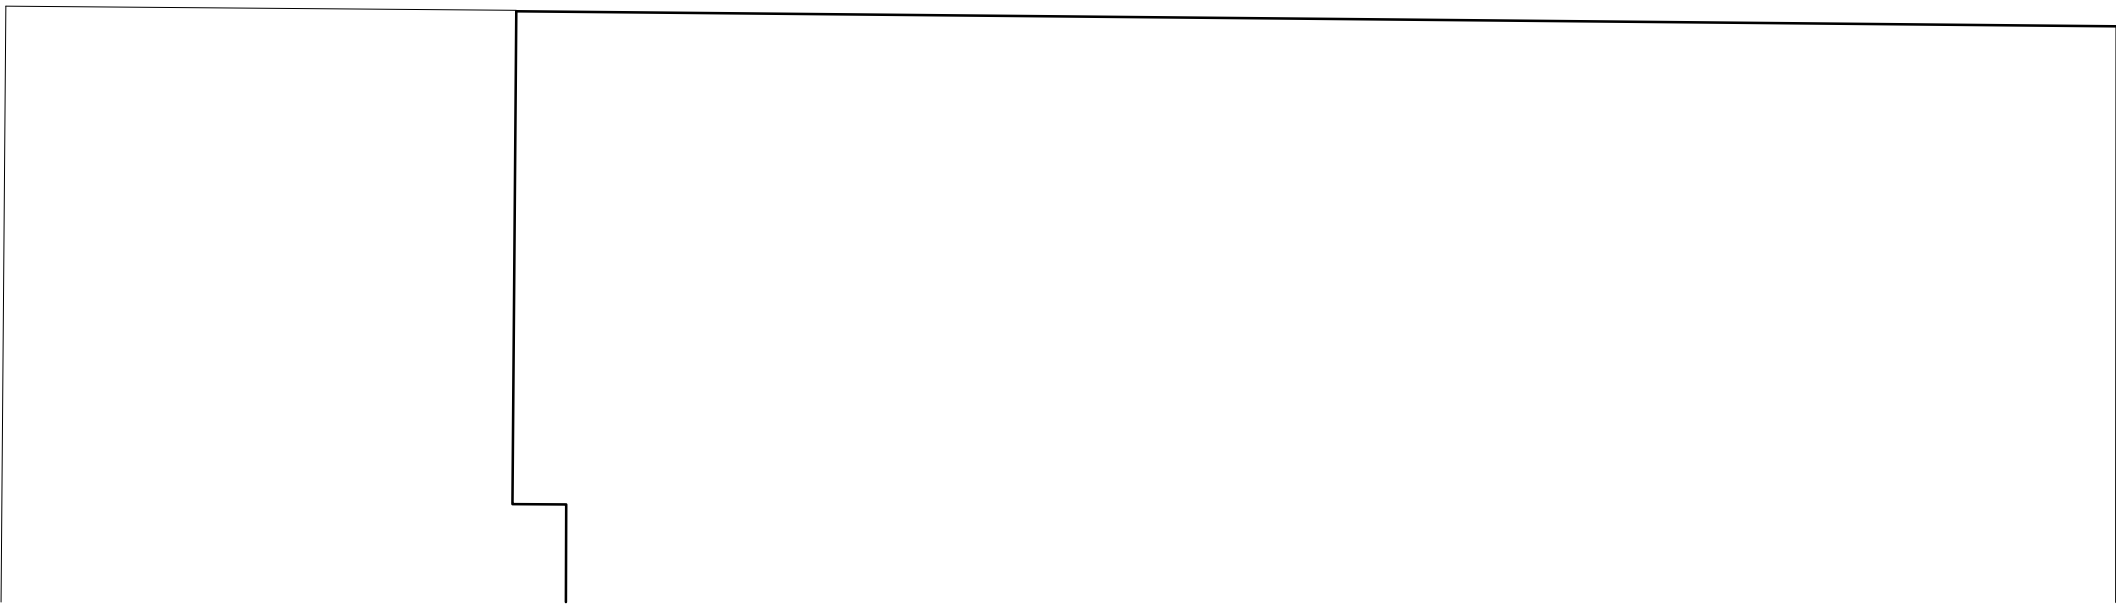

PROPOSED

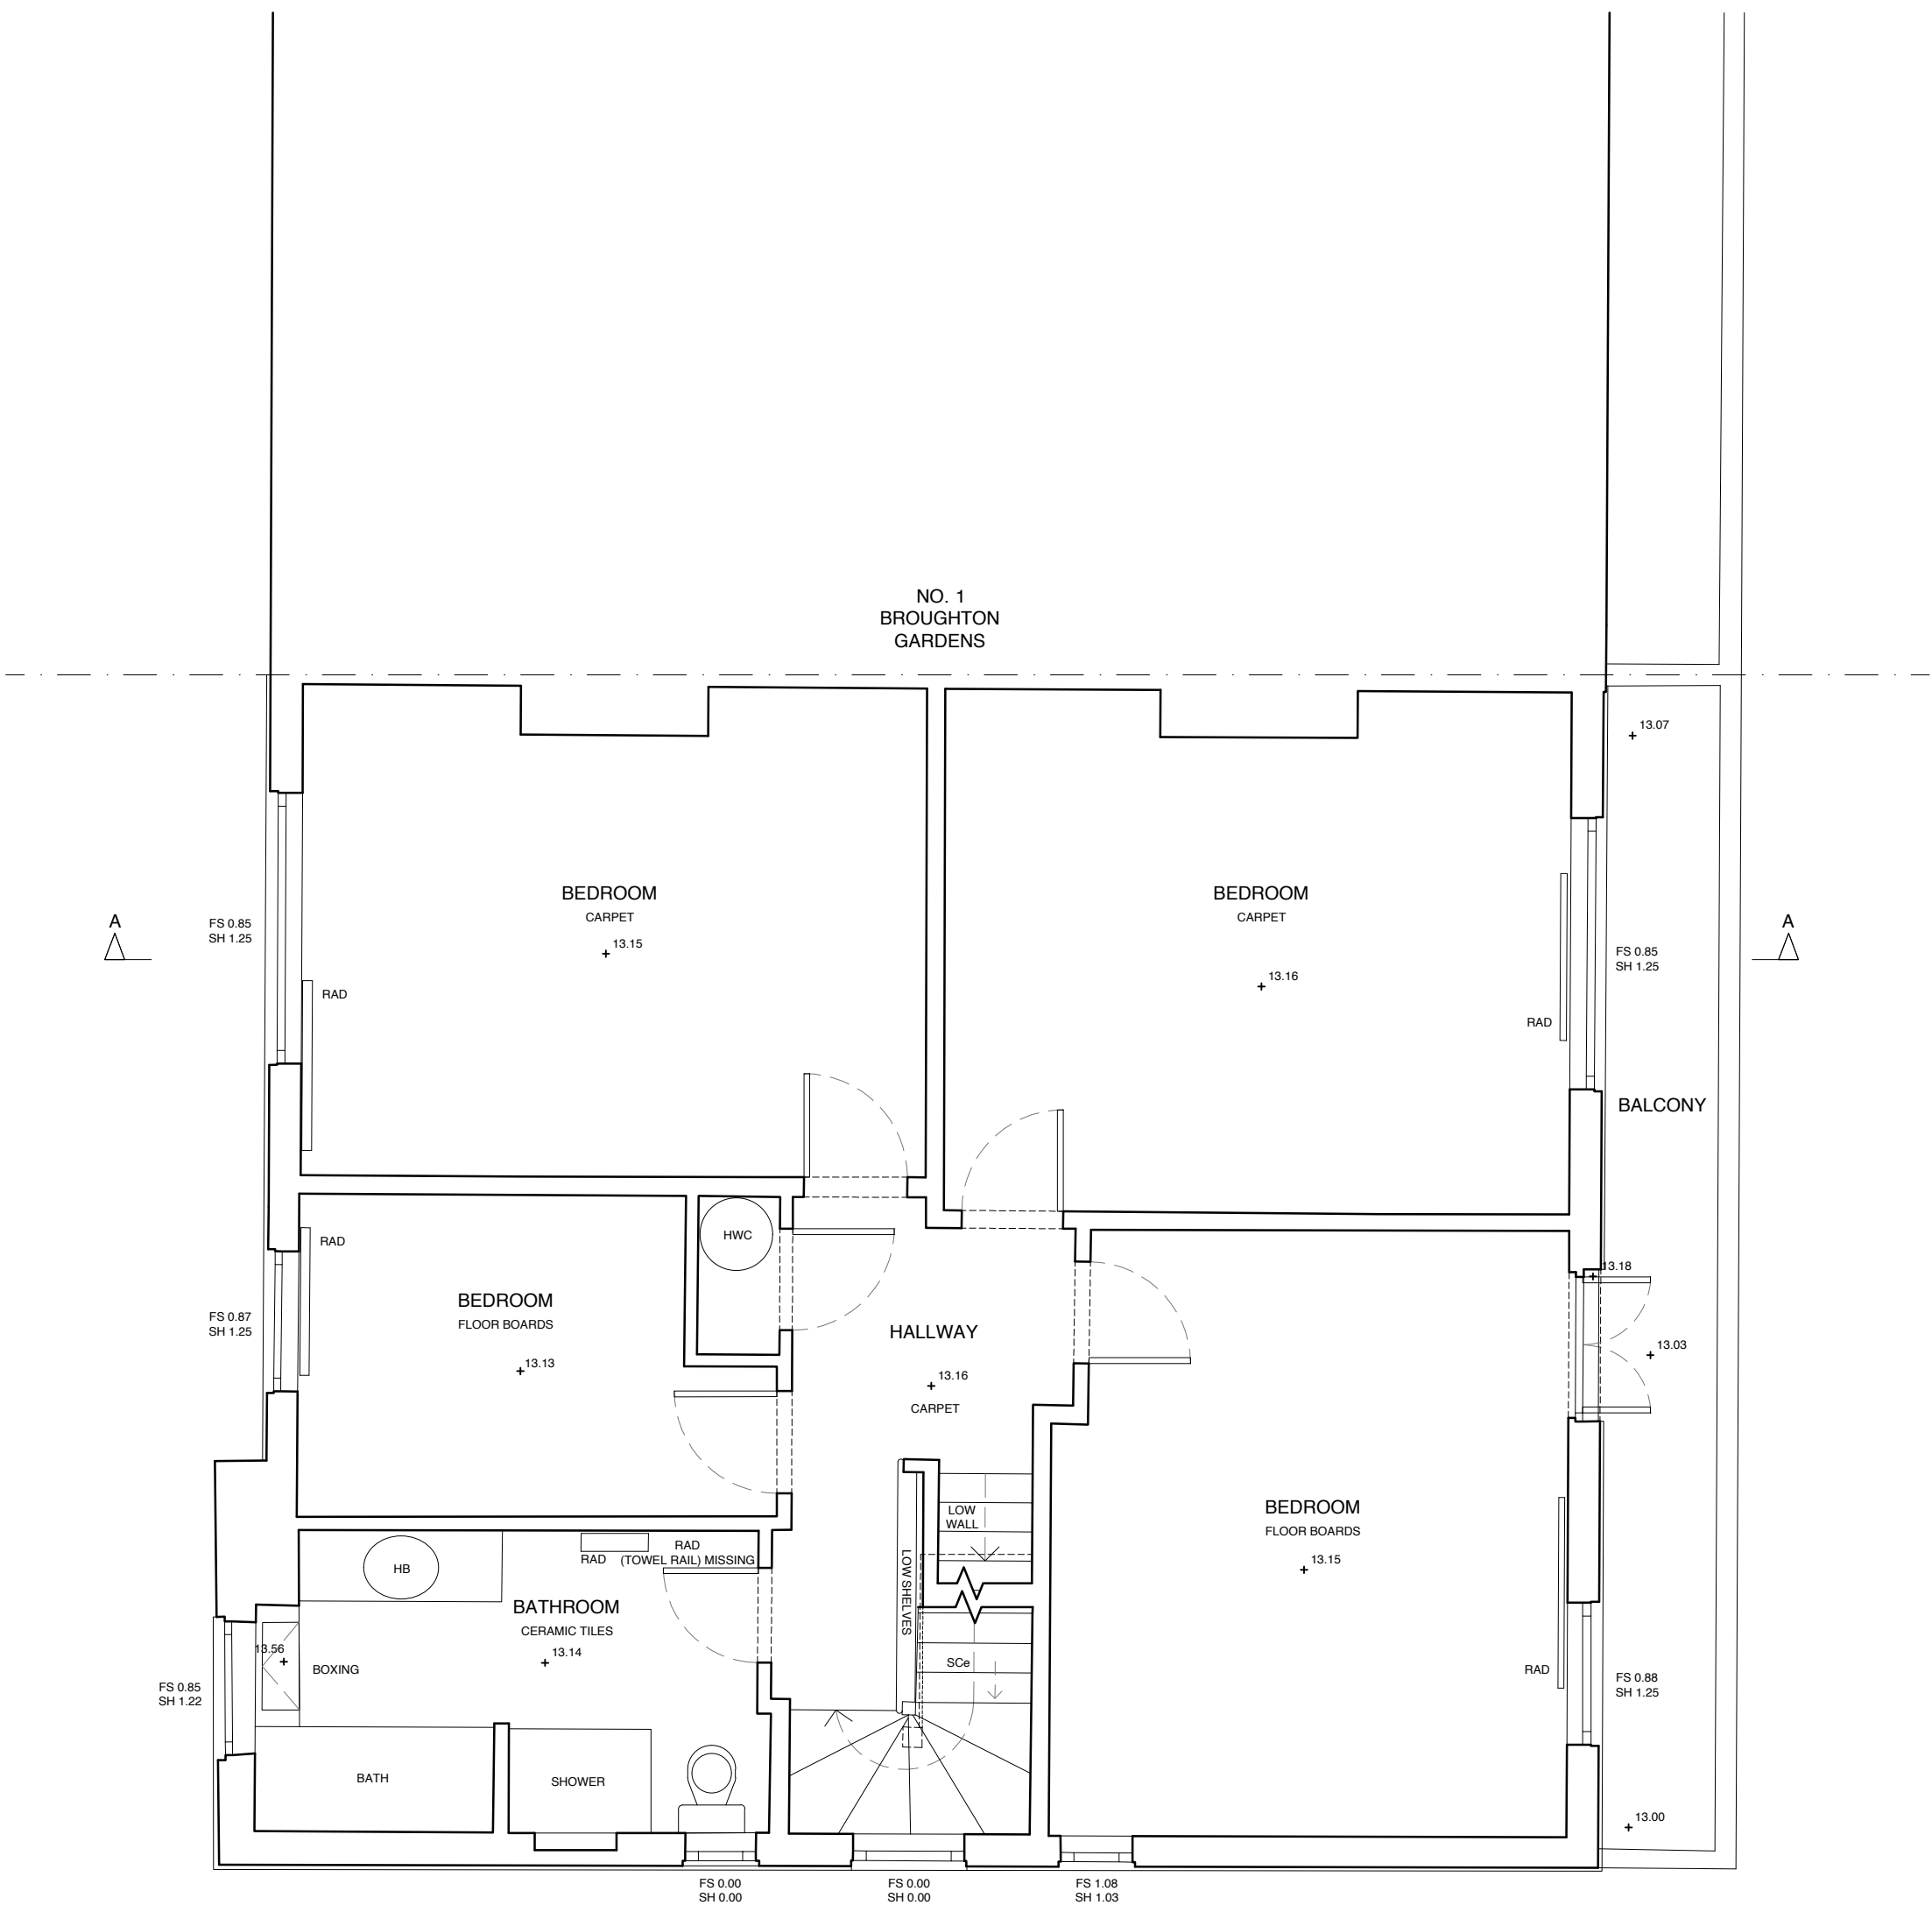

NO. 3 BROUGHTON GARDENS

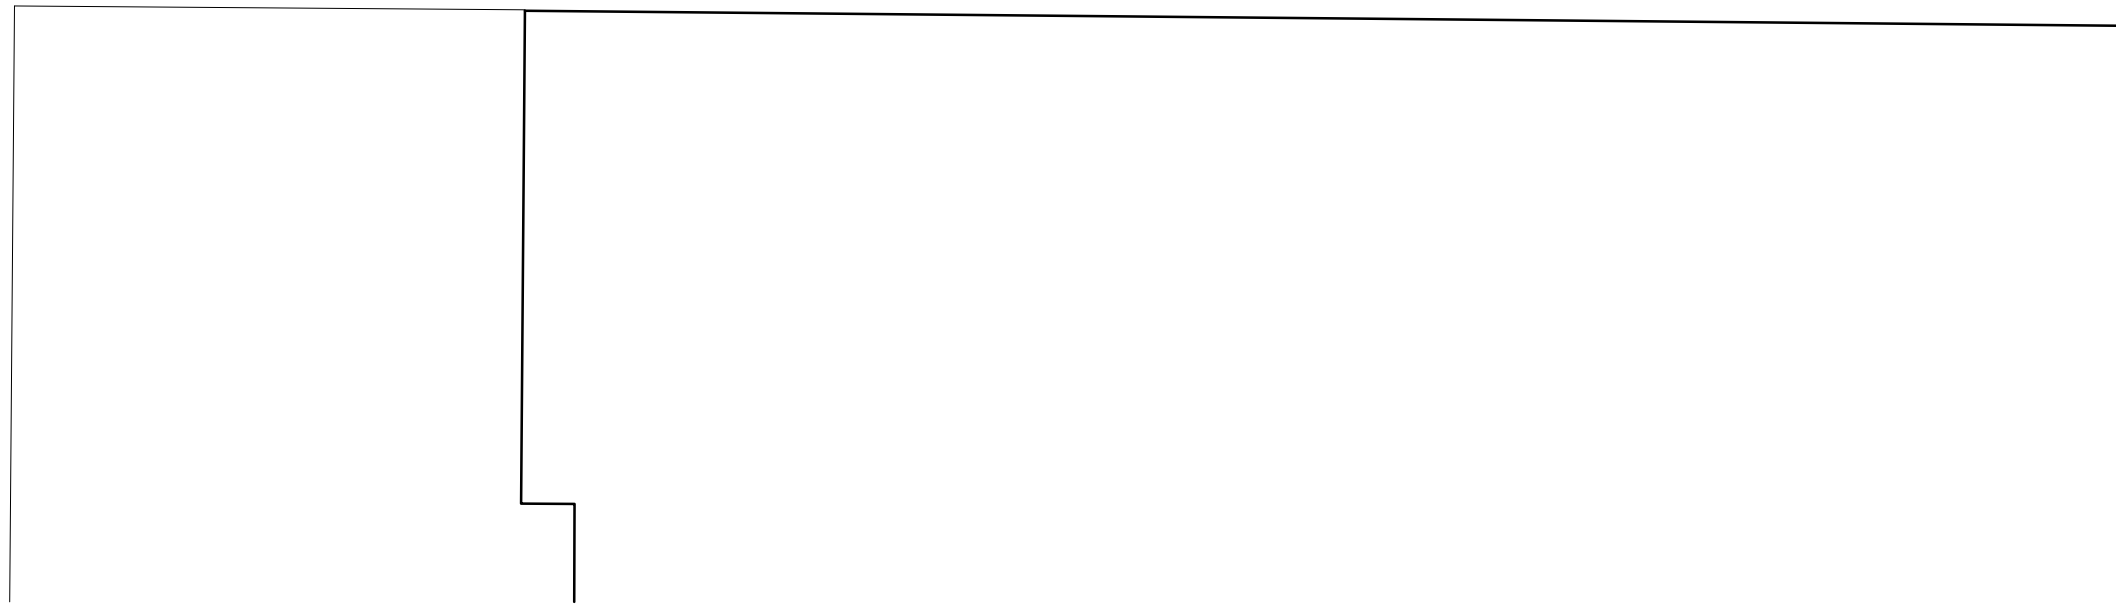

EXISTING

N

SCALE BAR (M)

0

1

2

ZMINKOWSKA DE BOISE ARCHITECTS

PROJECT NAME:

2 BROUGHTON GARDENS

DRAWING NAME:

EXISTING AND PROPOSED FIRST FLOOR PLAN

DRAWING STATUS:

PLANNING

DRAWING NUMBER:

2210.03

REVISION:

A

DATE:

OCTOBER 2023

SCALE:

1:50 @ A1