



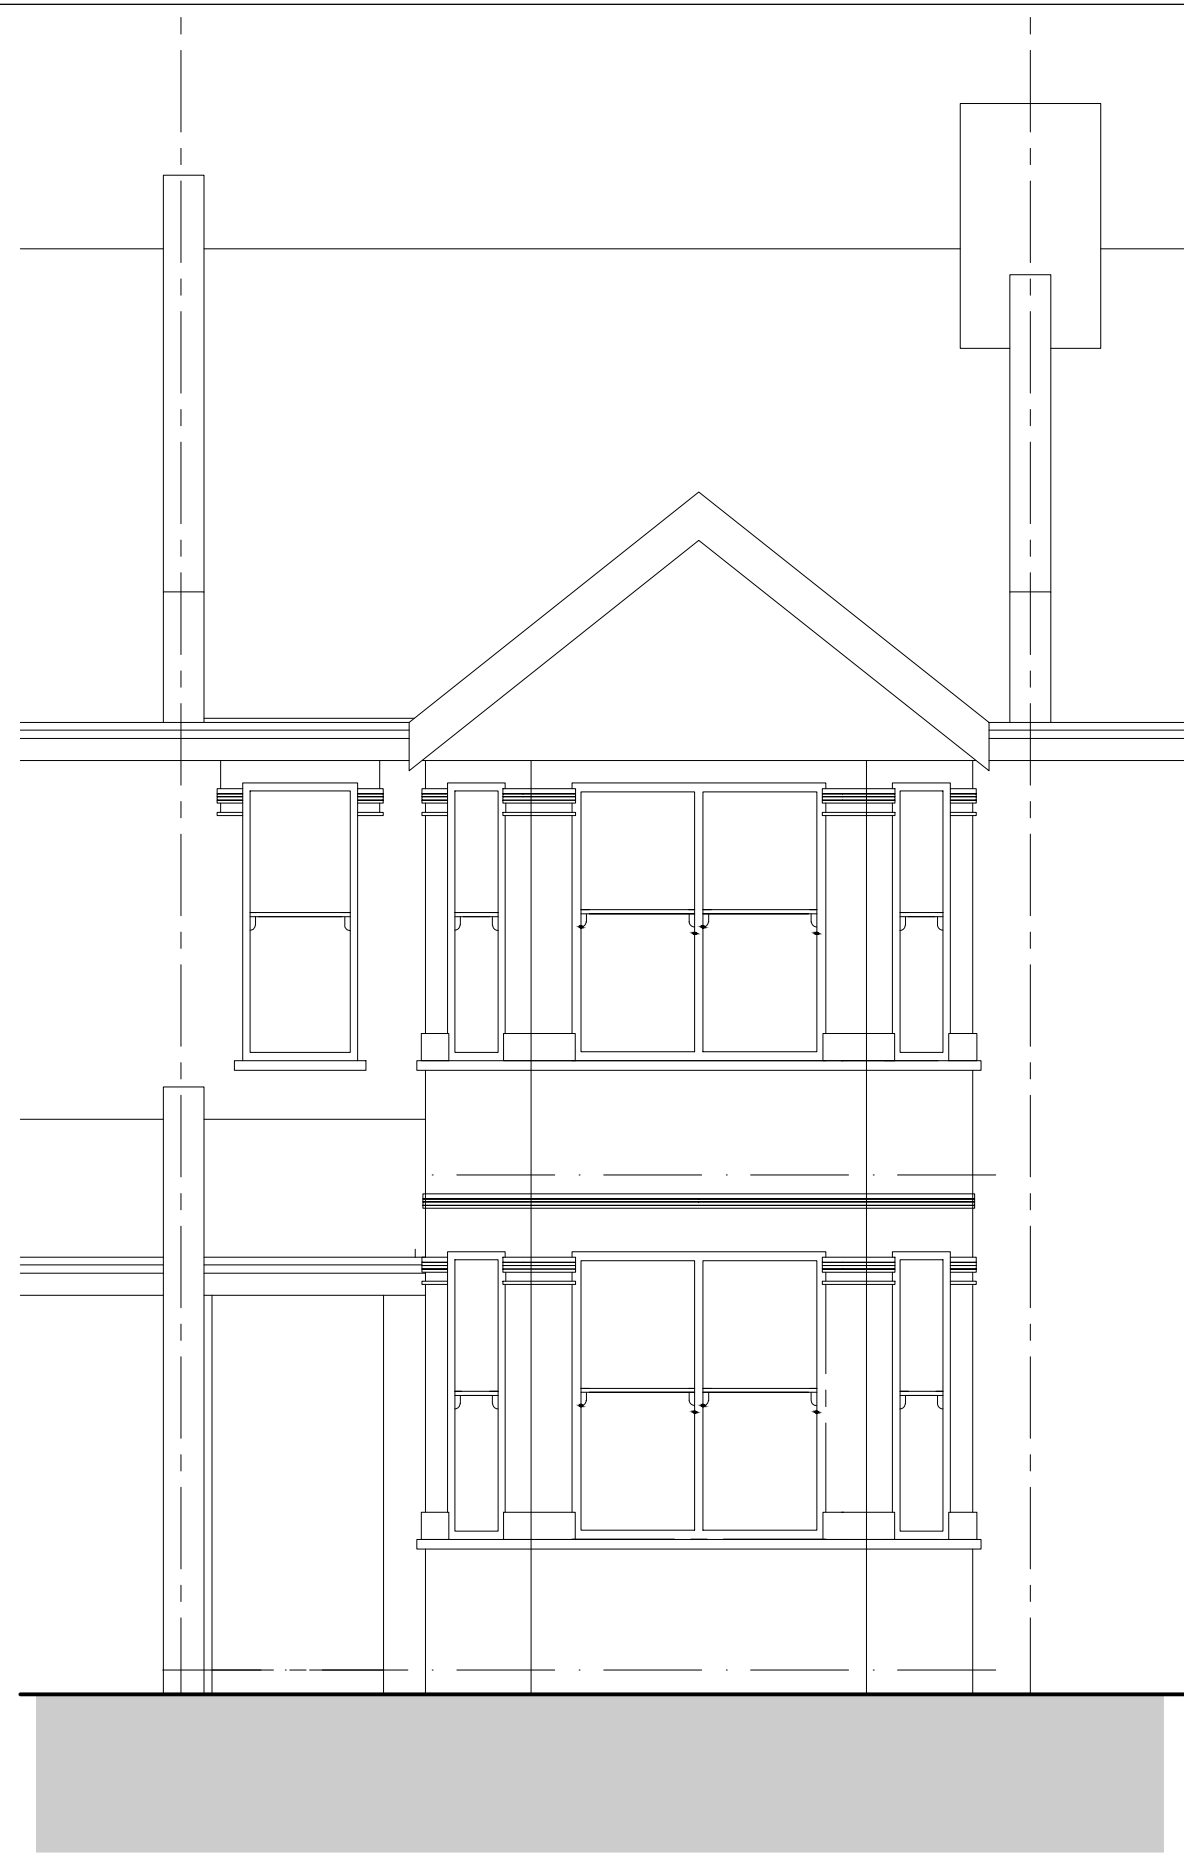



FRONT ELEVATION (no change)

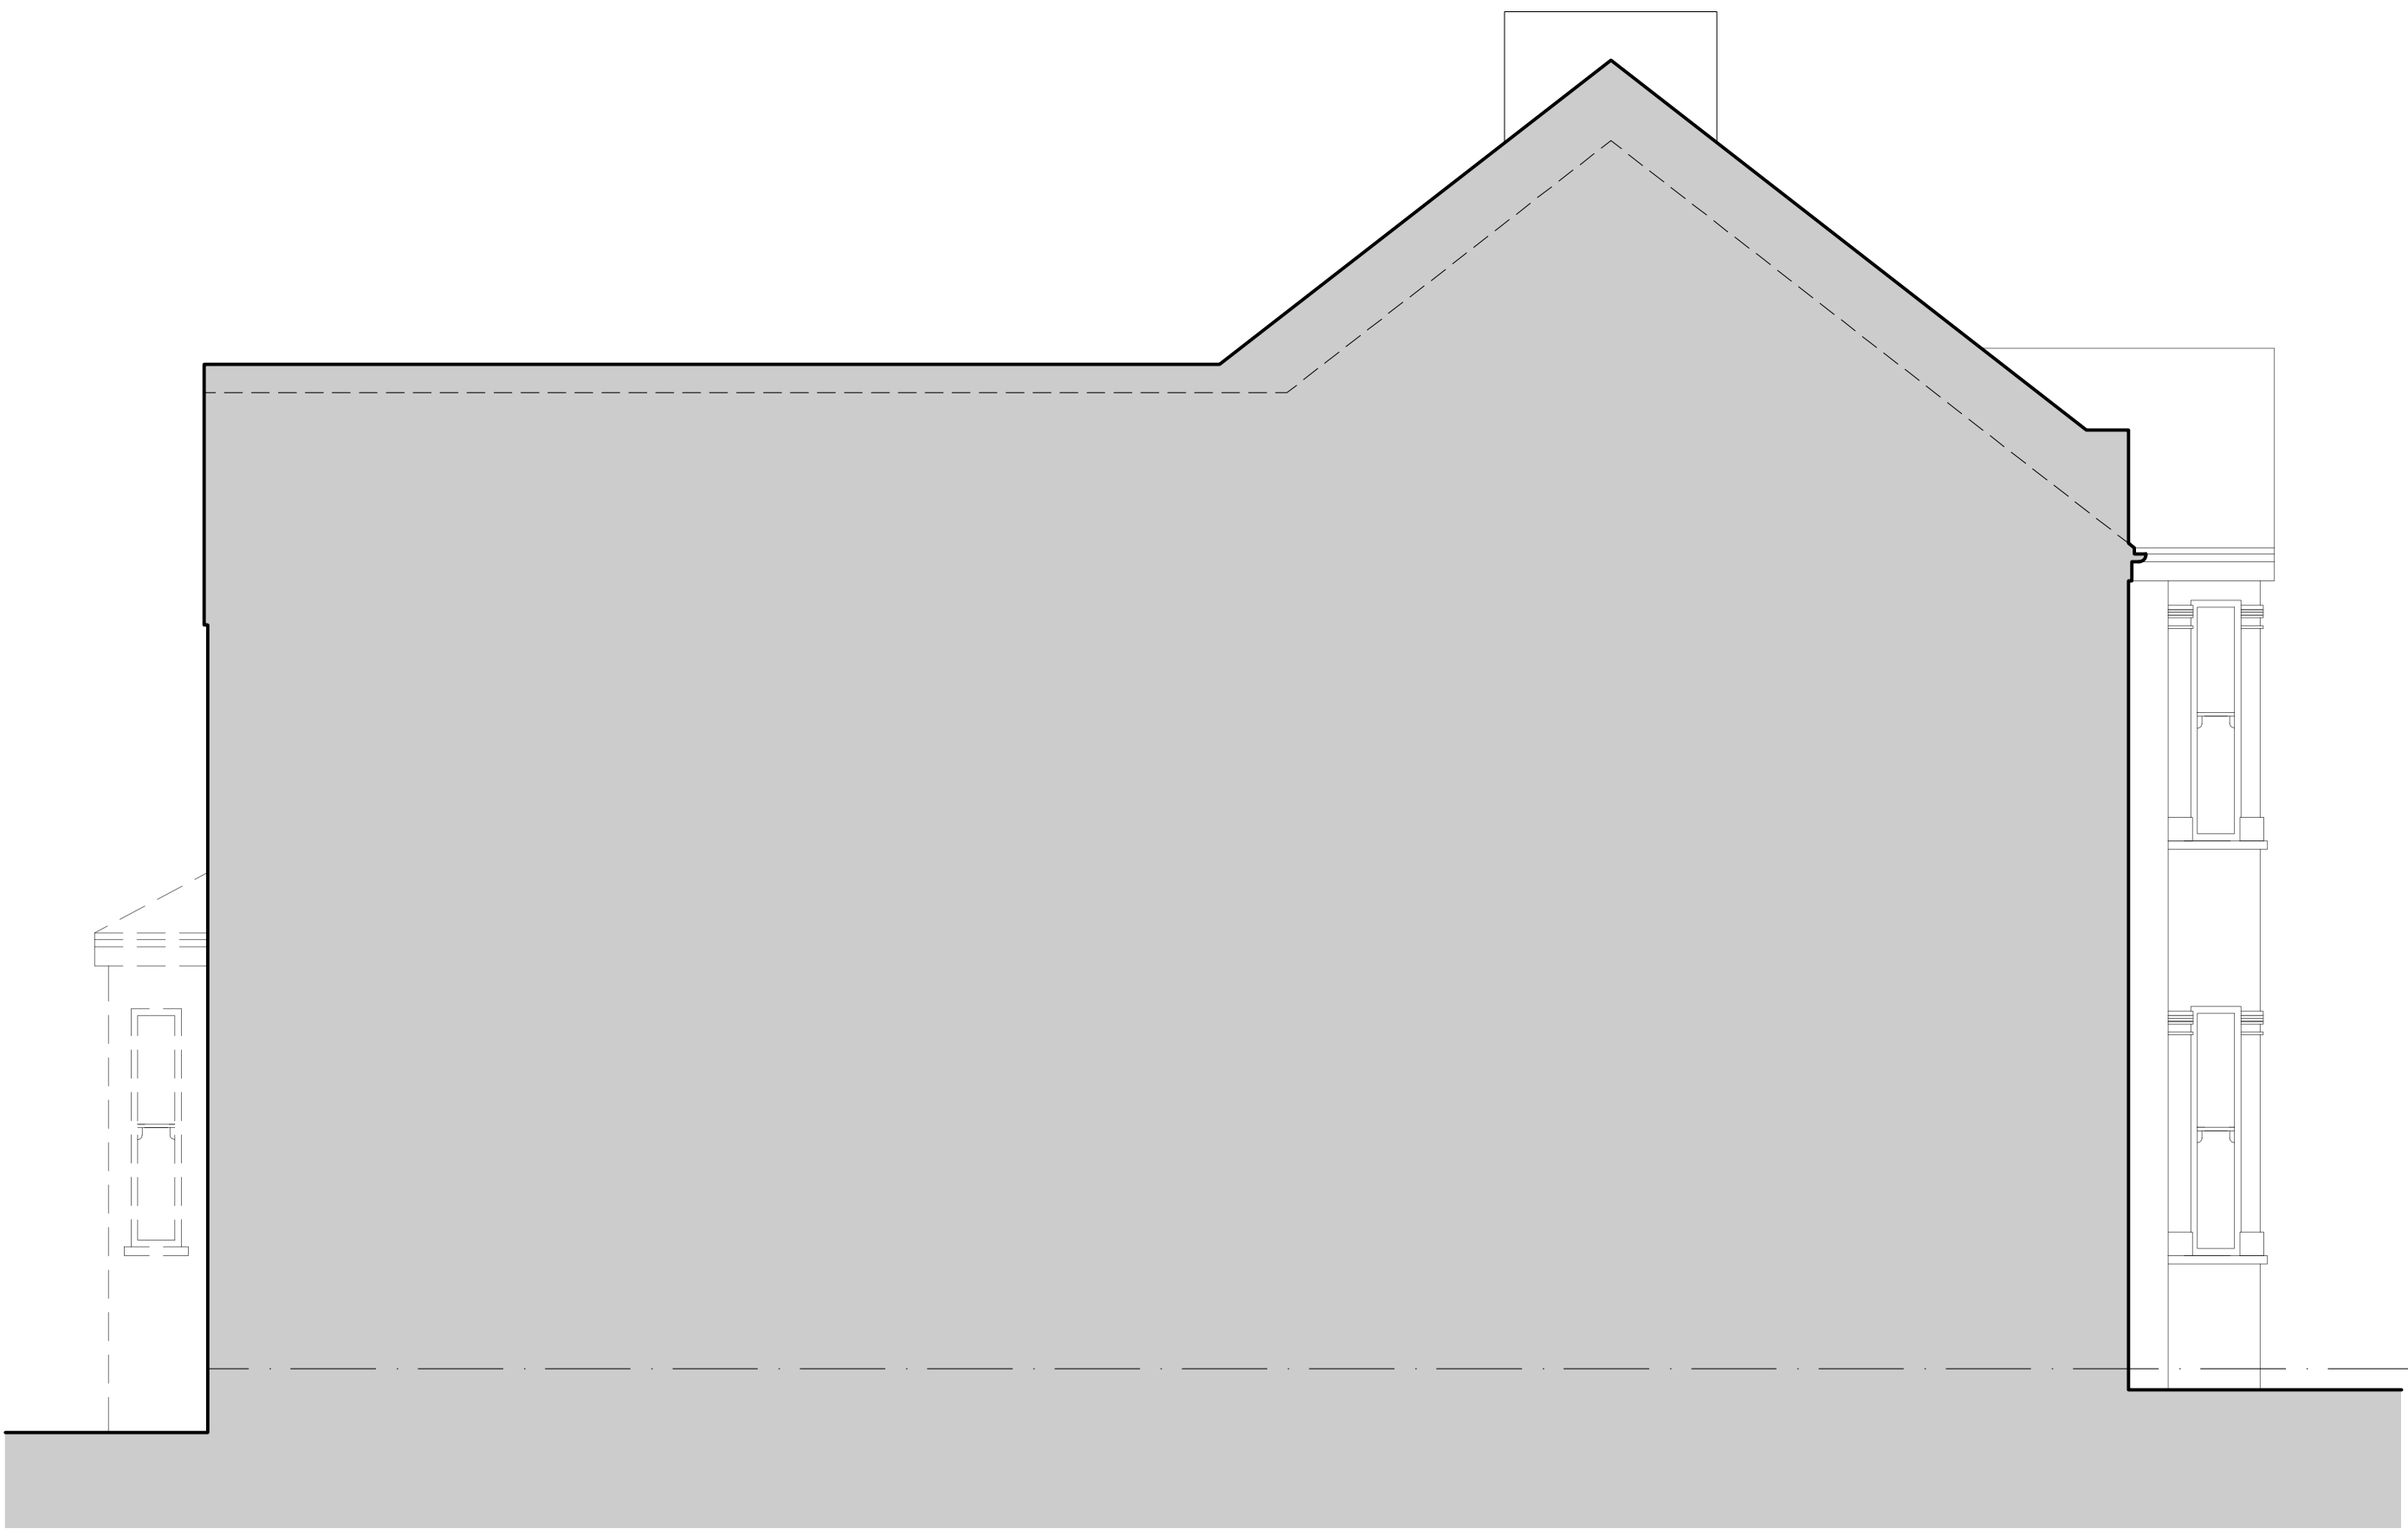

SIDE ELEVATION



REAR ELEVATION

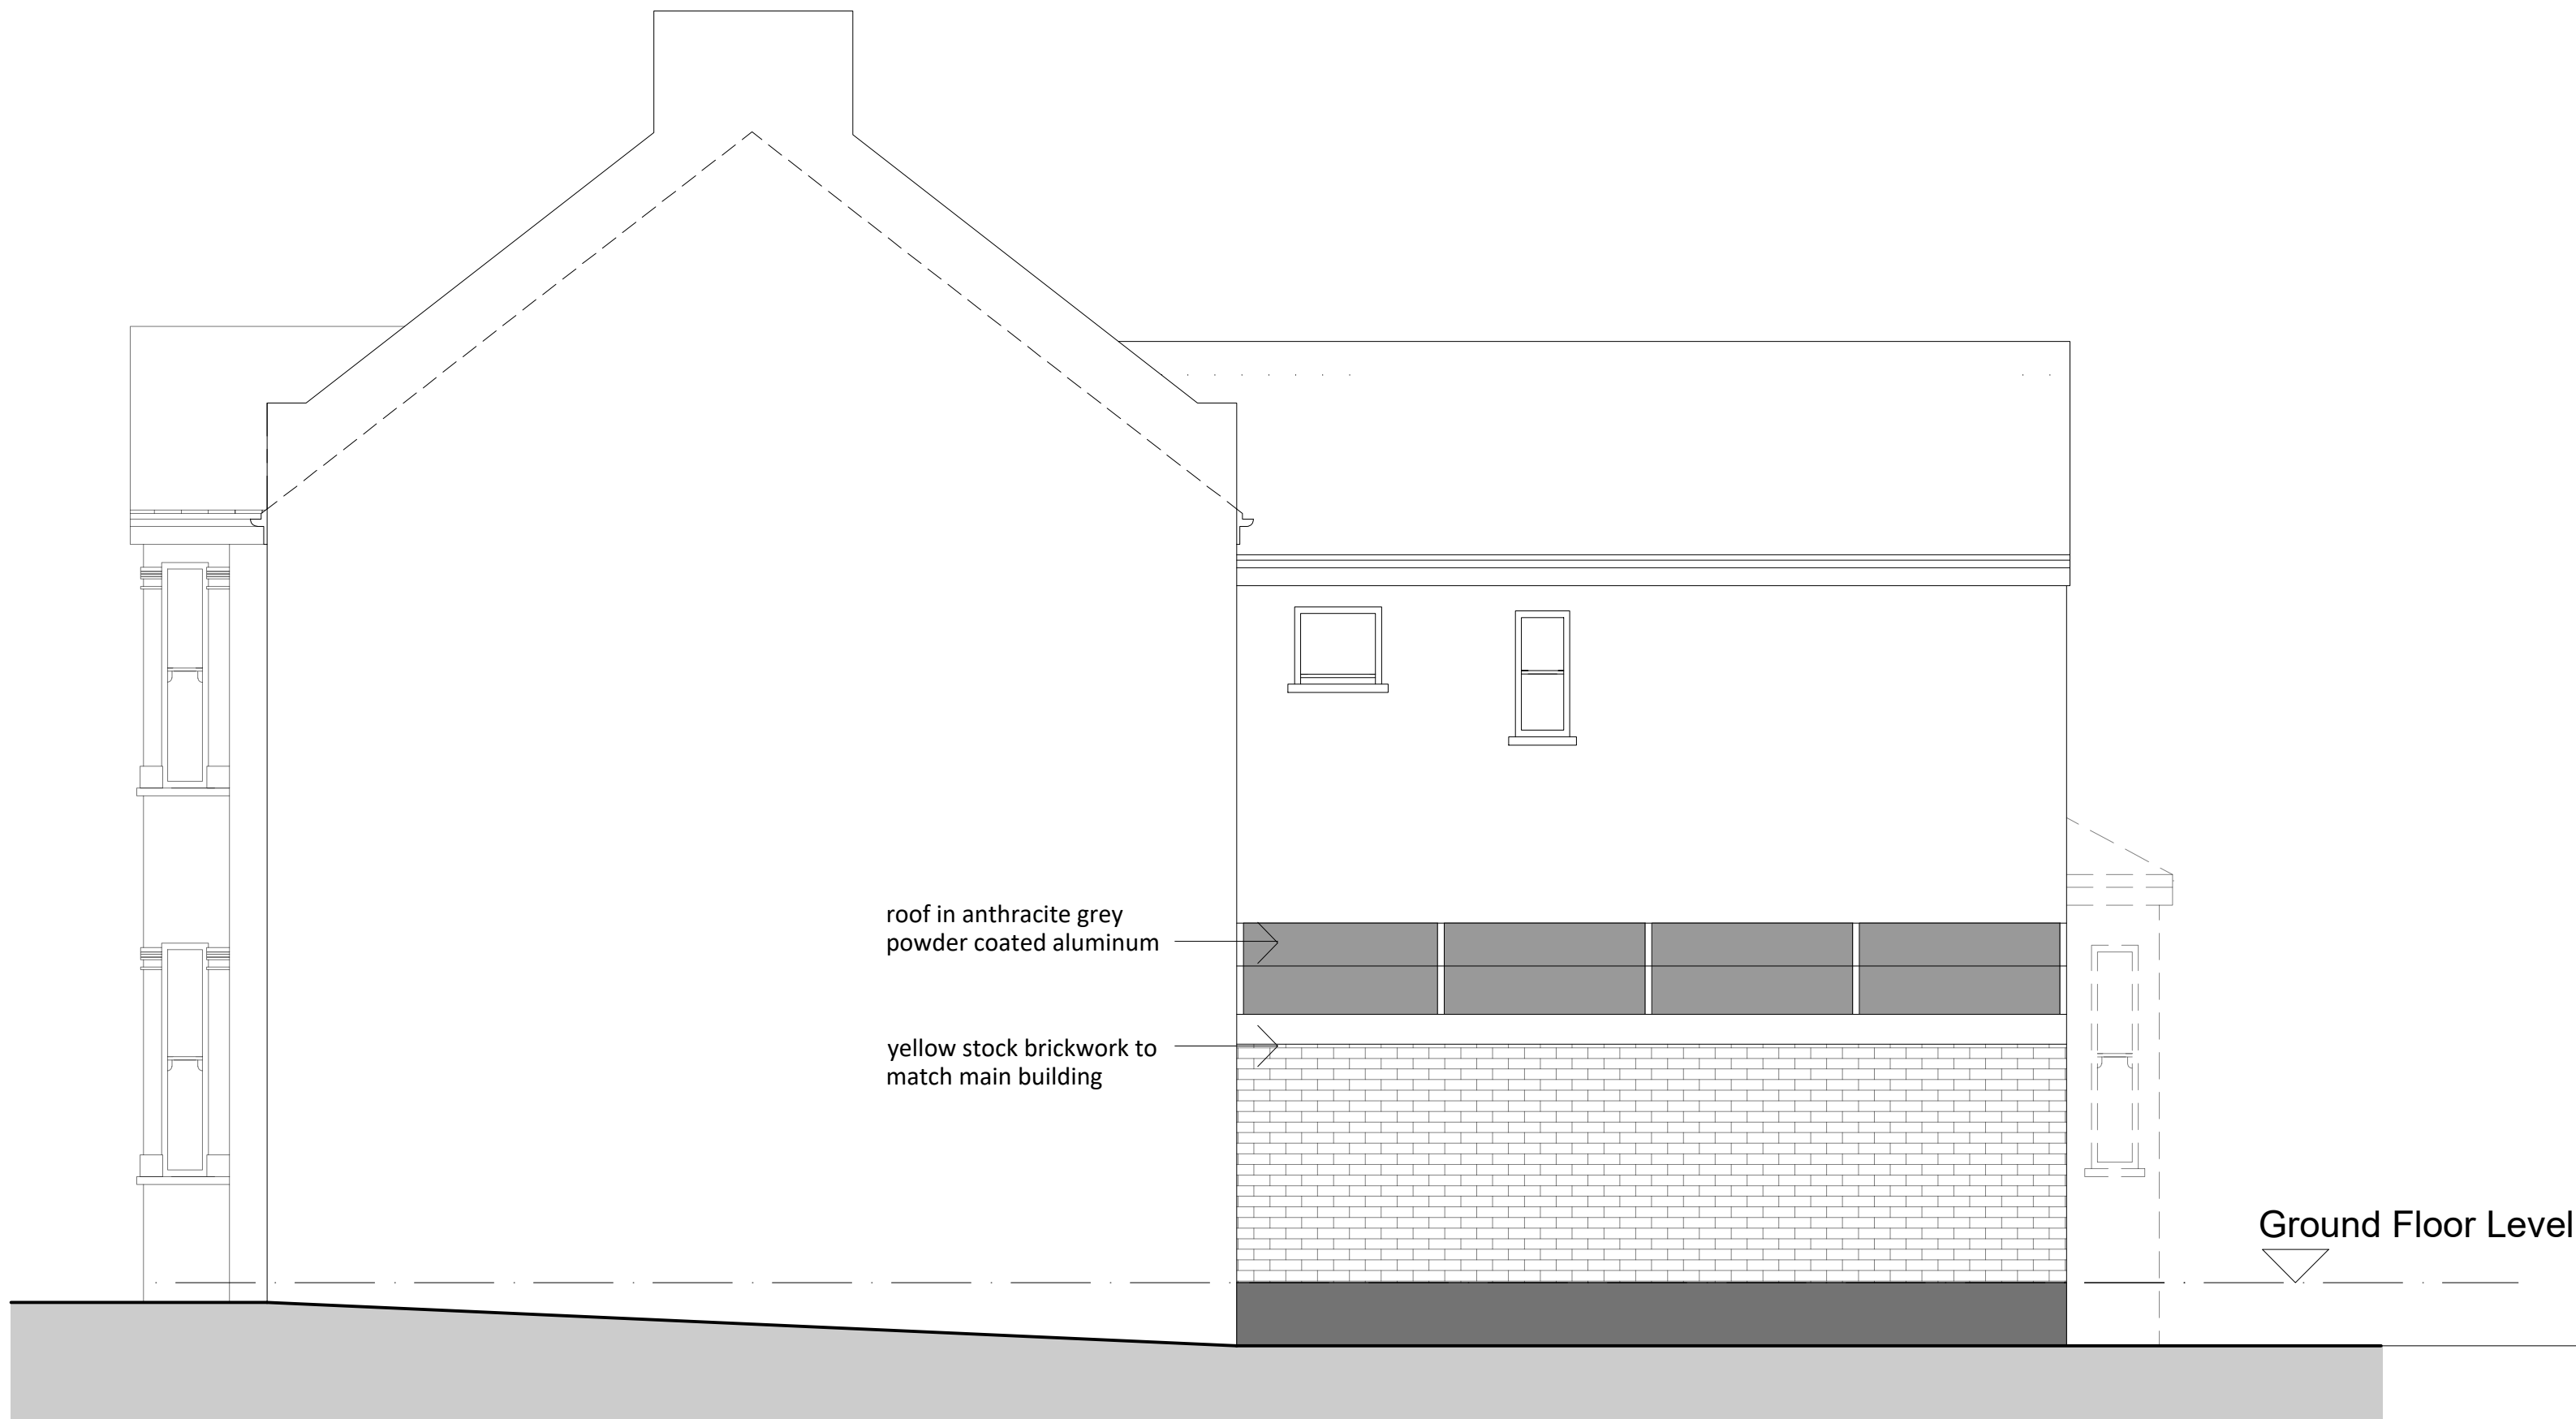 

REAR ELEVATION

A SHP HEIGHT AMENDED



Suite 13, Rivers Lodge
Harpenden, Herts
AL5 2LD

t: 01582 287 280
e: enquiries@planningconsent.com
w: www.planningconsent.com

Drawing Title:
Proposed elevations

Project:
Extension & alterations

Location:
18 Clyde Road
London N22

Scale: 1:50@A1

Drwn: shp

Date: dec 2023

Drawing No:

5428 06 A

Copyright and design right held by Stuart Henley & Partners Ltd. No unauthorised reproduction permitted.