




 

OS Map

 


Property Boundary

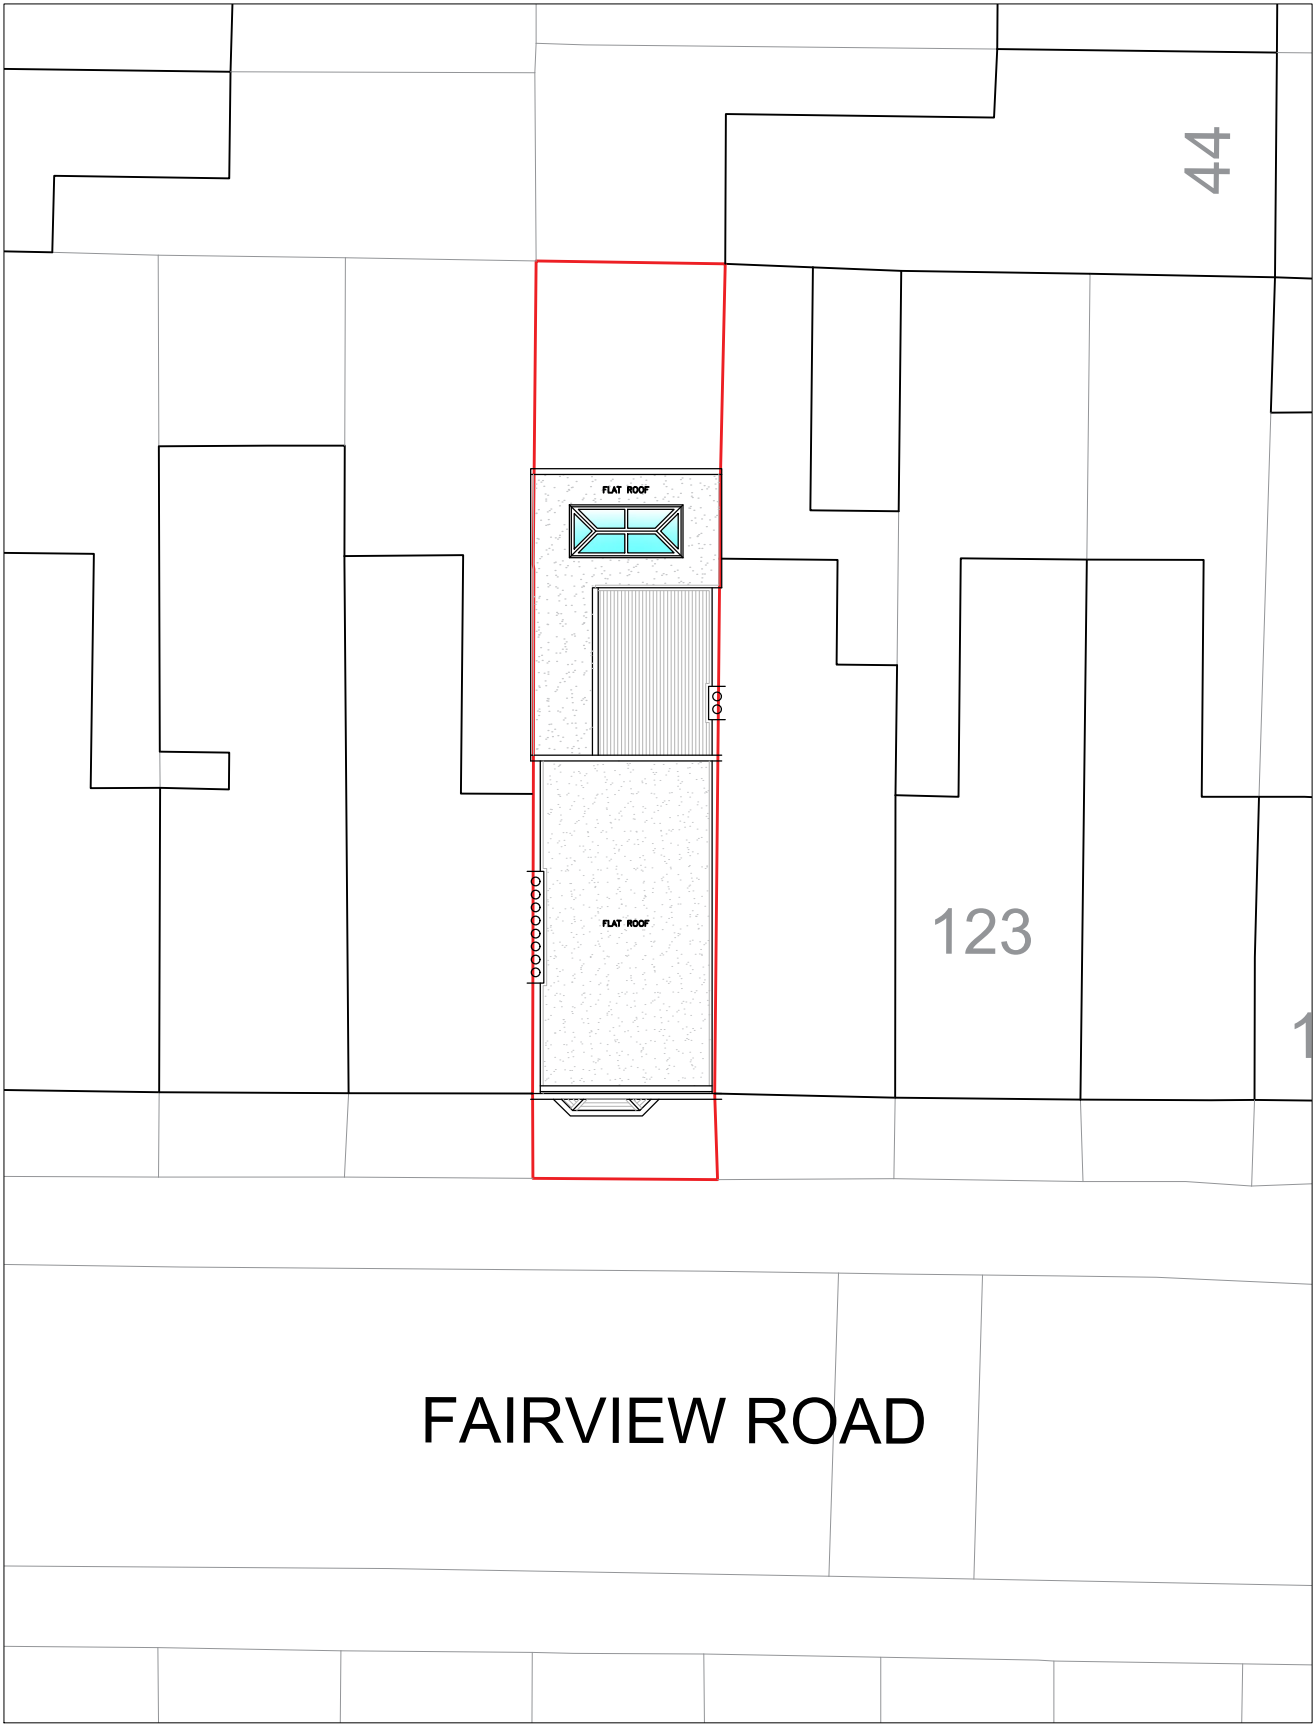

Location Plan

SCALE 1:200

 

Written dimensions to be taken in preferences to scaled dimensions. The Contractor is responsible for checking all dimensions before work starts.

All work is to be carried out to the requirements, and to the satisfaction of the Local Authority.

These drawings are for planning purposes only

Any discrepancies to be brought to the attention of Star Plans Consultants immediately.

Description

Rev	Date	Description	by	chk



76 Steli Ave. Canvey Island SS8 9QF
01268 914 125 • info@starplans.co.uk

Architecture | Planning

Client

Project
117 Fairview Rd, London N15
6TS, UK

Title
Proposed OS - Location Plans



Date:	29.02.2024	Rev:
Scale:	1:200 / 1:1250 @A3	
Drawing No.	669 LP001	

Total proposed areas
shown in color, = 18.27 M²


Property Boundary

Area Calculation Boundary


Headroom Height

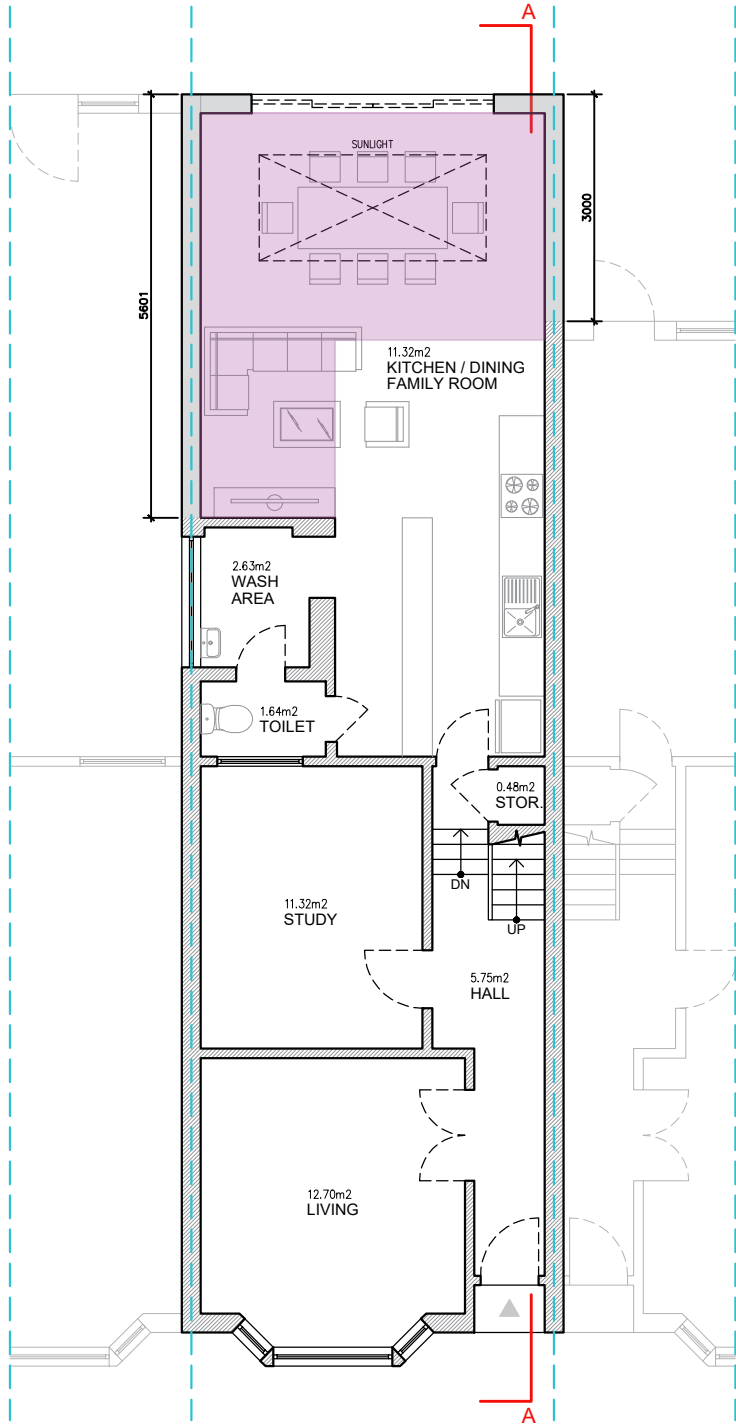 

GROUND FLOOR

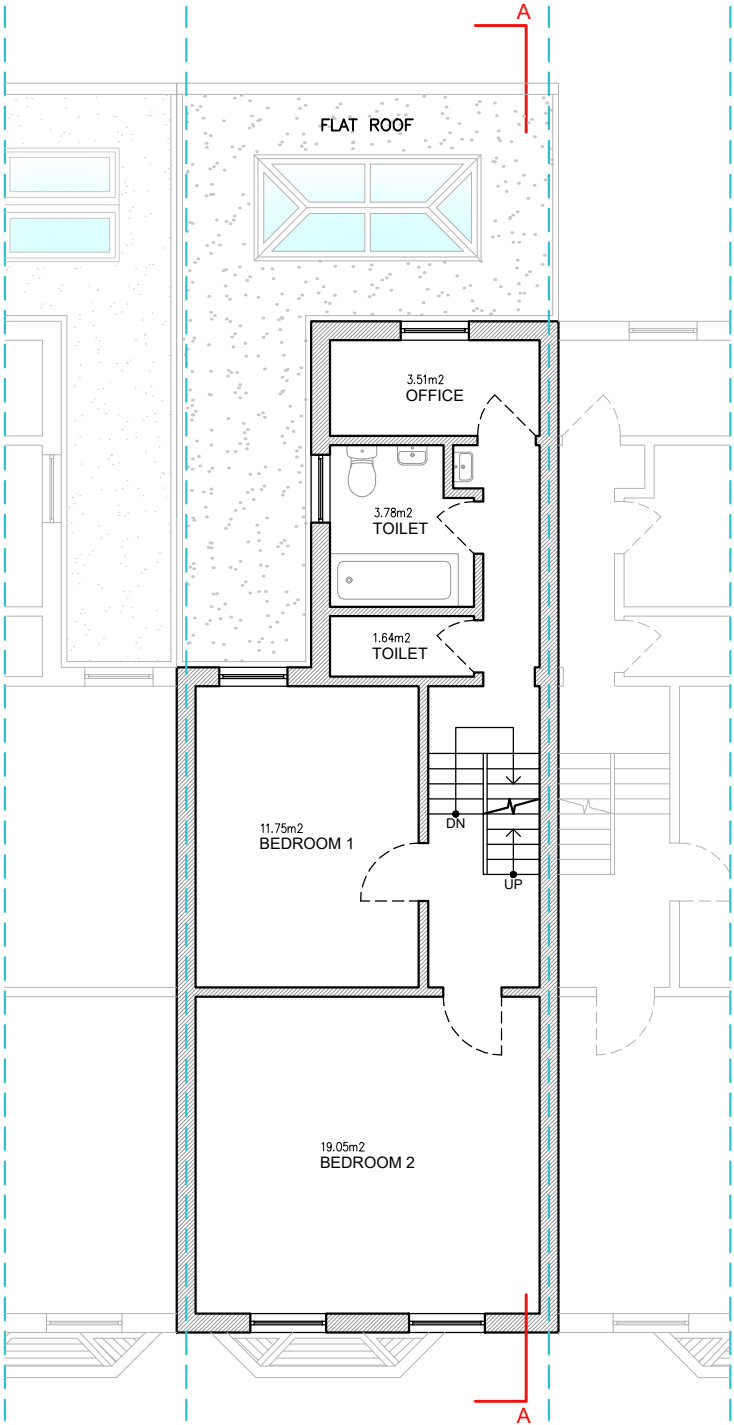

FIRST FLOOR

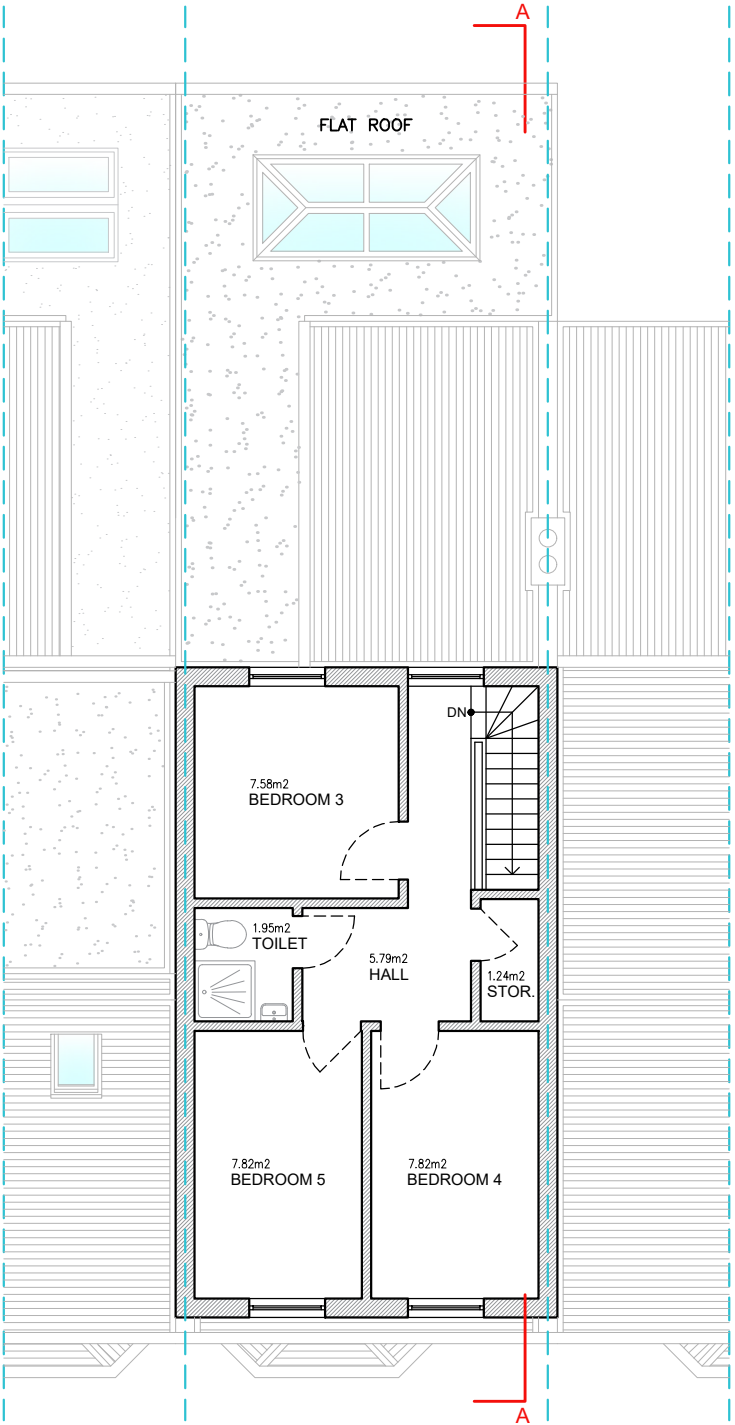

LOFT LEVEL

TOTAL EXISTING GIA = 141.51 M²
TOTAL PROPOSED GIA = 18.27 M²
NEW TOTAL GIA = 159.78 M²



Written dimensions to be taken in preferences to scaled dimensions. The Contractor is responsible for checking all dimensions before work starts.

All work is to be carried out to the requirements, and to the satisfaction of the Local Authority.

These drawings are for planning purposes only

Any discrepancies to be brought to the attention of Star Plans Consultants immediately.

Description

Rev	Date	Description	by	chk



76 Steli Ave. Carvey Island S58 9QF
01268 914 125 • info@starplans.co.uk



Architecture | Planning

Client

Project
117 Fairview Rd, London N15
6TS, UK

Title
Proposed Floor Plans

Date: 29.02.2024	Rev:
Scale: 1:100@A3	
Drawing No. 669 P001	

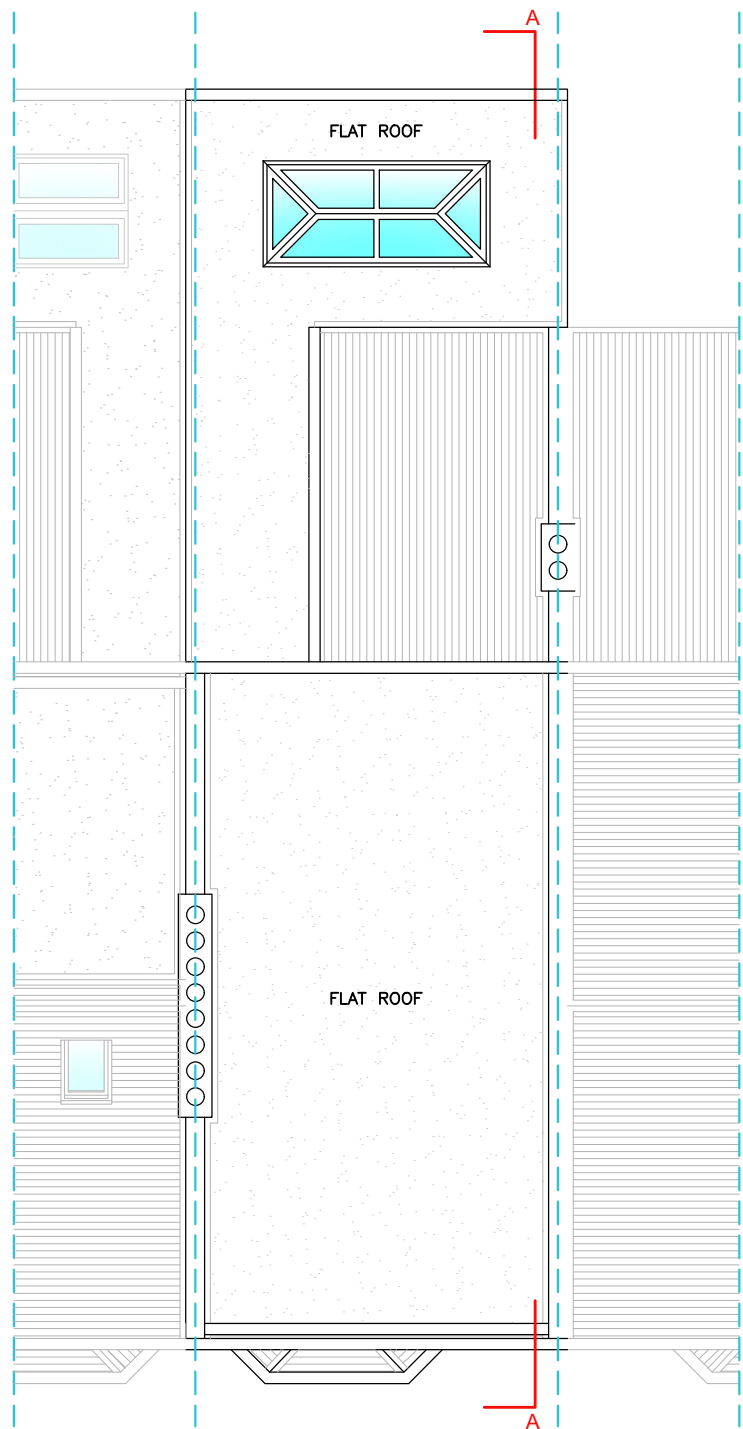 

ROOF PLAN



Written dimensions to be taken in preferences to scaled dimensions. The Contractor is responsible for checking all dimensions before work starts.

All work is to be carried out to the requirements, and to the satisfaction of the Local Authority.

These drawings are for planning purposes only

Any discrepancies to be brought to the attention of Star Plans Consultants immediately.

Description

Rev	Date	Description	by	chk



76 Steli Ave. Canvey Island SS8 9QF
01268 914 125 • info@starplans.co.uk


Architecture | Planning

Client

Project
117 Fairview Rd, London N15
6TS, UK

Title
Proposed Roof Plan

Date: 29.02.2024	Rev:
Scale: 1:100@A3	
Drawing No. 669 P002	

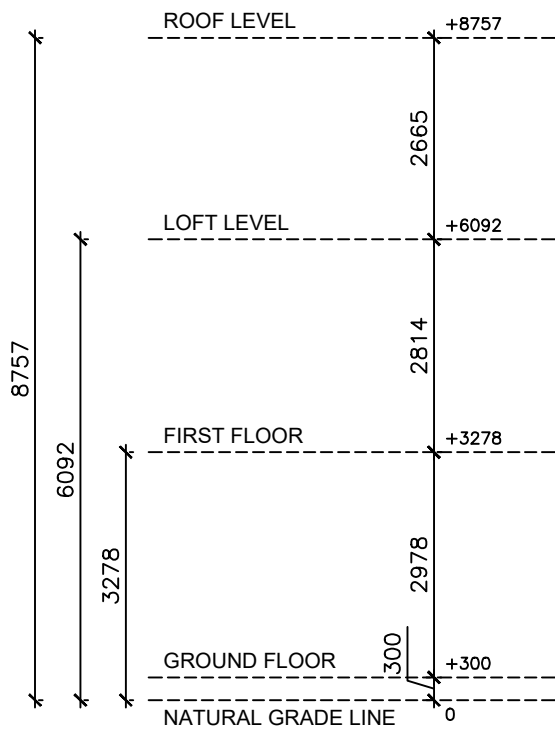


Neighbouring
Property

119 Fairview Road

Neighbouring
Property

NORTH-EAST ELEVATION (FRONT VIEW)

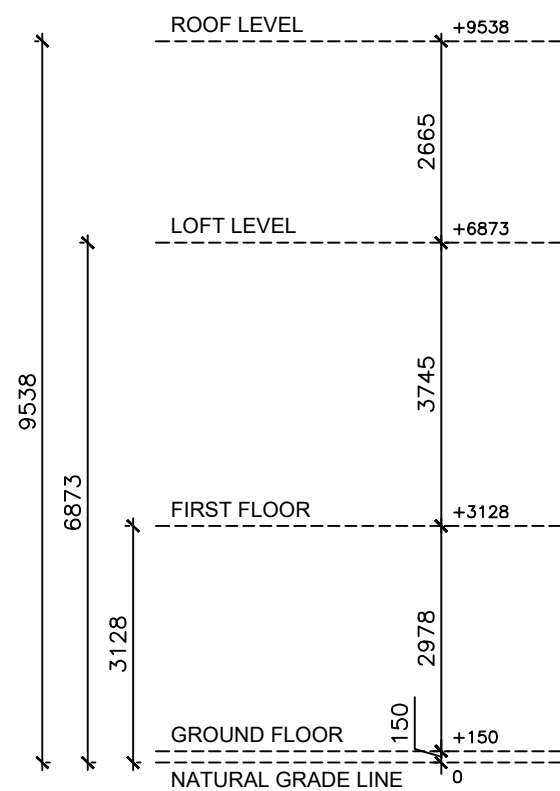


Neighbouring
Property

119 Fairview Road

Neighbouring
Property

SOUTH-WEST ELEVATION (REAR VIEW)

 

Written dimensions to be taken in preferences to scaled dimensions. The Contractor is responsible for checking all dimensions before work starts.

All work is to be carried out to the requirements, and to the satisfaction of the Local Authority. These drawings are for planning purposes only

Any discrepancies to be brought to the attention of Star Plans Consultants immediately.

Description

Rev	Date	Description	by	chk



76 Steti Ave. Canvey Island SS8 9QF
01268 914 125 • info@starplans.co.uk

Architecture | Planning

Client

Project
117 Fairview Rd, London N15
6TS, UK


Title
Proposed Front and Rear Elevations

Date: 29.02.2024


Rev:

Scale: 1:100@A3

Drawing No. 669 P003

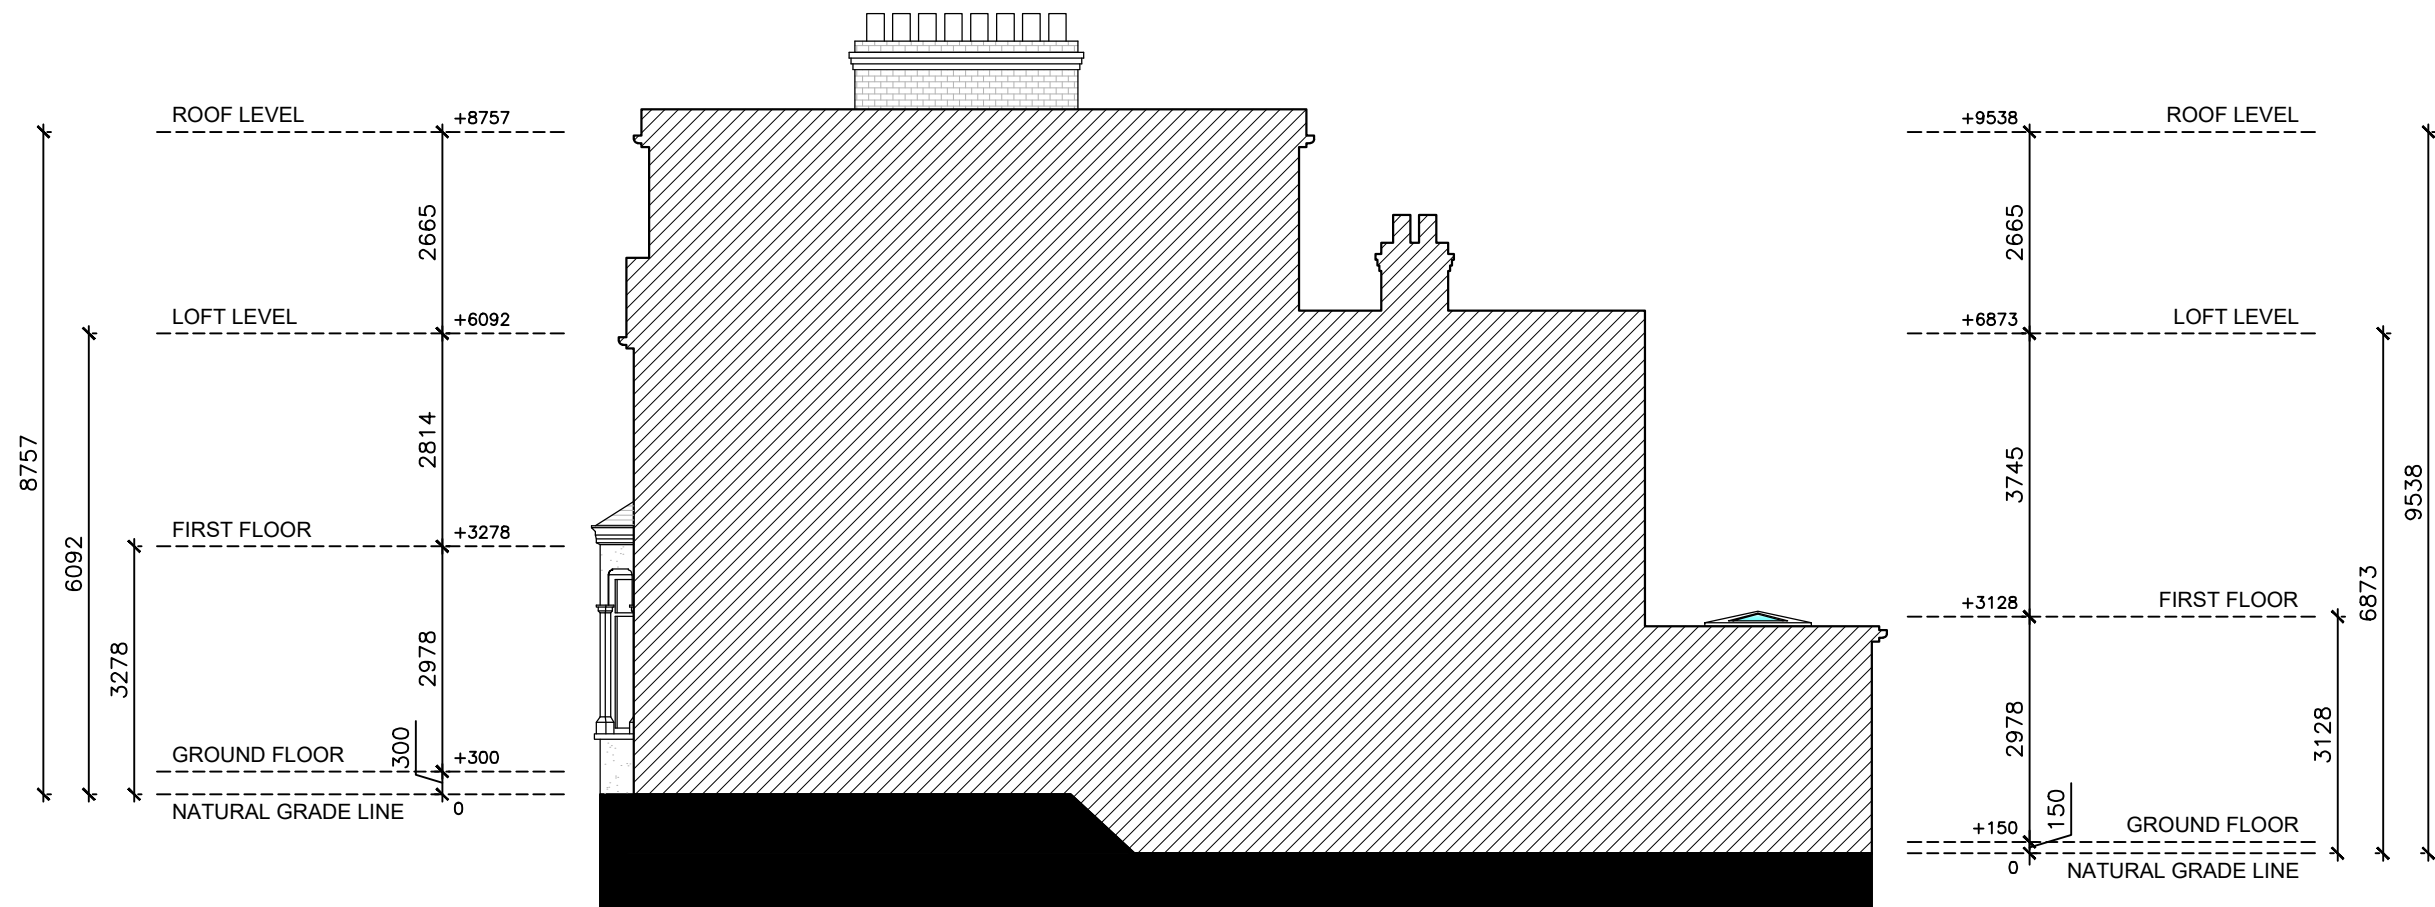

NORTH-WEST ELEVATION (LEFT-SIDE VIEW)

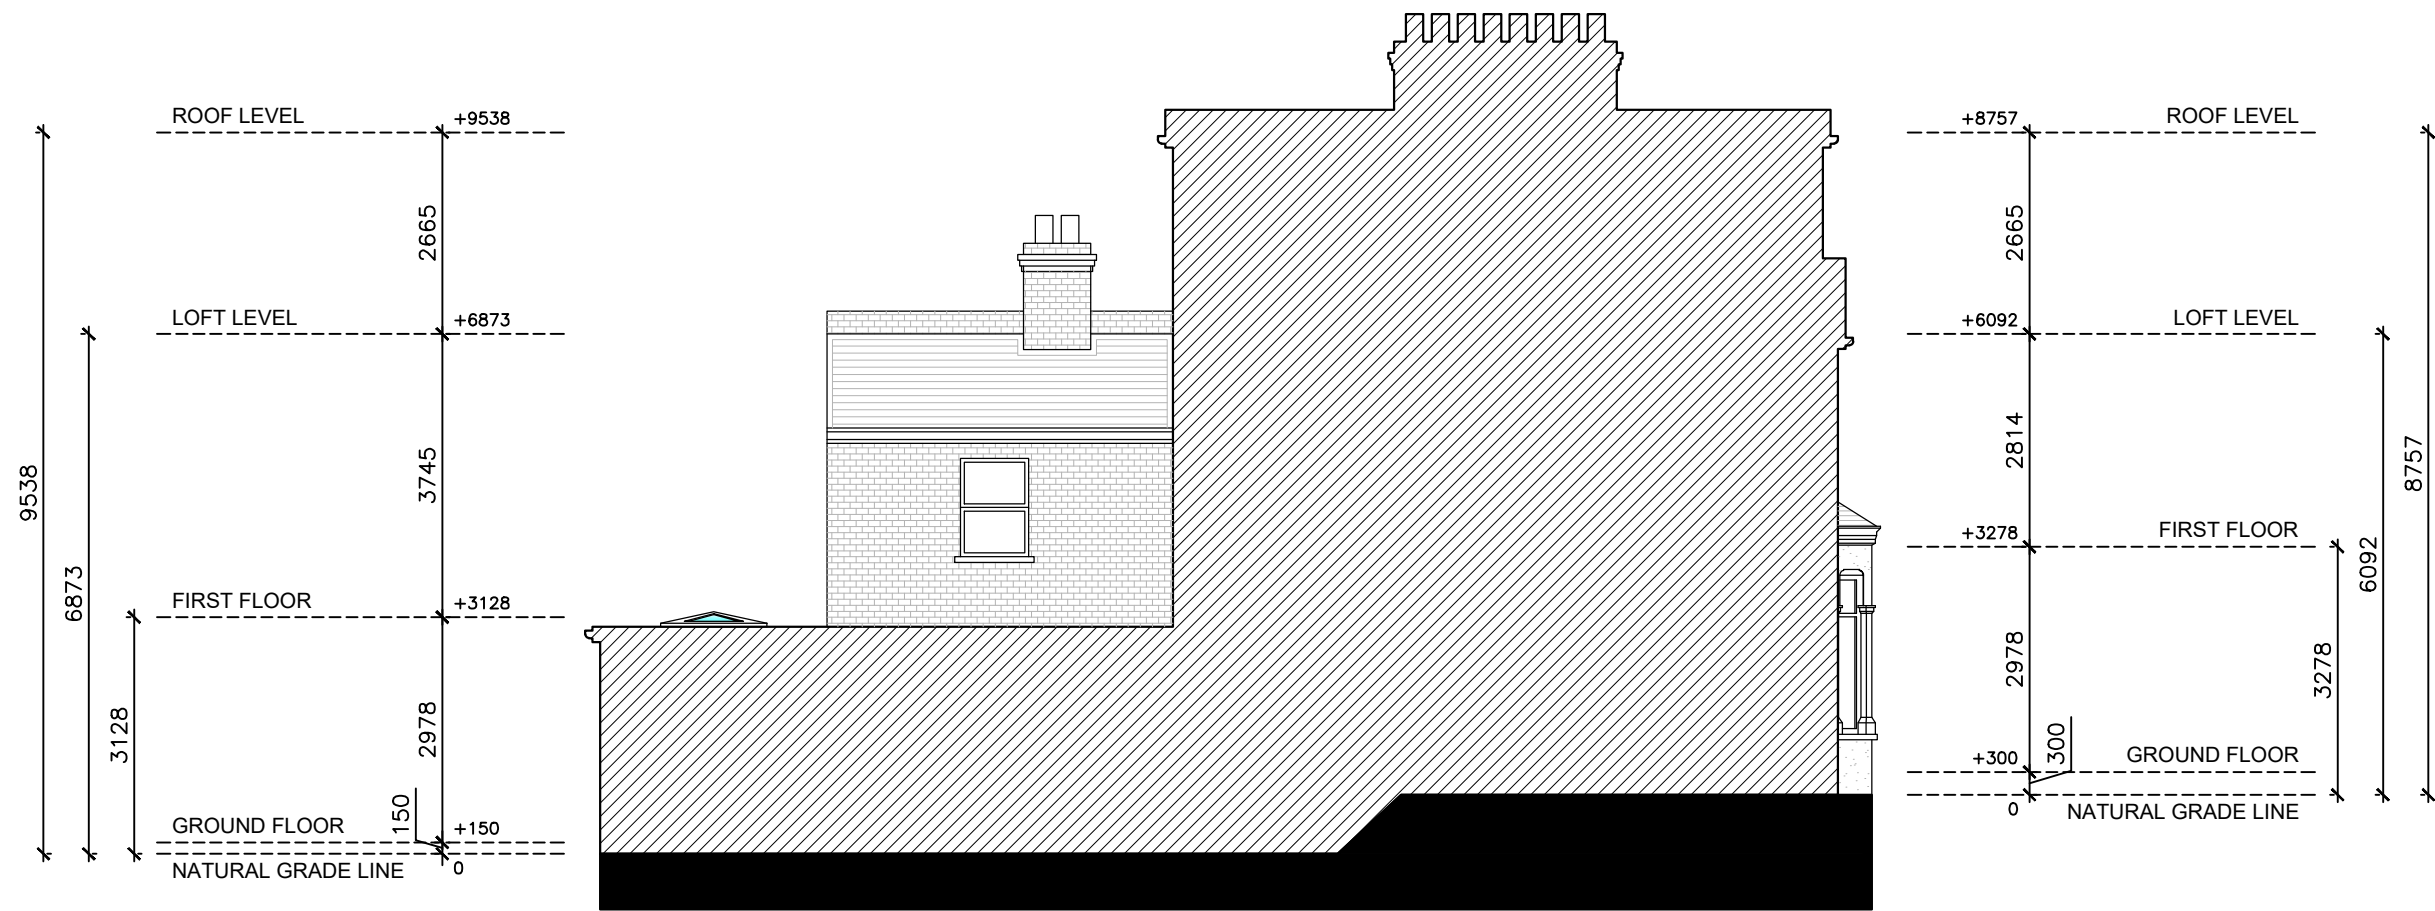

SOUTH-EAST ELEVATION (RIGHT-SIDE VIEW)



Written dimensions to be taken in preferences to scaled dimensions. The Contractor is responsible for checking all dimensions before work starts.

All work is to be carried out to the requirements, and to the satisfaction of the Local Authority.

These drawings are for planning purposes only

Any discrepancies to be brought to the attention of Star Plans Consultants immediately.

Description					
Rev	Date	Description	by	chk	



76 Steli Ave. Carvey Island 558 9QF
01268 914 125 • info@starplans.co.uk

Architecture | Planning

Client

Project
117 Fairview Rd, London N15
6TS, UK

Title
Proposed Side Elevations

Date: 29.02.2024
Scale: 1:100@A3
Drawing No. 669 P004

Rev:



SECTION AA



Written dimensions to be taken in preferences to scaled dimensions. The Contractor is responsible for checking all dimensions before work starts.

All work is to be carried out to the requirements, and to the satisfaction of the Local Authority.

These drawings are for planning purposes only

Any discrepancies to be brought to the attention of Star Plans Consultants immediately.

Description

Rev	Date	Description	by	chk

76 Steli Ave. Canvey Island SS8 9QF
01268 914 125 • info@starplans.co.uk

Architecture | Planning

Client

Project
117 Fairview Rd, London N15
6TS, UK

Title
Proposed Section

Date: 29.02.2024	Rev:
Scale: 1:100@A3	
Drawing No. 669 P005	