


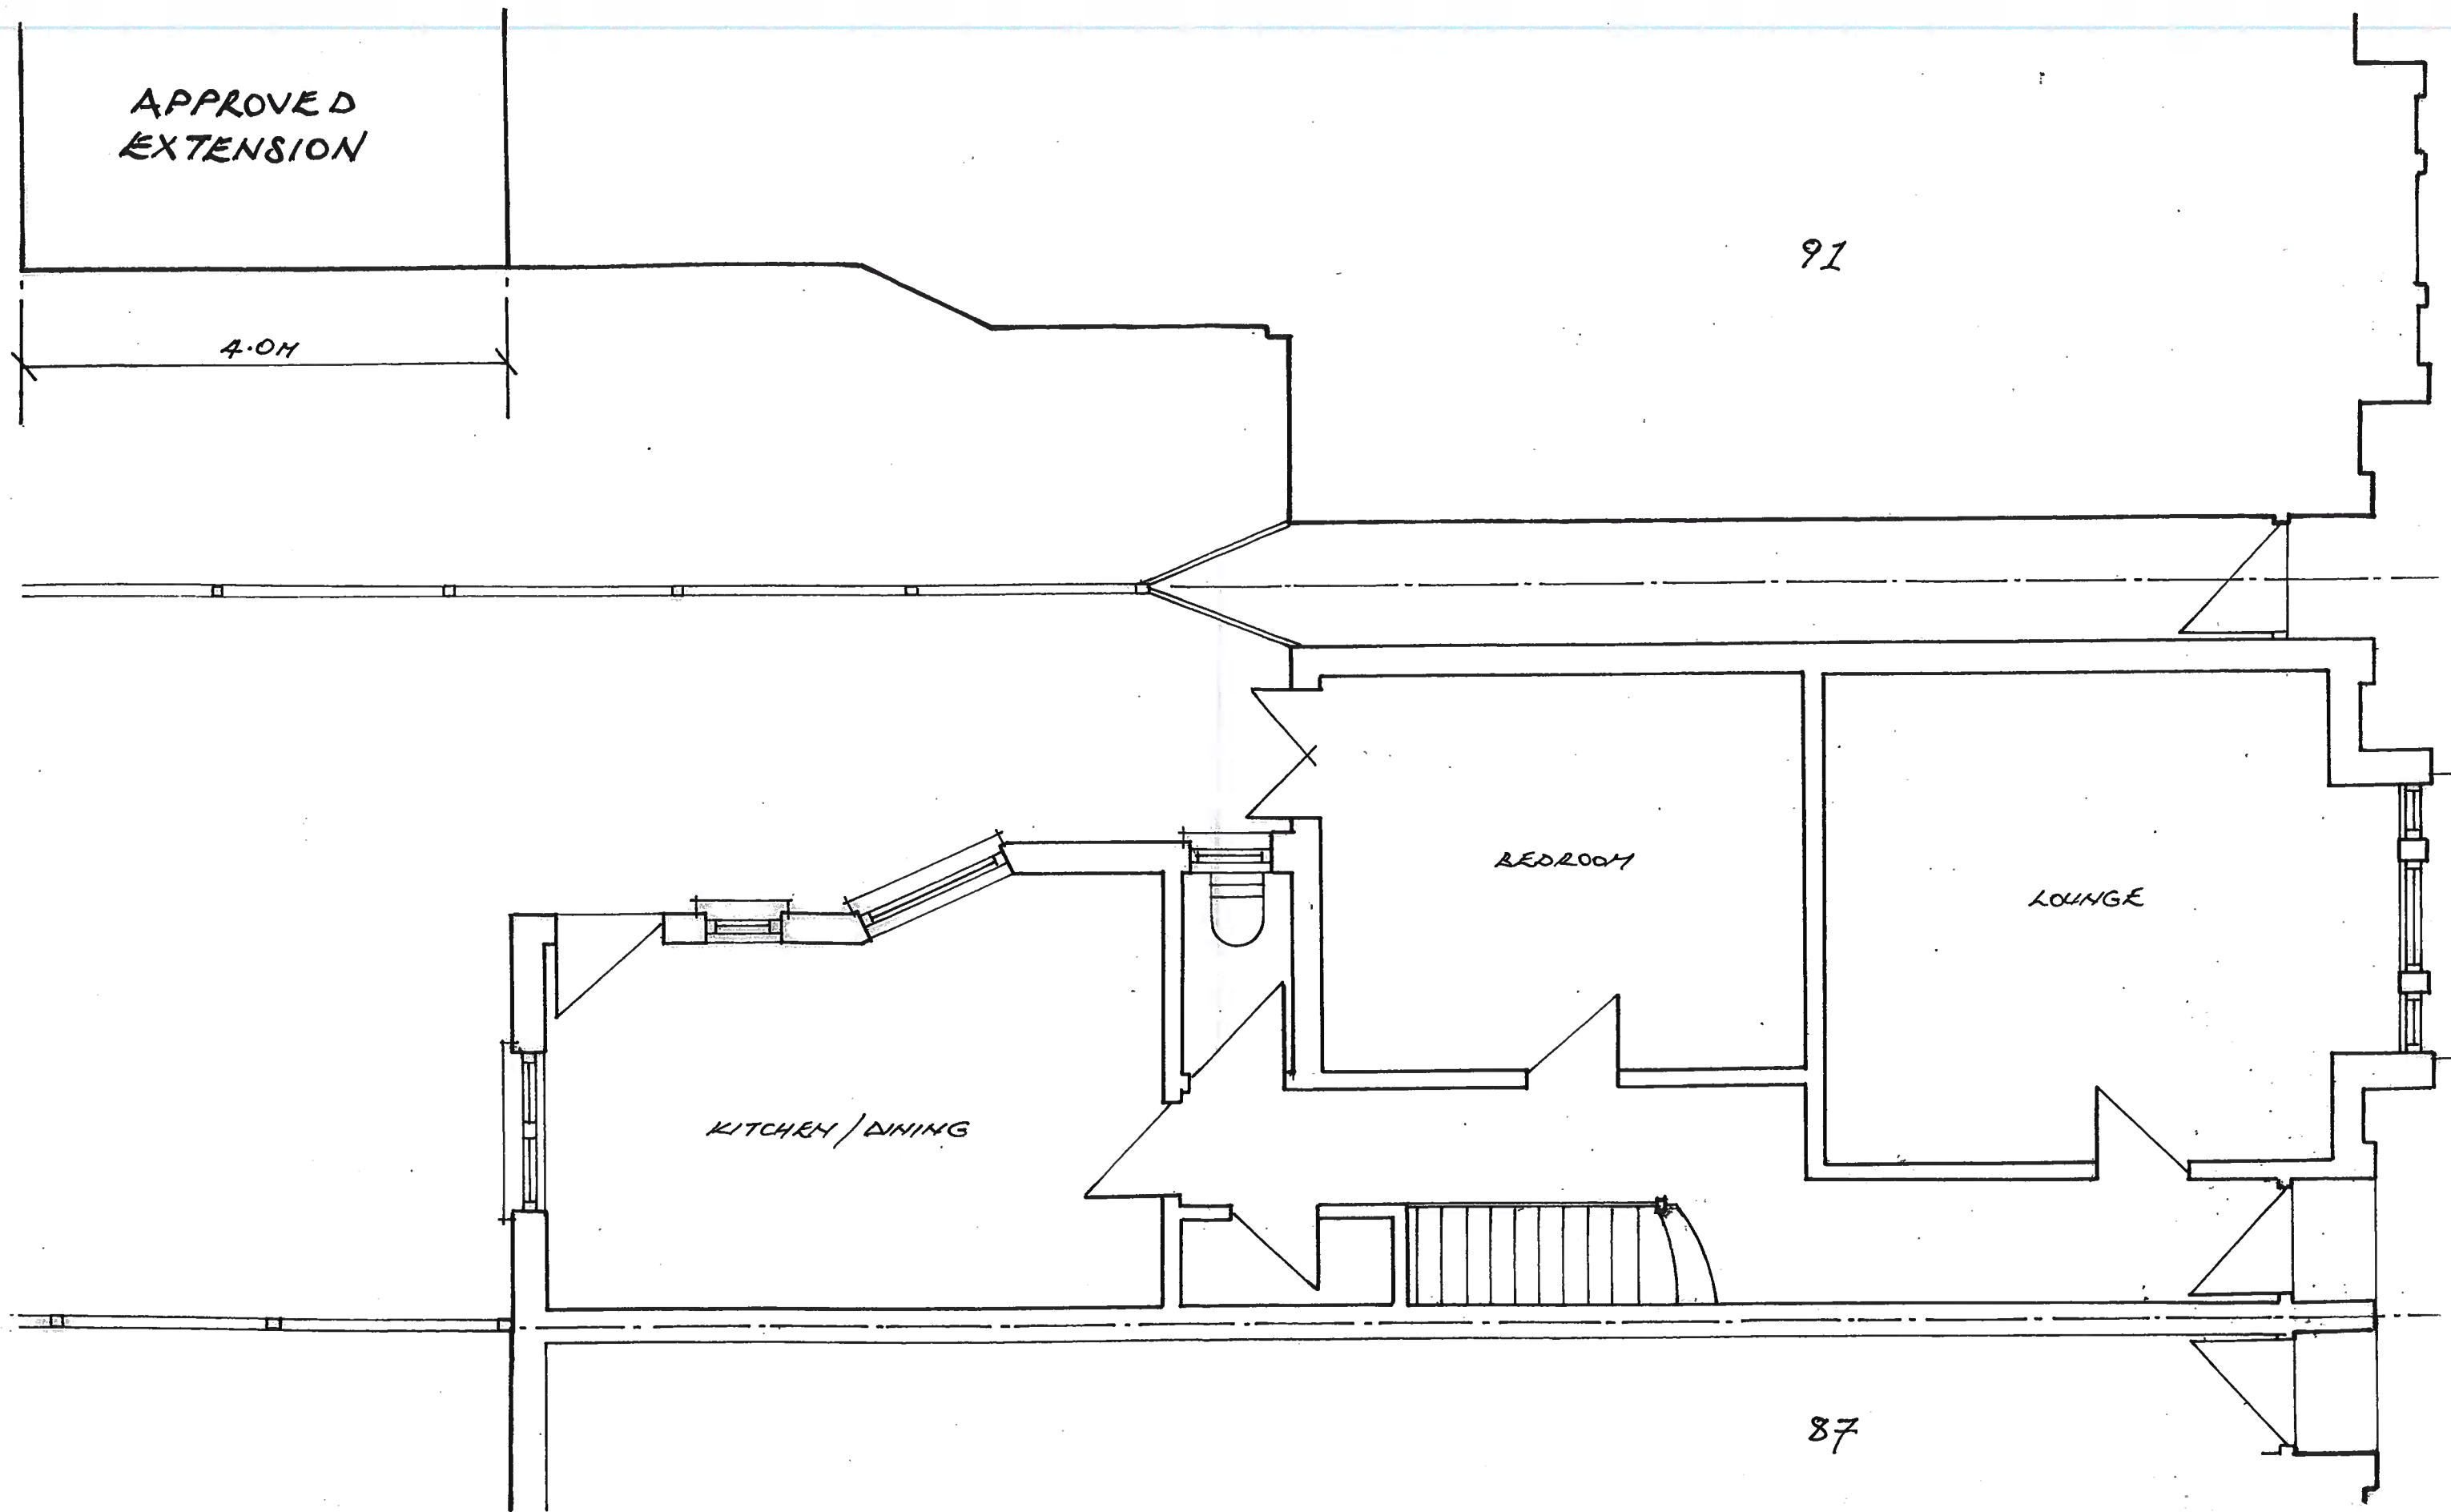

PLAN: PROPOSED - GROUND FLOOR PLAN (SAME)

SITE: 89 WHITTINGTON ROAD, LONDON. N.22 8YR

LPA LB HARINGEY

DATE SEPTEMBER 2023

SCALE: 1 = 50

DWG NO: 89/WRD/D/012